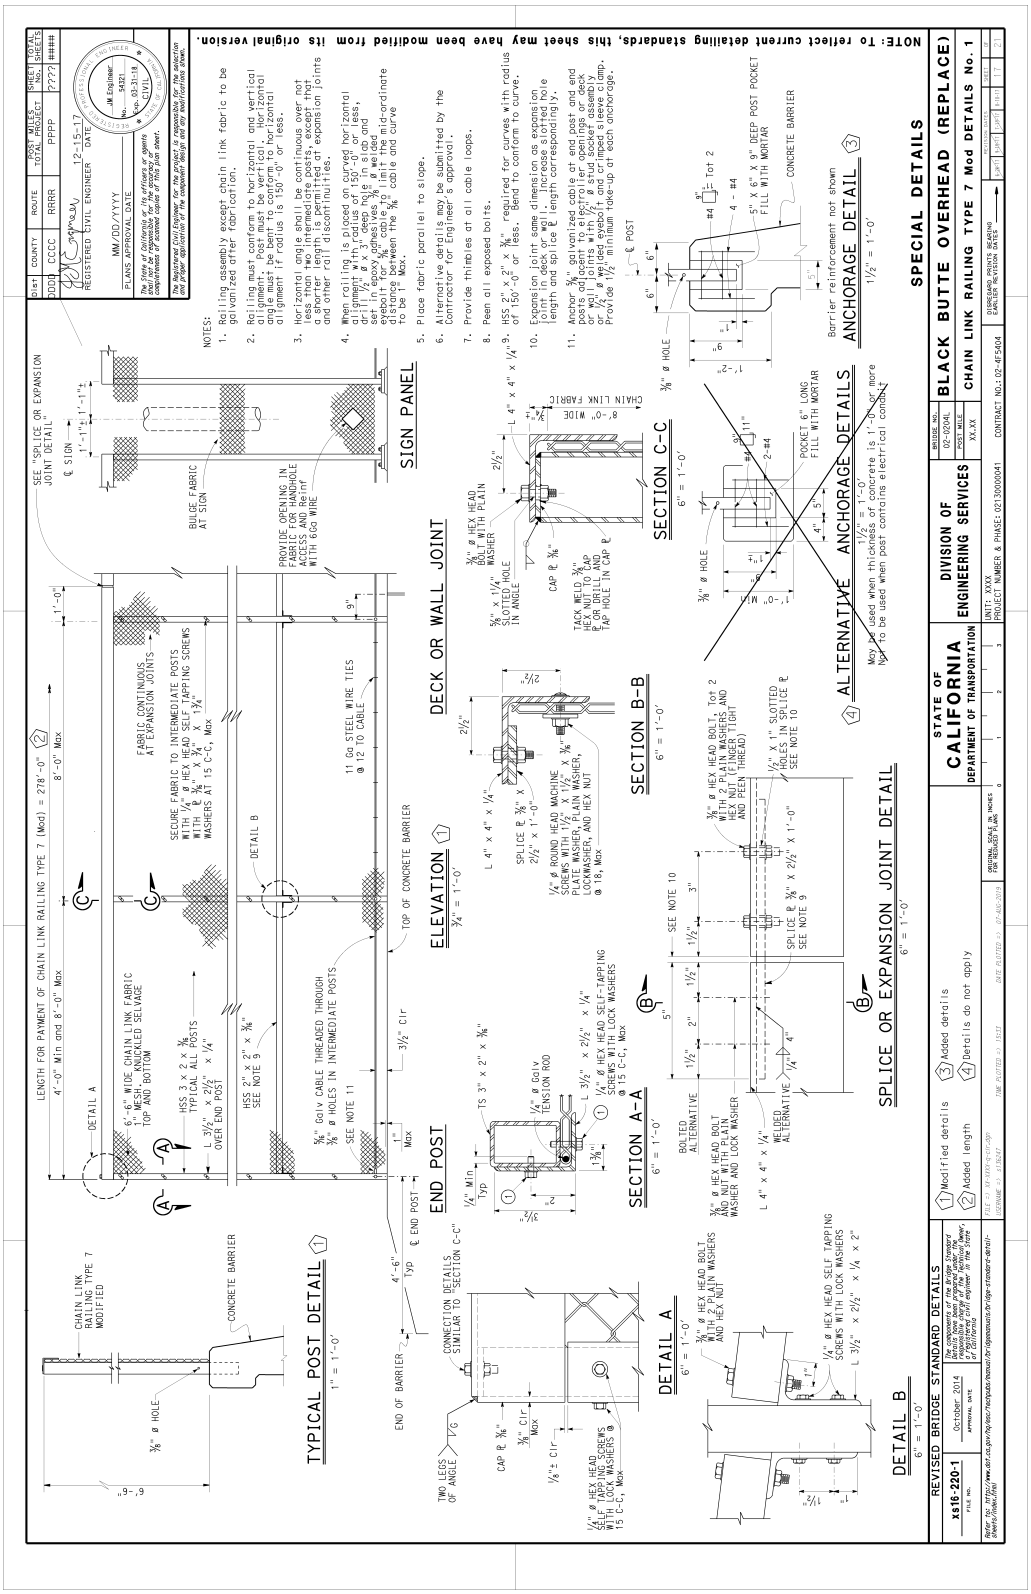Figure 1A.E.1 Modified Bridge Standard Detail Sheet Detailing Example