Figure 1.4.1i

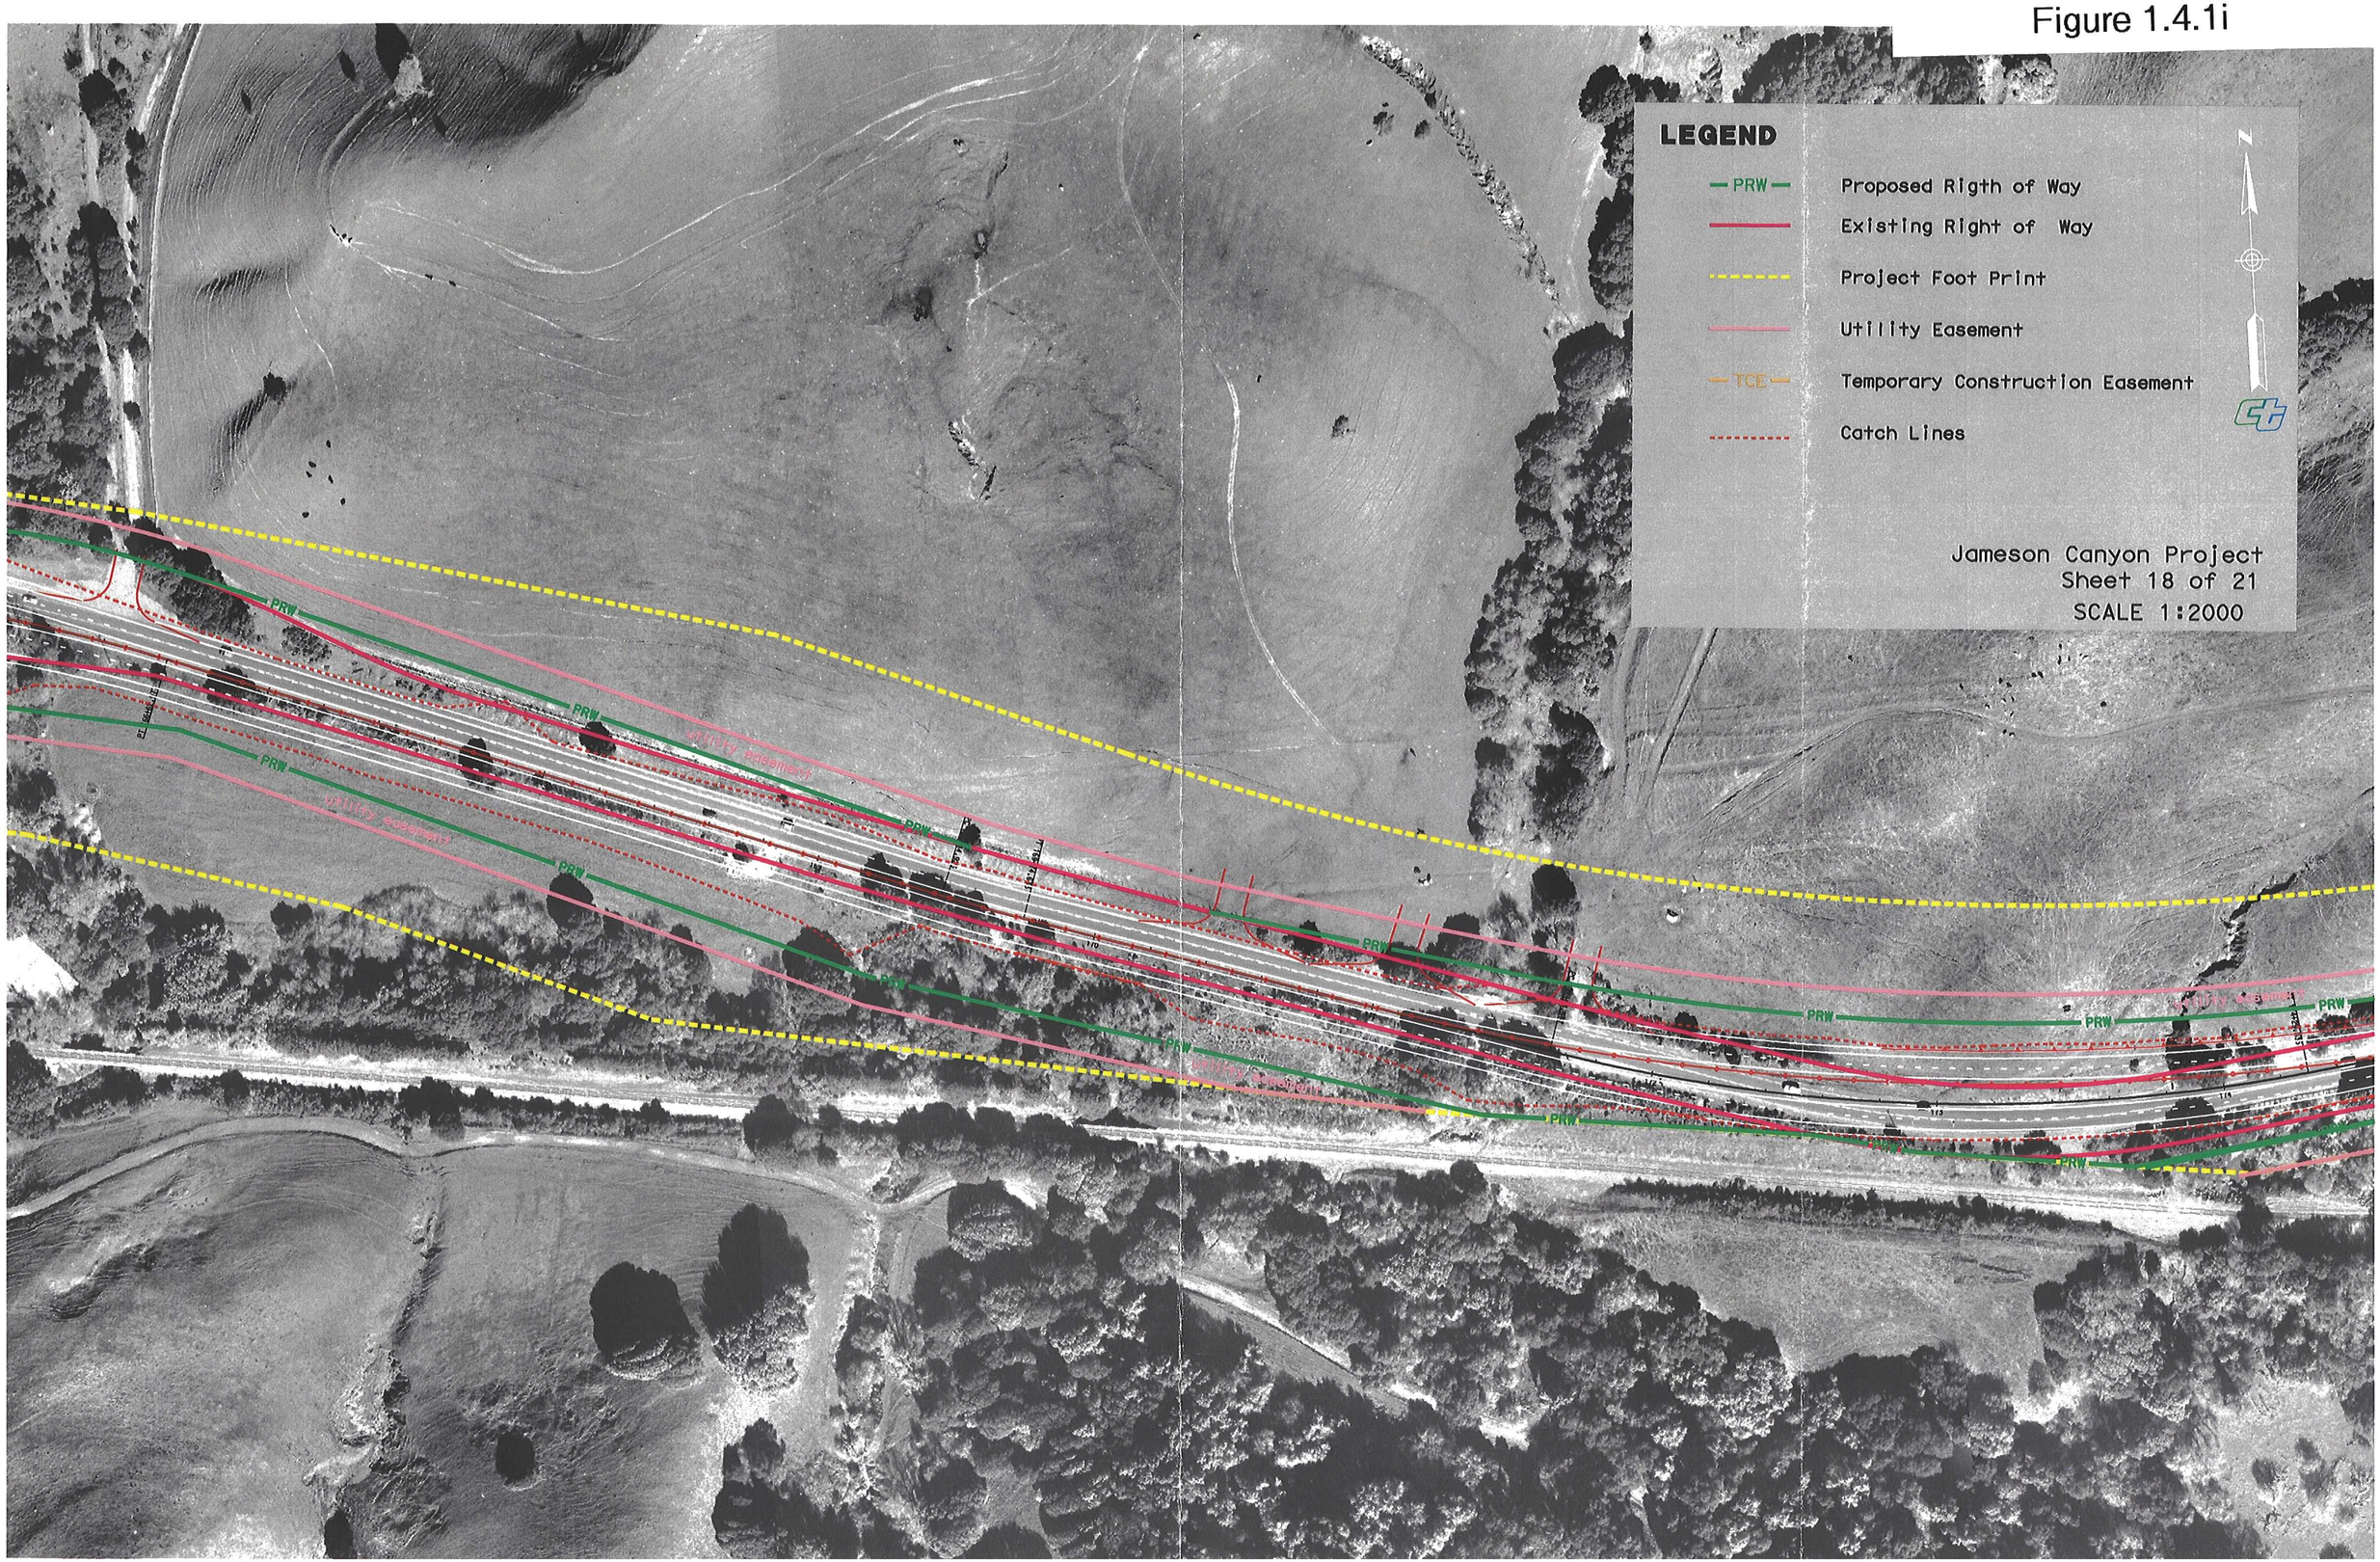
LEGEND
PRW
Proposed Rigth of Way
Existing Right of Way
Project Foot Print
Utility Easement
TCE
Temporary Construction Easement
Catch Lines
N
Jameson Canyon Project
Sheet 18 of 21
SCALE 1:2000
PRW
Utility Easement