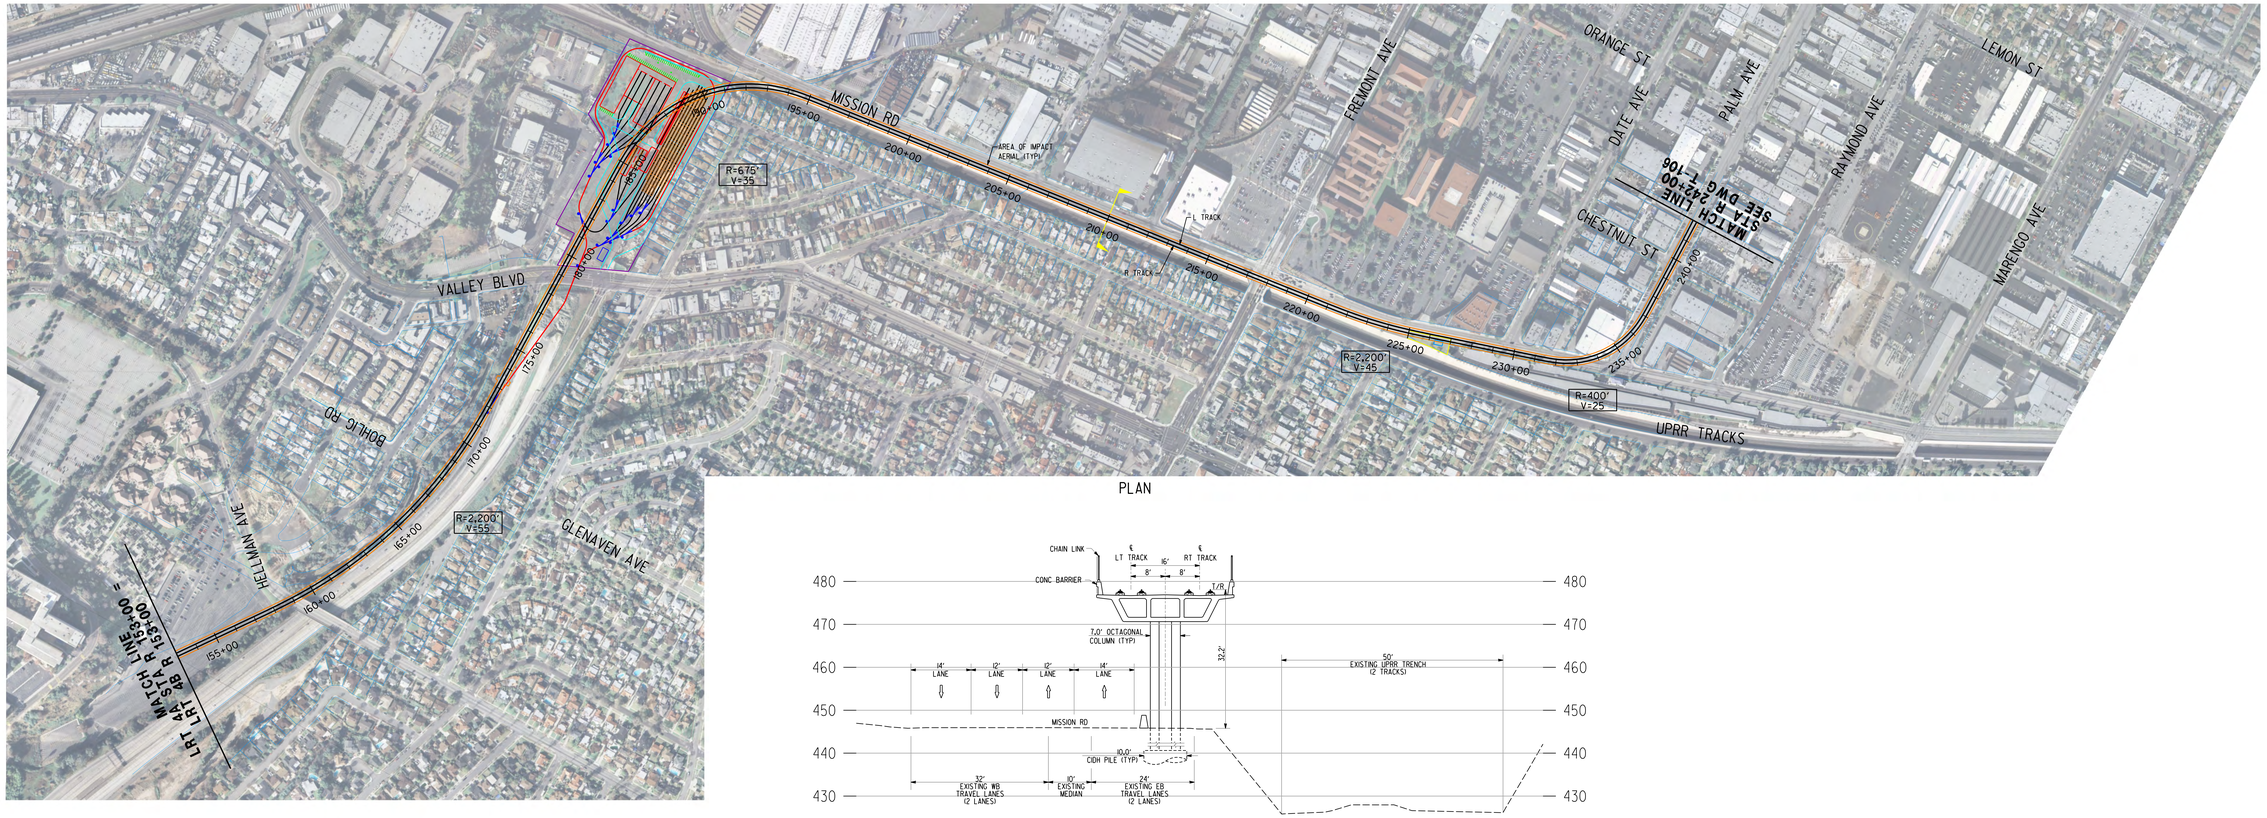

PLAN

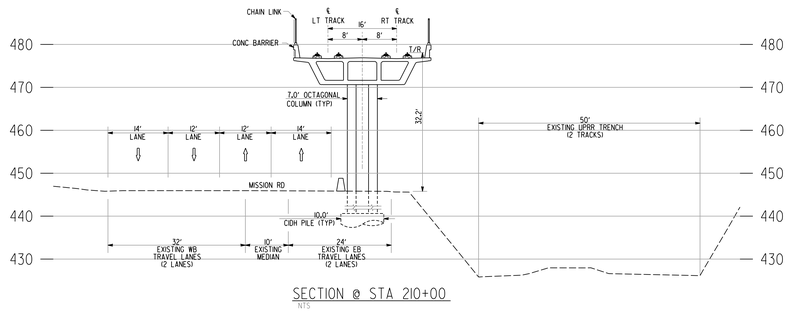

SECTION @ STA 210+00
NTS

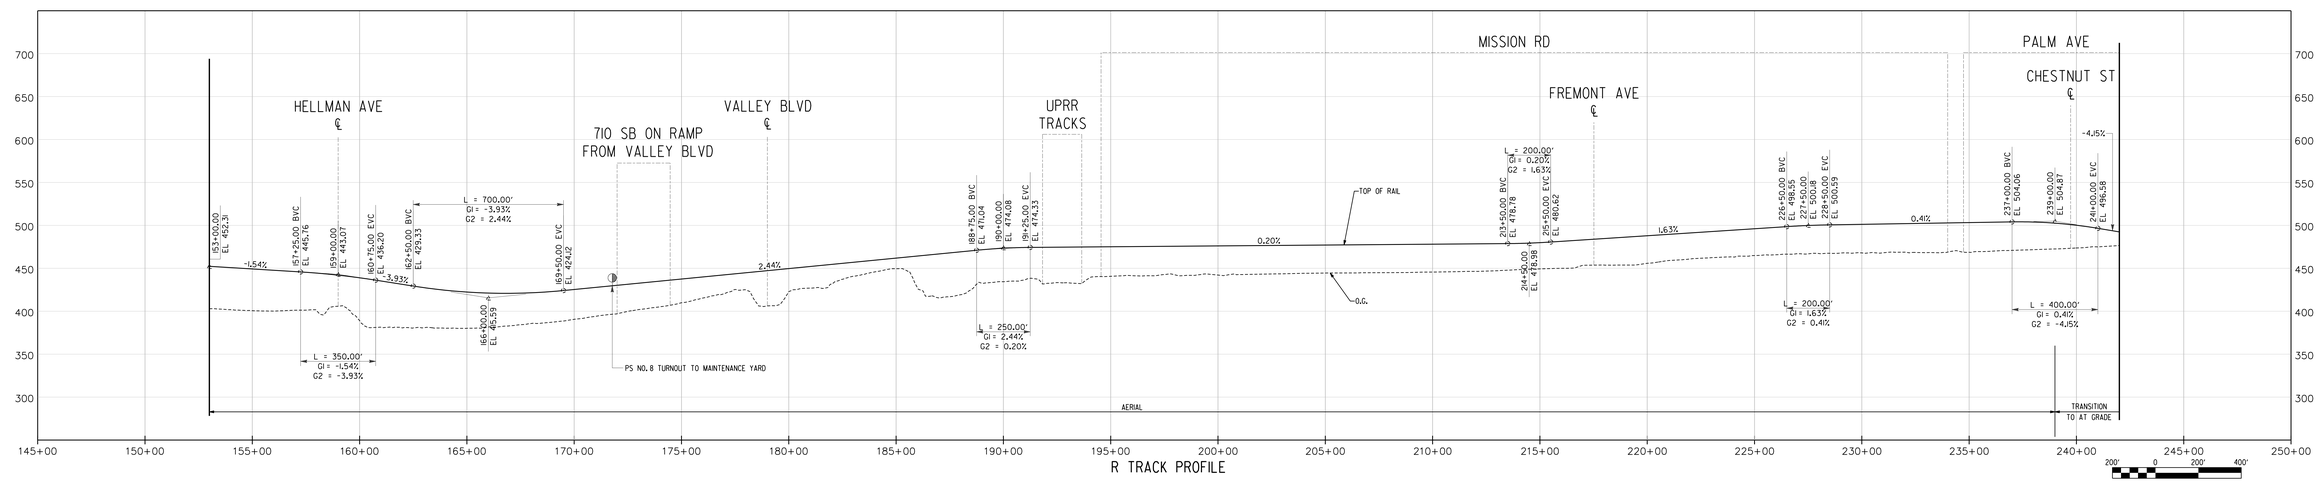

R TRACK PROFILE

REV	DATE	BY	APP	REG NO	EXPIRES	SEAL HOLDER	DESCRIPTION

DESIGNED BY
DRAWN BY
CHECKED BY
IN CHARGE
DATE

Metro
LOS ANGELES COUNTY METROPOLITAN TRANSPORTATION AUTHORITY

55 S. FLOWER STREET
47TH FLOOR
LOS ANGELES, CA 90071
T 213-330-7000
F 213-330-7201

SUBMITTED
APPROVED

SR 710 STUDY
CONCEPTUAL DESIGN

ALTERNATIVE LRT 4B TRACK PLAN AND PROFILE STA R 153+00.00 TO STA R 242+00.00

CONTRACT NO PS4710-2755
DRAWING NO T-105 REV
SCALE HORZ: 1" = 200'
SHEET NO

$DATE$
$TIME$
$USER$
Pentable: $PENTBL$
Plot Driver: $PLTDRV$
ModelName: $MODELNAME$

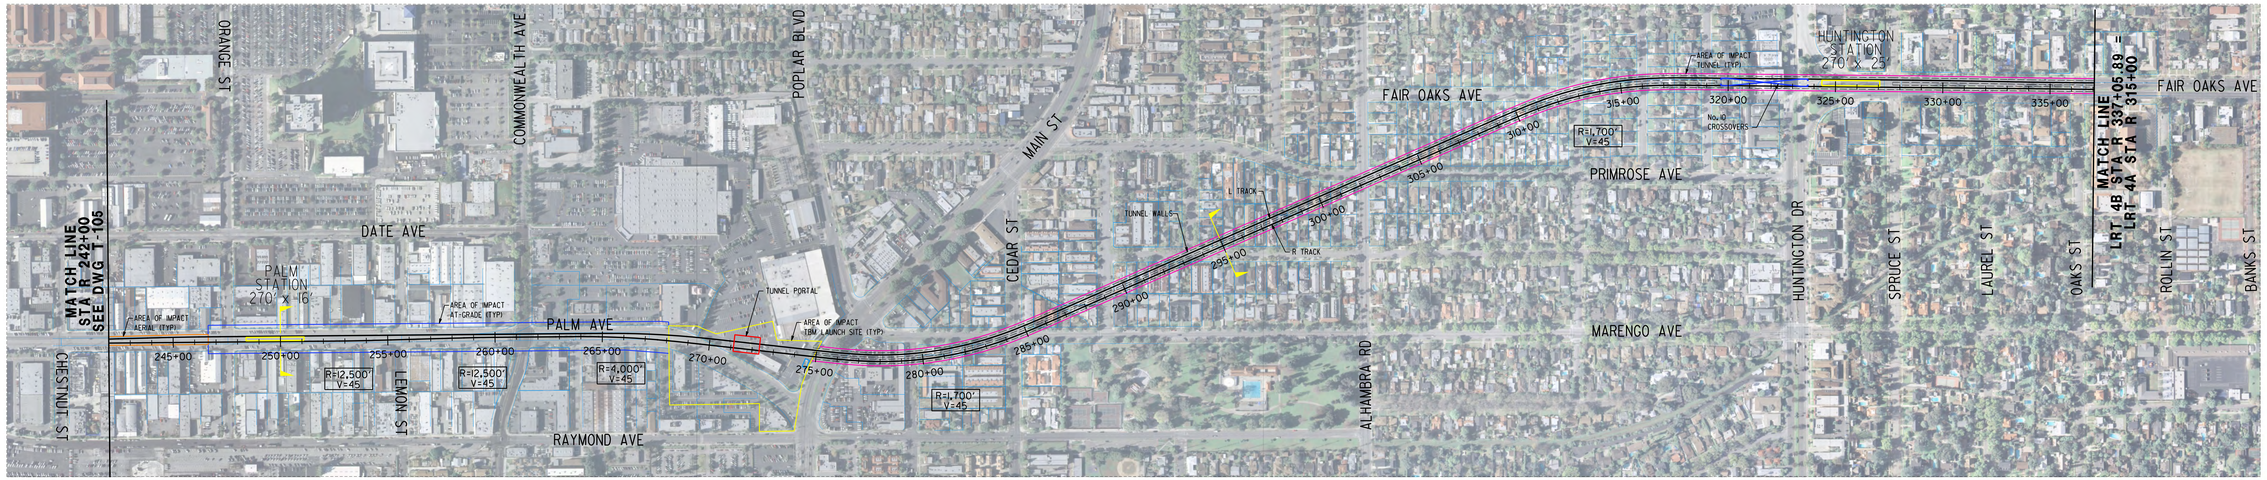

PLAN

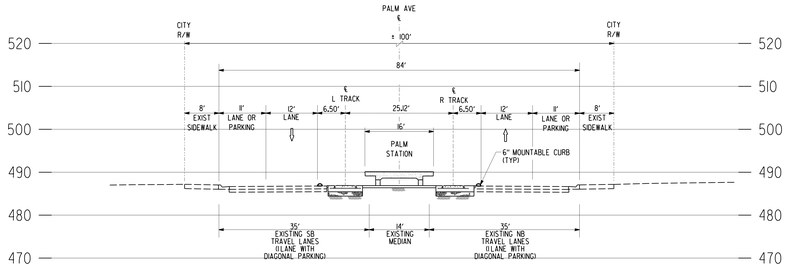

SECTION @ STA 250+00
NTS

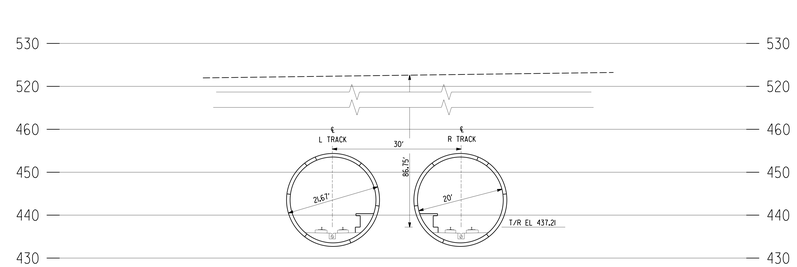

SECTION @ STA 295+00
NTS

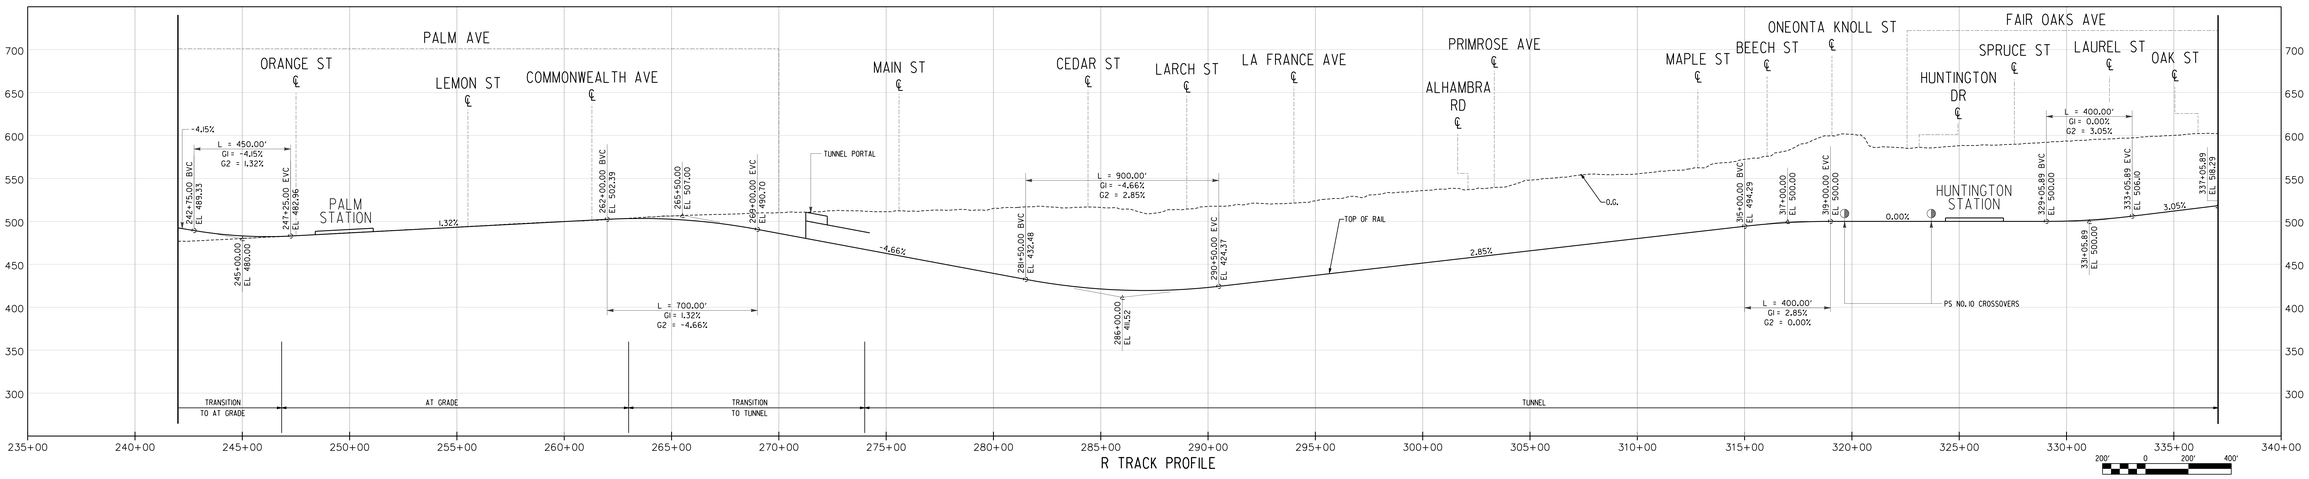

R TRACK PROFILE

REV	DATE	BY	APP	REG NO	EXPIRES	SEAL HOLDER	DESCRIPTION

DESIGNED BY
DRAWN BY
CHECKED BY
IN CHARGE
DATE

Metro
LOS ANGELES COUNTY
METROPOLITAN TRANSPORTATION AUTHORITY

55 S. FLOWER STREET
47th FLOOR
LOS ANGELES, CA 90071
T 213-330-7200
F 213-330-7201

SUBMITTED
APPROVED

SR 710 STUDY
CONCEPTUAL DESIGN

ALTERNATIVE LRT 4B TRACK PLAN AND PROFILE
STA R 240+00.00 TO STA R 337+05.89

CONTRACT NO: PS4710-2755
DRAWING NO: T-106
REV:
SCALE: HORZ: 1" = 200'
SHEET NO:

$DATE$
$TIME$
$USER$
Pentable: $PENTBL$
Plot Driver: $PLTDRVS$
$FILE4$
Model Name: $MODELNAME$