PLAN

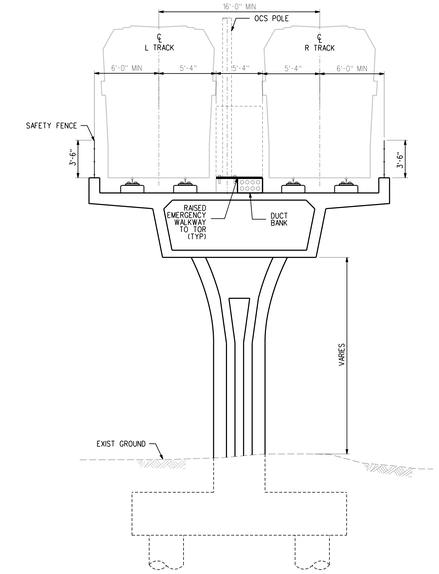

SECTION @ STA 60+00
NTS

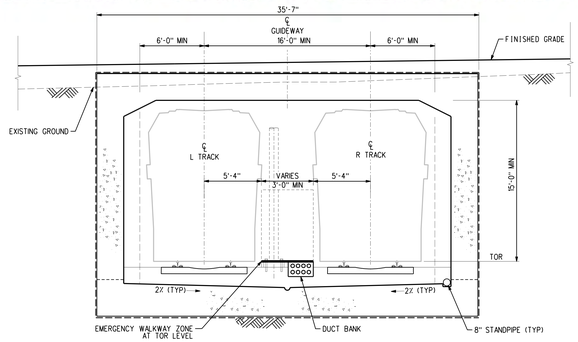

SECTION @ STA 20+00
NTS

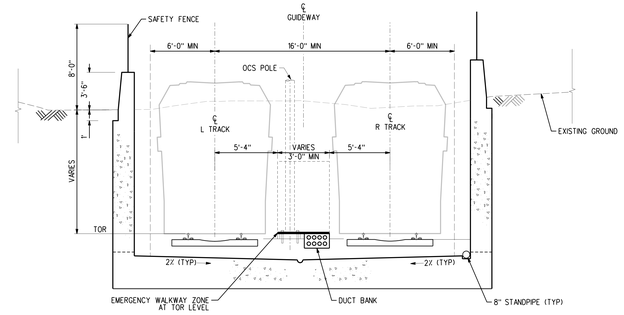

SECTION @ STA 35+00
NTS

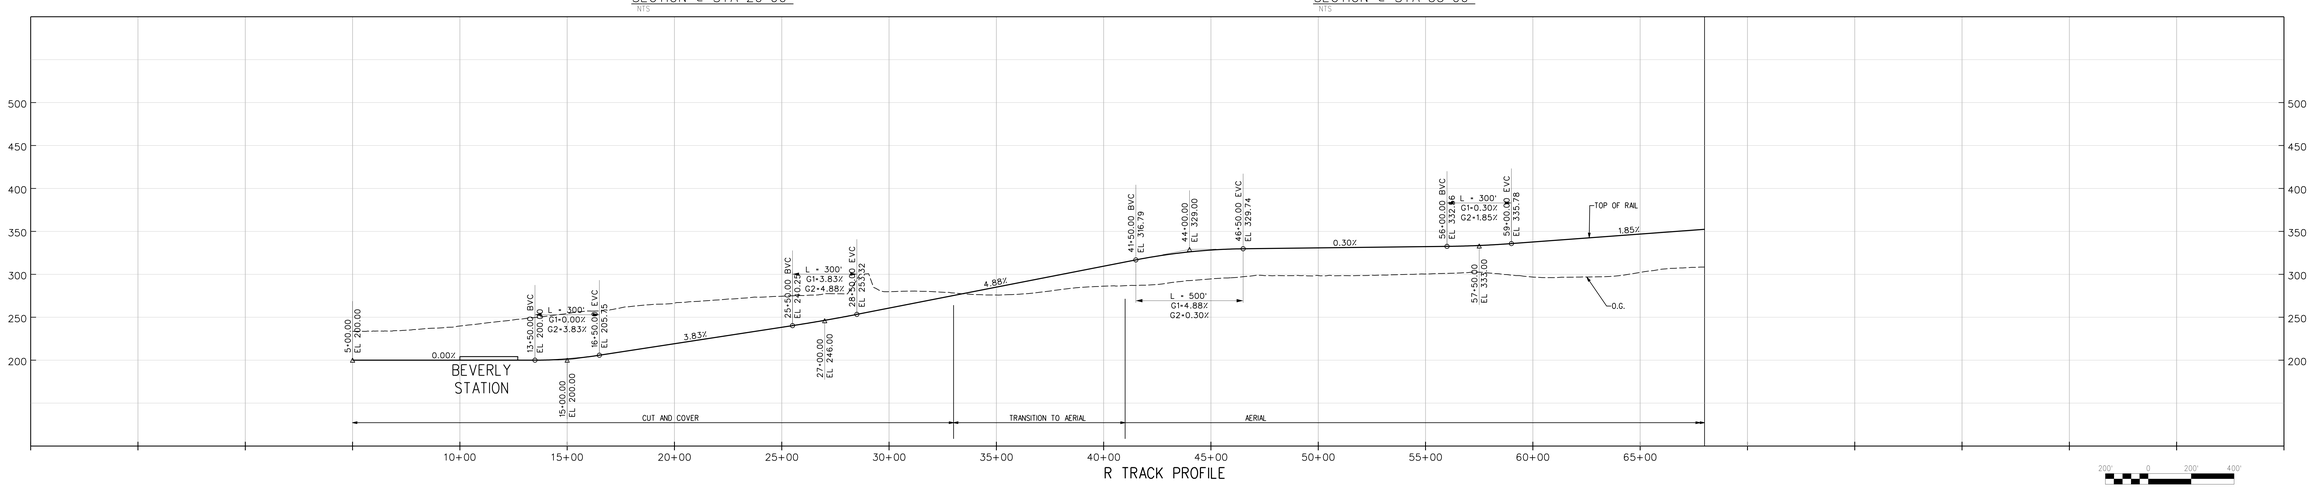

R TRACK PROFILE

200' 0 200' 400'

REV	DATE	BY	APP	REG NO	EXPIRES	SEAL HOLDER	DESCRIPTION

DESIGNED BY
DRAWN BY
CHECKED BY
IN CHARGE
DATE SEPT 2012

Metro
LOS ANGELES COUNTY
METROPOLITAN TRANSPORTATION AUTHORITY
515 S. FLOWER STREET
4TH FLOOR
LOS ANGELES, CA 90071
T 213-330-7200
F 213-330-7201
SUBMITTED
APPROVED

710 STUDY
CONCEPTUAL DESIGN

ALTERNATIVE LRT 4D TRACK PLAN AND PROFILE
STA R 5+00 TO STA R 68+00

CONTRACT NO PS4710-2755
DRAWING NO T-201
REV
SCALE HORZ: 1" = 200'
SHEET NO

$DATE$ $FILE$ $TIME$ $USER$ Pentable=$PENTBL$$ Plot Driver=$PLTDRV$$

Model Name= $MODELNAME$

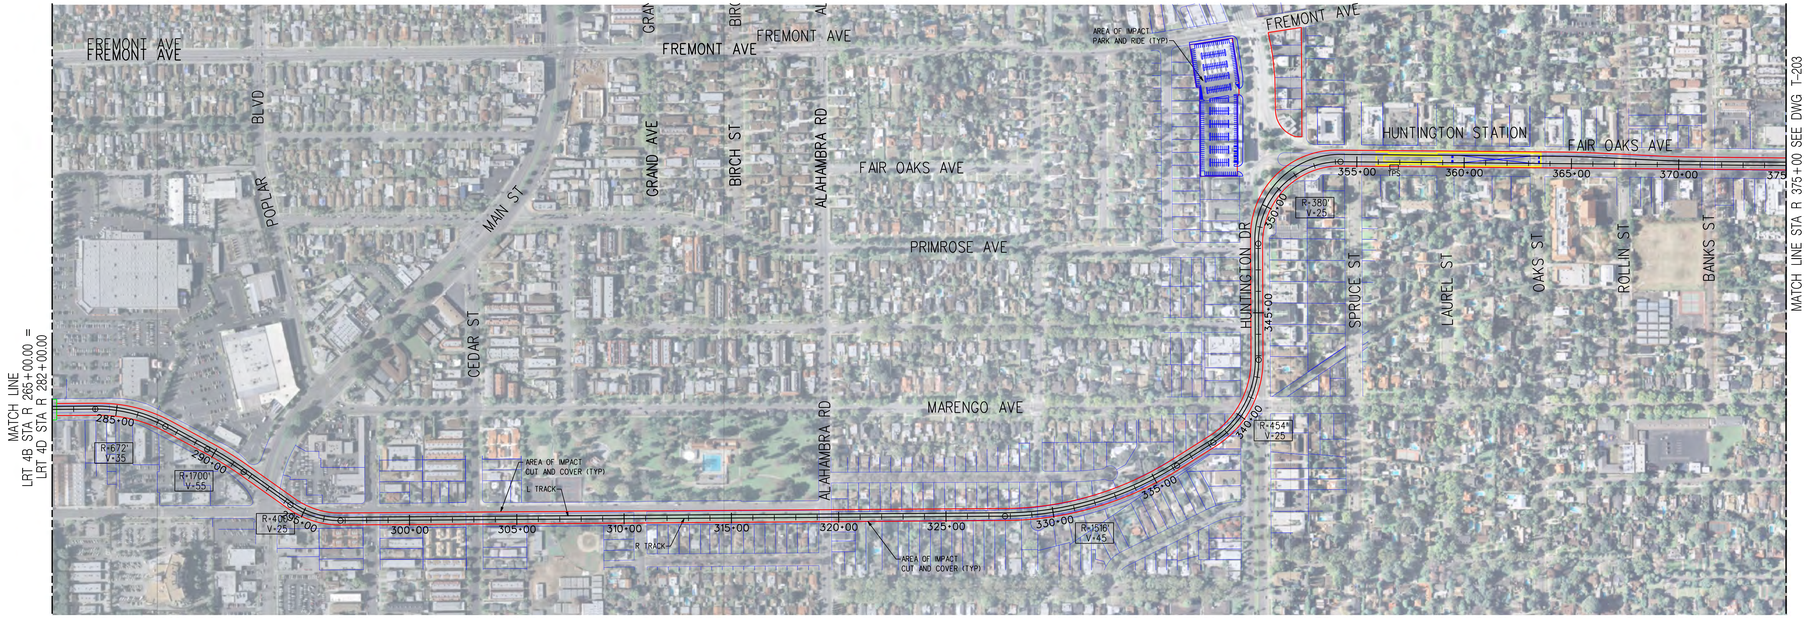

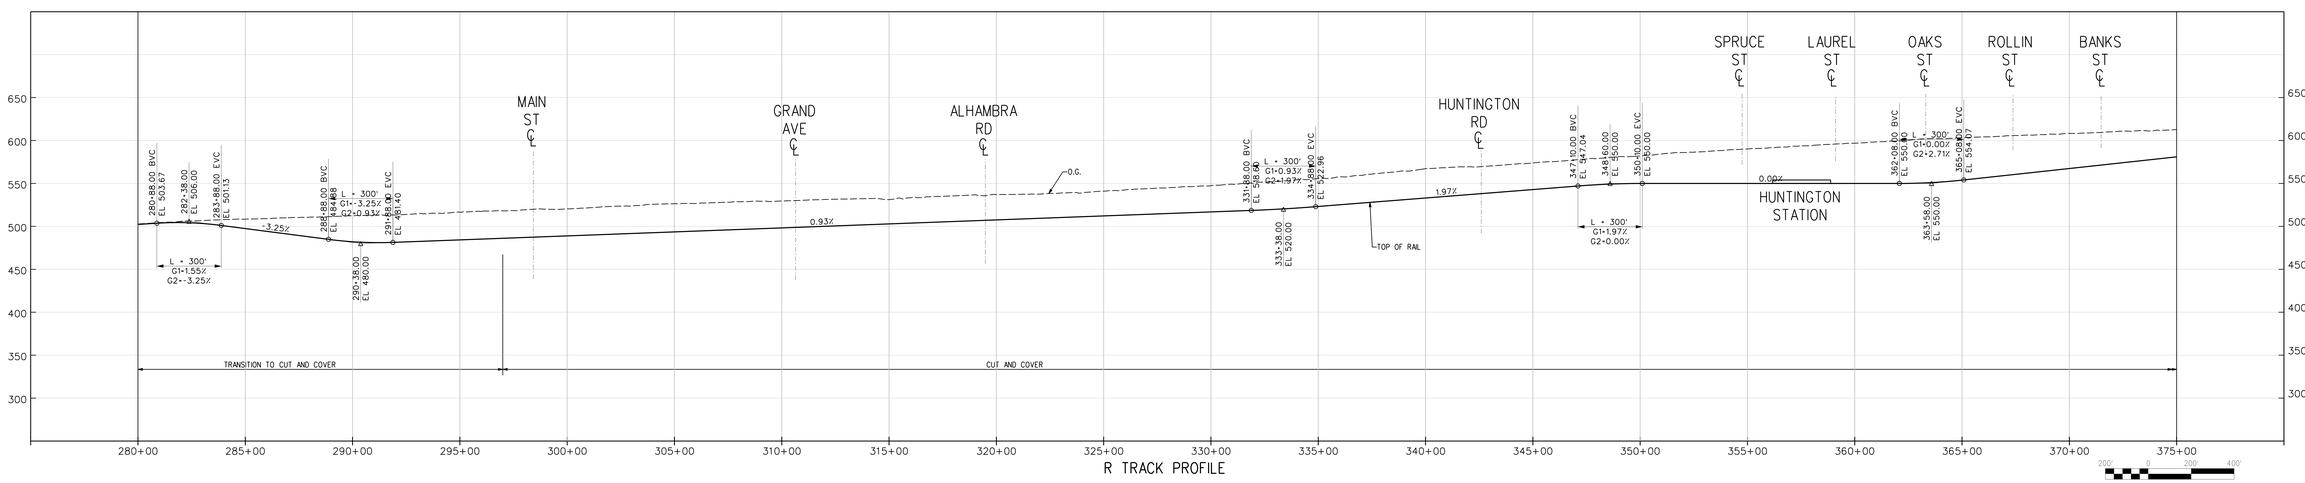

REV	DATE	BY	APP	REG NO	EXPIRES	SEAL HOLDER	DESCRIPTION

DESIGNED BY
DRAWN BY
CHECKED BY
IN CHARGE
DATE SEPT 2012

LOS ANGELES COUNTY
METROPOLITAN TRANSPORTATION AUTHORITY

Metro

515 S. FLOWER STREET
4TH FLOOR
LOS ANGELES, CA 90071
T 213-330-7200
F 213-330-7201

SUBMITTED
APPROVED

710 STUDY
CONCEPTUAL DESIGN

ALTERNATIVE LRT 4D TRACK PLAN AND PROFILE
STA R 282+00 TO STA R 375+00

CONTRACT NO PS4710-2755
DRAWING NO T-202
REV
SCALE HORZ: 1" = 200'
SHEET NO

Plot Driver=$PLTDRV$ Pentable=$PENTBL$ $USER$ $TIME$ $DATE$ $FILE$

Model Name=$MODELNAME$

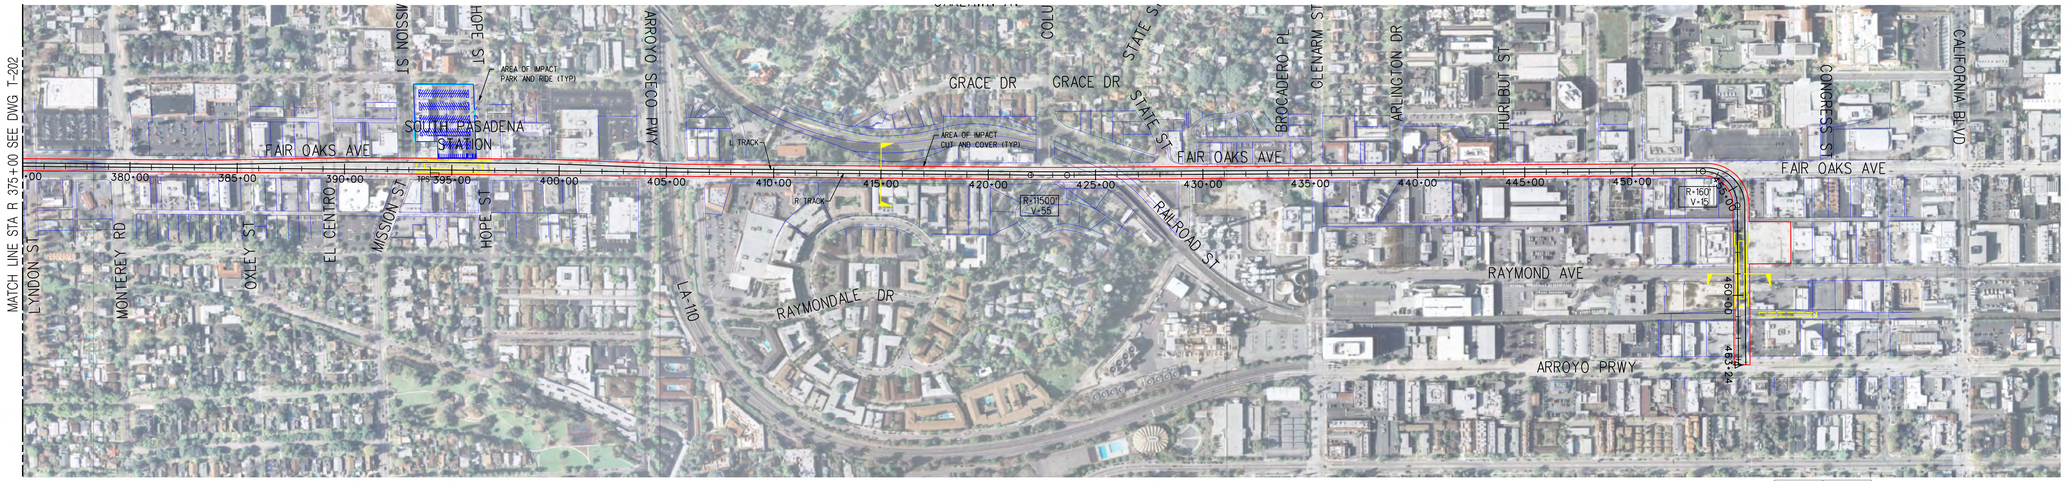

PLAN

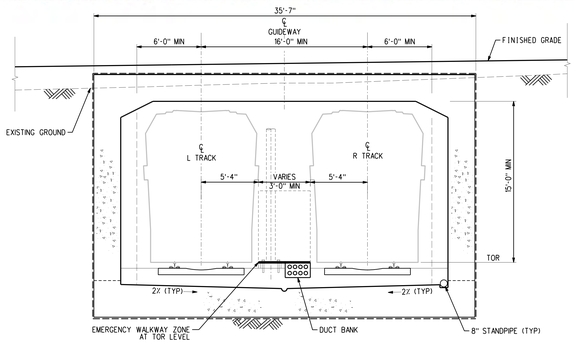

SECTION @ STA 415+00
NTS

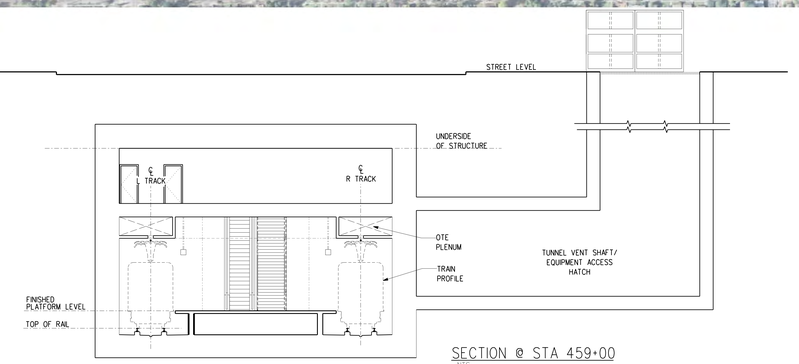

SECTION @ STA 459+00
NTS

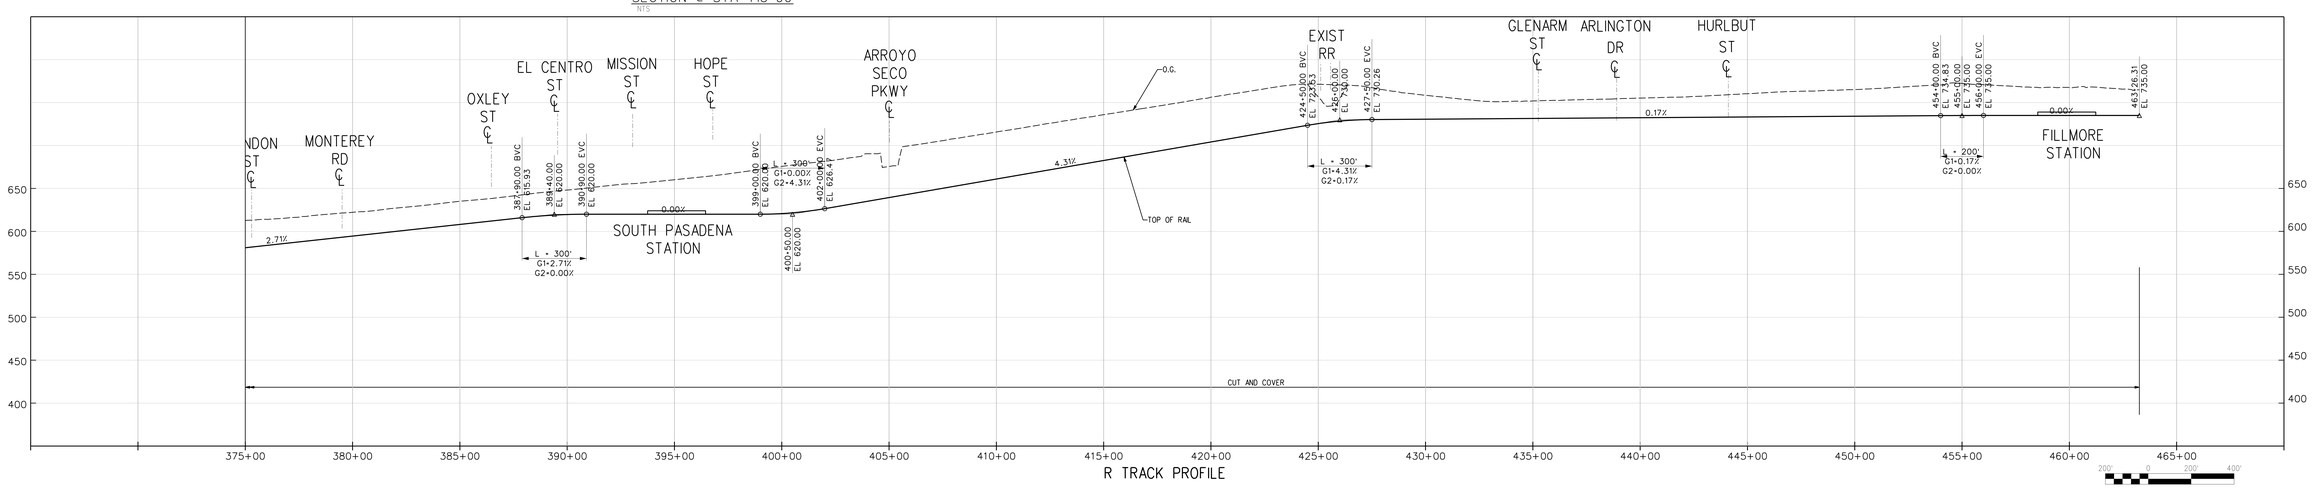

R TRACK PROFILE

REV	DATE	BY	APP	REG NO	EXPIRES	SEAL HOLDER	DESCRIPTION

DESIGNED BY
DRAWN BY
CHECKED BY
IN CHARGE
DATE SEPT 2012

Metro
LOS ANGELES COUNTY METROPOLITAN TRANSPORTATION AUTHORITY
515 S. FLOWER STREET 4TH FLOOR LOS ANGELES, CA 90071 T 213-330-7200 F 213-330-7201
SUBMITTED
APPROVED

710 STUDY CONCEPTUAL DESIGN

ALTERNATIVE LRT 4D TRACK PLAN AND PROFILE STA R 375+00 TO STA R 463+24

CONTRACT NO PS4710-2755
DRAWING NO T-203 REV
SCALE HORZ: 1" = 200'
SHEET NO

$FILE$ $DATE$ $TIME$ $USER$ Pentable=$PENTBL$ Plot Driver=PL_TDRV
Model Name=$MODELNAME$

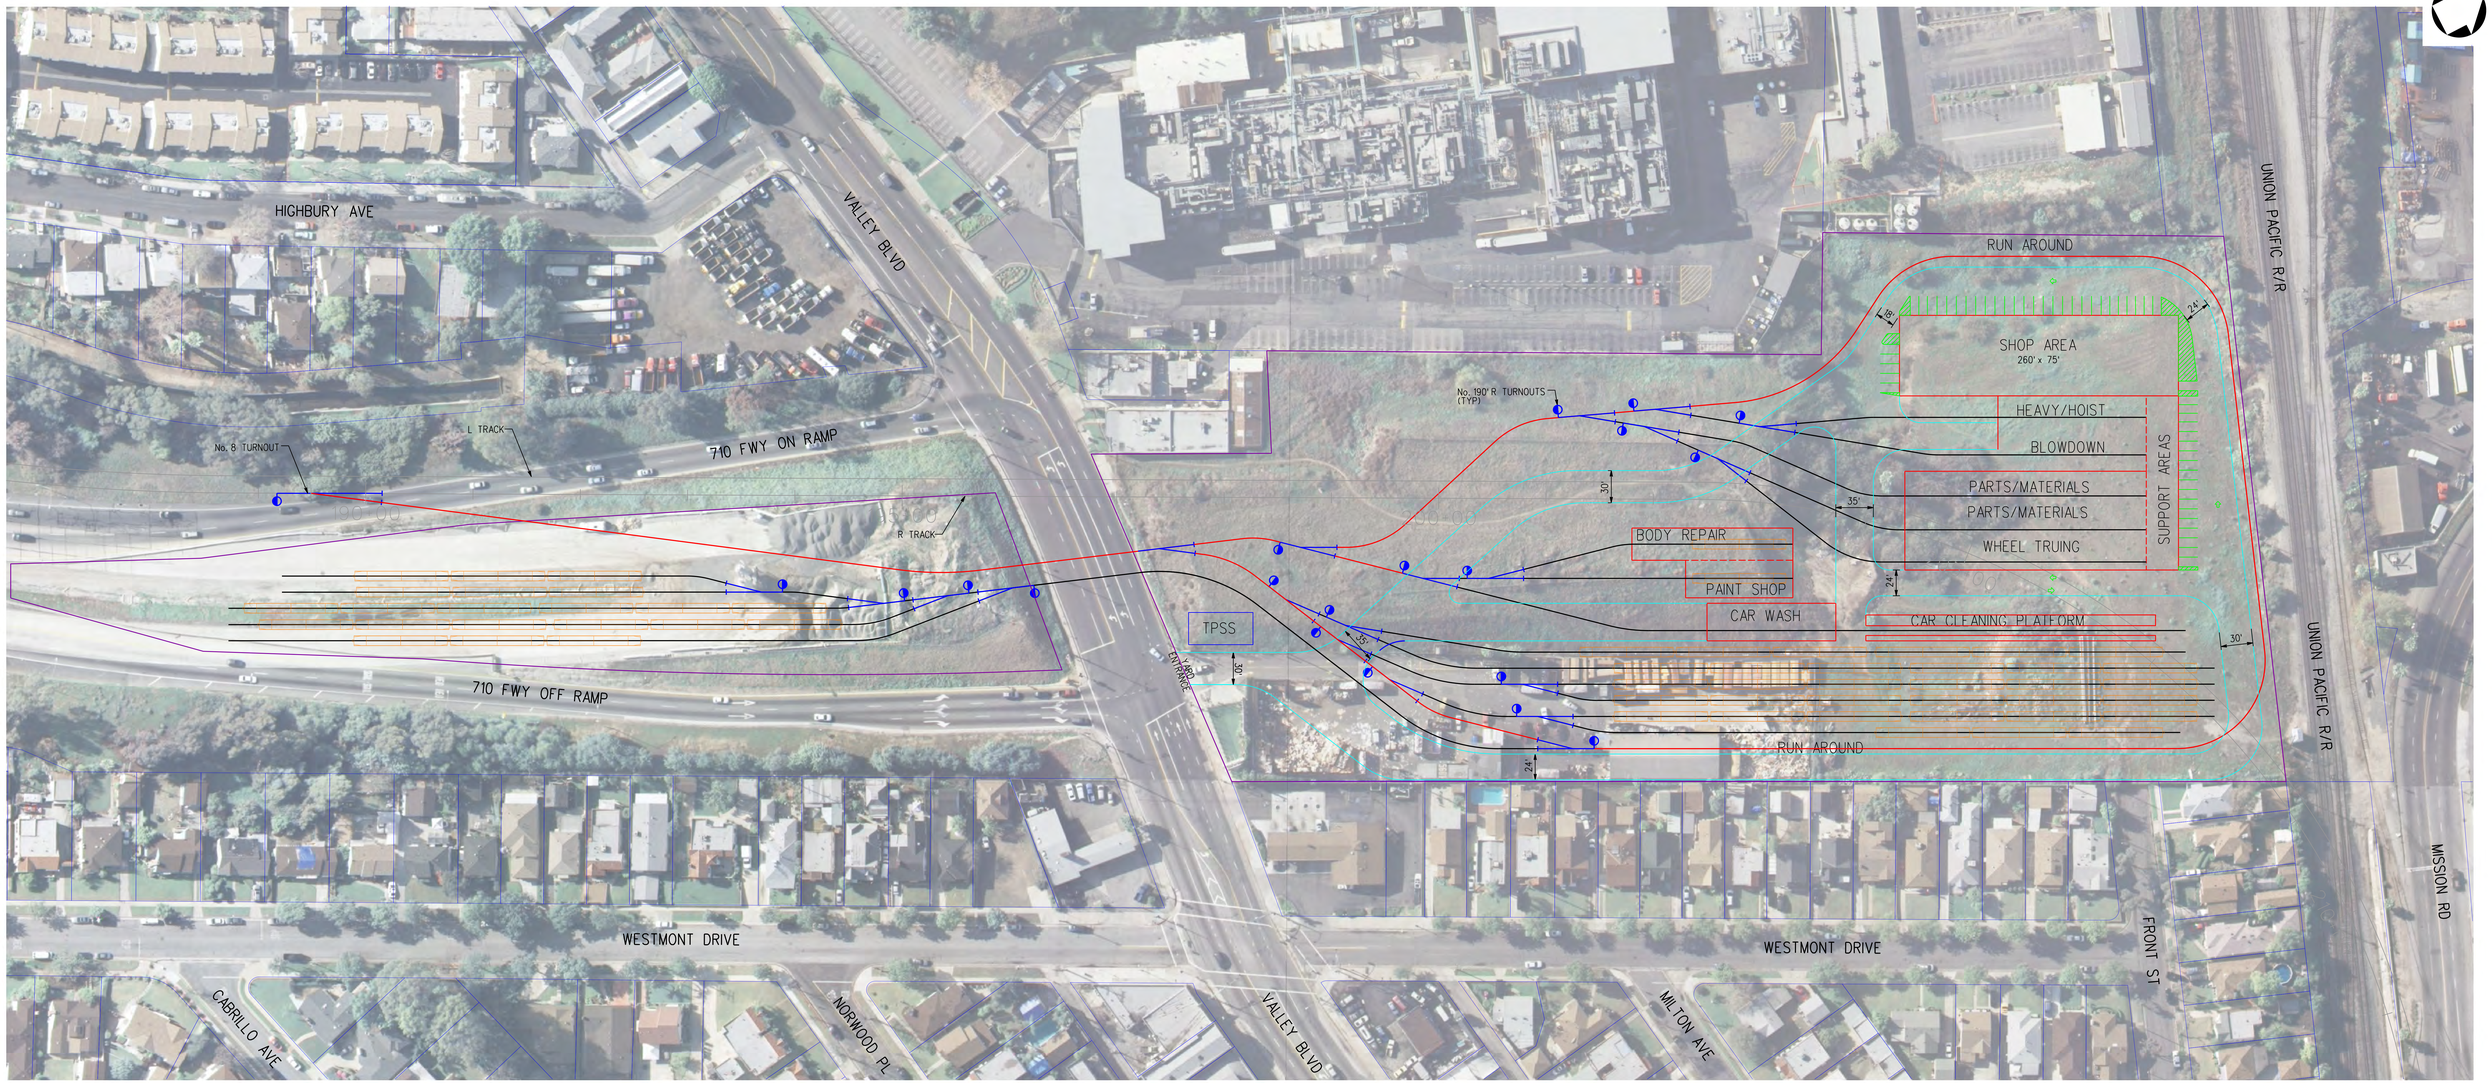

PROPOSED MAINTENANCE YARD
AREA = 12.82 ACRES
STORAGE TRACKS = 54 CARS
PARKING = 52 CARS

40' 0 40' 80'

REV	DATE	BY	APP	REG NO	EXPIRES	SEAL HOLDER	DESCRIPTION

DESIGNED BY
DRAWN BY
CHECKED BY
IN CHARGE
DATE SEPT 2012

Metro
LOS ANGELES COUNTY
METROPOLITAN TRANSPORTATION AUTHORITY
515 S. FLOWER STREET
4TH FLOOR
LOS ANGELES, CA 90071
T 213-330-7200
F 213-330-7201
SUBMITTED
APPROVED

710 STUDY
CONCEPTUAL DESIGN

ALTERNATIVE LRT 4B/D PROPOSED YARD FACILITY

CONTRACT NO PS4710-2755
DRAWING NO T-204
REV
SCALE 1" = 40'
SHEET NO

Plot Driver= $PLTDRV$
Pentable= $PENTBL$
$DATE$
$TIME$
$USER$
$FILE$
Model Name= $MODELNAME$