DIST.	COUNTY	ROUTE	KILOMETER POST TOTAL PROJECT	SHEET NO.	TOTAL SHEETS

REGISTERED ENGINEER - CIVIL

REGISTERED PROFESSIONAL ENGINEER — No. — Exp. — CIVIL — STATE OF CALIFORNIA

PLANS APPROVAL DATE

The State of California or its officers or agents shall not be responsible for the accuracy or completeness of electronic copies of this plan sheet.

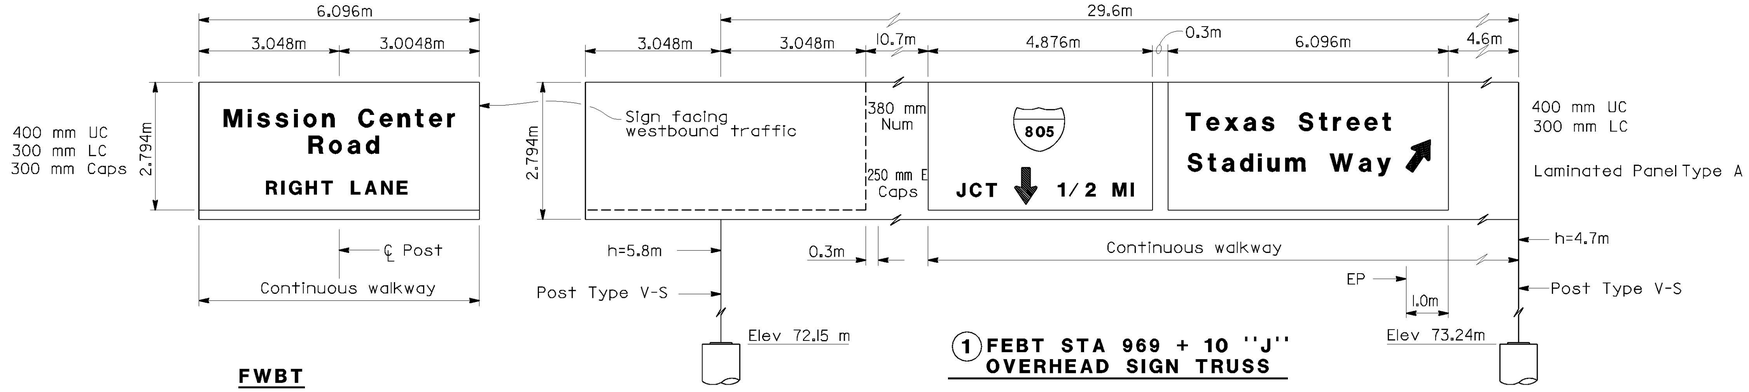

(1) FEBT STA 969 + 10 ''J'' OVERHEAD SIGN TRUSS

FWBT

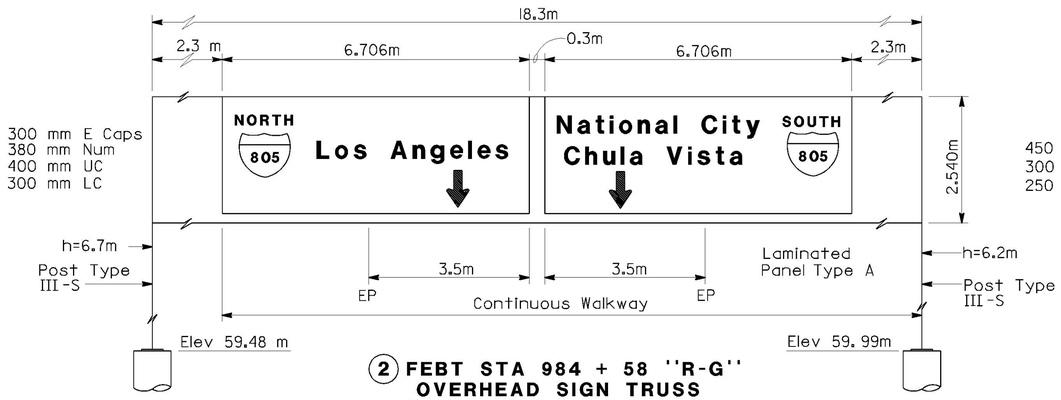

(2) FEBT STA 984 + 58 ''R-G'' OVERHEAD SIGN TRUSS

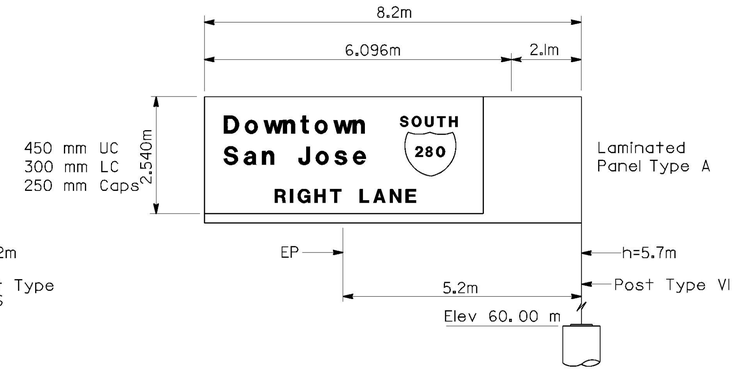

(3) FNBT STA 437 + 79 ''D-I'' OVERHEAD SIGN TRUSS

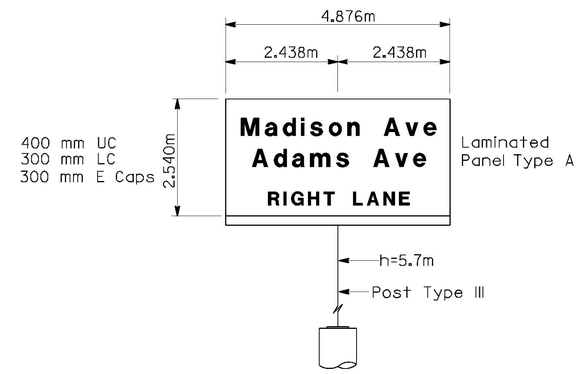

(4) FSBT STA 964 + 45 ''A'' OVERHEAD SIGN TRUSS

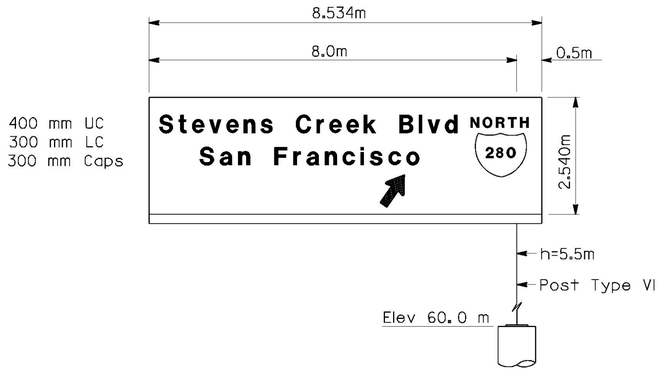

(5) FNBT STA 454 + 24 ''D-I'' OVERHEAD SIGN TRUSS

Laminated Panel Type A

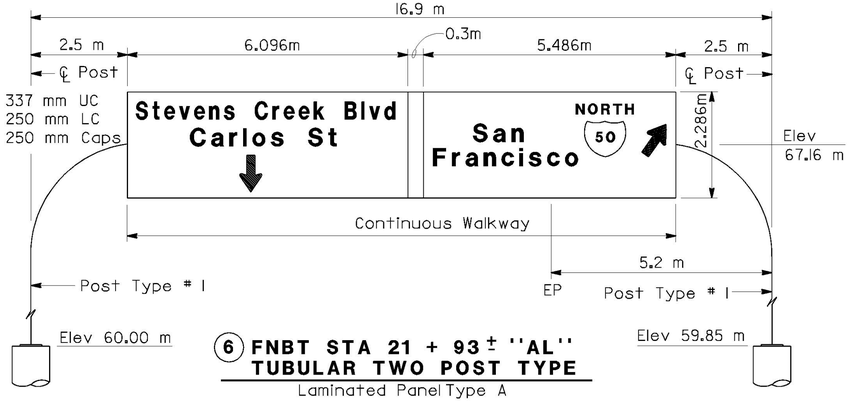

(6) FNBT STA 21 + 93 ± ''AL'' TUBULAR TWO POST TYPE

Laminated Panel Type A

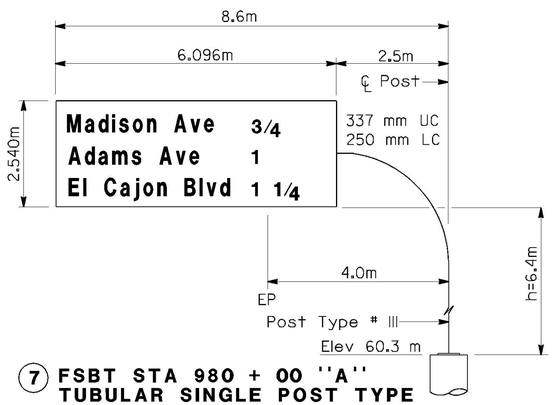

(7) FSBT STA 980 + 00 ''A'' TUBULAR SINGLE POST TYPE

Laminated Panel Type A

BRIDGE MOUNTED

(8) FWBT STA 39 + 63 ''BA''

Note:

All signs on freeway must be placed behind a barrier.

THIS SHEET NOT A PART OF CONTRACT PLANS

OVERHEAD SIGNS

FORMAT SHEET | **5**