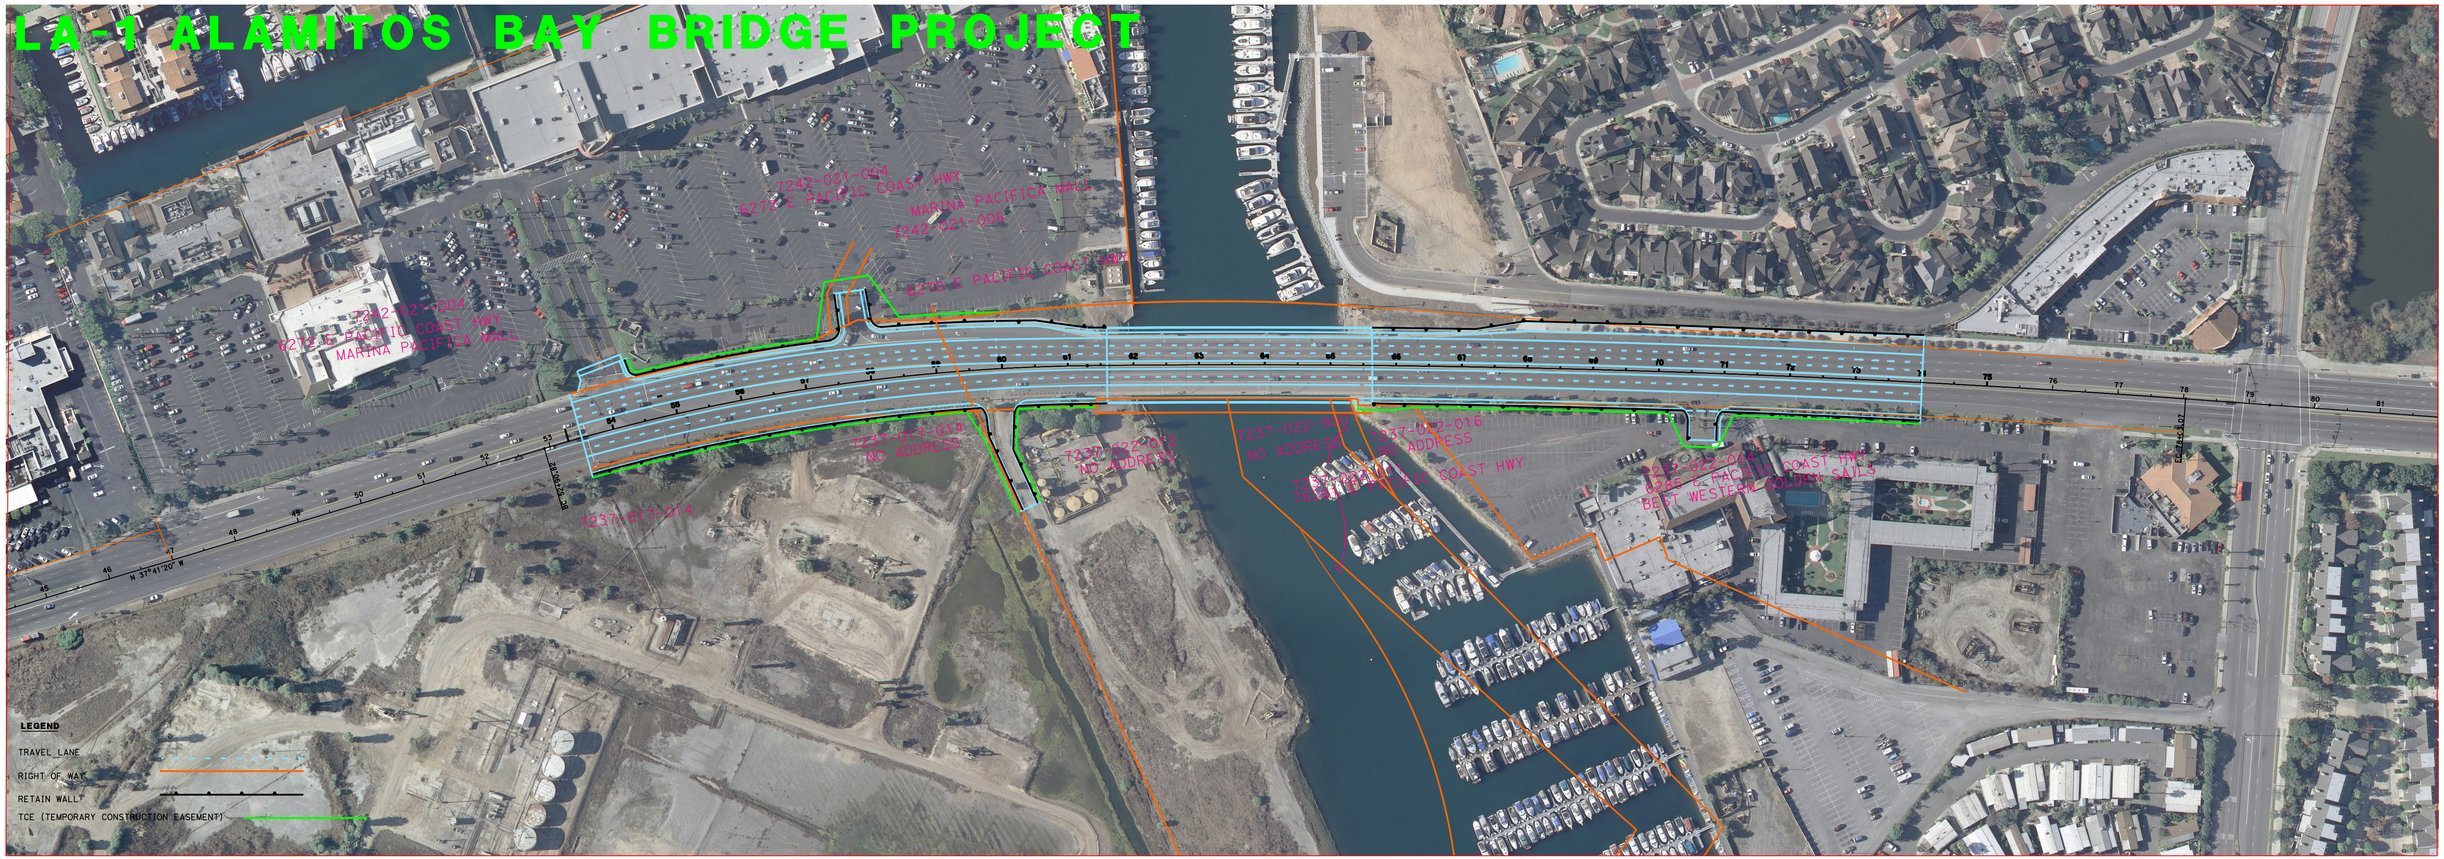LA-1 ALAMITOS BAY BRIDGE PROJECT