FERGUSON SLIDE
Restoration Project

Typical Cross Sections

ALTERNATIVE "C"

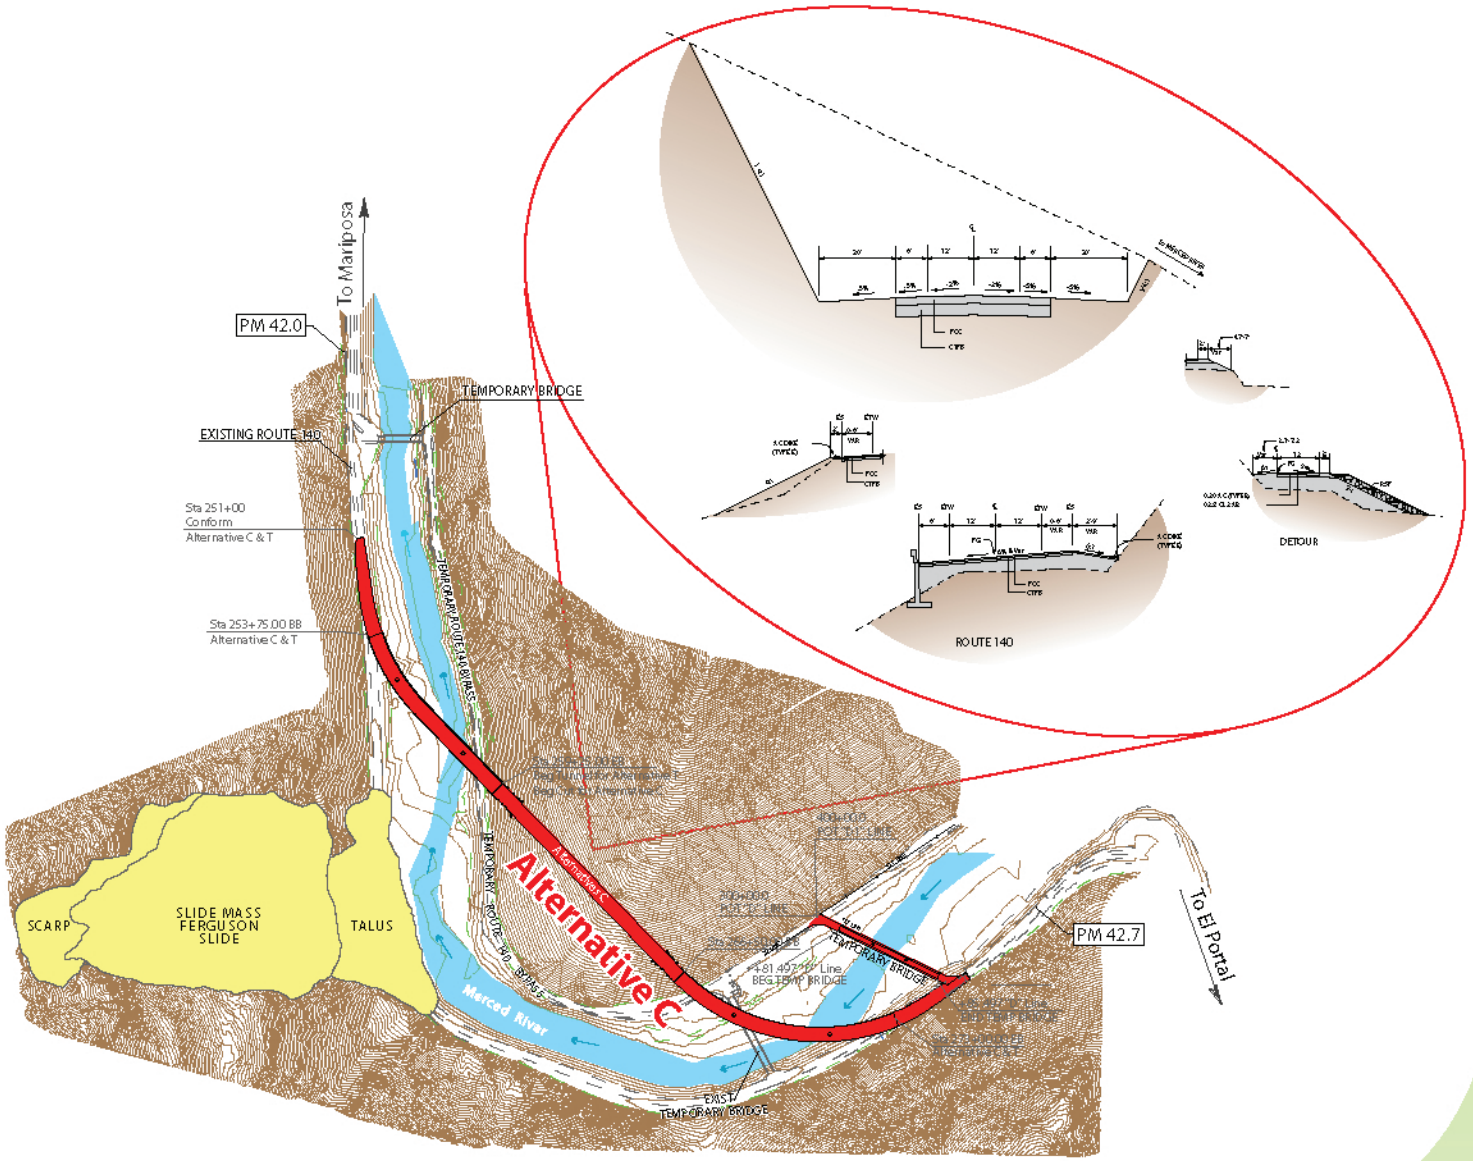

Not to Scale