FERGUSON SLIDE
Restoration Project

Typical Cross Sections

ALTERNATIVE "S"

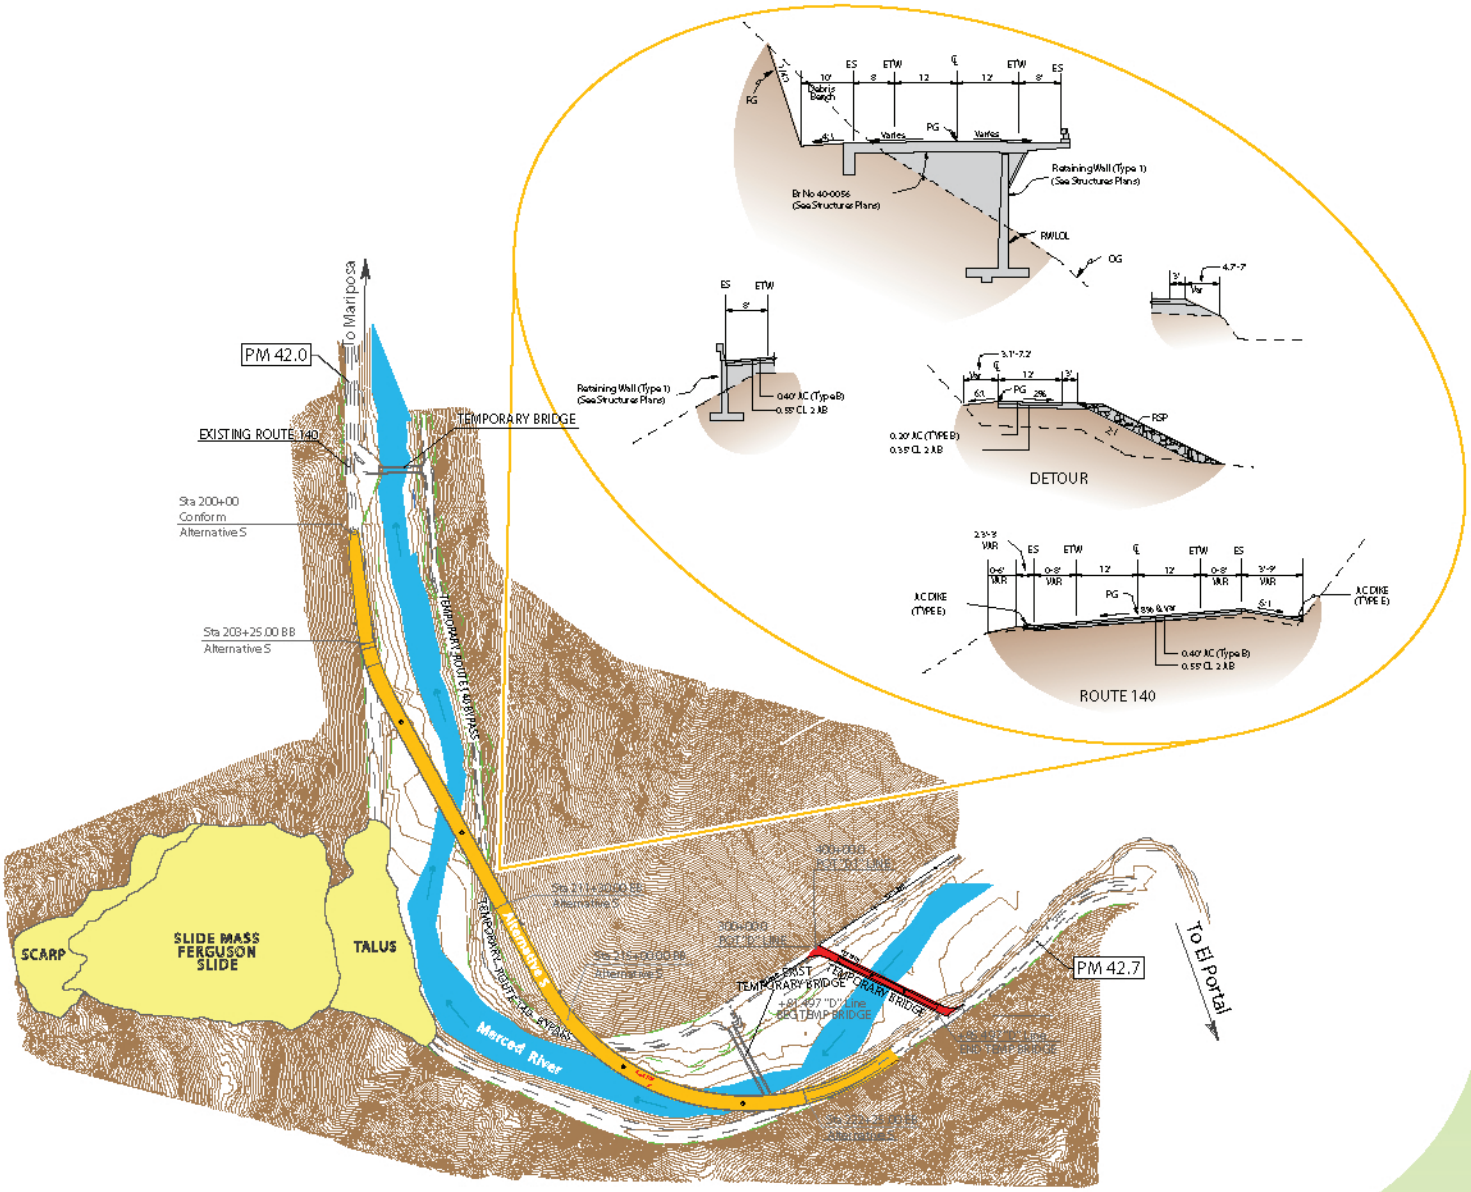

Not to Scale