FERGUSON SLIDE
Restoration Project

Typical Cross Sections

ALTERNATIVE "T"

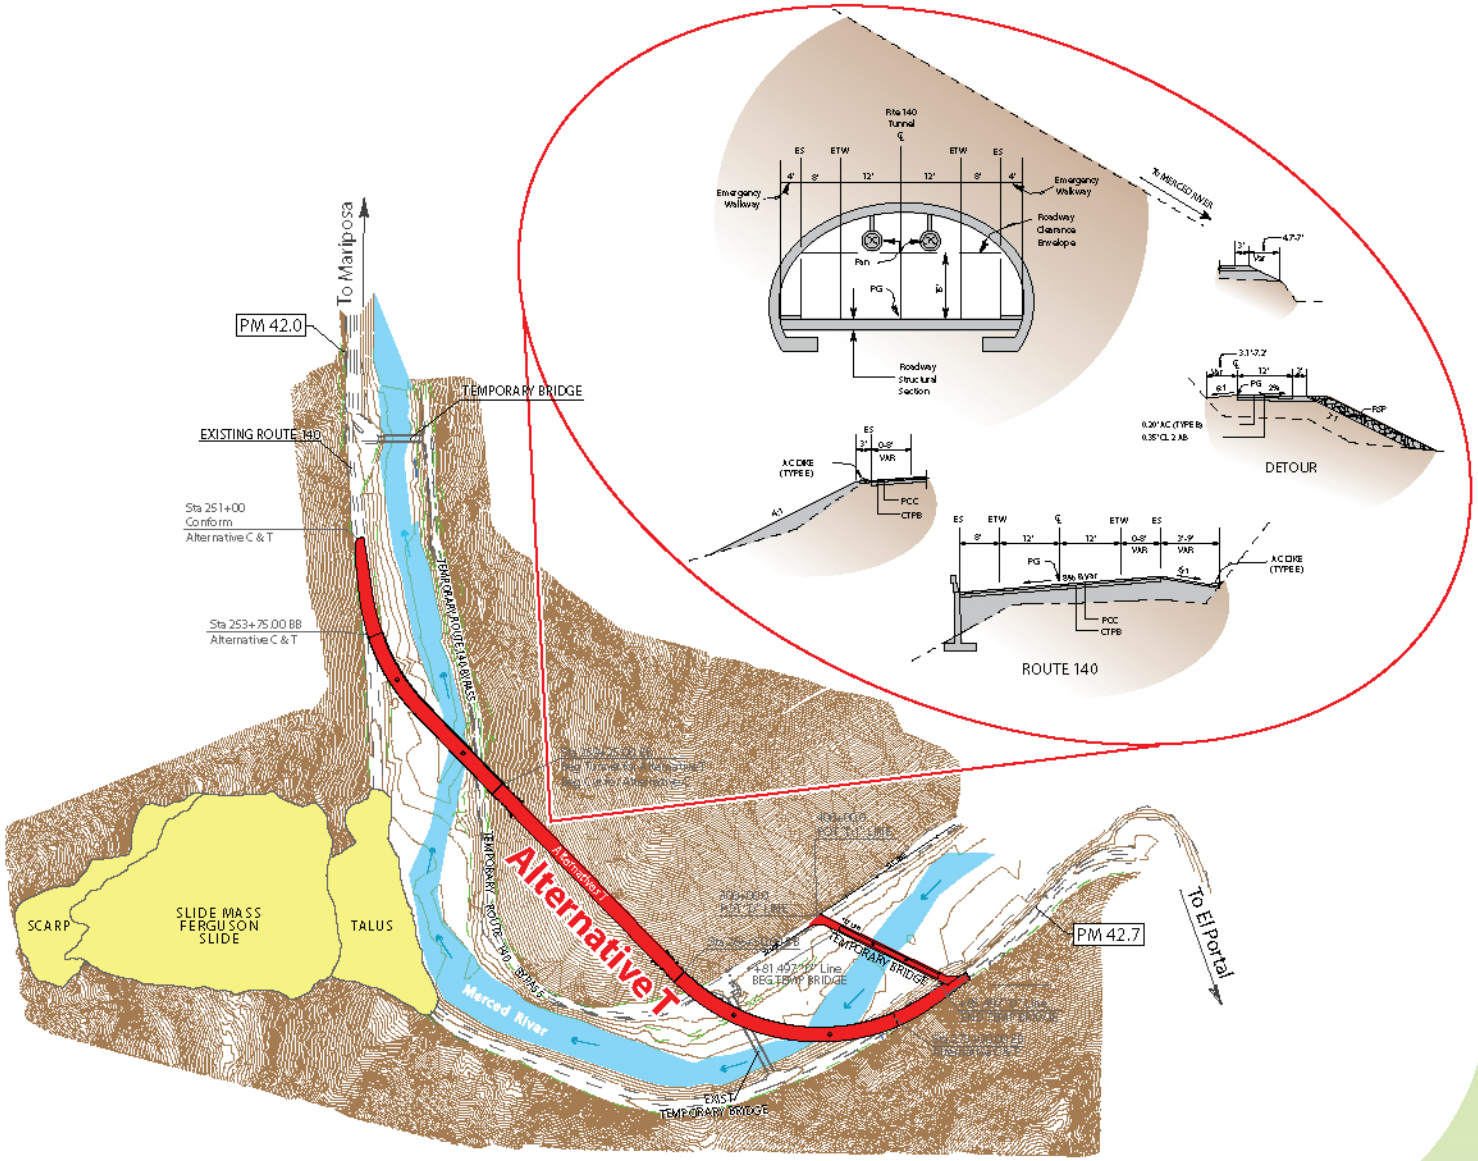

Not to Scale

Caltrans