# PROPOSED CONSTRUCTION LIMITS

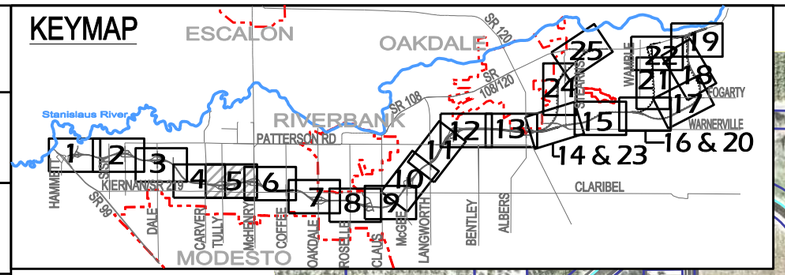


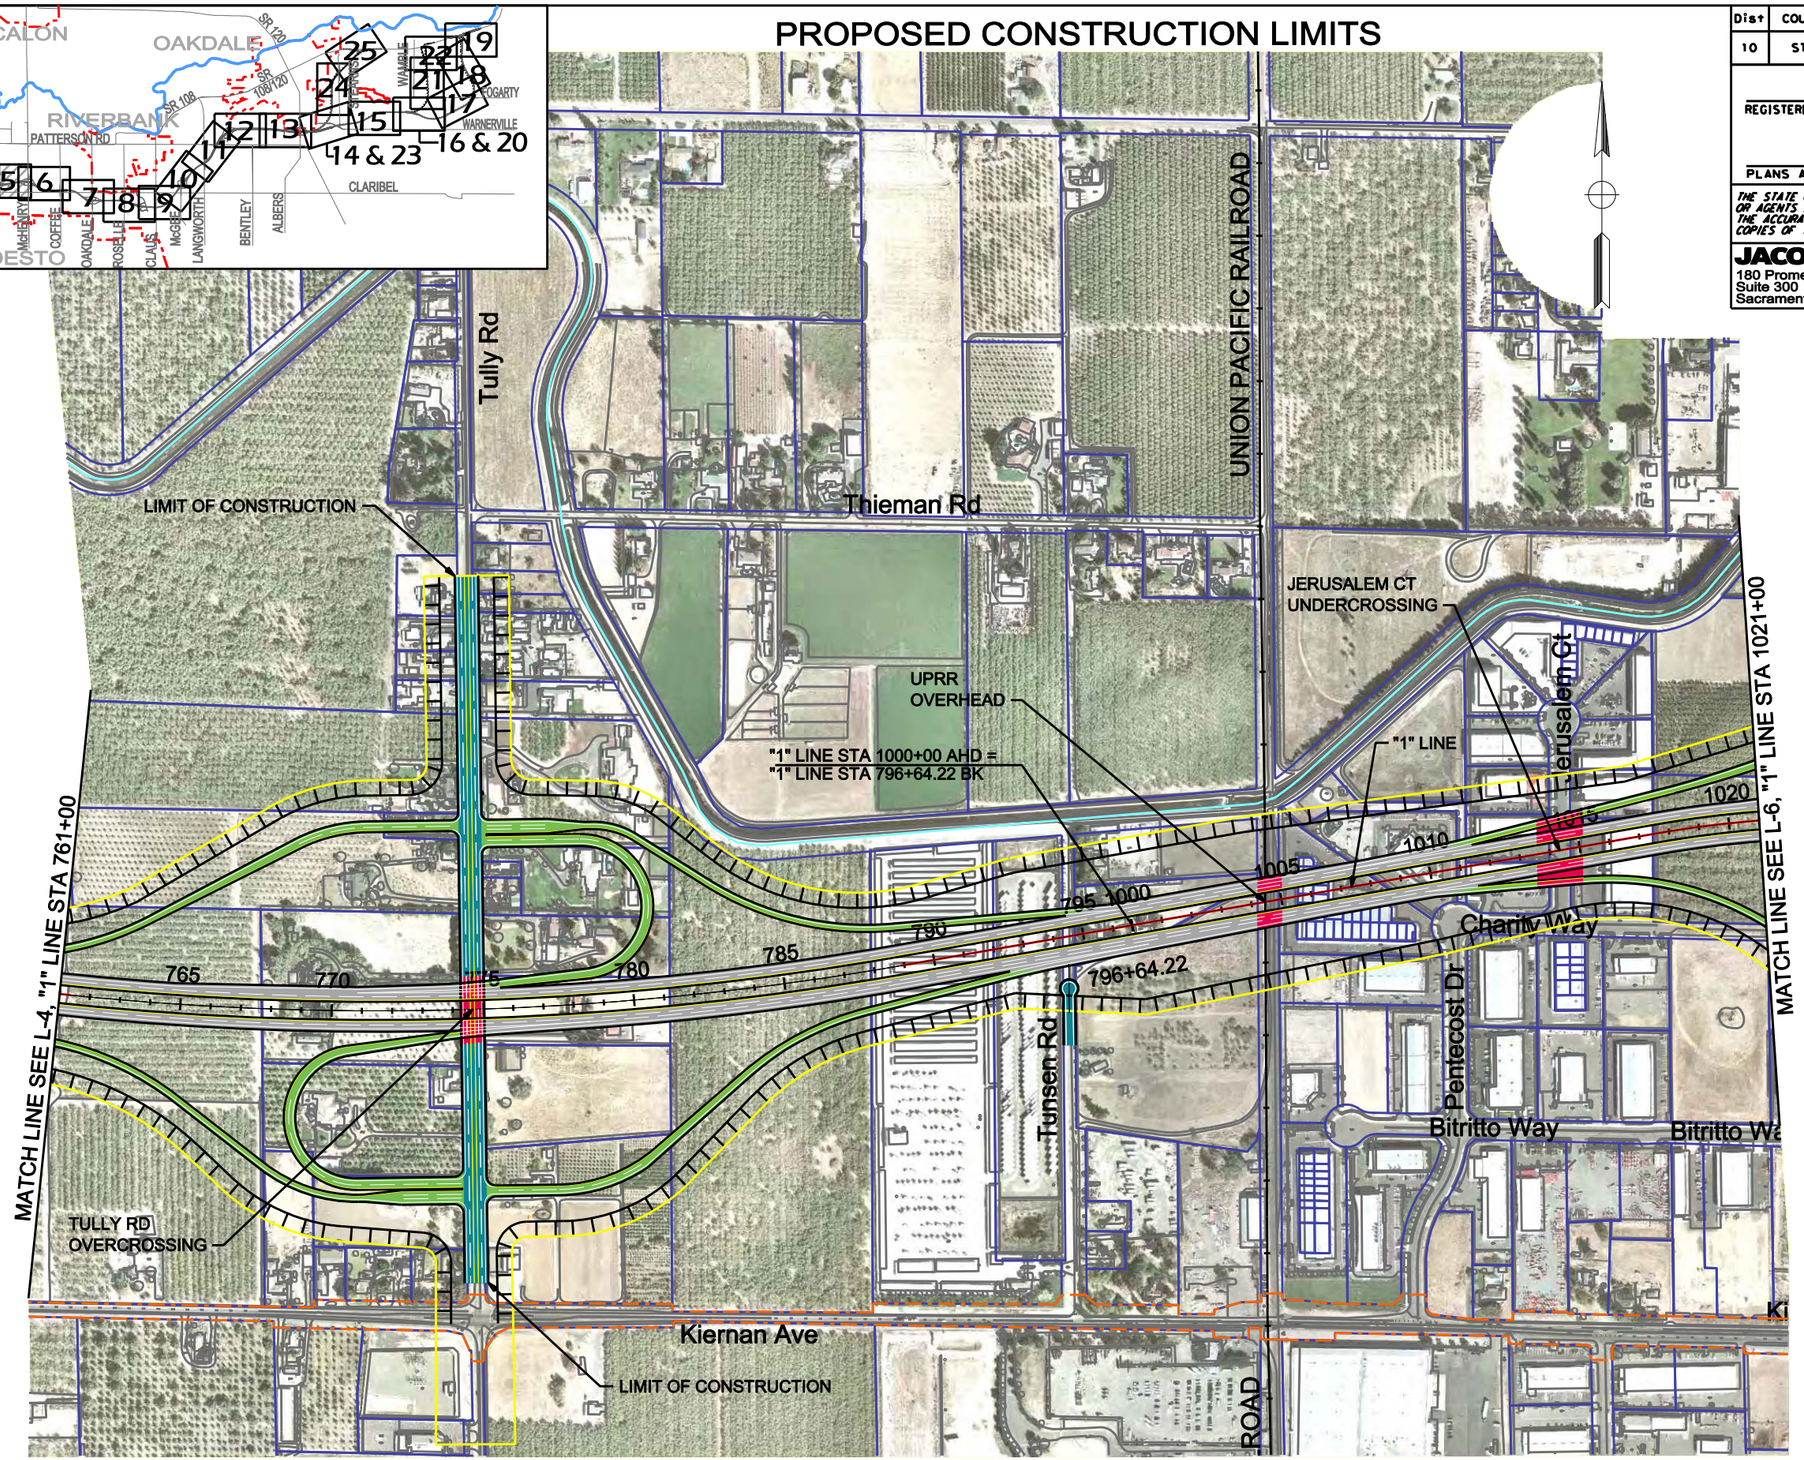


| Dist | COUNTY | ROUTE | POST MILES TOTAL PROJECT | SHEET No. | TOTAL SHEETS |
|---|---|---|---|---|---|
| 10 | STA | 108 | | | |

REGISTERED ELECTRICAL ENGINEER DATE

PLANS APPROVAL DATE

REGISTERED PROFESSIONAL ENGINEER — No. — Exp. — CIVIL — STATE OF CALIFORNIA

THE STATE OF CALIFORNIA OR ITS OFFICERS OR AGENTS SHALL NOT BE RESPONSIBLE FOR THE ACCURACY OR COMPLETENESS OF SCANNED COPIES OF THIS PLAN SHEET.


JACOBS
180 Promenade Circle
Suite 300
Sacramento, CA 95834


NCCTEA
(North County Corridor Transportation Expressway Authority)

REVISED BY | DATE REVISED

CALCULATED-DESIGNED BY | CHECKED BY

STATE OF CALIFORNIA - DEPARTMENT OF TRANSPORTATION | CONSULTANT FUNCTIONAL SUPERVISOR

LEGEND

- Freeway/Expressway
- Parcel Lines
- Access/Frontage Road
- Ramps
- ESL — Environmental Study Limits (ESL)
- Proposed Right of Way (Access Control)
- Bridge Work
- Improved Existing Roads
- Concrete Barrier
- Retaining Wall
- County/City Limits
- Existing State Right of Way

PRELIMINARY WORKING DRAFT - SUBJECT TO CHANGE

# NORTH COUNTY CORRIDOR
# ALTERNATIVE 1 - LAYOUT

Scale 1" = 500'

L-5

LAST REVISION DATE PLOTTED => $DATE TIME PLOTTED => $TIME
00-00-00

BORDER LAST REVISED 4/11/2008

RELATIVE BORDER SCALE IS IN INCHES 0 1 2

USERNAME => $USER $REQUEST o0S800ea1_005.dgn

CU 00000

EA 10-0S800

# PROPOSED CONSTRUCTION LIMITS

| Dist | COUNTY | ROUTE | POST MILES TOTAL PROJECT | SHEET No. | TOTAL SHEETS |
|---|---|---|---|---|---|
| 10 | STA | 108 | | | |

REGISTERED ELECTRICAL ENGINEER DATE

PLANS APPROVAL DATE

REGISTERED PROFESSIONAL ENGINEER — No. — Exp. — CIVIL — STATE OF CALIFORNIA

THE STATE OF CALIFORNIA OR ITS OFFICERS OR AGENTS SHALL NOT BE RESPONSIBLE FOR THE ACCURACY OR COMPLETENESS OF SCANNED COPIES OF THIS PLAN SHEET.

JACOBS
180 Promenade Circle
Suite 300
Sacramento, CA 95834

NCCTEA
(North County Corridor Transportation Expressway Authority)

## KEYMAP

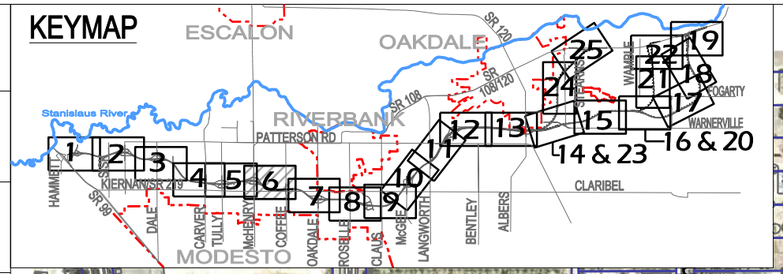


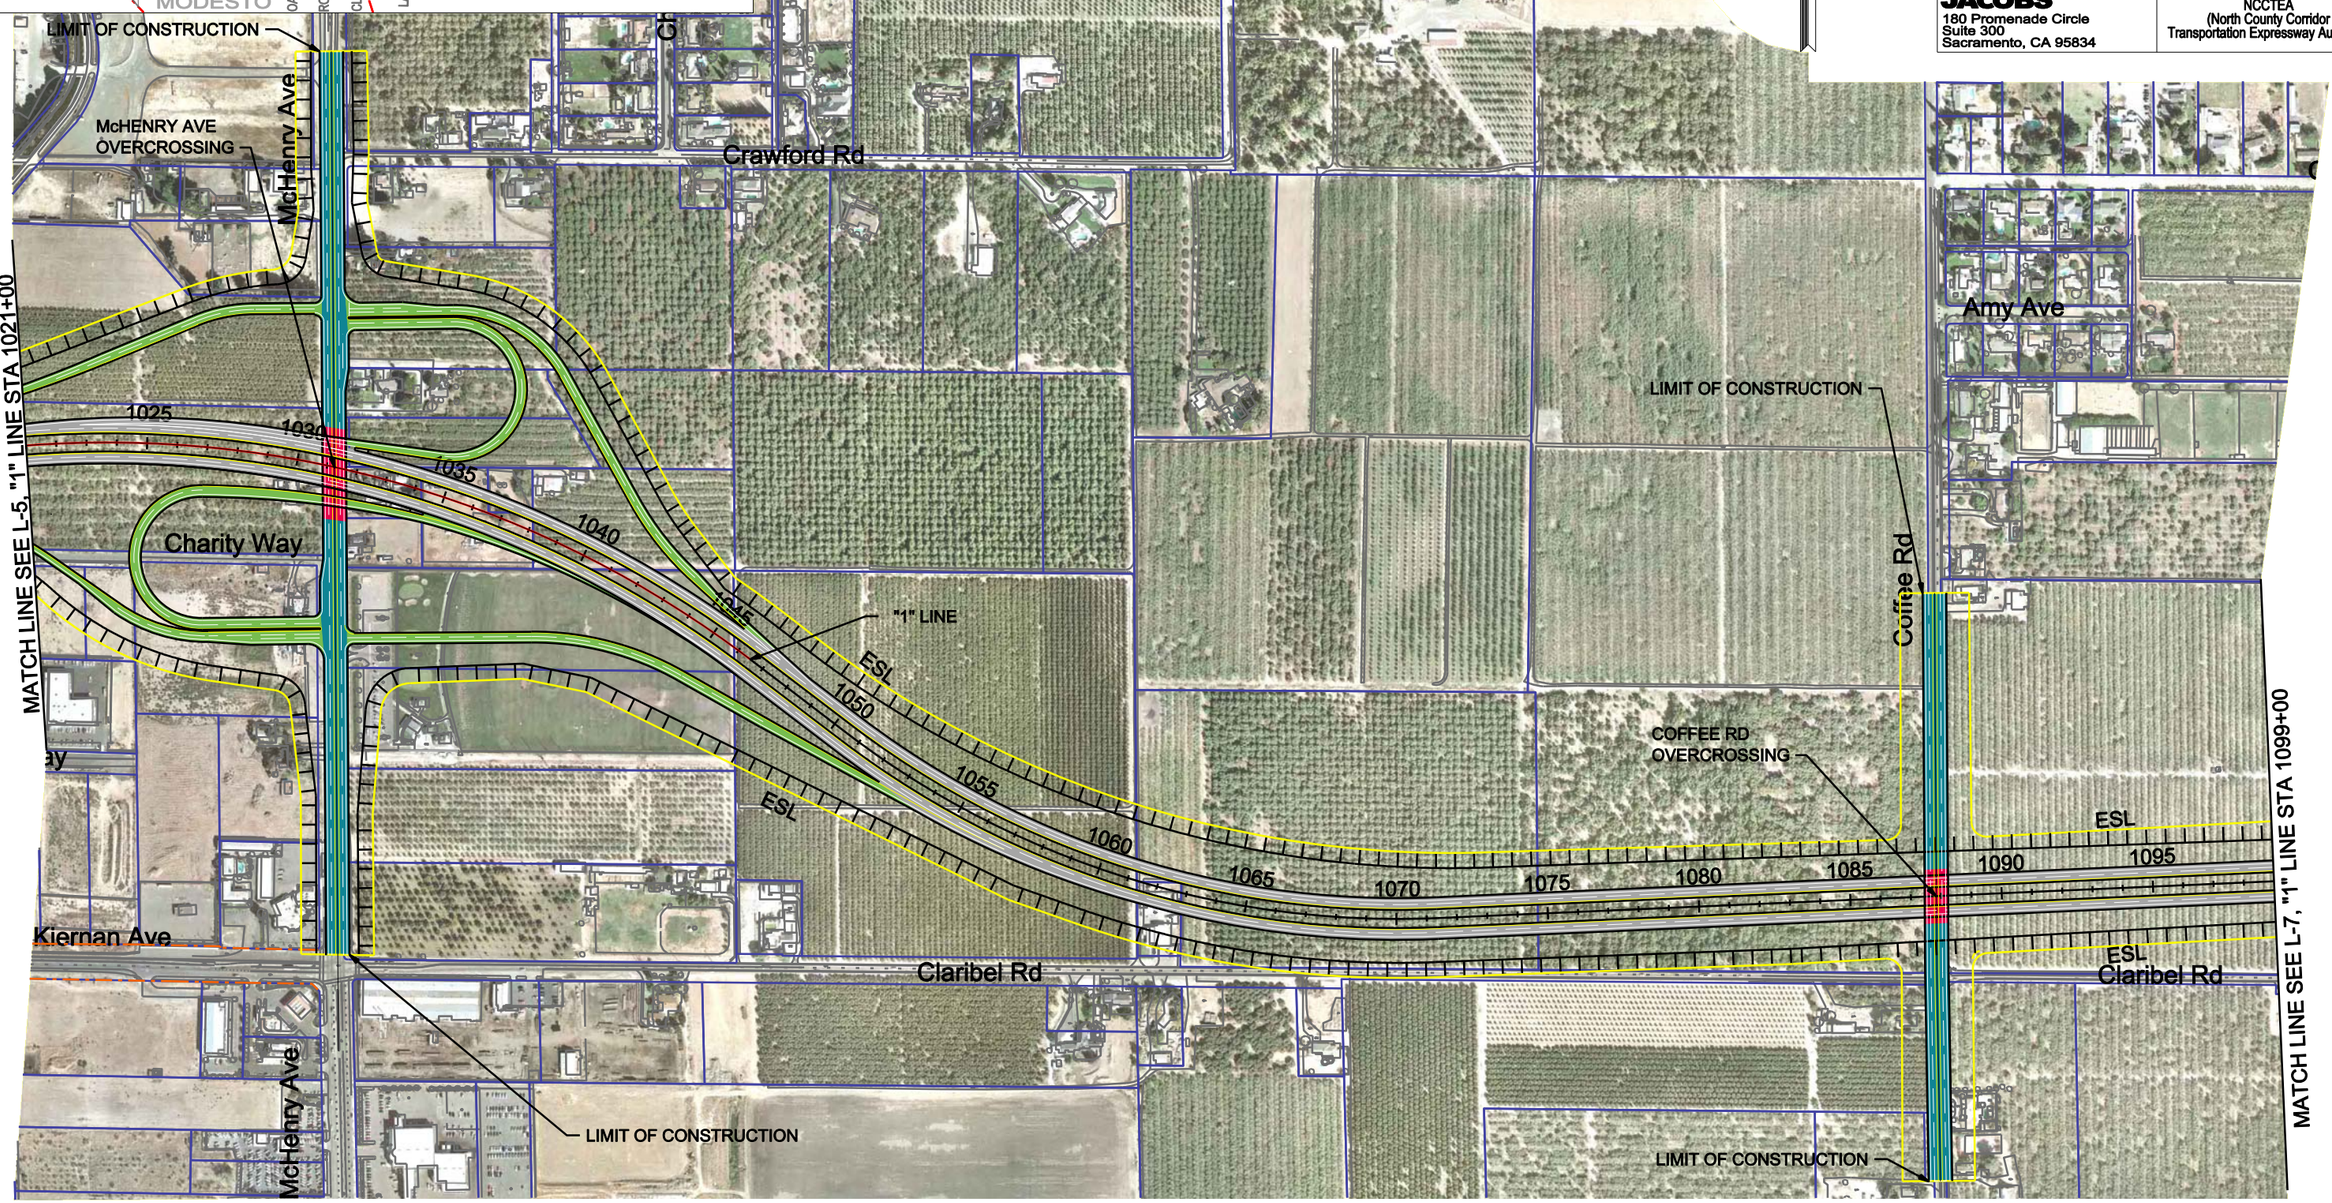


## LEGEND

- Freeway/Expressway
- Parcel Lines
- Access/Frontage Road
- Ramps
- ESL — Environmental Study Limits (ESL) / Proposed Right of Way (Access Control)
- Bridge Work / Improved Existing Roads
- Concrete Barrier / Retaining Wall
- County/City Limits / Existing State Right of Way

PRELIMINARY WORKING DRAFT - SUBJECT TO CHANGE

# NORTH COUNTY CORRIDOR ALTERNATIVE 1 - LAYOUT

Scale 1" = 500'

L-6

REVISED BY | DATE REVISED | CALCULATED-DESIGNED BY | CHECKED BY | CONSULTANT FUNCTIONAL SUPERVISOR | STATE OF CALIFORNIA - DEPARTMENT OF TRANSPORTATION

LAST REVISION DATE PLOTTED => $DATE TIME PLOTTED => $TIME
00-00-00

BORDER LAST REVISED 4/11/2008

RELATIVE BORDER SCALE IS IN INCHES 0 1 2

USERNAME => $USER $REQUEST a0S800ea1_006.dgn

CU 00000

EA 10-0S800

# PROPOSED CONSTRUCTION LIMITS

| Dist | COUNTY | ROUTE | POST MILES TOTAL PROJECT | SHEET No. | TOTAL SHEETS |
|---|---|---|---|---|---|
| 10 | STA | 108 | | | |

REGISTERED ELECTRICAL ENGINEER DATE

PLANS APPROVAL DATE

REGISTERED PROFESSIONAL ENGINEER — No. — Exp. — CIVIL — STATE OF CALIFORNIA

THE STATE OF CALIFORNIA OR ITS OFFICERS OR AGENTS SHALL NOT BE RESPONSIBLE FOR THE ACCURACY OR COMPLETENESS OF SCANNED COPIES OF THIS PLAN SHEET.


JACOBS
180 Promenade Circle
Suite 300
Sacramento, CA 95834

NCCTEA
(North County Corridor Transportation Expressway Authority)


## KEYMAP

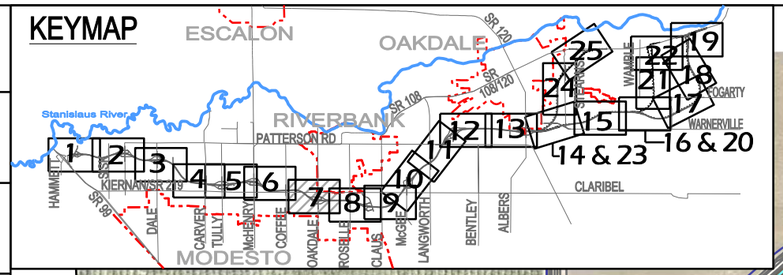


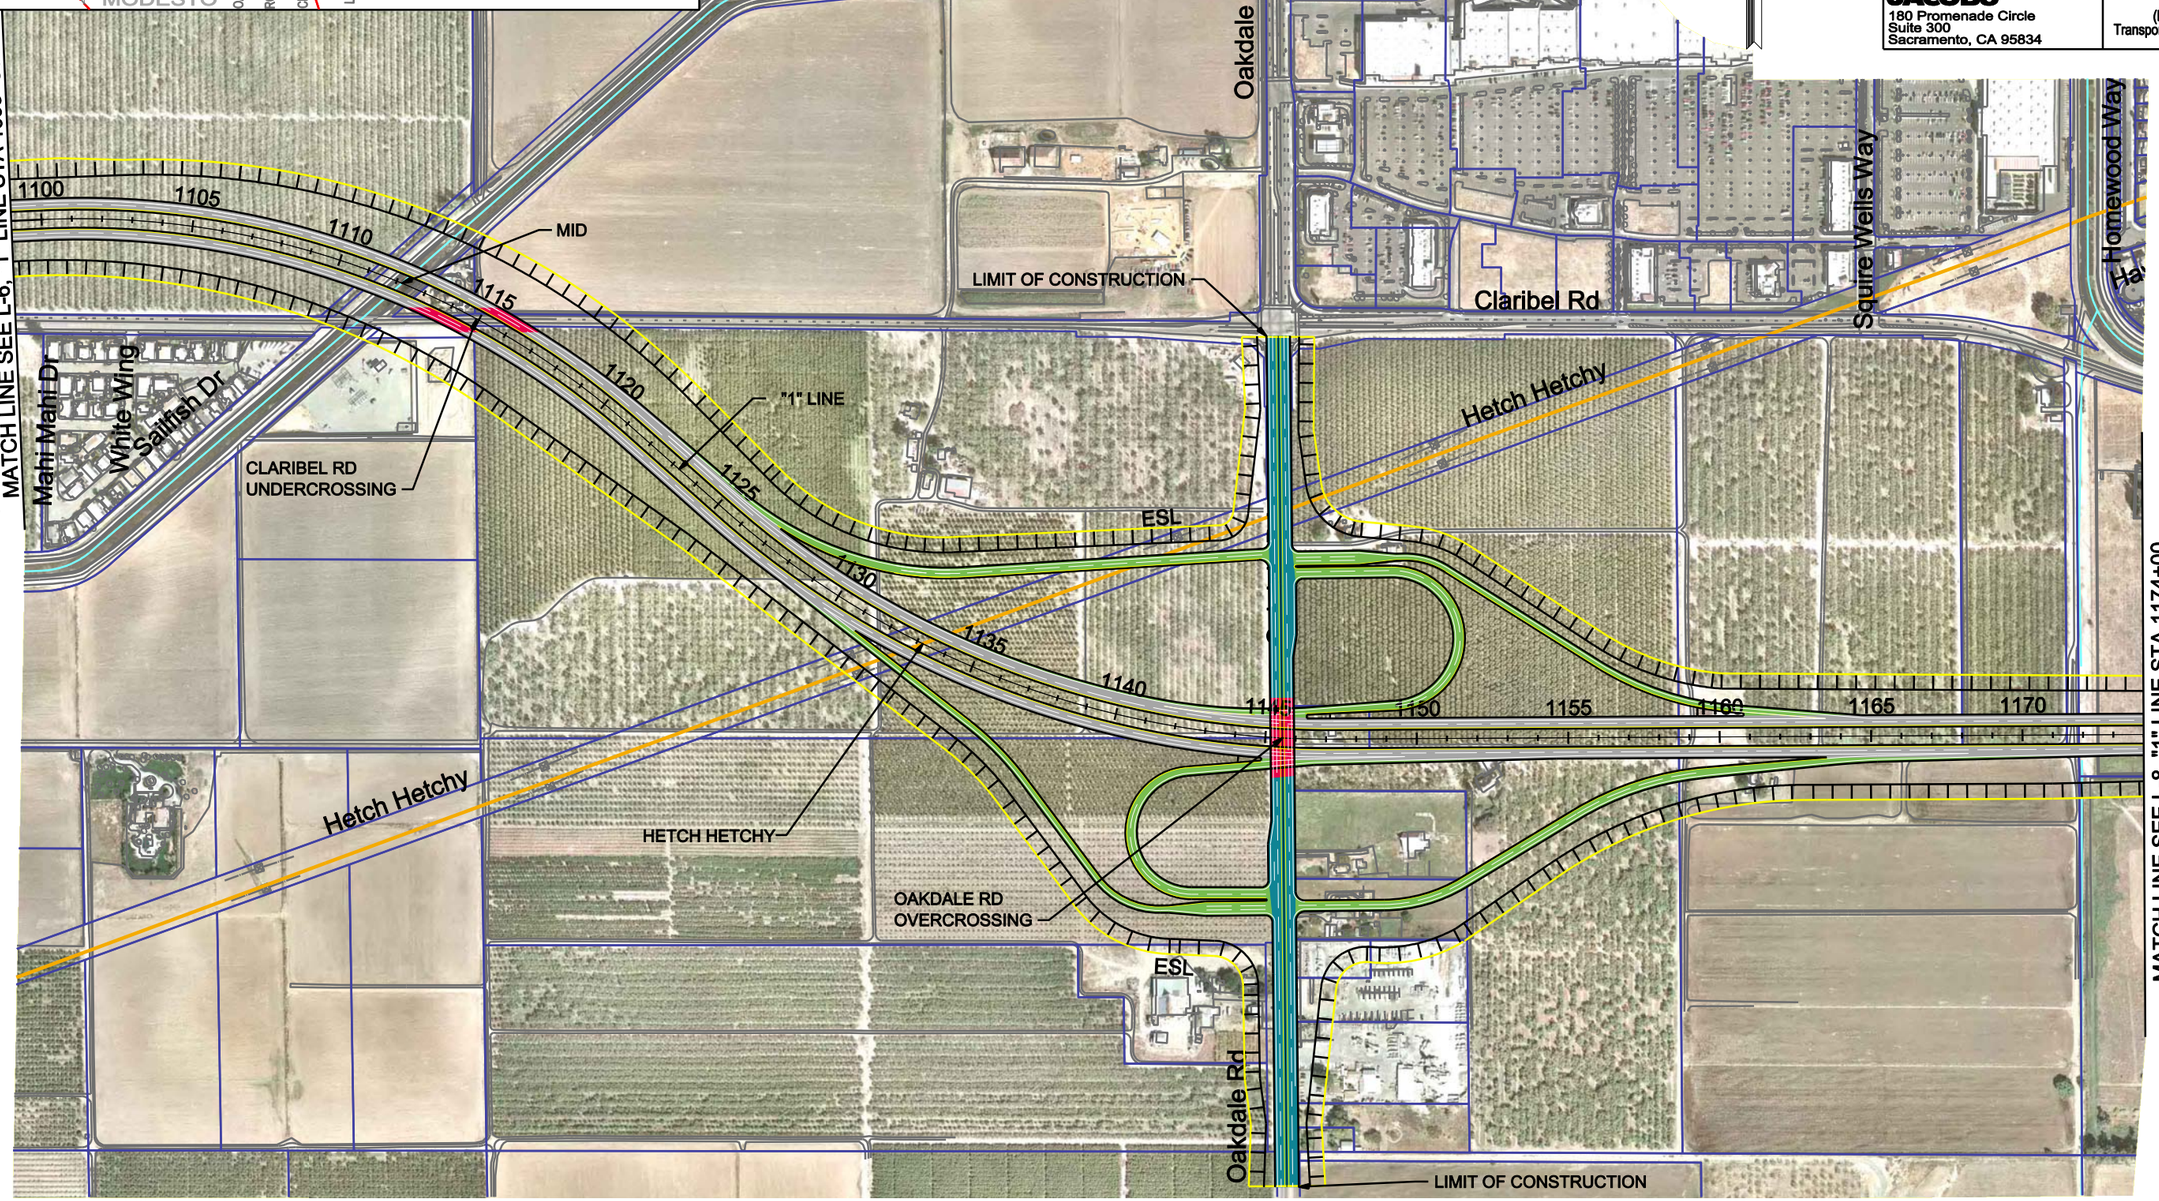


## LEGEND

- Freeway/Expressway
- Parcel Lines
- Access/Frontage Road
- Ramps
- ESL — Environmental Study Limits (ESL)
- Proposed Right of Way (Access Control)
- Bridge Work
- Improved Existing Roads
- Concrete Barrier
- Retaining Wall
- County/City Limits
- Existing State Right of Way

## PRELIMINARY WORKING DRAFT - SUBJECT TO CHANGE

## NORTH COUNTY CORRIDOR
## ALTERNATIVE 1 - LAYOUT

Scale 1" = 500'

L-7

| REVISED BY | DATE REVISED |
|---|---|
| | |

CALCULATED-DESIGNED BY

CHECKED BY

DESIGN SUPERVISOR

CONSULTANT FUNCTIONAL SUPERVISOR

STATE OF CALIFORNIA - DEPARTMENT OF TRANSPORTATION

Caltrans

LAST REVISION 00-00-00 DATE PLOTTED => $DATE TIME PLOTTED => $TIME

BORDER LAST REVISED 4/11/2008

RELATIVE BORDER SCALE IS IN INCHES 0 1 2

USERNAME => $USER $REQUEST a0S800ea1_007.dgn

CU 00000

EA 10-0S800

# PROPOSED CONSTRUCTION LIMITS

| Dist | COUNTY | ROUTE | POST MILES TOTAL PROJECT | SHEET No. | TOTAL SHEETS |
|---|---|---|---|---|---|
| 10 | STA | 108 | | | |

REGISTERED ELECTRICAL ENGINEER DATE

PLANS APPROVAL DATE

REGISTERED PROFESSIONAL ENGINEER — No. — Exp. — CIVIL — STATE OF CALIFORNIA

THE STATE OF CALIFORNIA OR ITS OFFICERS OR AGENTS SHALL NOT BE RESPONSIBLE FOR THE ACCURACY OR COMPLETENESS OF SCANNED COPIES OF THIS PLAN SHEET.


JACOBS
180 Promenade Circle
Suite 300
Sacramento, CA 95834

NCCTEA
(North County Corridor Transportation Expressway Authority)


KEYMAP

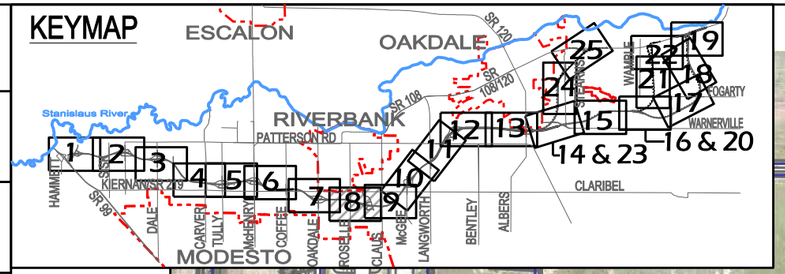


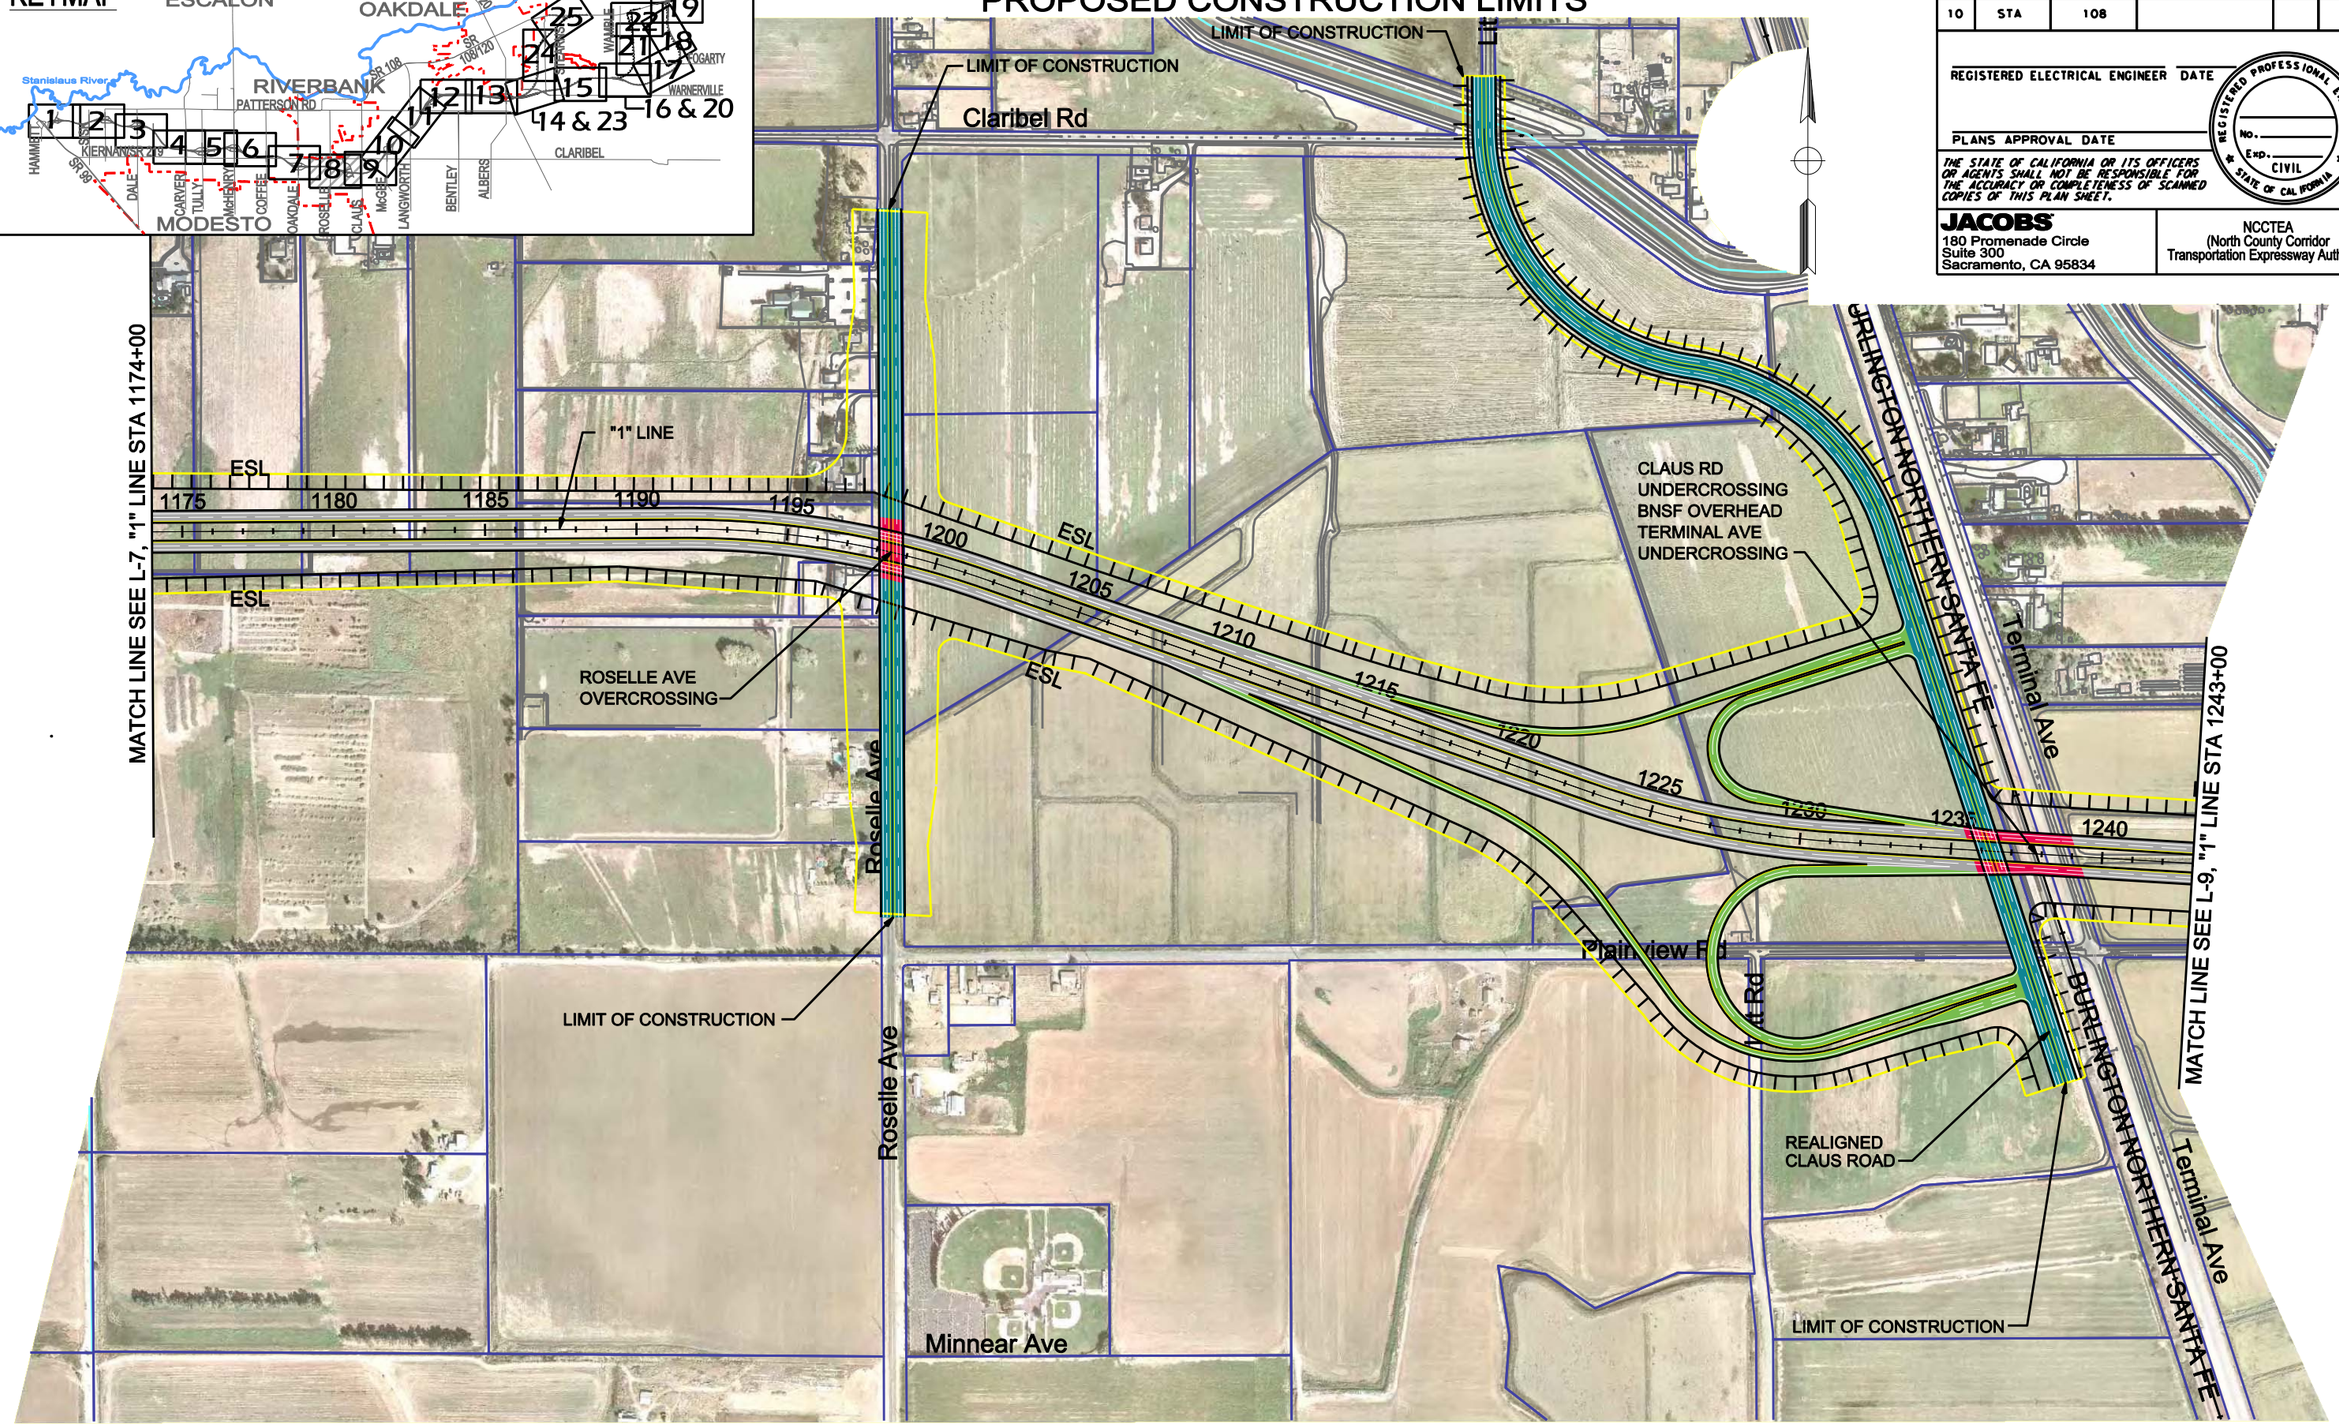


## LEGEND

- Freeway/Expressway
- Parcel Lines
- Access/Frontage Road
- Ramps
- ESL — Environmental Study Limits (ESL)
- Proposed Right of Way (Access Control)
- Bridge Work
- Improved Existing Roads
- Concrete Barrier
- Retaining Wall
- County/City Limits
- Existing State Right of Way

PRELIMINARY WORKING DRAFT - SUBJECT TO CHANGE

NORTH COUNTY CORRIDOR
ALTERNATIVE 1 - LAYOUT
Scale 1" = 500'
L-8

REVISED BY | DATE REVISED

CALCULATED-DESIGNED BY | CHECKED BY

CONSULTANT FUNCTIONAL SUPERVISOR

STATE OF CALIFORNIA - DEPARTMENT OF TRANSPORTATION

LAST REVISION DATE PLOTTED => $DATE TIME PLOTTED => $TIME
00-00-00

BORDER LAST REVISED 4/11/2008

RELATIVE BORDER SCALE IS IN INCHES 0 1 2

USERNAME => $USER $REQUEST

CU 00000

EA 10-0S800