PROPOSED CONSTRUCTION LIMITS

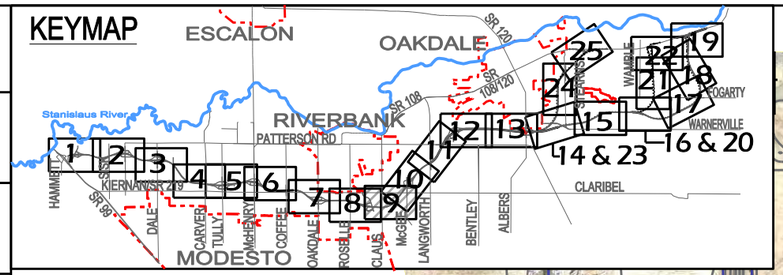

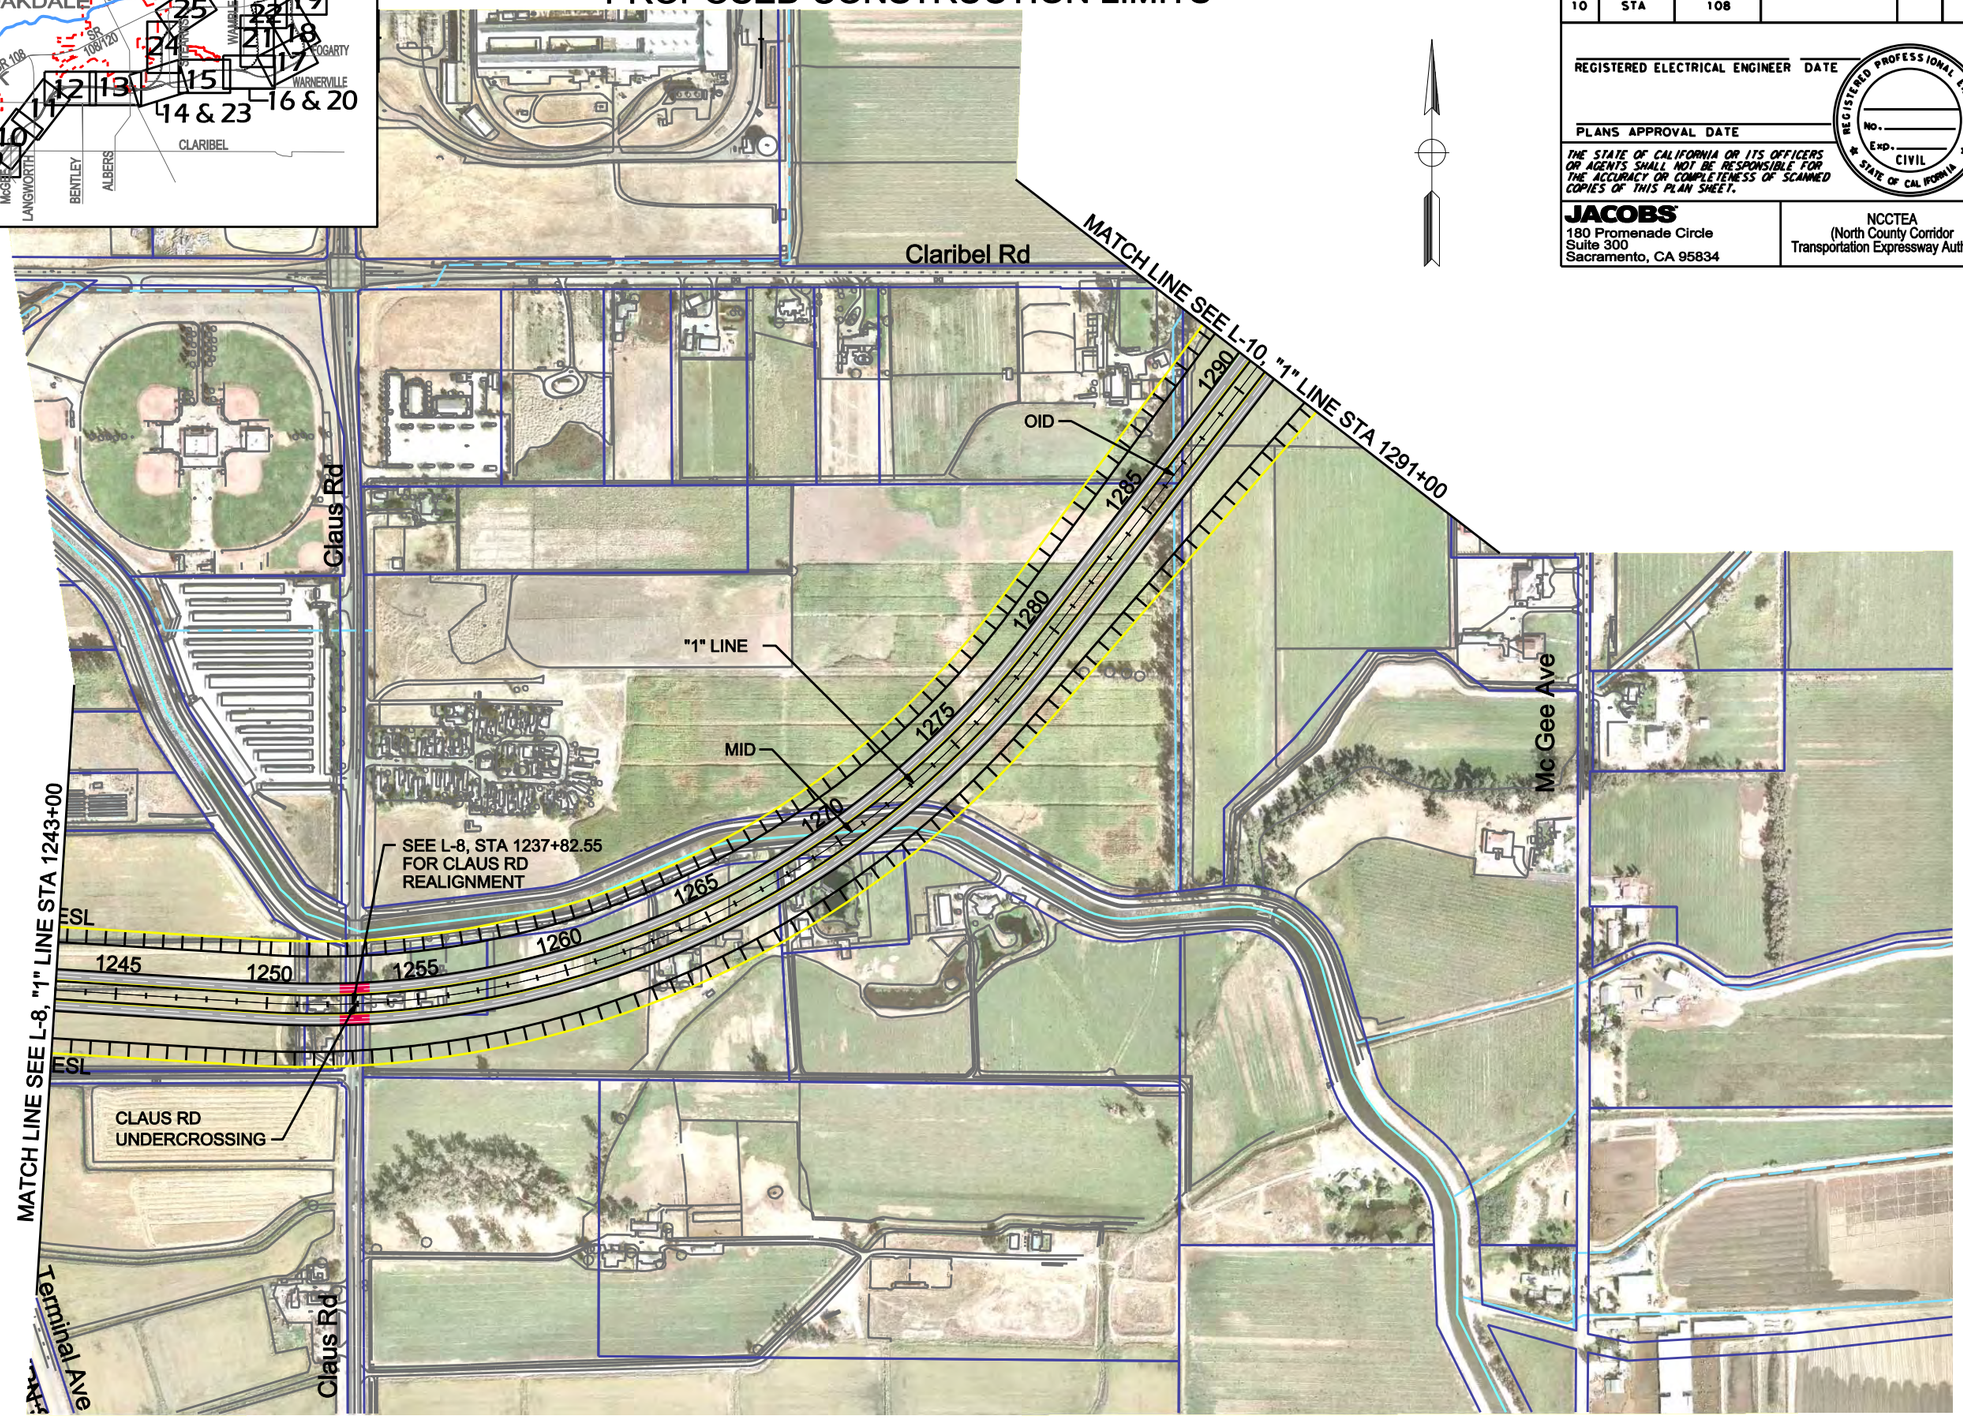

Dist	COUNTY	ROUTE	POST MILES TOTAL PROJECT	SHEET No.	TOTAL SHEETS
10	STA	108			

REGISTERED ELECTRICAL ENGINEER DATE

PLANS APPROVAL DATE

REGISTERED PROFESSIONAL ENGINEER — No. — Exp. — CIVIL — STATE OF CALIFORNIA

THE STATE OF CALIFORNIA OR ITS OFFICERS OR AGENTS SHALL NOT BE RESPONSIBLE FOR THE ACCURACY OR COMPLETENESS OF SCANNED COPIES OF THIS PLAN SHEET.

JACOBS
180 Promenade Circle
Suite 300
Sacramento, CA 95834

NCCTEA
(North County Corridor
Transportation Expressway Authority)

REVISED BY | DATE REVISED

CALCULATED-DESIGNED BY | CHECKED BY

CONSULTANT FUNCTIONAL SUPERVISOR

STATE OF CALIFORNIA - DEPARTMENT OF TRANSPORTATION

LEGEND

- Freeway/Expressway
- Parcel Lines
- Access/Frontage Road
- Ramps
- ESL — Environmental Study Limits (ESL)
- Proposed Right of Way (Access Control)
- Bridge Work
- Improved Existing Roads
- Concrete Barrier
- Retaining Wall
- County/City Limits
- Existing State Right of Way

PRELIMINARY WORKING DRAFT - SUBJECT TO CHANGE

NORTH COUNTY CORRIDOR
ALTERNATIVE 1 - LAYOUT
Scale 1" = 500'
L-9

LAST REVISION DATE PLOTTED => $DATE TIME PLOTTED => $TIME
00-00-00

BORDER LAST REVISED 4/11/2008

RELATIVE BORDER SCALE IS IN INCHES 0 1 2

USERNAME => $USER $REQUEST

CU 00000

EA 10-0S800

PROPOSED CONSTRUCTION LIMITS

Dist	COUNTY	ROUTE	POST MILES TOTAL PROJECT	SHEET No.	TOTAL SHEETS
10	STA	108			

REGISTERED ELECTRICAL ENGINEER DATE

PLANS APPROVAL DATE

REGISTERED PROFESSIONAL ENGINEER — No. — Exp. — CIVIL — STATE OF CALIFORNIA

THE STATE OF CALIFORNIA OR ITS OFFICERS OR AGENTS SHALL NOT BE RESPONSIBLE FOR THE ACCURACY OR COMPLETENESS OF SCANNED COPIES OF THIS PLAN SHEET.

JACOBS
180 Promenade Circle
Suite 300
Sacramento, CA 95834

NCCTEA
(North County Corridor Transportation Expressway Authority)

KEYMAP

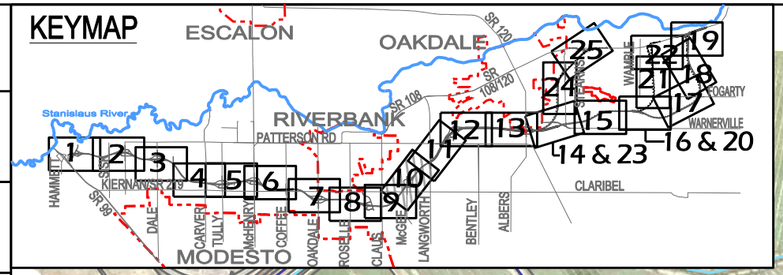

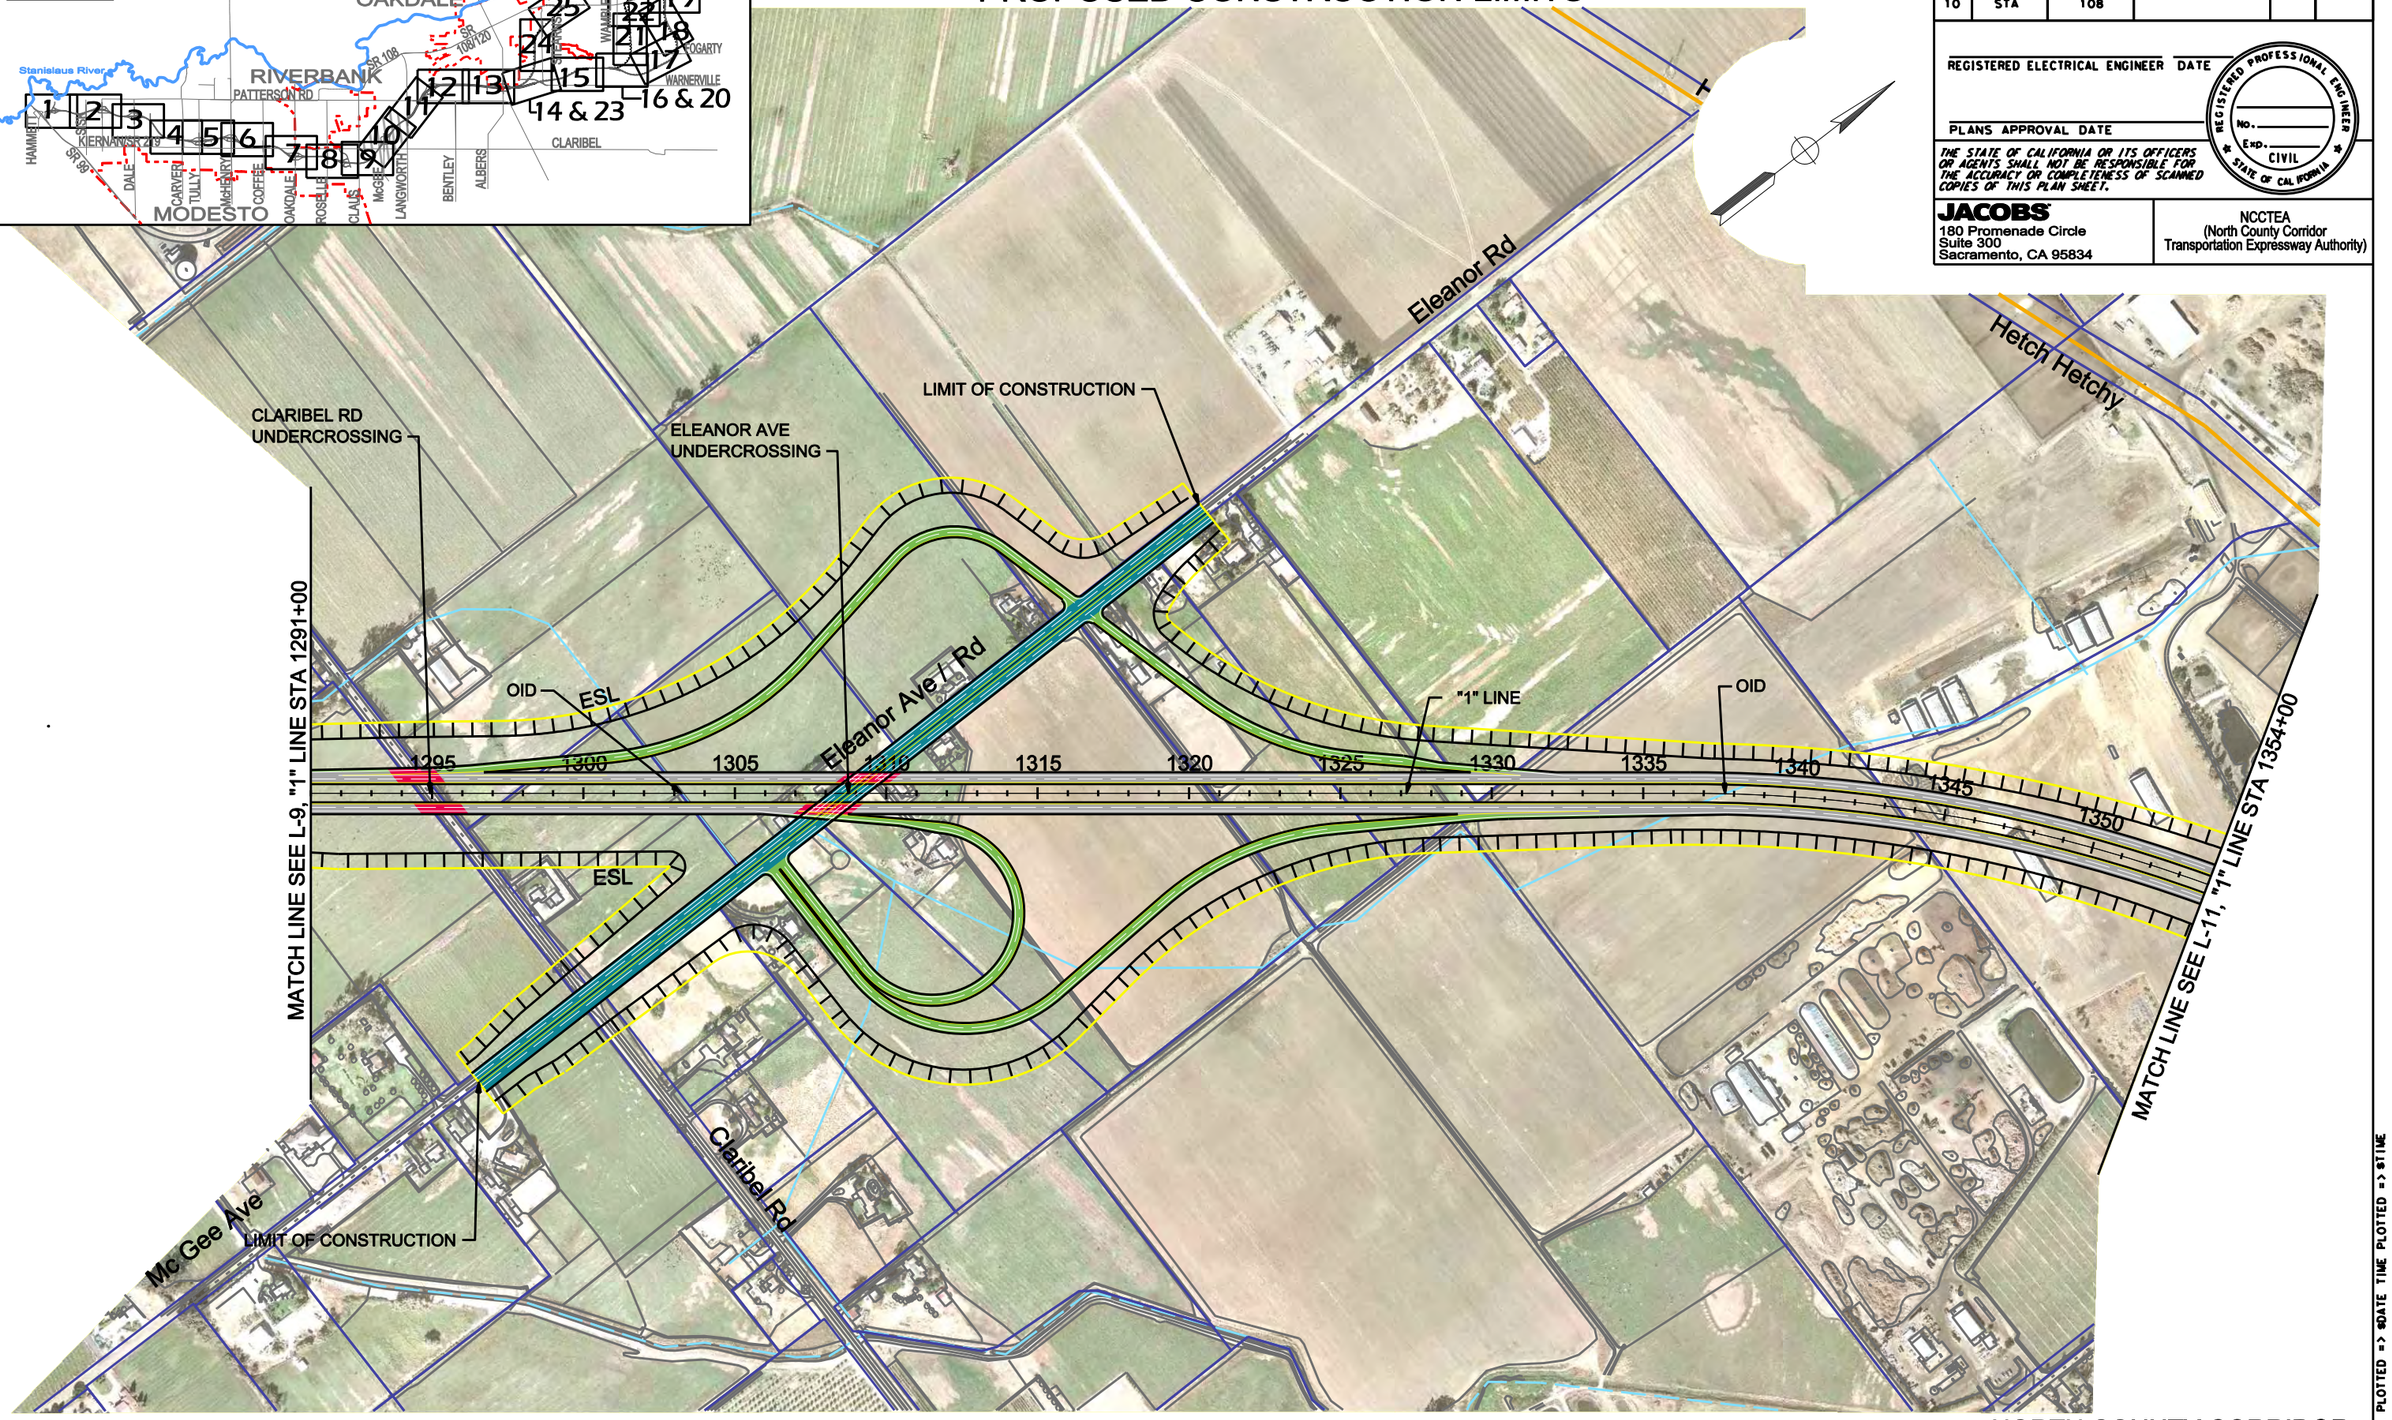

LEGEND

- Freeway/Expressway
- Parcel Lines
- Access/Frontage Road
- Ramps
- ESL — Environmental Study Limits (ESL)
- Proposed Right of Way (Access Control)
- Bridge Work
- Improved Existing Roads
- Concrete Barrier
- Retaining Wall
- County/City Limits
- Existing State Right of Way

PRELIMINARY WORKING DRAFT - SUBJECT TO CHANGE

NORTH COUNTY CORRIDOR
ALTERNATIVE 1 - LAYOUT
Scale 1" = 500'
L-10

REVISED BY | DATE REVISED
CALCULATED-DESIGNED BY | CHECKED BY
CONSULTANT FUNCTIONAL SUPERVISOR
STATE OF CALIFORNIA - DEPARTMENT OF TRANSPORTATION

LAST REVISION DATE PLOTTED => $DATE TIME PLOTTED => $TIME
00-00-00

BORDER LAST REVISED 4/11/2008
RELATIVE BORDER SCALE IS IN INCHES 0 1 2
USERNAME => $USER $REQUEST
CU 00000
EA 10-0S800

PROPOSED CONSTRUCTION LIMITS

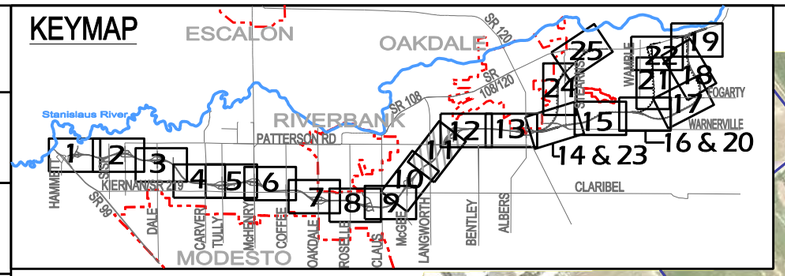

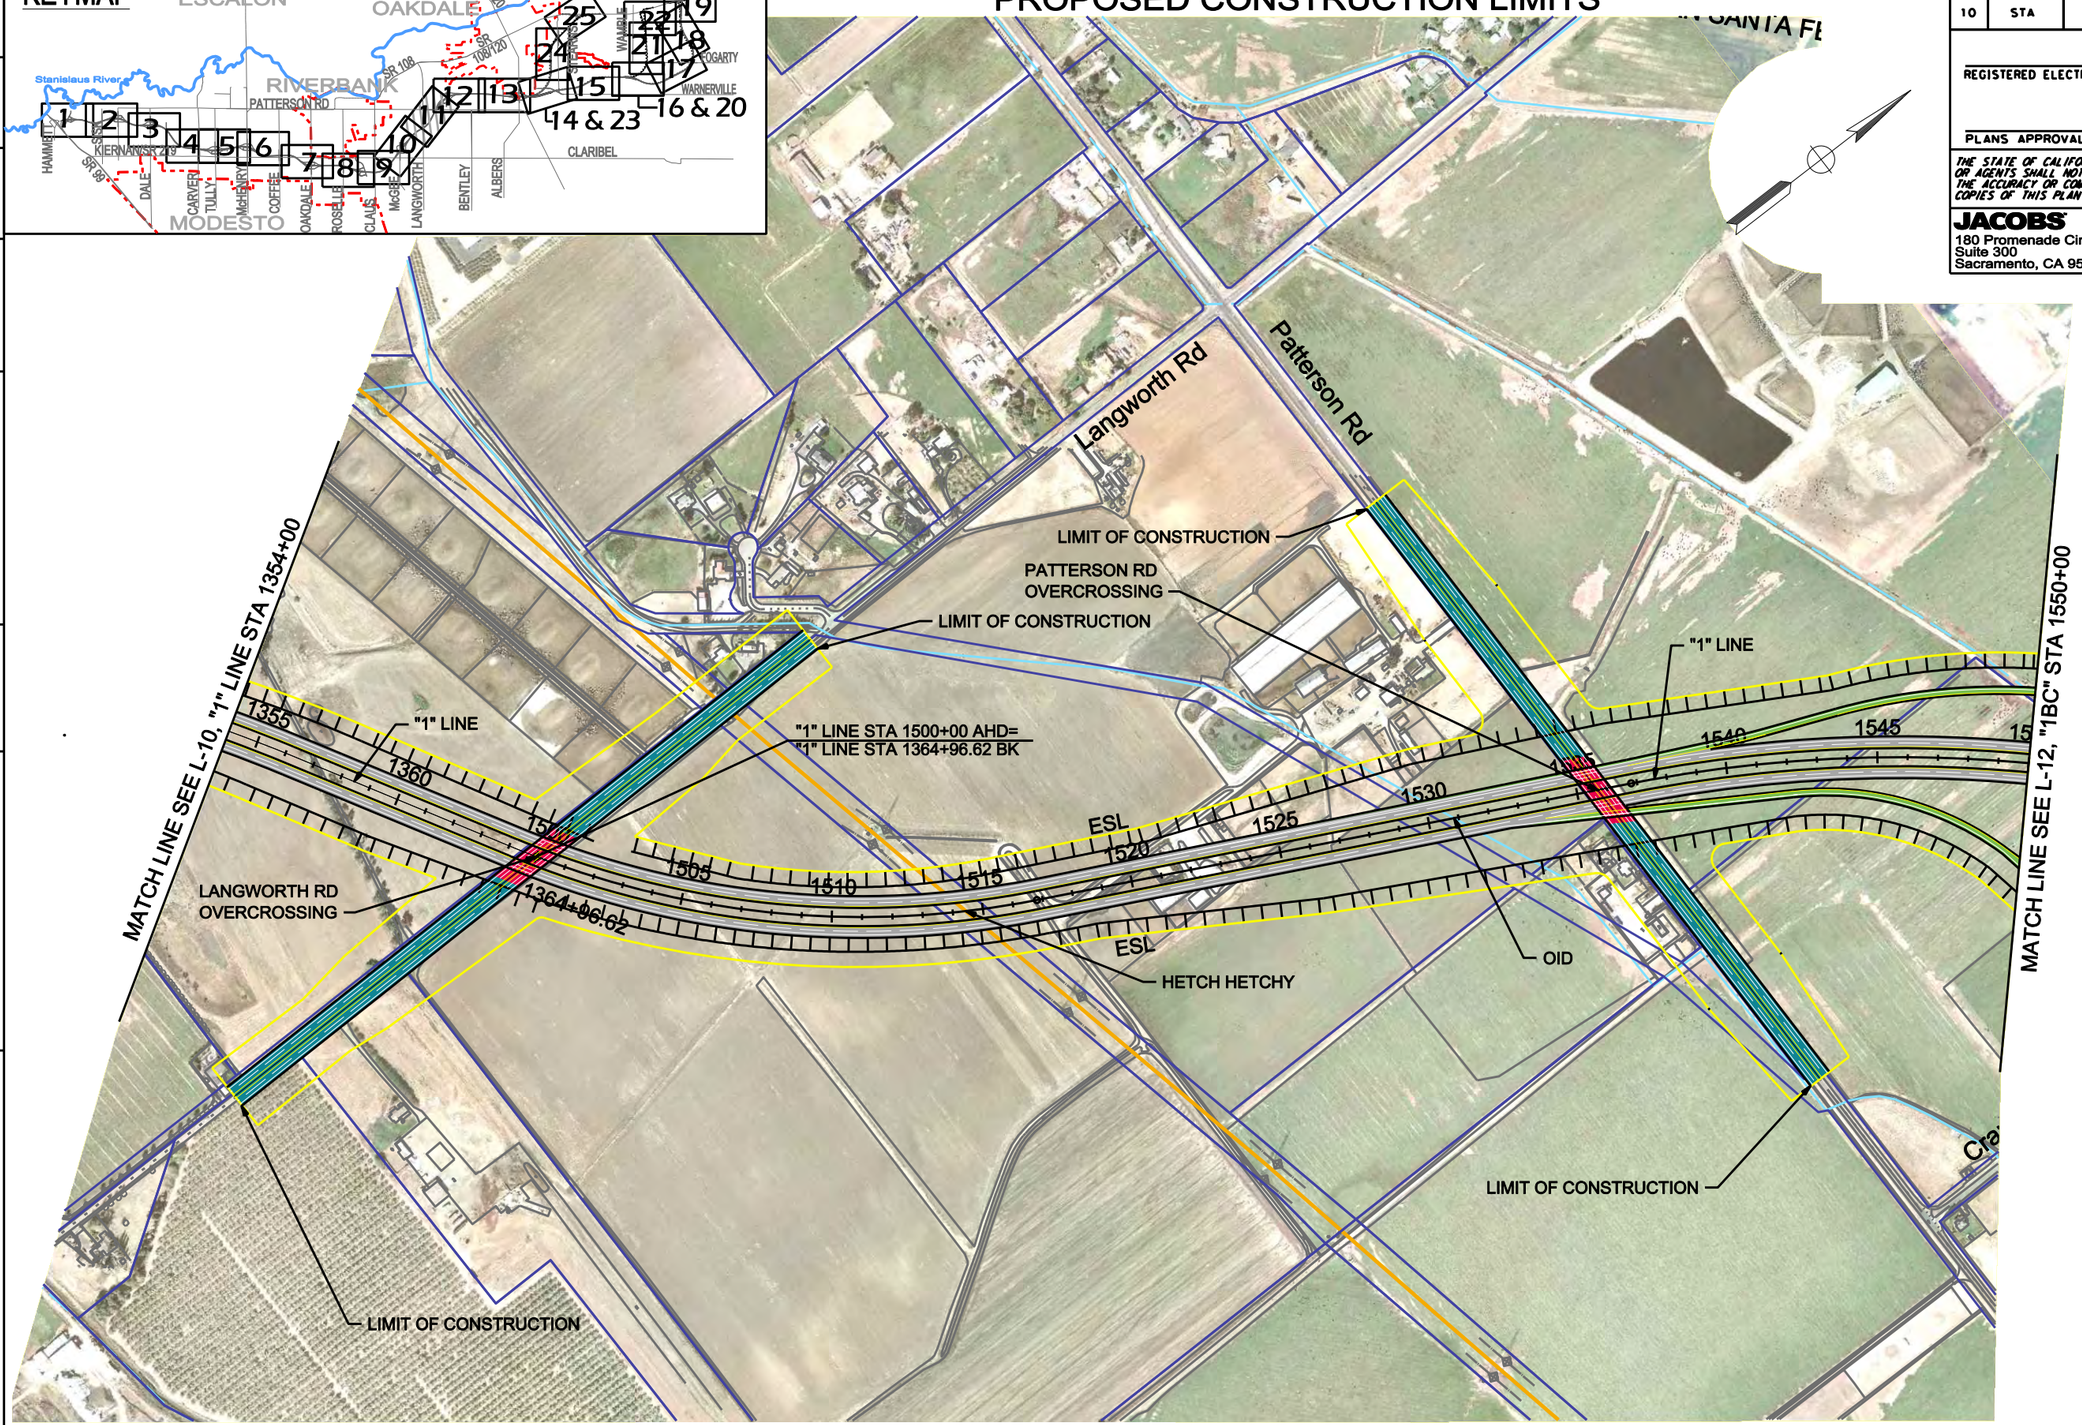

Dist	COUNTY	ROUTE	POST MILES TOTAL PROJECT	SHEET NO.	TOTAL SHEETS
10	STA	108			

REGISTERED ELECTRICAL ENGINEER DATE

PLANS APPROVAL DATE

REGISTERED PROFESSIONAL ENGINEER — NO. — EXP. — CIVIL — STATE OF CALIFORNIA

THE STATE OF CALIFORNIA OR ITS OFFICERS OR AGENTS SHALL NOT BE RESPONSIBLE FOR THE ACCURACY OR COMPLETENESS OF SCANNED COPIES OF THIS PLAN SHEET.

JACOBS
180 Promenade Circle
Suite 300
Sacramento, CA 95834

NCCTEA
(North County Corridor
Transportation Expressway Authority)

REVISED BY | DATE REVISED

CALCULATED-DESIGNED BY | CHECKED BY

CONSULTANT FUNCTIONAL SUPERVISOR

STATE OF CALIFORNIA - DEPARTMENT OF TRANSPORTATION

LEGEND

- Freeway/Expressway
- Parcel Lines
- Access/Frontage Road
- Ramps
- ESL — Environmental Study Limits (ESL)
- Proposed Right of Way (Access Control)
- Bridge Work
- Improved Existing Roads
- Concrete Barrier
- Retaining Wall
- County/City Limits
- Existing State Right of Way

PRELIMINARY WORKING DRAFT - SUBJECT TO CHANGE

NORTH COUNTY CORRIDOR
ALTERNATIVE 1 - LAYOUT
Scale 1" = 500'
L-11

LAST REVISION DATE PLOTTED => $DATE TIME PLOTTED => $TIME
00-00-00

BORDER LAST REVISED 4/11/2008

RELATIVE BORDER SCALE IS IN INCHES 0 1 2

USERNAME => $USER $REQUEST

CU 00000

EA 10-0S800

PROPOSED CONSTRUCTION LIMITS

Dist	COUNTY	ROUTE	POST MILES TOTAL PROJECT	SHEET NO.	TOTAL SHEETS
10	STA	108			

REGISTERED ELECTRICAL ENGINEER DATE

PLANS APPROVAL DATE

REGISTERED PROFESSIONAL ENGINEER — NO. — EXP. — CIVIL — STATE OF CALIFORNIA

THE STATE OF CALIFORNIA OR ITS OFFICERS OR AGENTS SHALL NOT BE RESPONSIBLE FOR THE ACCURACY OR COMPLETENESS OF SCANNED COPIES OF THIS PLAN SHEET.

JACOBS
180 Promenade Circle
Suite 300
Sacramento, CA 95834

NCCTEA
(North County Corridor
Transportation Expressway Authority)

KEYMAP

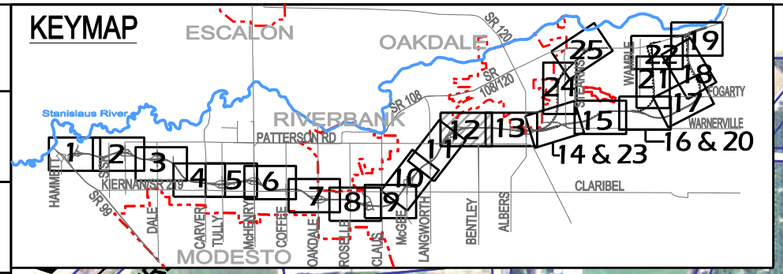

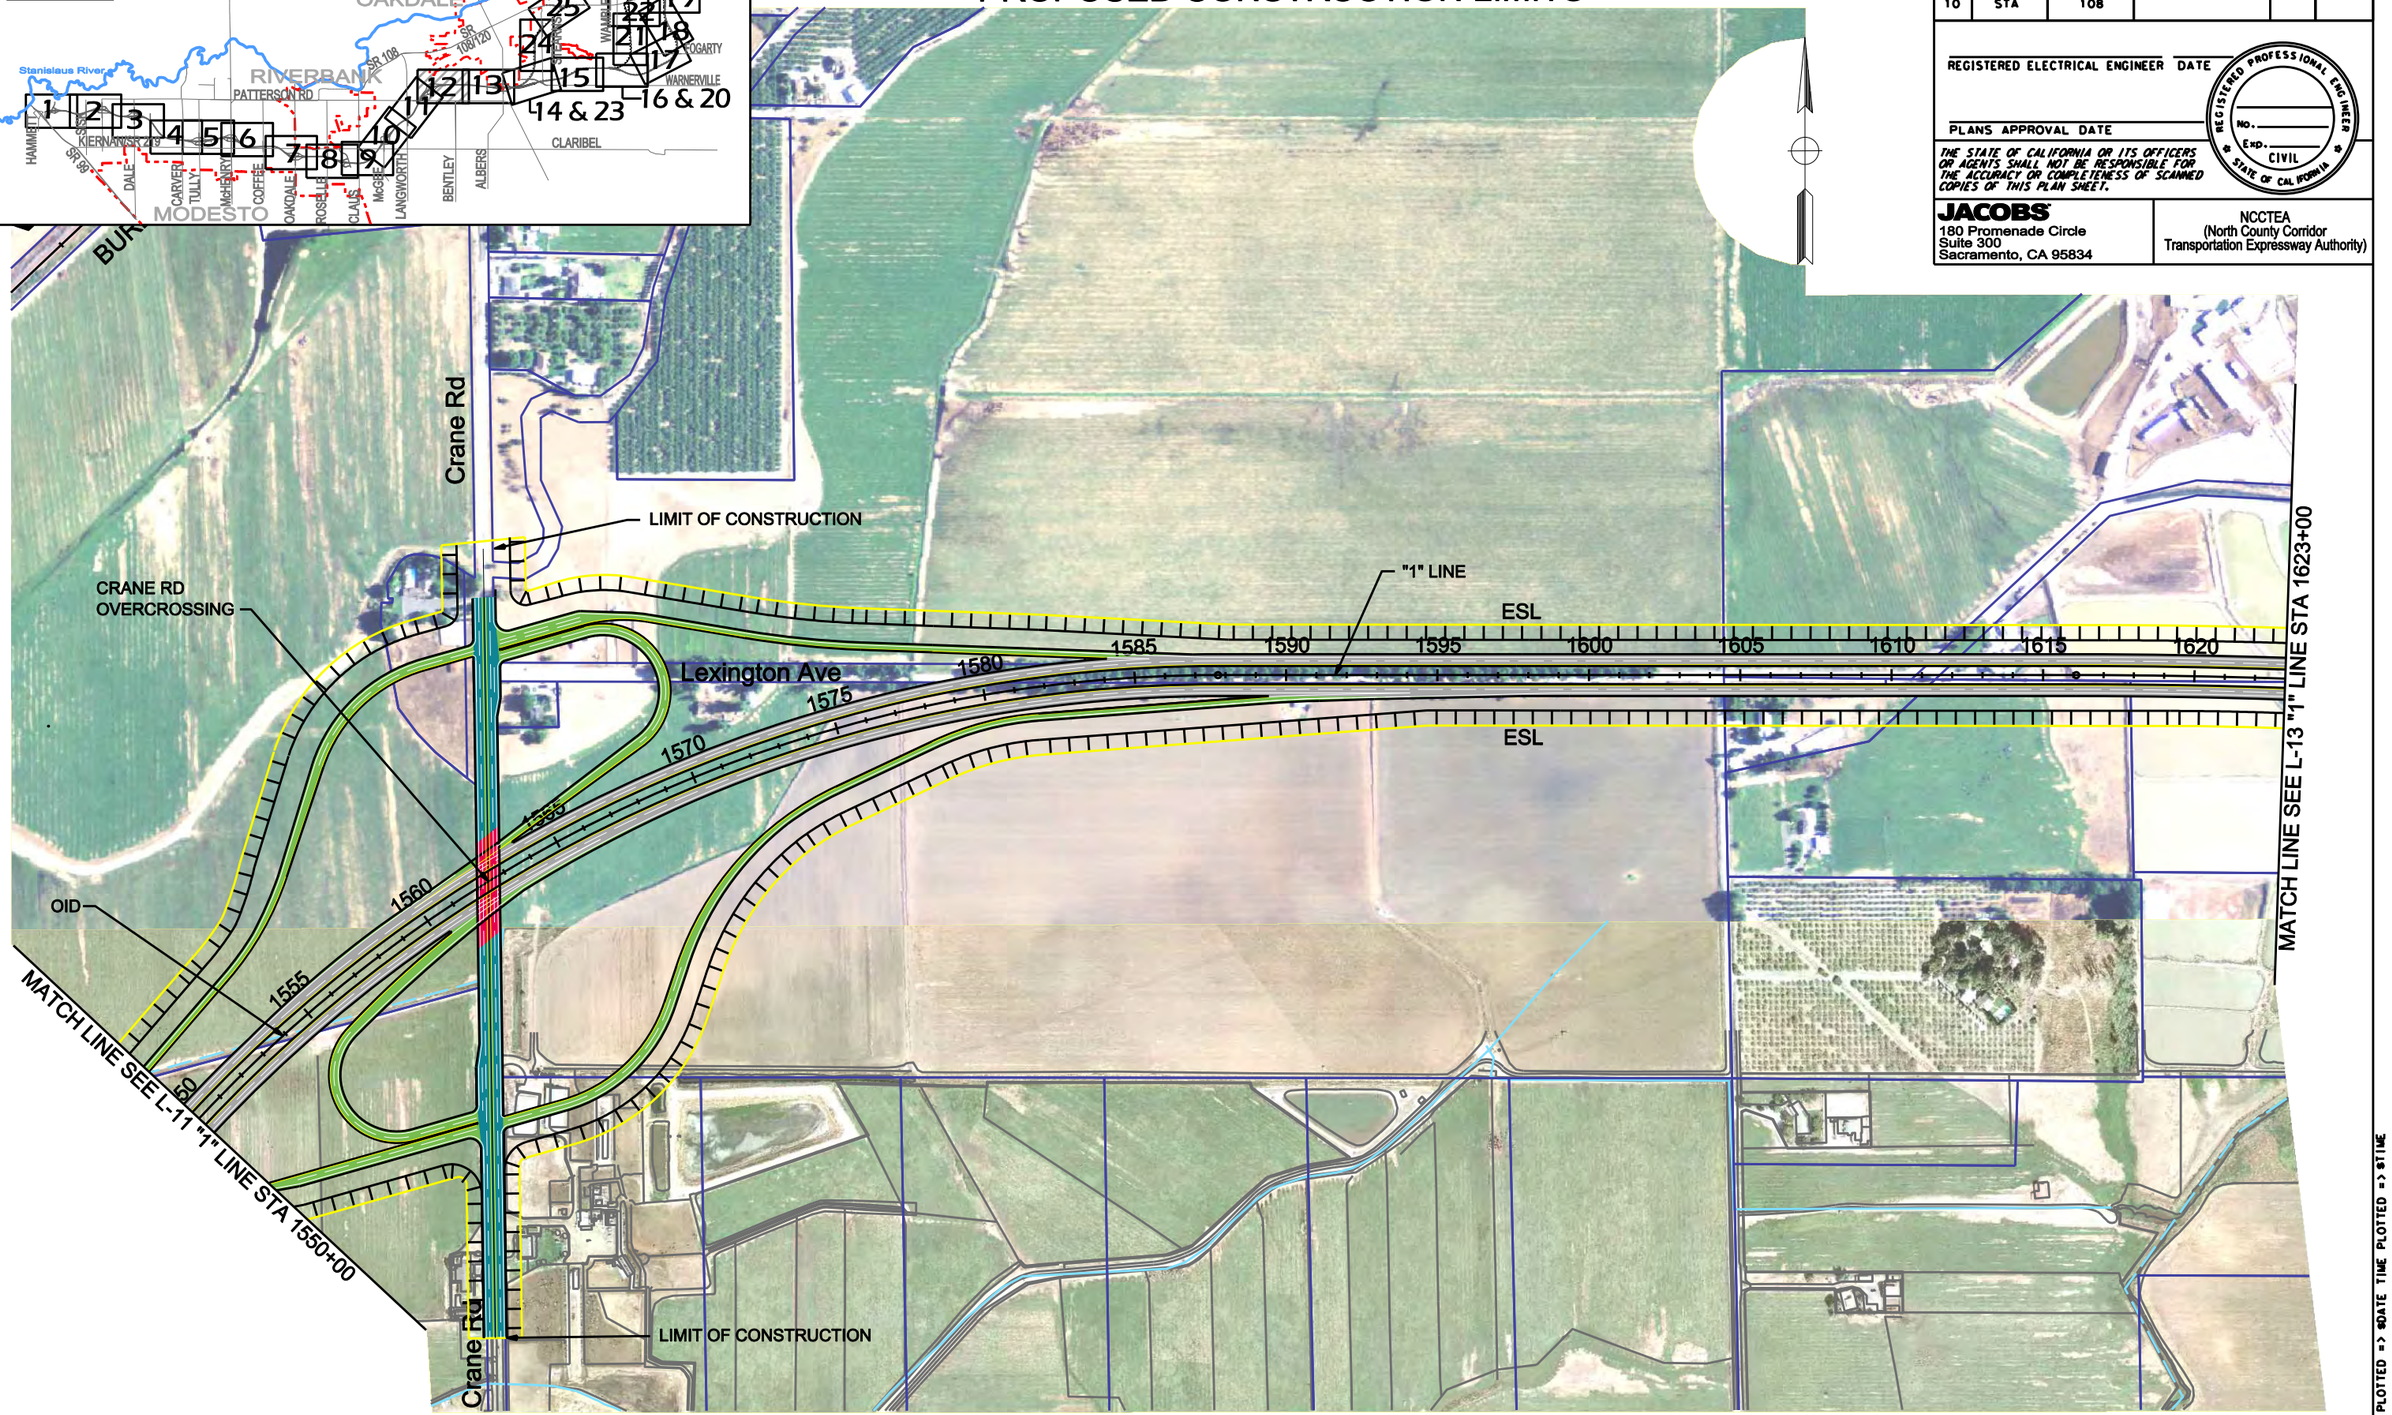

LEGEND

- Freeway/Expressway
- Parcel Lines
- Access/Frontage Road
- Ramps
- ESL — Environmental Study Limits (ESL)
- Proposed Right of Way (Access Control)
- Bridge Work
- Improved Existing Roads
- Concrete Barrier
- Retaining Wall
- County/City Limits
- Existing State Right of Way

PRELIMINARY WORKING DRAFT - SUBJECT TO CHANGE

NORTH COUNTY CORRIDOR
ALTERNATIVE 1 - LAYOUT

Scale 1" = 500'

L-12

REVISED BY | DATE REVISED

CALCULATED-DESIGNED BY | CHECKED BY

CONSULTANT FUNCTIONAL SUPERVISOR

STATE OF CALIFORNIA - DEPARTMENT OF TRANSPORTATION

LAST REVISION DATE PLOTTED => $DATE TIME PLOTTED => $TIME
00-00-00

BORDER LAST REVISED 4/11/2008

RELATIVE BORDER SCALE IS IN INCHES 0 1 2

USERNAME => $USER $REQUEST

CU 00000

EA 10-0S800

PROPOSED CONSTRUCTION LIMITS

Dist	COUNTY	ROUTE	POST MILES TOTAL PROJECT	SHEET No.	TOTAL SHEETS
10	STA	108			

REGISTERED ELECTRICAL ENGINEER DATE

PLANS APPROVAL DATE

REGISTERED PROFESSIONAL ENGINEER — No. — Exp. — CIVIL — STATE OF CALIFORNIA

THE STATE OF CALIFORNIA OR ITS OFFICERS OR AGENTS SHALL NOT BE RESPONSIBLE FOR THE ACCURACY OR COMPLETENESS OF SCANNED COPIES OF THIS PLAN SHEET.

JACOBS
180 Promenade Circle
Suite 300
Sacramento, CA 95834

NCCTEA
(North County Corridor Transportation Expressway Authority)

KEYMAP

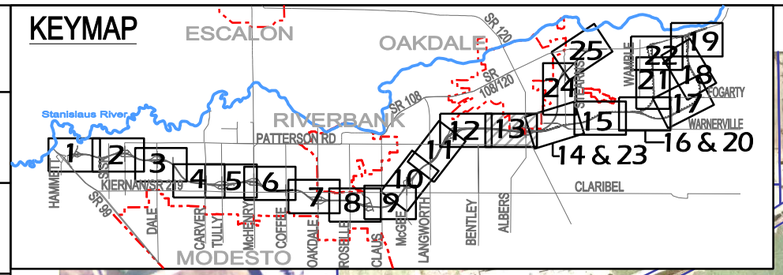

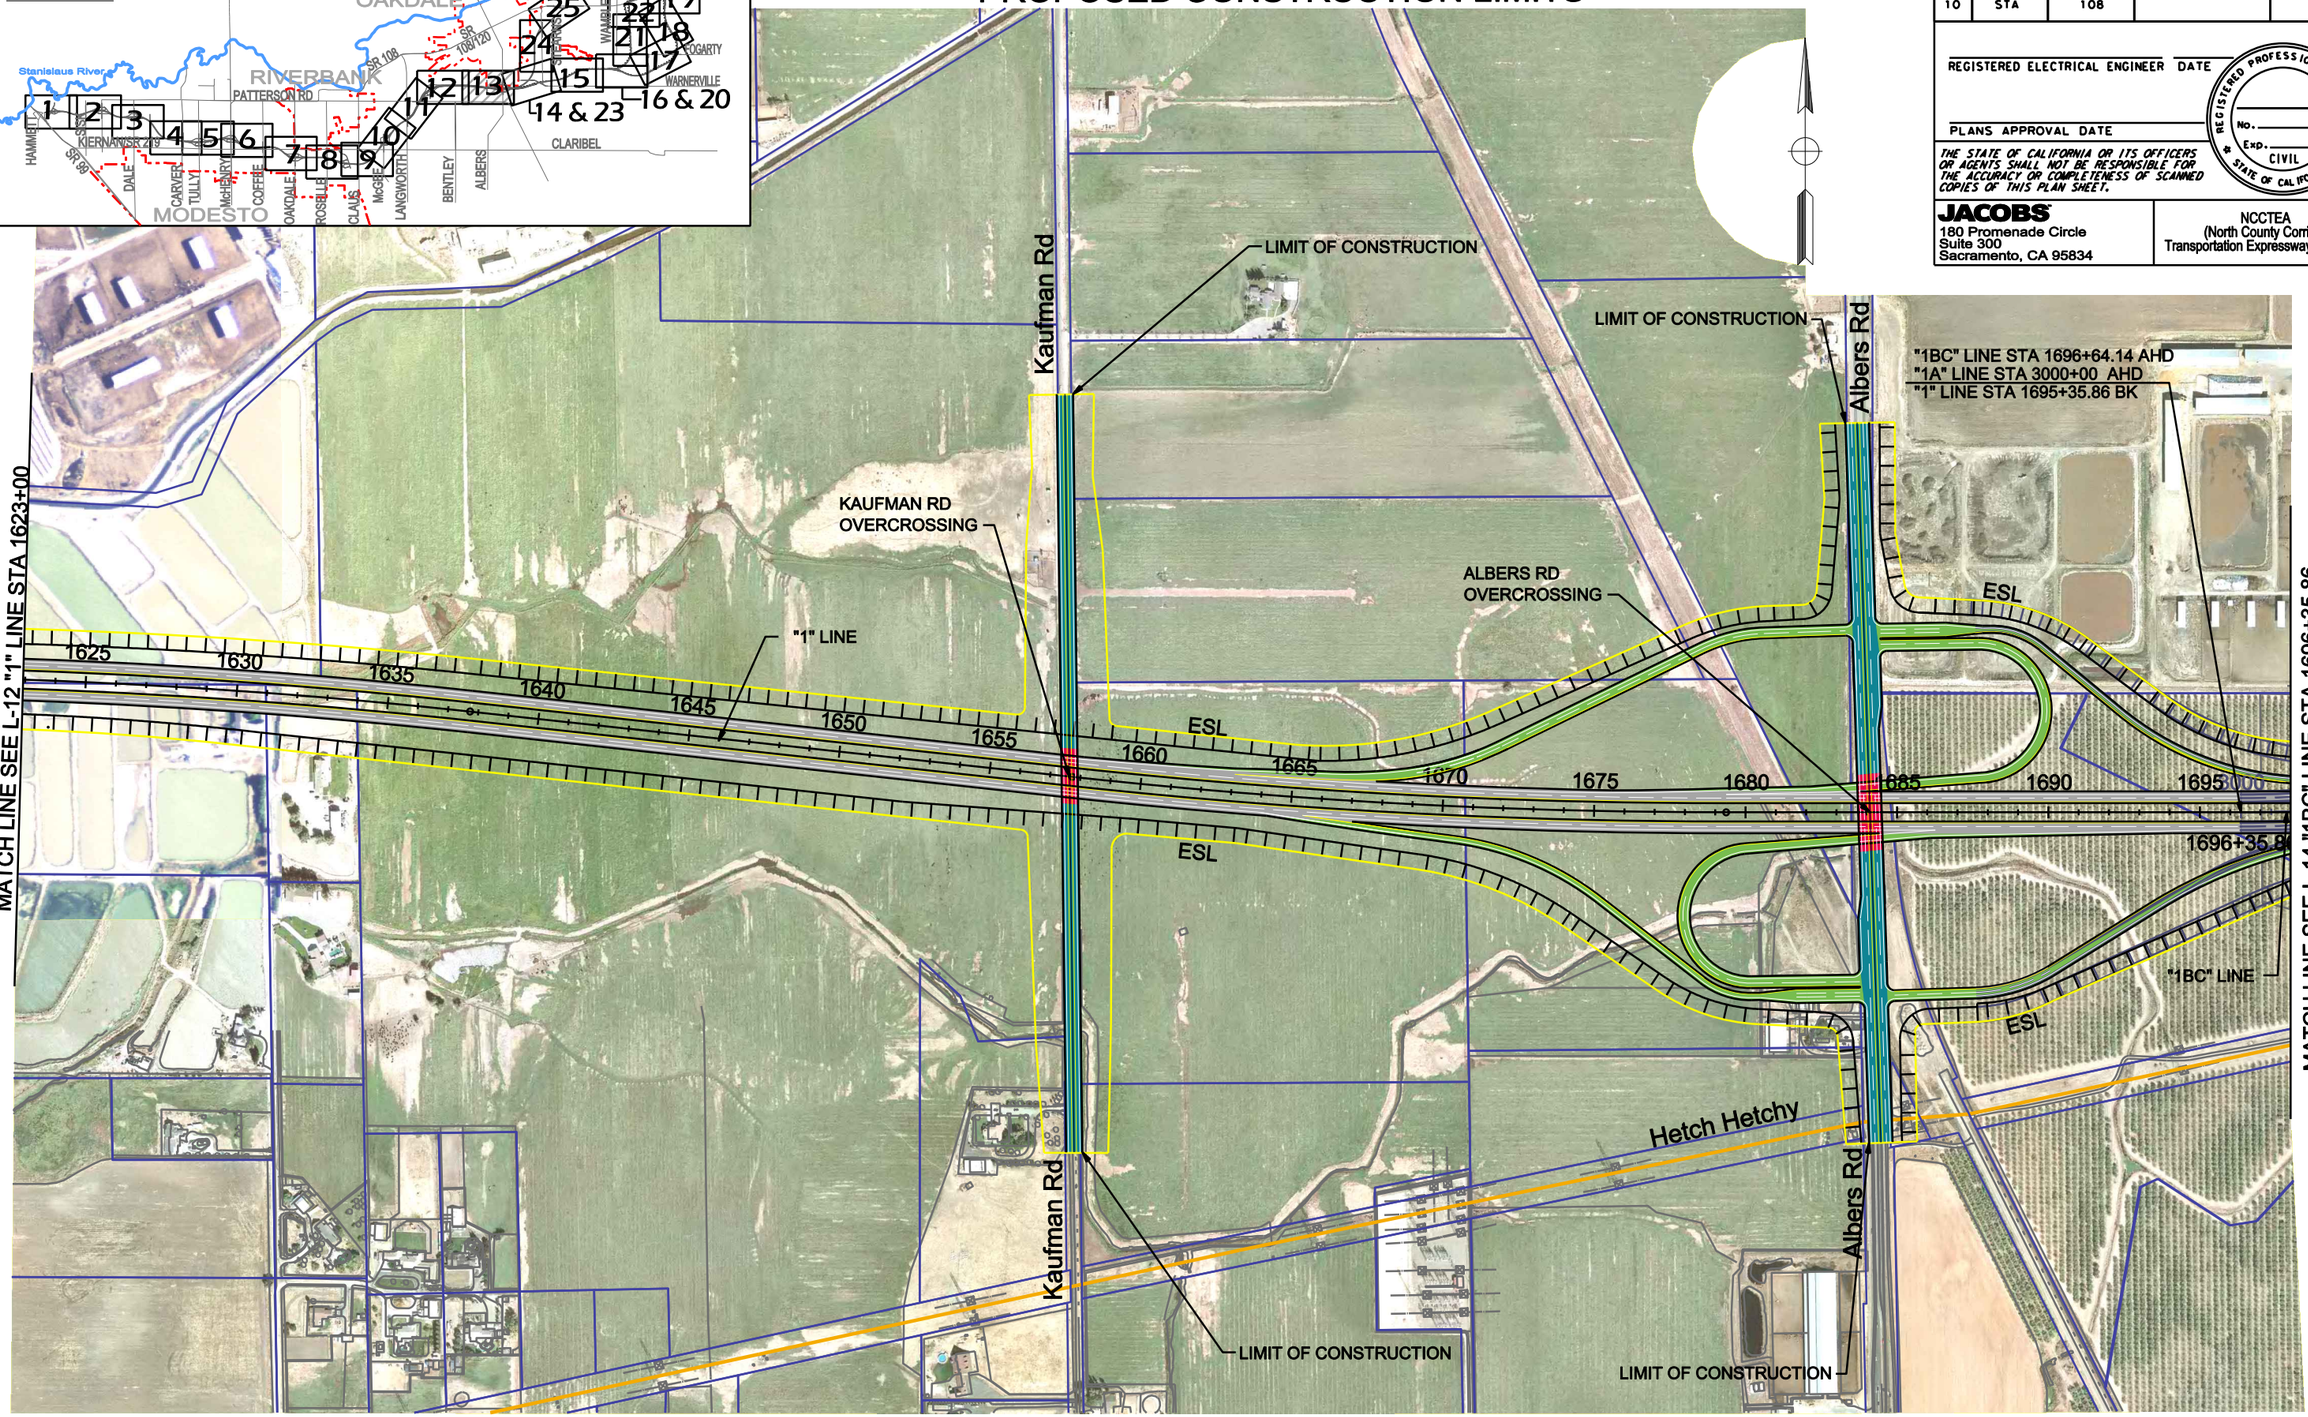

LEGEND

- Freeway/Expressway
- Parcel Lines
- Access/Frontage Road
- Ramps
- ESL — Environmental Study Limits (ESL)
- Proposed Right of Way (Access Control)
- Bridge Work
- Improved Existing Roads
- Concrete Barrier
- Retaining Wall
- County/City Limits
- Existing State Right of Way

PRELIMINARY WORKING DRAFT - SUBJECT TO CHANGE

NORTH COUNTY CORRIDOR
ALTERNATIVE 1 - LAYOUT

Scale 1" = 500'

L-13

REVISED BY | DATE REVISED

CALCULATED-DESIGNED BY | CHECKED BY

CONSULTANT FUNCTIONAL SUPERVISOR

STATE OF CALIFORNIA - DEPARTMENT OF TRANSPORTATION

LAST REVISION DATE PLOTTED => $DATE TIME PLOTTED => $TIME
00-00-00

BORDER LAST REVISED 4/11/2008

RELATIVE BORDER SCALE IS IN INCHES 0 1 2

USERNAME => $USER $REQUEST a0S800ea1_012.dgn

CU 00000

EA 10-0S800