DRAFT

PROJECT PARTNERS

CALAVERAS COUNCIL of GOVERNMENTS

Caltrans

DOKKEN ENGINEERING

STATE ROUTE 4
WAGON TRAIL REALIGNMENT
ALTERNATIVE ALIGNMENTS
MIDDLE SEGMENT

SCALE H:1"=100' V:1"=50'

DATE: OCT 2013

PLAN VIEW LEGEND:
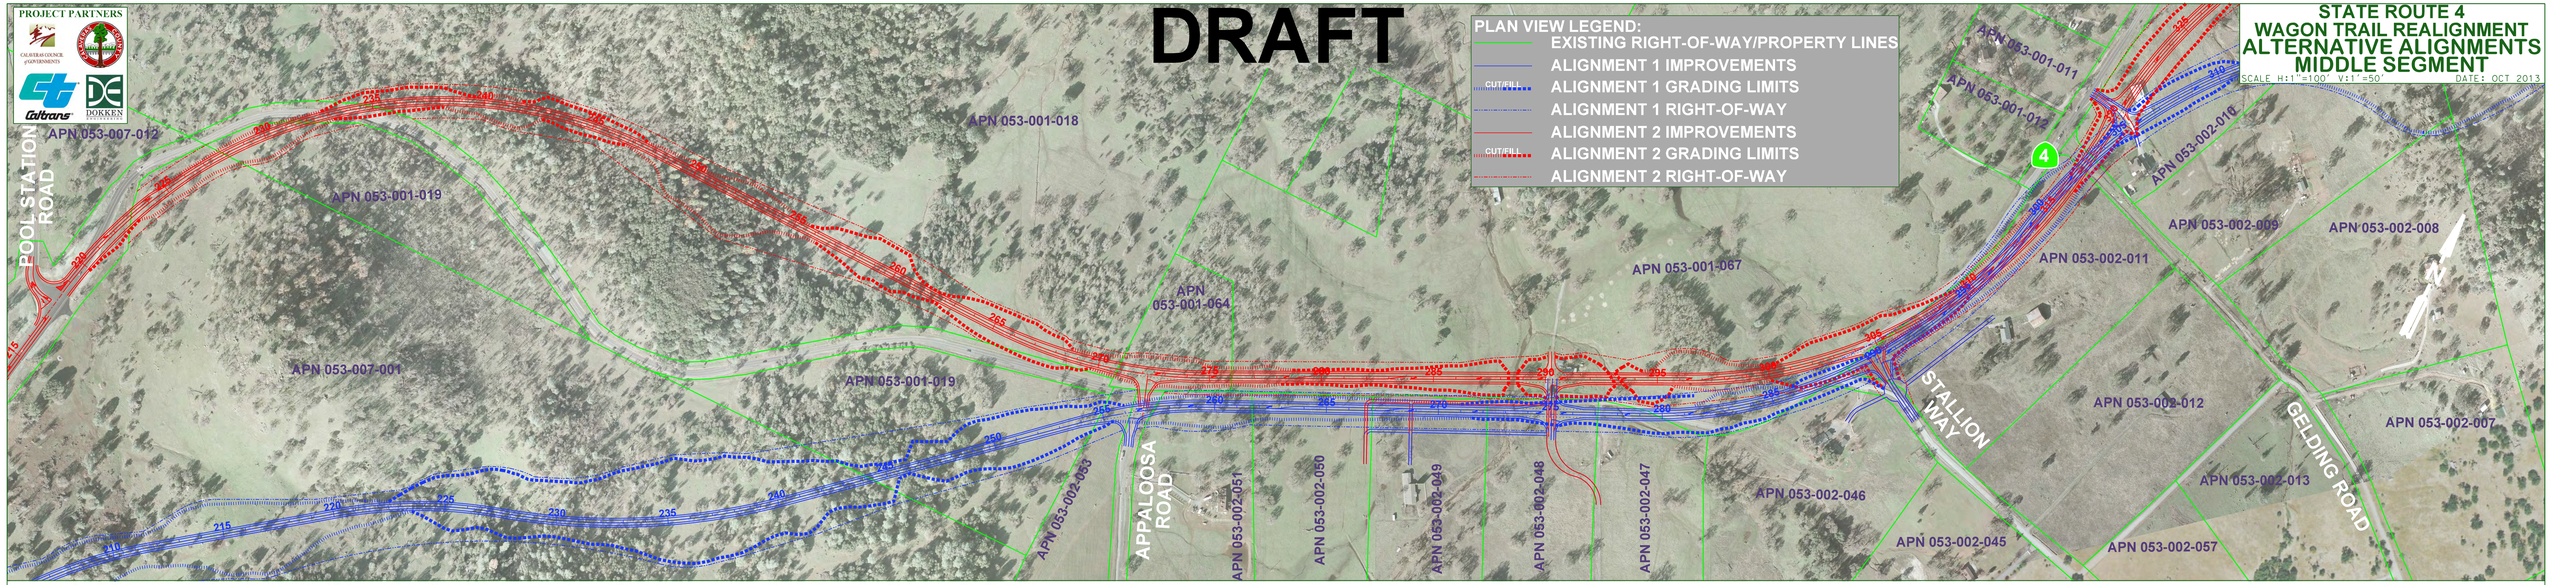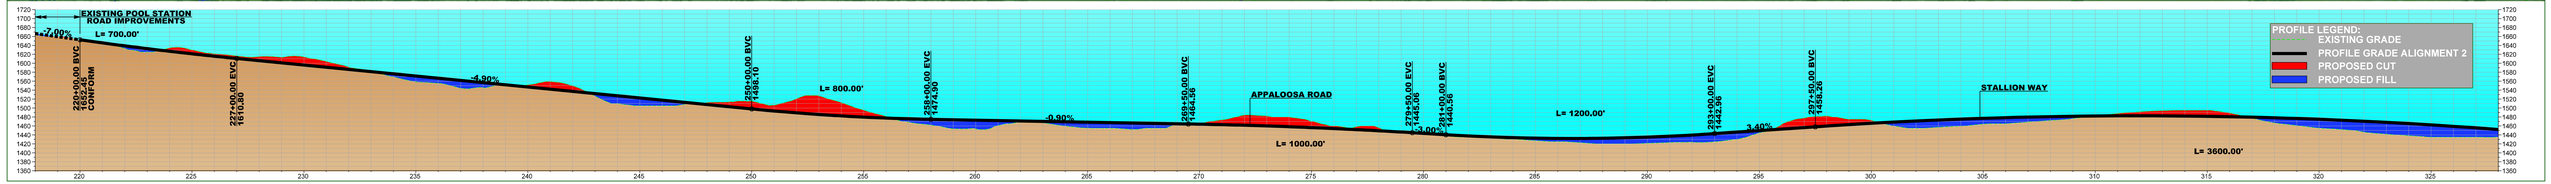
- EXISTING RIGHT-OF-WAY/PROPERTY LINES
- ALIGNMENT 1 IMPROVEMENTS
- CUT/FILL — ALIGNMENT 1 GRADING LIMITS
- ALIGNMENT 1 RIGHT-OF-WAY
- ALIGNMENT 2 IMPROVEMENTS
- CUT/FILL — ALIGNMENT 2 GRADING LIMITS
- ALIGNMENT 2 RIGHT-OF-WAY