ALTERNATIVE A2 & A3 - DOWNTOWN LOCKEFORD

A2

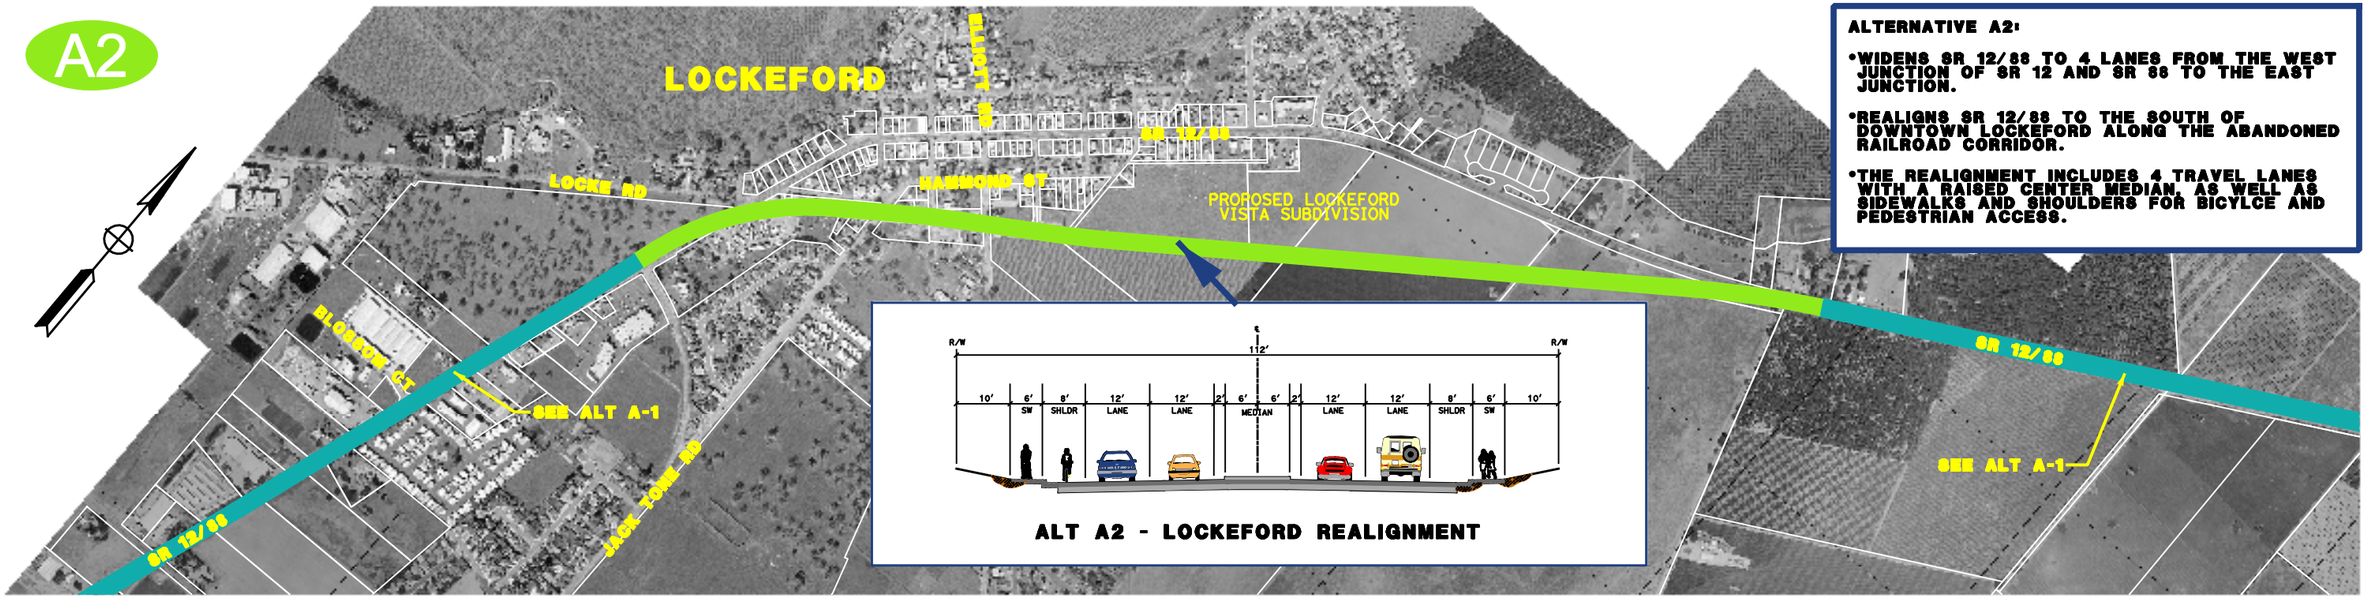

ALT A2 - LOCKEFORD REALIGNMENT

ALTERNATIVE A2:

- WIDENS SR 12/88 TO 4 LANES FROM THE WEST JUNCTION OF SR 12 AND SR 88 TO THE EAST JUNCTION.
- REALIGNS SR 12/88 TO THE SOUTH OF DOWNTOWN LOCKEFORD ALONG THE ABANDONED RAILROAD CORRIDOR.
- THE REALIGNMENT INCLUDES 4 TRAVEL LANES WITH A RAISED CENTER MEDIAN, AS WELL AS SIDEWALKS AND SHOULDERS FOR BICYLCE AND PEDESTRIAN ACCESS.

A3

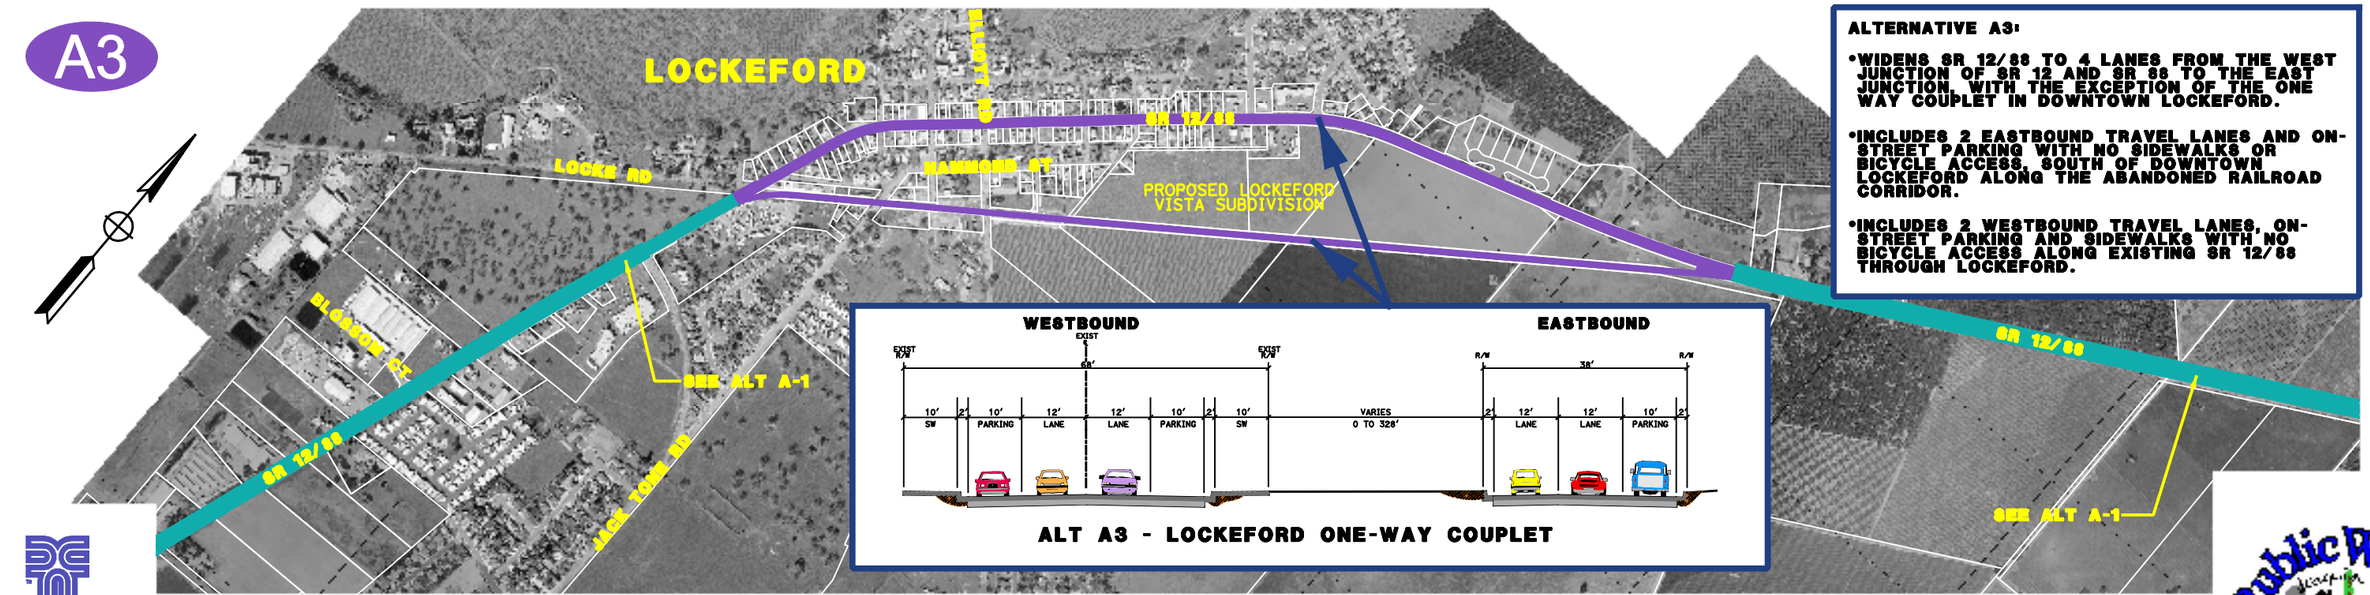

ALT A3 - LOCKEFORD ONE-WAY COUPLET

ALTERNATIVE A3:

- WIDENS SR 12/88 TO 4 LANES FROM THE WEST JUNCTION OF SR 12 AND SR 88 TO THE EAST JUNCTION, WITH THE EXCEPTION OF THE ONE WAY COUPLET IN DOWNTOWN LOCKEFORD.
- INCLUDES 2 EASTBOUND TRAVEL LANES AND ON-STREET PARKING WITH NO SIDEWALKS OR BICYCLE ACCESS, SOUTH OF DOWNTOWN LOCKEFORD ALONG THE ABANDONED RAILROAD CORRIDOR.
- INCLUDES 2 WESTBOUND TRAVEL LANES, ON-STREET PARKING AND SIDEWALKS WITH NO BICYCLE ACCESS ALONG EXISTING SR 12/88 THROUGH LOCKEFORD.

DAVID EVANS AND ASSOCIATES INC.

STATE ROUTE 12 / 88 IMPROVEMENT PROJECT