DOKKEN ENGINEERING

STATE ROUTE 99 / PELANDALE AVENUE INTERCHANGE RECONSTRUCTION

BUILD ALTERNATIVE

SCALE 1"=125'
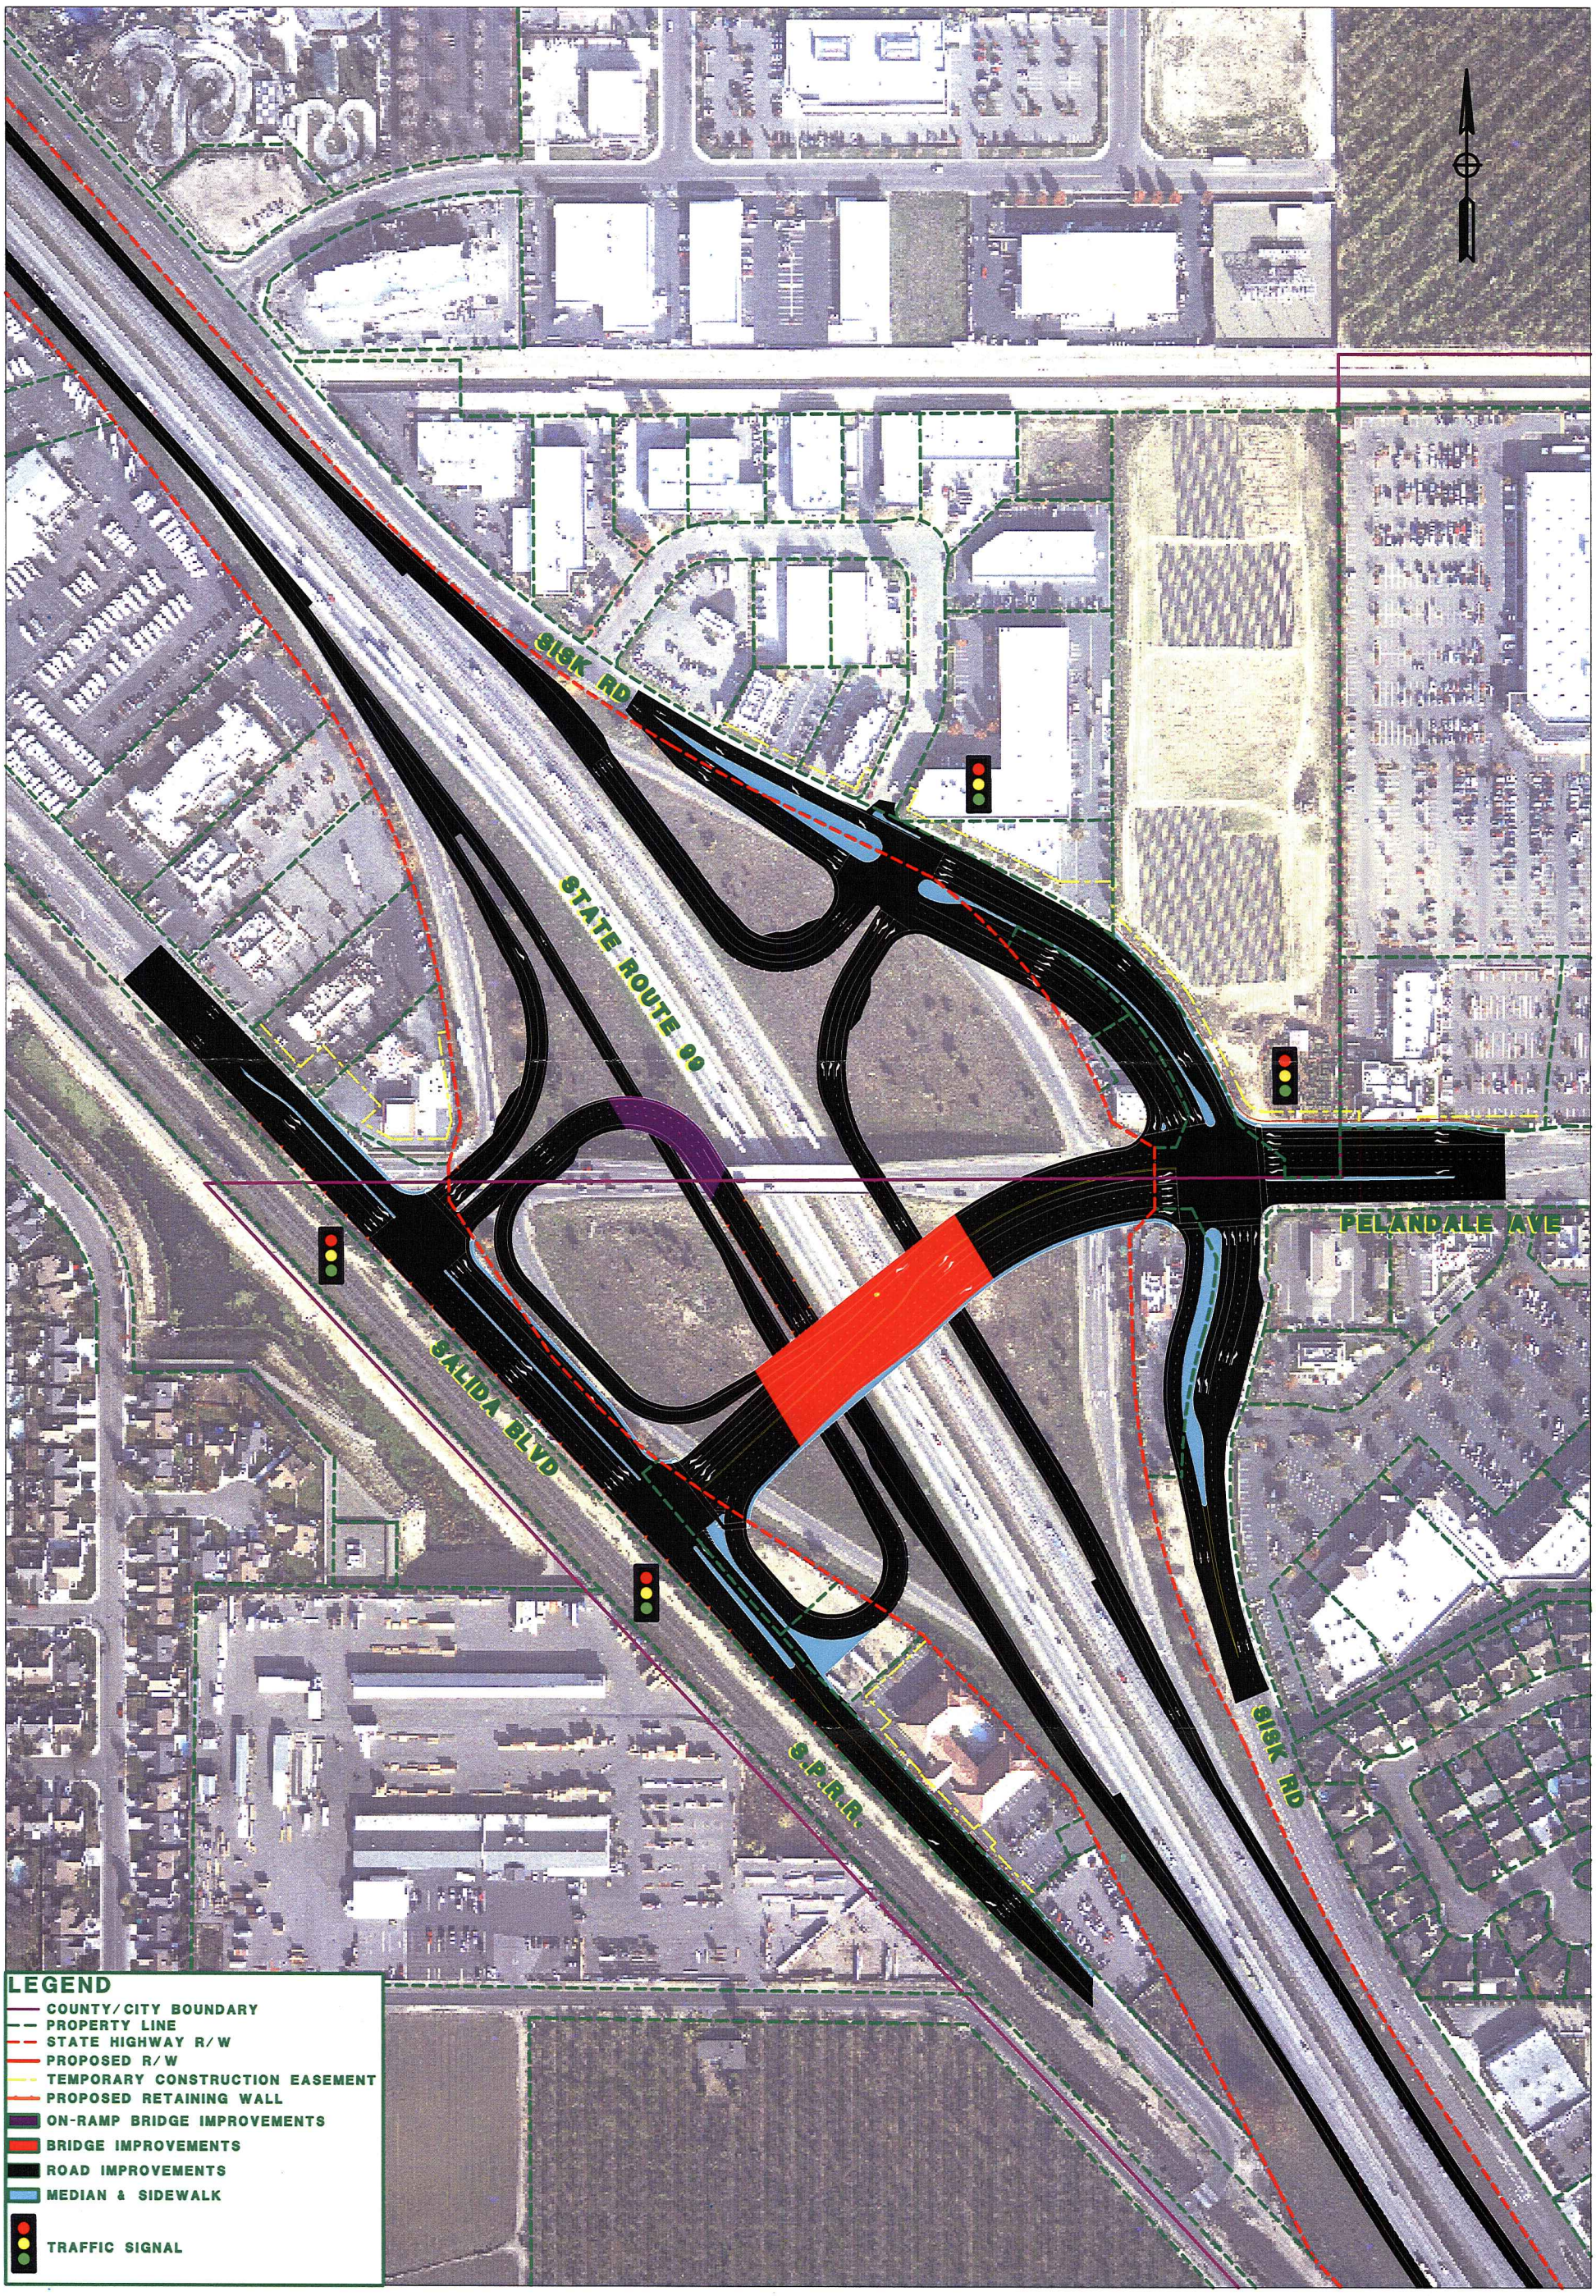
APRIL 2009