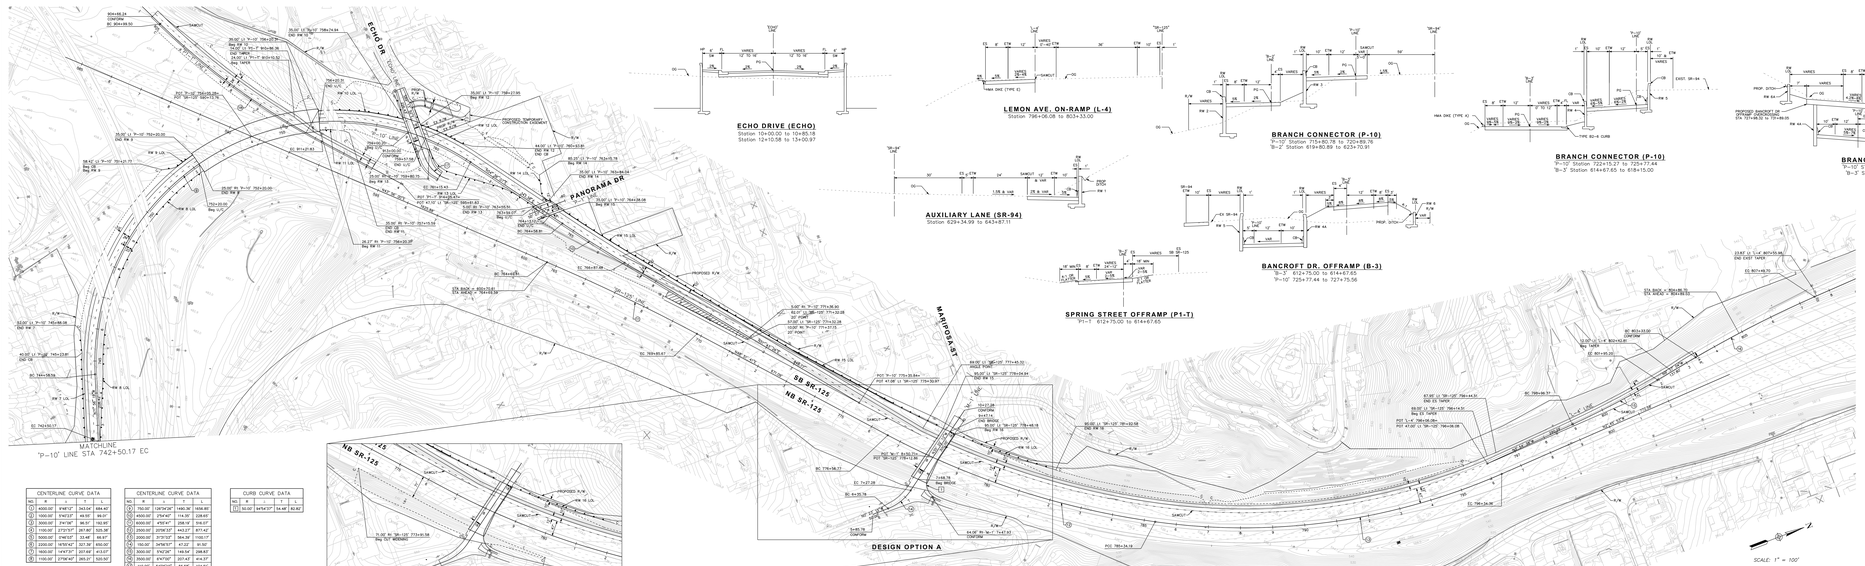

CENTERLINE CURVE DATA				
NO.	R	Δ	T	L
①	4650.00'	9°49'12"	343.54'	664.40'
②	1000.00'	5°40'23"	49.50'	99.01'
③	3000.00'	3°47'36"	99.57'	198.99'
④	1100.00'	23°23'15"	261.80'	525.38'
⑤	1650.00'	5°46'52"	83.46'	166.37'
⑥	2200.00'	16°55'42"	327.39'	650.00'
⑦	1400.00'	14°47'31"	207.60'	413.07'
⑧	1100.00'	27°04'48"	265.21'	519.50'

CENTERLINE CURVE DATA				
NO.	R	Δ	T	L
⑨	750.00'	130°34'54"	1483.36'	1708.80'
⑩	4500.00'	2°54'46"	114.35'	228.83'
⑪	5050.00'	4°53'40"	258.19'	516.51'
⑫	2500.00'	20°08'33"	443.57'	877.42'
⑬	3000.00'	9°15'12"	364.30'	1100.17'
⑭	150.00'	34°56'57"	47.22'	91.50'
⑮	5000.00'	5°57'36"	148.54'	298.02'
⑯	3900.00'	6°47'00"	207.43'	414.27'
⑰	110.00'	54°26'13"	56.58'	104.51'
⑱	2200.00'	16°13'27"	313.38'	622.53'

CURB CURVE DATA				
NO.	R	Δ	T	L
⑲	50.00'	64°54'57"	34.48'	56.62'

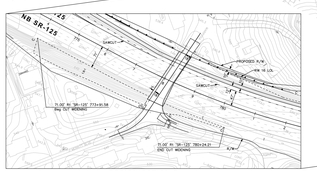

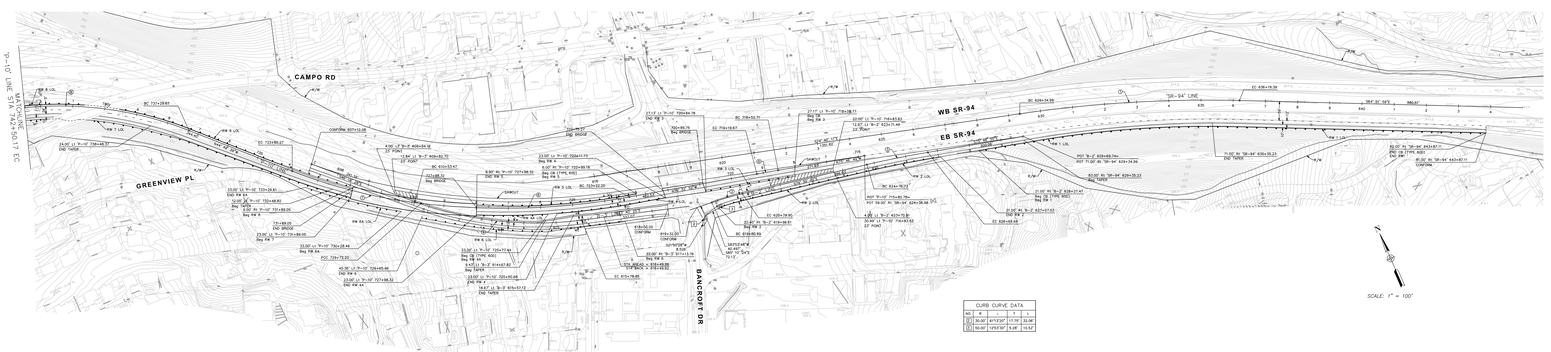

CURB CURVE DATA				
NO.	R	Δ	T	L
⑳	50.00'	41°23'24"	17.70'	32.06'
㉑	50.00'	13°53'39"	6.18'	12.12'

ECHO DRIVE (ECHO)
Station 10+00.00 to 10+85.18
Station 12+10.58 to 13+09.97

LEMON AVE. ON-RAMP (L-4)
Station 798+08.08 to 803+33.00

BRANCH CONNECTOR (P-10)
"P-10" Station 713+80.78 to 720+89.76
"B-2" Station 619+80.89 to 623+70.91

BRANCH CONNECTOR (P-10)
"P-10" Station 722+15.27 to 725+77.44
"B-2" Station 614+67.65 to 618+15.00

BRANCH CONNECTOR (P-10)
"P-10" STA 727+70.58 TO 732+48.84
"B-2" STA 608+00.00 TO 612+75.00

BRANCH CONNECTOR (P-10)
Station 737+15.59 to 738+74.94

AUXILIARY LANE (SR-94)
Station 629+34.99 to 643+87.11

BANCROFT DR. OFFRAMP (B-3)
"B-3" 612+75.00 to 614+67.65
"P-10" 725+77.44 to 727+75.56

SPRING STREET OFFRAMP (P1-T)
"P1-T" 612+75.00 to 614+67.65

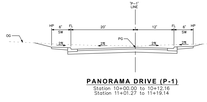

PANORAMA DRIVE (P-1)
Station 10+00.00 to 10+12.78
Station 11+40.27 to 11+92.14

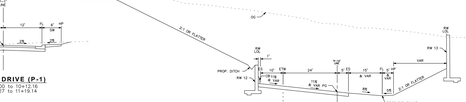

BRANCH CONNECTOR (P-10)
"P-10" Station 739+80.79 to 761+15.43

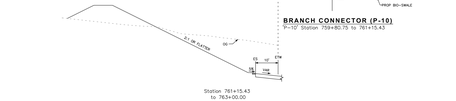

Station 761+15.43
to 763+00.00

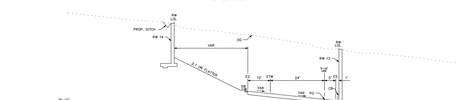

BRANCH CONNECTOR (P-10)
"P-10" Station 763+00.00 to 763+55.51

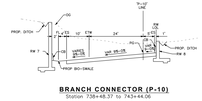

BRANCH CONNECTOR (P-10)
Station 738+48.37 to 743+44.06

BRANCH CONNECTOR (P-10)
Station 764+17.82 to 770+52.55
"SR-125" Station 774+25.03 to 776+66.43

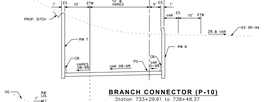

BRANCH CONNECTOR (P-10)
Station 732+48.84
to 733+29.61

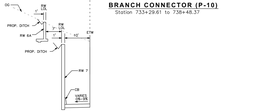

BRANCH CONNECTOR (P-10)
Station 733+29.61 to 738+48.37

BRANCH CONNECTOR (P-10)
Station 743+44.06 to 752+66.95

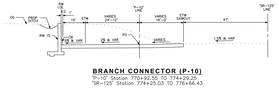

BRANCH CONNECTOR (P-10)
"SR-125" Station 770+52.55 to 774+25.03

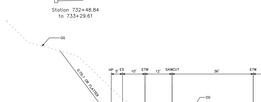

AUXILIARY LANE (SR-125)
Station 780+47.69 to 795+46.22

Station 776+66.43
to 780+47.69

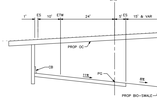

BRANCH CONNECTOR (P-10)
Station 752+66.95 to 770+52.55

GEOMETRIC APPROVAL DRAWING

DESIGNED BY:		4/14/2015 DATE
REVIEWED BY:	Zachary G Davis	4/27/15 DATE
APPROVED BY:	Tom Thomas	5-4-2015 DATE
CONCURRED BY:		5/4/2015 DATE

TYLIN INTERNATIONAL
engineers | planners | scientists
404 CAMINO DEL RIO SOUTH
SAN DIEGO, CA 92108
619.692.1920

SR-94/SR-125 BRANCH CONNECTOR - GEOMETRIC APPROVAL DRAWING