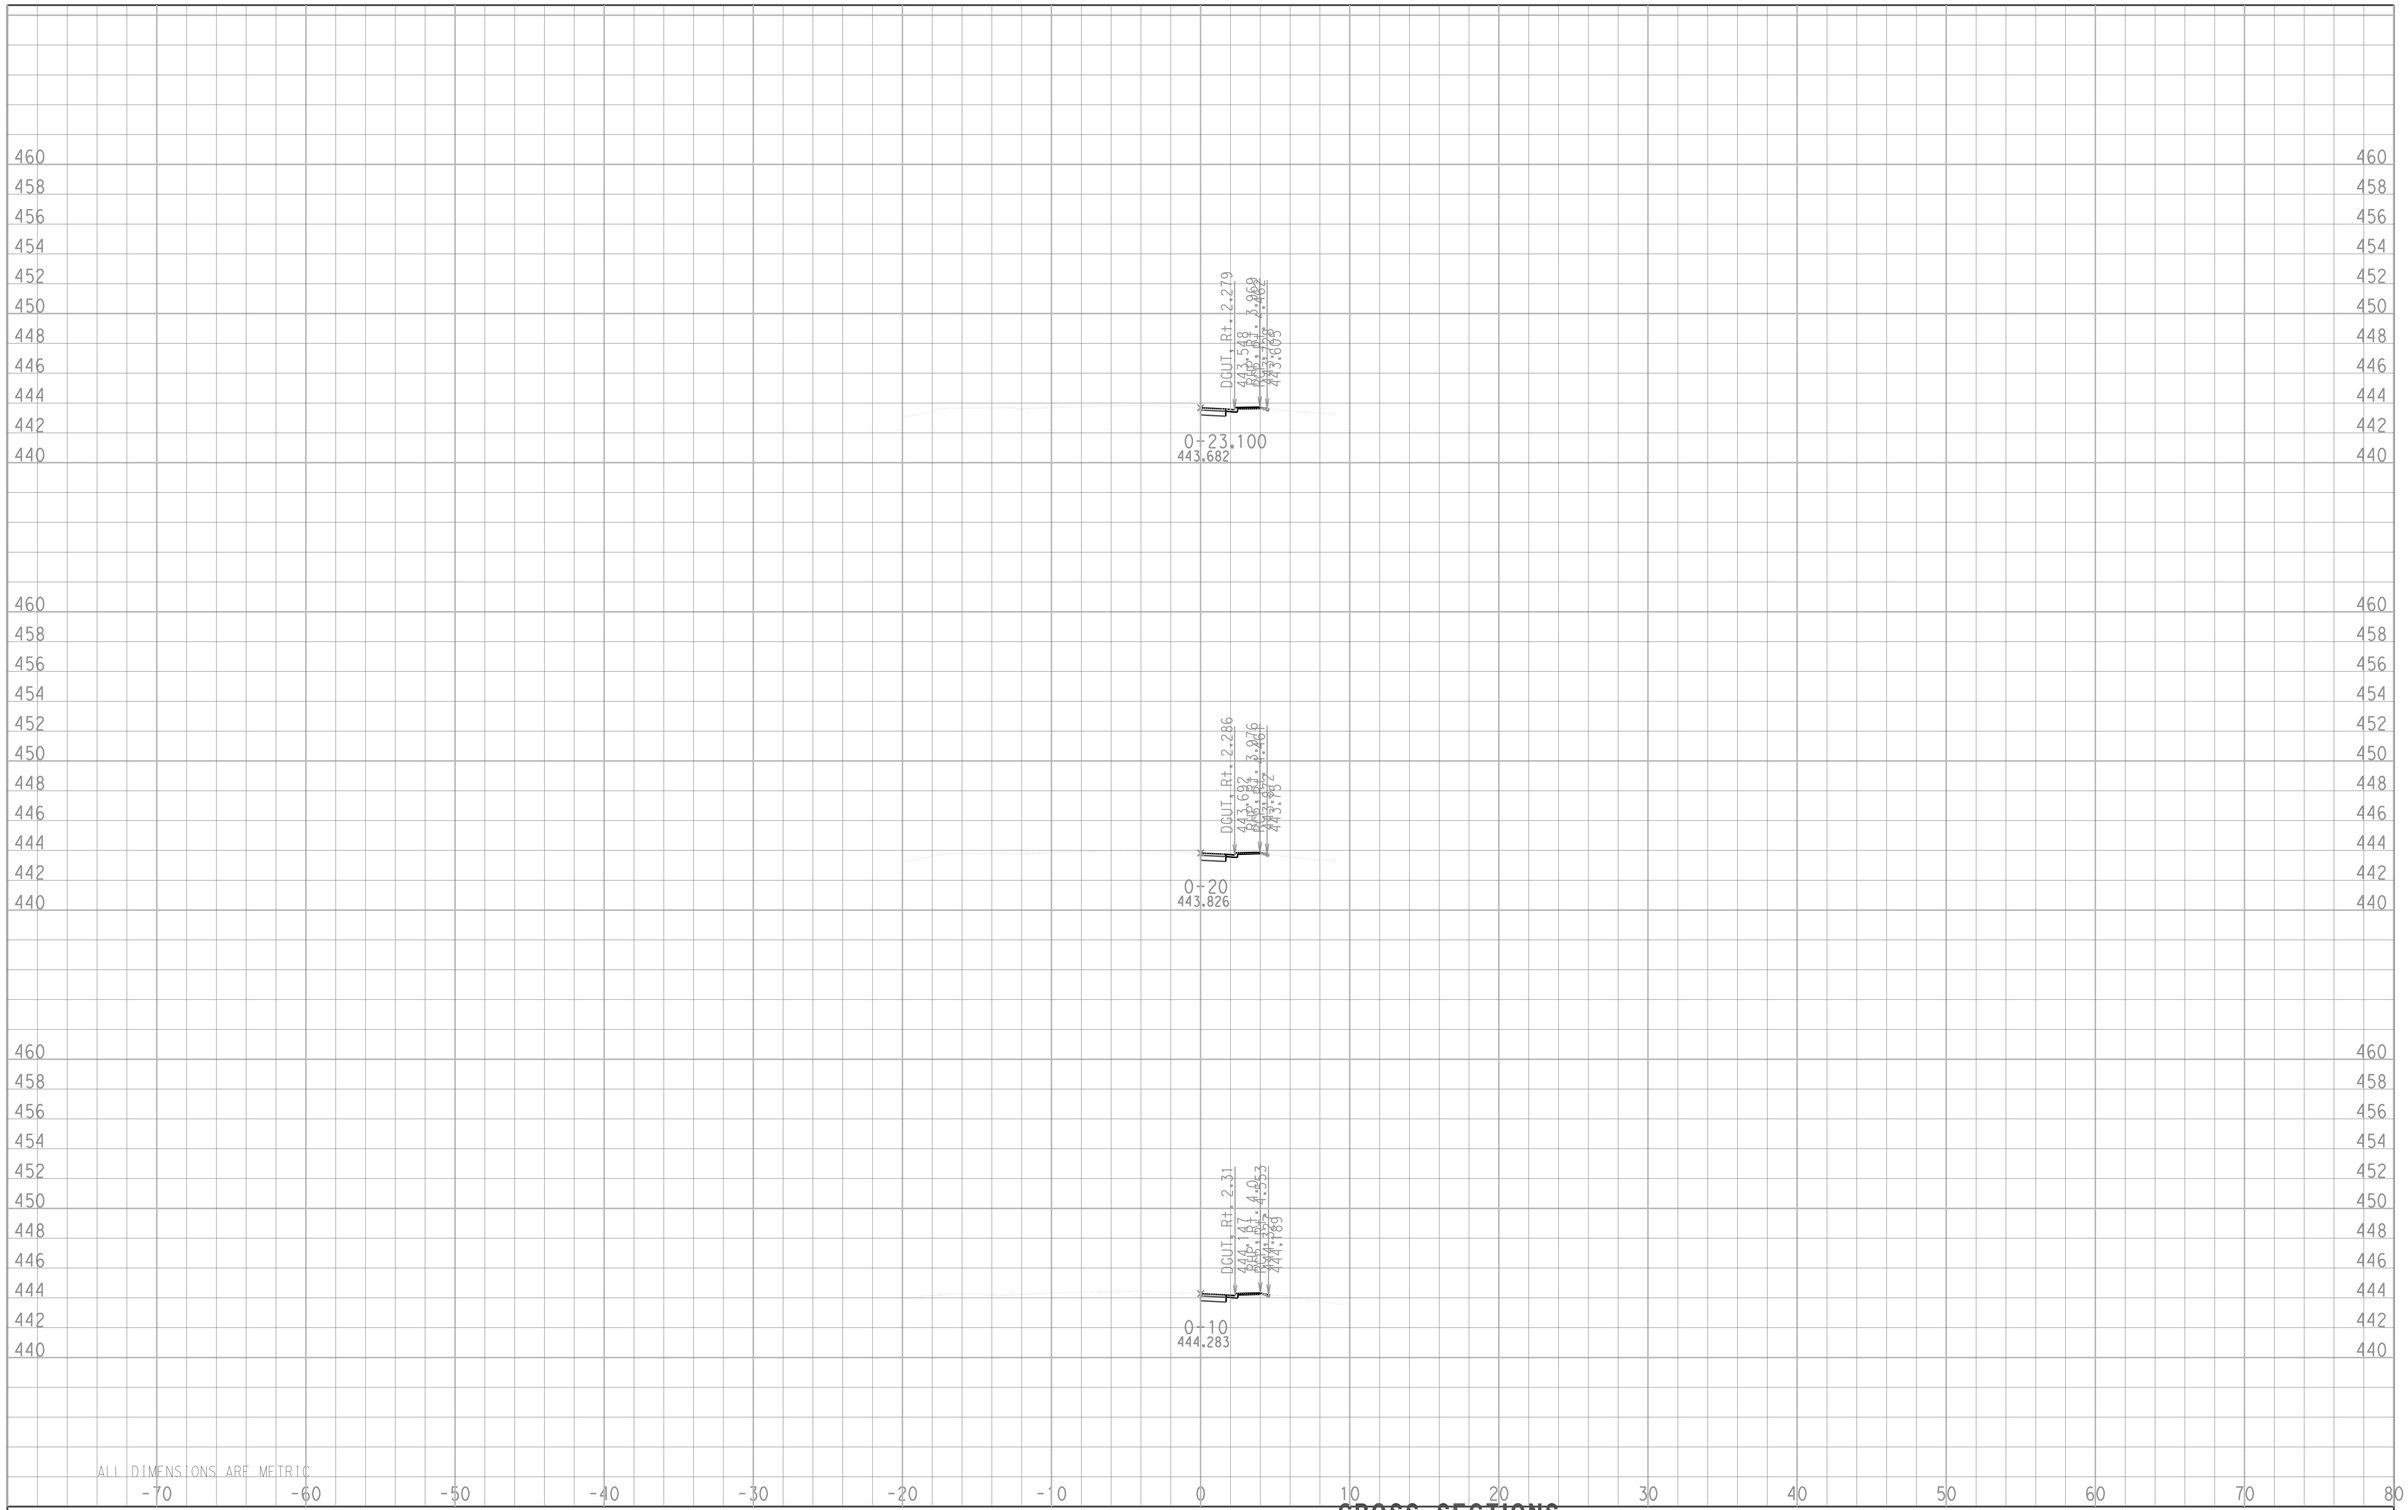

CROSS SECTIONS

CROSS SECTIONS CREATED BY: S BRAR DATE: 2/15/2007

Project: 26740 File: D:\Ramona78\26740\nwdes.ear

PROJECT: SD-78
EA: 11-267401
KP 56.5

Scale Ratio: 1:200 Horiz.
1:200 Vert.

NW CORNER

SHEET 2 OF XXX