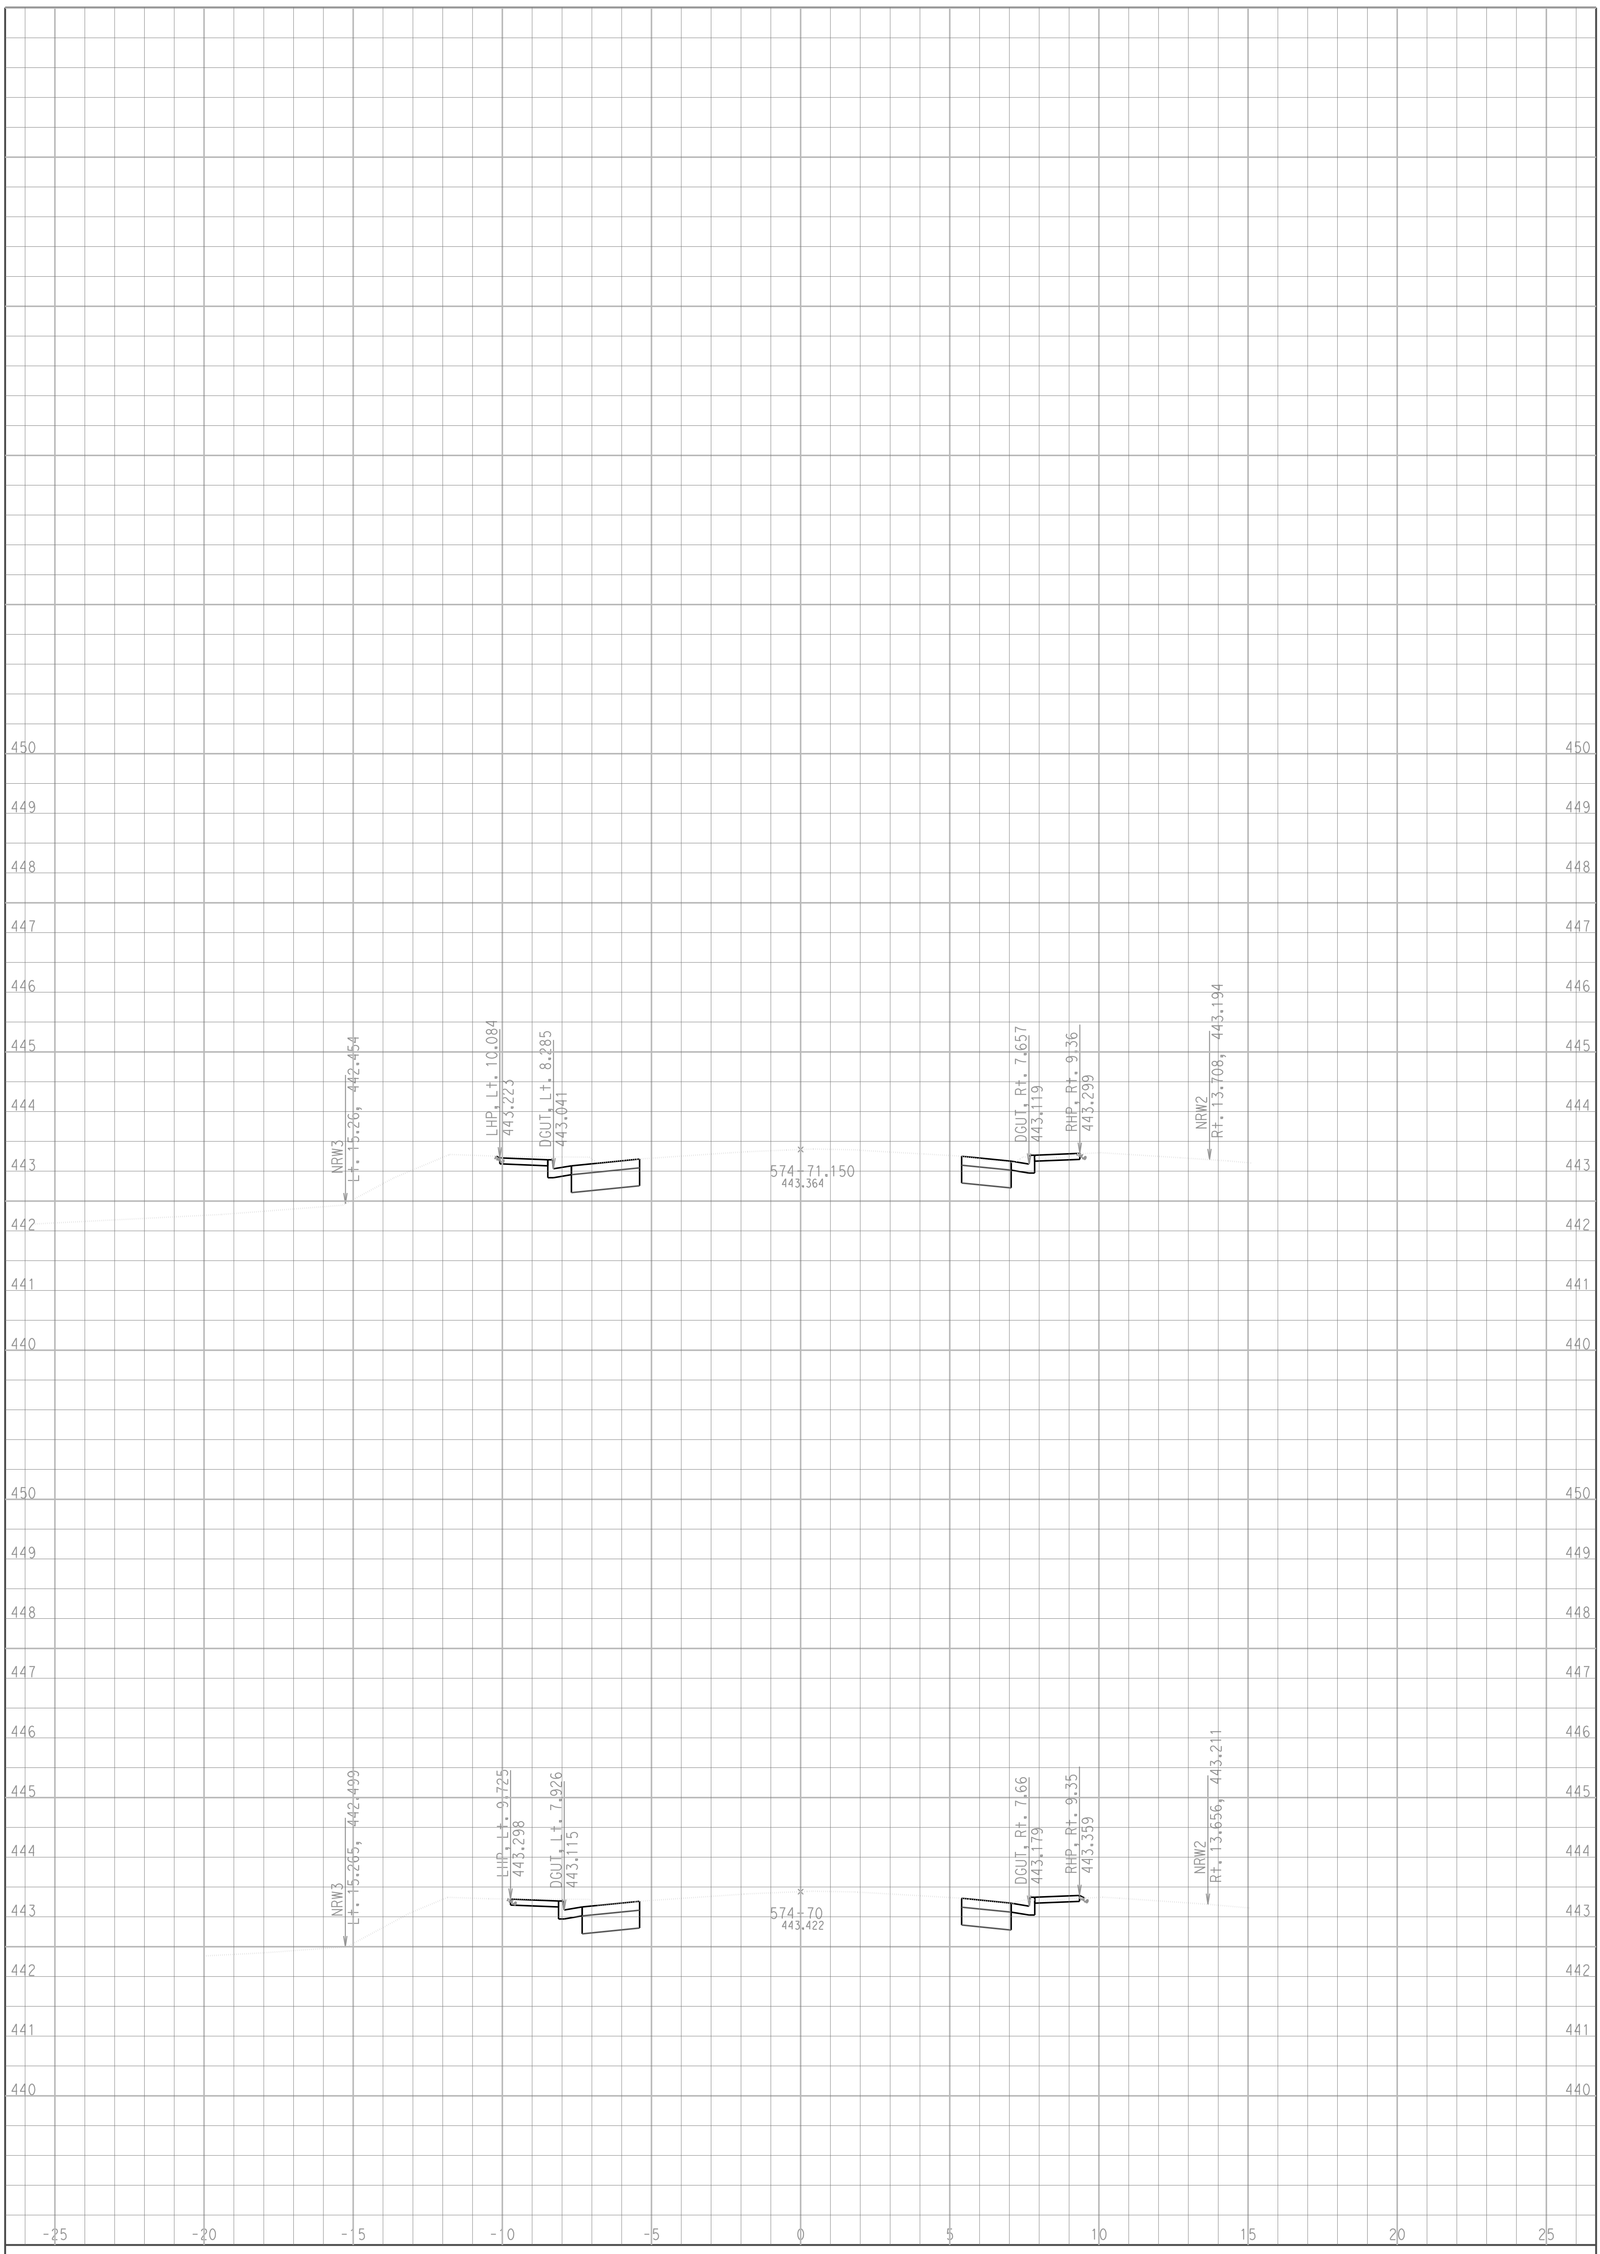

ALL DIMENSIONS ARE METRIC

CROSS SECTIONS CREATED BY: S BRAR

DATE: 2/15/2007

PROJECT: SD-78 Near RAMONA

EA: 11-267401

KP-56.1

Scale Ratio: 1:100 Horiz.
1:50 Vert.

Rt-78

CROSS SECTIONS

SHEET 5 OF XXX