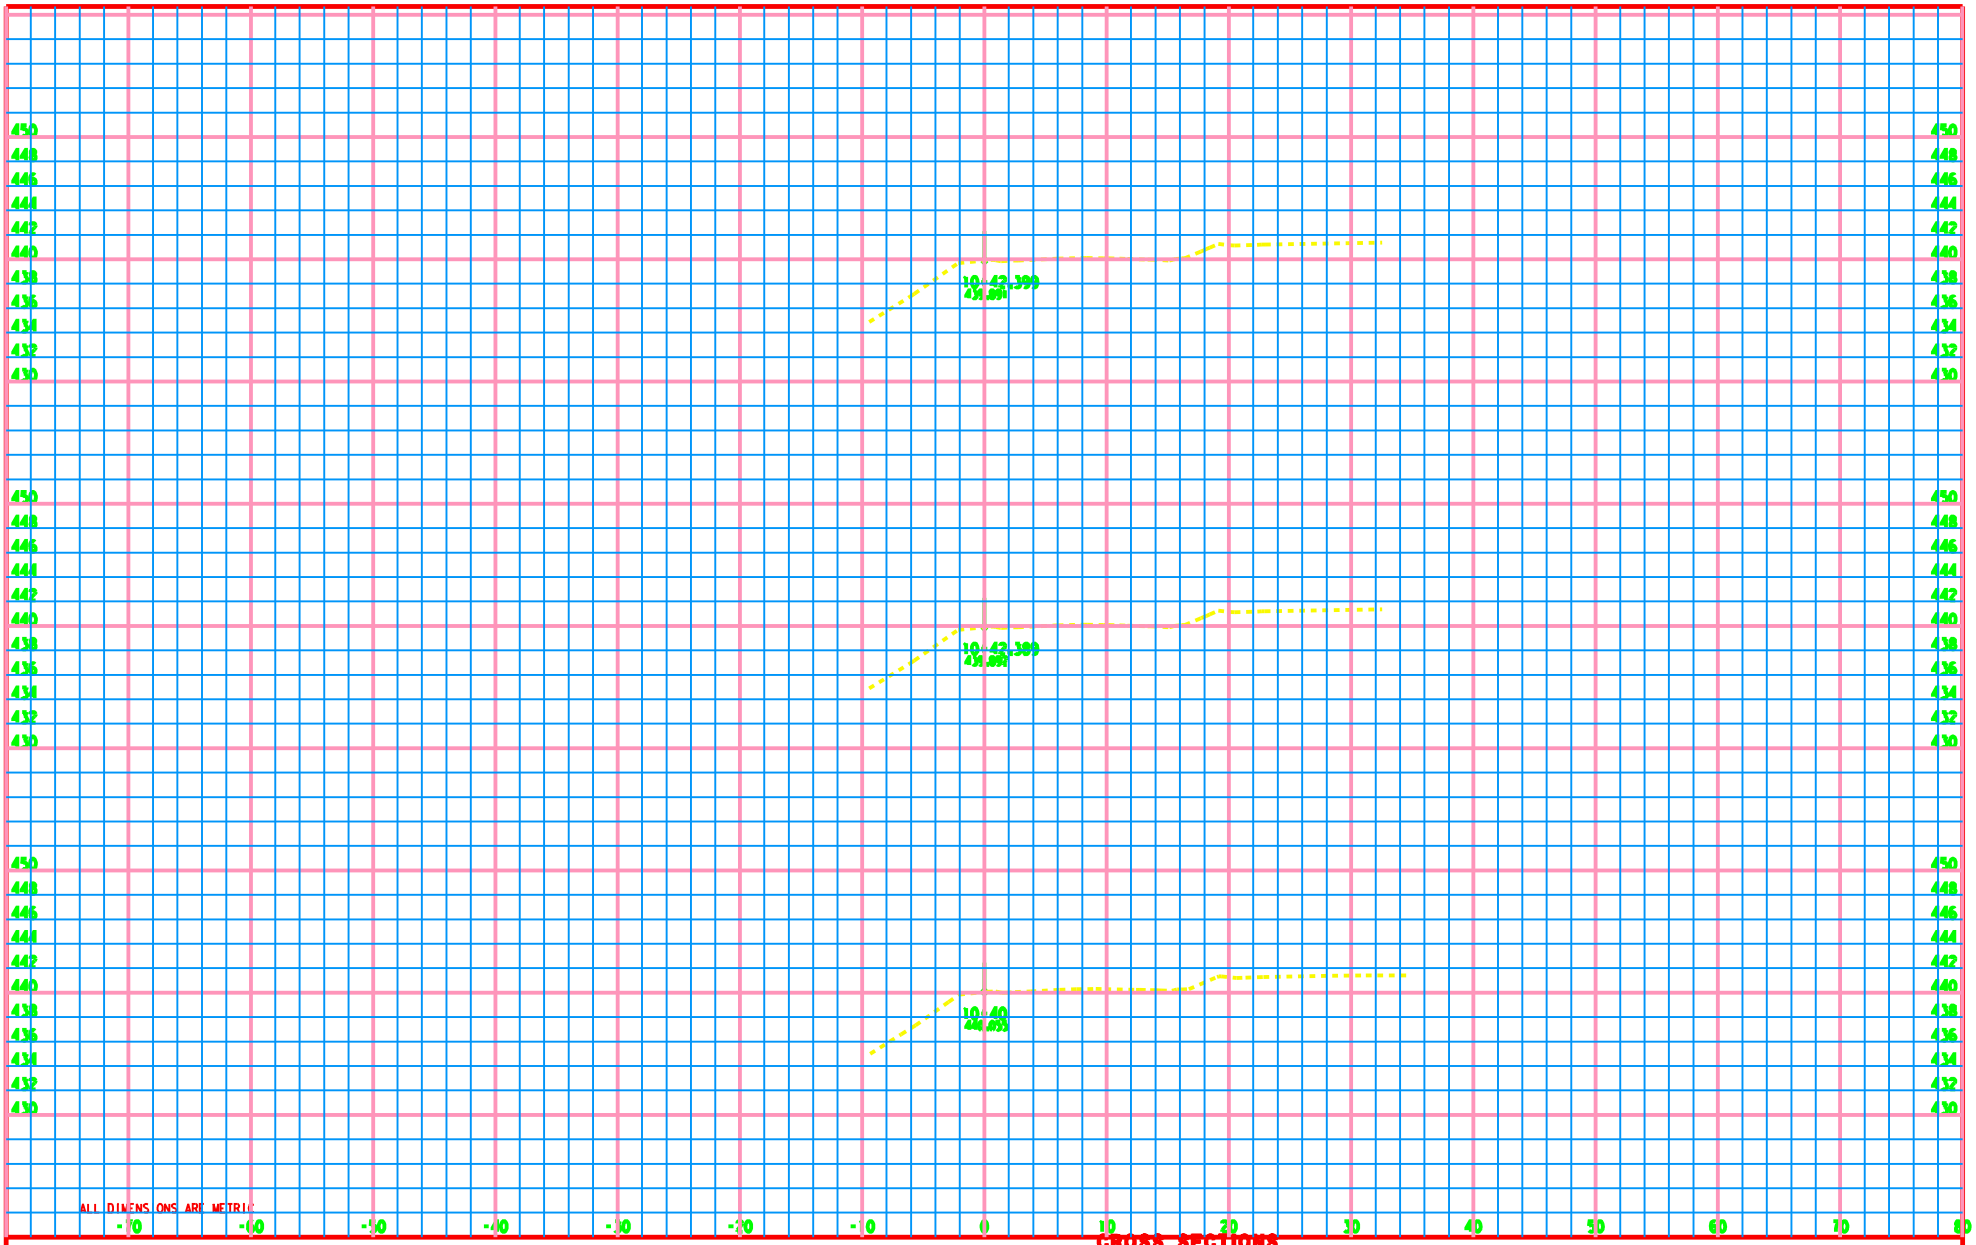

ALL DIMENSIONS ARE METRIC

CROSS SECTIONS

CROSS SECTIONS CREATED BY: S BRAR DATE: 2/15/2007

Project: 26740 File: D:\Romona78\26740\sedes.eor

PROJECT: SD-78
EA: 11-267401
KP-56.5

Scale Ratio: 1:200 Horiz.
1:200 Vert.

WALL1

SHEET 6 OF XXX