FOR EARTHWORK DEVELOPMENT ONLY

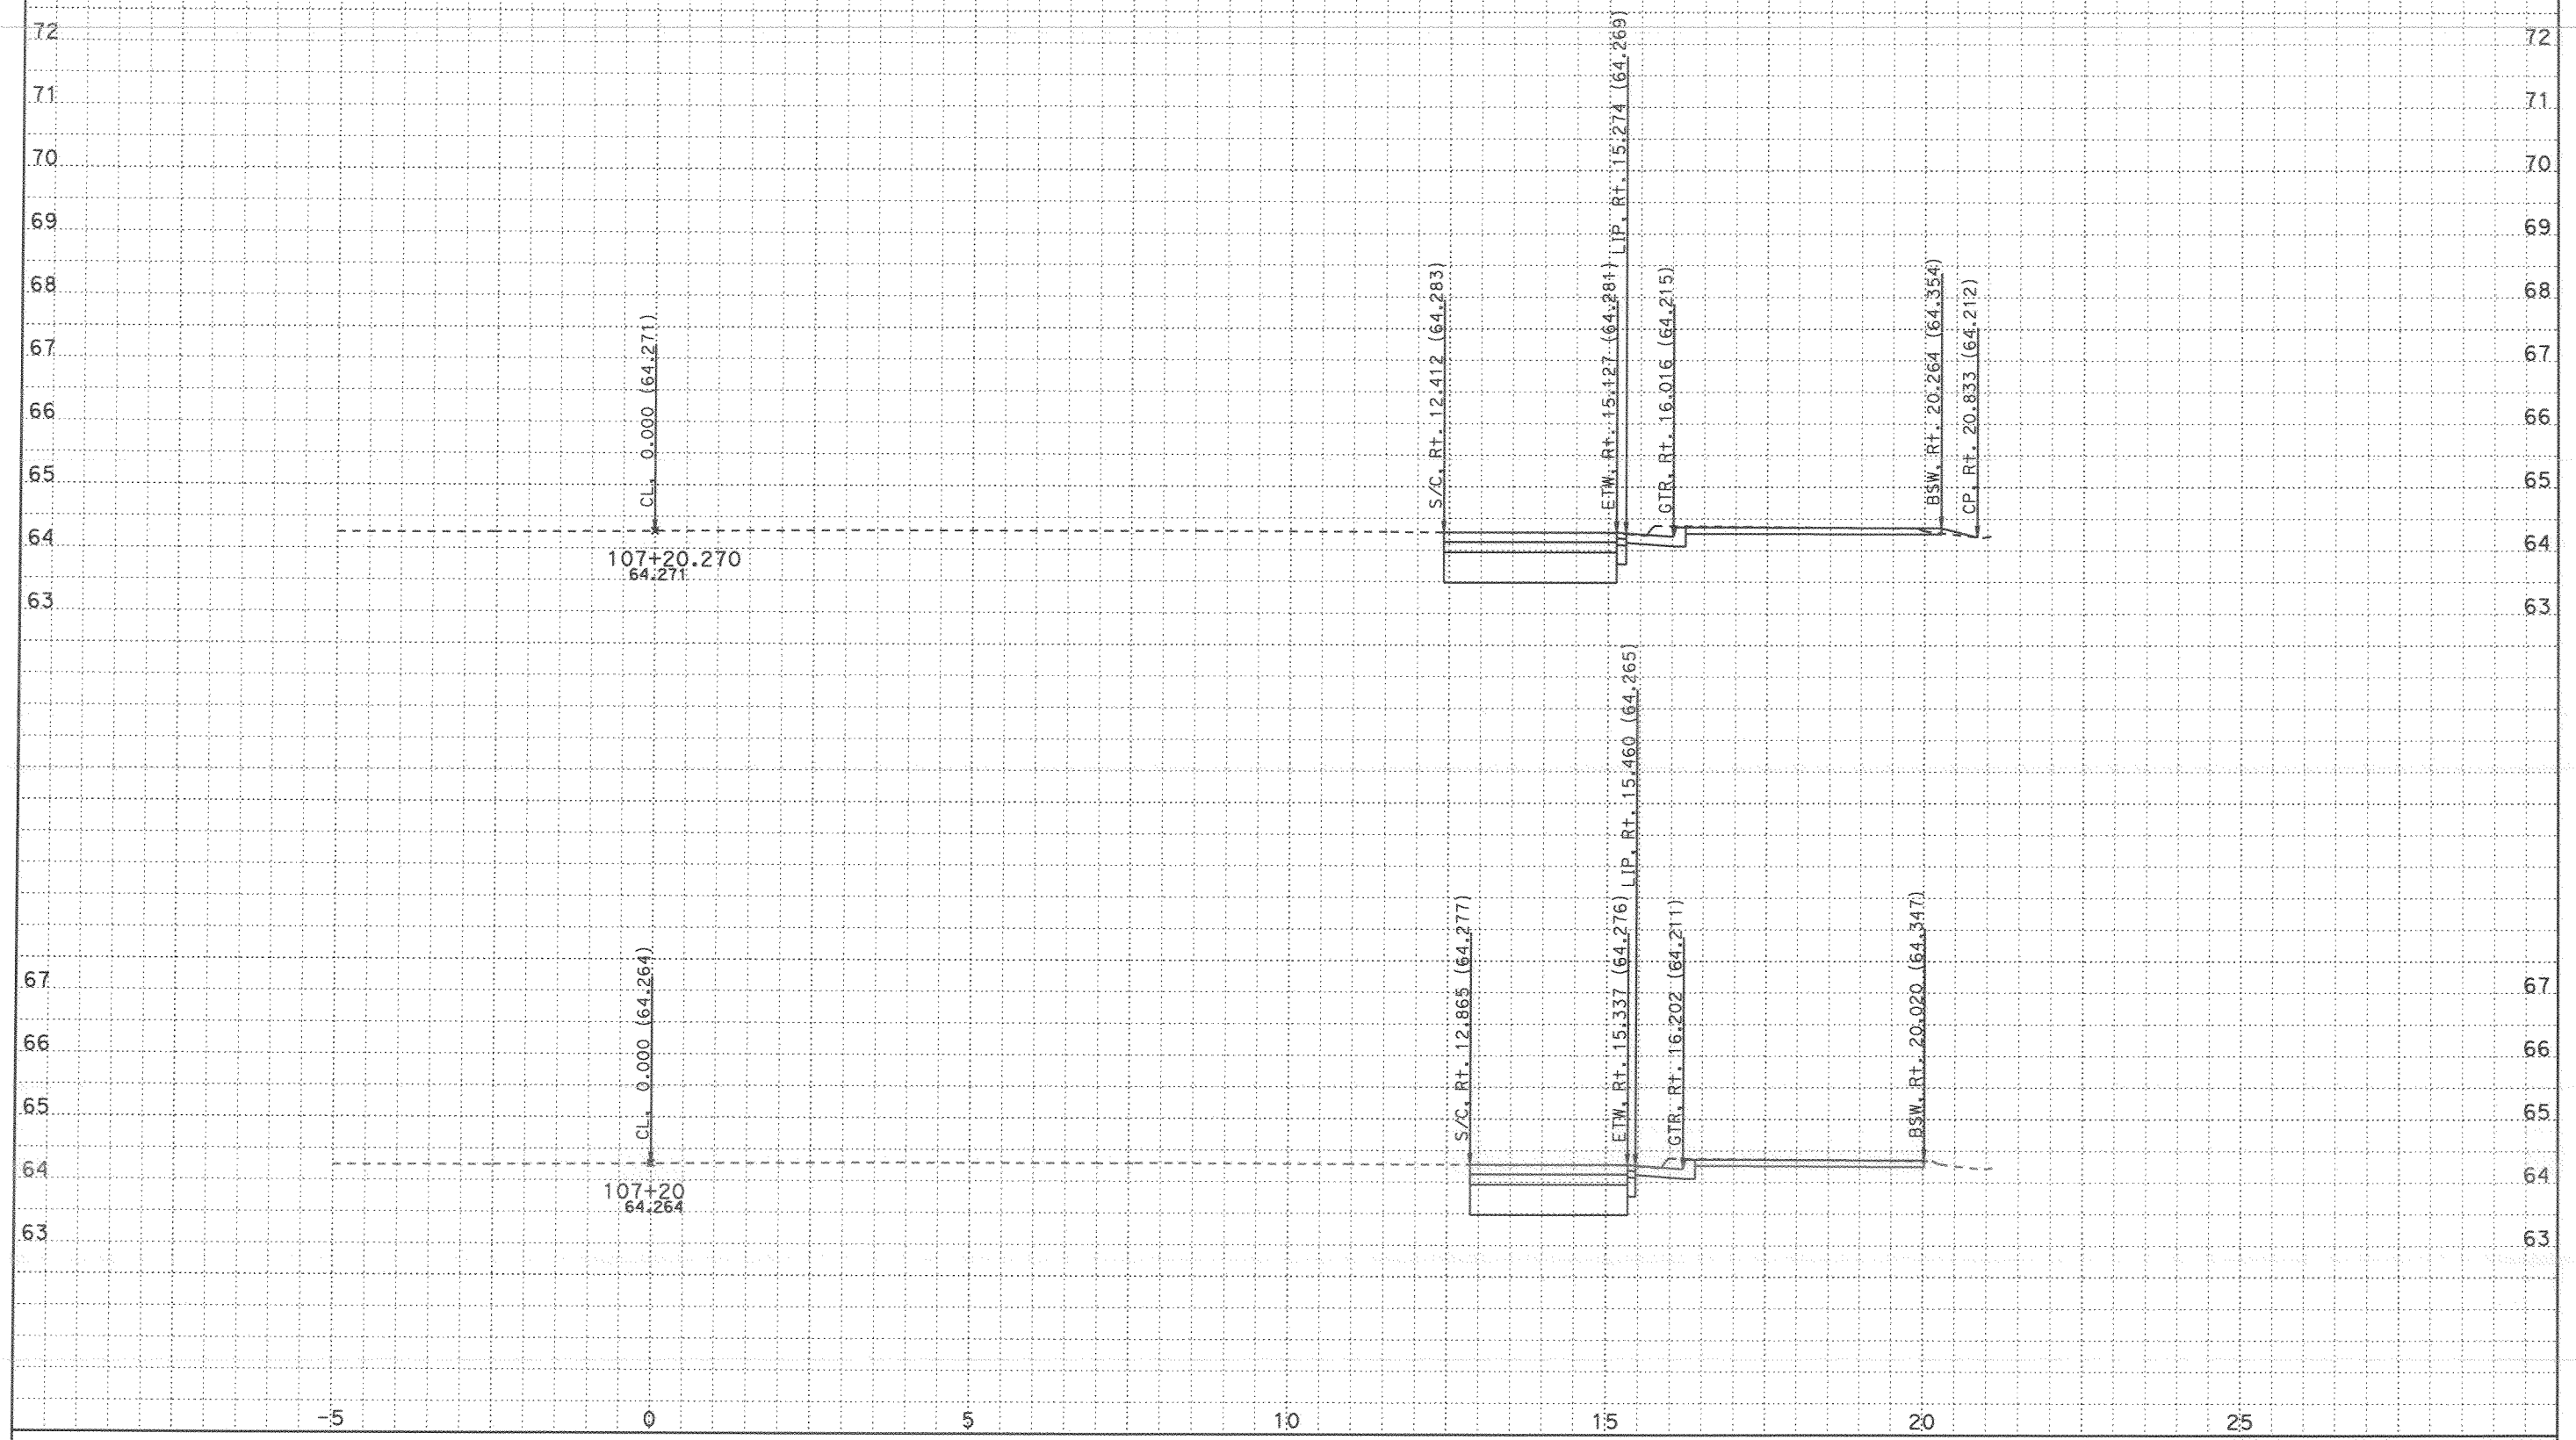

CROSS SECTIONS CREATED BY: Rod Mendoza DATE: 11/8/2007 ALL DIMENSIONS ARE METRIC

Project: 24020 File: D:\A_Projects\San_Diego_805\24020\tgrph.ear

PROJECT: SD 805
EA: 276201
KP: 9.8 / 12.7

Scale Ratio: 1:50 Horiz.
1:50 Vert.

TELEGRAPH NB ONRAMP
CROSS SECTIONS

FOR EARTHWORK DEVELOPMENT ONLY

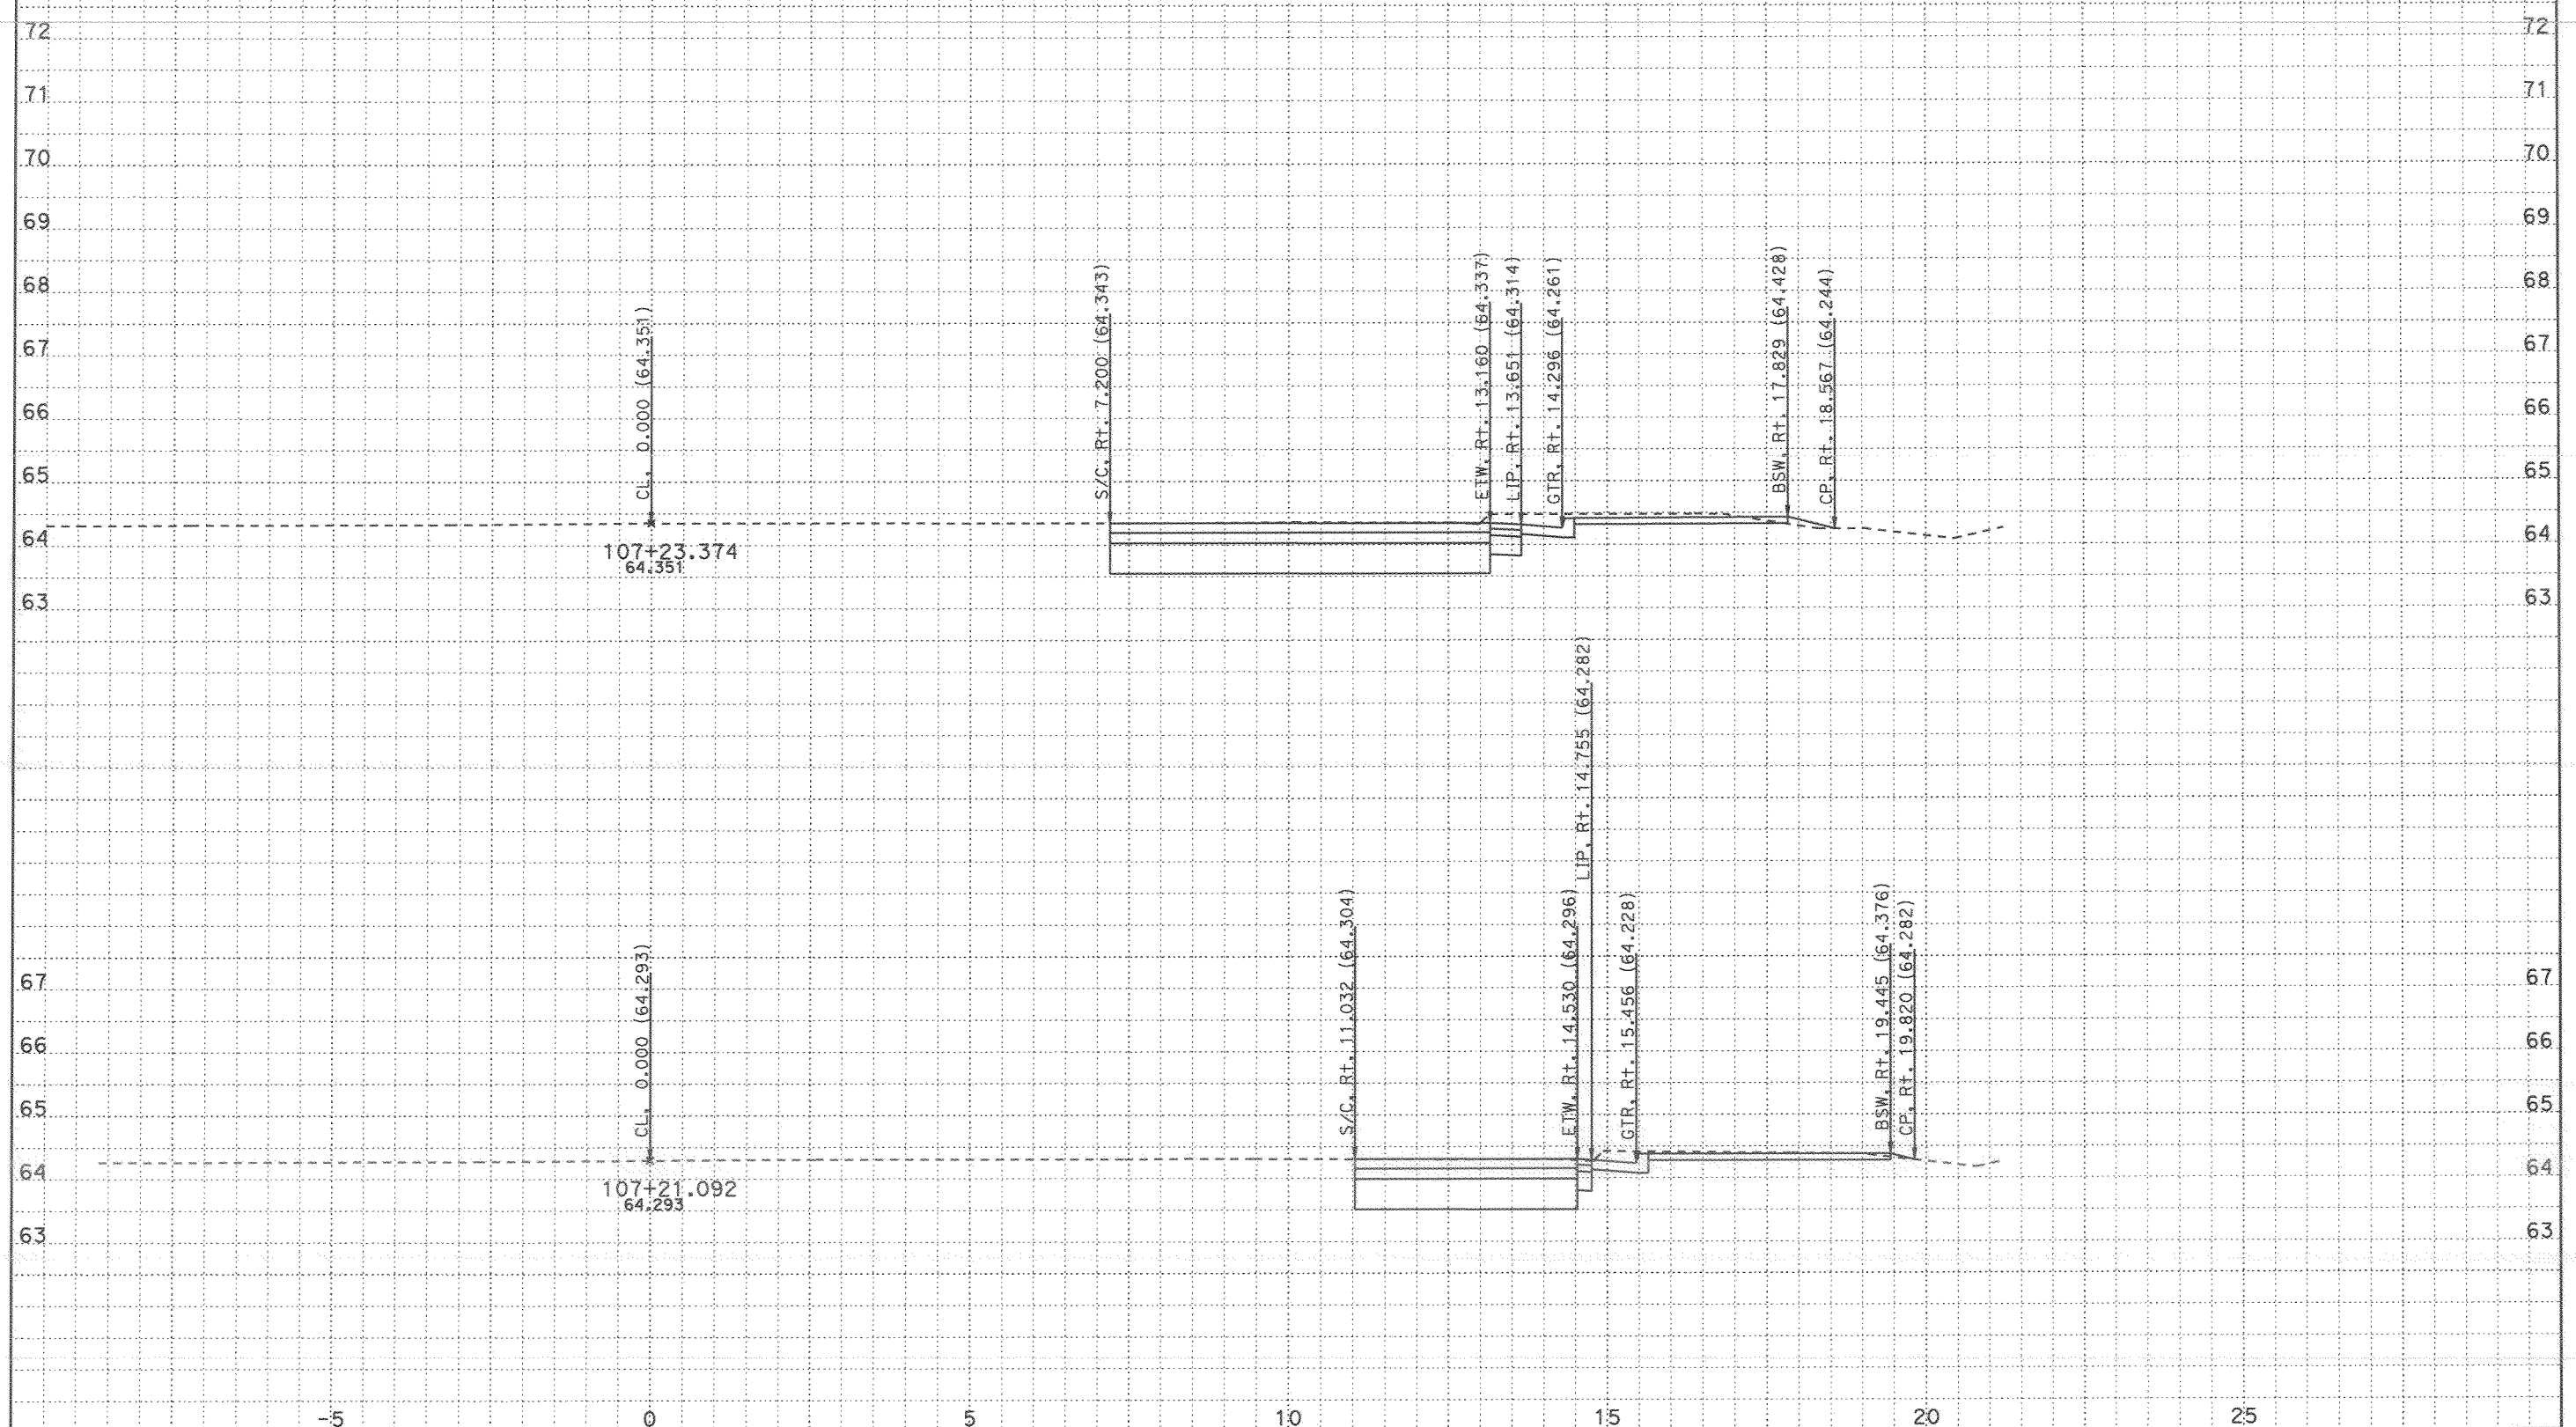

CROSS SECTIONS CREATED BY: Rod Mendoza DATE: 11/8/2007 ALL DIMENSIONS ARE METRIC

Project: 24020 File: D:\A_Projects\San_Diego_805\24020\tgrph.ear

PROJECT: SD 805
EA: 276201
KP: 9.8 / 12.7

Scale Ratio: 1:50 Horiz.
1:50 Vert.

TELEGRAPH NB ONRAMP
CROSS SECTIONS

FOR EARTHWORK DEVELOPMENT ONLY

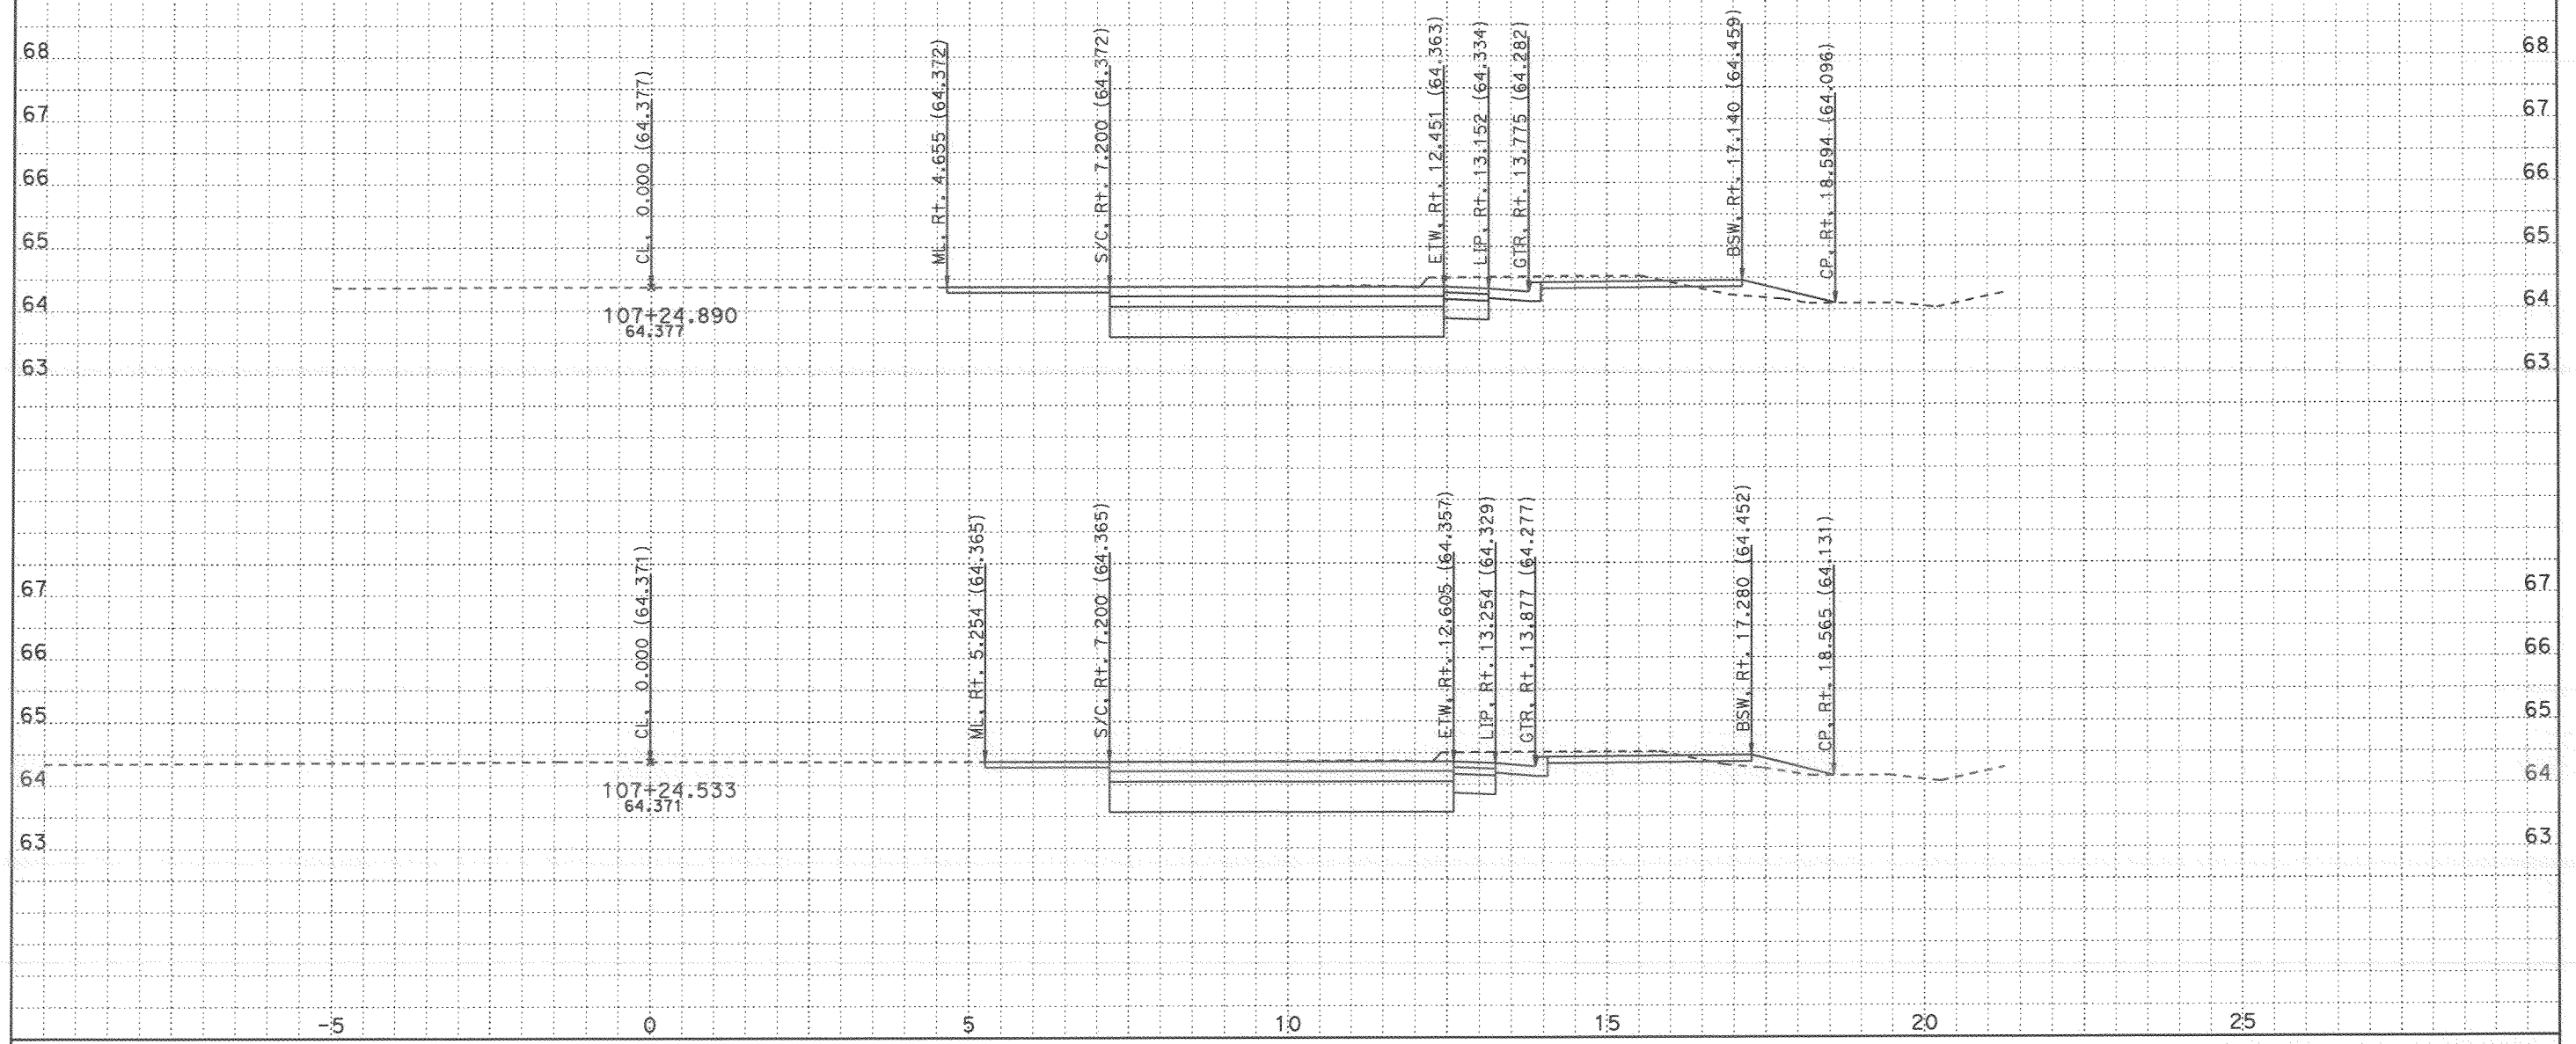

CROSS SECTIONS CREATED BY: Rod Mendoza DATE: 11/8/2007 ALL DIMENSIONS ARE METRIC

Project: 24020 File: D:\A_Projects\San_Diego_805\24020\tgrph.ear

PROJECT: SD 805
EA: 276201
KP: 9.8 / 12.7

Scale Ratio: 1:50 Horiz.
1:50 Vert.

TELEGRAPH NB ONRAMP
CROSS SECTIONS

SHEET 3 OF 40

FOR EARTHWORK DEVELOPMENT ONLY

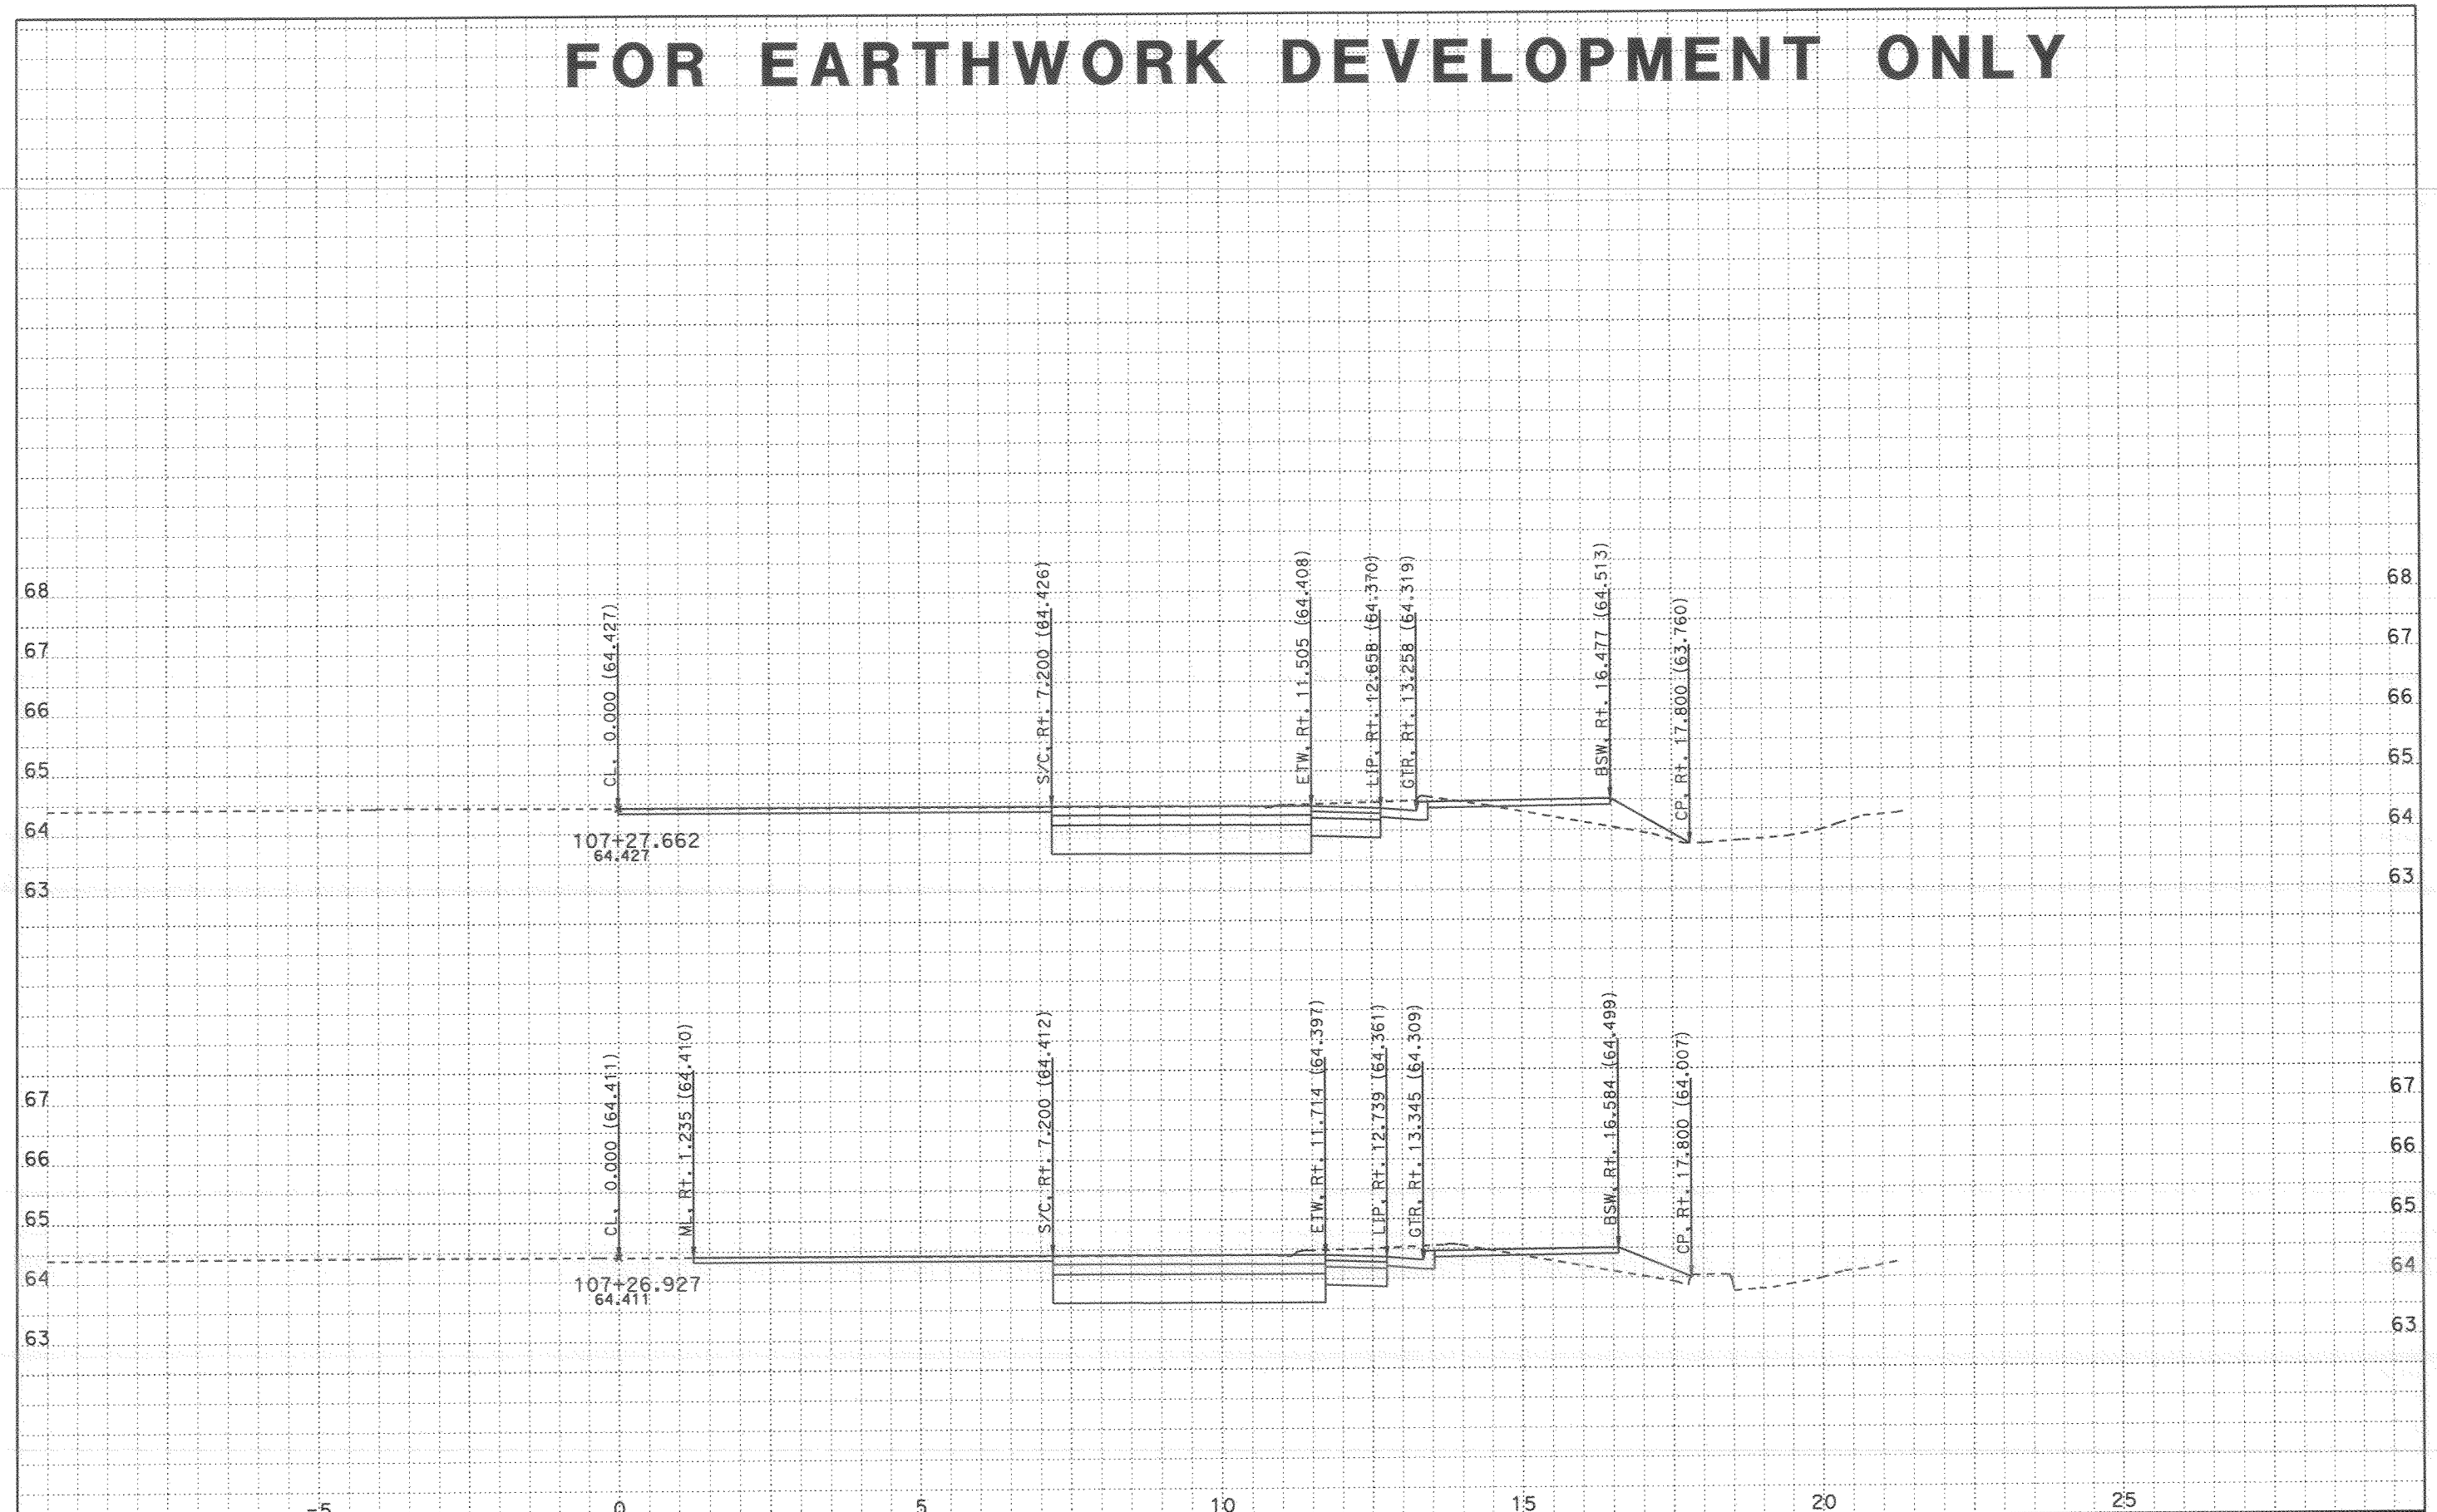

CROSS SECTIONS CREATED BY: Rod Mendoza DATE: 11/8/2007 ALL DIMENSIONS ARE METRIC

Project: 24020 File: D:\A_Projects\San_Diego_805\24020\tgrph.ear

PROJECT: SD 805
EA: 276201
KP: 9.8 / 12.7

Scale Ratio: 1:50 Horiz.
1:50 Vert.

TELEGRAPH NB ONRAMP
CROSS SECTIONS

FOR EARTHWORK DEVELOPMENT ONLY

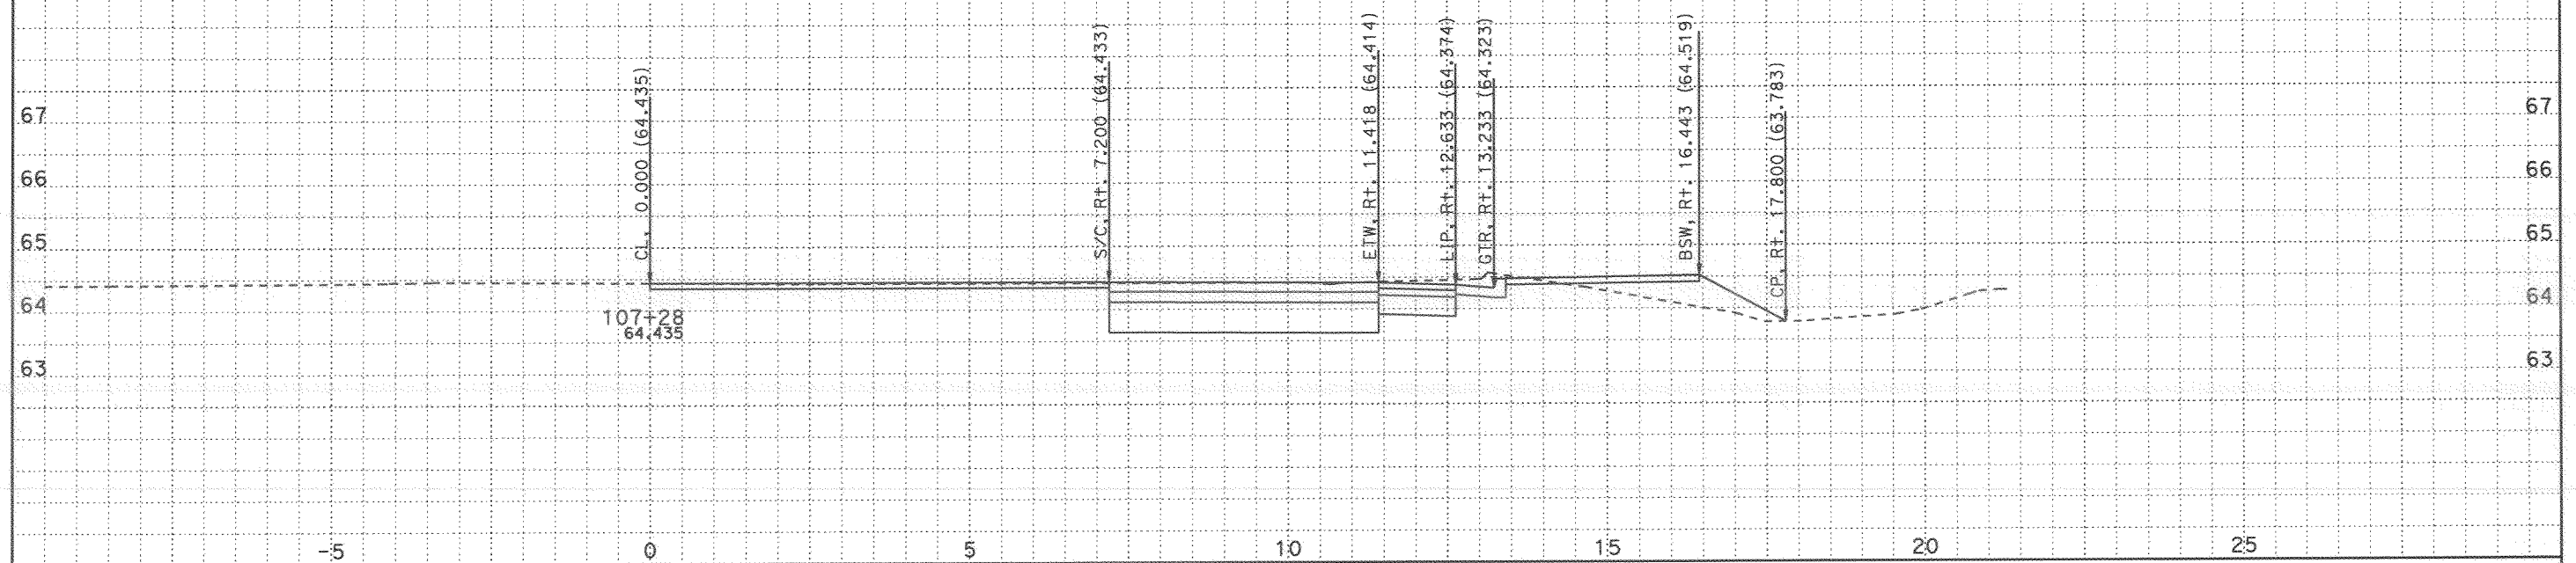

CROSS SECTIONS CREATED BY: Rod Mendoza DATE: 11/8/2007 ALL DIMENSIONS ARE METRIC

Project: 24020 File: D:\A_Projects\San_Diego_805\24020\tgrph.ear

PROJECT: SD 805
EA: 276201
KP: 9.8 / 12.7

Scale Ratio: 1:50 Horiz.
1:50 Vert.

TELEGRAPH NB ONRAMP
CROSS SECTIONS

FOR EARTHWORK DEVELOPMENT ONLY

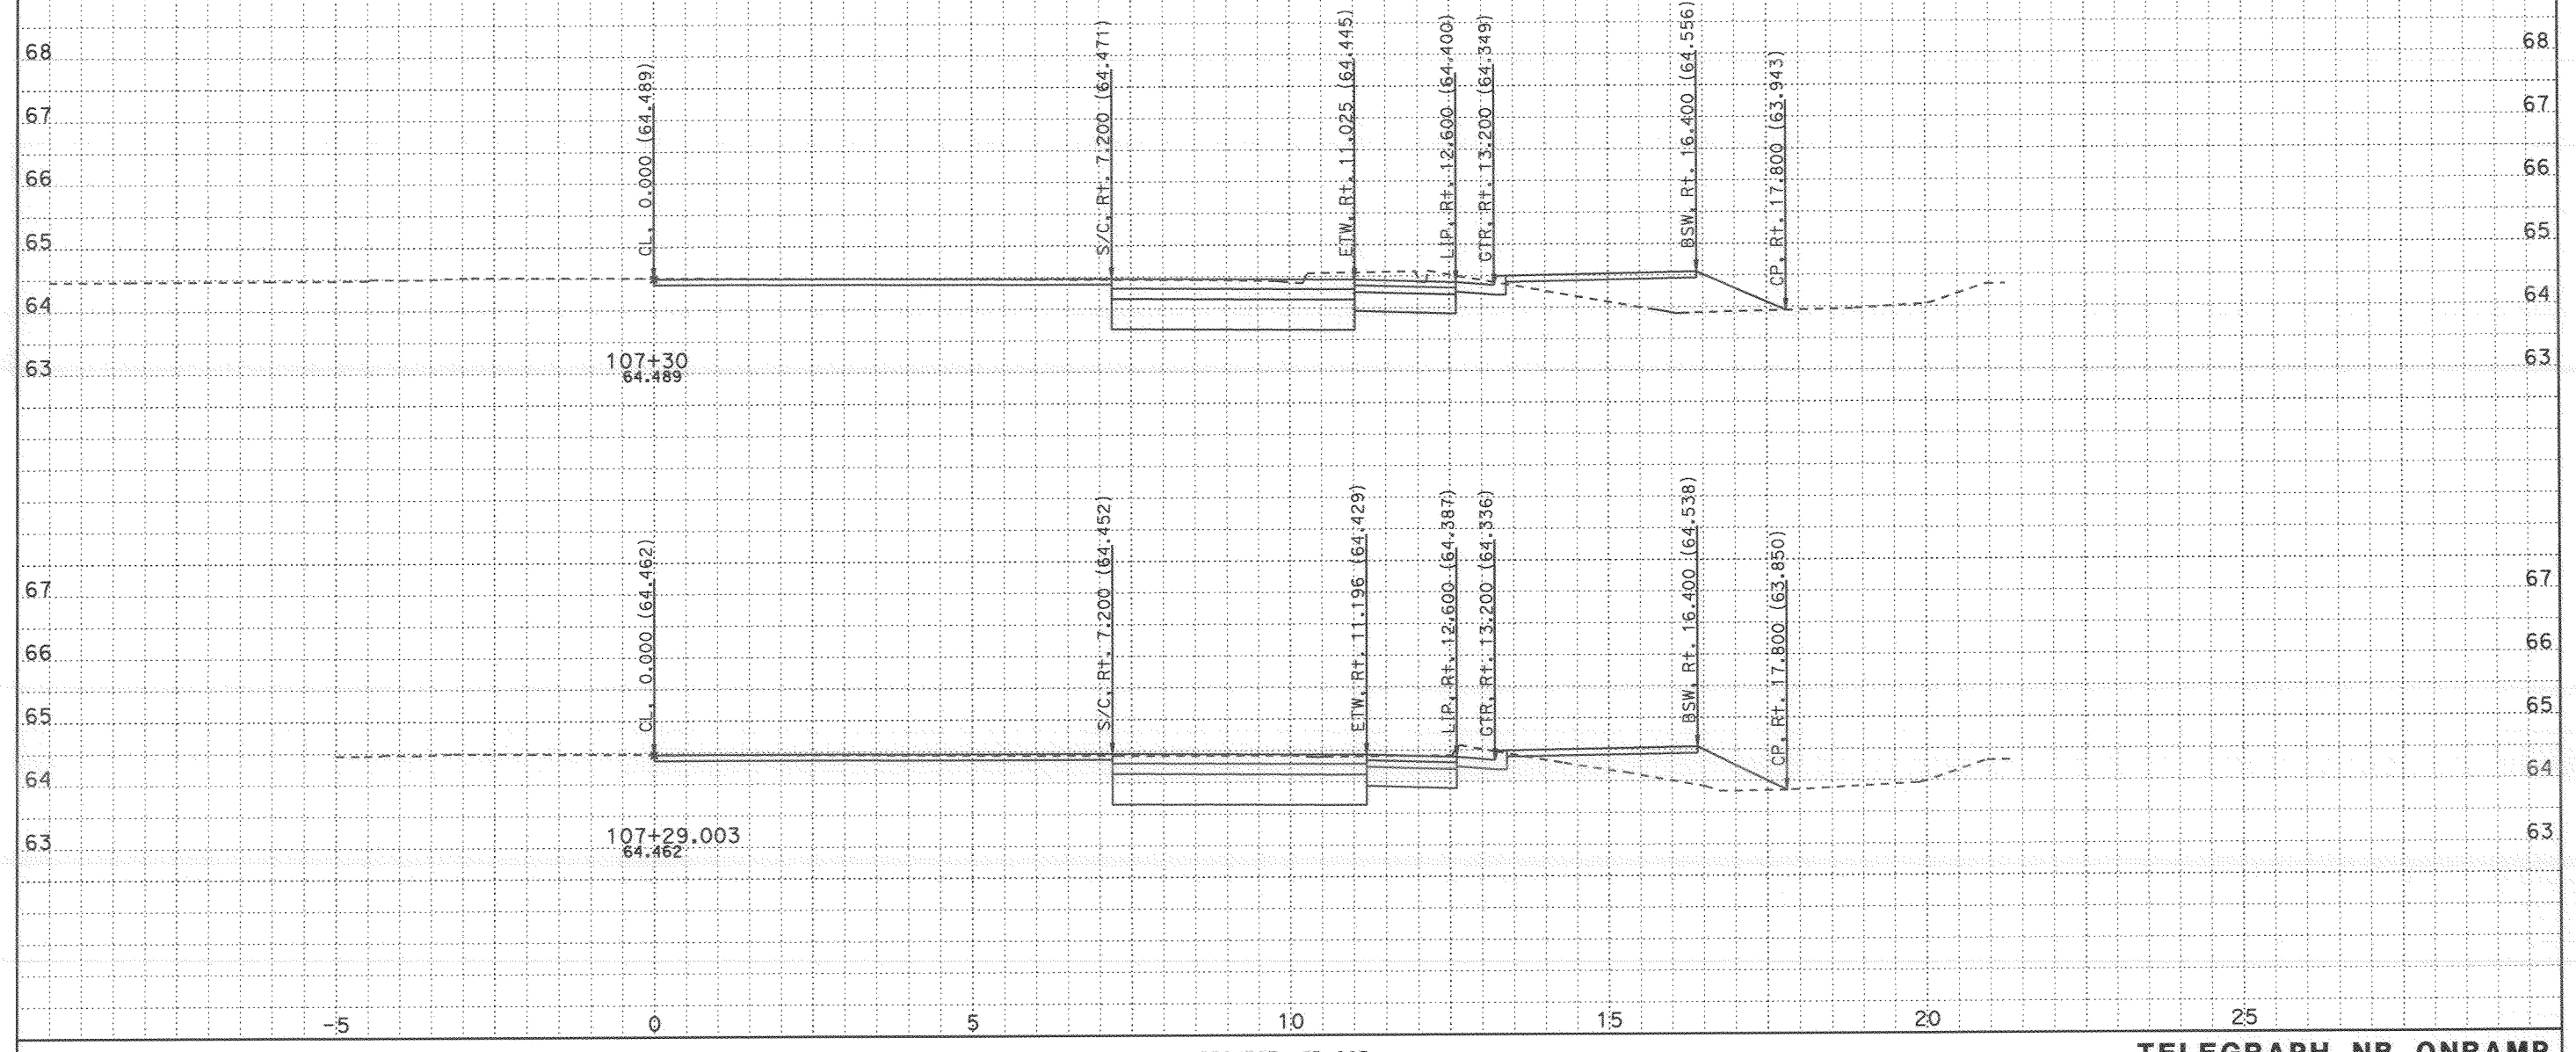

CROSS SECTIONS CREATED BY: Rod Mendoza DATE: 11/8/2007 ALL DIMENSIONS ARE METRIC

Project: 24020 File: D:\A_Projects\San_Diego_805\24020\tgrph.ear

PROJECT: SD 805
EA: 276201
KP: 9.8 / 12.7

Scale Ratio: 1:50 Horiz.
1:50 Vert.

TELEGRAPH NB ONRAMP
CROSS SECTIONS

SHEET 6 OF 40

FOR EARTHWORK DEVELOPMENT ONLY

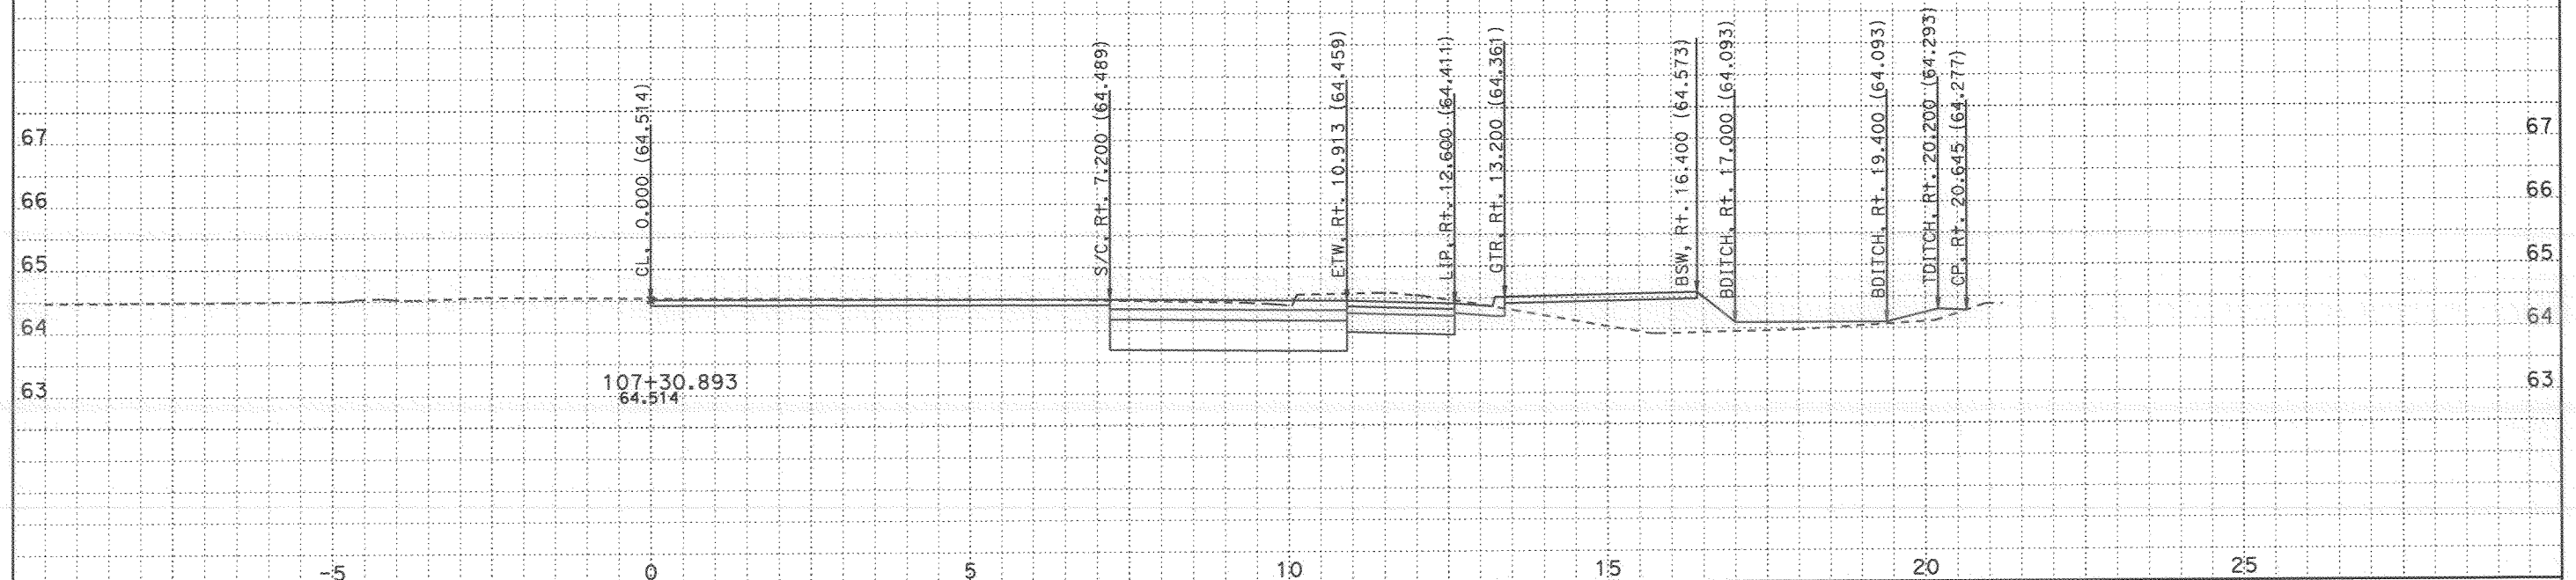

CROSS SECTIONS CREATED BY: Rod Mendoza DATE: 11/8/2007 ALL DIMENSIONS ARE METRIC

Project: 24020 File: D:\A_Projects\San_Diego_805\24020\tgrph.ear

PROJECT: SD 805
EA: 276201
KP: 9.8 / 12.7

Scale Ratio: 1:50 Horiz.
1:50 Vert.

TELEGRAPH NB ONRAMP
CROSS SECTIONS

SHEET 7 OF 40

FOR EARTHWORK DEVELOPMENT ONLY

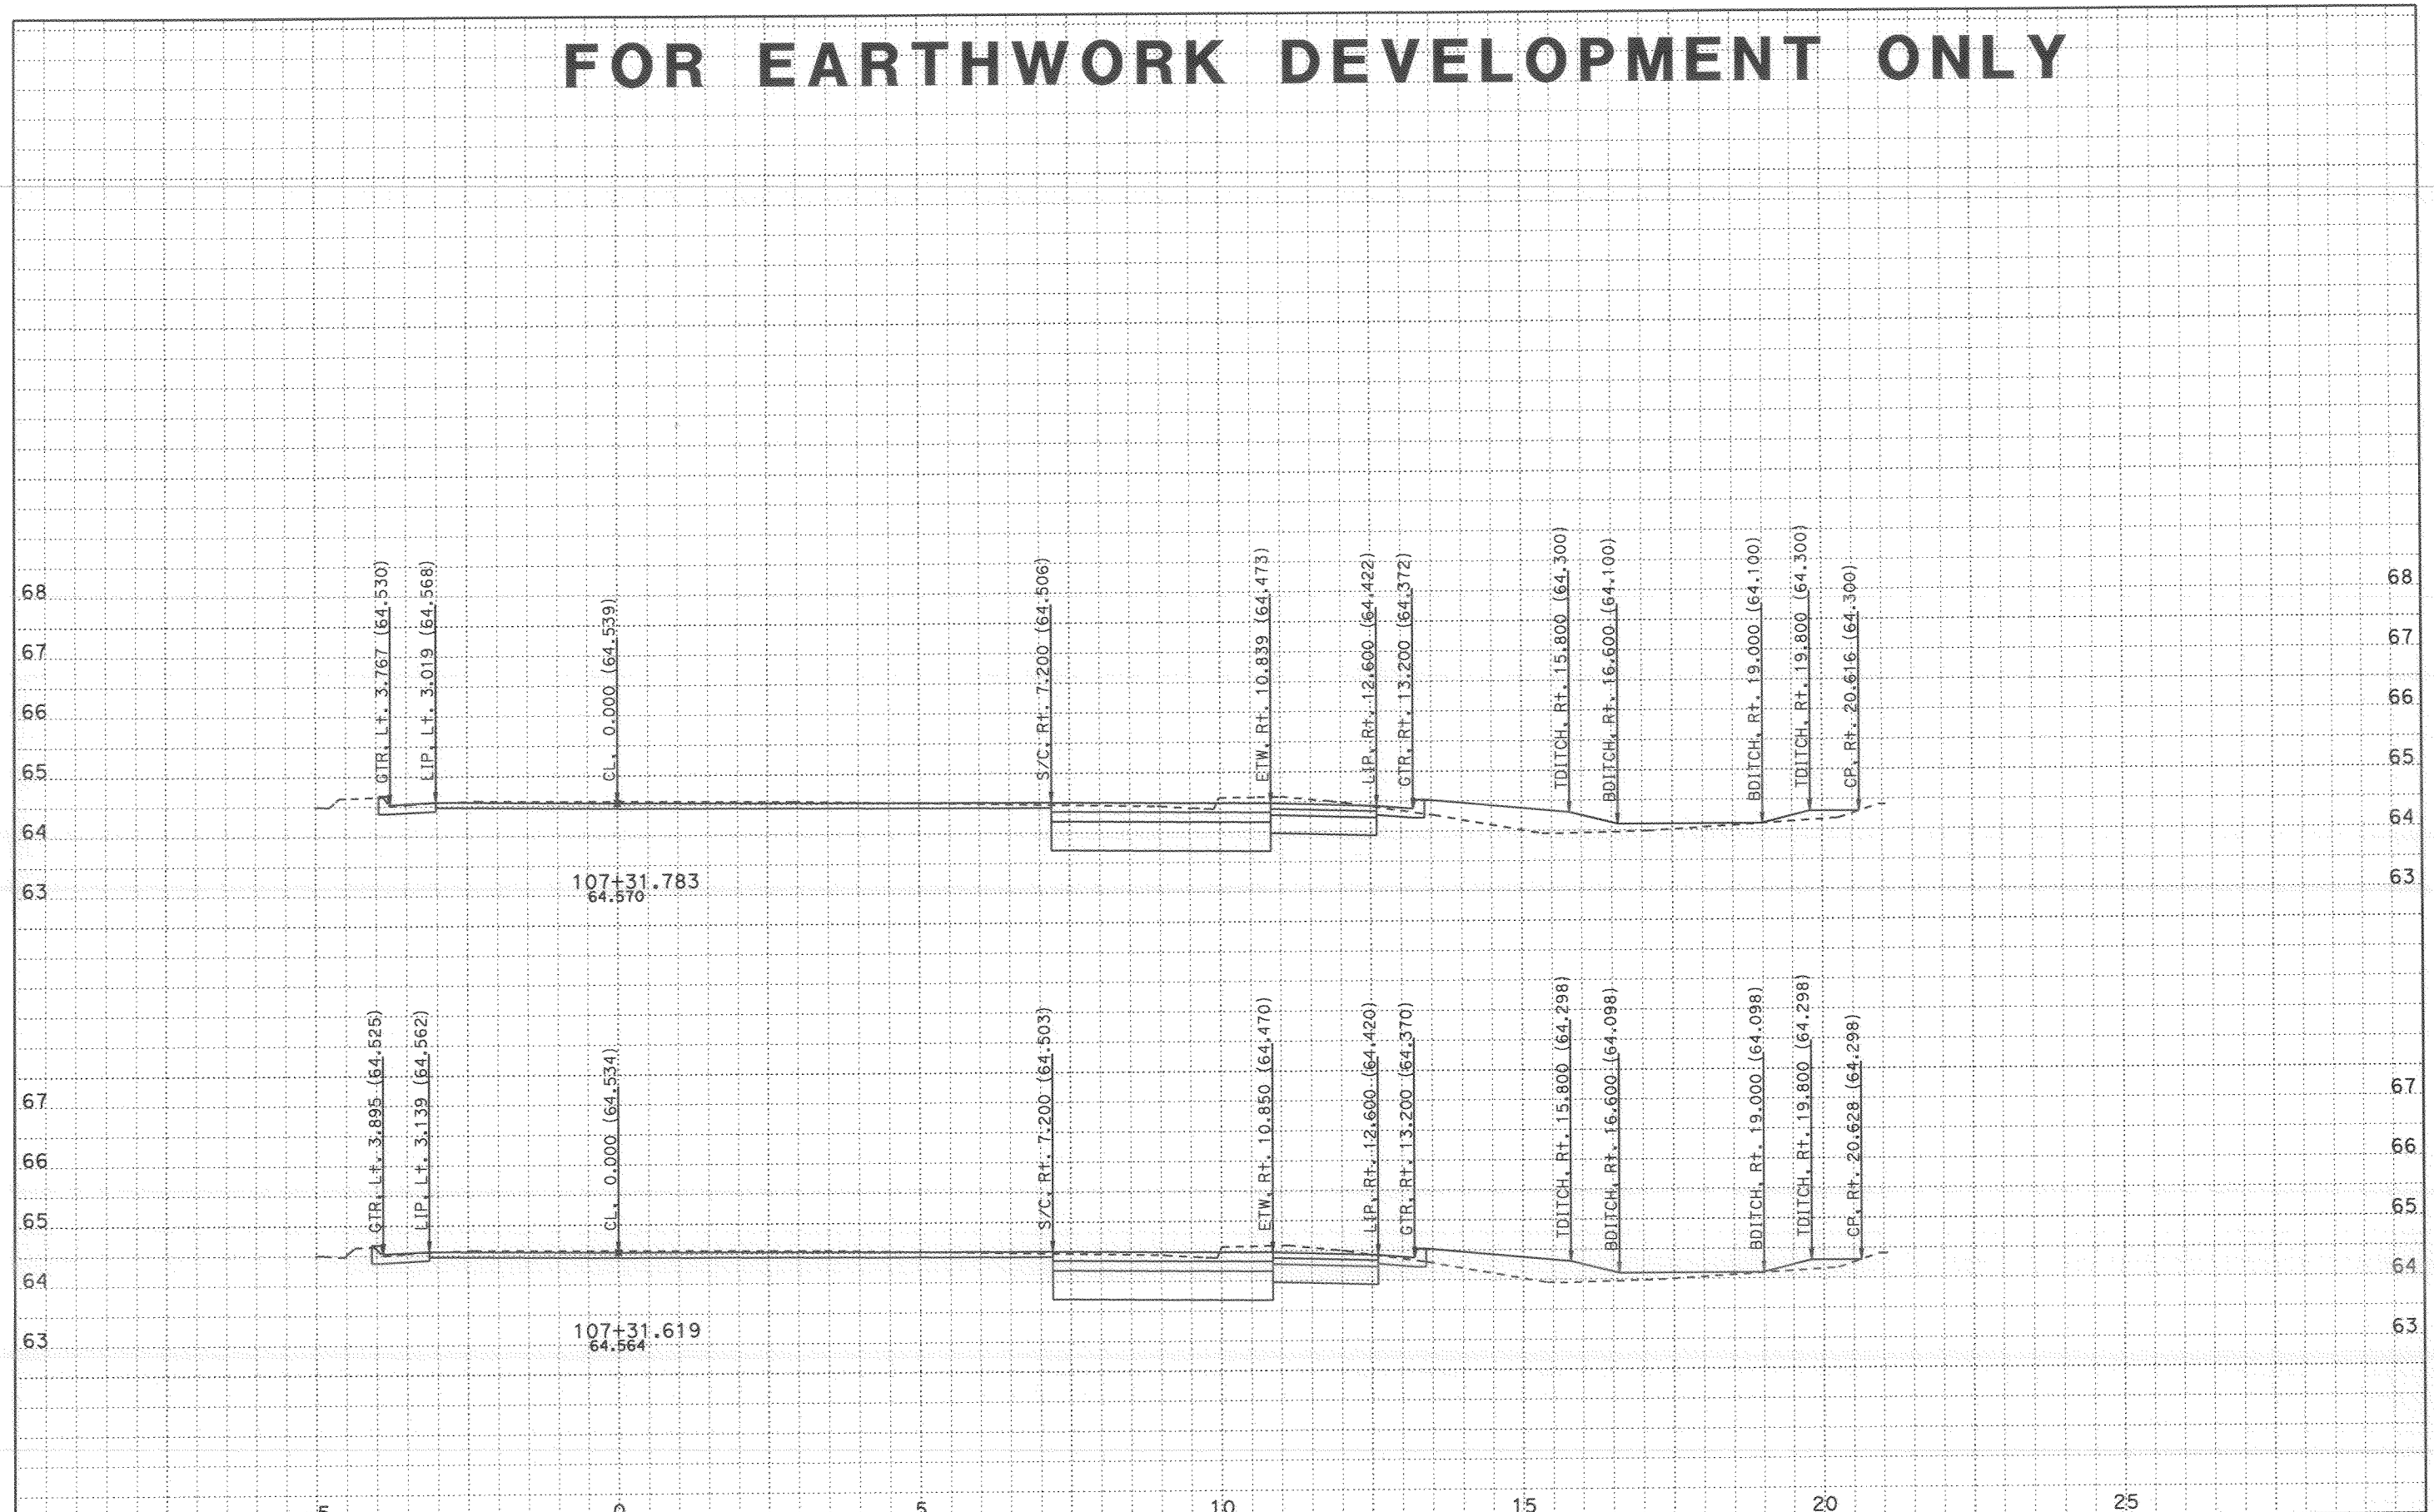

CROSS SECTIONS CREATED BY: Rod Mendoza DATE: 11/8/2007 ALL DIMENSIONS ARE METRIC

Project: 24020 File: D:\A_Projects\San_Diego_805\24020\tgrph.ear

PROJECT: SD 805
EA: 276201
KP: 9.8 / 12.7

Scale Ratio: 1:50 Horiz.
1:50 Vert.

TELEGRAPH NB ONRAMP
CROSS SECTIONS

SHEET 8 OF 40

FOR EARTHWORK DEVELOPMENT ONLY

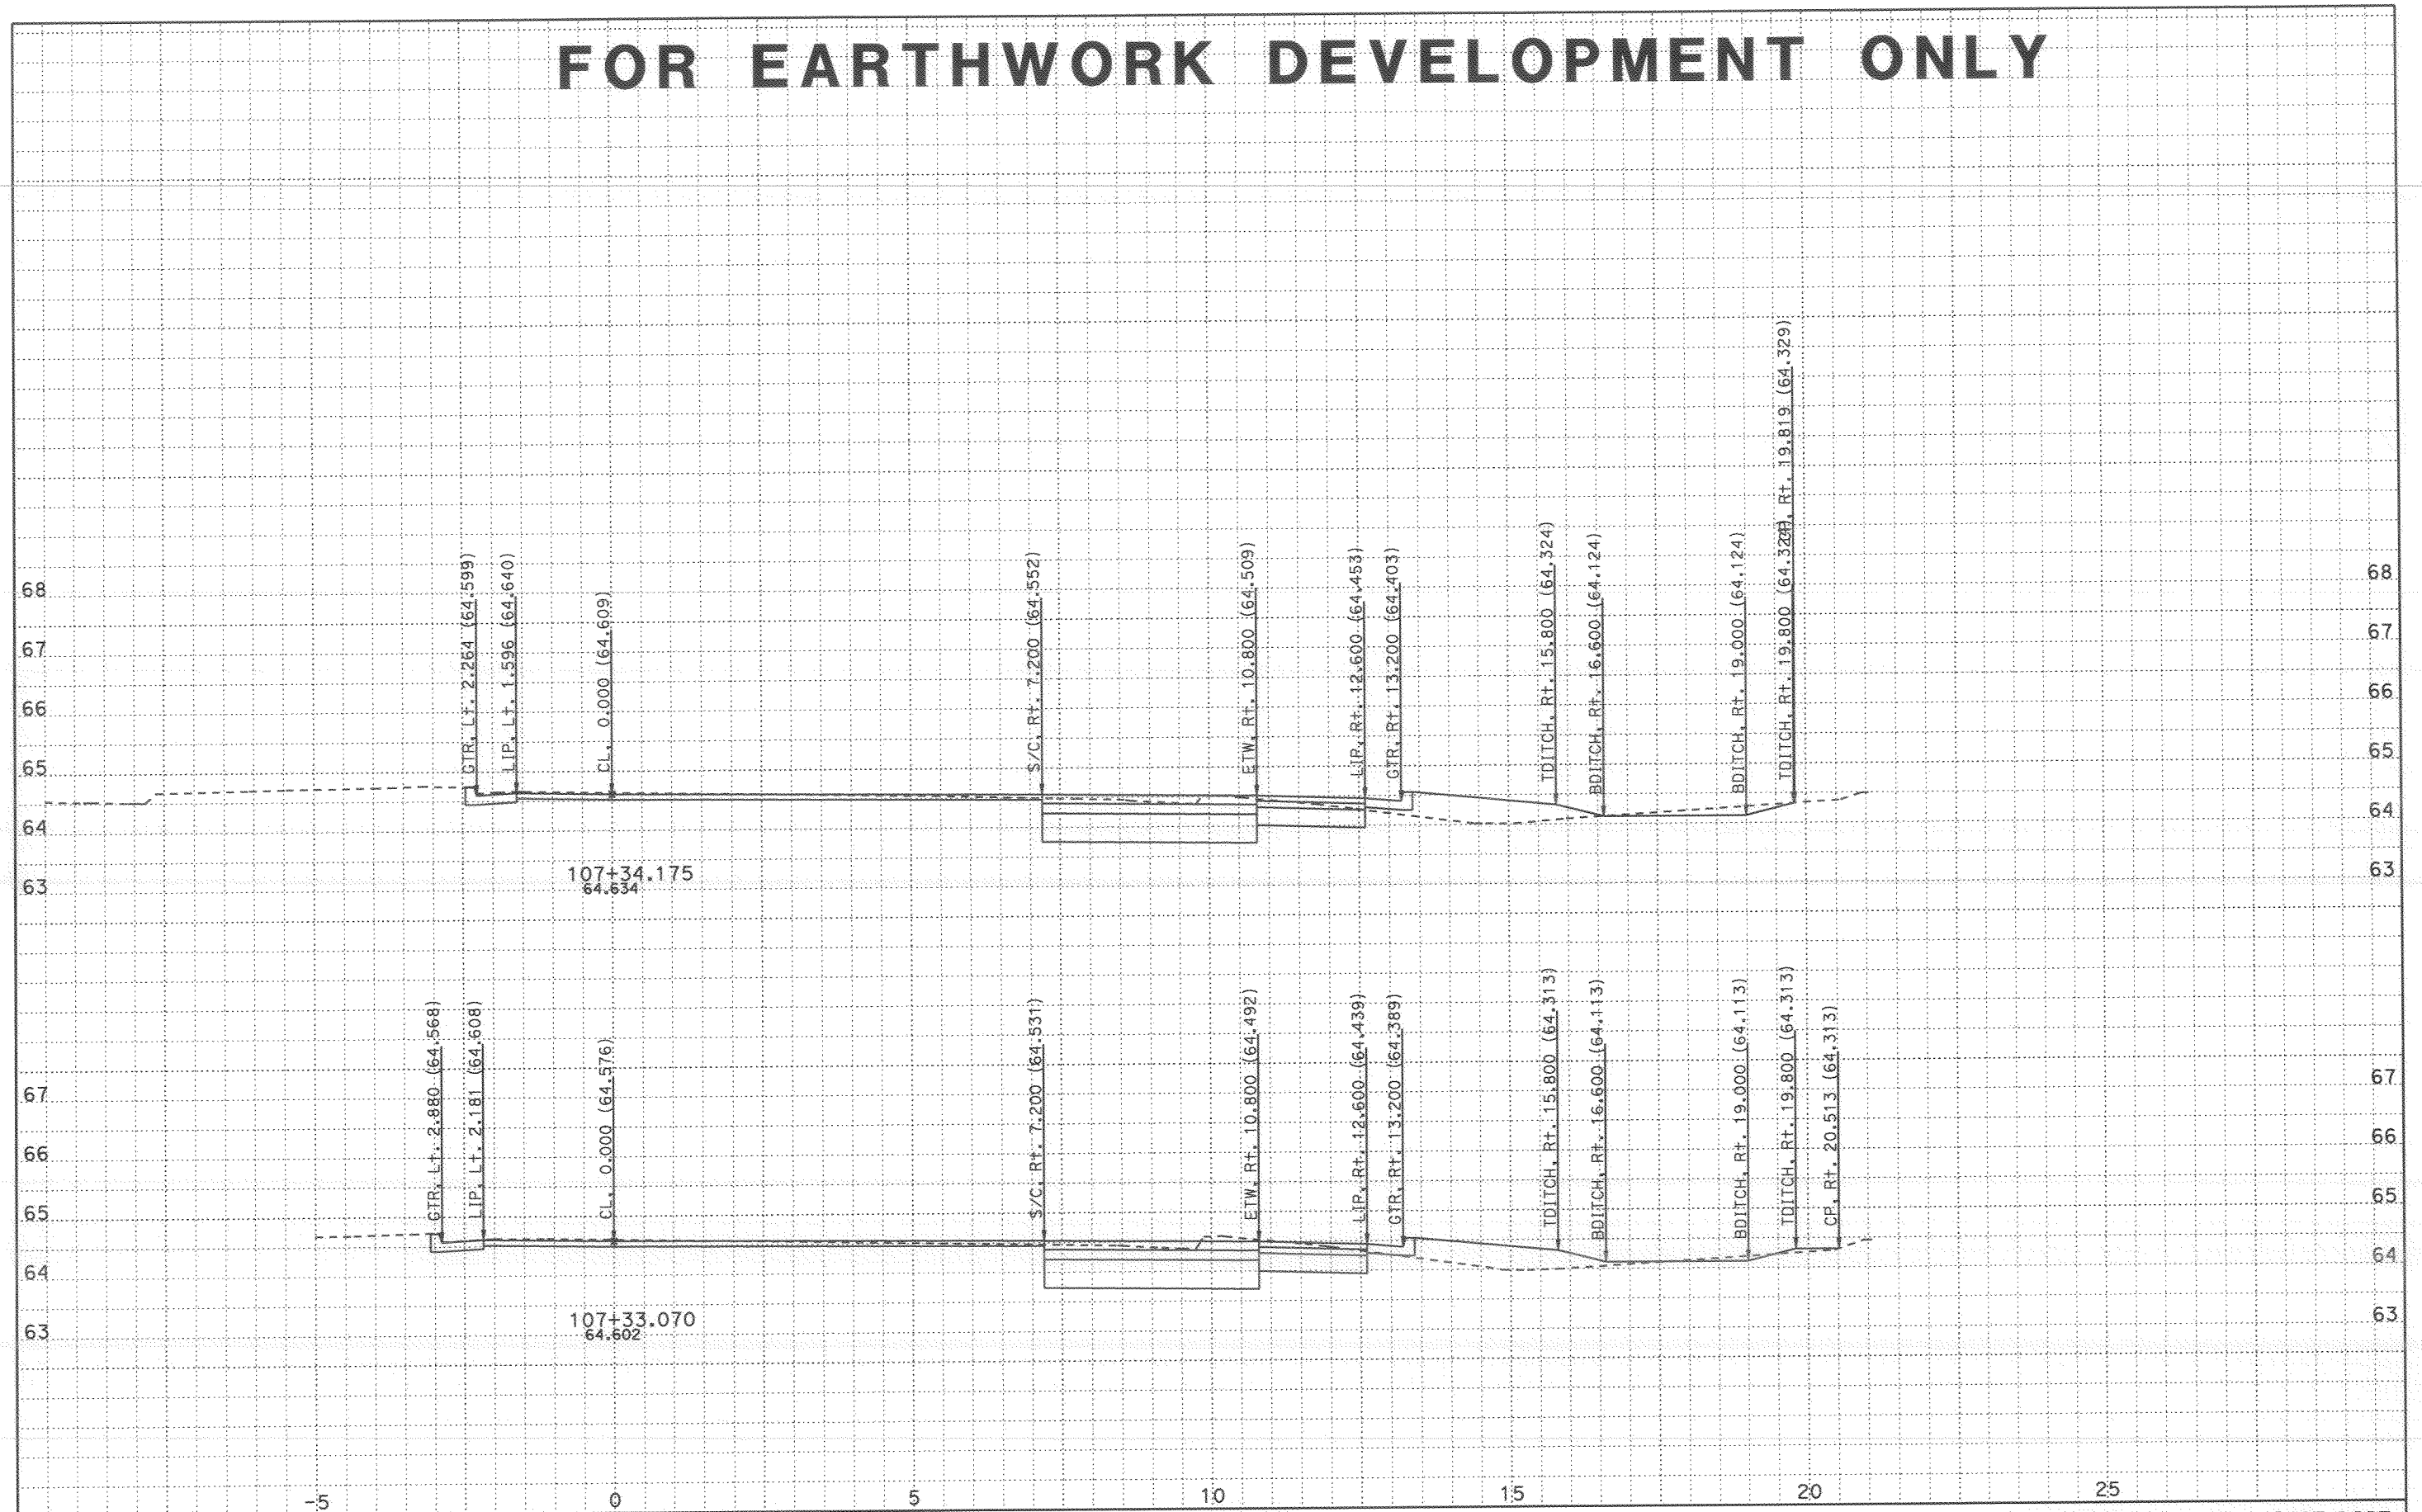

CROSS SECTIONS CREATED BY: Rod Mendoza DATE: 11/8/2007 ALL DIMENSIONS ARE METRIC

Project: 24020 File: D:\A_Projects\San_Diego_805\24020\tgrph.ear

PROJECT: SD 805
EA: 276201
KP: 9.8 / 12.7

Scale Ratio: 1:50 Horiz.
1:50 Vert.

TELEGRAPH NB ONRAMP
CROSS SECTIONS

SHEET 9 OF 40

FOR EARTHWORK DEVELOPMENT ONLY

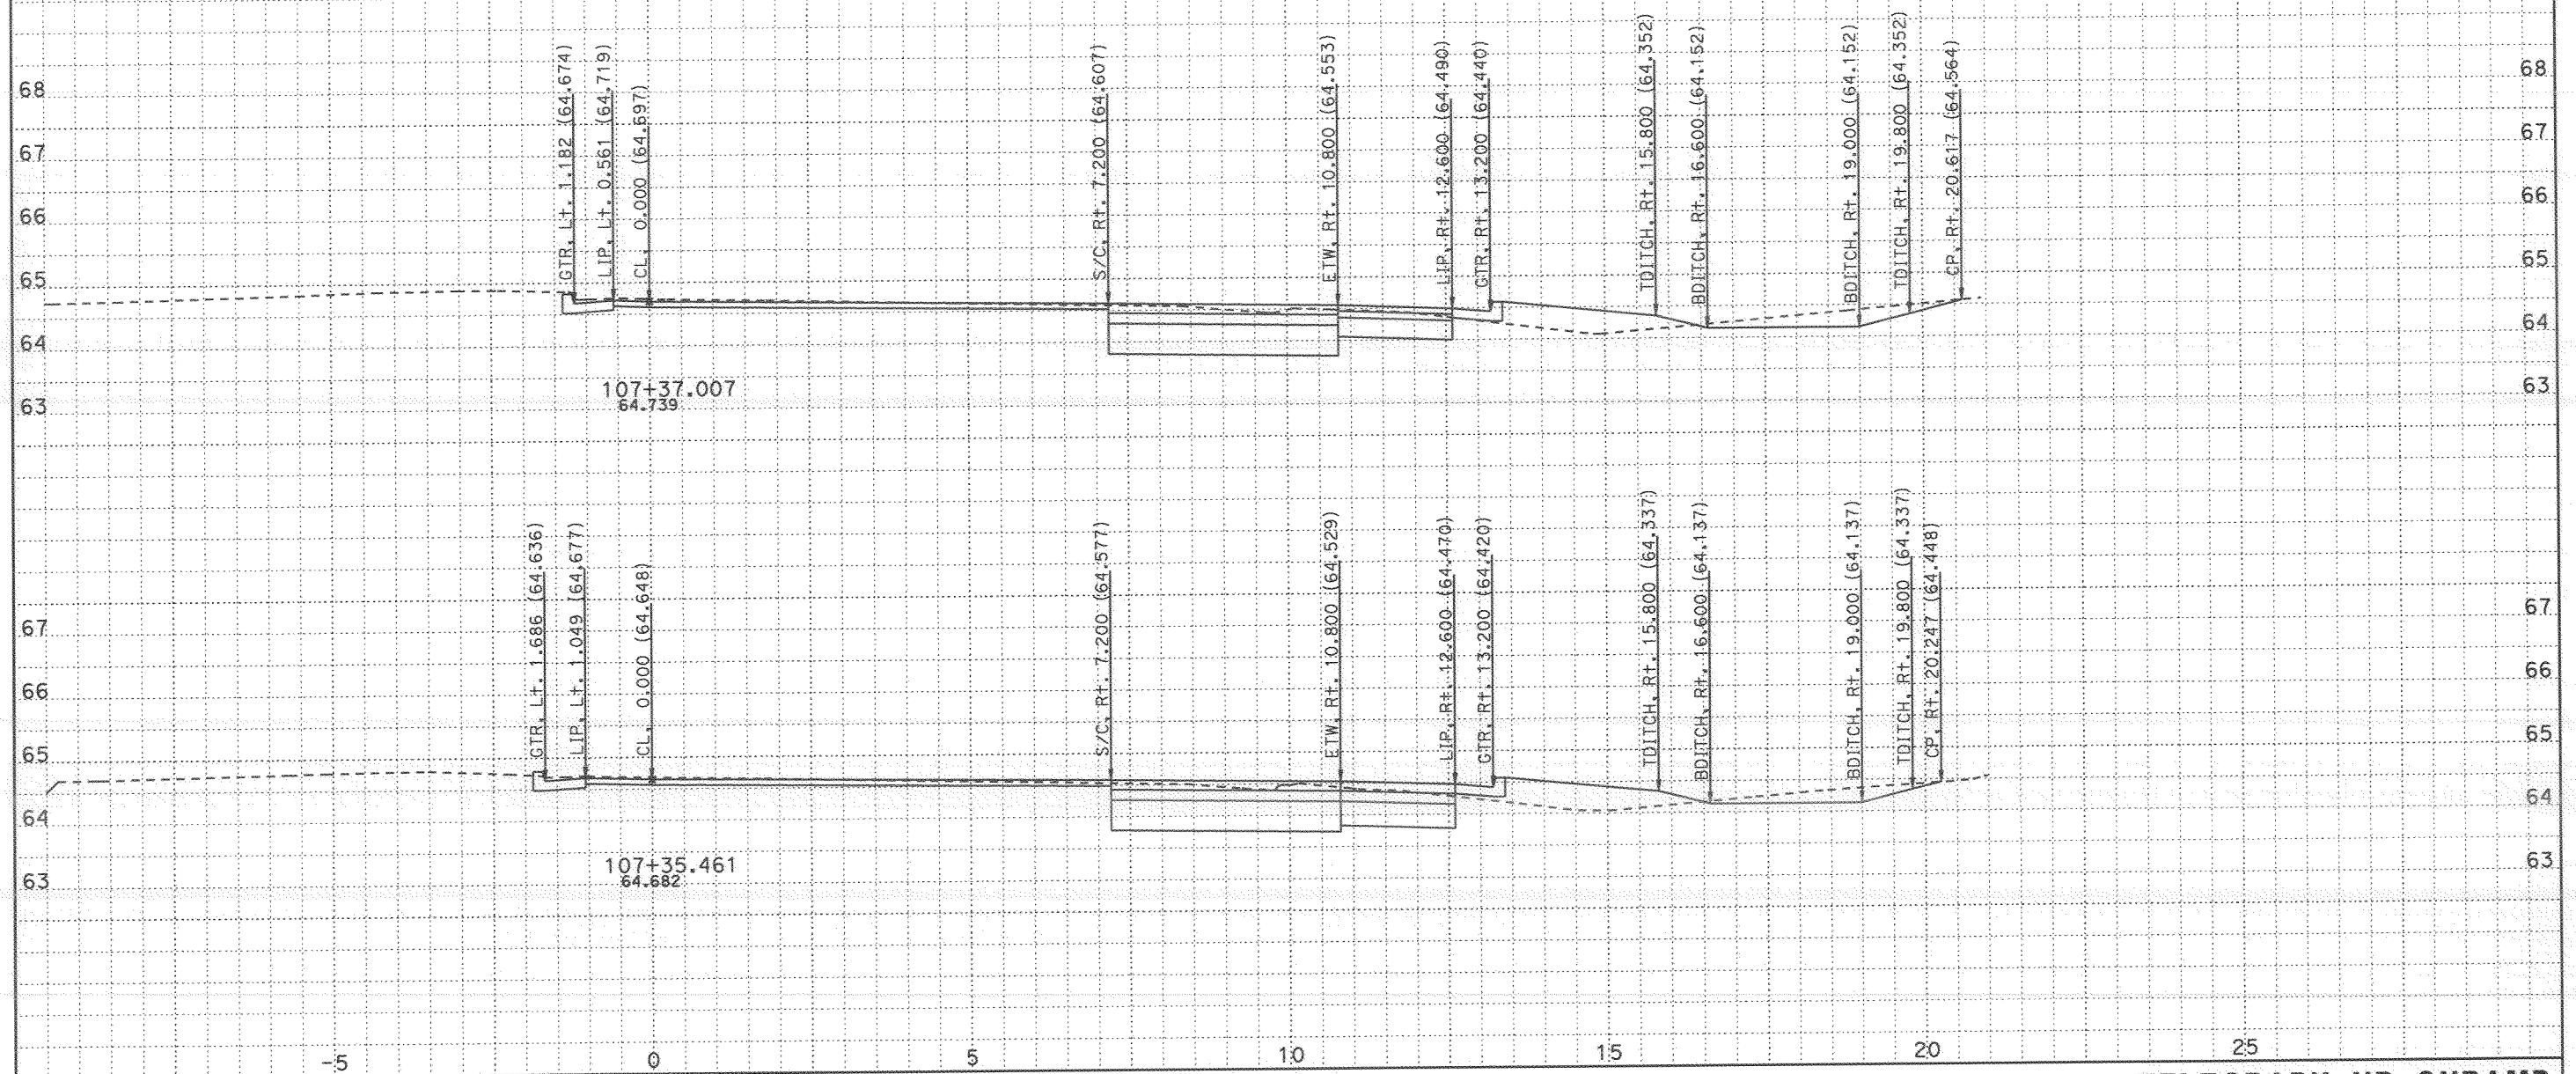

CROSS SECTIONS CREATED BY: Rod Mendoza DATE: 11/8/2007 ALL DIMENSIONS ARE METRIC

Project: 24020 File: D:\A_Projects\San_Diego_805\24020\tgrph.ear

PROJECT: SD 805
EA: 276201
KP: 9.8 / 12.7

Scale Ratio: 1:50 Horiz.
1:50 Vert.

TELEGRAPH NB ONRAMP
CROSS SECTIONS

SHEET 10 OF 40

FOR EARTHWORK DEVELOPMENT ONLY

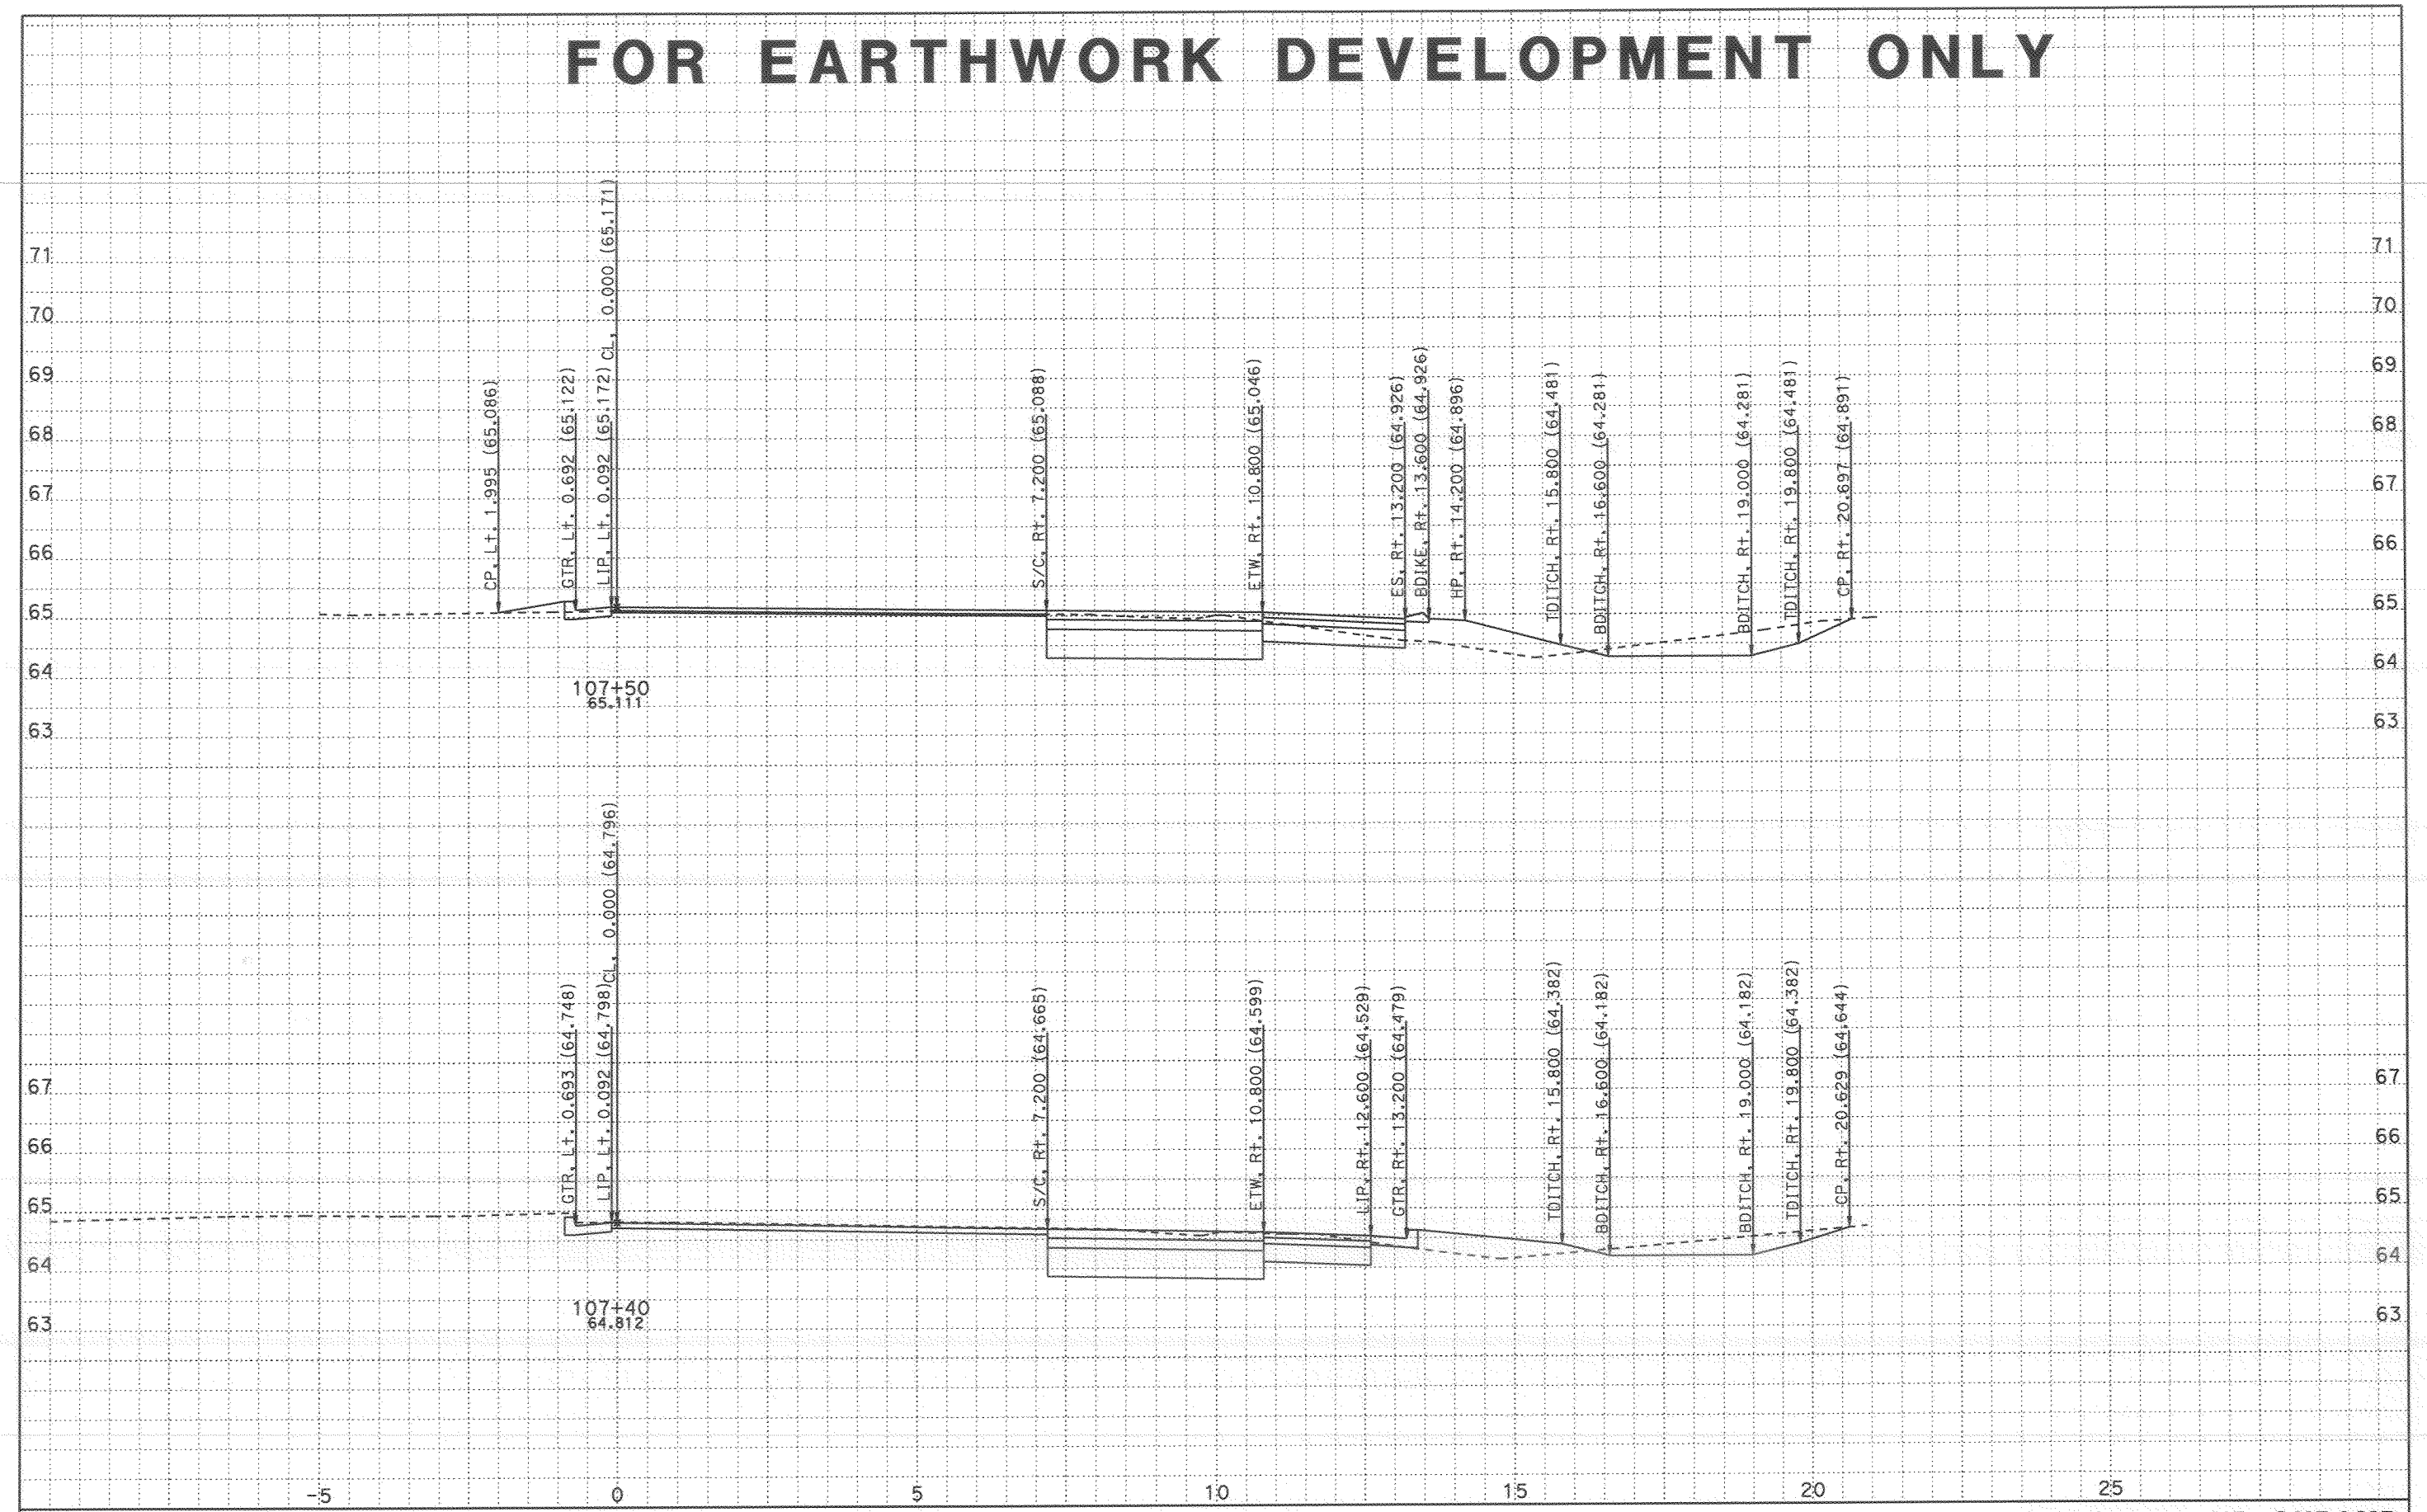

CROSS SECTIONS CREATED BY: Rod Mendoza DATE: 11/8/2007 ALL DIMENSIONS ARE METRIC

Project: 24020 File: D:\A_Projects\San_Diego_805\24020\tgrph.ear

PROJECT: SD 805
EA: 276201
KP: 9.8 / 12.7

Scale Ratio: 1:50 Horiz.
1:50 Vert.

TELEGRAPH NB ONRAMP
CROSS SECTIONS

SHEET 11 OF 40

FOR EARTHWORK DEVELOPMENT ONLY

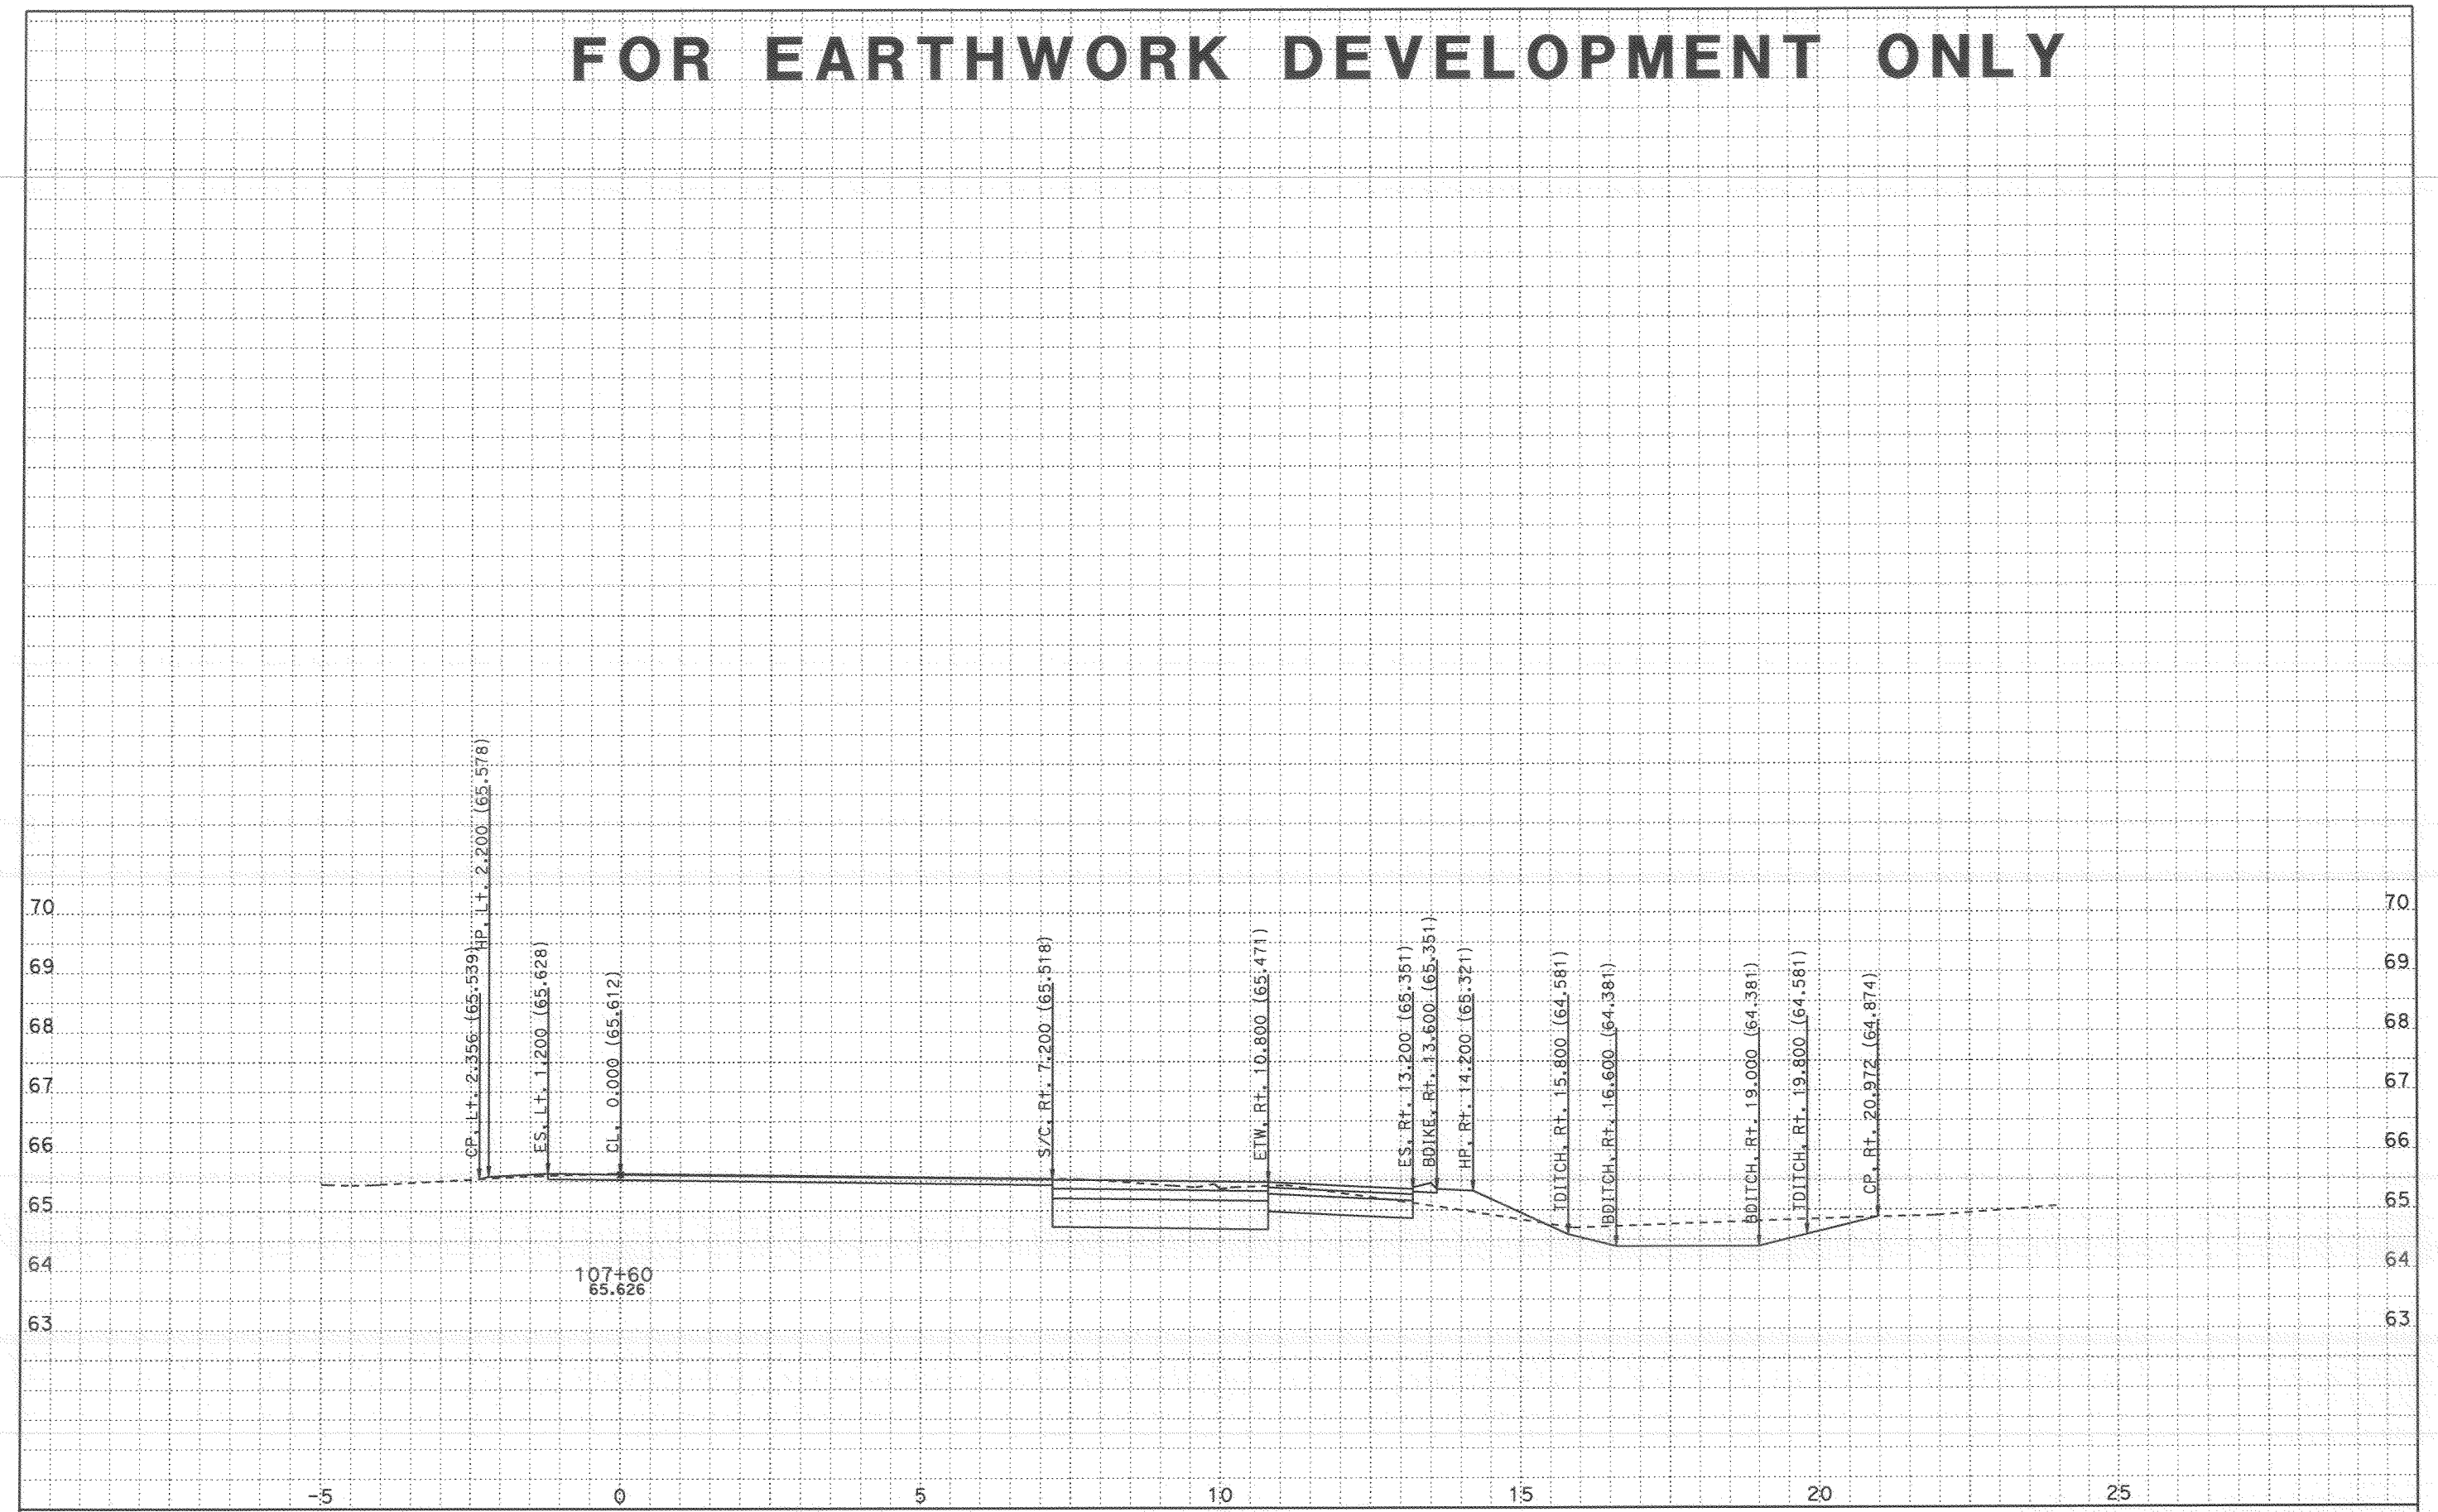

CROSS SECTIONS CREATED BY: Rod Mendoza DATE: 11/8/2007 ALL DIMENSIONS ARE METRIC

Project: 24020 File: D:\A_Projects\San_Diego_805\24020\tgrph.ear

PROJECT: SD 805
EA: 276201
KP: 9.8 / 12.7

Scale Ratio: 1:50 Horiz.
1:50 Vert.

TELEGRAPH NB ONRAMP
CROSS SECTIONS

FOR EARTHWORK DEVELOPMENT ONLY

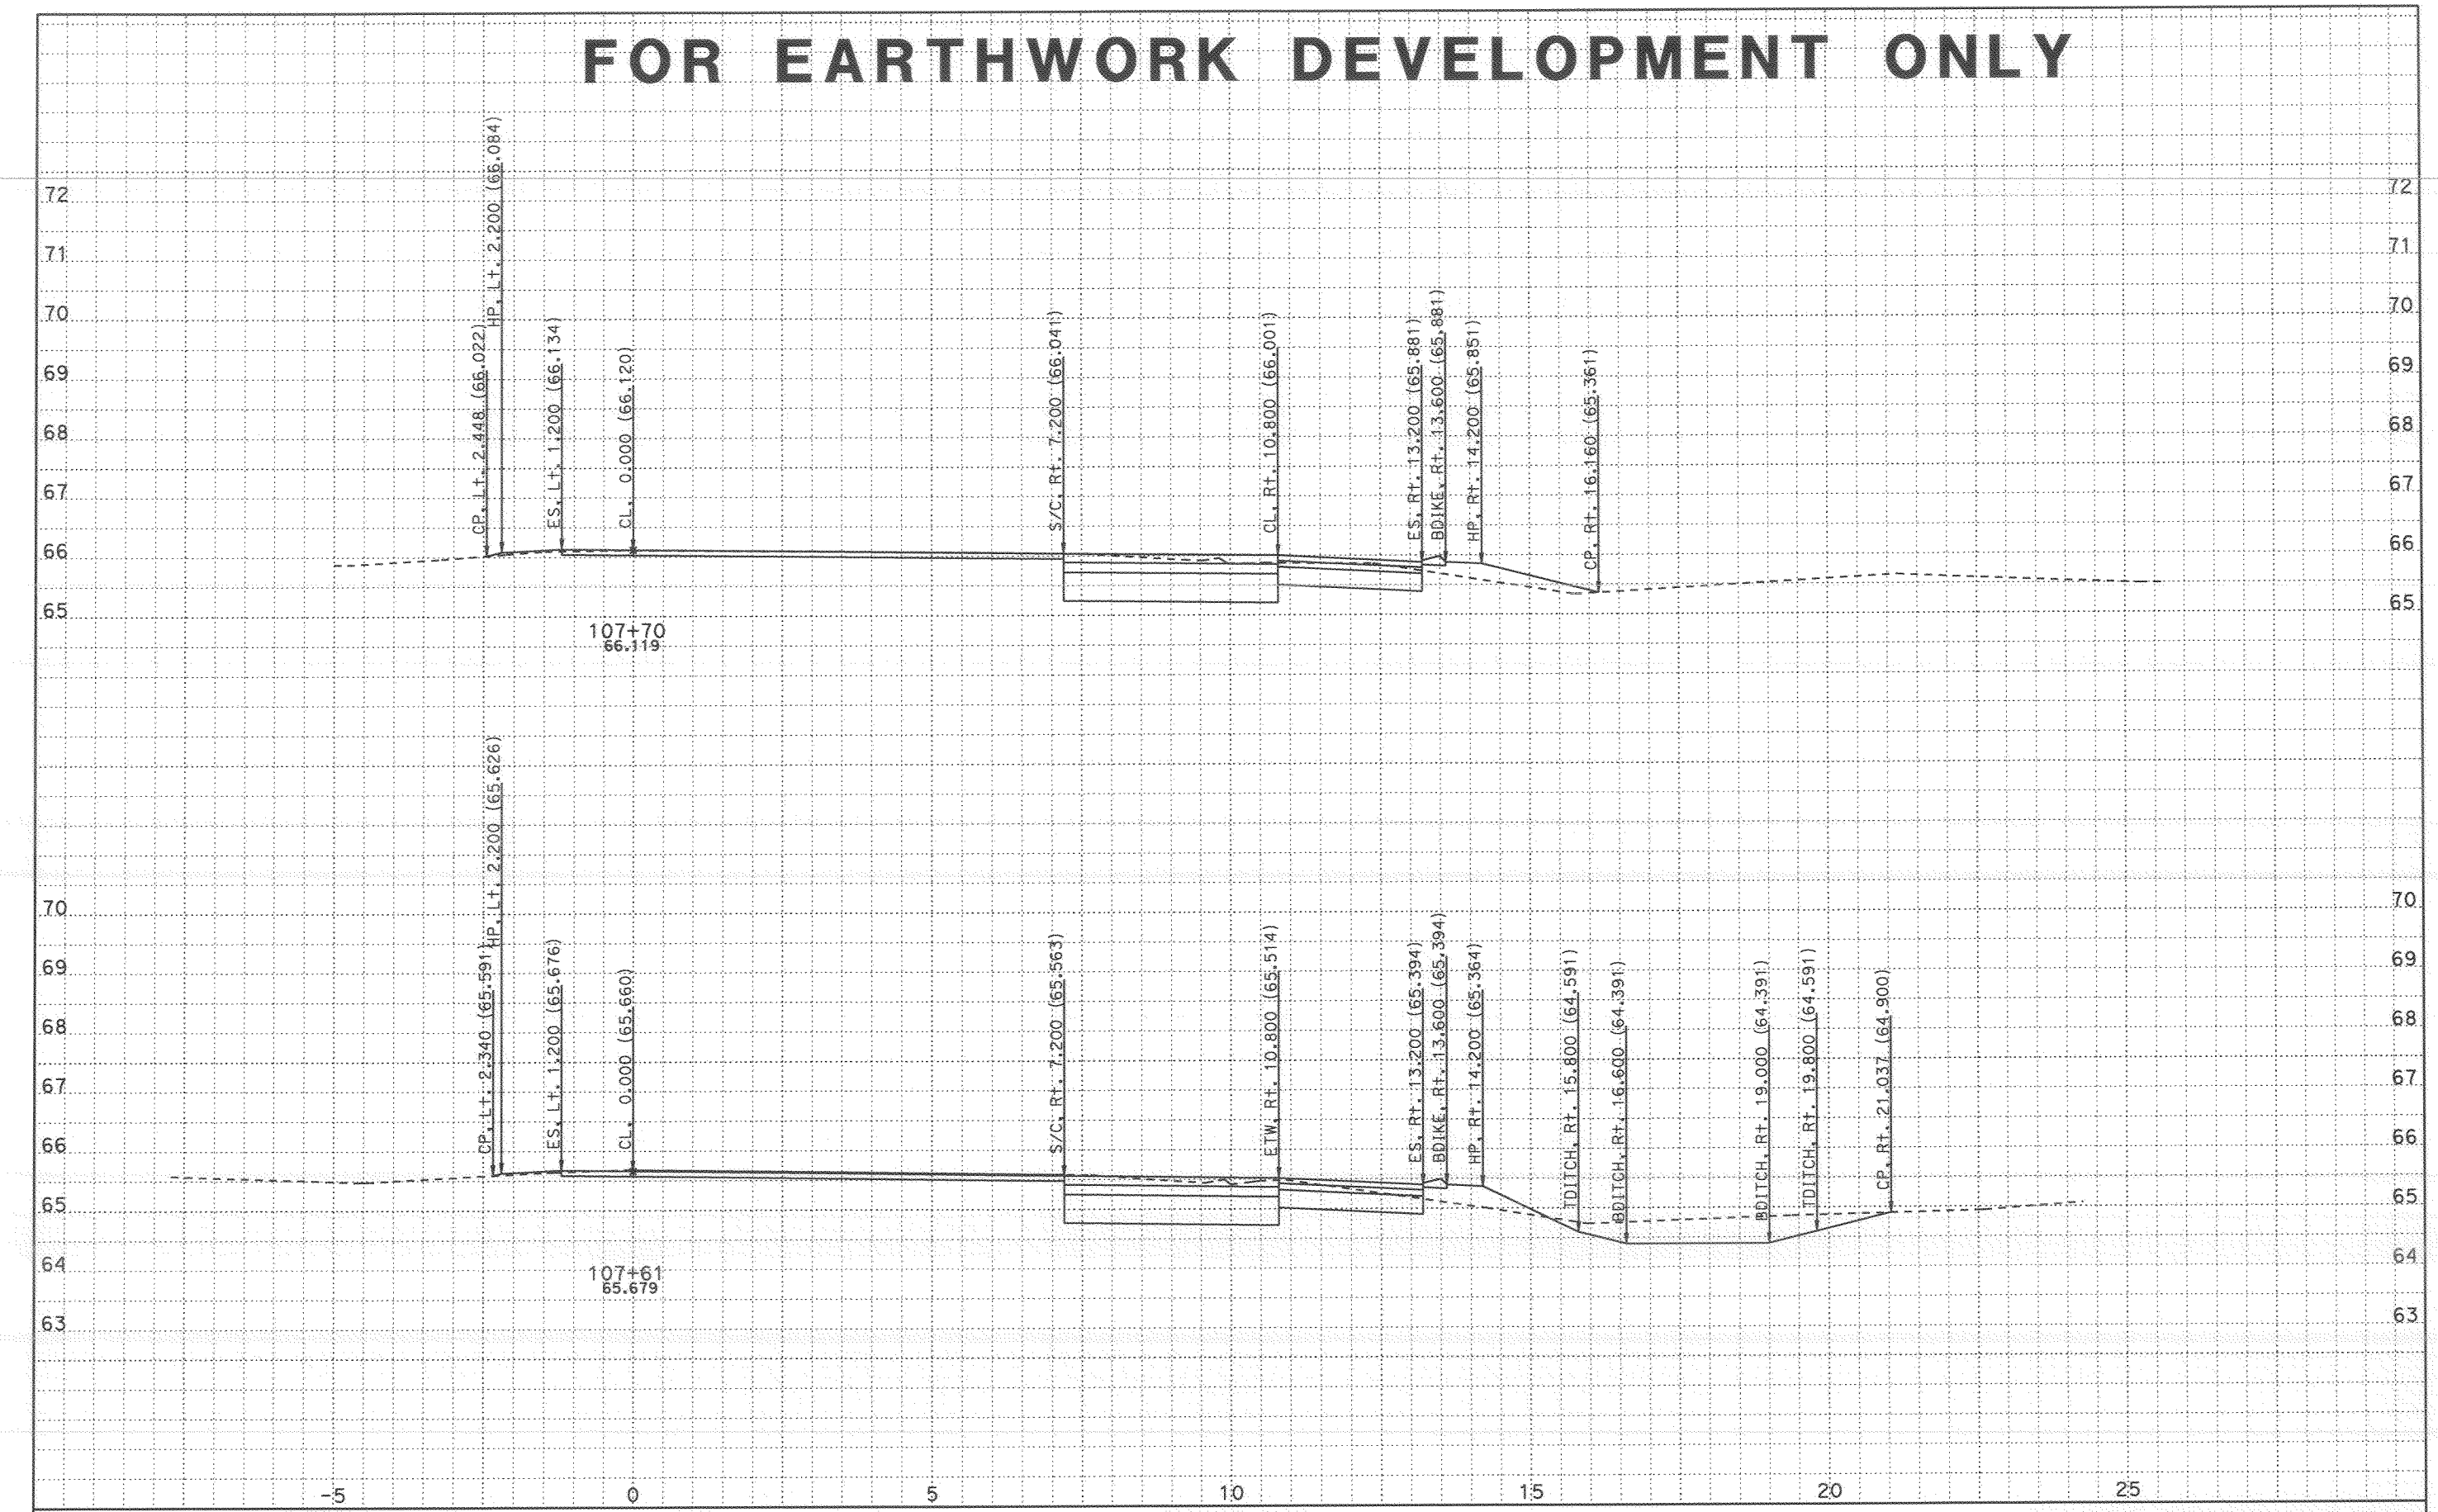

CROSS SECTIONS CREATED BY: Rod Mendoza DATE: 11/8/2007 ALL DIMENSIONS ARE METRIC

Project: 24020 File: D:\A_Projects\San_Diego_805\24020\tgrph.ear

PROJECT: SD 805
EA: 276201
KP: 9.8 / 12.7

Scale Ratio: 1:50 Horiz.
1:50 Vert.

TELEGRAPH NB ONRAMP
CROSS SECTIONS

SHEET 13 OF 40

FOR EARTHWORK DEVELOPMENT ONLY

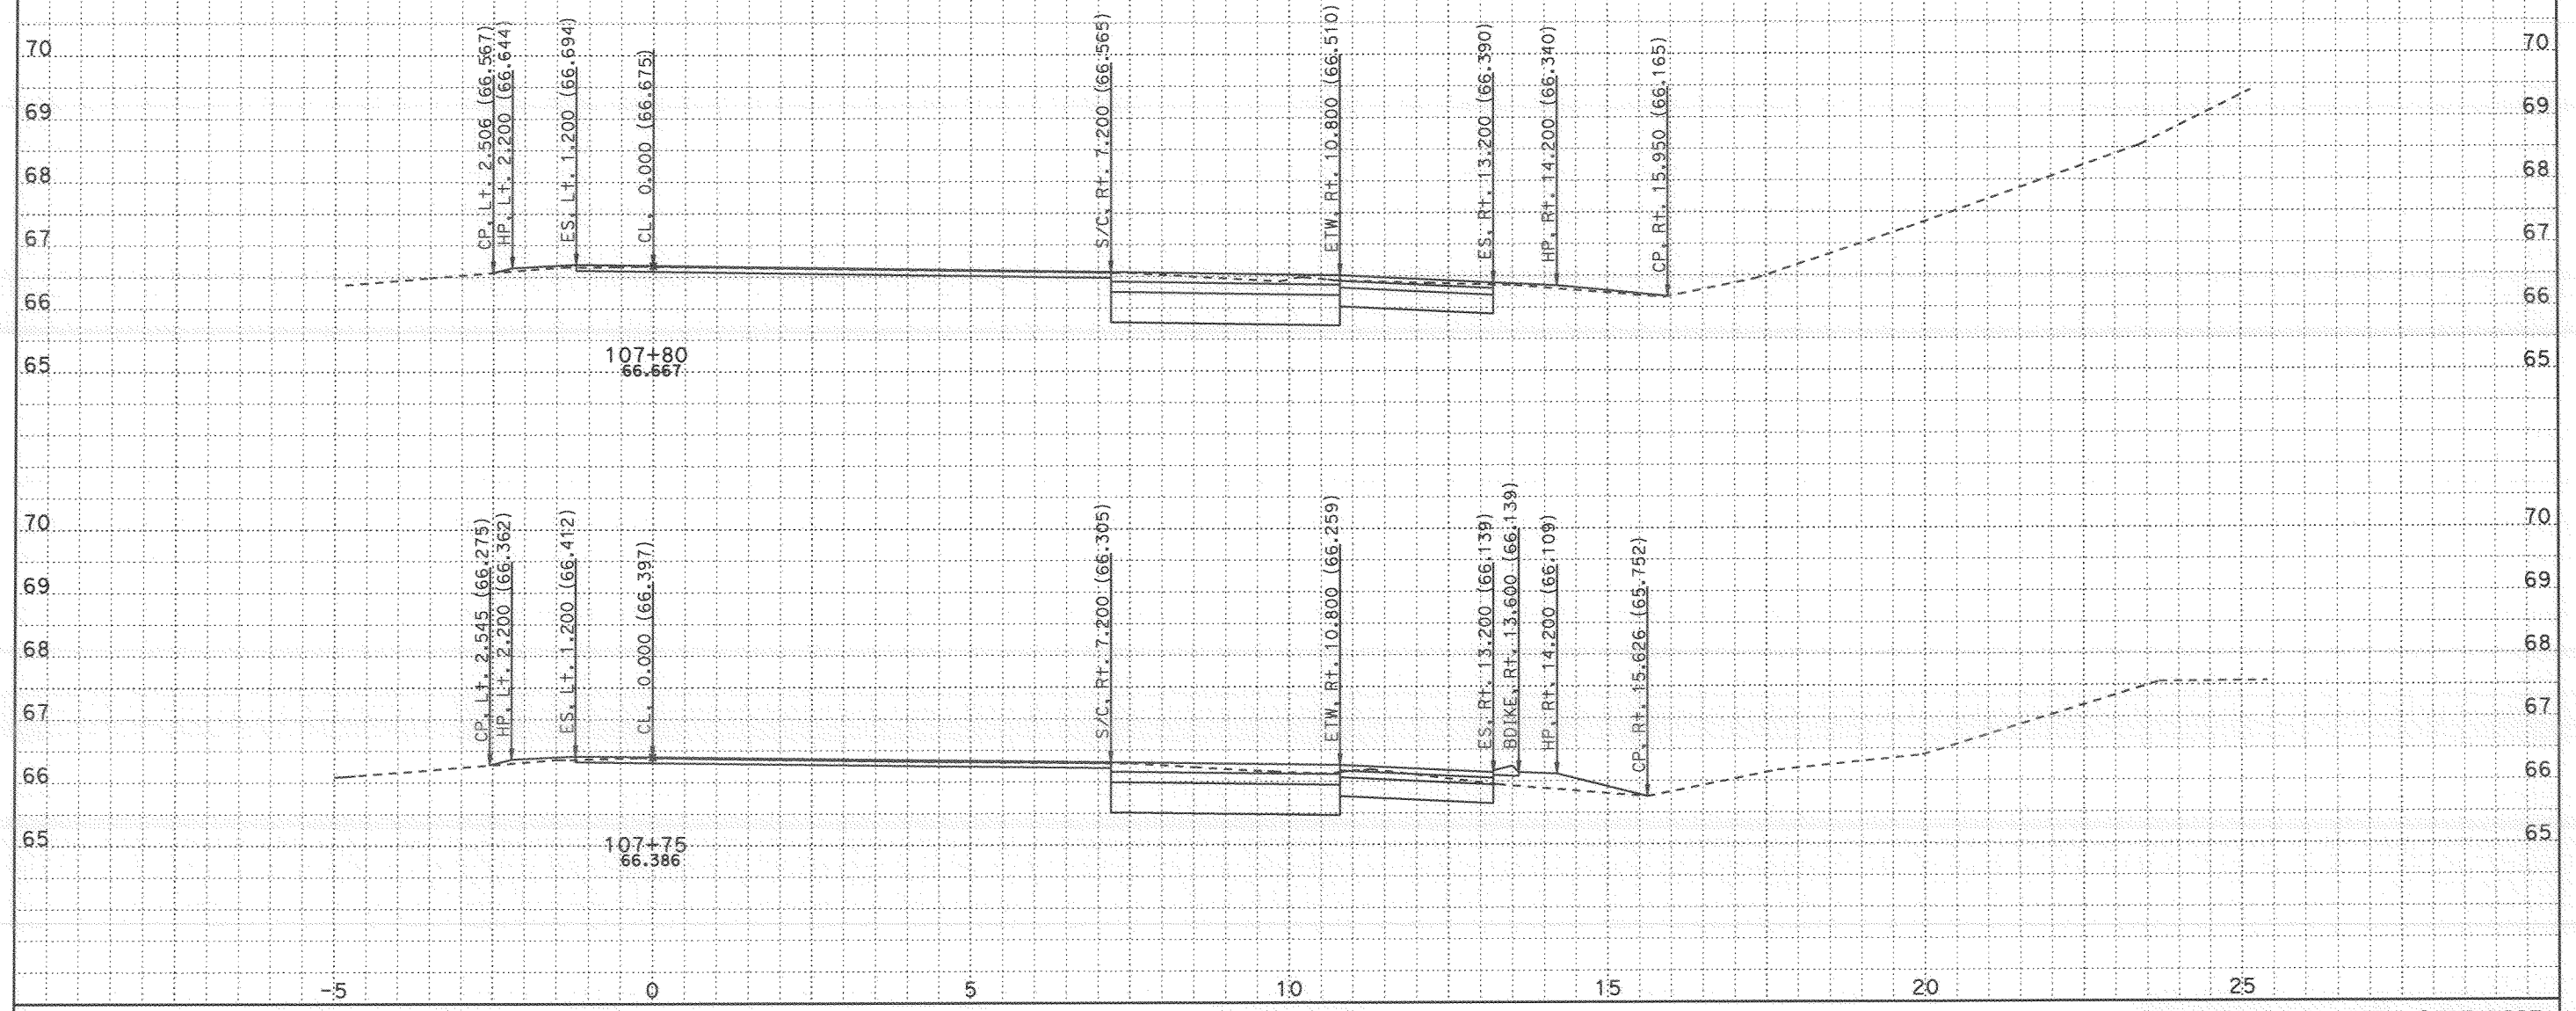

CROSS SECTIONS CREATED BY: Rod Mendoza DATE: 11/8/2007 ALL DIMENSIONS ARE METRIC

Project: 24020 File: D:\A_Projects\San_Diego_805\24020\tgrph.ear

PROJECT: SD 805
EA: 276201
KP: 9.8 / 12.7

Scale Ratio: 1:50 Horiz.
1:50 Vert.

TELEGRAPH NB ONRAMP
CROSS SECTIONS

SHEET 14 OF 40

FOR EARTHWORK DEVELOPMENT ONLY

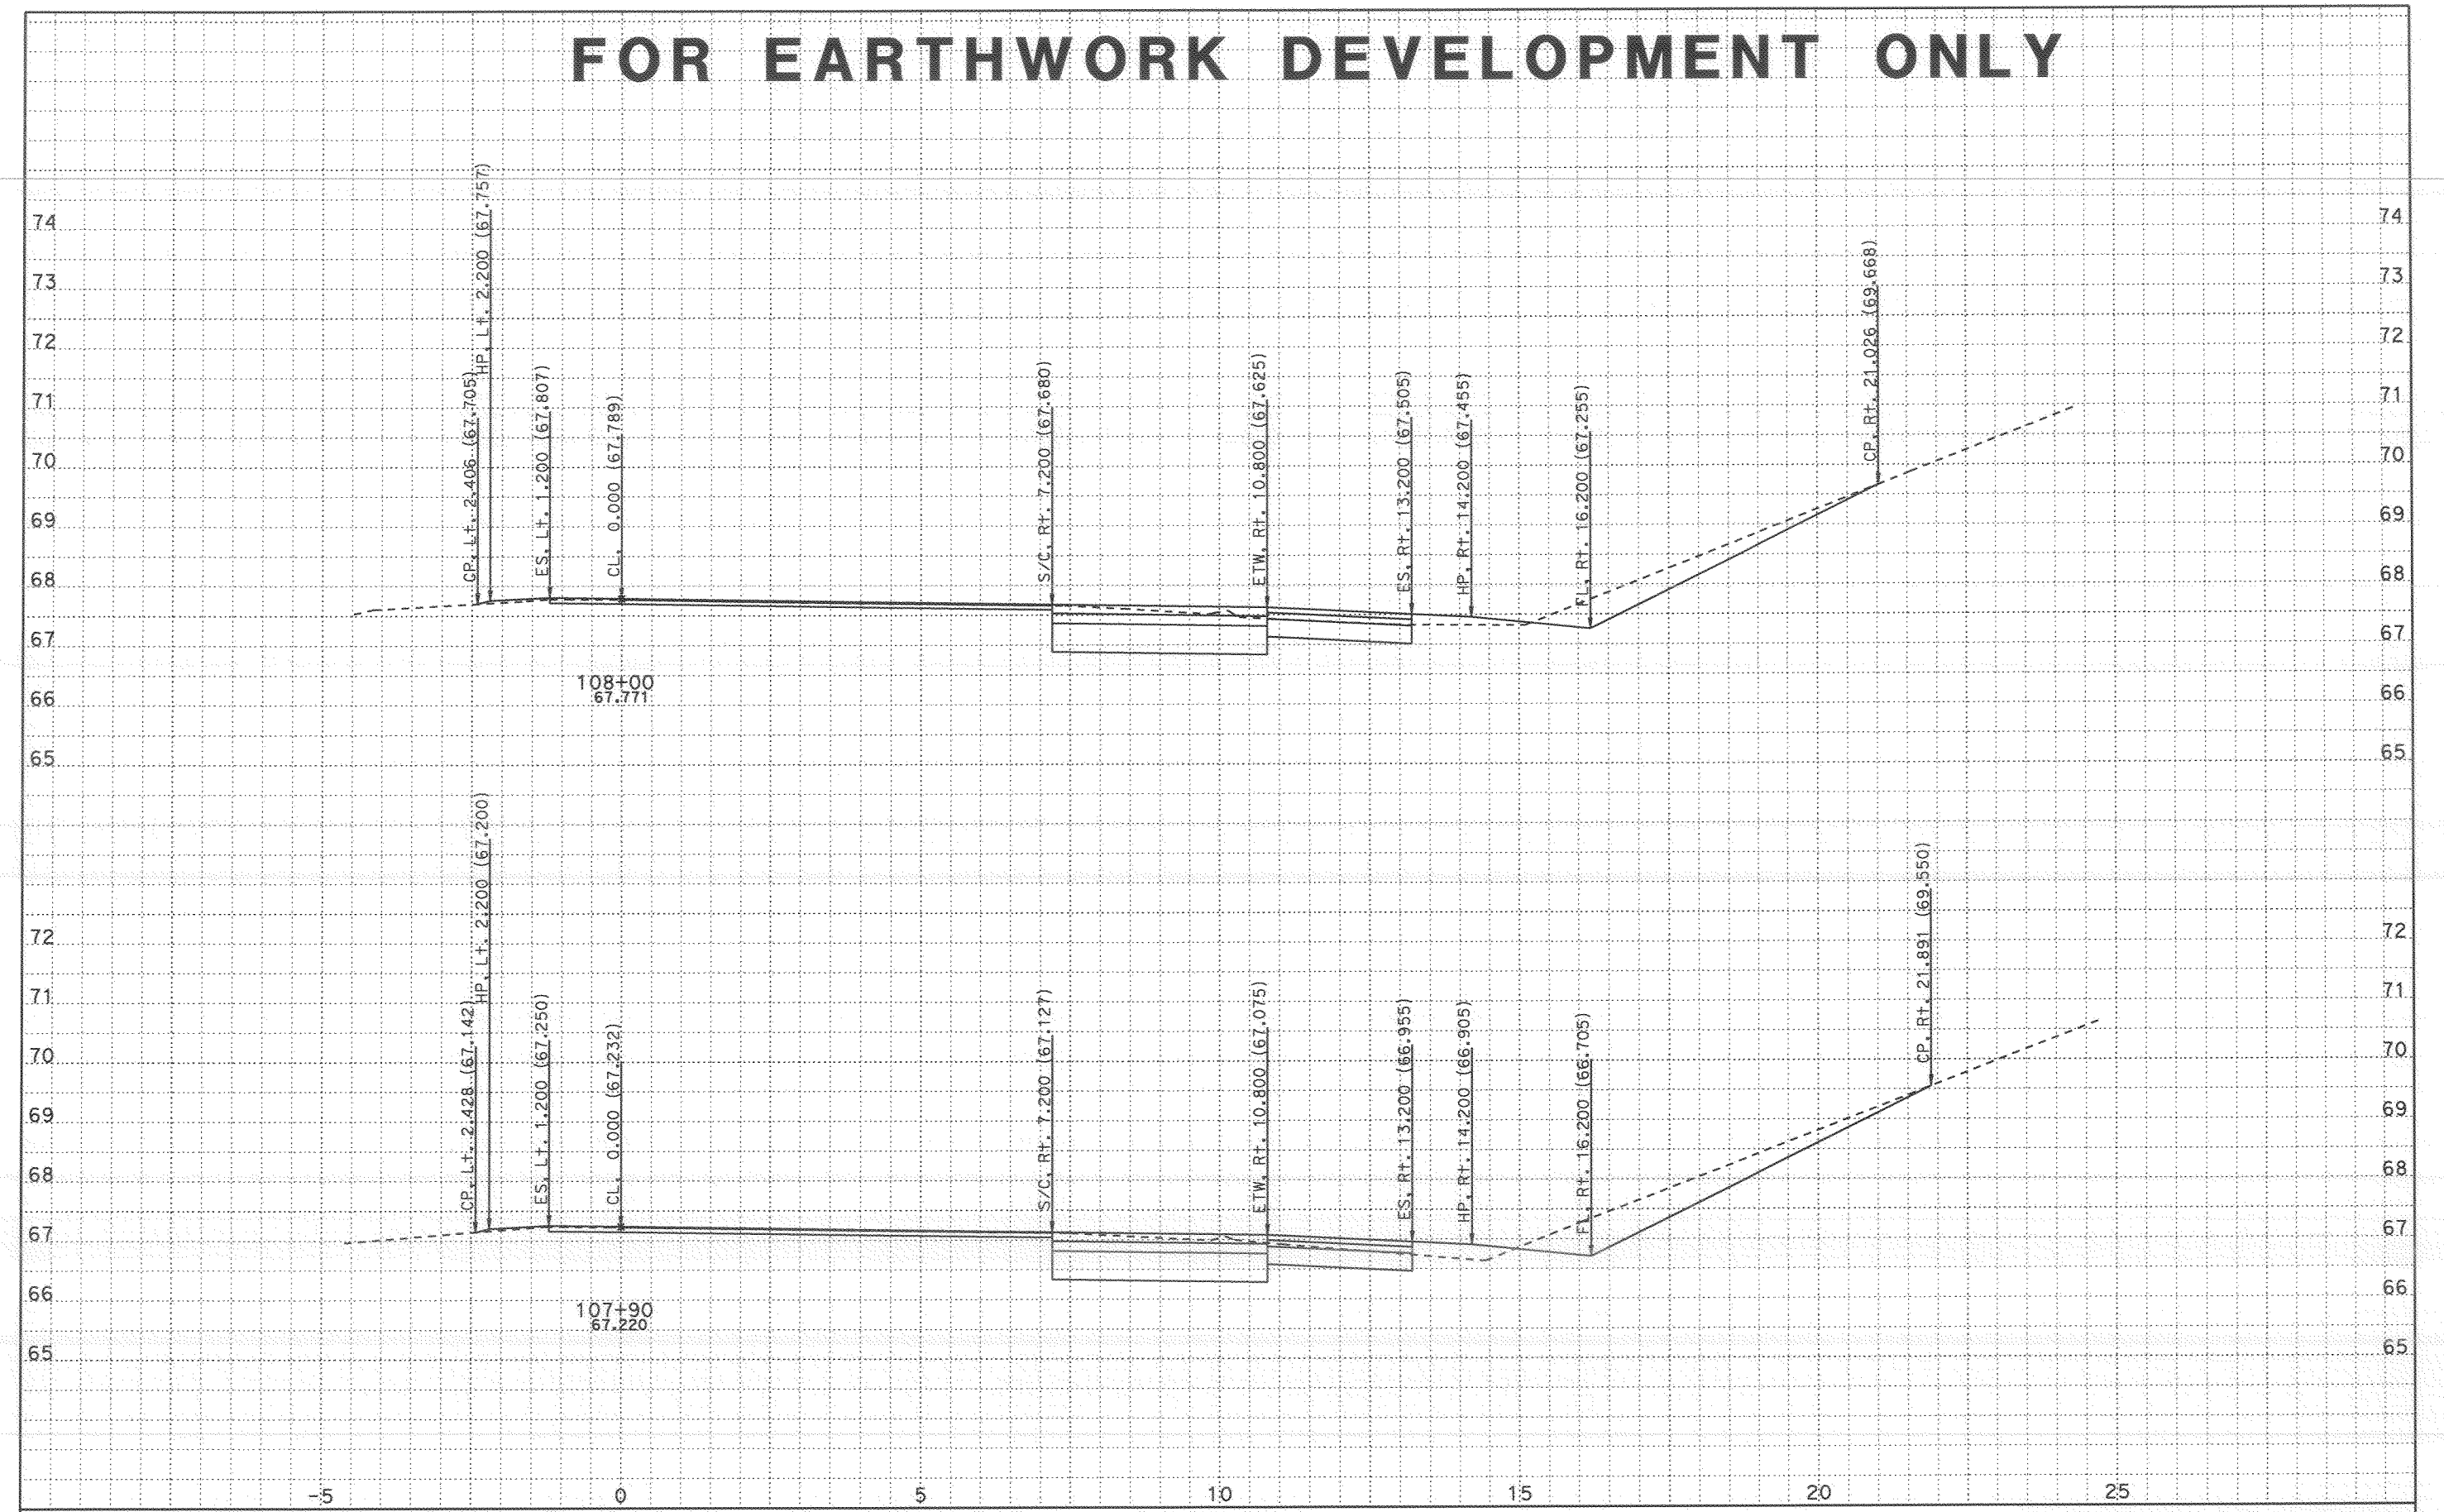

CROSS SECTIONS CREATED BY: Rod Mendoza DATE: 11/8/2007 ALL DIMENSIONS ARE METRIC

Project: 24020 File: D:\A_Projects\San_Diego_805\24020\tgrph.ear

PROJECT: SD 805
EA: 276201
KP: 9.8 / 12.7

Scale Ratio: 1:50 Horiz.
1:50 Vert.

TELEGRAPH NB ONRAMP
CROSS SECTIONS

SHEET 15 OF 40

FOR EARTHWORK DEVELOPMENT ONLY

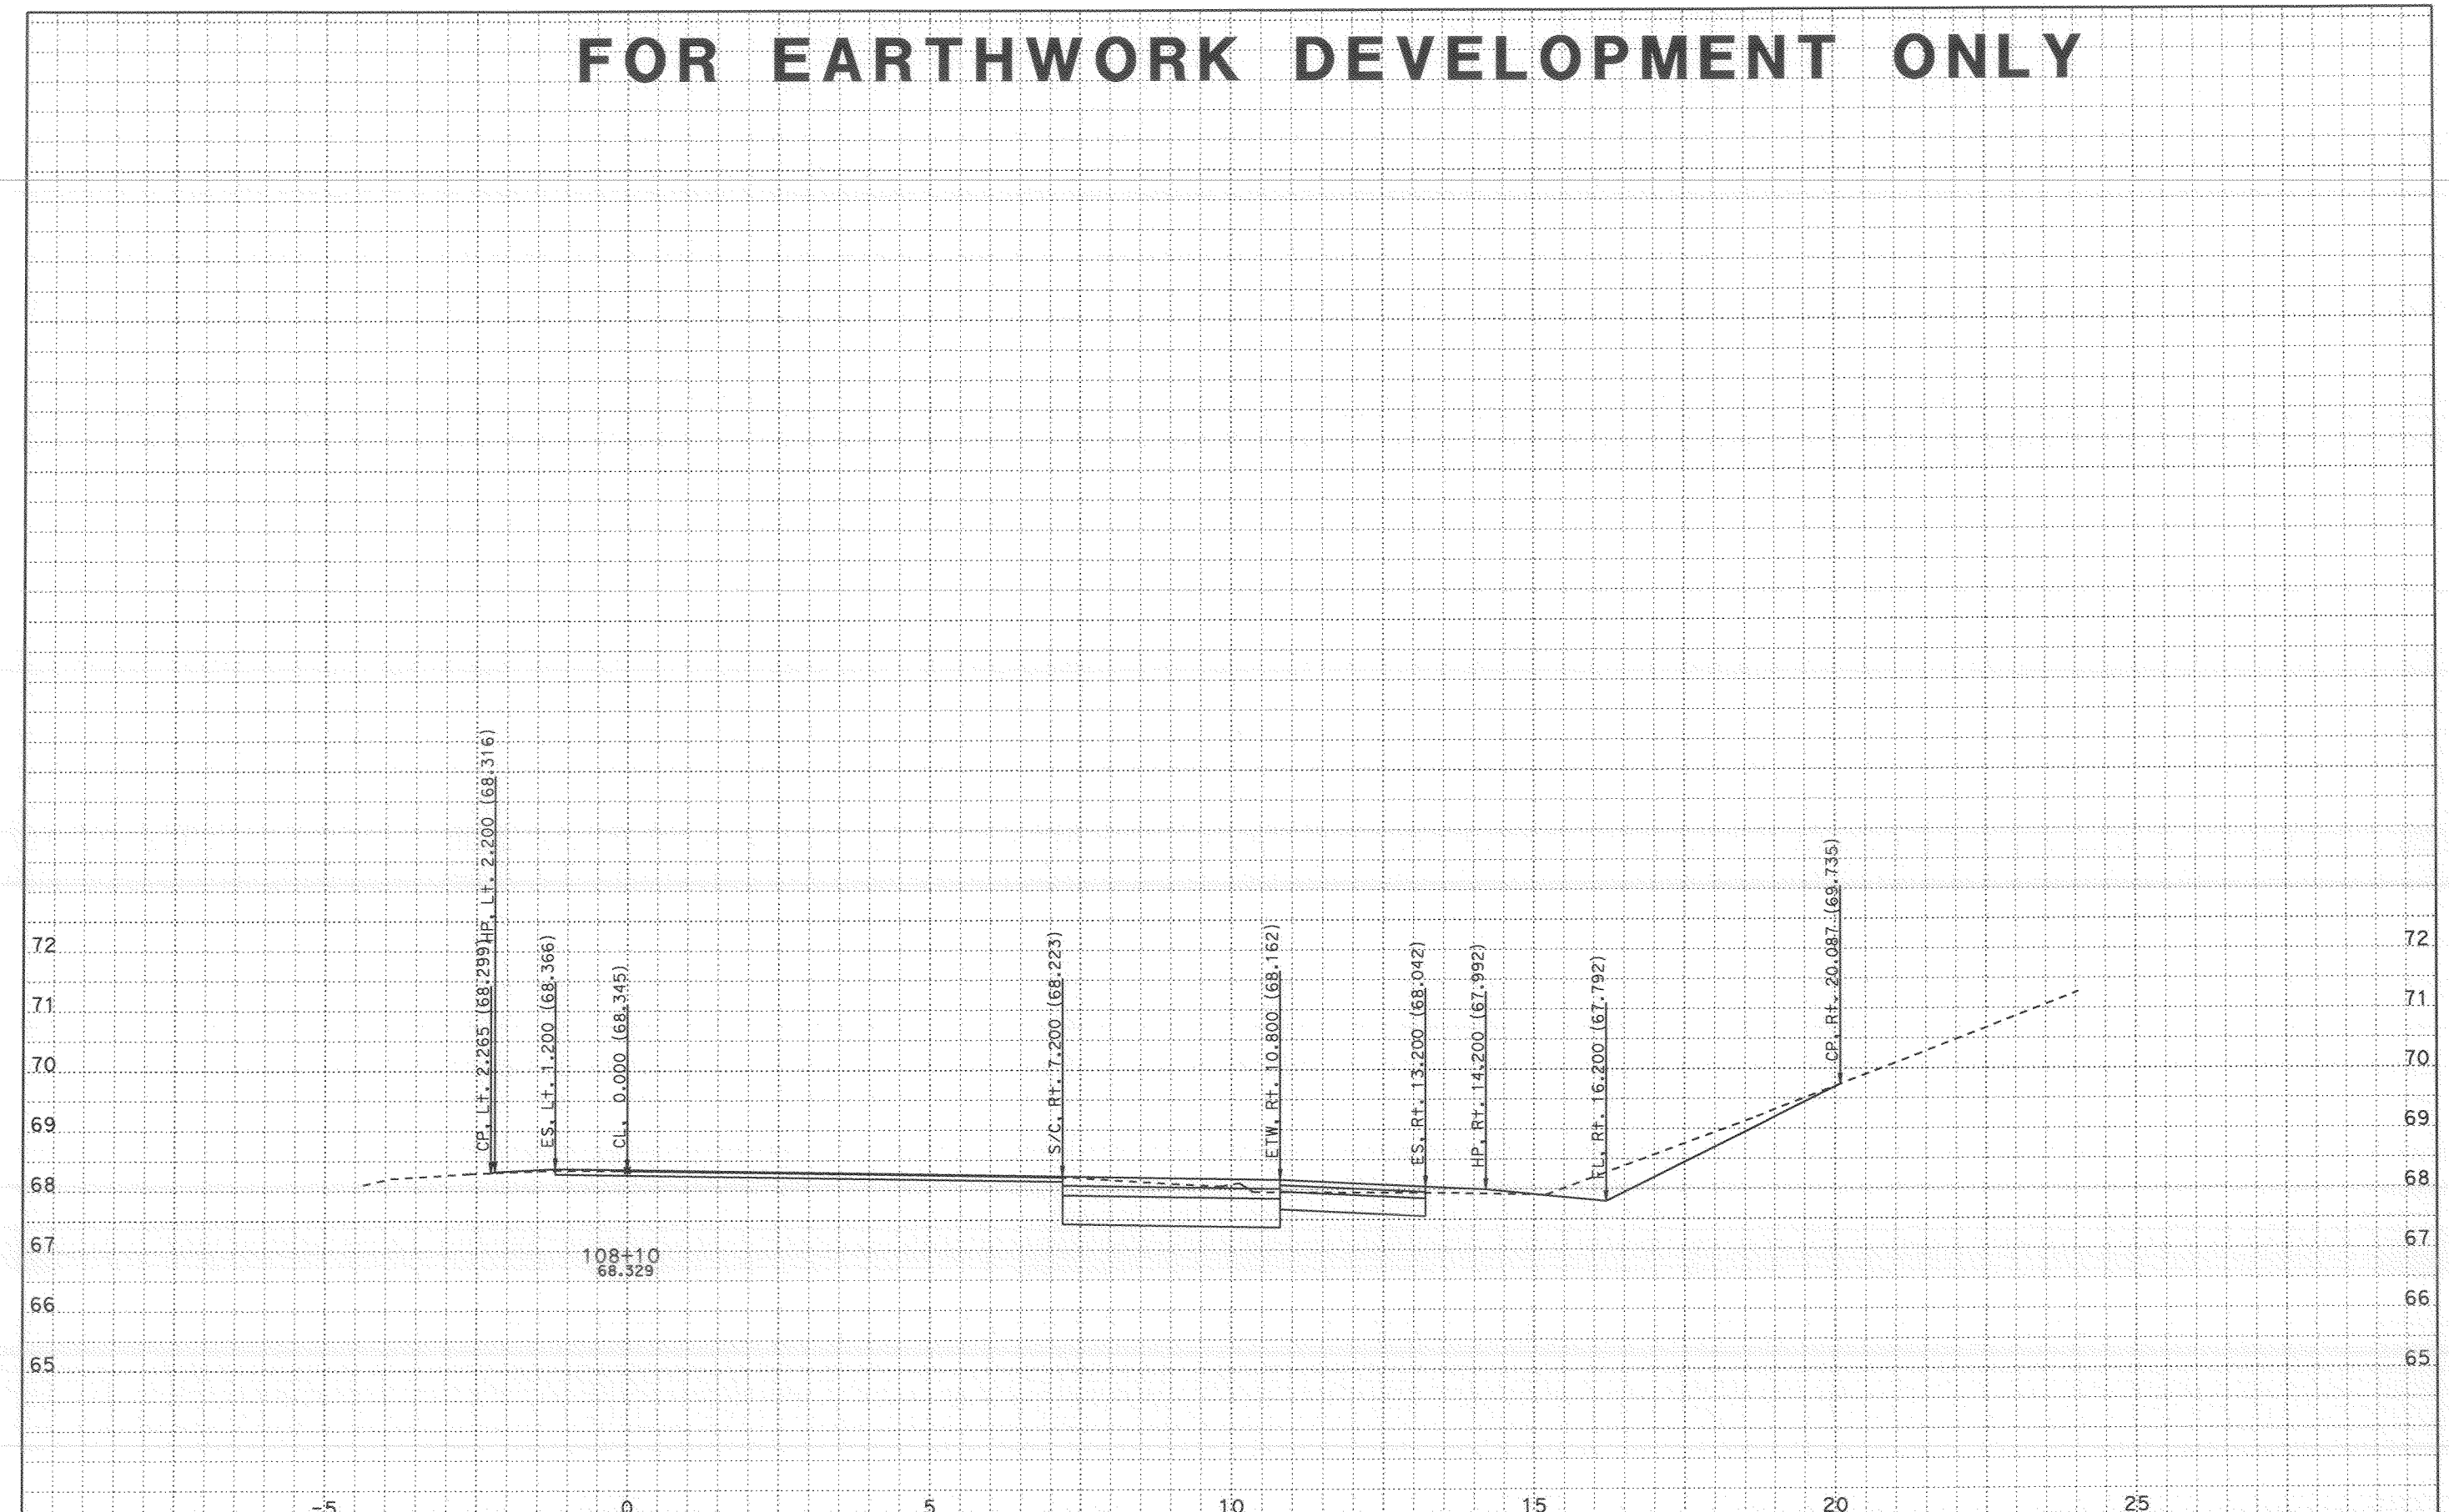

CROSS SECTIONS CREATED BY: Rod Mendoza DATE: 11/8/2007 ALL DIMENSIONS ARE METRIC

Project: 24020 File: D:\A_Projects\San_Diego_805\24020\tgrph.ear

PROJECT: SD 805
EA: 276201
KP: 9.8 / 12.7

Scale Ratio: 1:50 Horiz.
1:50 Vert.

TELEGRAPH NB ONRAMP
CROSS SECTIONS

SHEET 16 OF 40

FOR EARTHWORK DEVELOPMENT ONLY

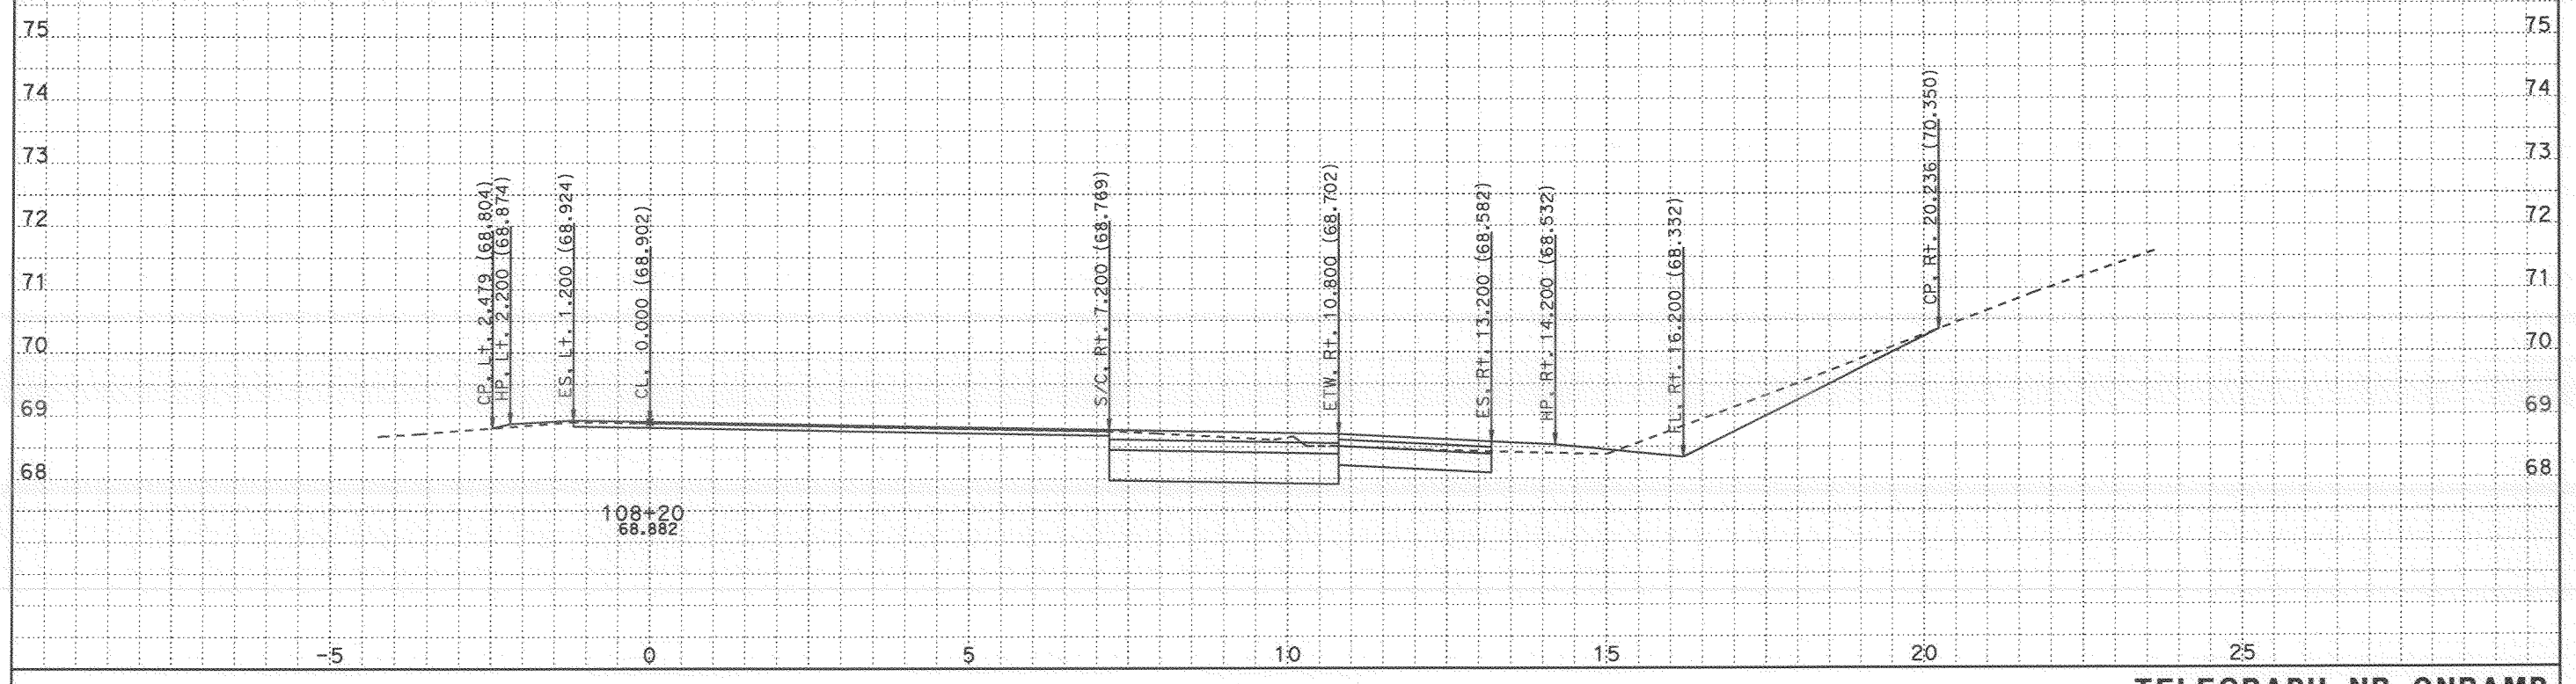

CROSS SECTIONS CREATED BY: Rod Mendoza DATE: 11/8/2007 ALL DIMENSIONS ARE METRIC

Project: 24020 File: D:\A_Projects\San_Diego_805\24020\tgrph.ear

PROJECT: SD 805
EA: 276201
KP: 9.8 / 12.7

Scale Ratio: 1:50 Horiz.
1:50 Vert.

TELEGRAPH NB ONRAMP
CROSS SECTIONS

SHEET 17 OF 40

FOR EARTHWORK DEVELOPMENT ONLY

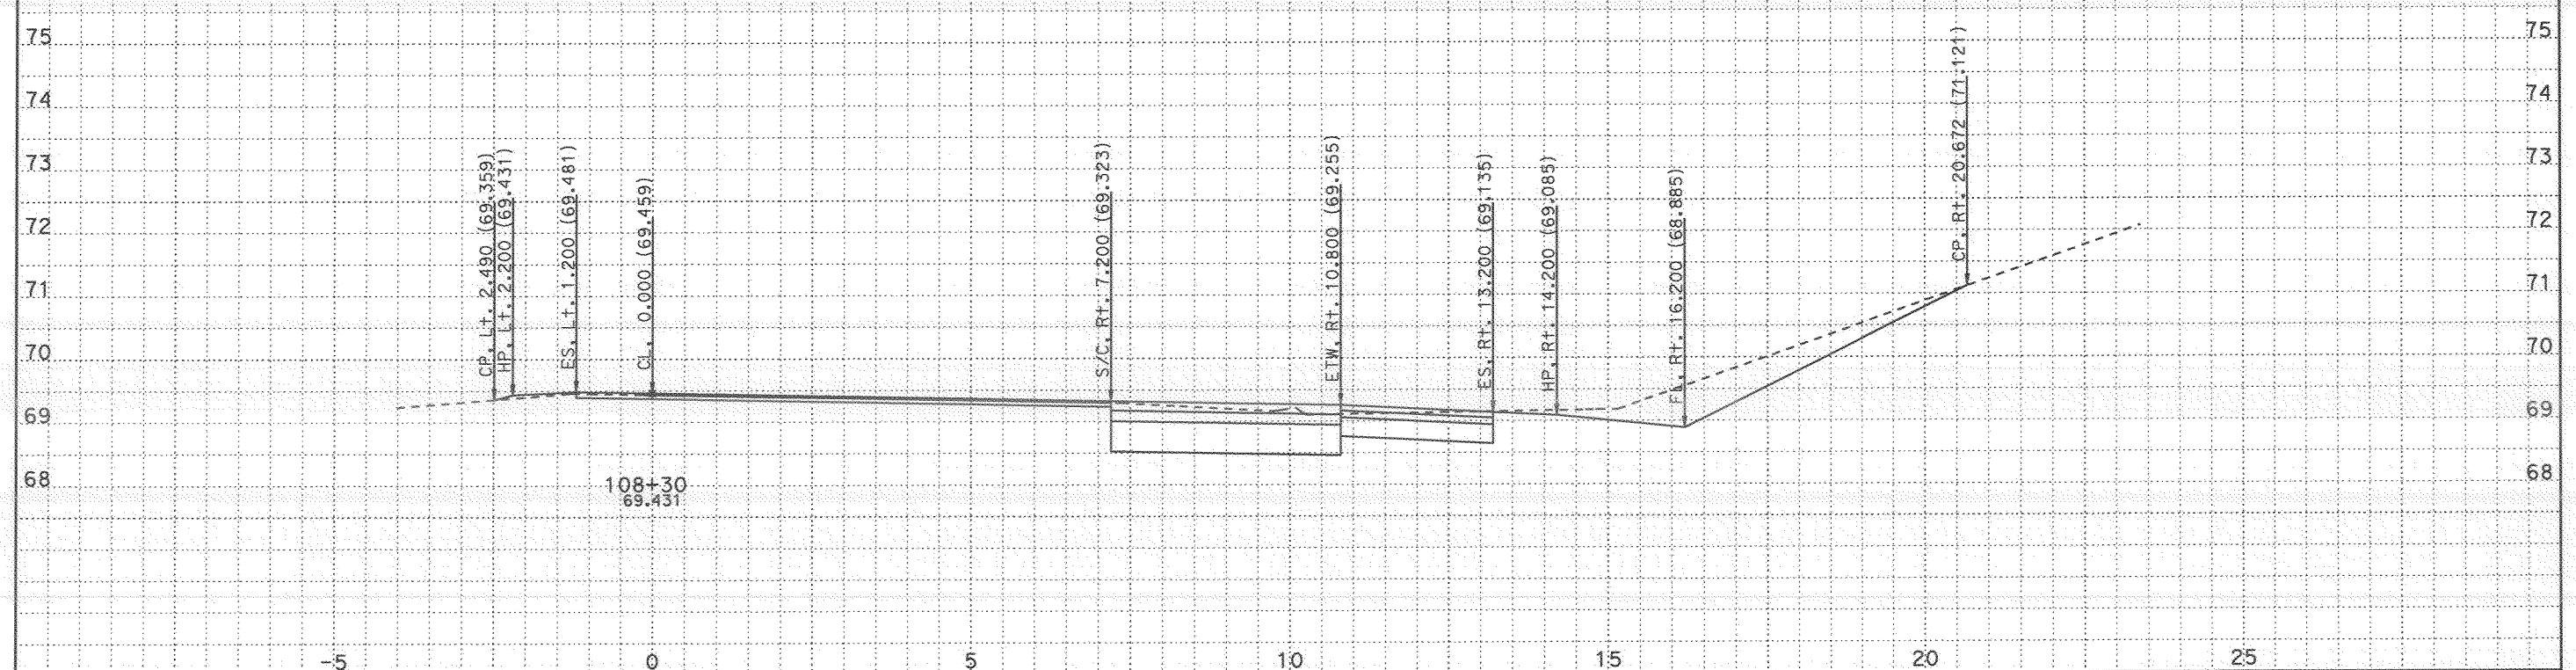

CROSS SECTIONS CREATED BY: Rod Mendoza DATE: 11/8/2007 ALL DIMENSIONS ARE METRIC

Project: 24020 File: D:\A_Projects\San_Diego_805\24020\tgrph.ear

PROJECT: SD 805
EA: 276201
KP: 9.8 / 12.7

Scale Ratio: 1:50 Horiz.
1:50 Vert.

TELEGRAPH NB ONRAMP
CROSS SECTIONS

SHEET 18 OF 40

FOR EARTHWORK DEVELOPMENT ONLY

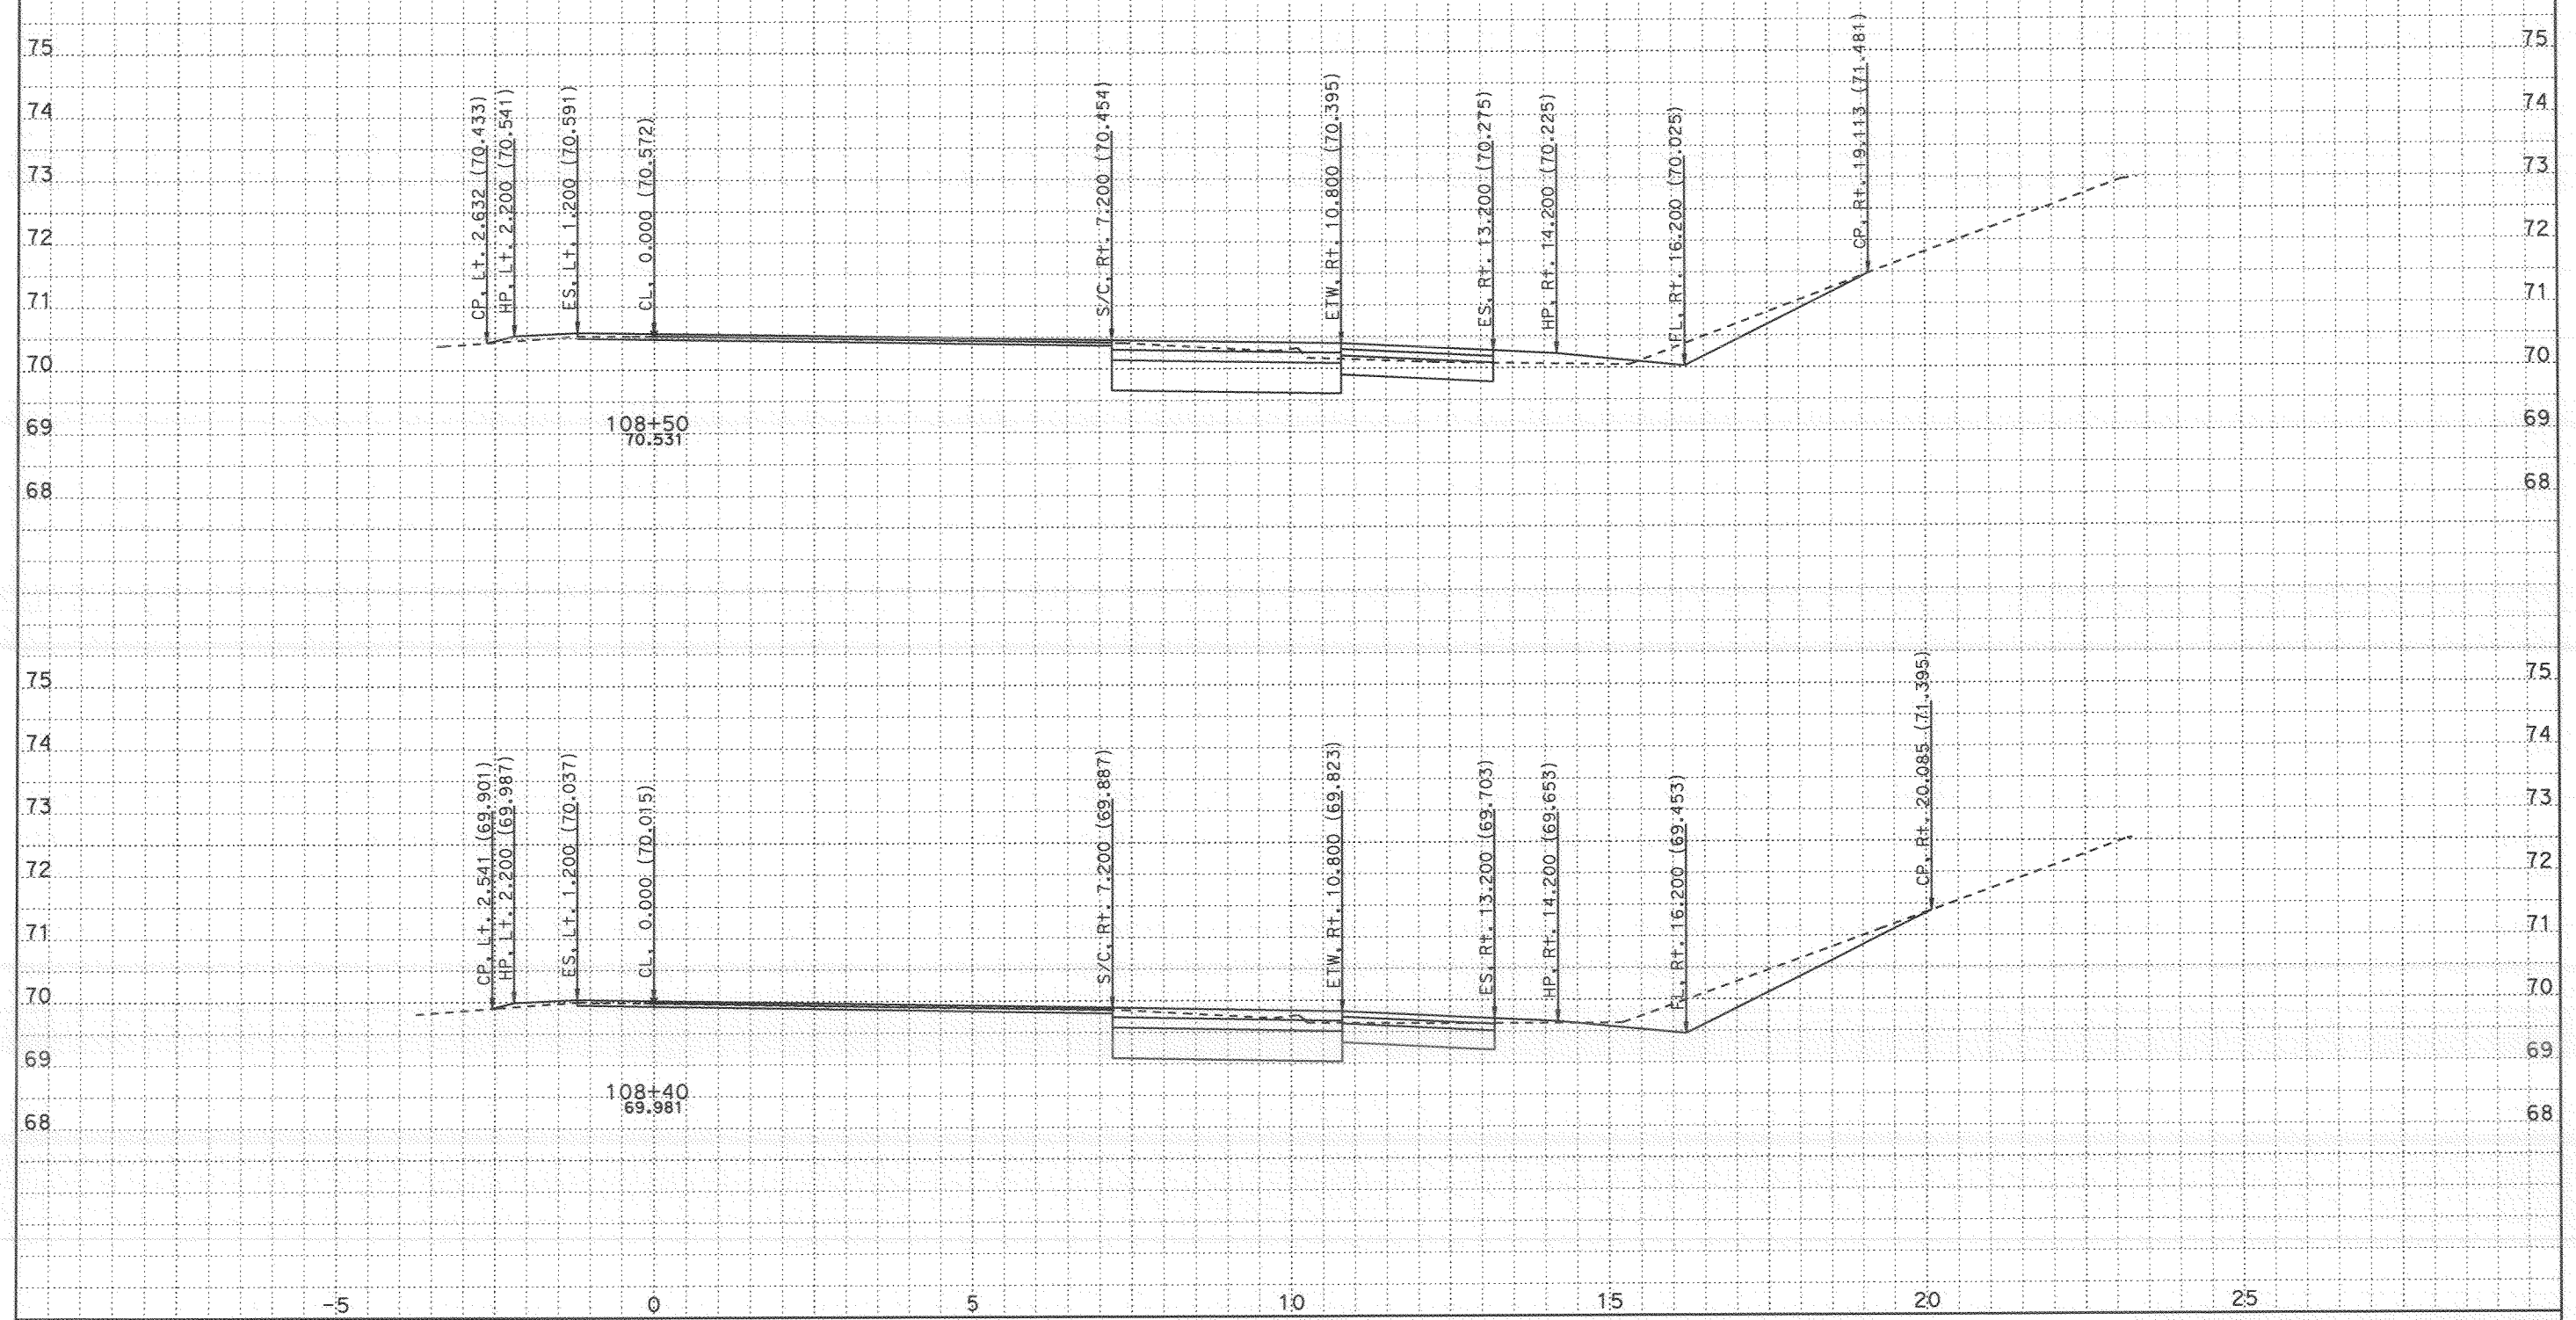

CROSS SECTIONS CREATED BY: Rod Mendoza DATE: 11/8/2007 ALL DIMENSIONS ARE METRIC

Project: 24020 File: D:\A_Projects\San_Diego_805\24020\tgrph.ear

PROJECT: SD 805
EA: 276201
KP: 9.8 / 12.7

Scale Ratio: 1:50 Horiz.
1:50 Vert.

TELEGRAPH NB ONRAMP
CROSS SECTIONS

SHEET 19 OF 40

FOR EARTHWORK DEVELOPMENT ONLY

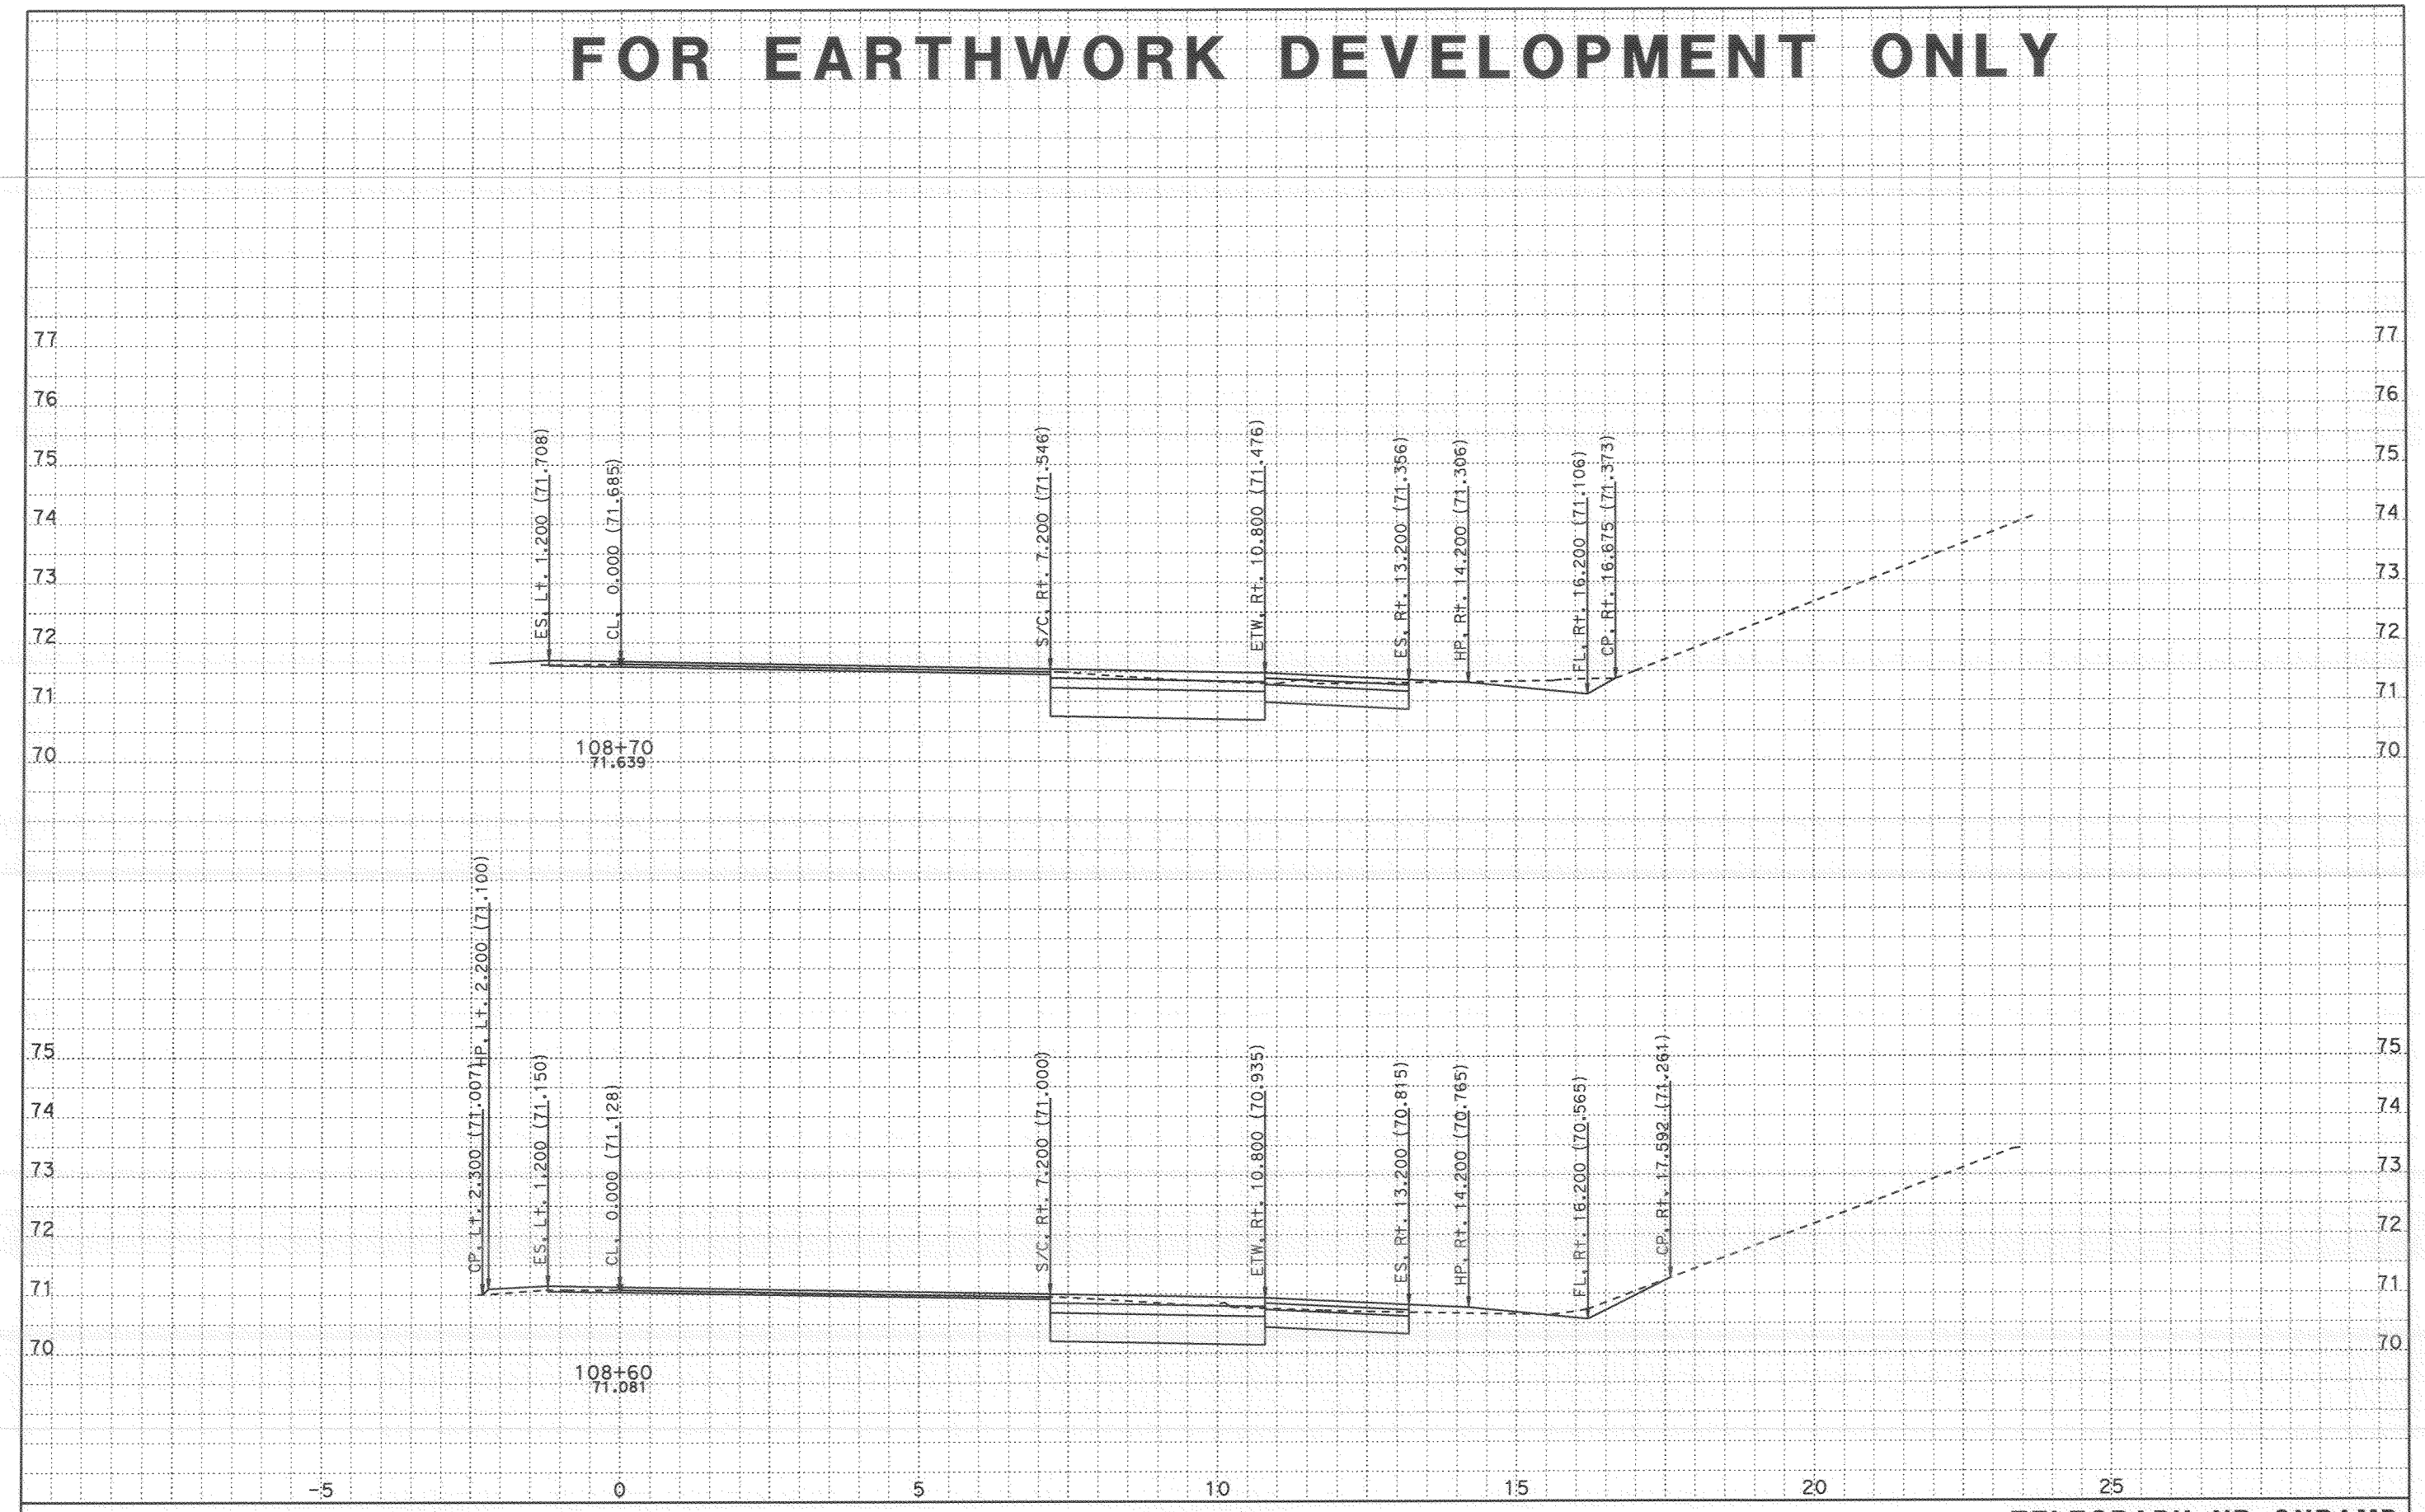

CROSS SECTIONS CREATED BY: Rod Mendoza DATE: 11/8/2007 ALL DIMENSIONS ARE METRIC

Project: 24020 File: D:\A_Projects\San_Diego_805\24020\tgrph.ear

PROJECT: SD 805
EA: 276201
KP: 9.8 / 12.7

Scale Ratio: 1:50 Horiz.
1:50 Vert.

TELEGRAPH NB ONRAMP
CROSS SECTIONS

FOR EARTHWORK DEVELOPMENT ONLY

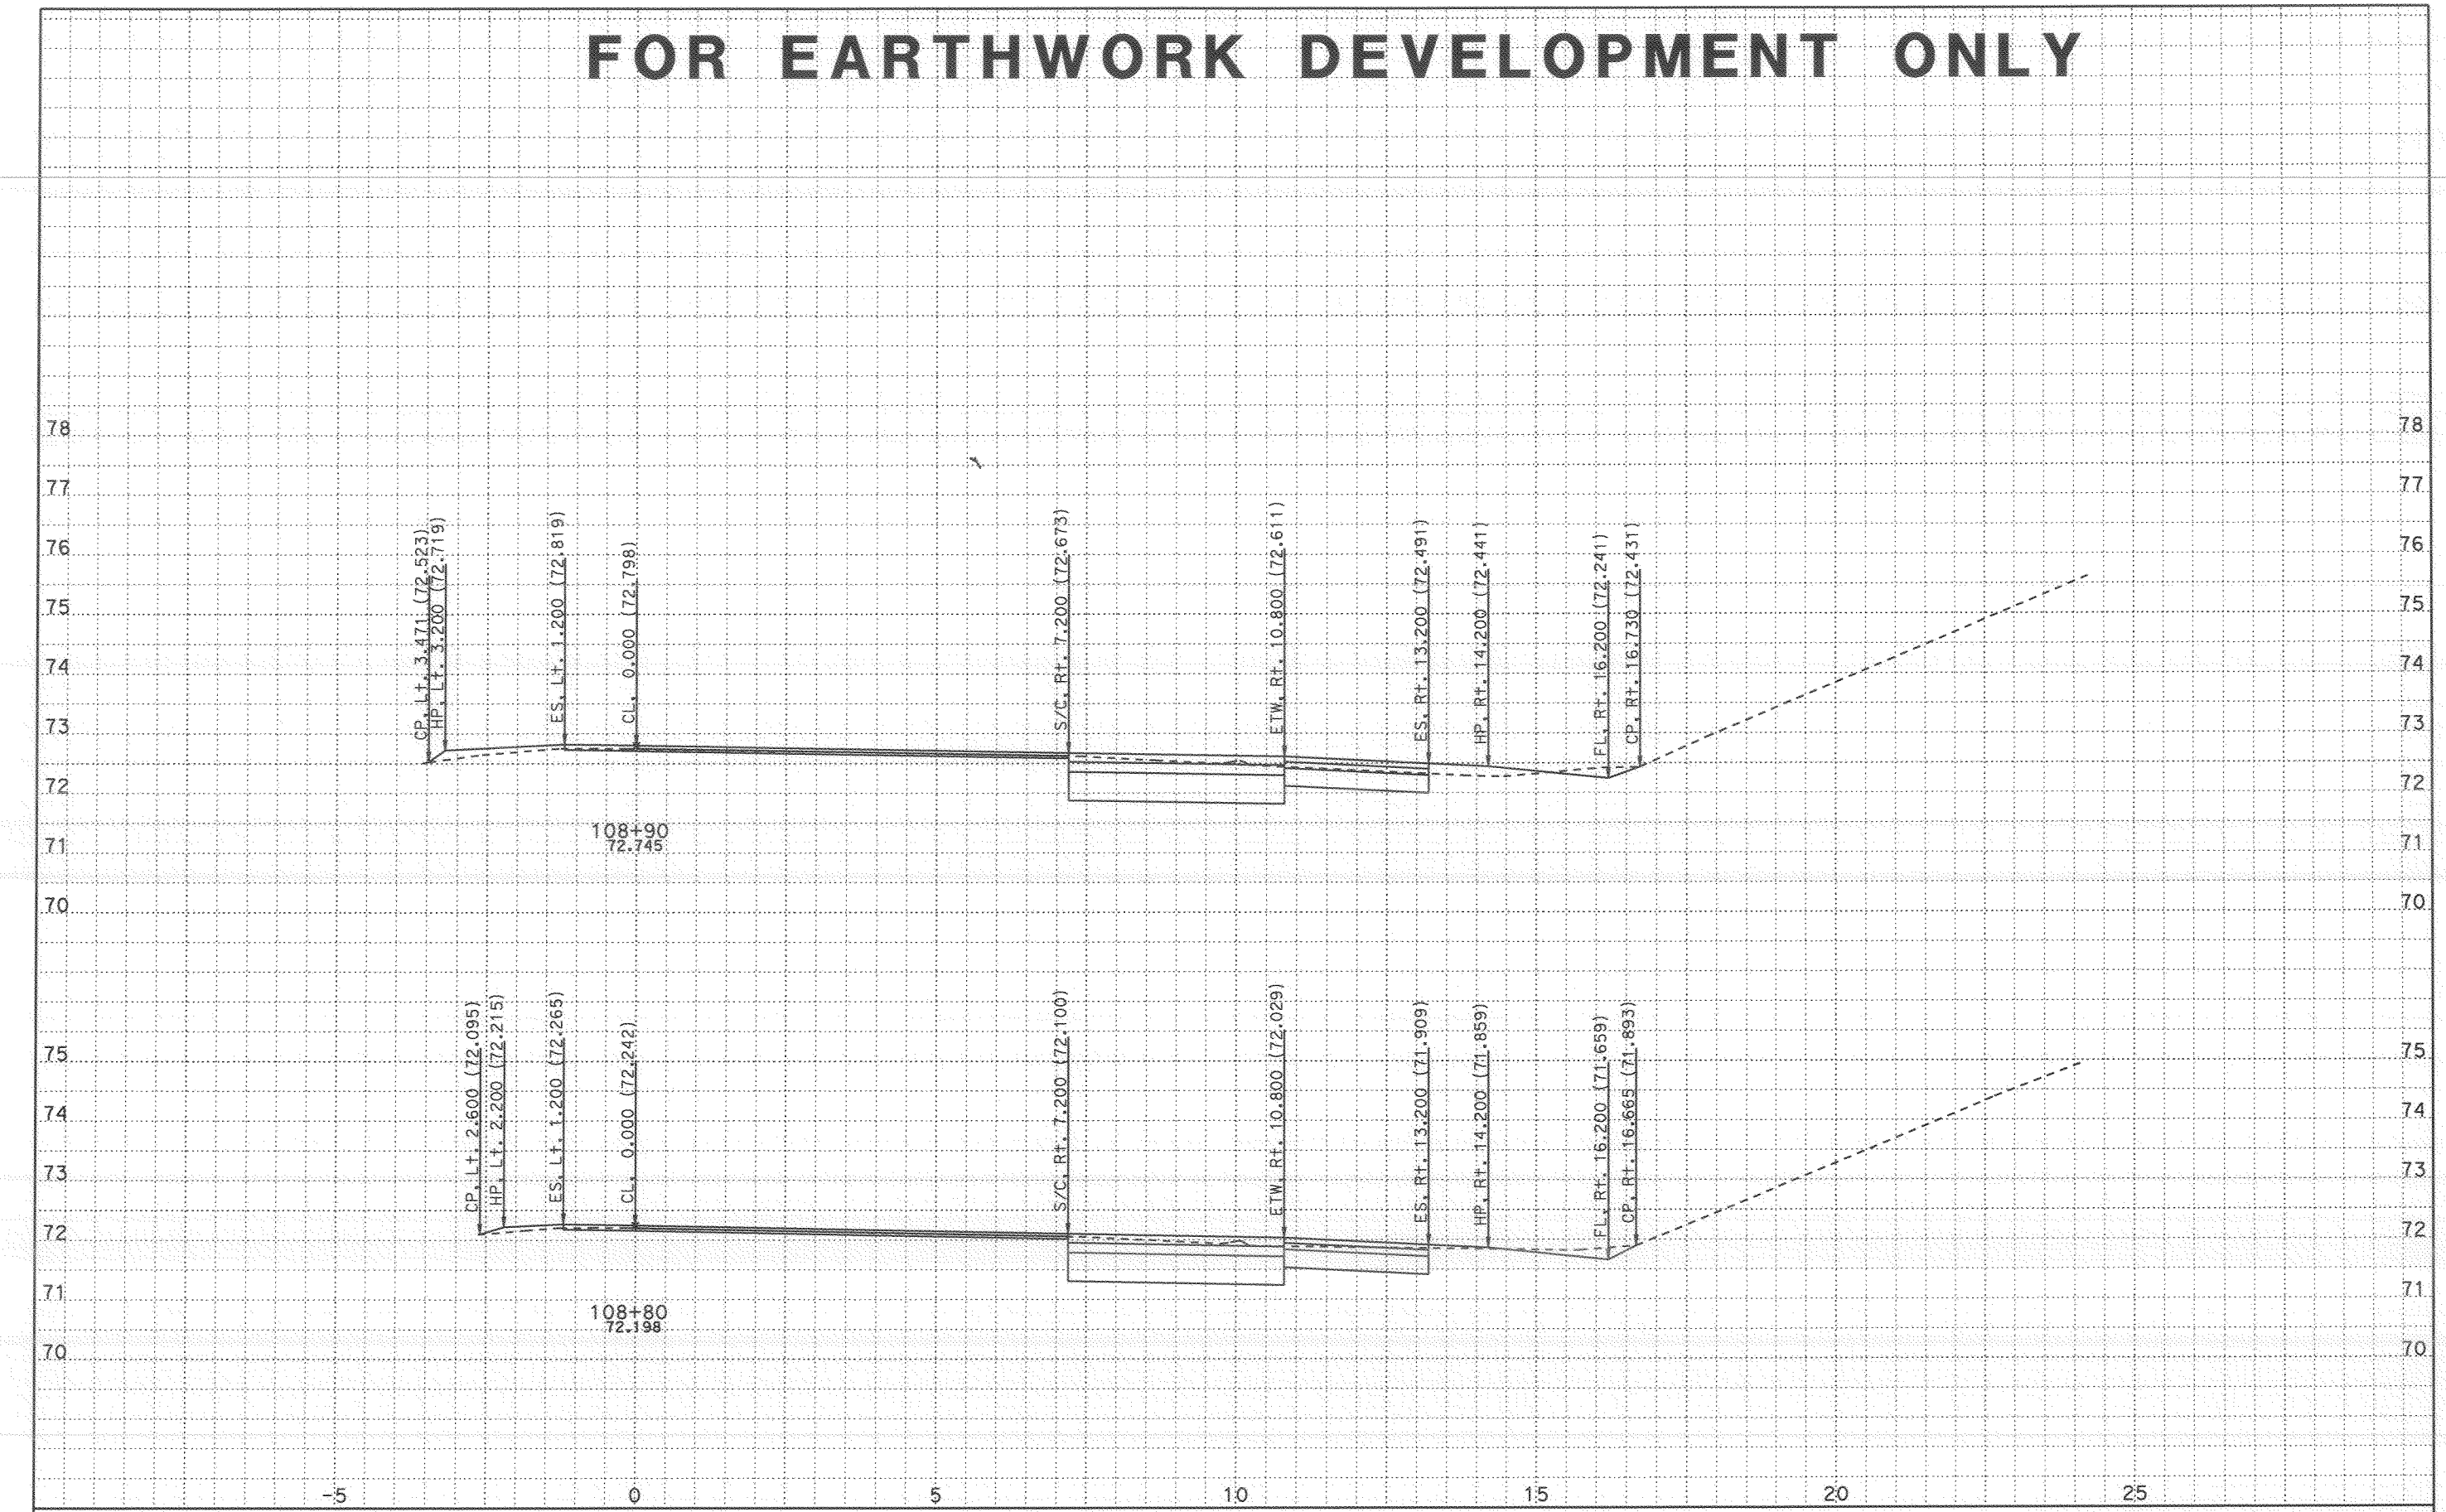

CROSS SECTIONS CREATED BY: Rod Mendoza DATE: 11/8/2007 ALL DIMENSIONS ARE METRIC

Project: 24020 File: D:\A_Projects\San_Diego_805\24020\tgrph.ear

PROJECT: SD 805
EA: 276201
KP: 9.8 / 12.7

Scale Ratio: 1:50 Horiz.
1:50 Vert.

TELEGRAPH NB ONRAMP
CROSS SECTIONS

SHEET 21 OF 40

FOR EARTHWORK DEVELOPMENT ONLY

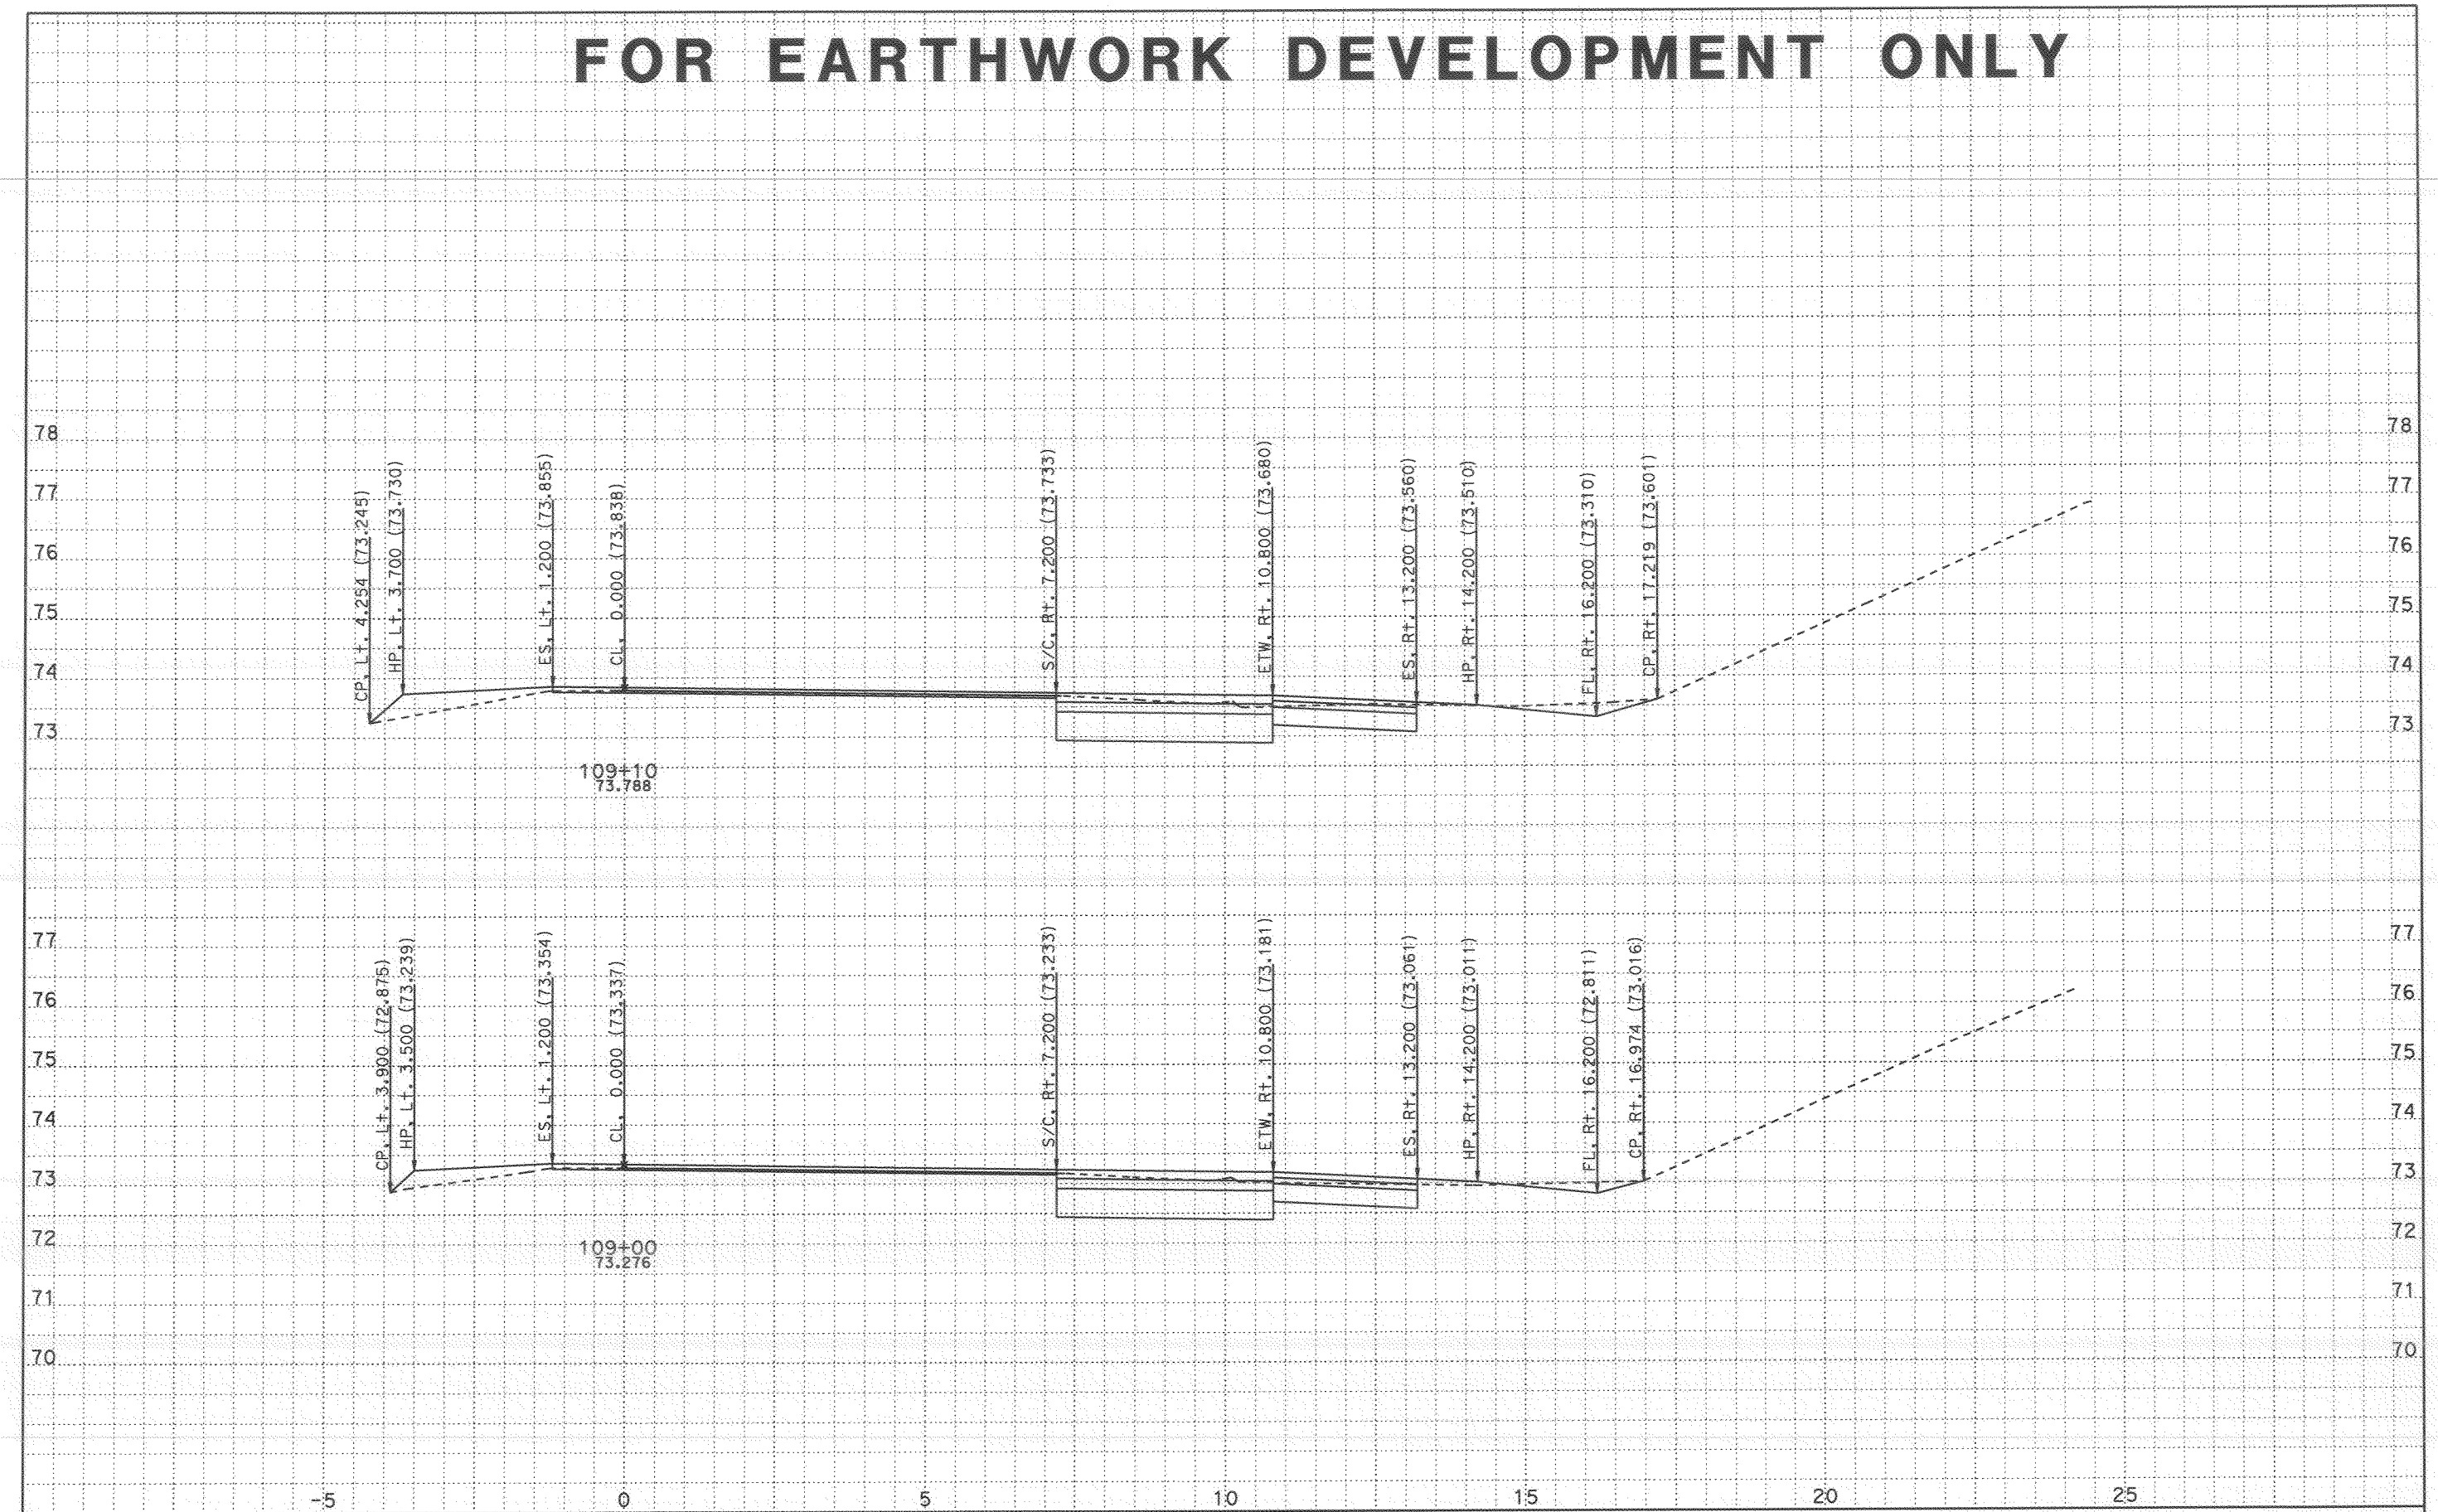

CROSS SECTIONS CREATED BY: Rod Mendoza DATE: 11/8/2007 ALL DIMENSIONS ARE METRIC

Project: 24020 File: D:\A_Projects\San_Diego_805\24020\tgrph.ear

PROJECT: SD 805
EA: 276201
KP: 9.8 / 12.7

Scale Ratio: 1:50 Horiz.
1:50 Vert.

TELEGRAPH NB ONRAMP
CROSS SECTIONS

SHEET 22 OF 40

FOR EARTHWORK DEVELOPMENT ONLY

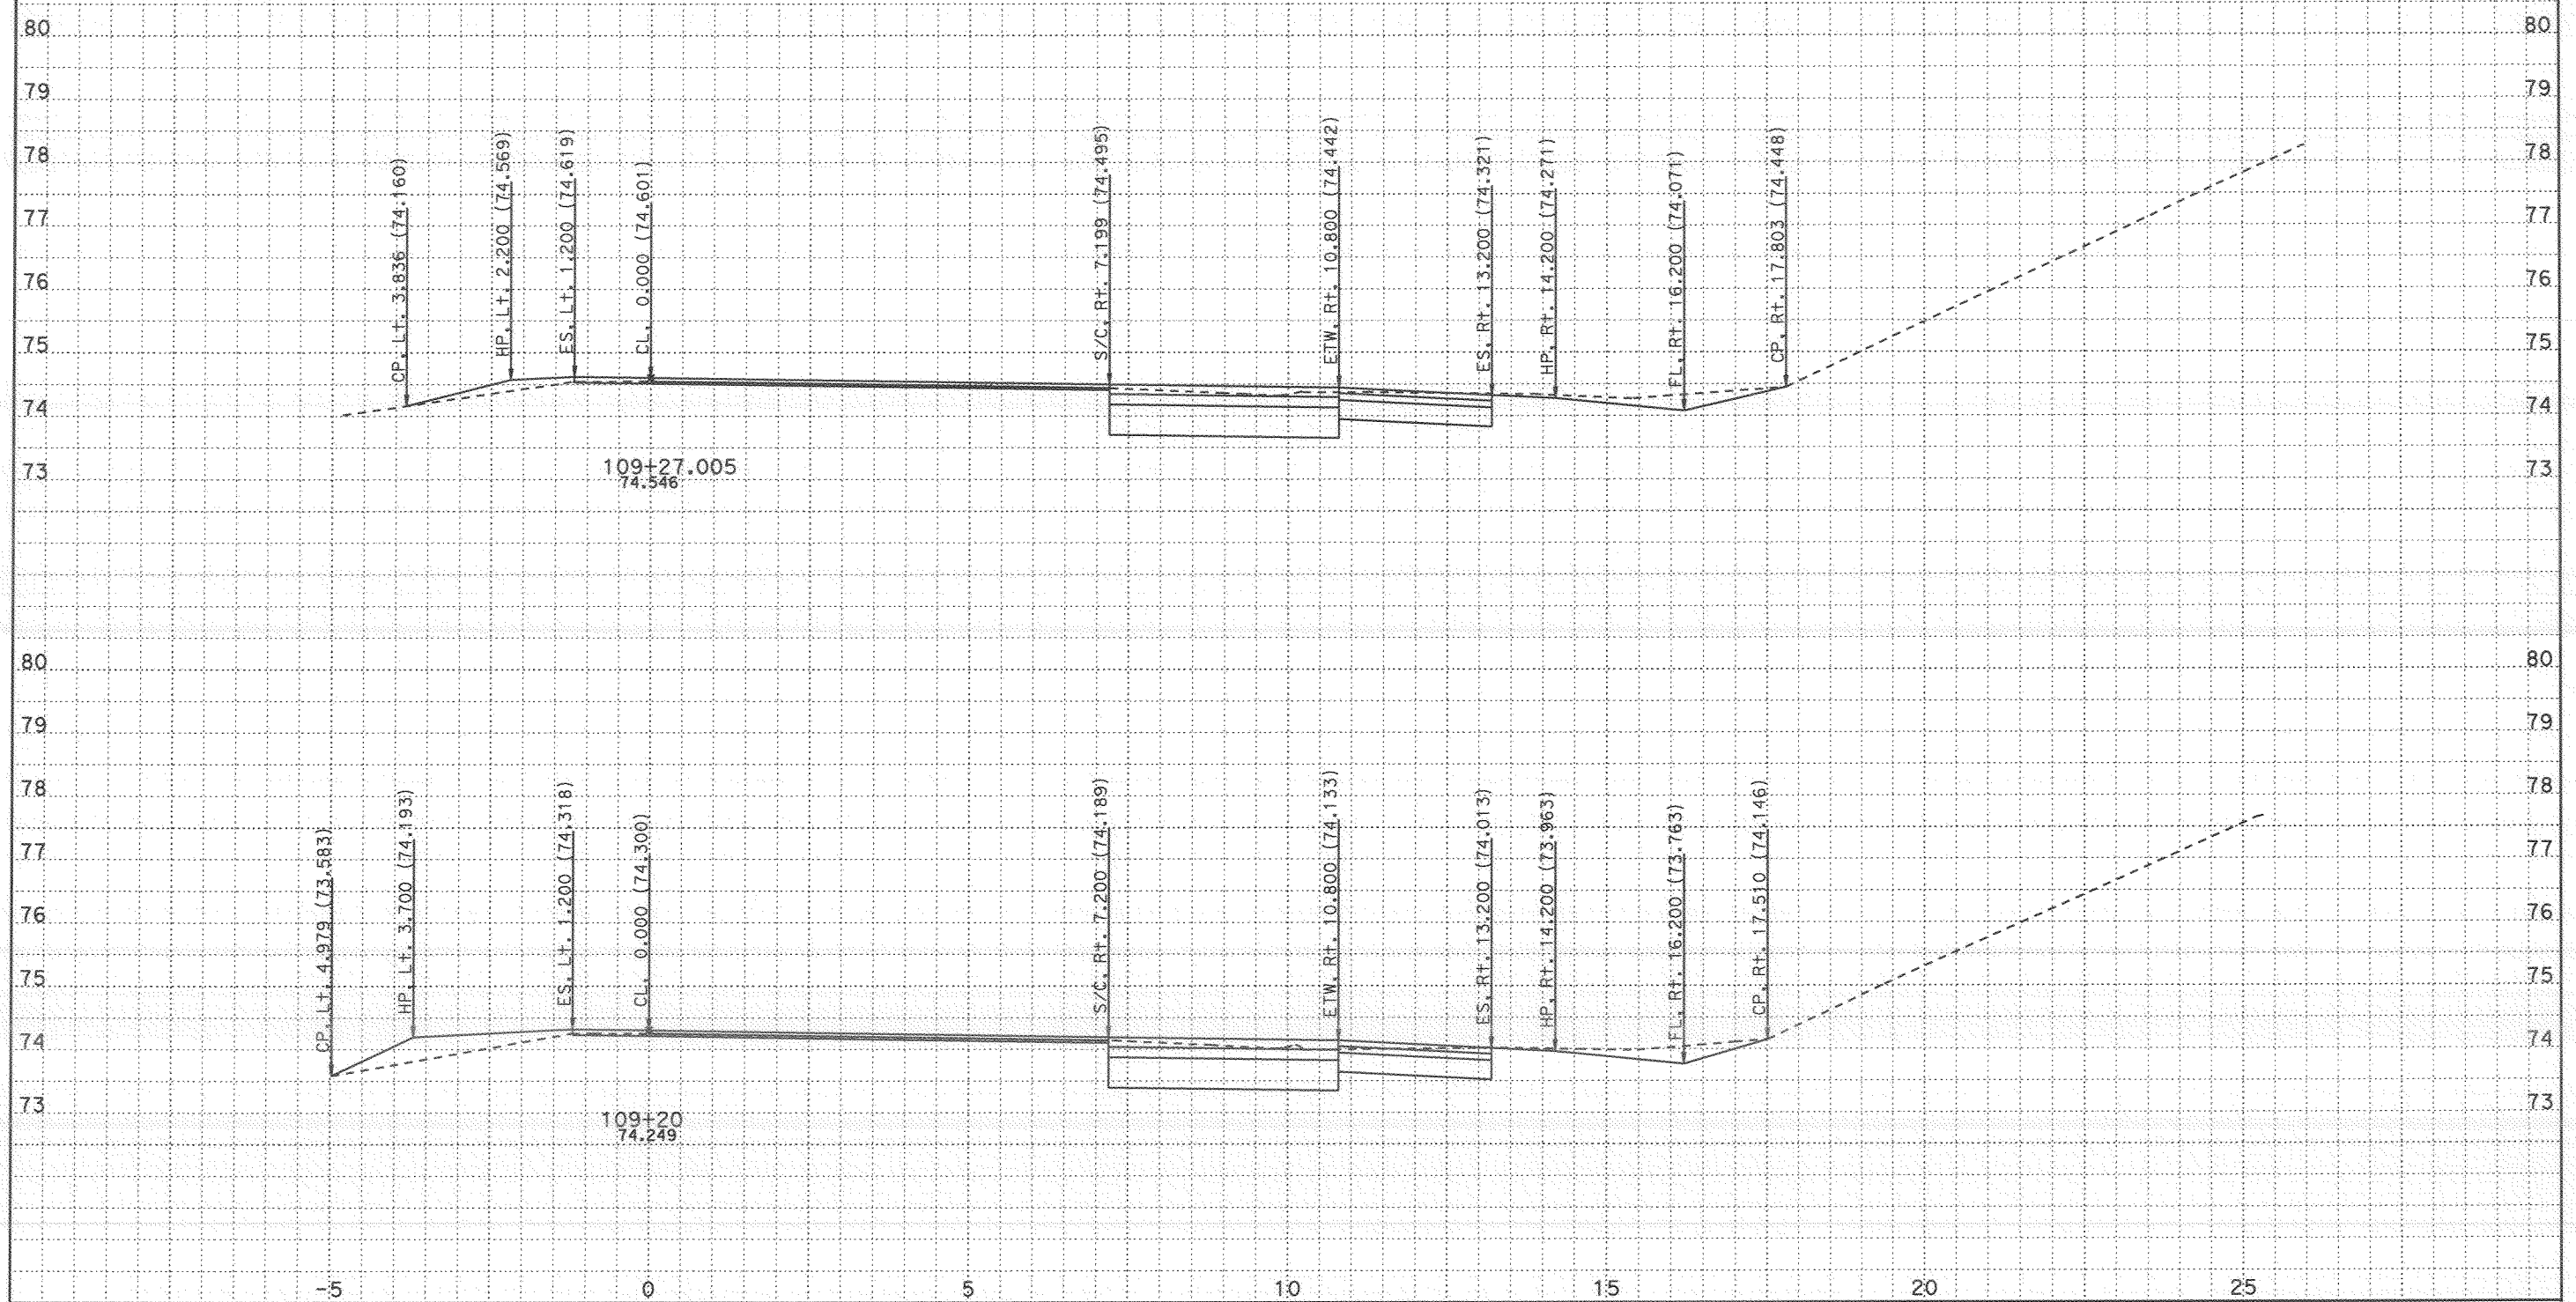

CROSS SECTIONS CREATED BY: Rod Mendoza DATE: 11/8/2007 ALL DIMENSIONS ARE METRIC

Project: 24020 File: D:\A_Projects\San_Diego_805\24020\tgrph.ear

PROJECT: SD 805
EA: 276201
KP: 9.8 / 12.7

Scale Ratio: 1:50 Horiz.
1:50 Vert.

TELEGRAPH NB ONRAMP
CROSS SECTIONS

SHEET 23 OF 40

FOR EARTHWORK DEVELOPMENT ONLY

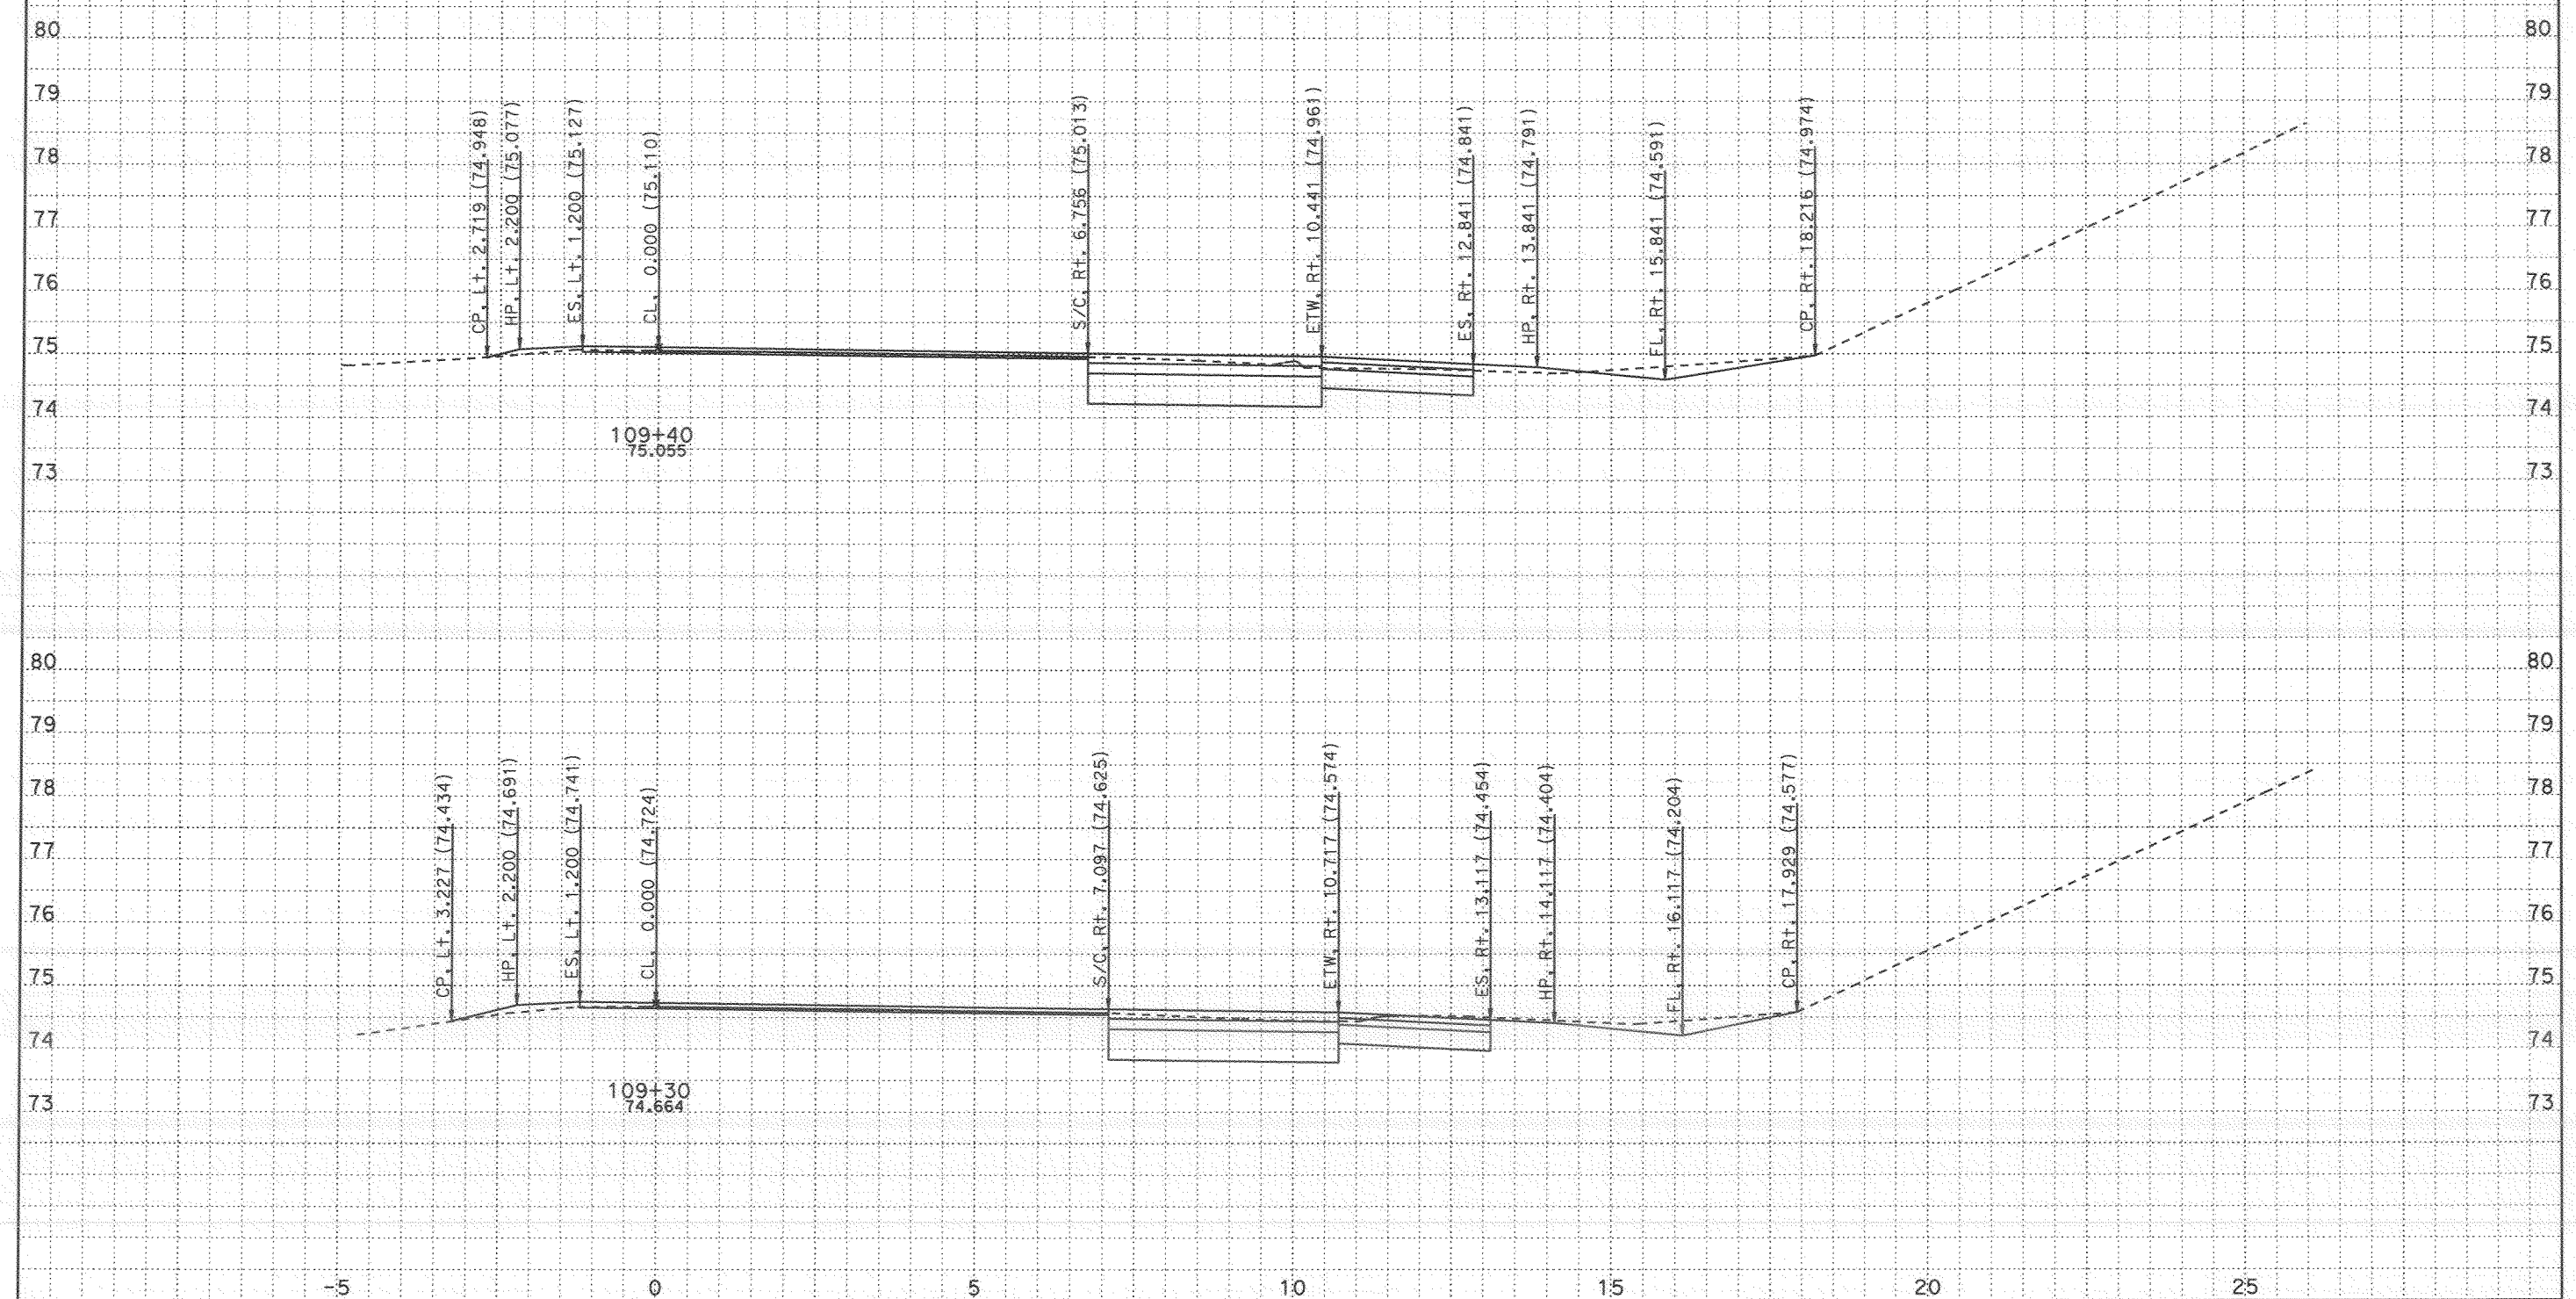

CROSS SECTIONS CREATED BY: Rod Mendoza DATE: 11/8/2007 ALL DIMENSIONS ARE METRIC

Project: 24020 File: D:\A_Projects\San_Diego_805\24020\tgrph.ear

PROJECT: SD 805
EA: 276201
KP: 9.8 / 12.7

Scale Ratio: 1:50 Horiz.
1:50 Vert.

TELEGRAPH NB ONRAMP
CROSS SECTIONS

SHEET 24 OF 40

FOR EARTHWORK DEVELOPMENT ONLY

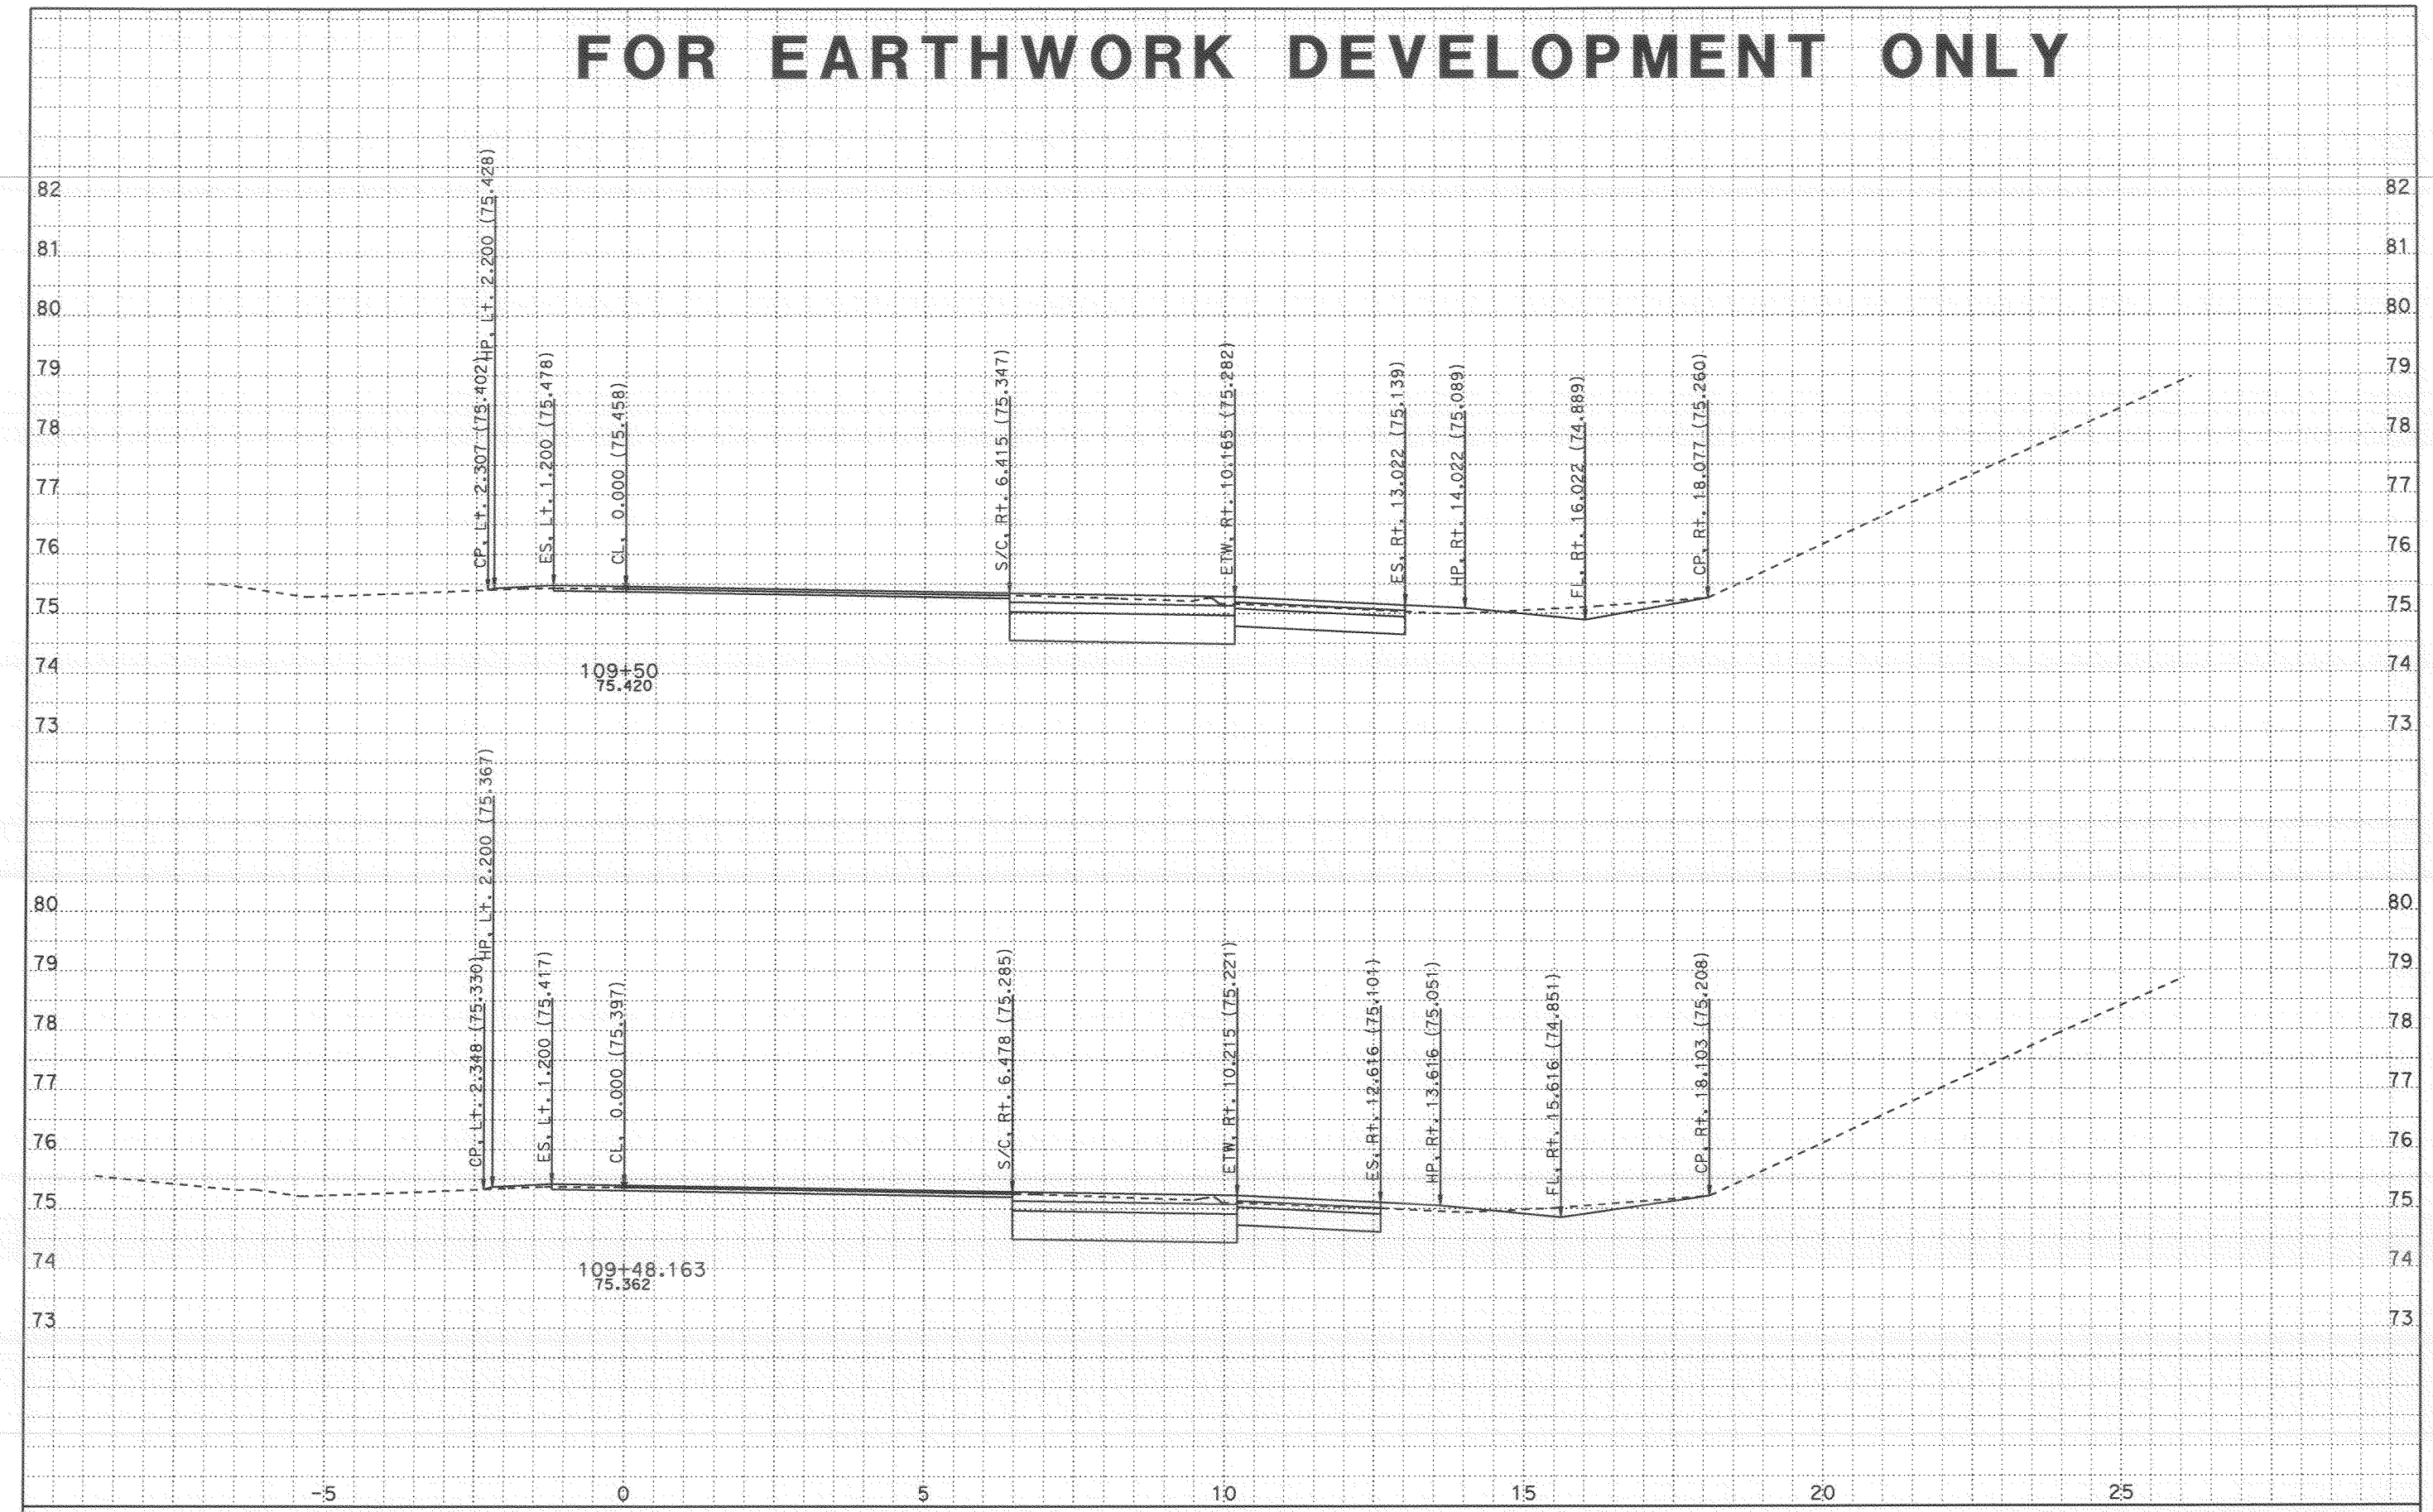

CROSS SECTIONS CREATED BY: Rod Mendoza DATE: 11/8/2007 ALL DIMENSIONS ARE METRIC

Project: 24020 File: D:\A_Projects\San_Diego_805\24020\tgrph.ear

PROJECT: SD 805
EA: 276201
KP: 9.8 / 12.7

Scale Ratio: 1:50 Horiz.
1:50 Vert.

TELEGRAPH NB ONRAMP
CROSS SECTIONS

SHEET 25 OF 40

FOR EARTHWORK DEVELOPMENT ONLY

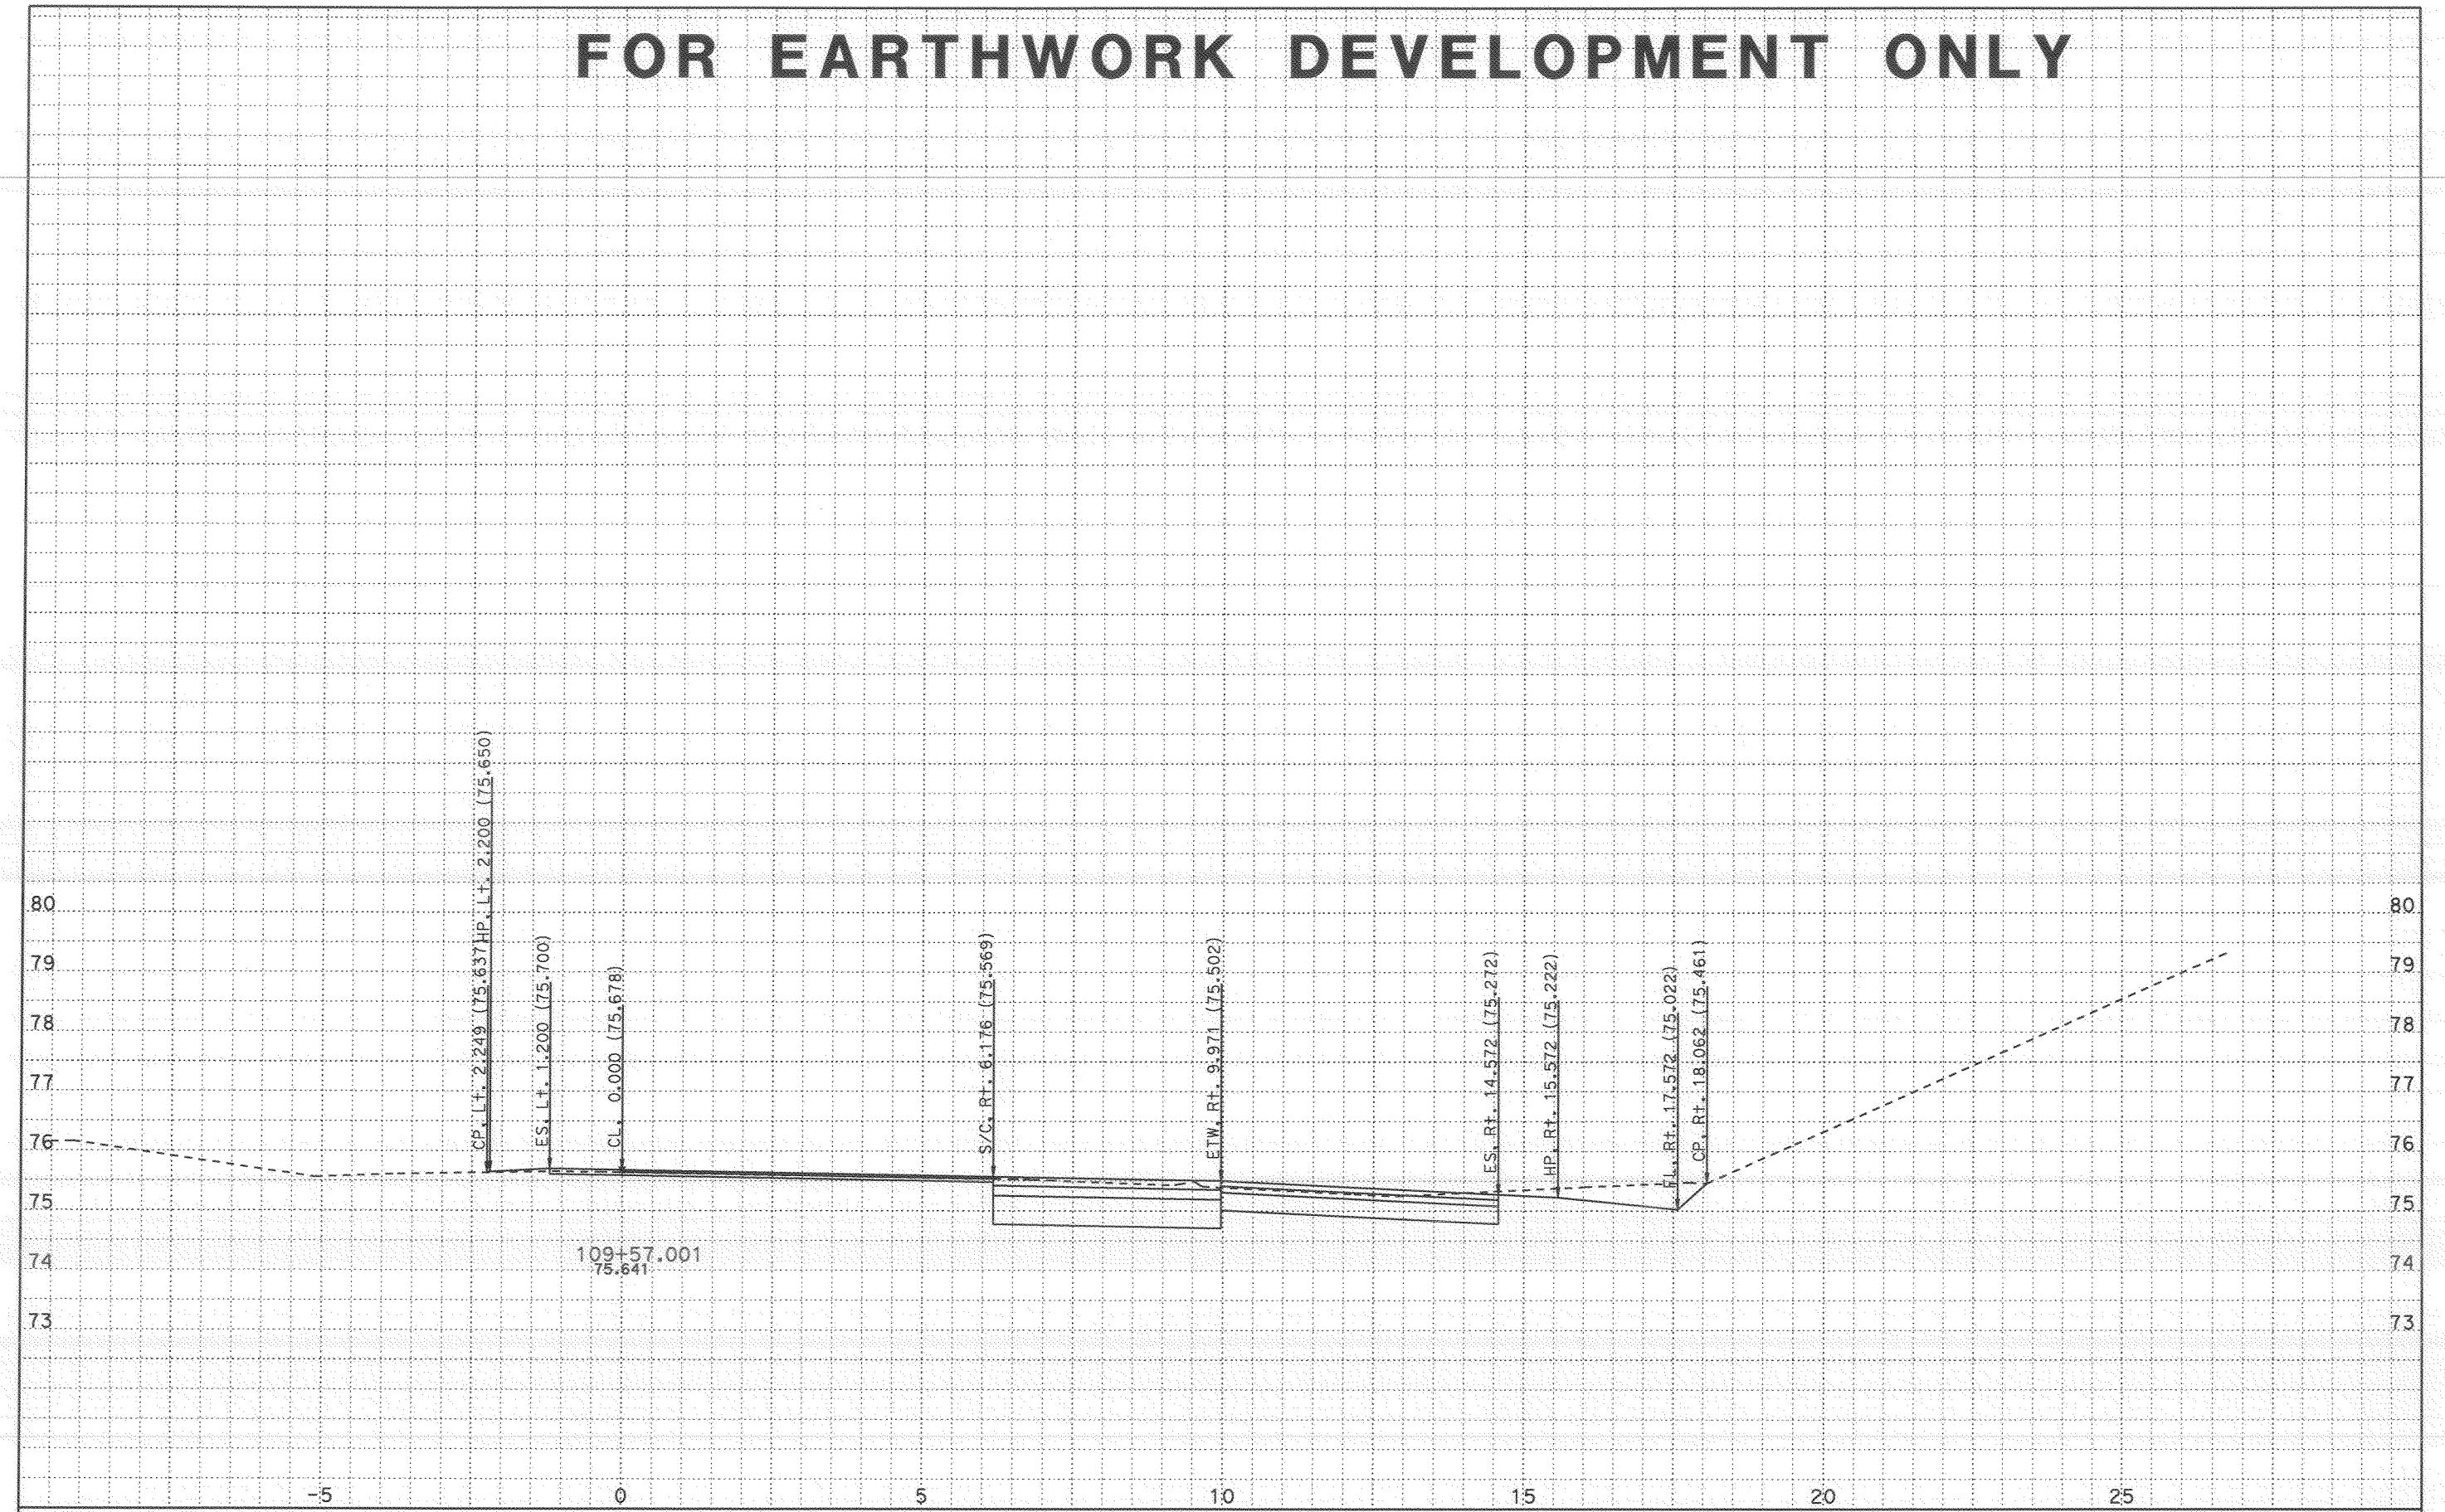

CROSS SECTIONS CREATED BY: Rod Mendoza DATE: 11/8/2007 ALL DIMENSIONS ARE METRIC

Project: 24020 File: D:\A_Projects\San_Diego_805\24020\tgrph.ear

PROJECT: SD 805
EA: 276201
KP: 9.8 / 12.7

Scale Ratio: 1:50 Horiz.
1:50 Vert.

TELEGRAPH NB ONRAMP
CROSS SECTIONS

SHEET 26 OF 40

FOR EARTHWORK DEVELOPMENT ONLY

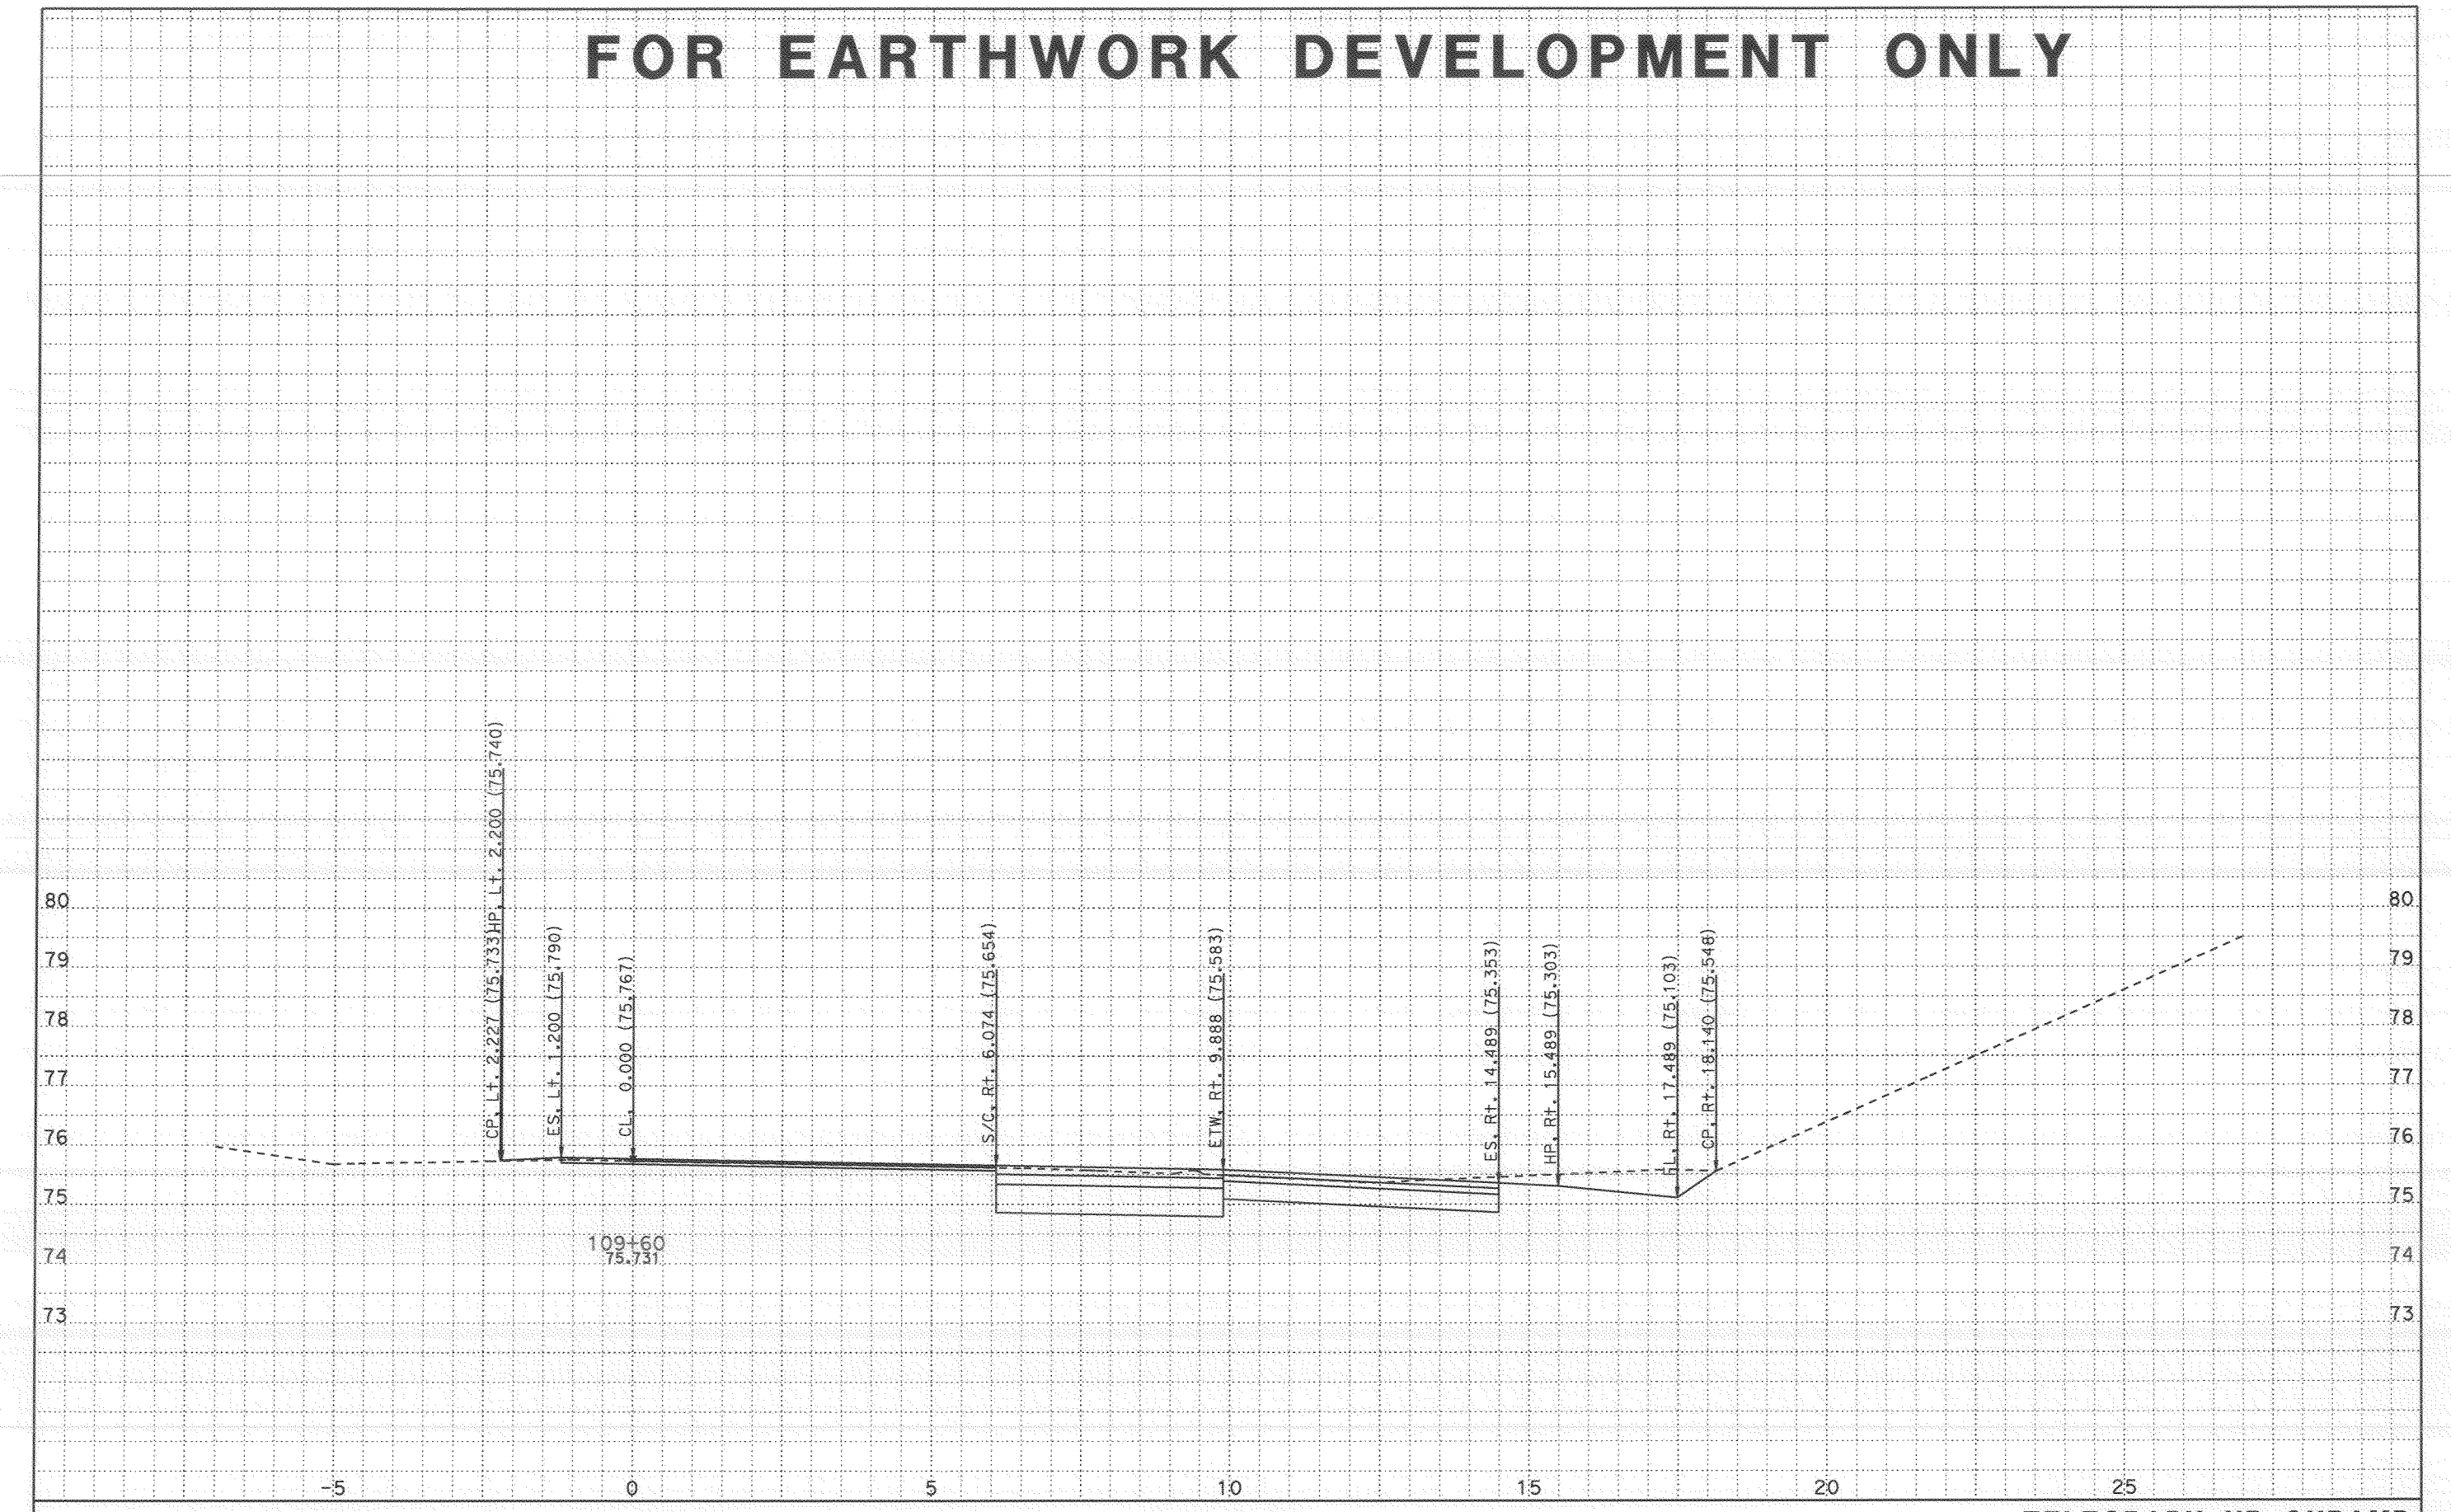

CROSS SECTIONS CREATED BY: Rod Mendoza DATE: 11/8/2007 ALL DIMENSIONS ARE METRIC

Project: 24020 File: D:\A_Projects\San_Diego_805\24020\tgrph.ear

PROJECT: SD 805
EA: 276201
KP: 9.8 / 12.7

Scale Ratio: 1:50 Horiz.
1:50 Vert.

TELEGRAPH NB ONRAMP
CROSS SECTIONS

FOR EARTHWORK DEVELOPMENT ONLY

CROSS SECTIONS CREATED BY: Rod Mendoza DATE: 11/8/2007 ALL DIMENSIONS ARE METRIC

Project: 24020 File: D:\A_Projects\San_Diego_805\24020\tgrph.ear

PROJECT: SD 805
EA: 276201
KP: 9.8 / 12.7

Scale Ratio: 1:50 Horiz.
1:50 Vert.

TELEGRAPH NB ONRAMP
CROSS SECTIONS

FOR EARTHWORK DEVELOPMENT ONLY

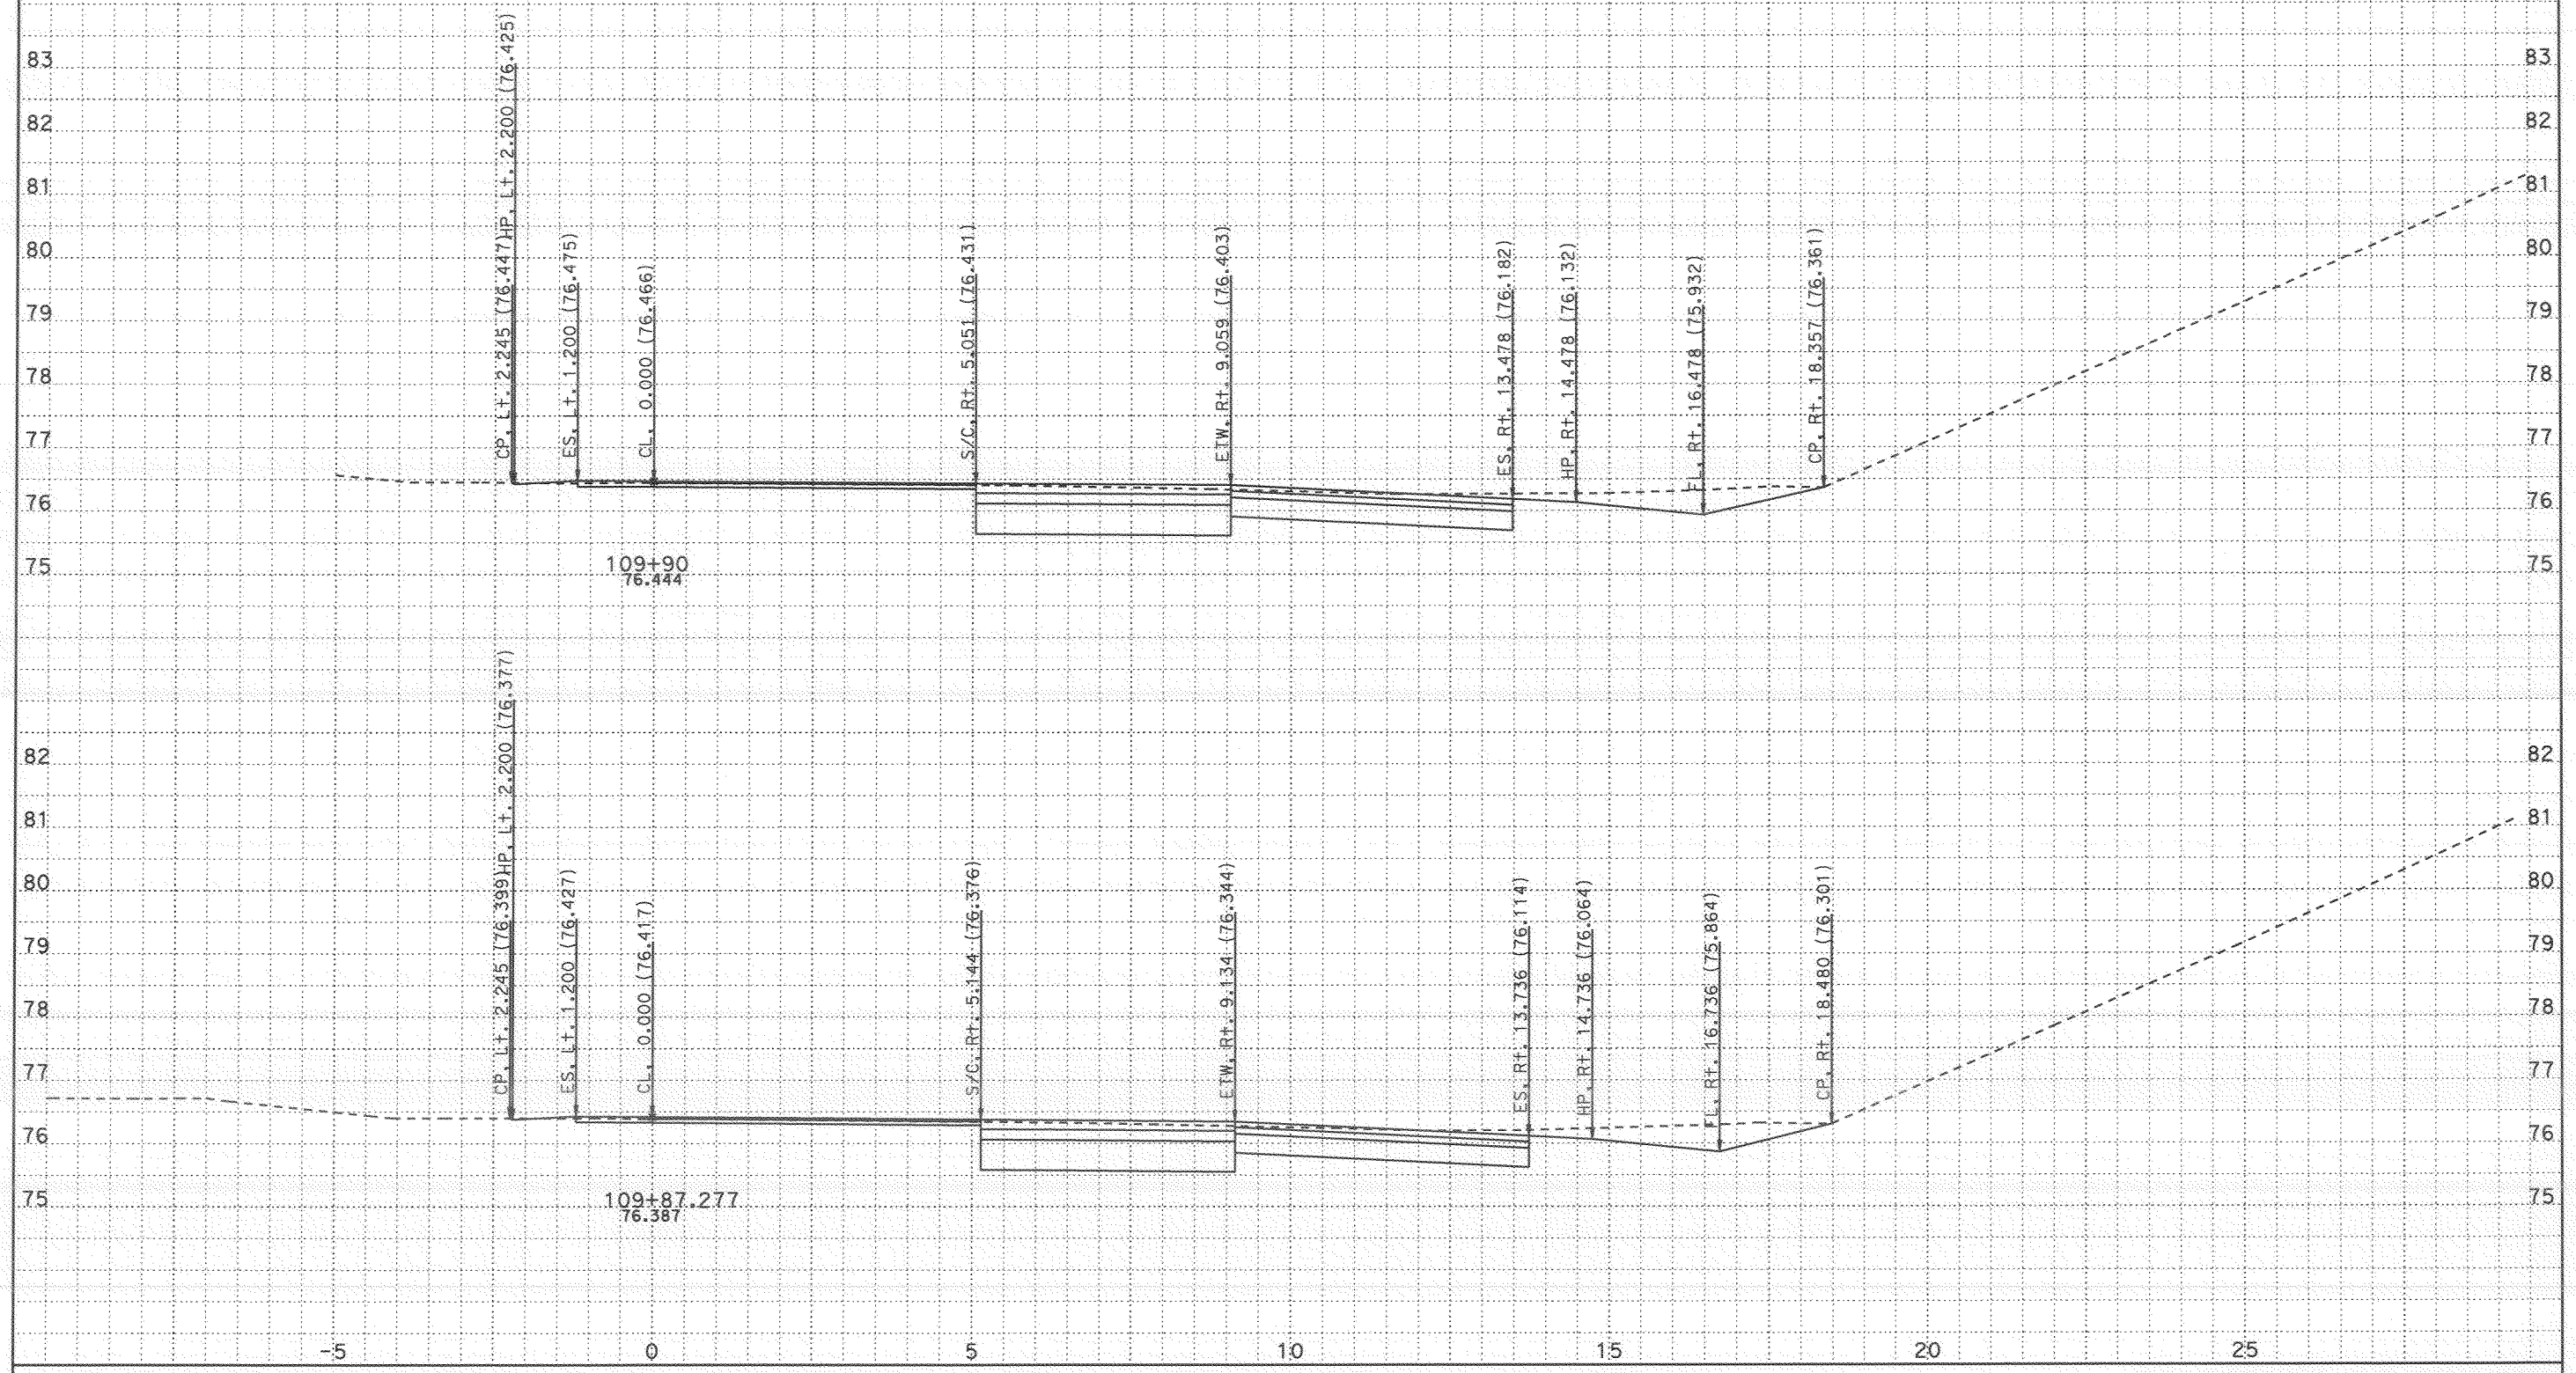

CROSS SECTIONS CREATED BY: Rod Mendoza DATE: 11/8/2007 ALL DIMENSIONS ARE METRIC

Project: 24020 File: D:\A_Projects\San_Diego_805\24020\tgrph.ear

PROJECT: SD 805
EA: 276201
KP: 9.8 / 12.7

Scale Ratio: 1:50 Horiz.
1:50 Vert.

TELEGRAPH NB ONRAMP
CROSS SECTIONS

FOR EARTHWORK DEVELOPMENT ONLY

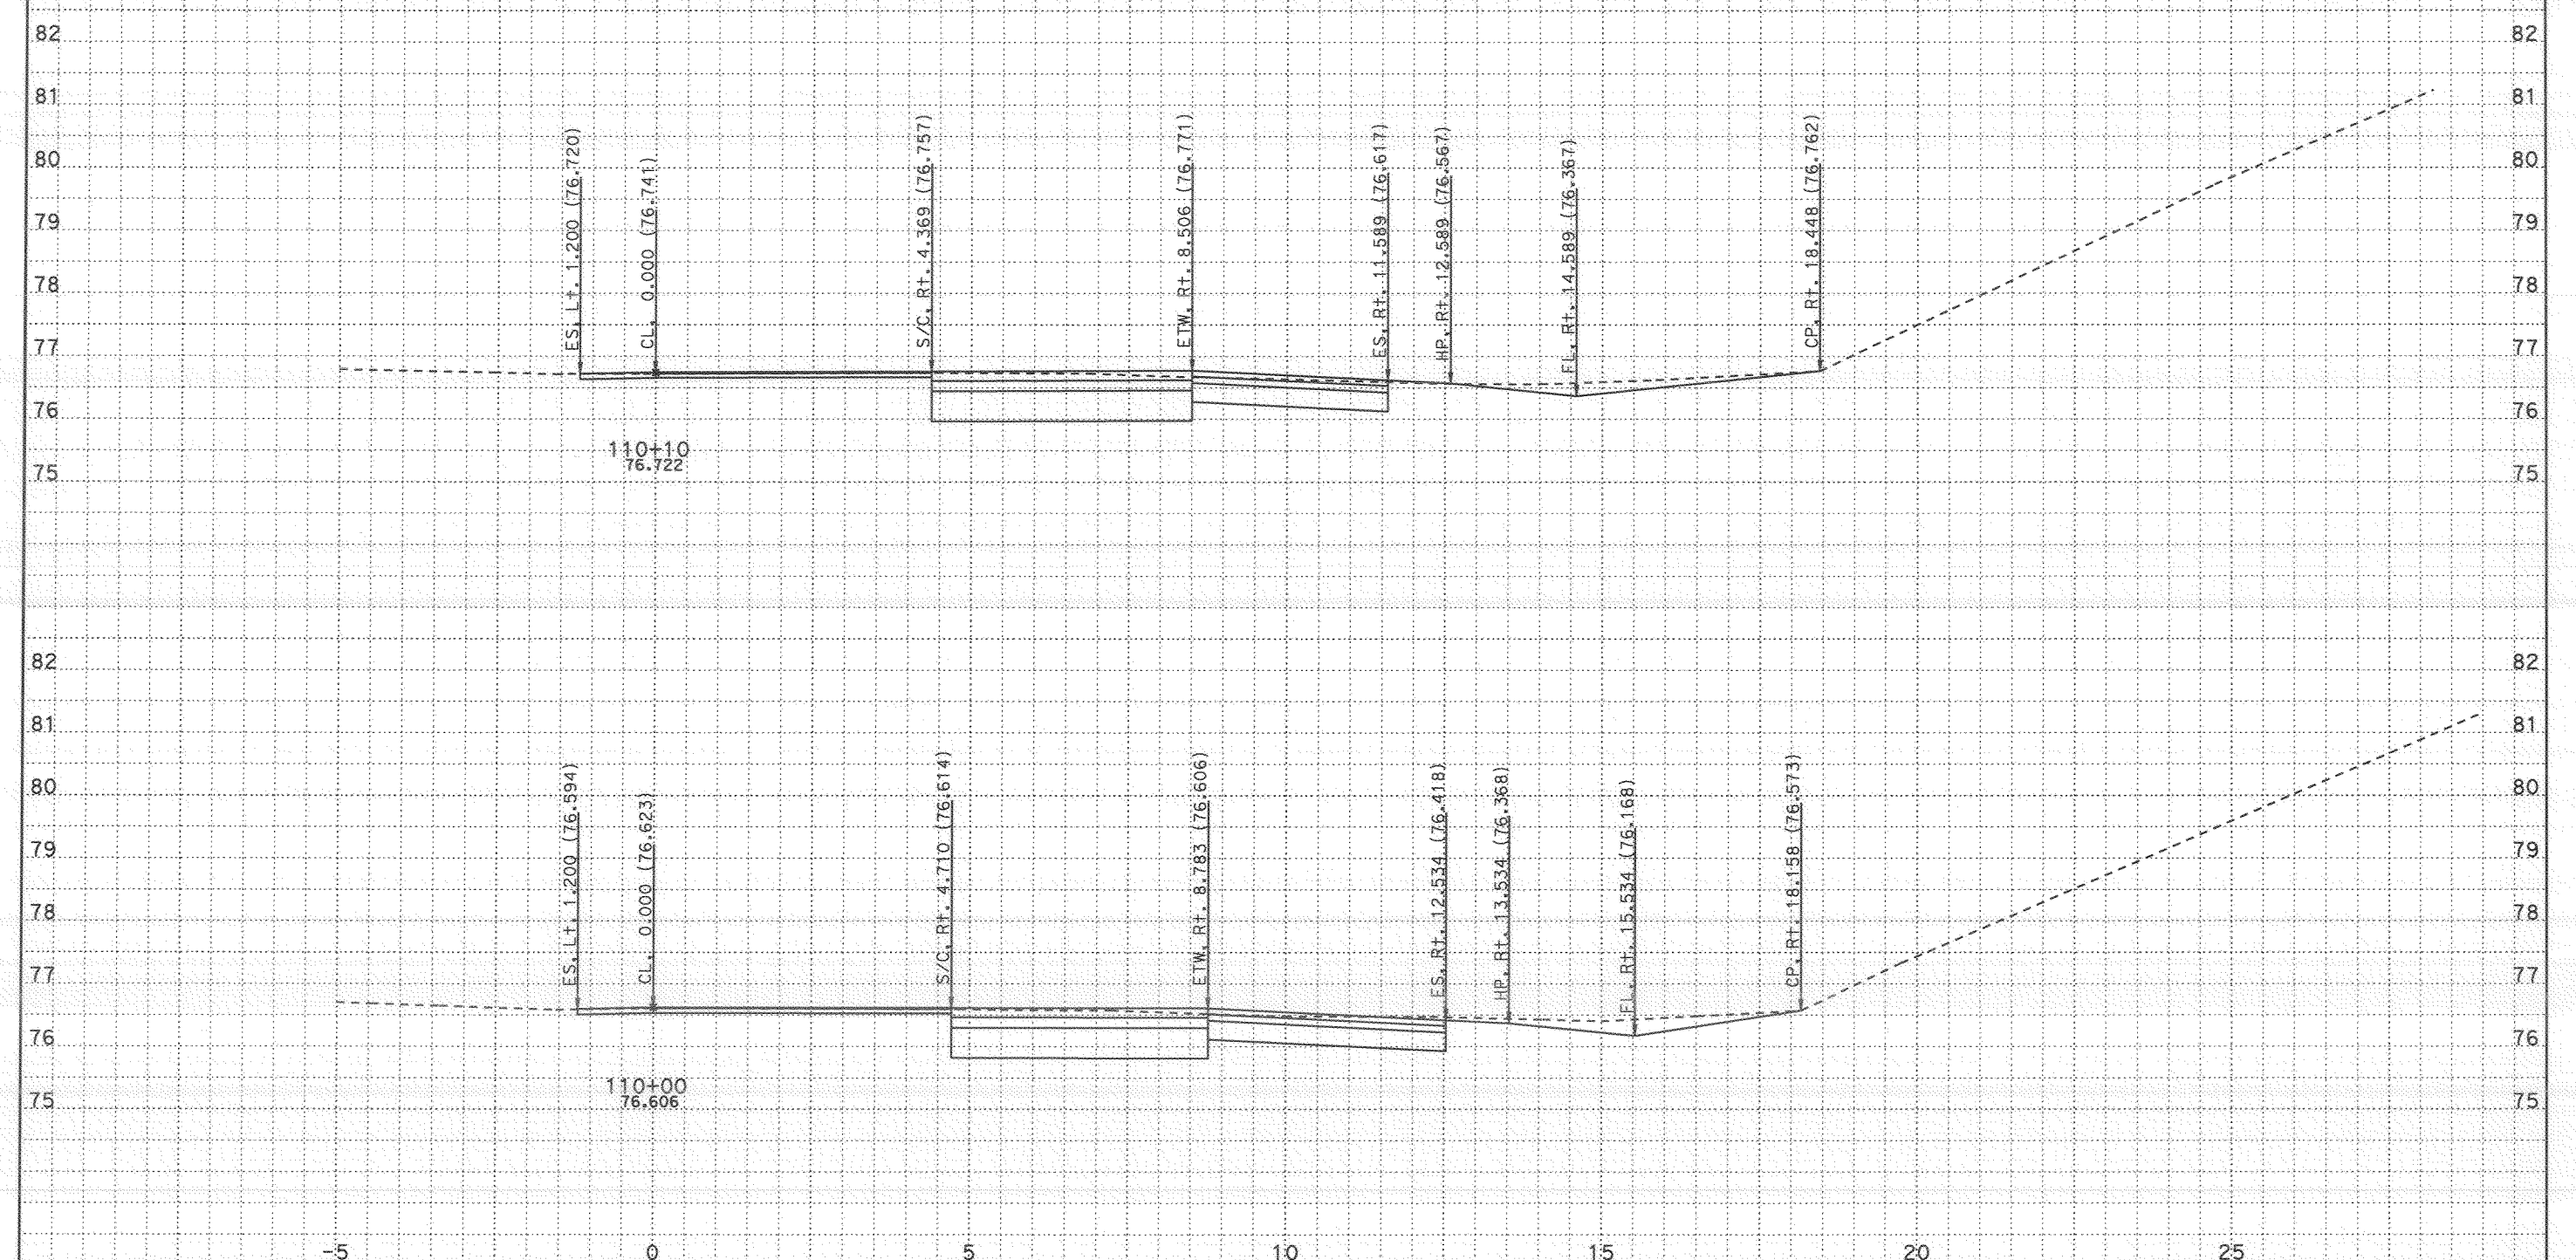

CROSS SECTIONS CREATED BY: Rod Mendoza DATE: 11/8/2007 ALL DIMENSIONS ARE METRIC

Project: 24020 File: D:\A_Projects\San_Diego_805\24020\tgrph.ear

PROJECT: SD 805
EA: 276201
KP: 9.8 / 12.7

Scale Ratio: 1:50 Horiz.
1:50 Vert.

TELEGRAPH NB ONRAMP
CROSS SECTIONS

SHEET 30 OF 40

FOR EARTHWORK DEVELOPMENT ONLY

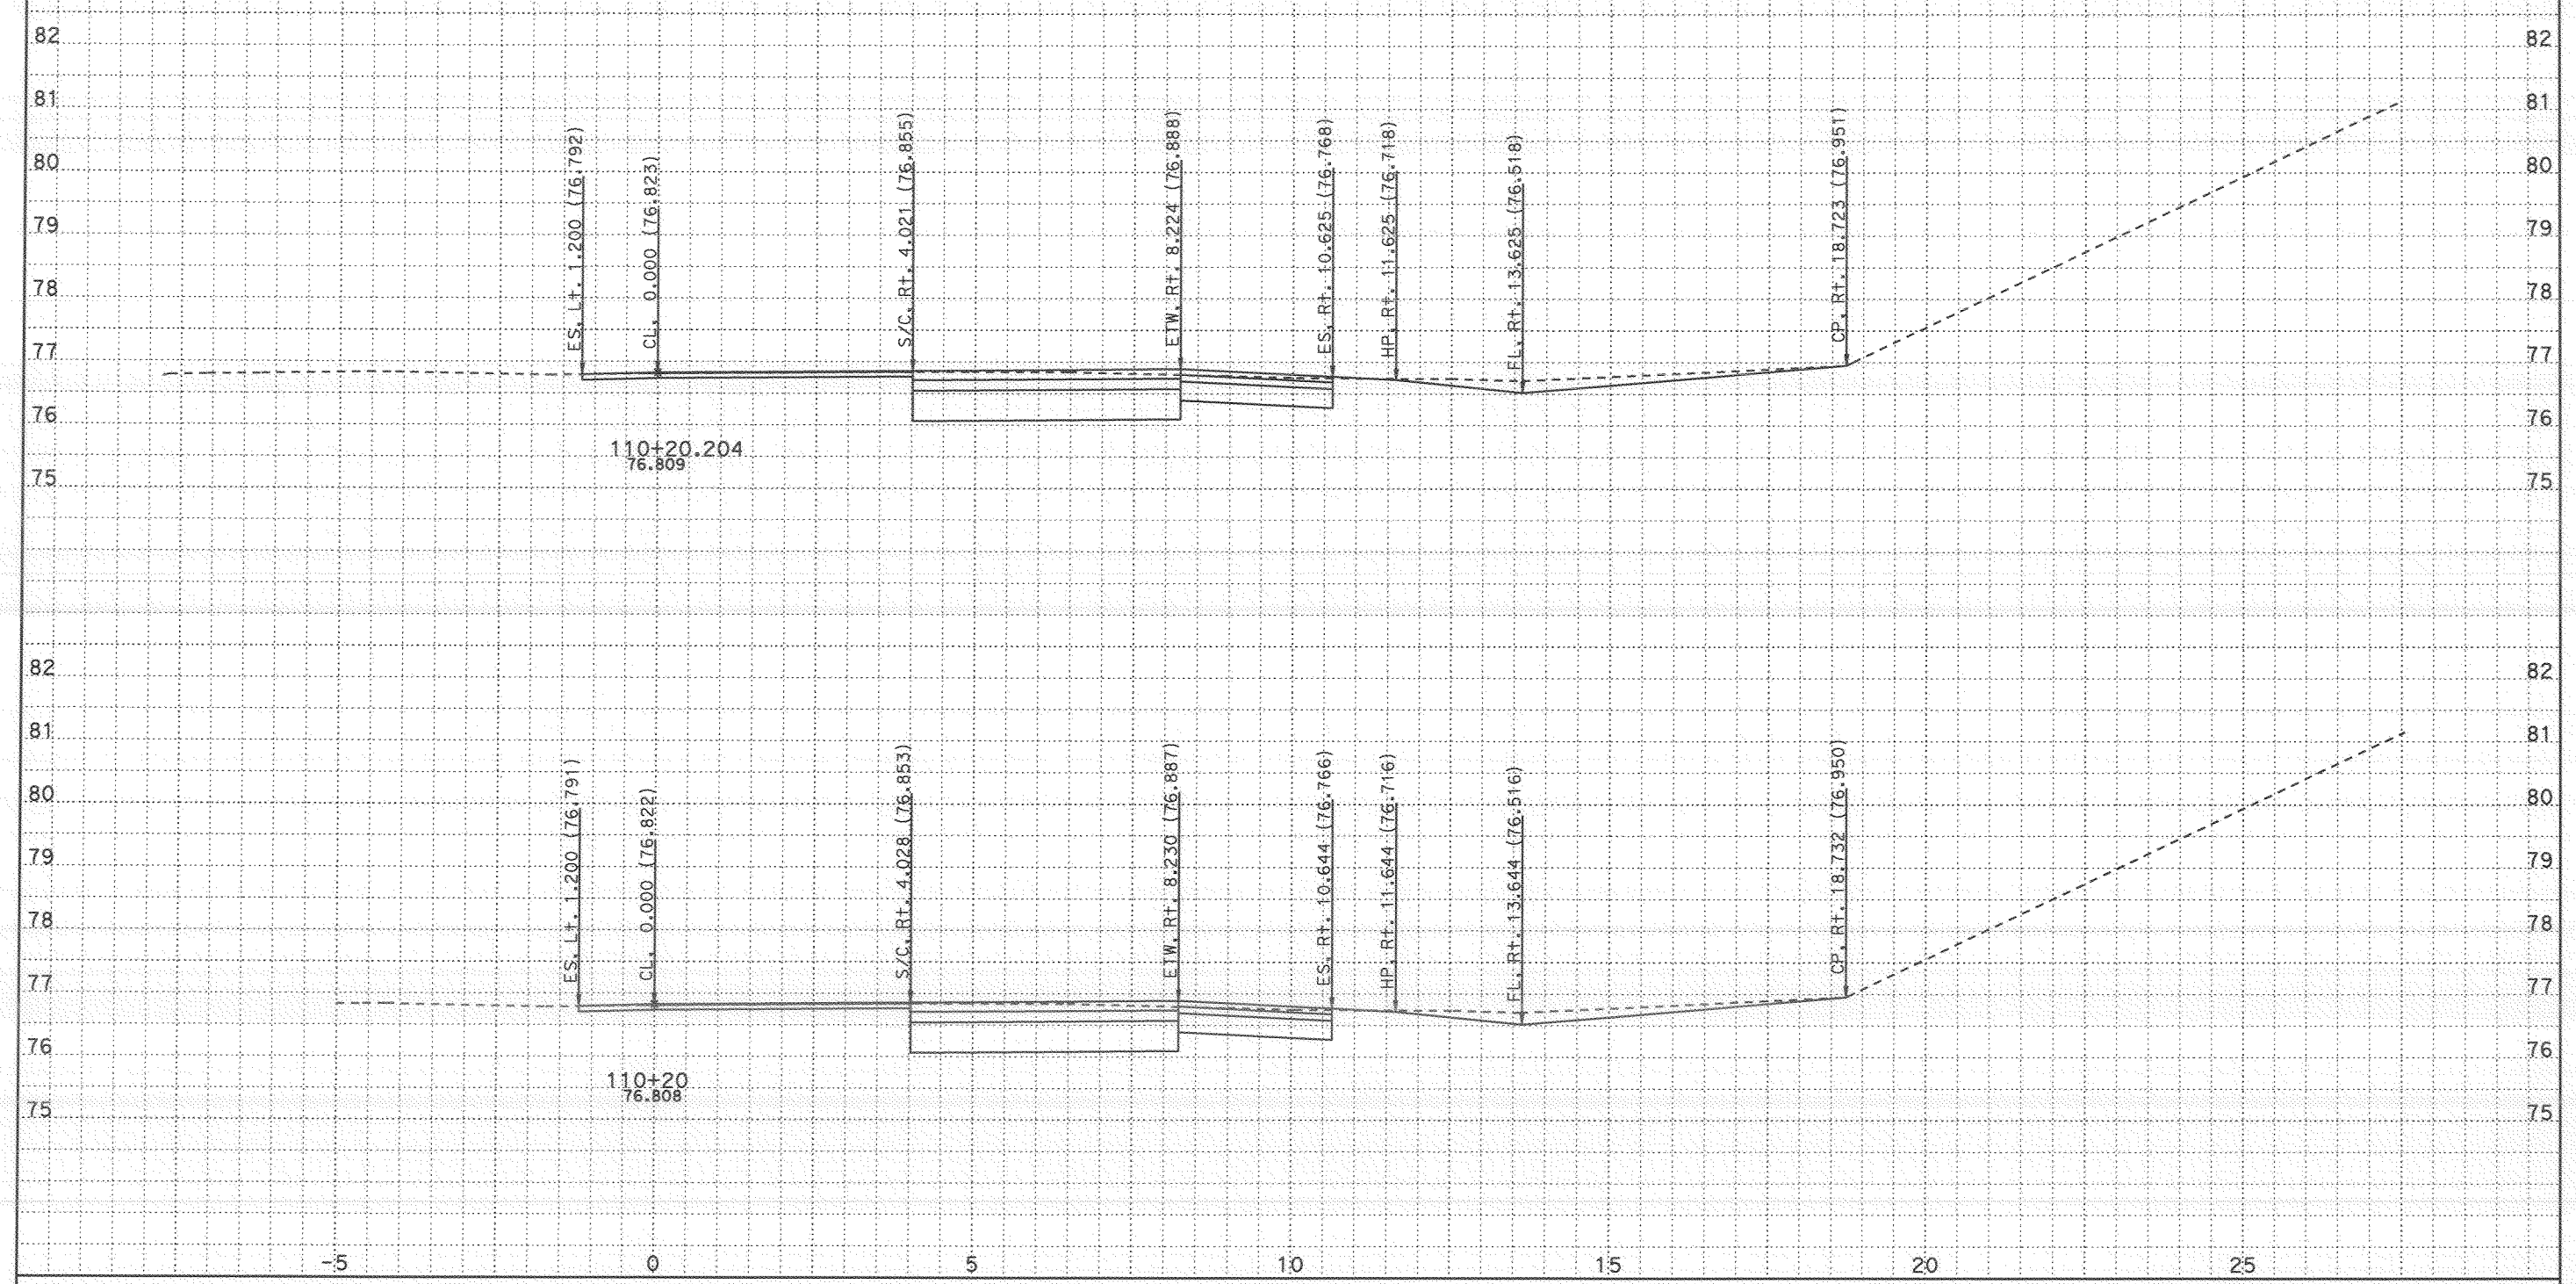

CROSS SECTIONS CREATED BY: Rod Mendoza DATE: 11/8/2007 ALL DIMENSIONS ARE METRIC

Project: 24020 File: D:\A_Projects\San_Diego_805\24020\tgrph.ear

PROJECT: SD 805
EA: 276201
KP: 9.8 / 12.7

Scale Ratio: 1:50 Horiz.
1:50 Vert.

TELEGRAPH NB ONRAMP
CROSS SECTIONS

FOR EARTHWORK DEVELOPMENT ONLY

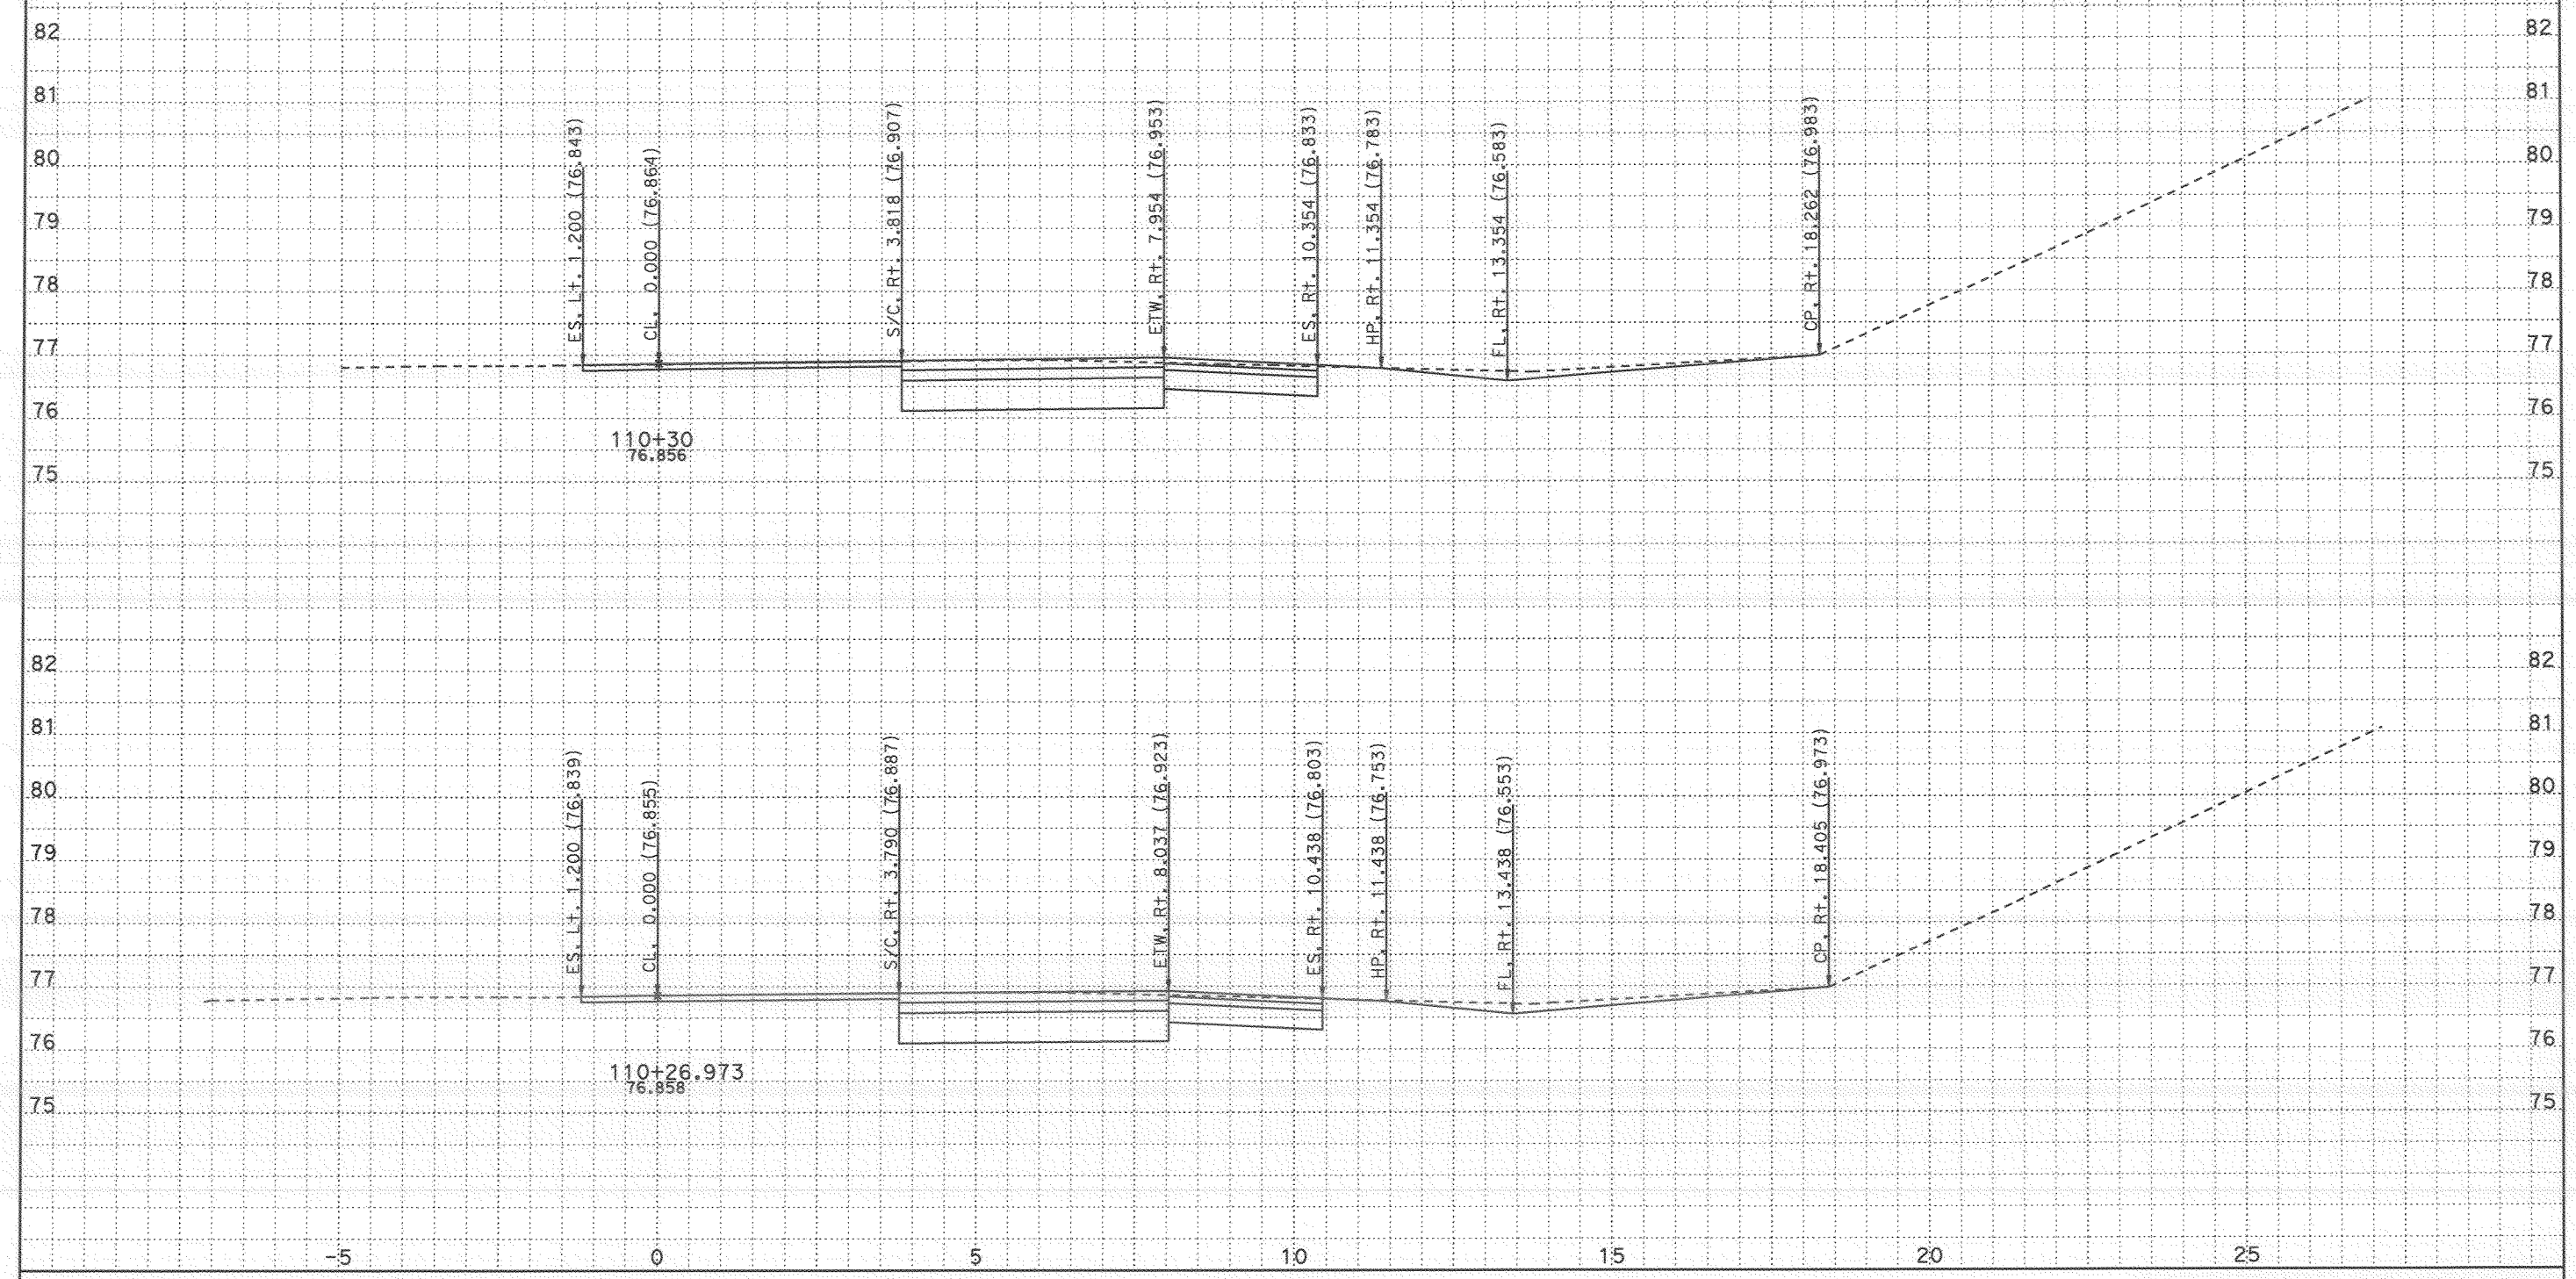

CROSS SECTIONS CREATED BY: Rod Mendoza DATE: 11/8/2007 ALL DIMENSIONS ARE METRIC

Project: 24020 File: D:\A_Projects\San_Diego_805\24020\tgrph.ear

PROJECT: SD 805
EA: 276201
KP: 9.8 / 12.7

Scale Ratio: 1:50 Horiz.
1:50 Vert.

TELEGRAPH NB ONRAMP
CROSS SECTIONS

FOR EARTHWORK DEVELOPMENT ONLY

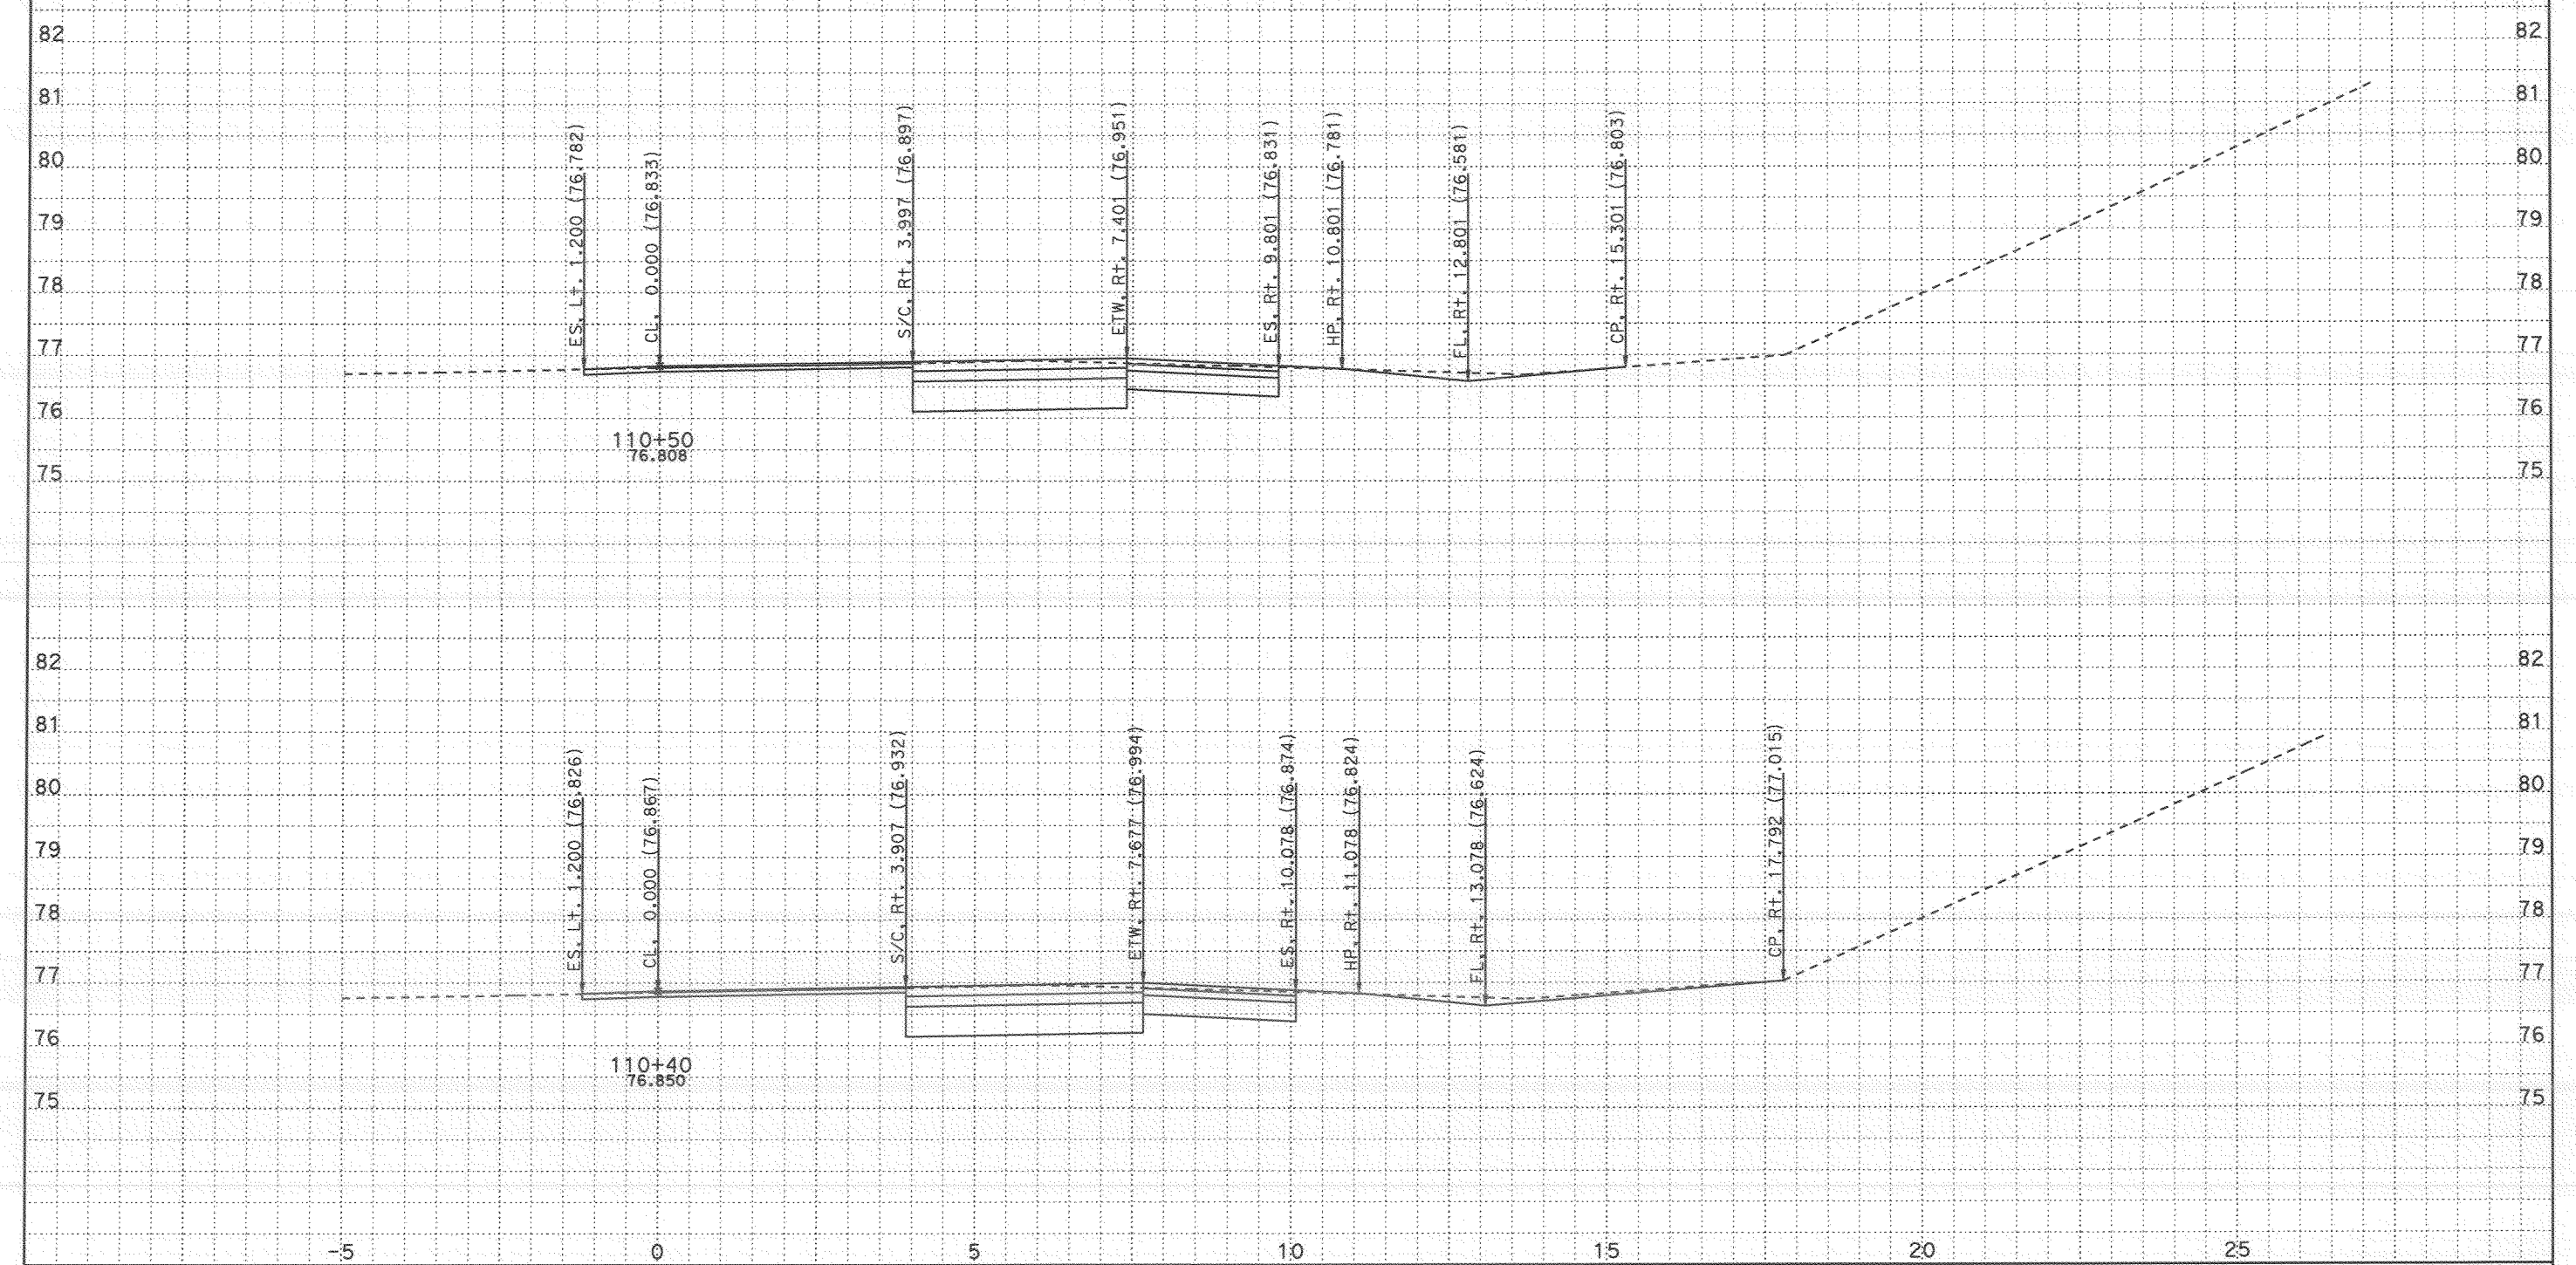

CROSS SECTIONS CREATED BY: Rod Mendoza DATE: 11/8/2007 ALL DIMENSIONS ARE METRIC

PROJECT: SD 805
EA: 276201
KP: 9.8 / 12.7

Scale Ratio: 1:50 Horiz.
1:50 Vert.

TELEGRAPH NB ONRAMP
CROSS SECTIONS

Project: 24020 File: D:\A_Projects\San_Diego_805\24020\tgrph.ear

FOR EARTHWORK DEVELOPMENT ONLY

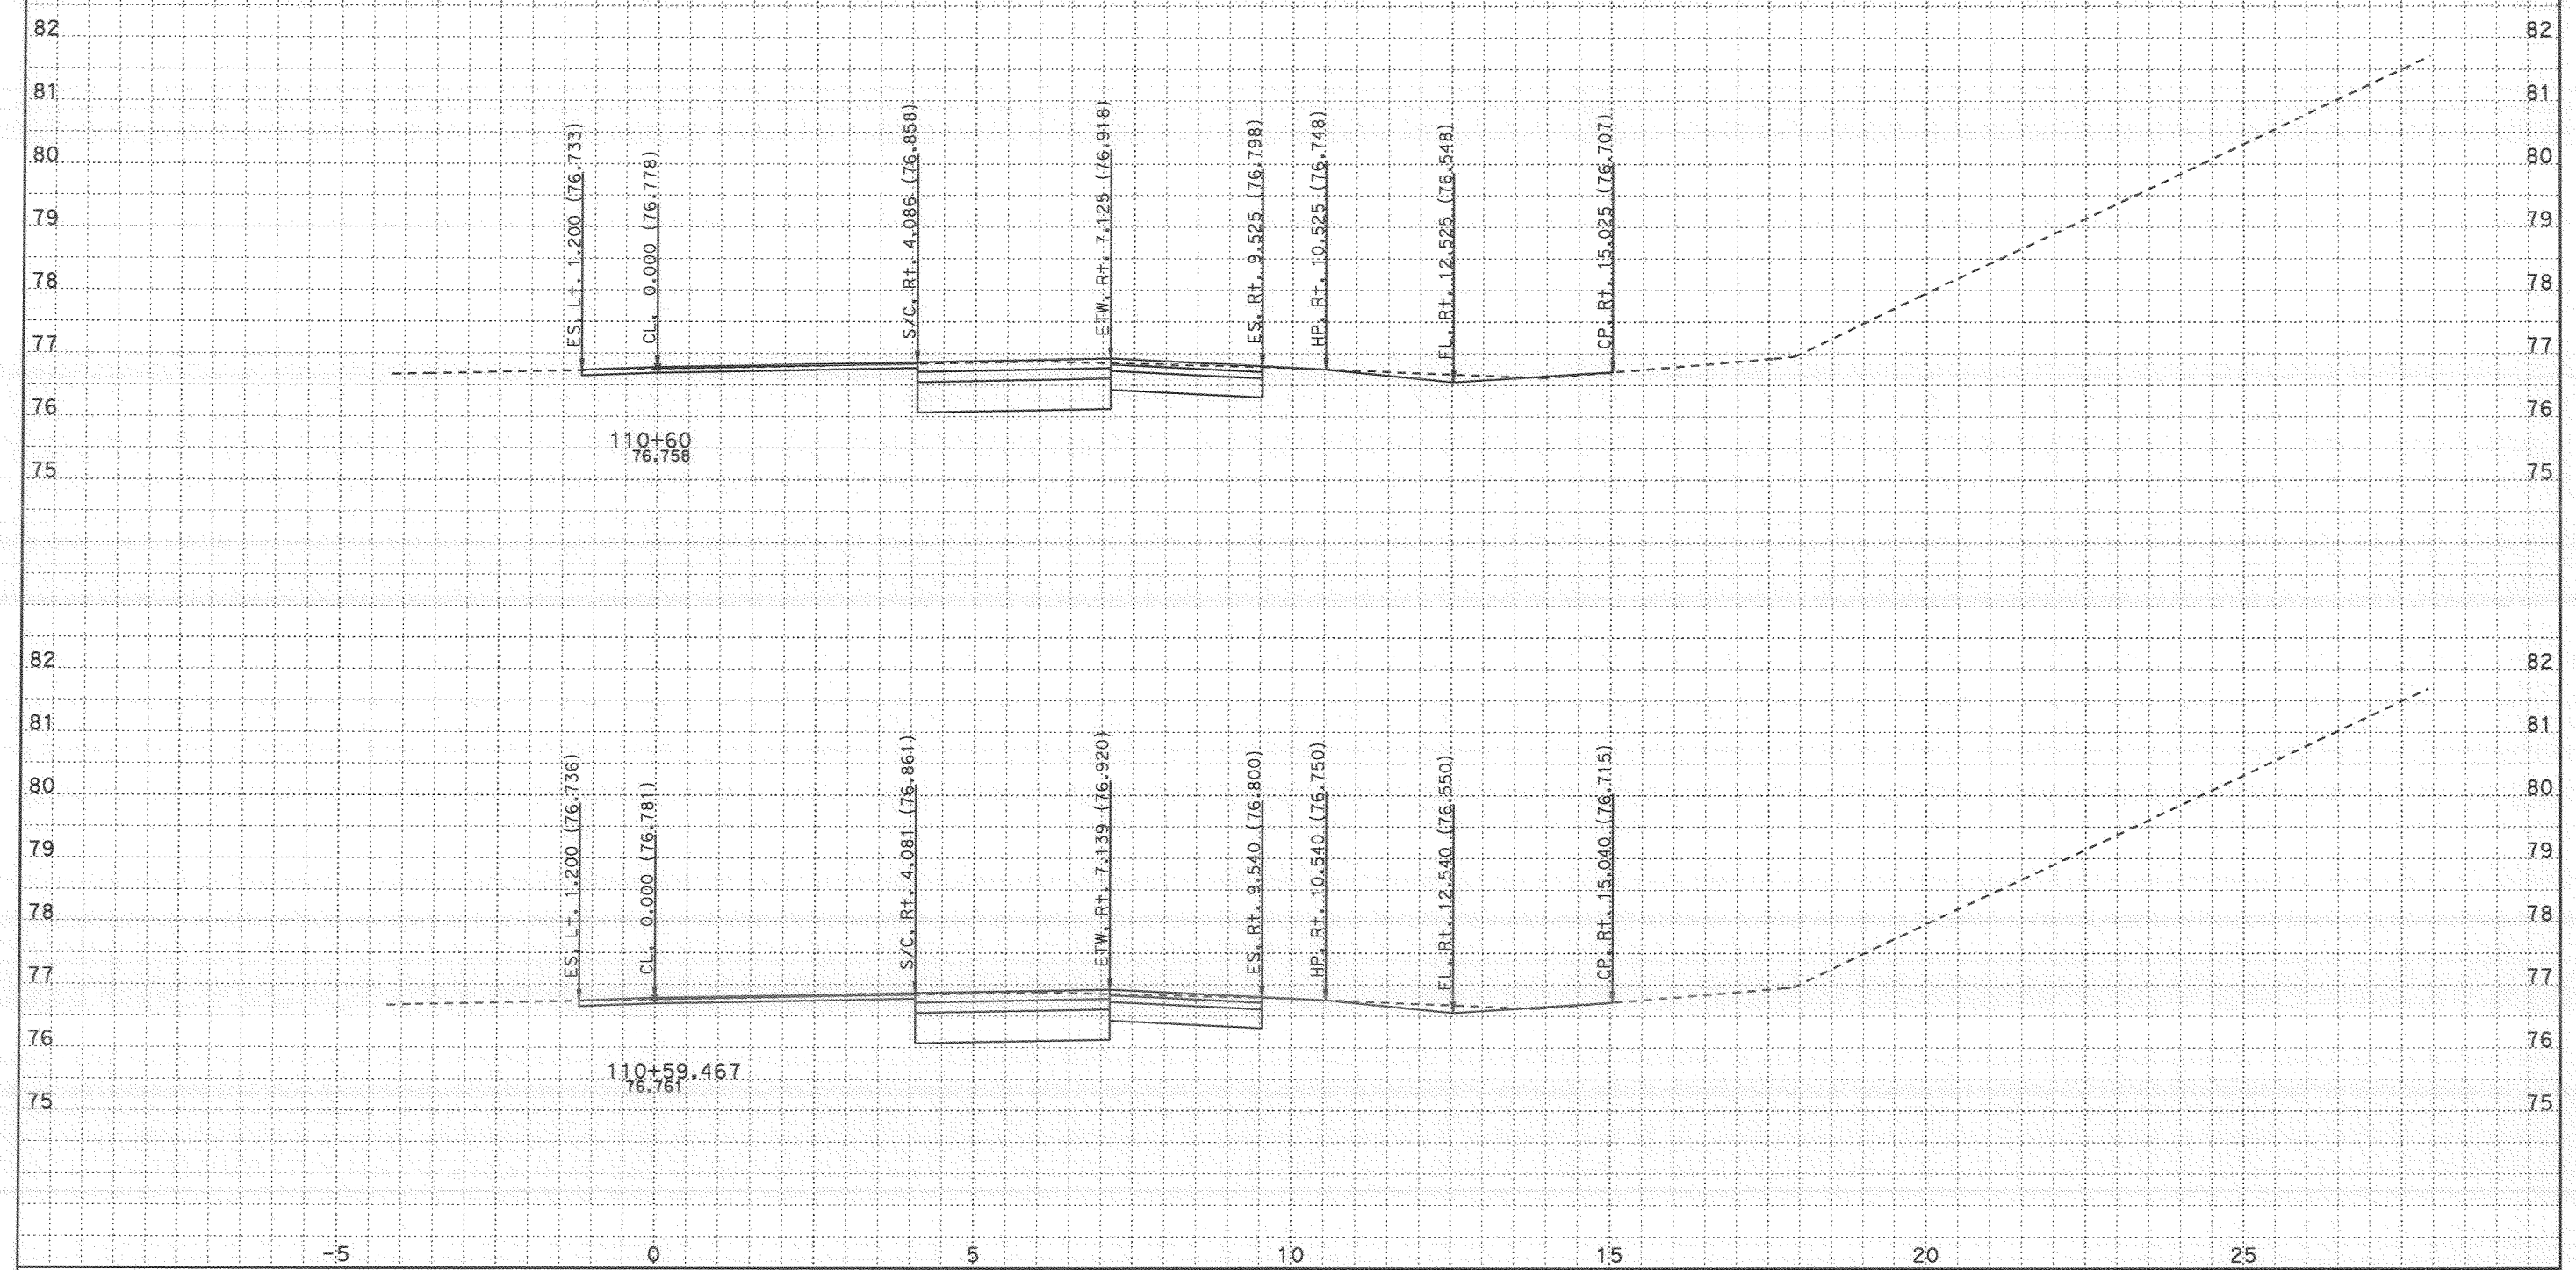

CROSS SECTIONS CREATED BY: Rod Mendoza DATE: 11/8/2007 ALL DIMENSIONS ARE METRIC

PROJECT: SD 805
EA: 276201
KP: 9.8 / 12.7

Scale Ratio: 1:50 Horiz.
1:50 Vert.

TELEGRAPH NB ONRAMP
CROSS SECTIONS

SHEET 34 OF 40

Project: 24020 File: D:\A_Projects\San_Diego_805\24020\tgrph.ear

FOR EARTHWORK DEVELOPMENT ONLY

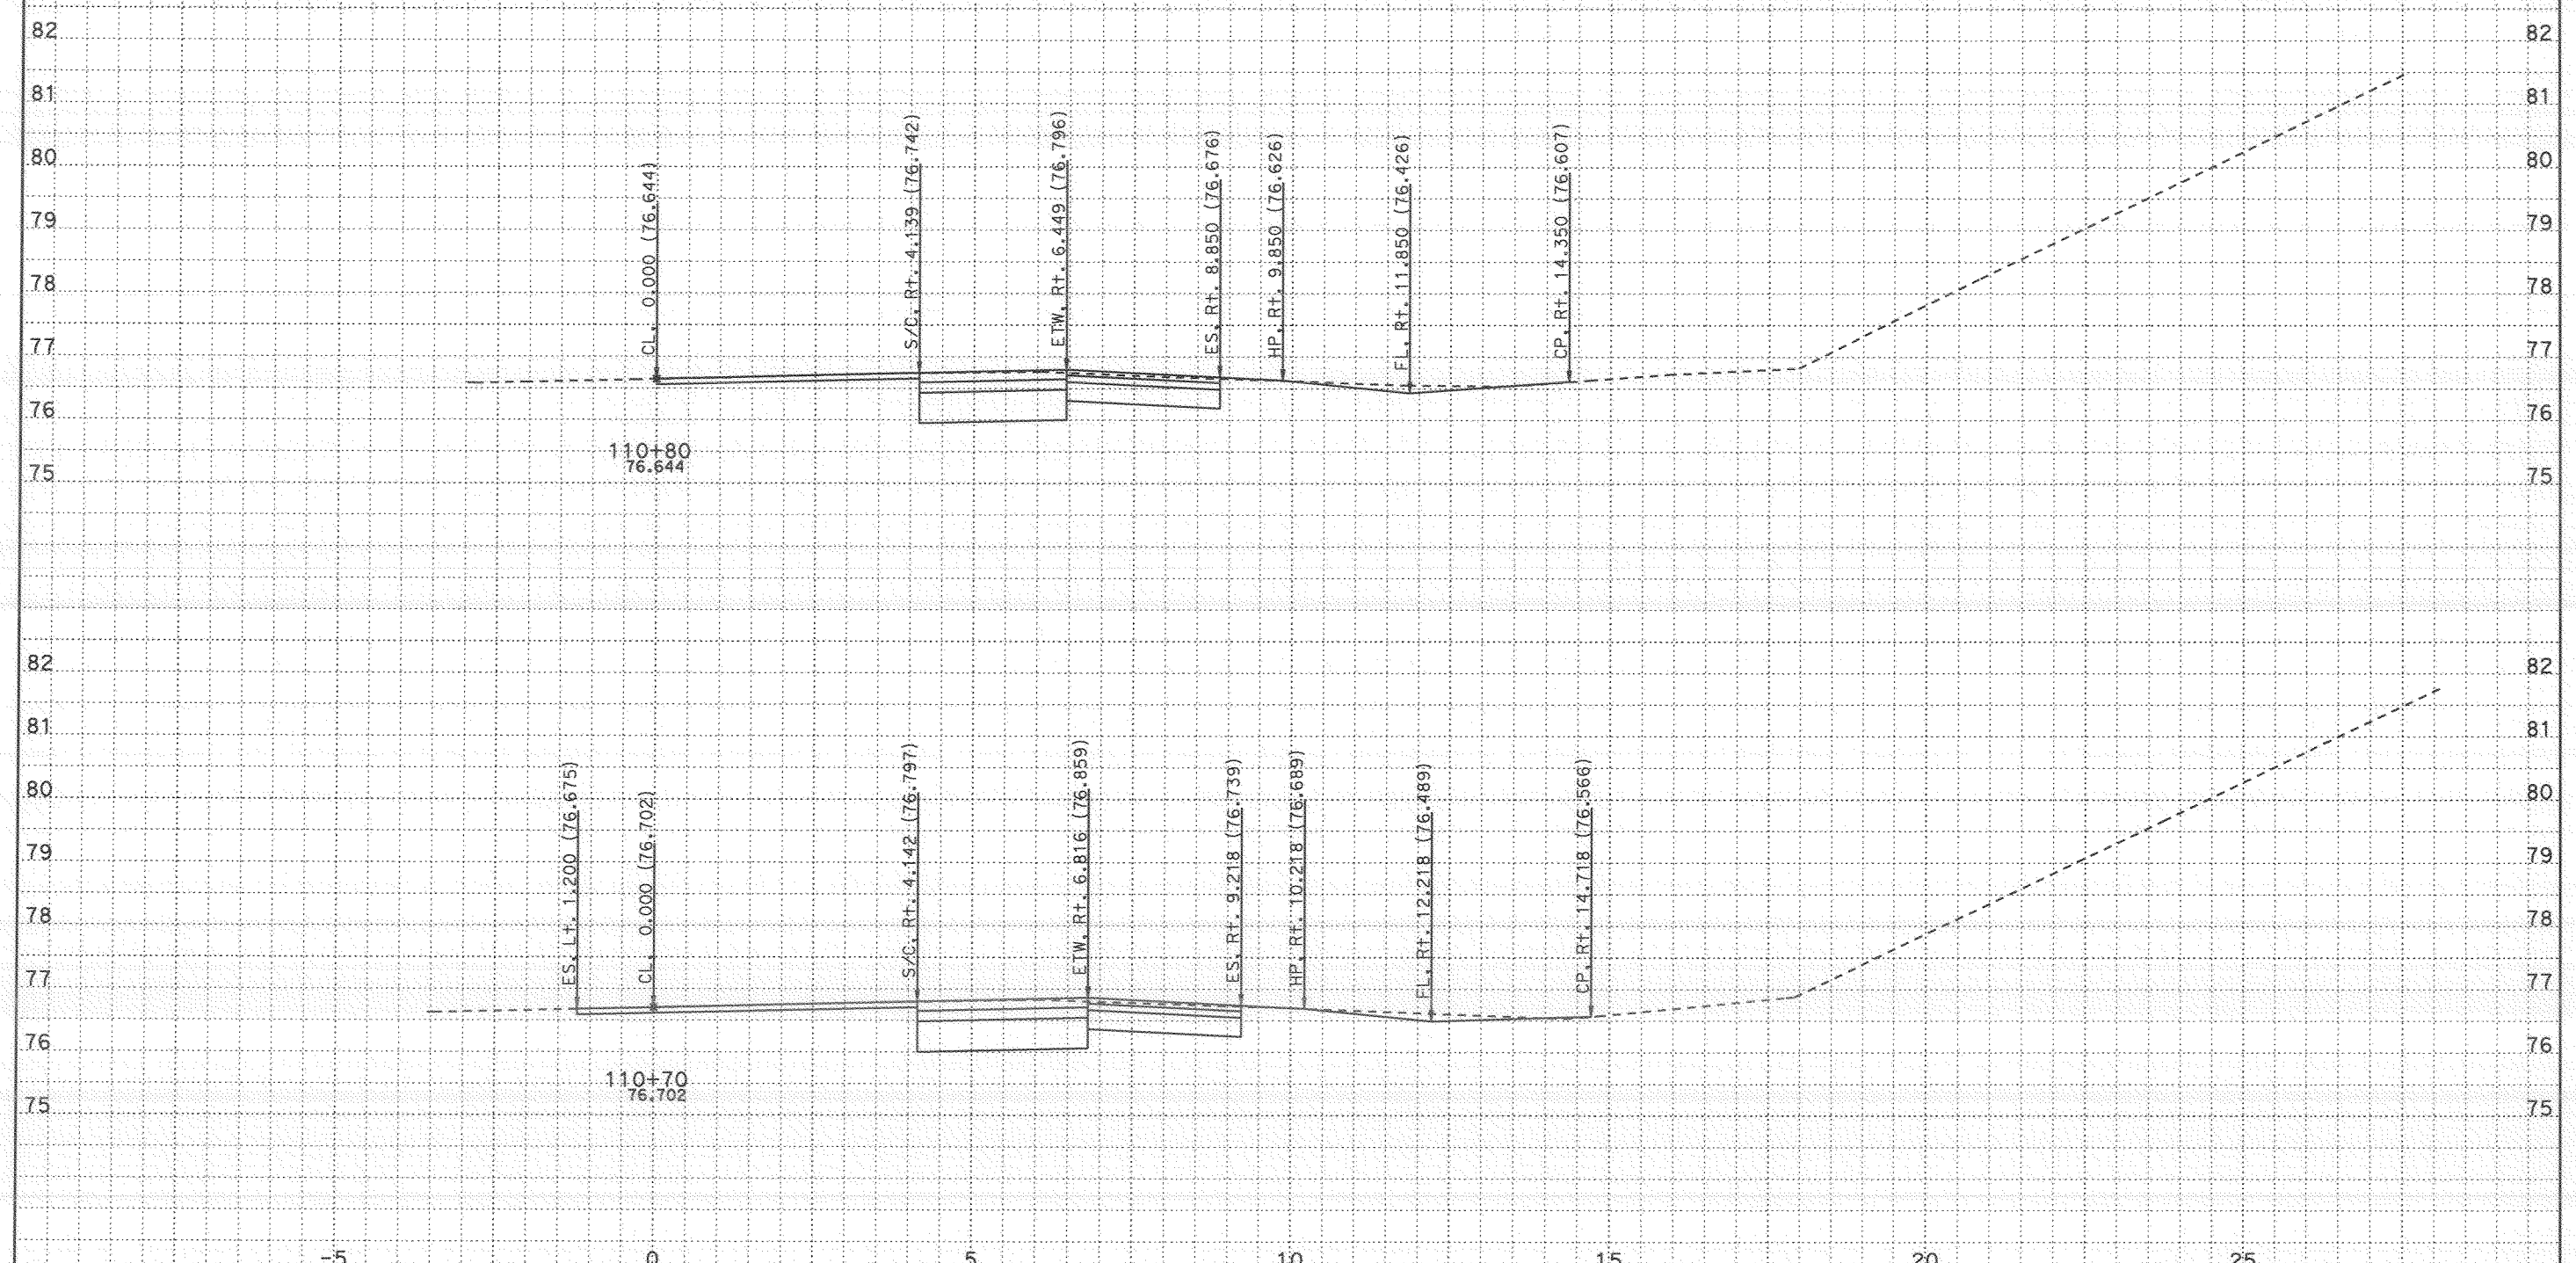

CROSS SECTIONS CREATED BY: Rod Mendoza DATE: 11/8/2007 ALL DIMENSIONS ARE METRIC

Project: 24020 File: D:\A_Projects\San_Diego_805\24020\tgrph.ear

PROJECT: SD 805
EA: 276201
KP: 9.8 / 12.7

Scale Ratio: 1:50 Horiz.
1:50 Vert.

TELEGRAPH NB ONRAMP
CROSS SECTIONS

SHEET 35 OF 40

FOR EARTHWORK DEVELOPMENT ONLY

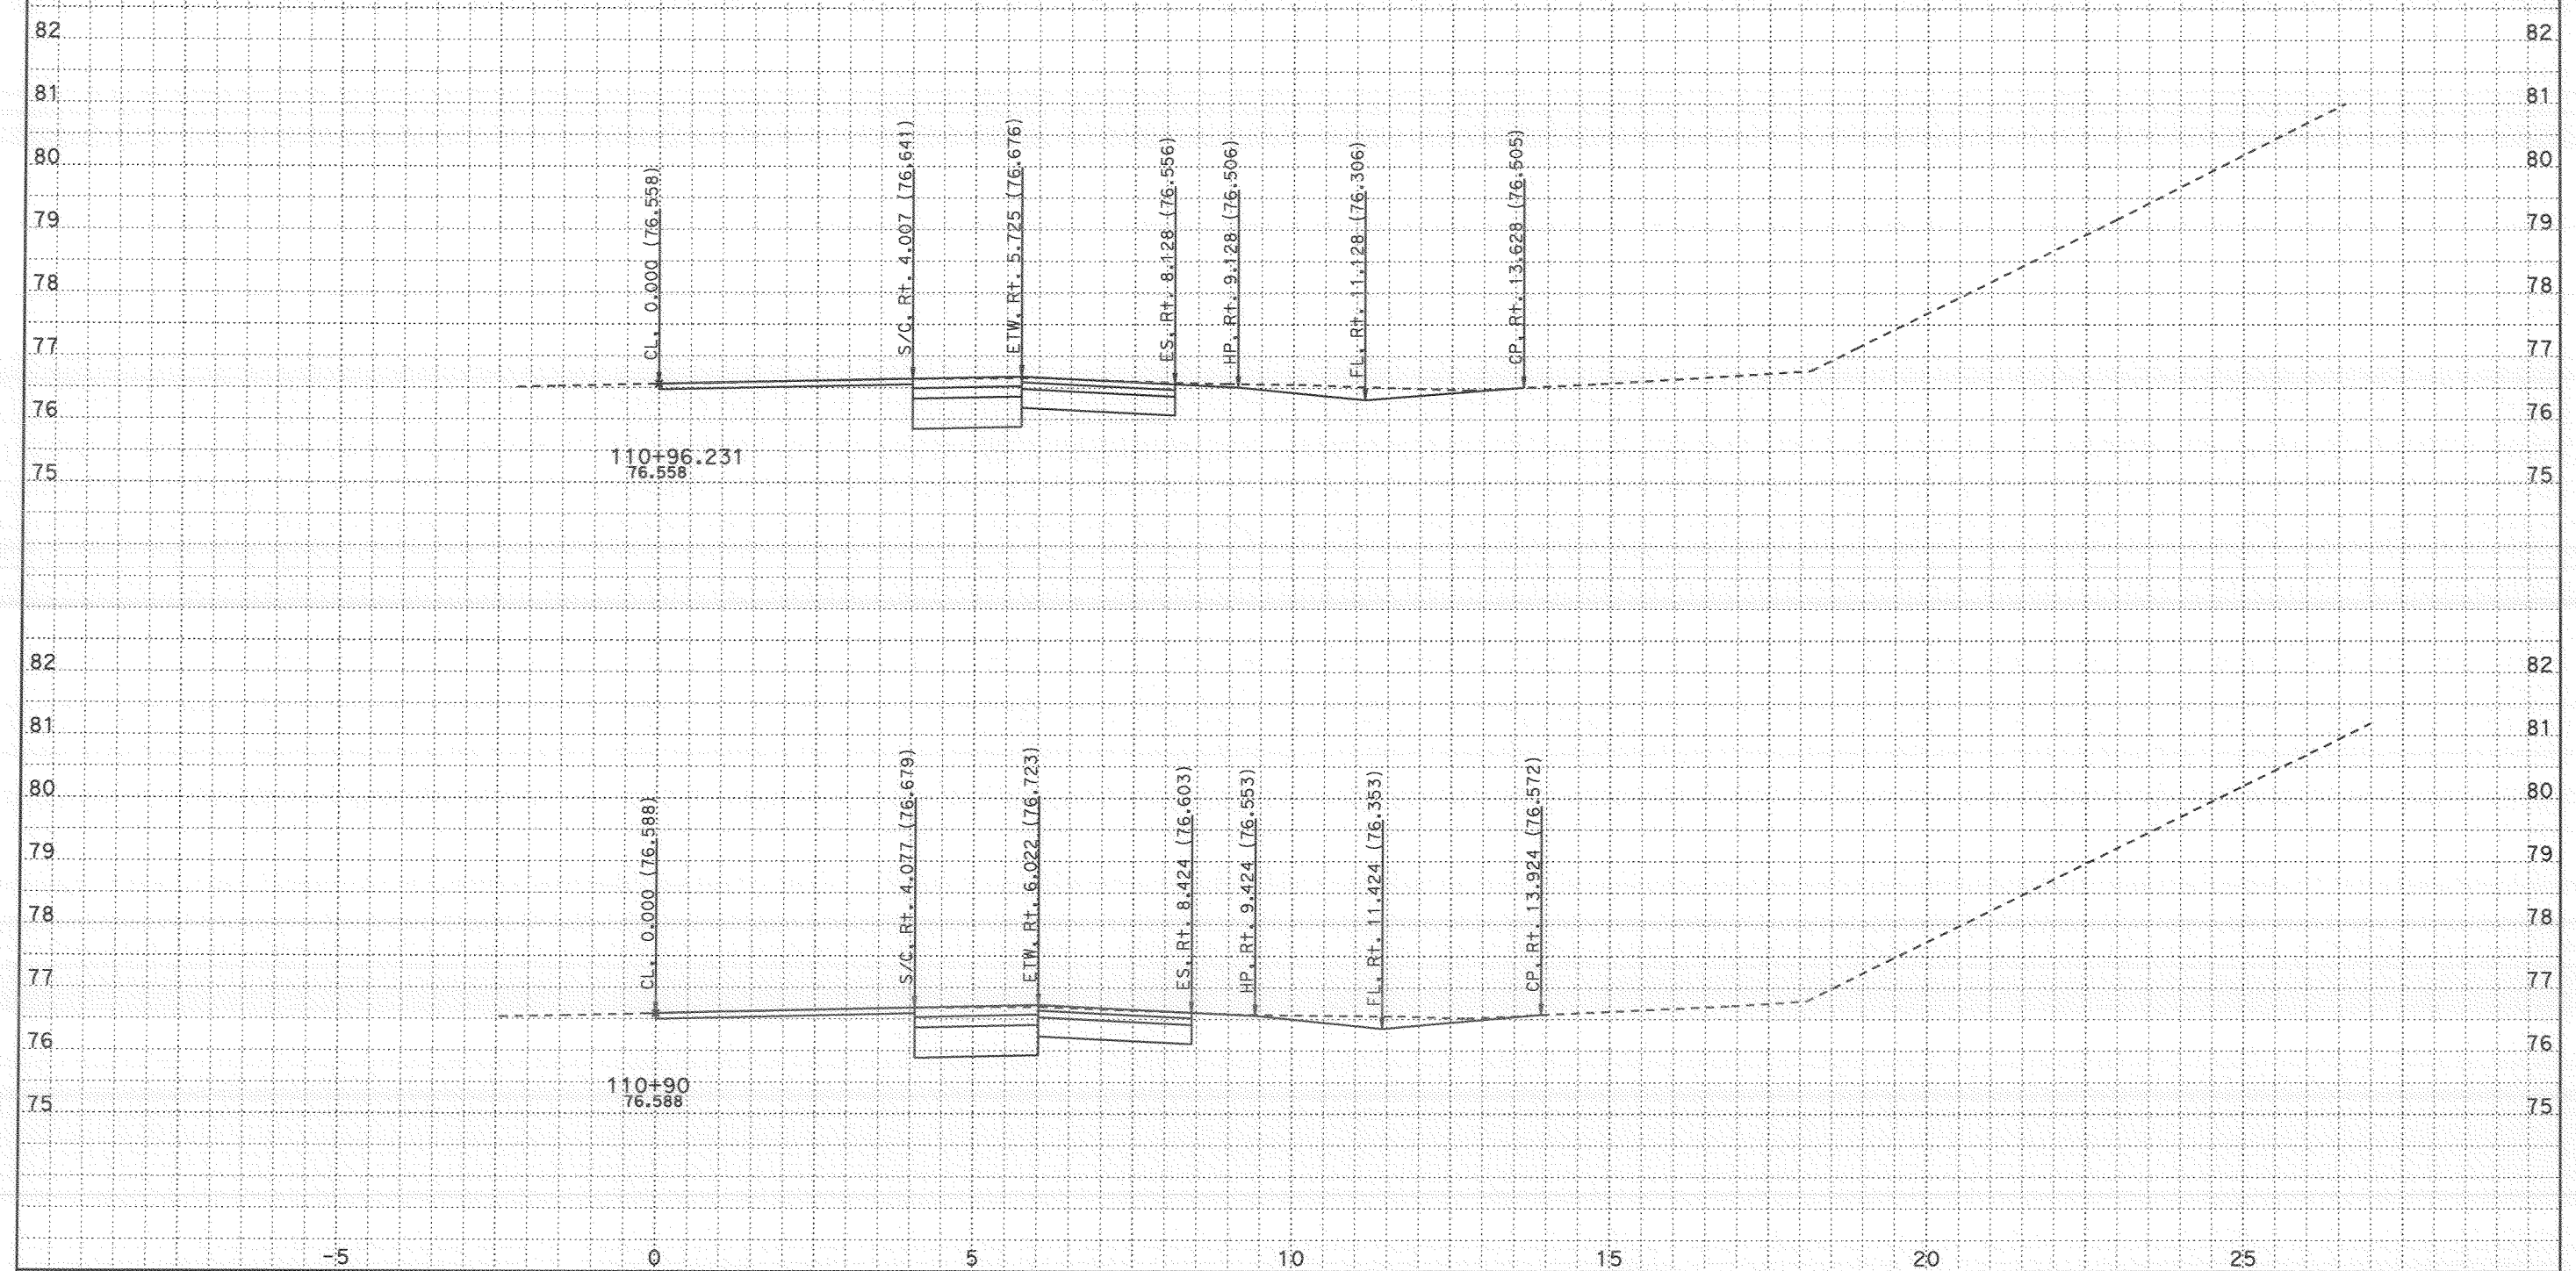

CROSS SECTIONS CREATED BY: Rod Mendoza DATE: 11/8/2007 ALL DIMENSIONS ARE METRIC

PROJECT: SD 805
EA: 276201
KP: 9.8 / 12.7

Scale Ratio: 1:50 Horiz.
1:50 Vert.

TELEGRAPH NB ONRAMP
CROSS SECTIONS

Project: 24020 File: D:\A_Projects\San_Diego_805\24020\tgrph.ear

FOR EARTHWORK DEVELOPMENT ONLY

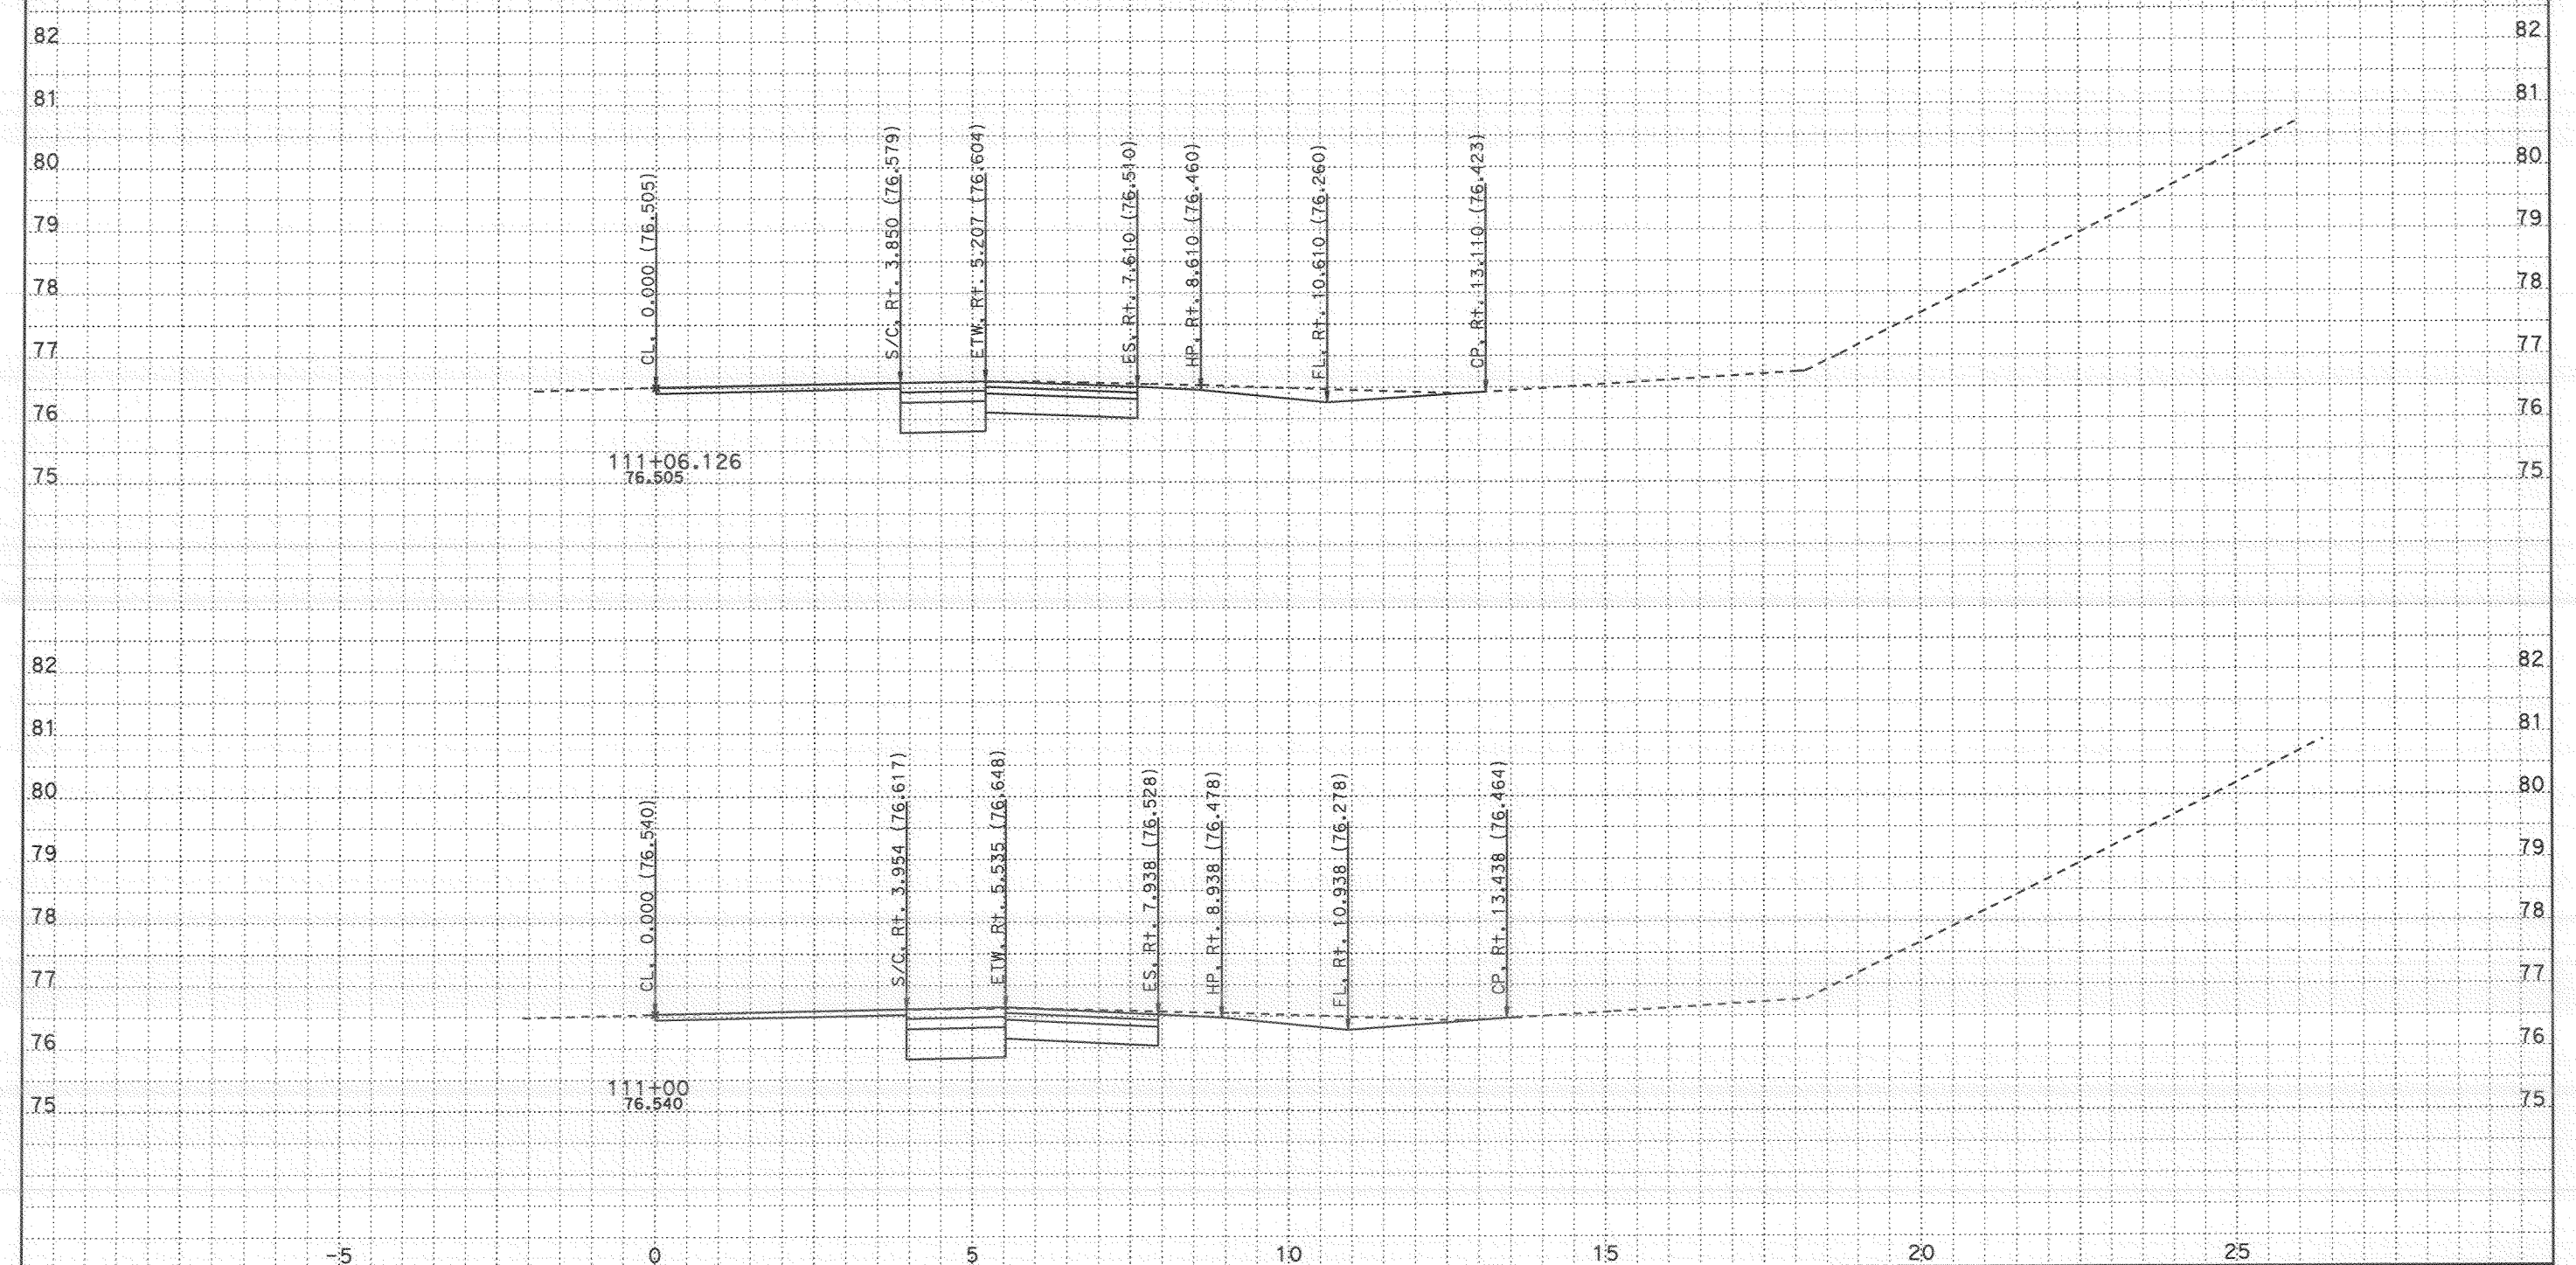

CROSS SECTIONS CREATED BY: Rod Mendoza DATE: 11/8/2007 ALL DIMENSIONS ARE METRIC

Project: 24020 File: D:\A_Projects\San_Diego_805\24020\tgrph.ear

PROJECT: SD 805
EA: 276201
KP: 9.8 / 12.7

Scale Ratio: 1:50 Horiz.
1:50 Vert.

TELEGRAPH NB ONRAMP
CROSS SECTIONS

SHEET 37 OF 40

FOR EARTHWORK DEVELOPMENT ONLY

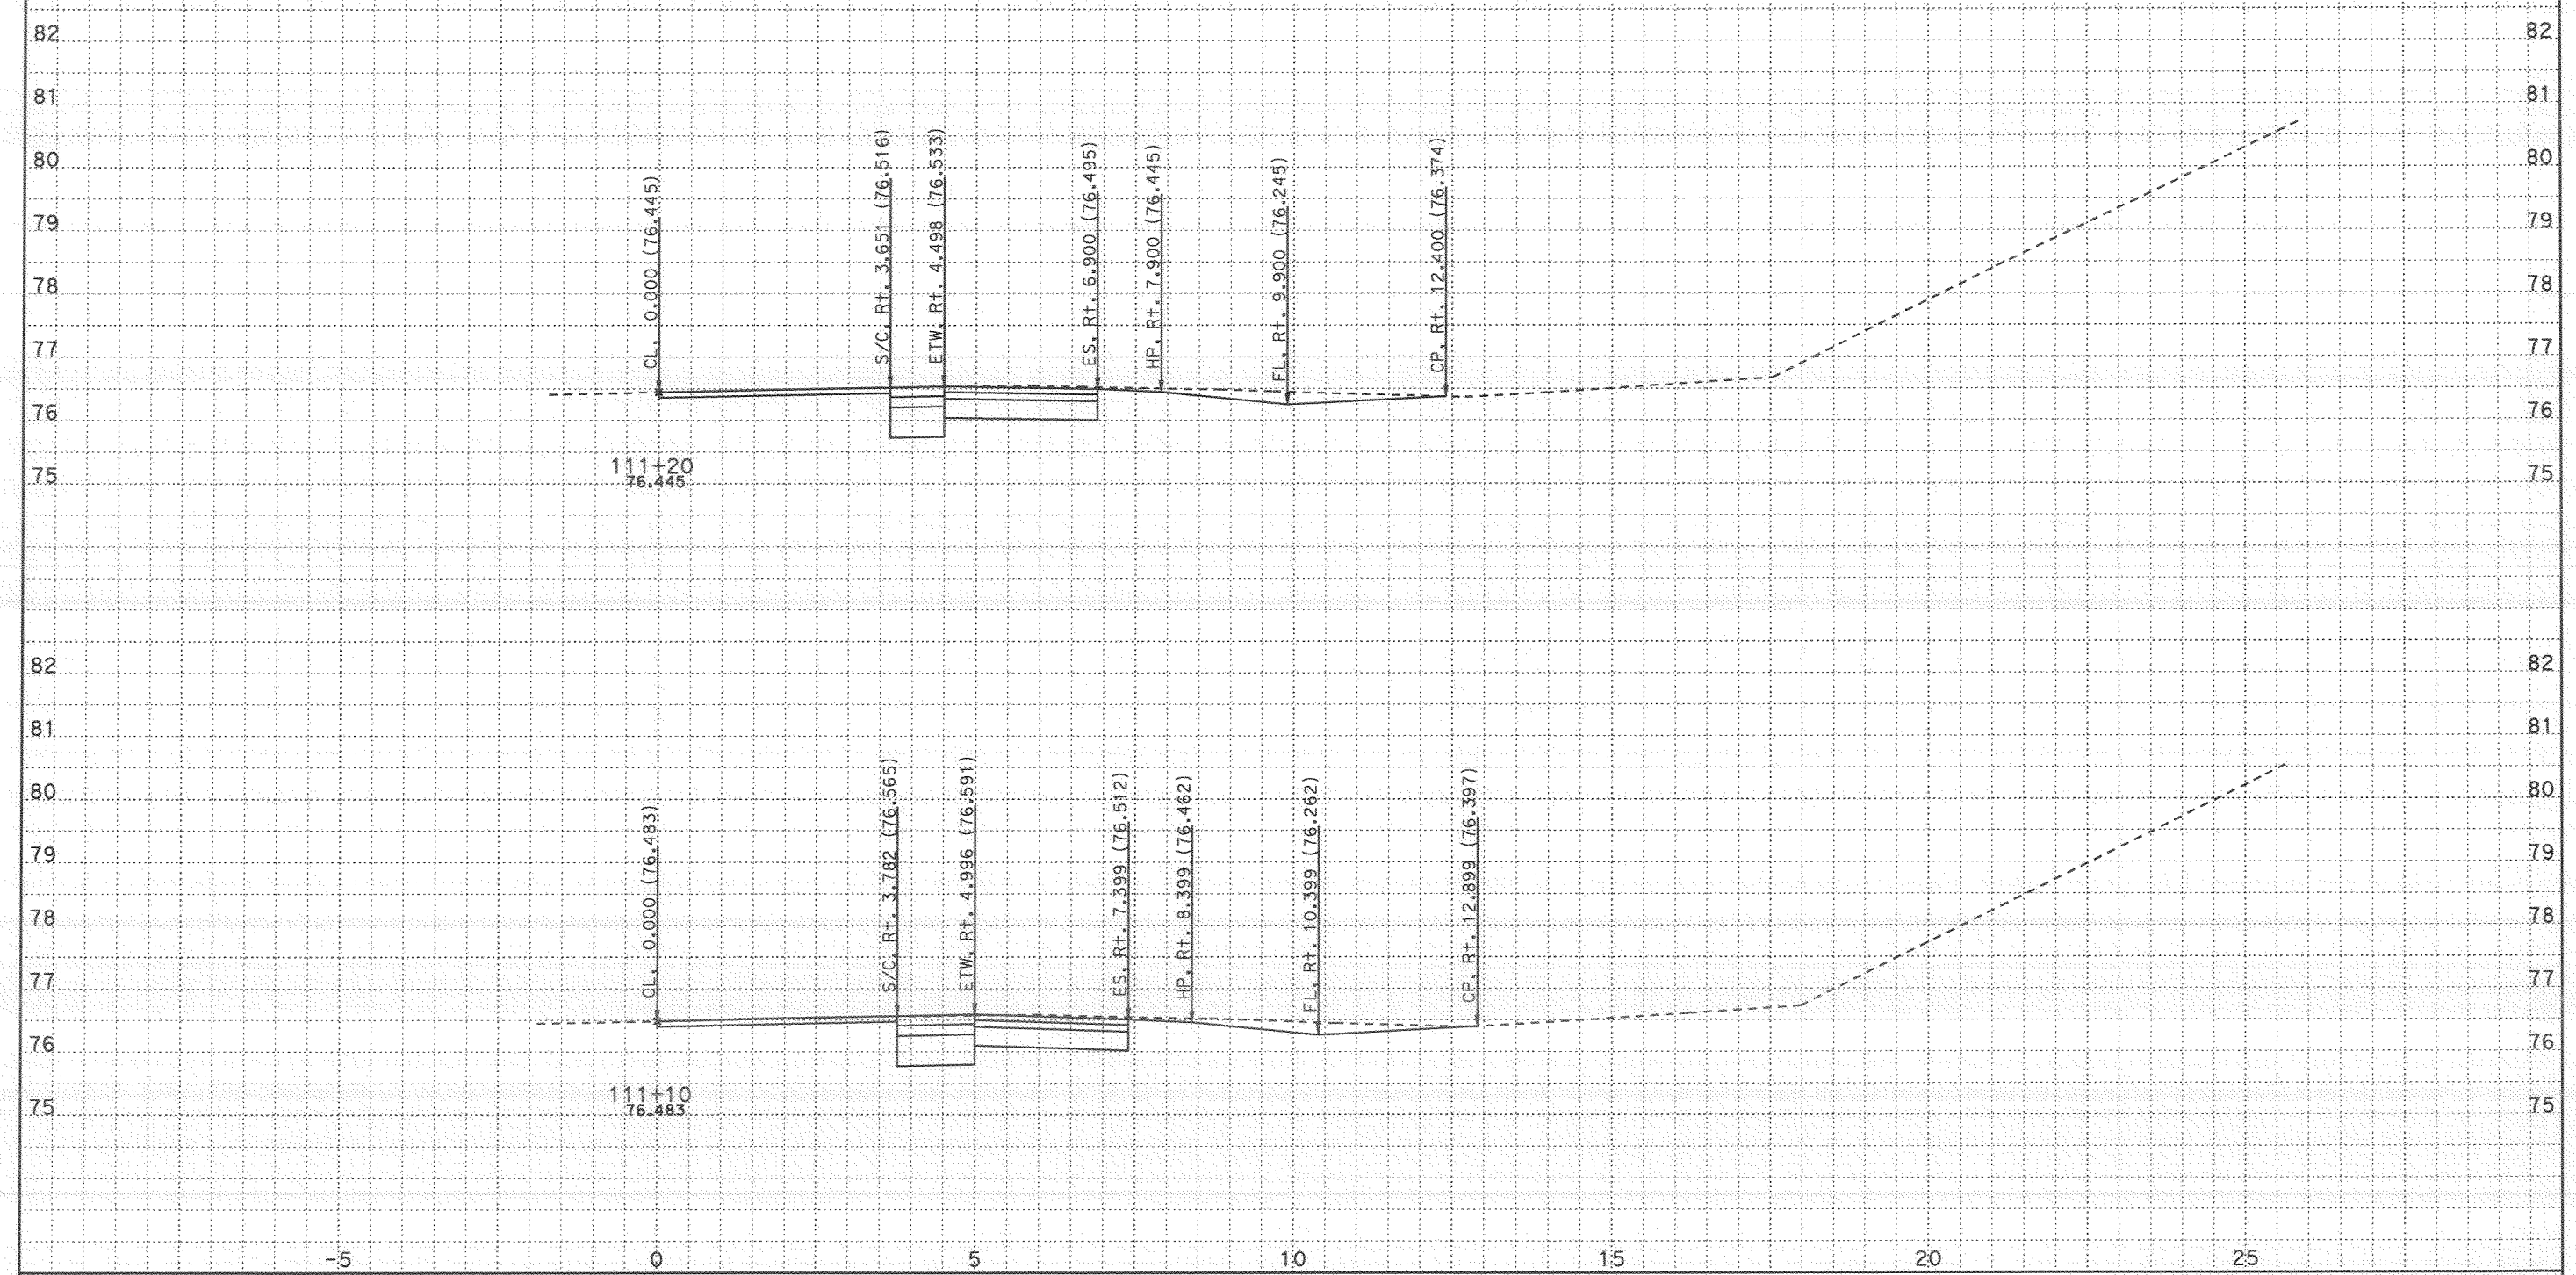

CROSS SECTIONS CREATED BY: Rod Mendoza DATE: 11/8/2007 ALL DIMENSIONS ARE METRIC

Project: 24020 File: D:\A_Projects\San_Diego_805\24020\tgrph.ear

PROJECT: SD 805
EA: 276201
KP: 9.8 / 12.7

Scale Ratio: 1:50 Horiz.
1:50 Vert.

TELEGRAPH NB ONRAMP
CROSS SECTIONS

SHEET 38 OF 40

FOR EARTHWORK DEVELOPMENT ONLY

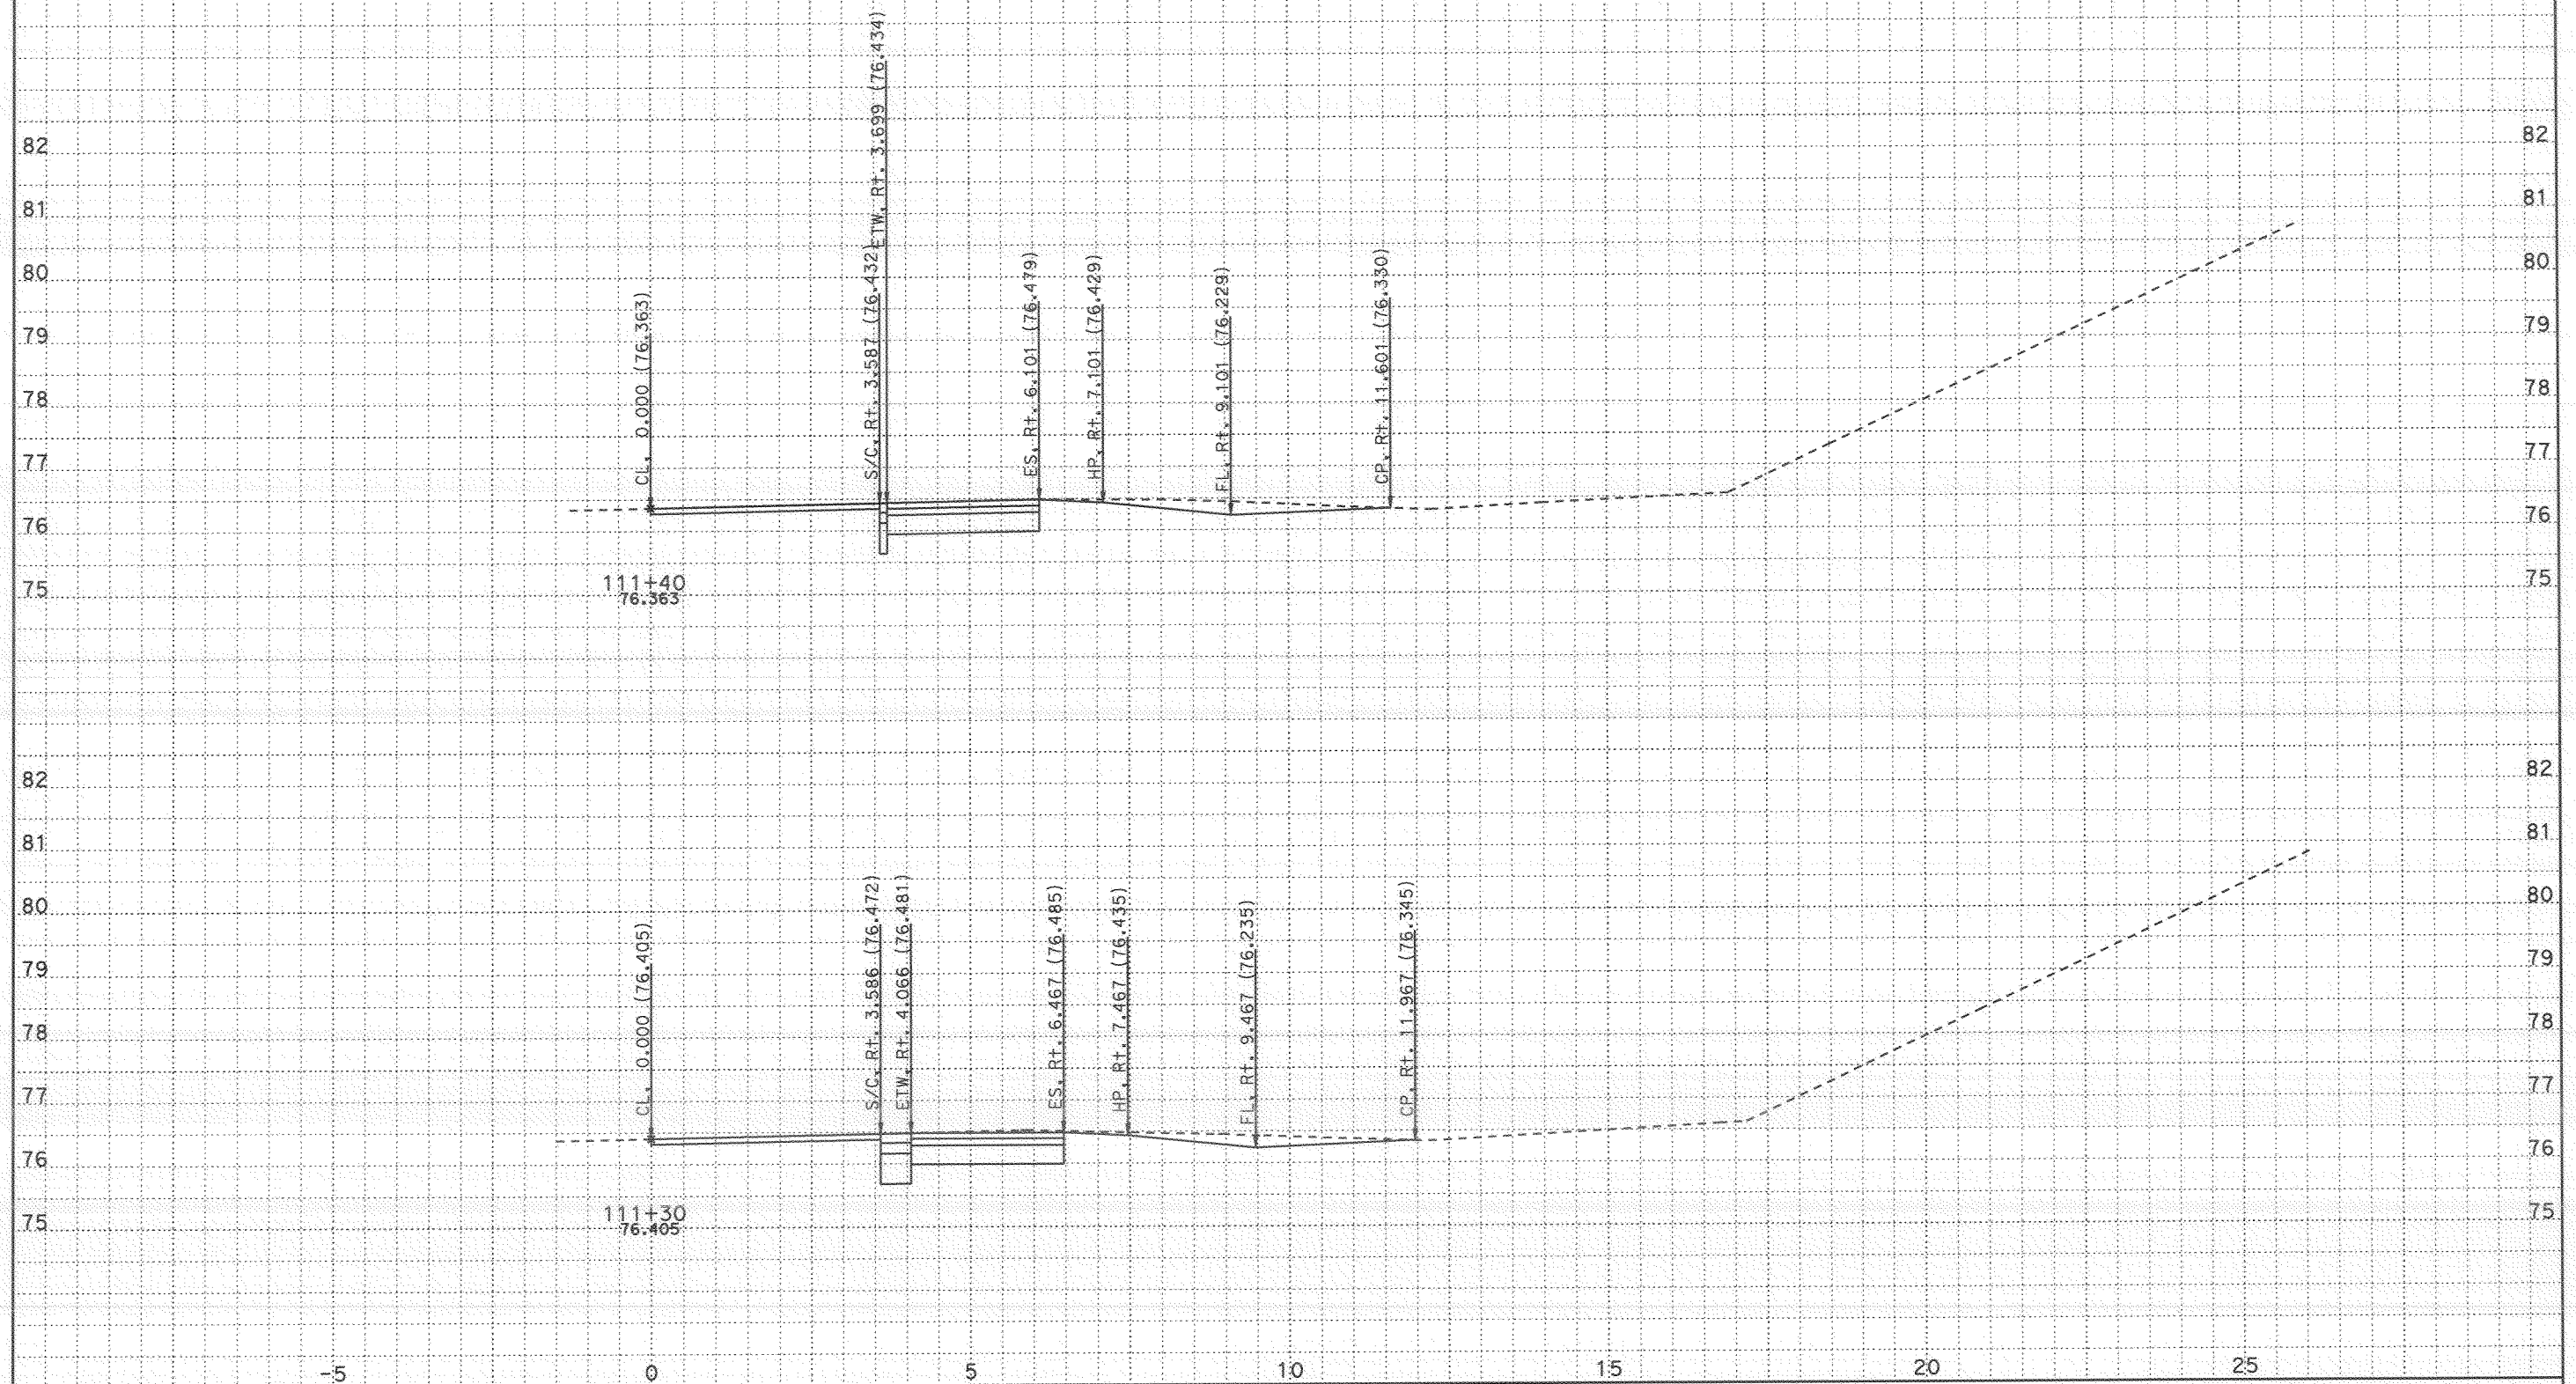

CROSS SECTIONS CREATED BY: Rod Mendoza DATE: 11/8/2007 ALL DIMENSIONS ARE METRIC

Project: 24020 File: D:\A_Projects\San_Diego_805\24020\tgrph.ear

PROJECT: SD 805
EA: 276201
KP: 9.8 / 12.7

Scale Ratio: 1:50 Horiz.
1:50 Vert.

TELEGRAPH NB ONRAMP
CROSS SECTIONS

SHEET 39 OF 40

FOR EARTHWORK DEVELOPMENT ONLY

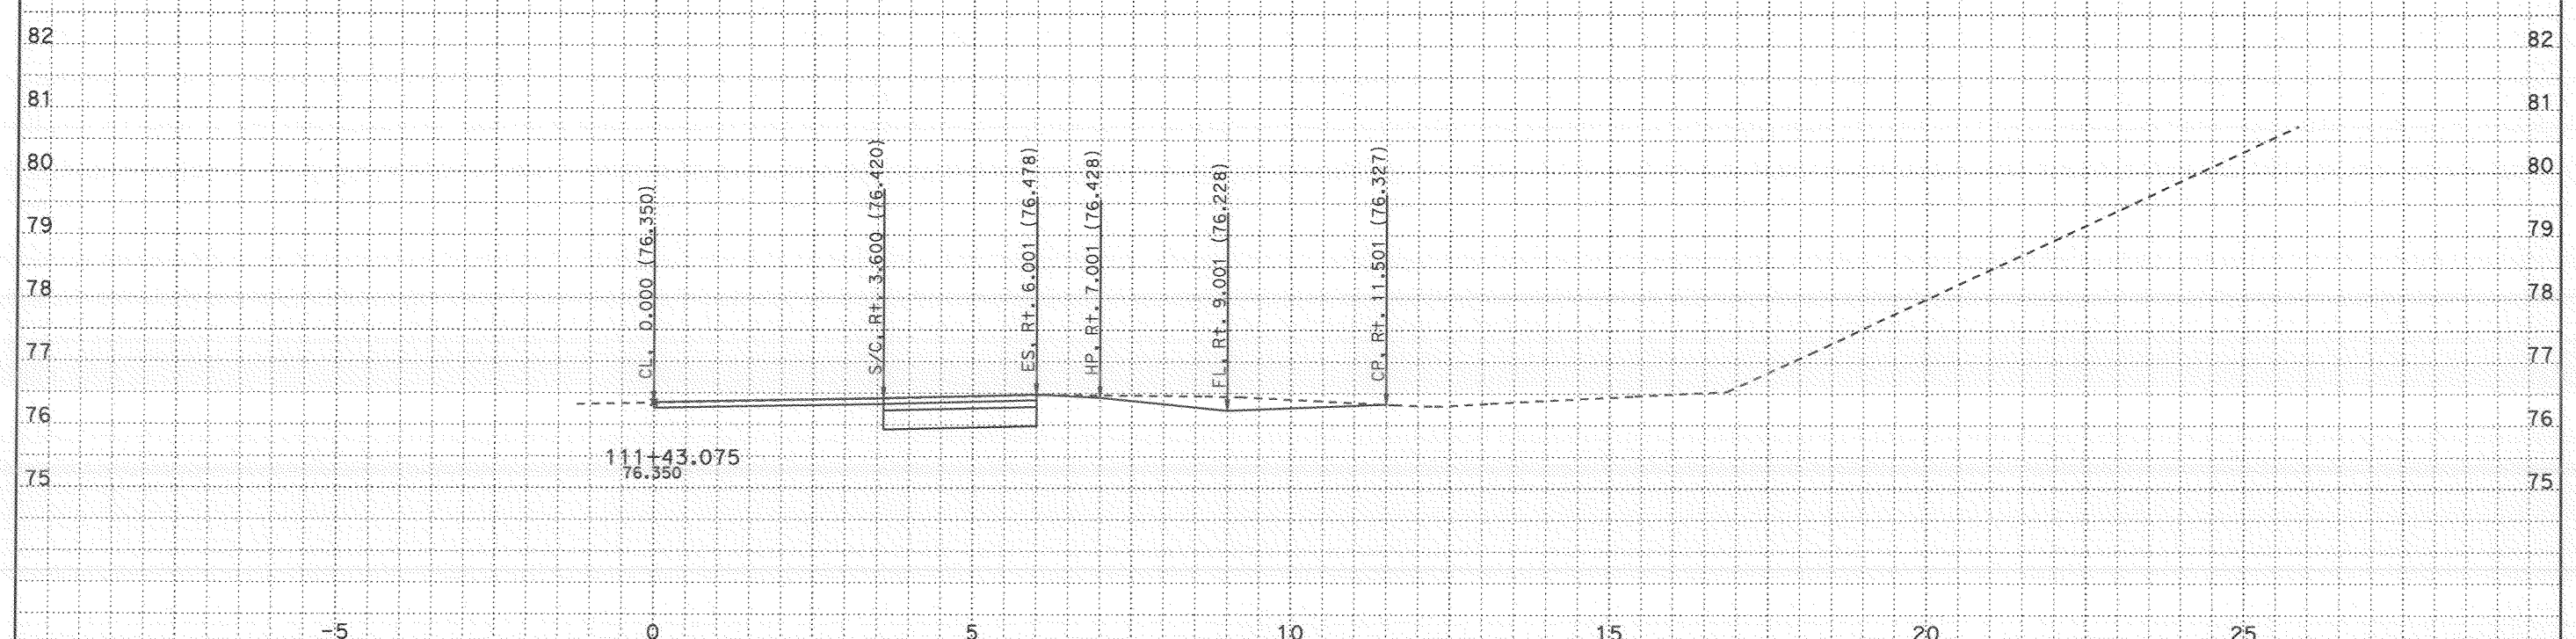

CROSS SECTIONS CREATED BY: Rod Mendoza DATE: 11/8/2007 ALL DIMENSIONS ARE METRIC

Project: 24020 File: D:\A_Projects\San_Diego_805\24020\tgrph.ear

PROJECT: SD 805
EA: 276201
KP: 9.8 / 12.7

Scale Ratio: 1:50 Horiz.
1:50 Vert.

TELEGRAPH NB ONRAMP
CROSS SECTIONS

SHEET 40 OF 40

DESIGN STUDY ONLY

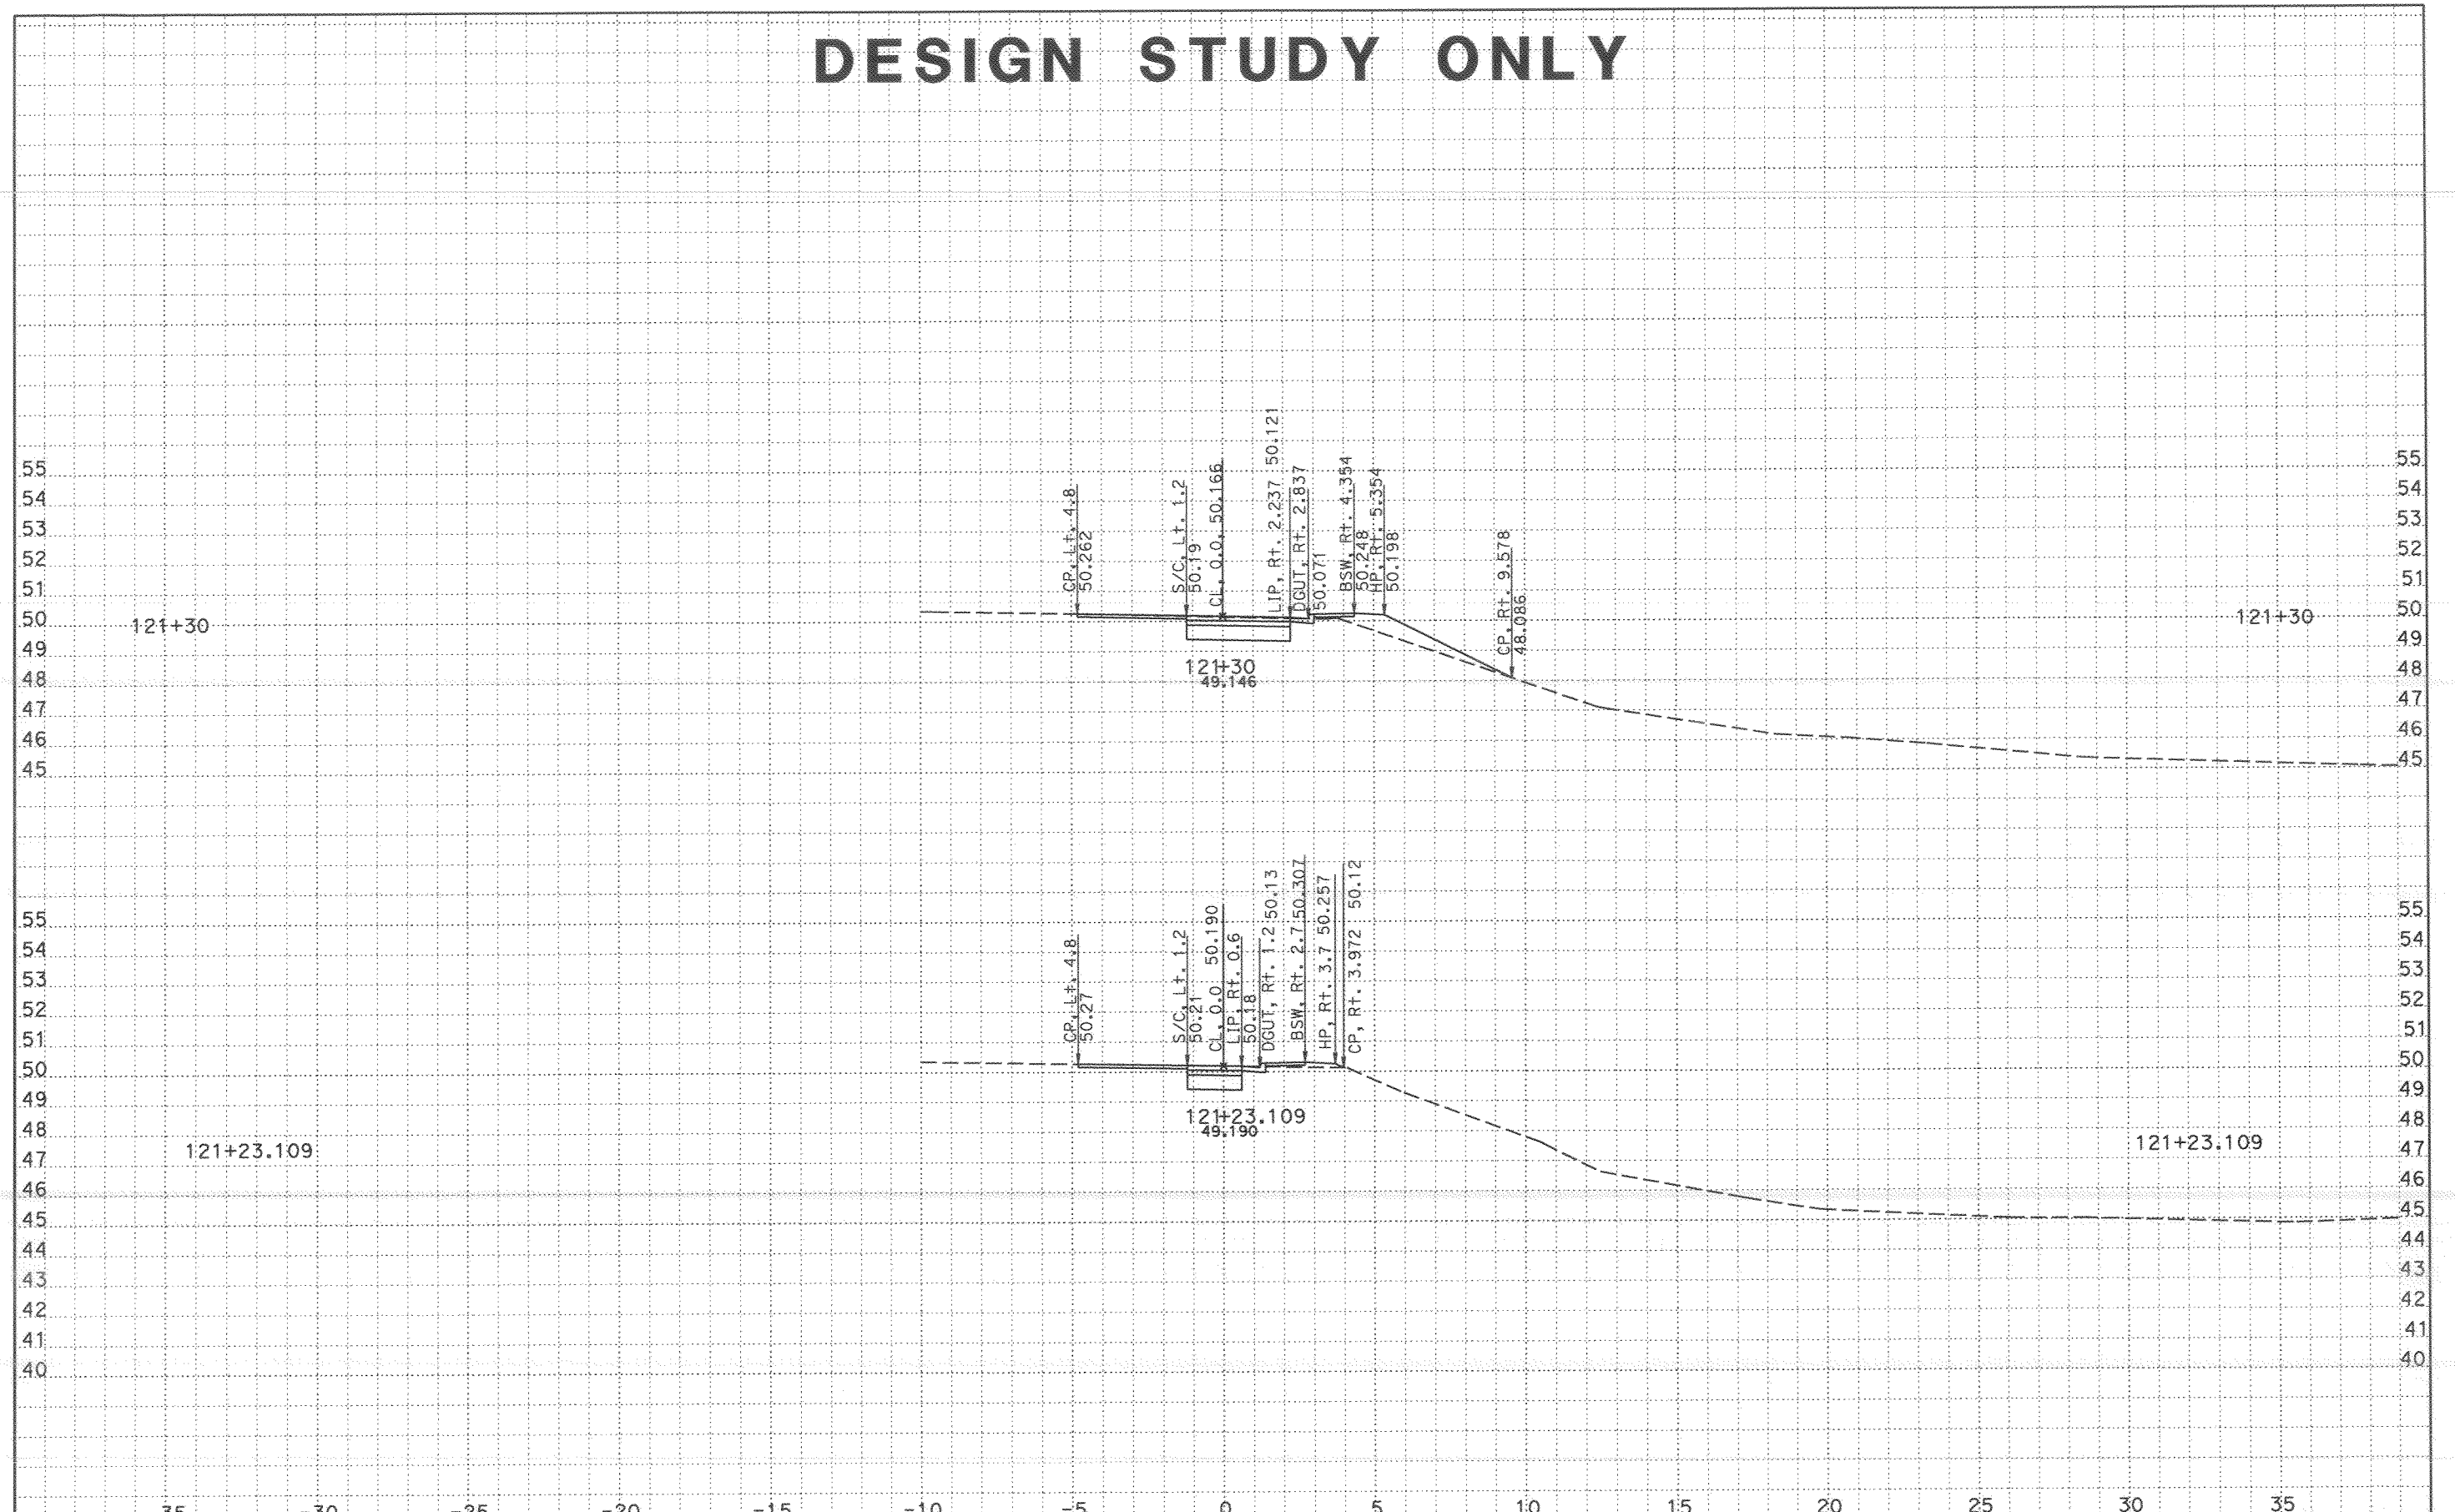

CROSS SECTIONS CREATED BY: s.pateIDATE: 9/12/2007 ALL DIMENSIONS ARE METRIC

Project: 24020 File: C:\805\submittal 062807\h st\xnh2a1 finish 062807.ear

PROJECT: SD 805
EA: 11-276201
9.8/12.7

Scale Ratio: 1:100 Horiz.
1:100 Vert.

EAST H St ONRAMP X-SECTIONS

SHEET 1 OF 21

DESIGN STUDY ONLY

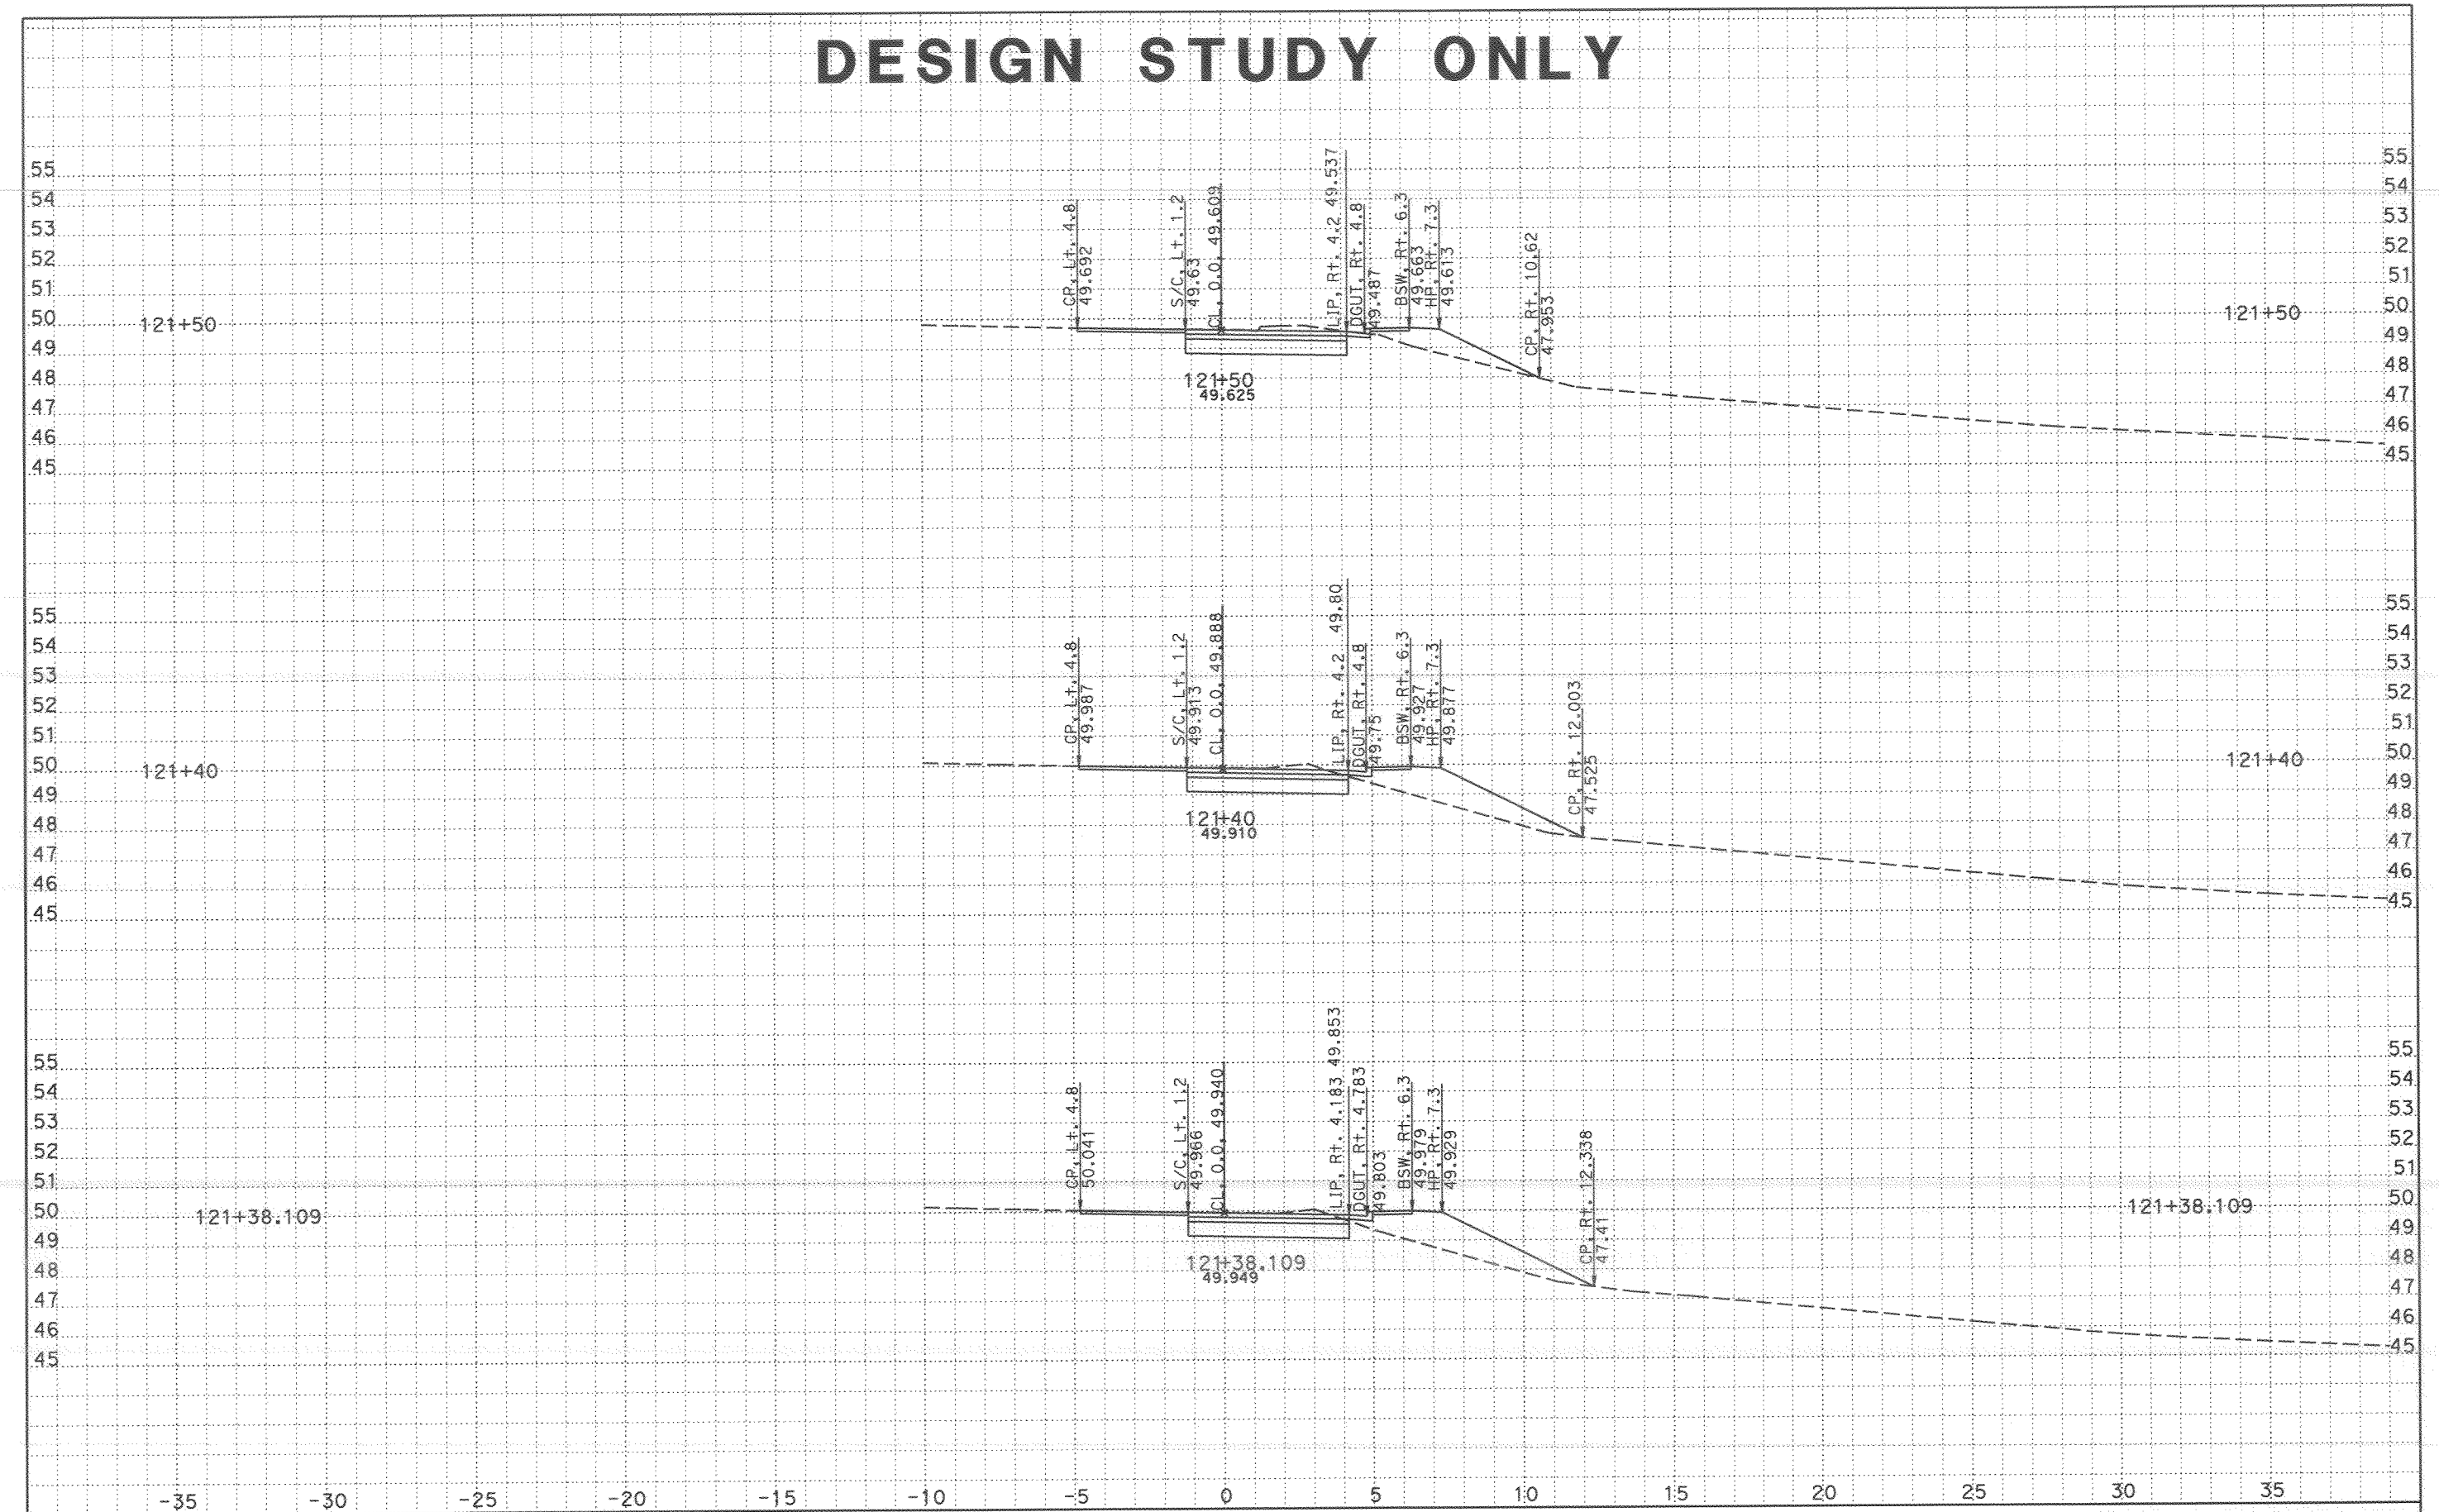

CROSS SECTIONS CREATED BY: s.pate DATE: 9/12/2007

ALL DIMENSIONS ARE METRIC

PROJECT: SD 805
EA: 11-276201
9.8/12.7

Scale Ratio: 1:100 Horiz.
1:100 Vert.

EAST H St ONRAMP
X-SECTIONS

SHEET 2 OF 21

Project: 24020 File: C:\805\submittal 062807\h st\xnh2a1 finish 062807.ear

DESIGN STUDY ONLY

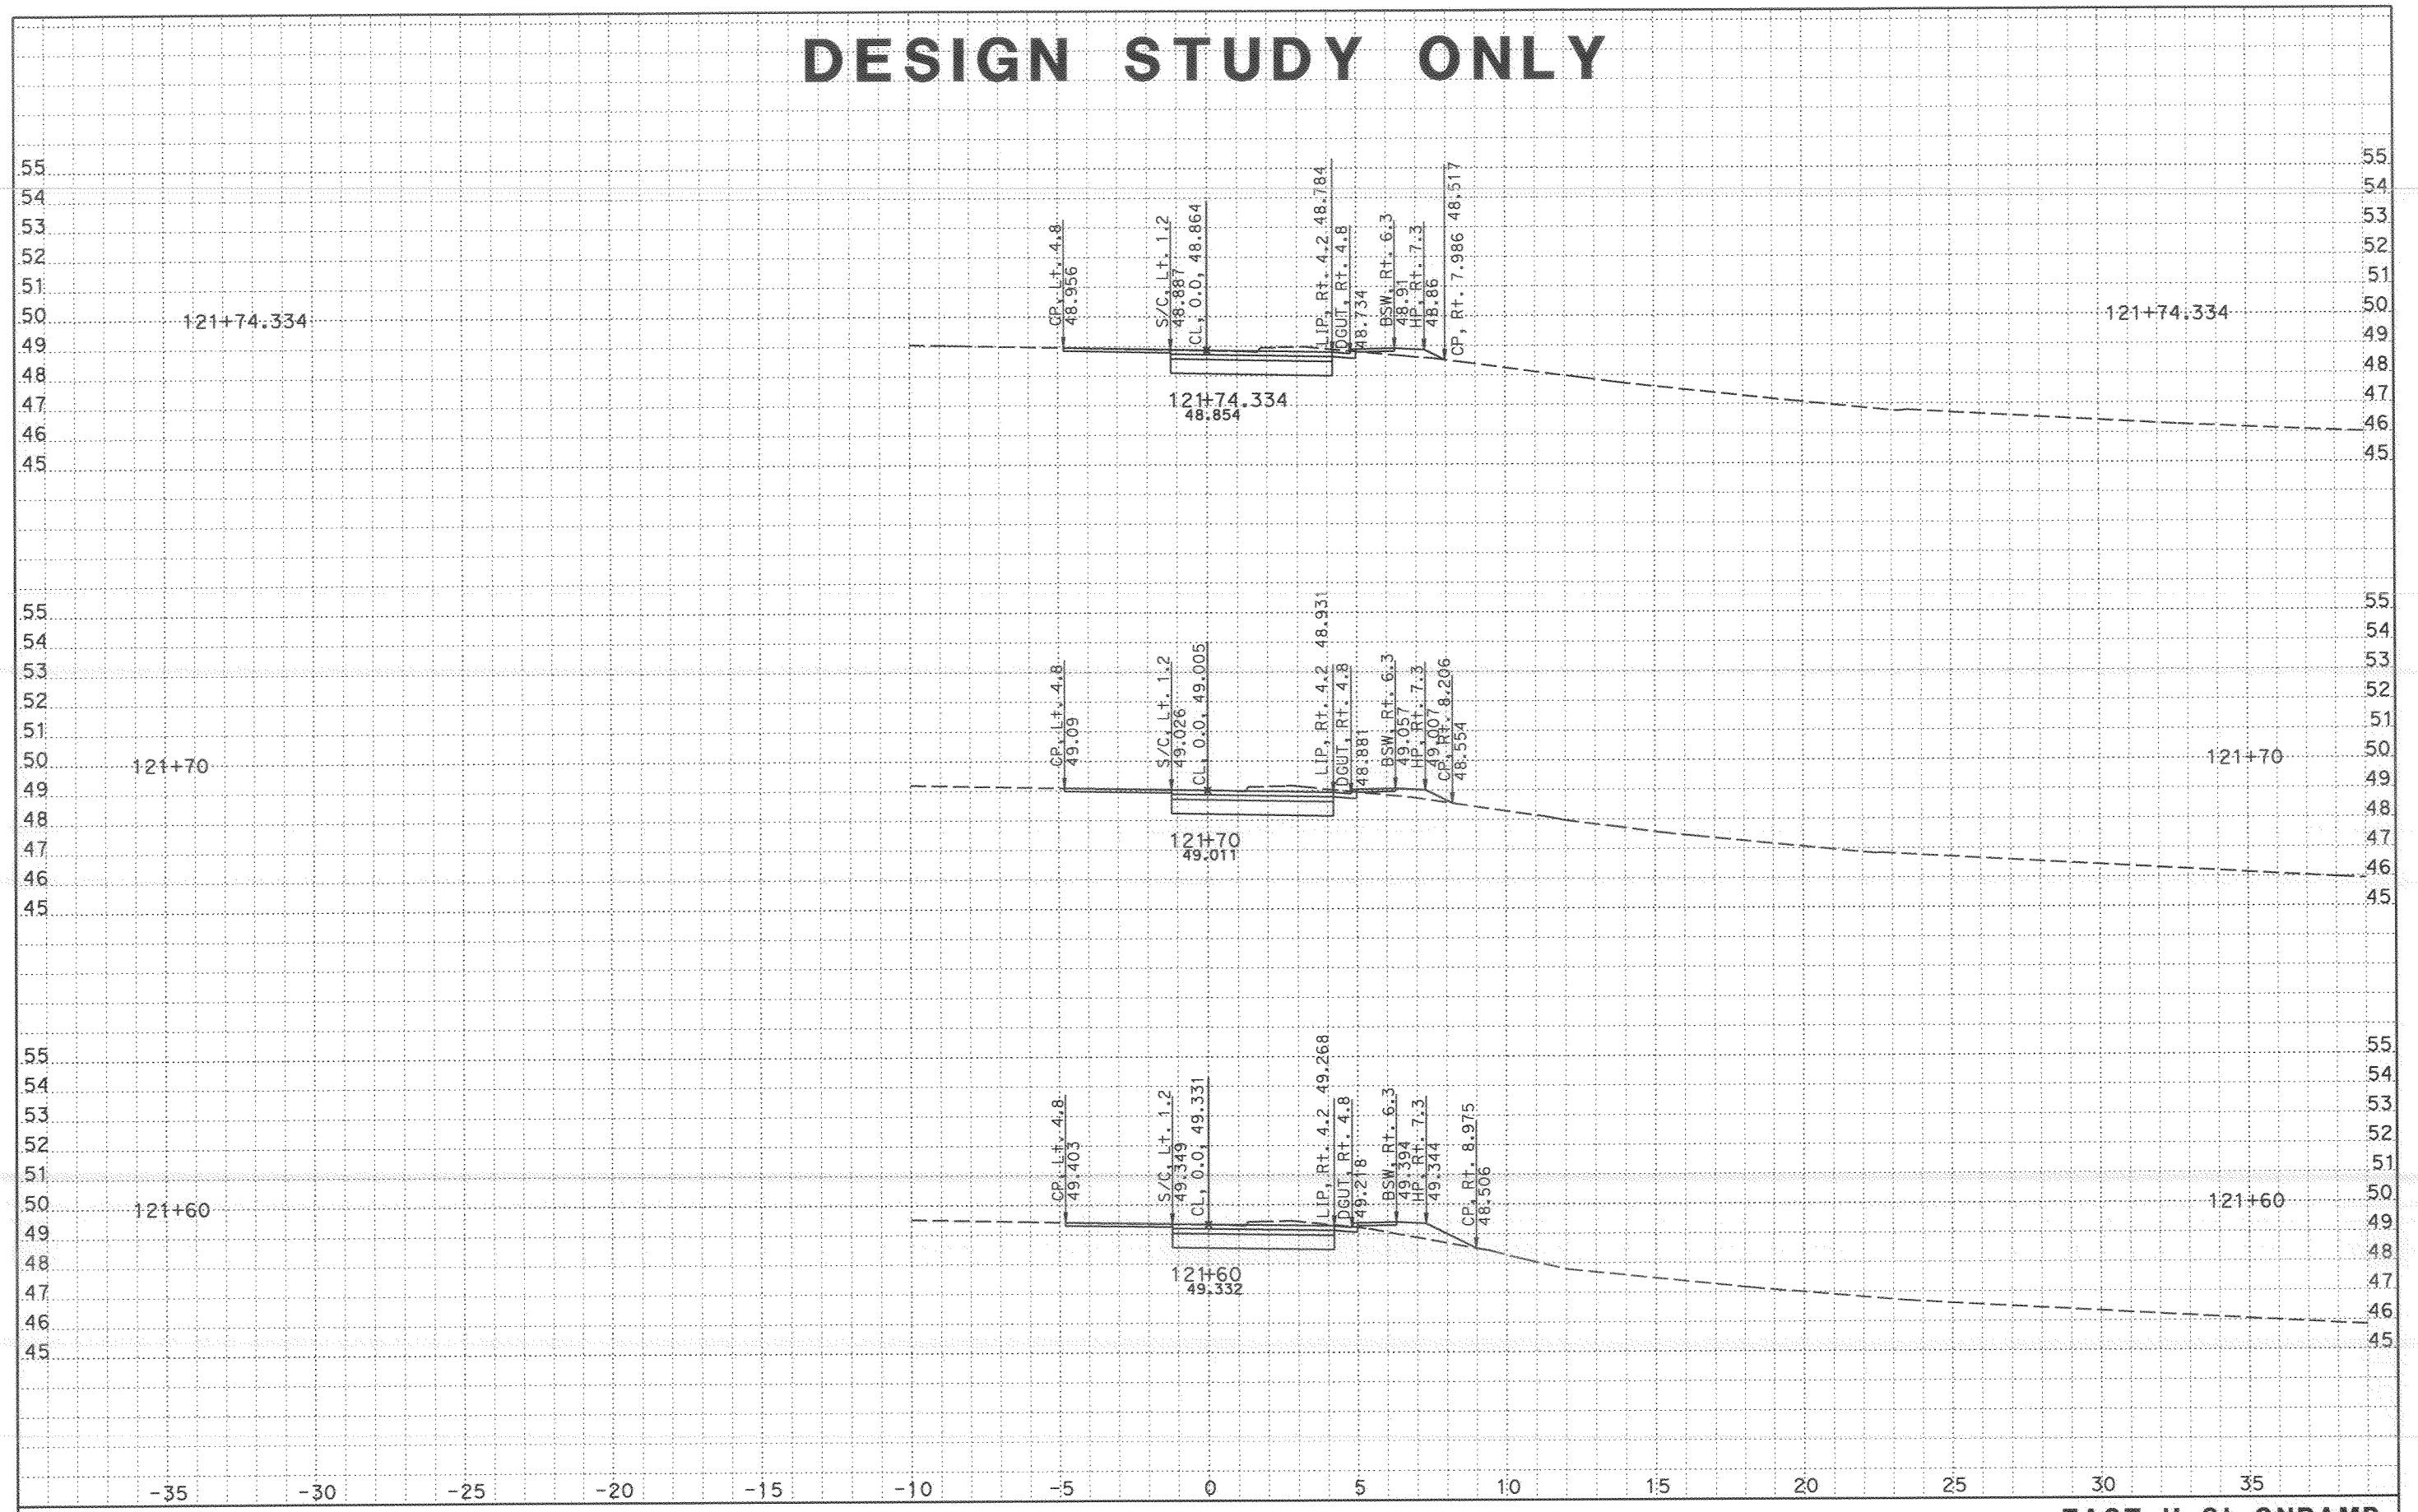

CROSS SECTIONS CREATED BY: s.pate DATE: 9/12/2007

ALL DIMENSIONS ARE METRIC

PROJECT: SD 805
EA: 11-276201
9.8/12.7

Scale Ratio: 1:100 Horiz.
1:100 Vert.

EAST H St ONRAMP
X-SECTIONS

SHEET 3 OF 21

Project: 24020 File: C:\805\submittal 062807\h st\xnh2a1 finish 062807.ear

DESIGN STUDY ONLY

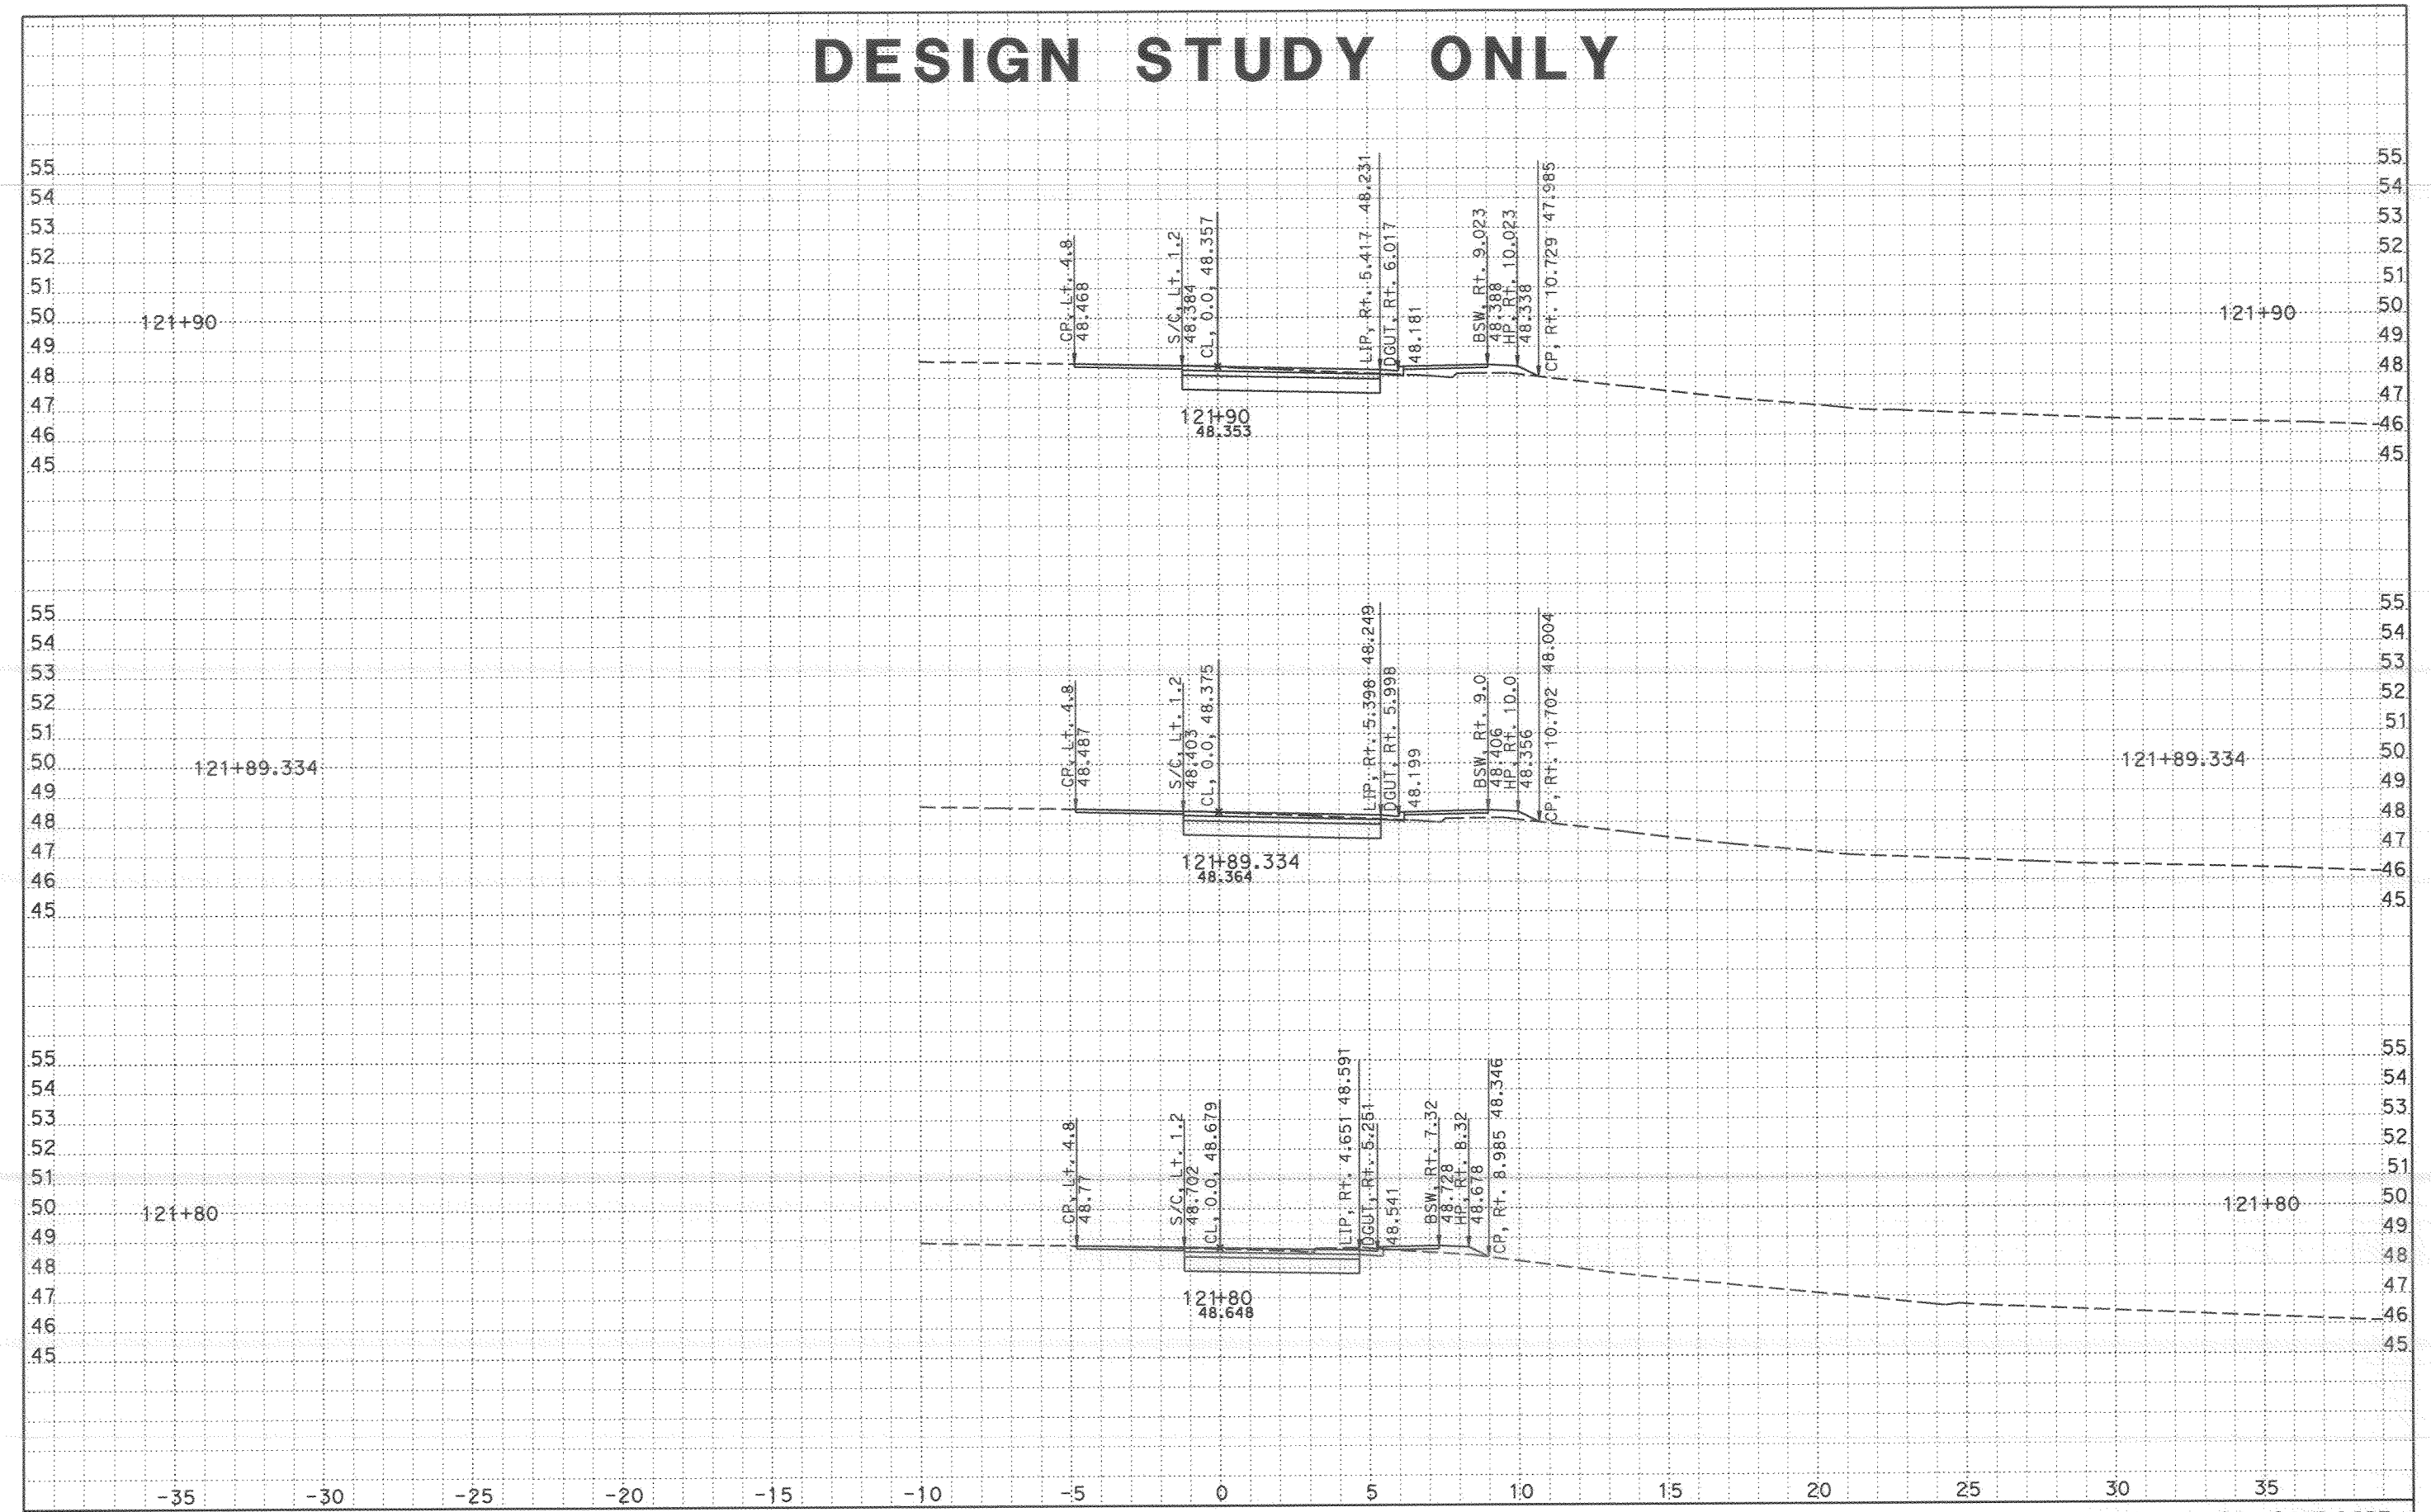

CROSS SECTIONS CREATED BY: s.pateIDATE: 9/12/2007 ALL DIMENSIONS ARE METRIC

Project: 24020 File: C:\805\submittal 062807\h st\xnh2a1 finish 062807.ear

PROJECT: SD 805
EA: 11-276201
9.8/12.7

Scale Ratio: 1:100 Horiz.
1:100 Vert.

EAST H St ONRAMP X-SECTIONS

SHEET 4 OF 21

DESIGN STUDY ONLY

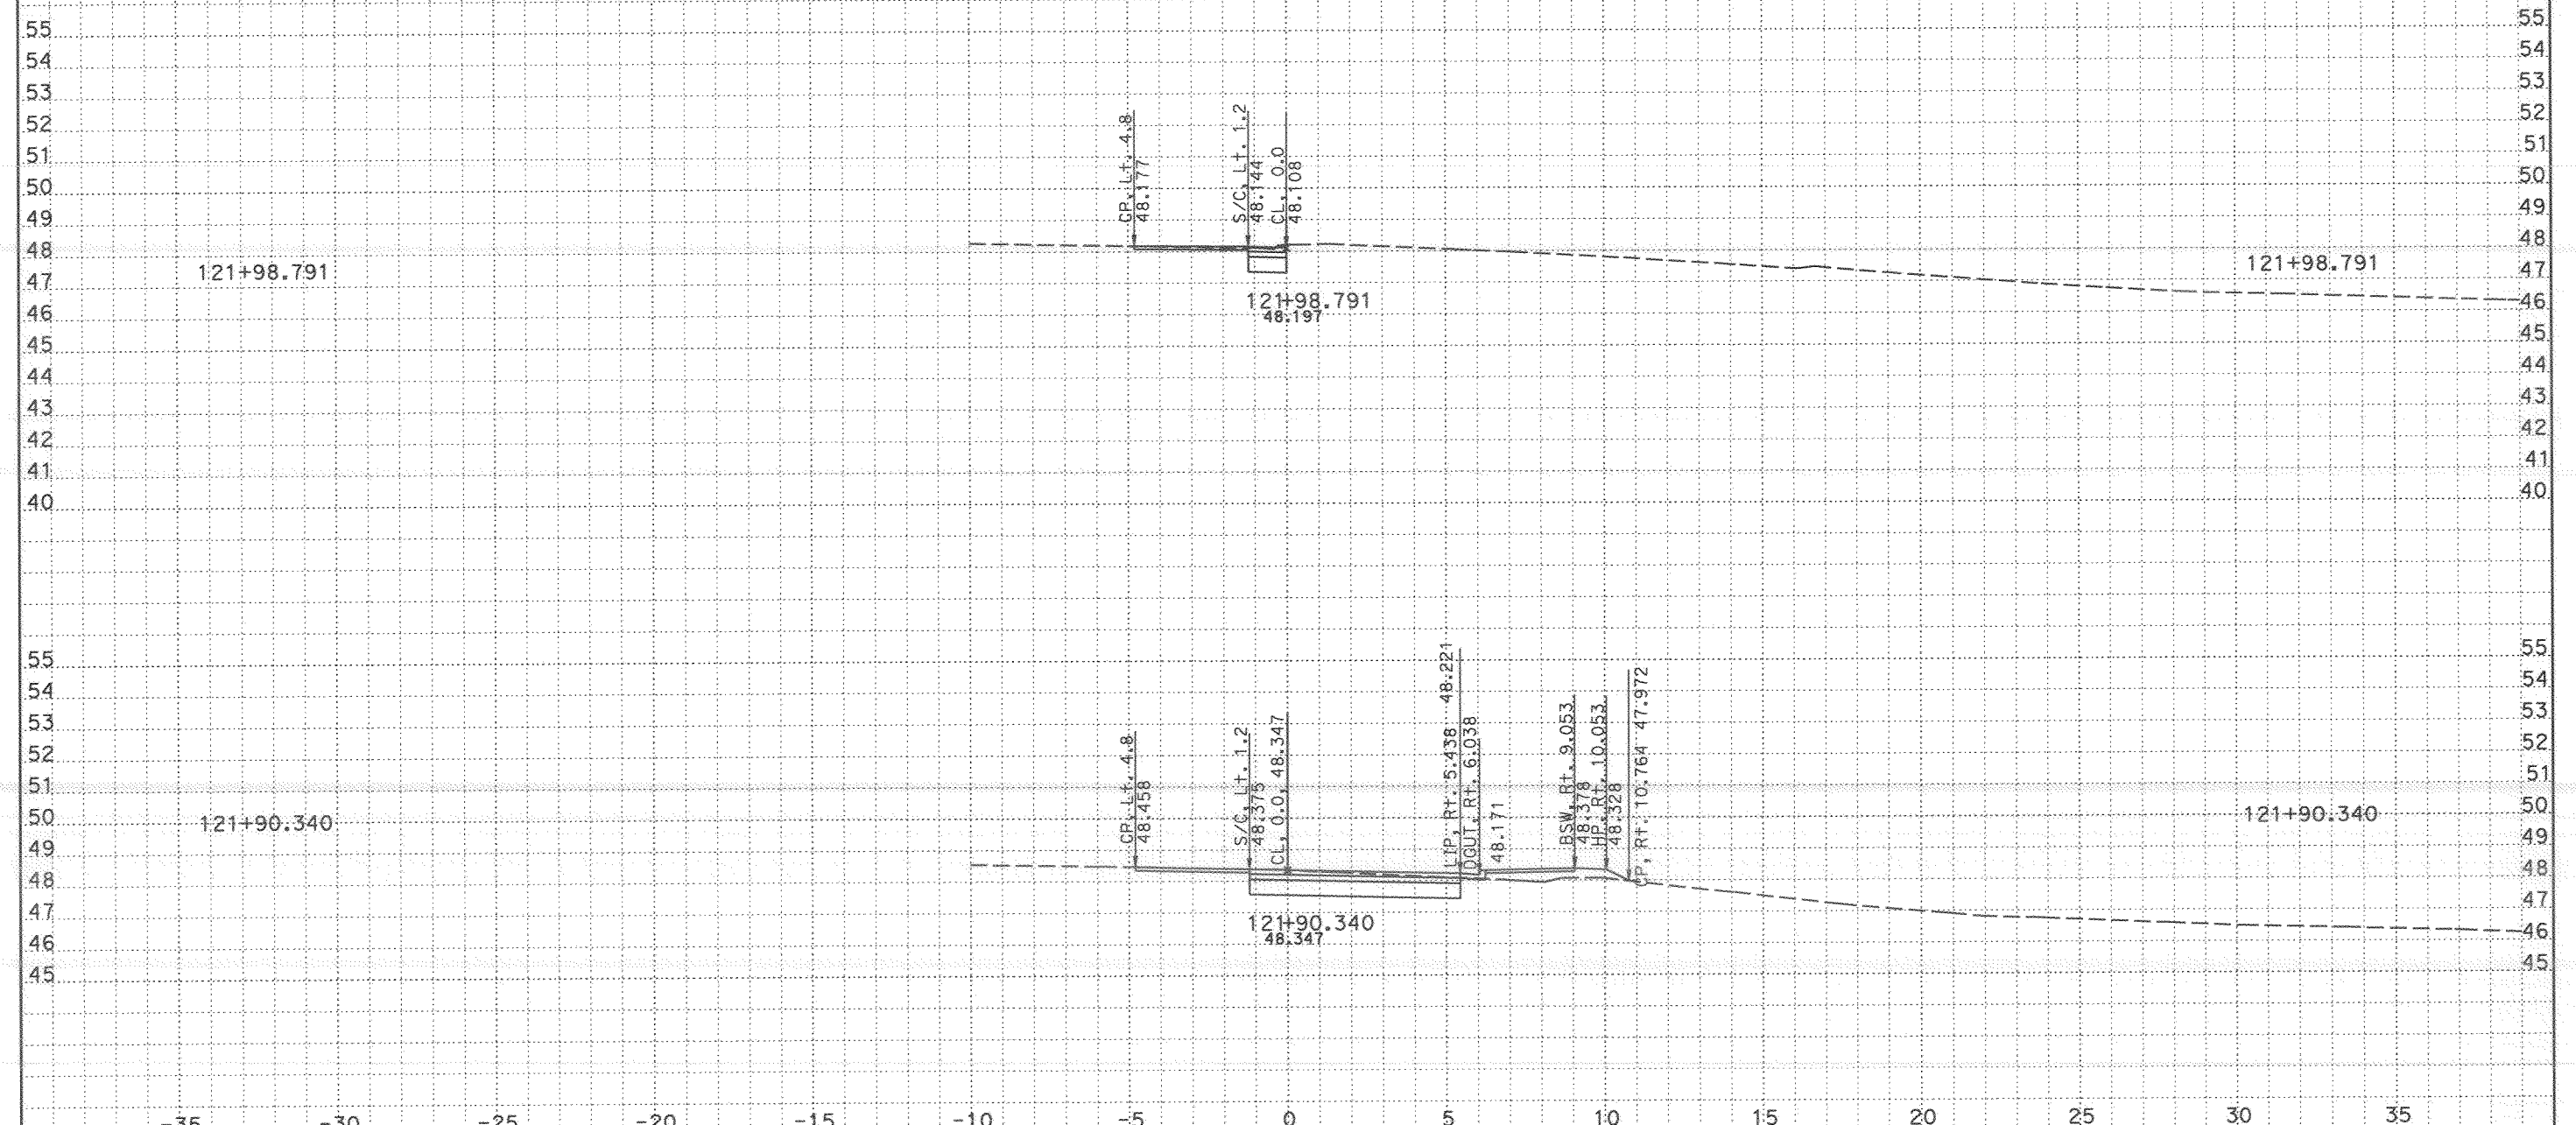

CROSS SECTIONS CREATED BY: s.pate DATE: 9/12/2007 ALL DIMENSIONS ARE METRIC

Project: 24020 File: C:\805\submittal 062807\h st\xnh2a1 finish 062807.ear

PROJECT: SD 805
EA: 11-276201
9.8/12.7

Scale Ratio: 1:100 Horiz.
1:100 Vert.

EAST H St ONRAMP
X-SECTIONS

SHEET 5 OF 21

DESIGN STUDY ONLY

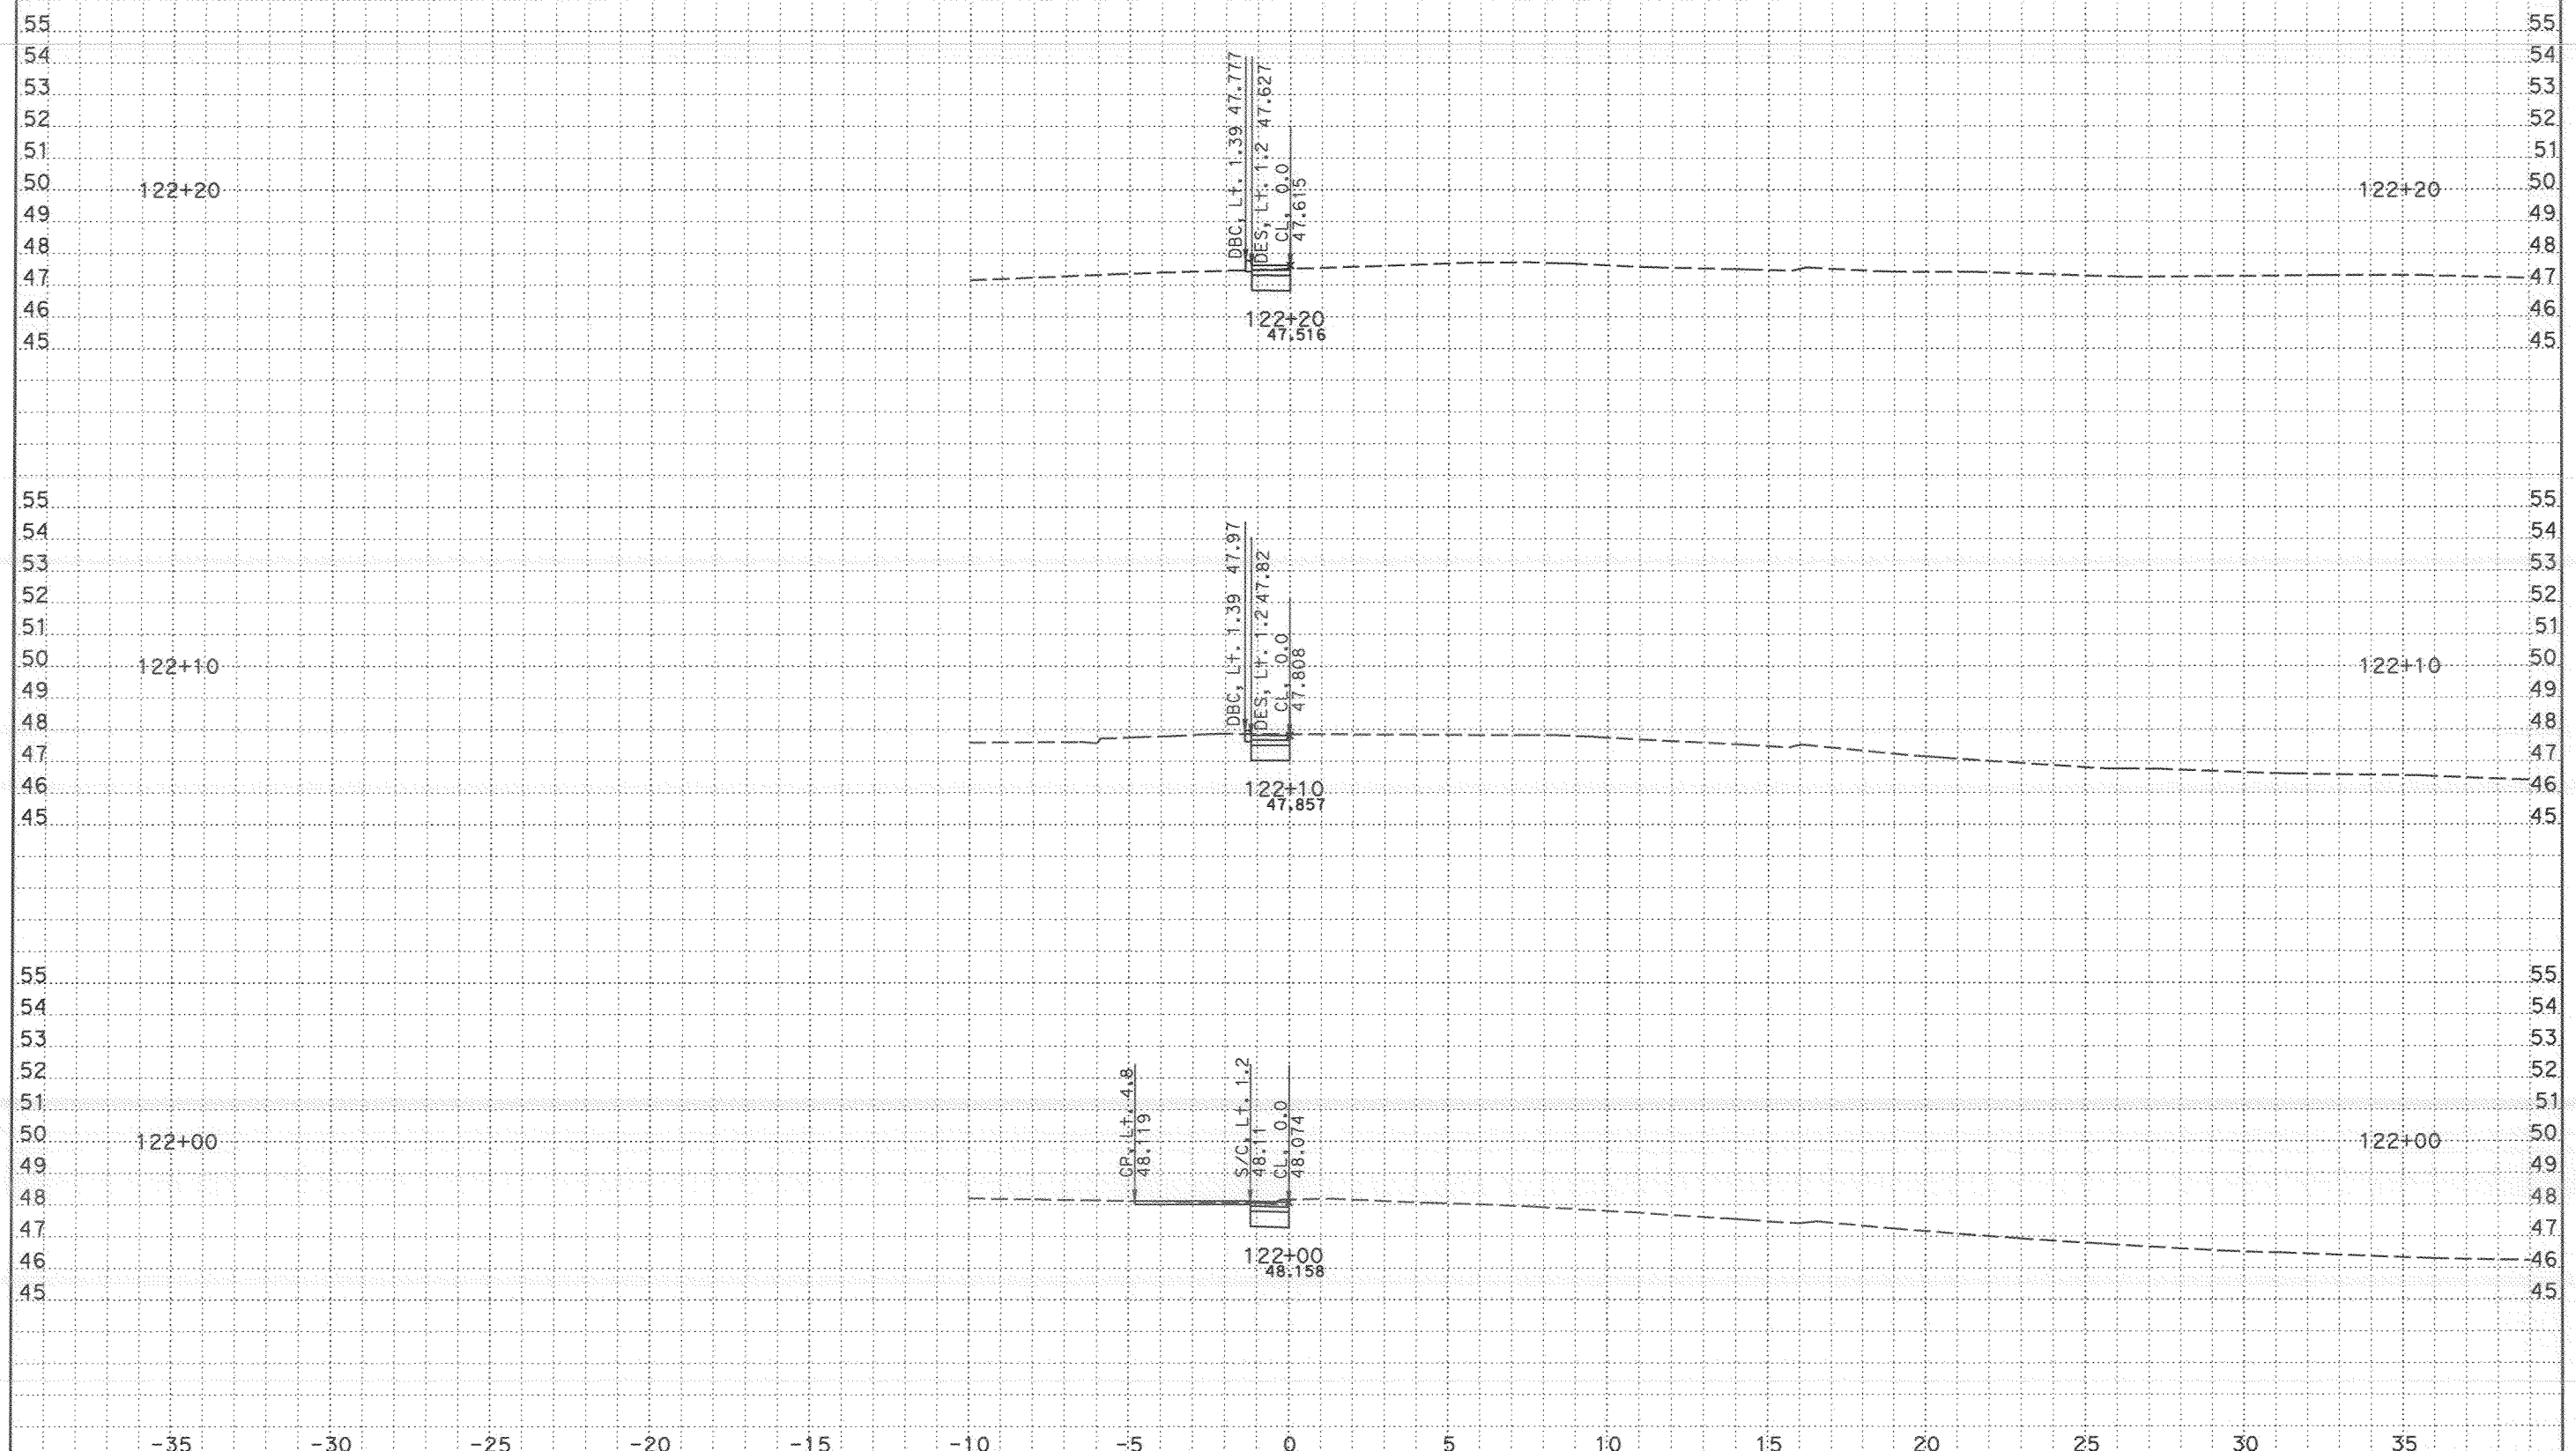

CROSS SECTIONS CREATED BY: s.pate DATE: 9/12/2007 ALL DIMENSIONS ARE METRIC

Project: 24020 File: C:\805\submittal 062807\h st\xnh2a1 finish 062807.ear

PROJECT: SD 805
EA: 11-276201
9.8/12.7

Scale Ratio: 1:100 Horiz.
1:100 Vert.

EAST H St ONRAMP
X-SECTIONS

SHEET 6 OF 21

DESIGN STUDY ONLY

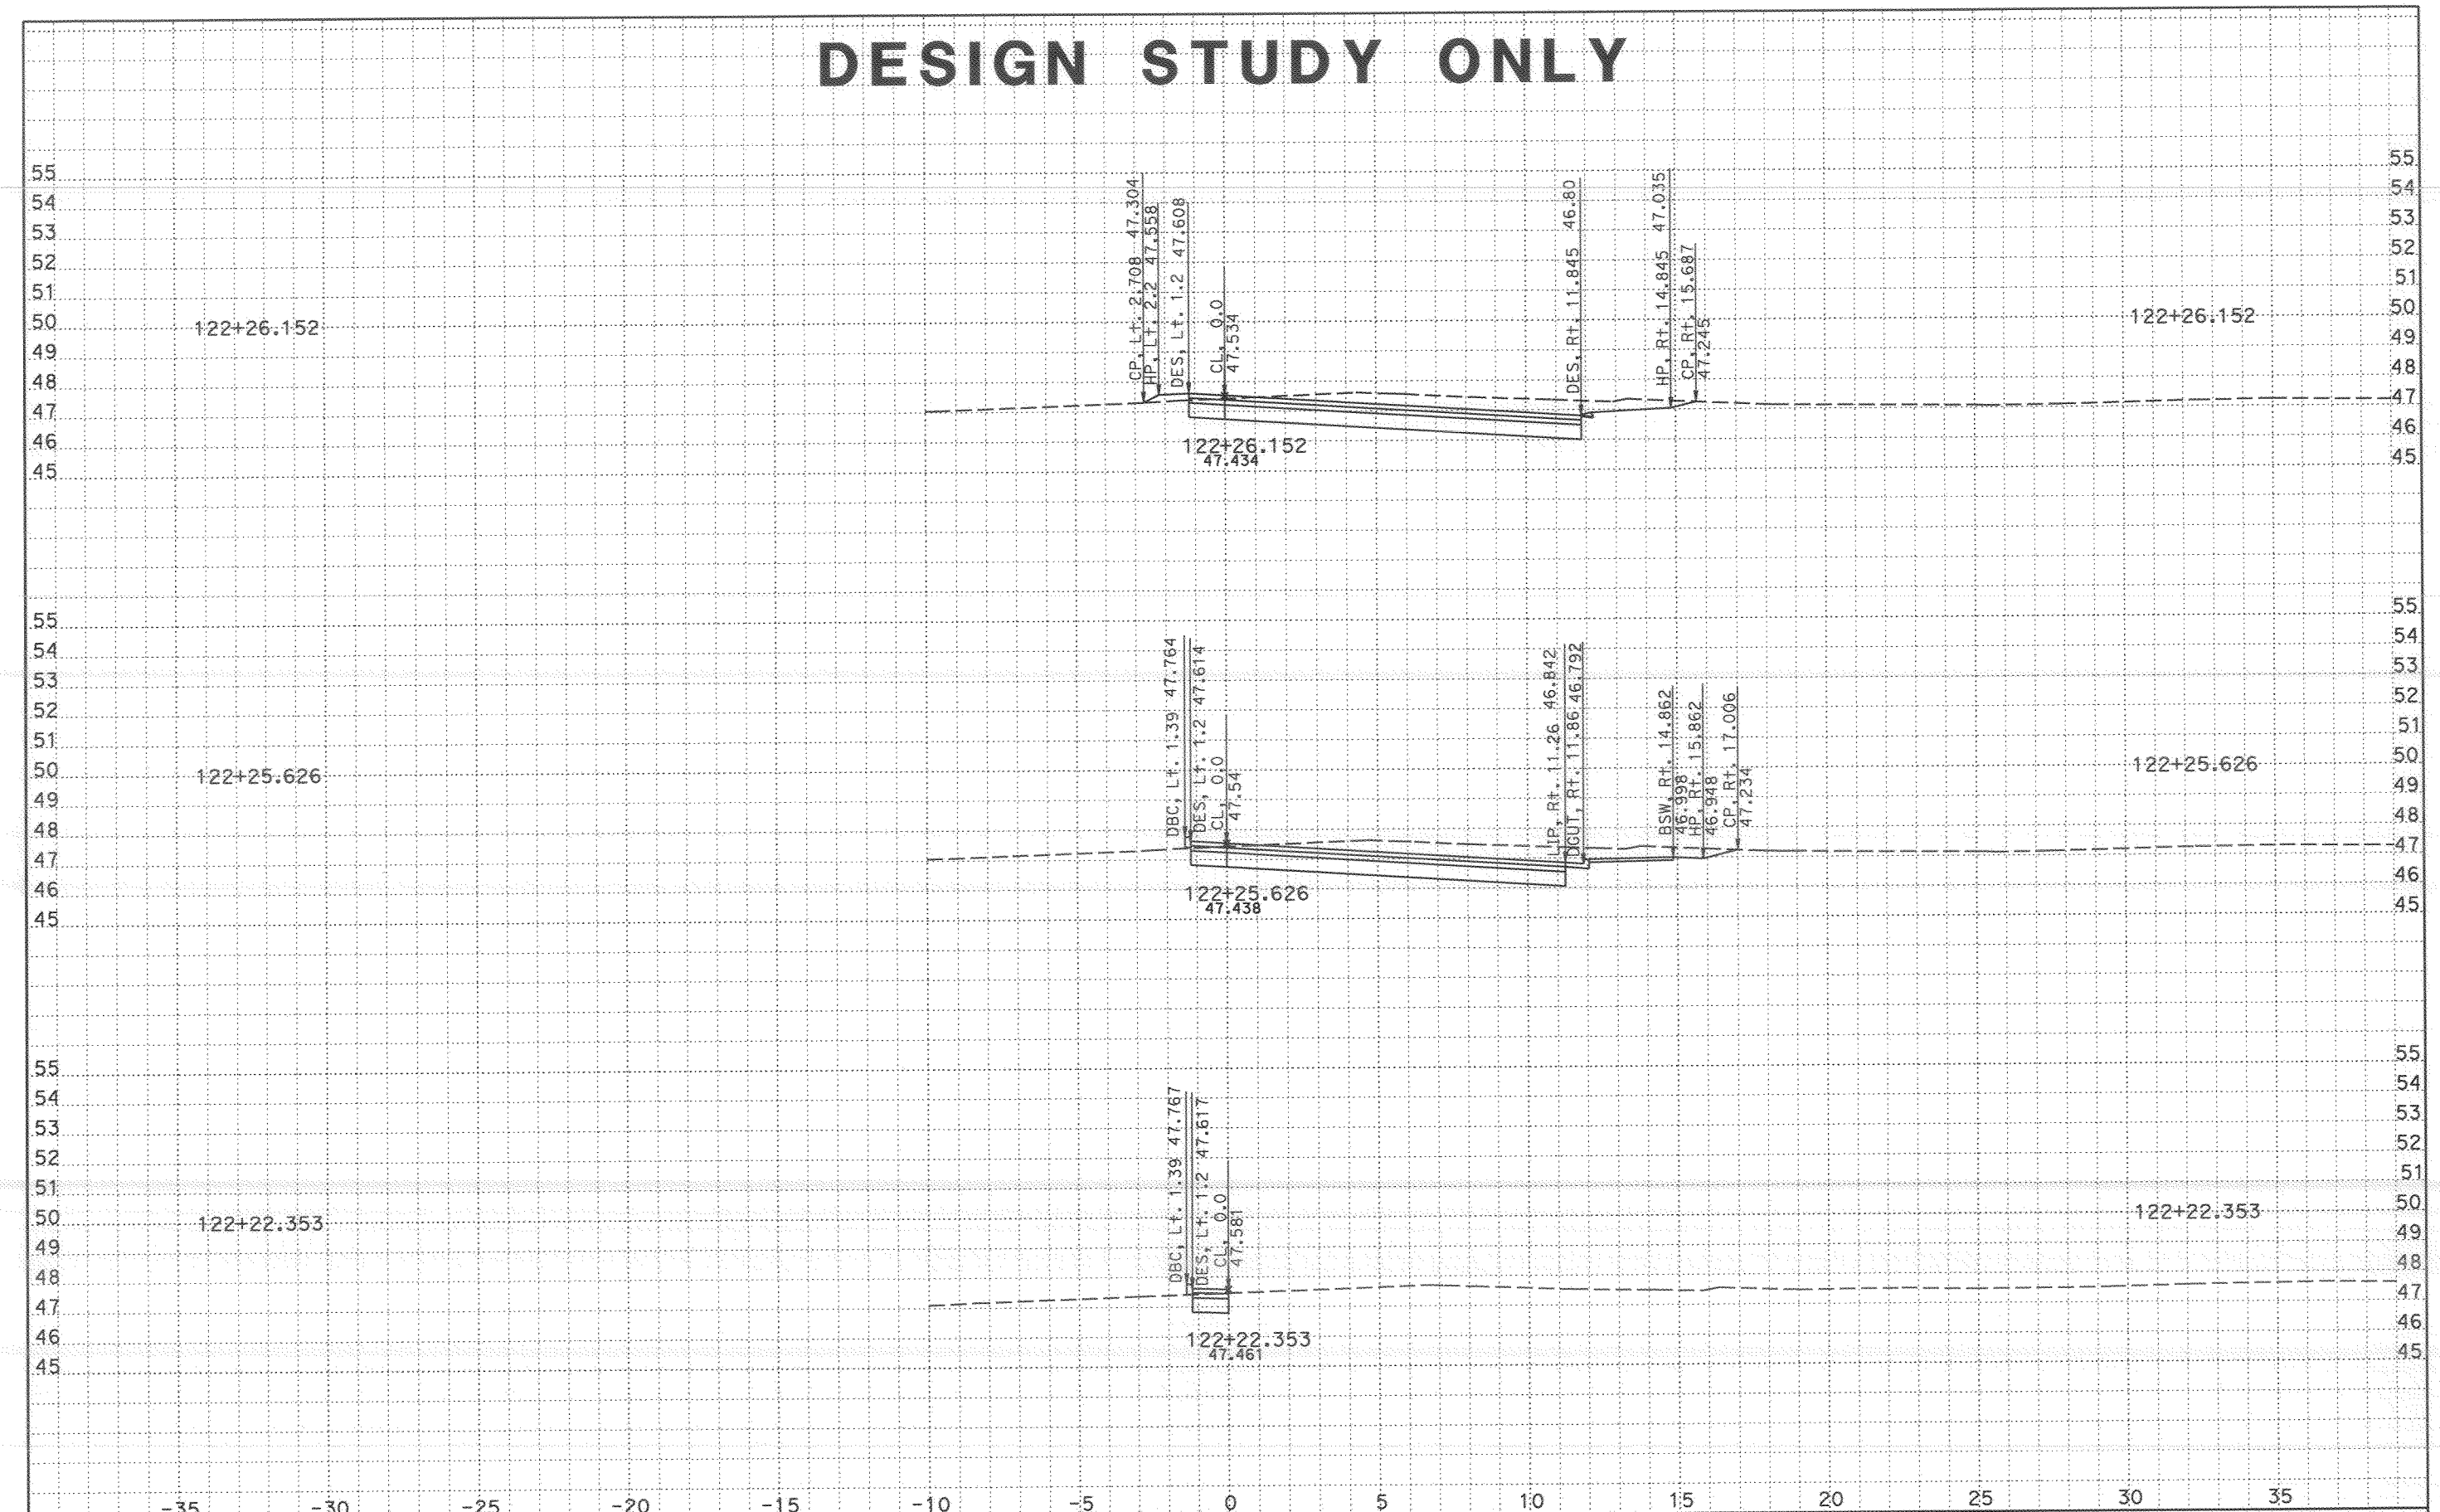

CROSS SECTIONS CREATED BY: s.pate DATE: 9/12/2007

ALL DIMENSIONS ARE METRIC

PROJECT: SD 805
EA: 11-276201
9.8/12.7

Scale Ratio: 1:100 Horiz.
1:100 Vert.

EAST H St ONRAMP
X-SECTIONS

SHEET 7 OF 21

Project: 24020 File: C:\805\submittal 062807\h st\xnh2a1 finish 062807.ear

DESIGN STUDY ONLY

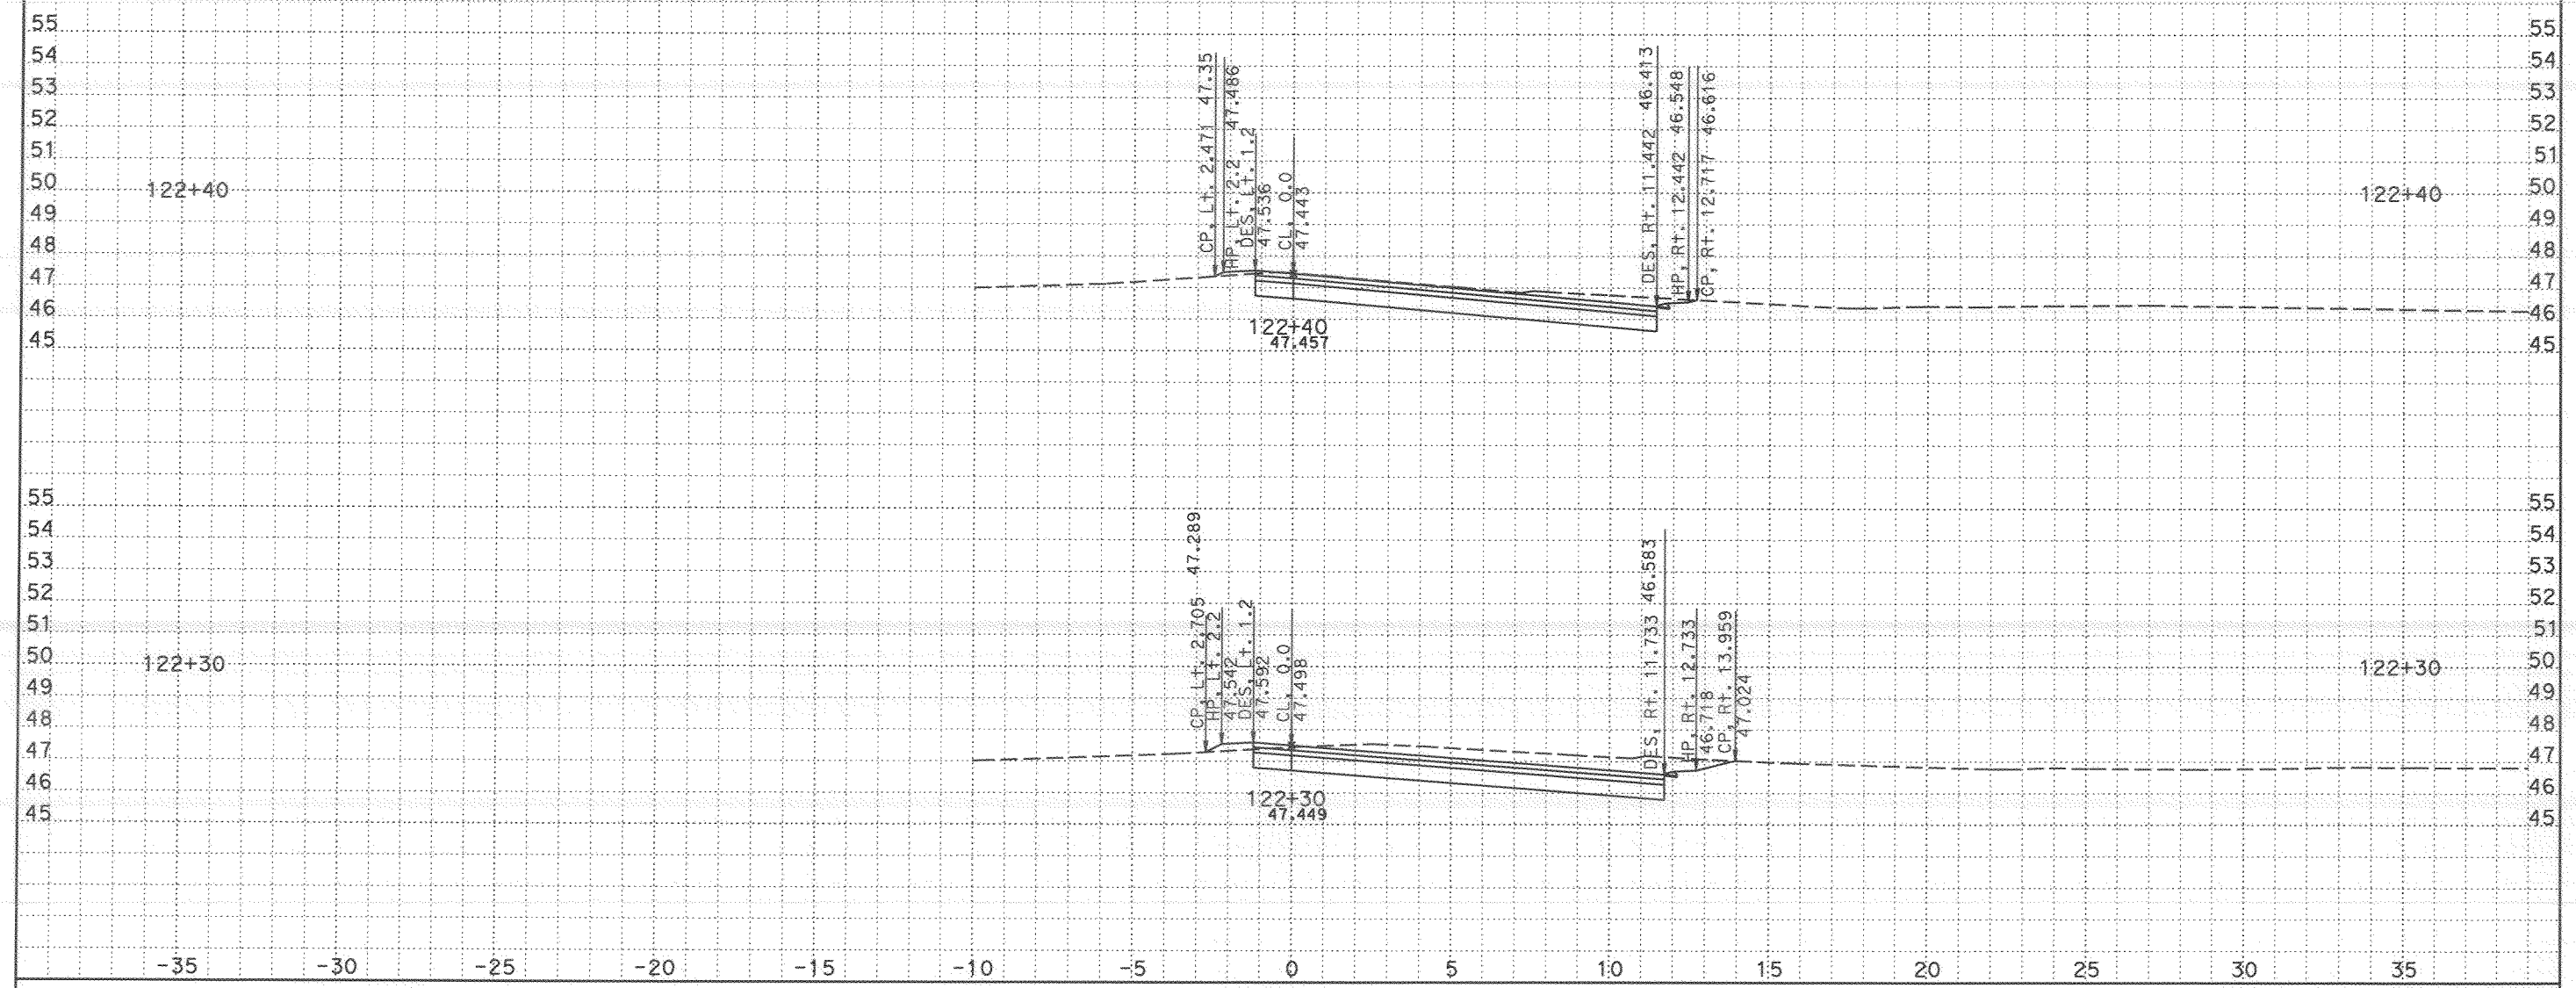

CROSS SECTIONS CREATED BY: s.pateIDATE: 9/12/2007

ALL DIMENSIONS ARE METRIC

PROJECT: SD 805
EA: 11-276201
9.8/12.7

Scale Ratio: 1:100 Horiz.
1:100 Vert.

EAST H St ONRAMP
X-SECTIONS

SHEET 8 OF 21

Project: 24020 File: C:\805\submittal 062807\h st\xnh2a1 finish 062807.ear

DESIGN STUDY ONLY

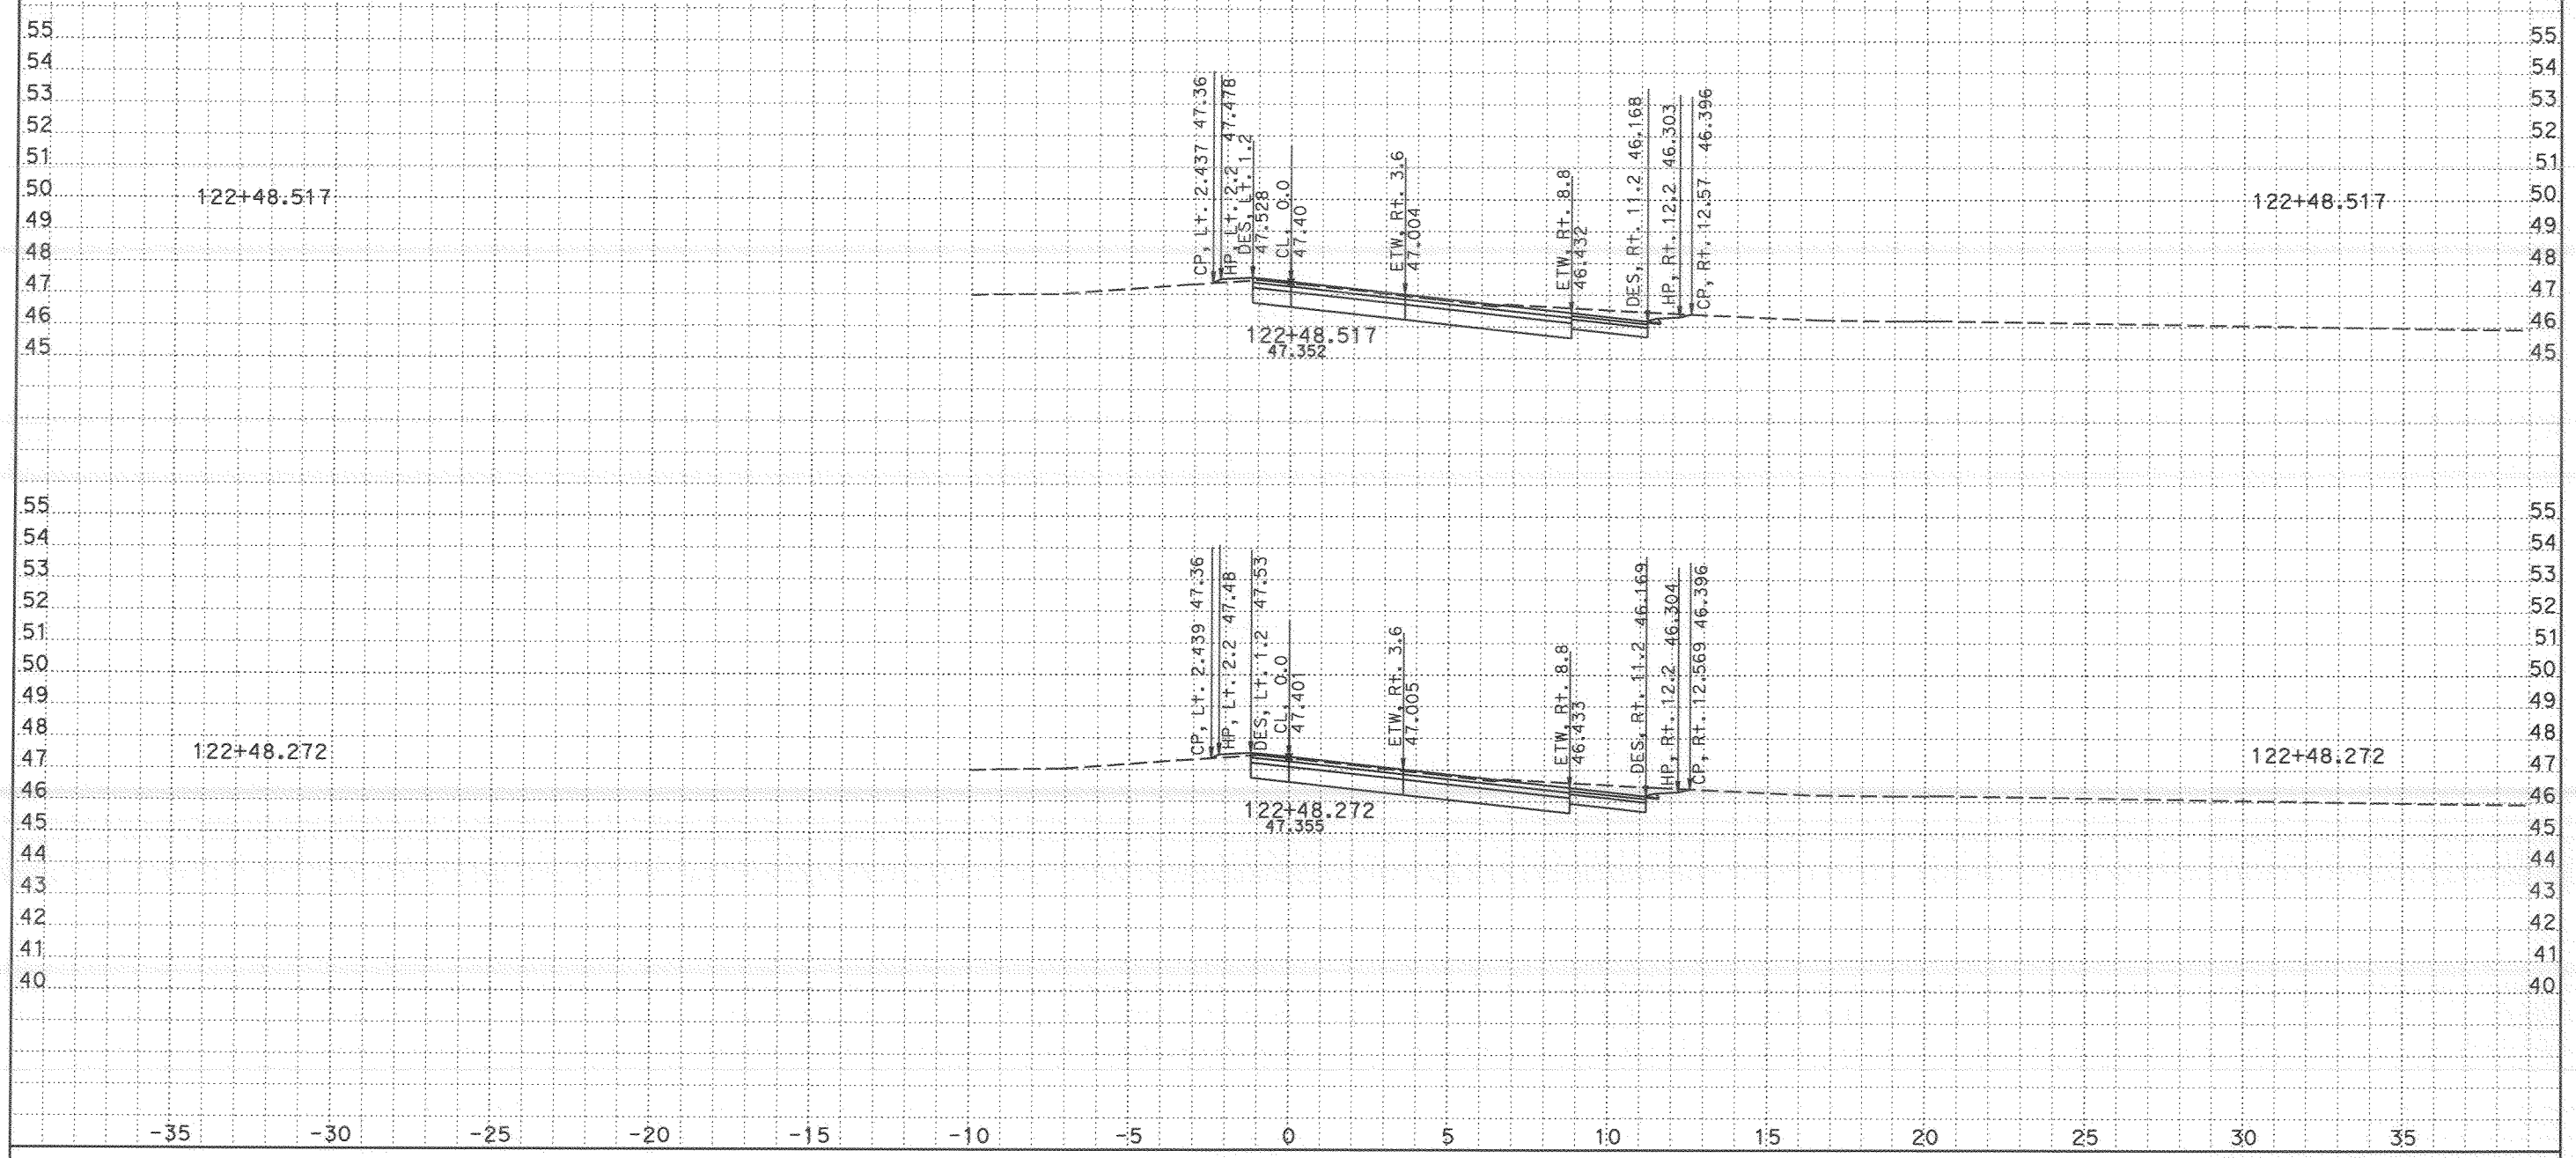

CROSS SECTIONS CREATED BY: s.pate DATE: 9/12/2007 ALL DIMENSIONS ARE METRIC

Project: 24020 File: C:\805\submittal 062807\h st\xnh2a1 finish 062807.ear

PROJECT: SD 805
EA: 11-276201
9.8/12.7

Scale Ratio: 1:100 Horiz.
1:100 Vert.

EAST H St ONRAMP
X-SECTIONS

SHEET 9 OF 21

DESIGN STUDY ONLY

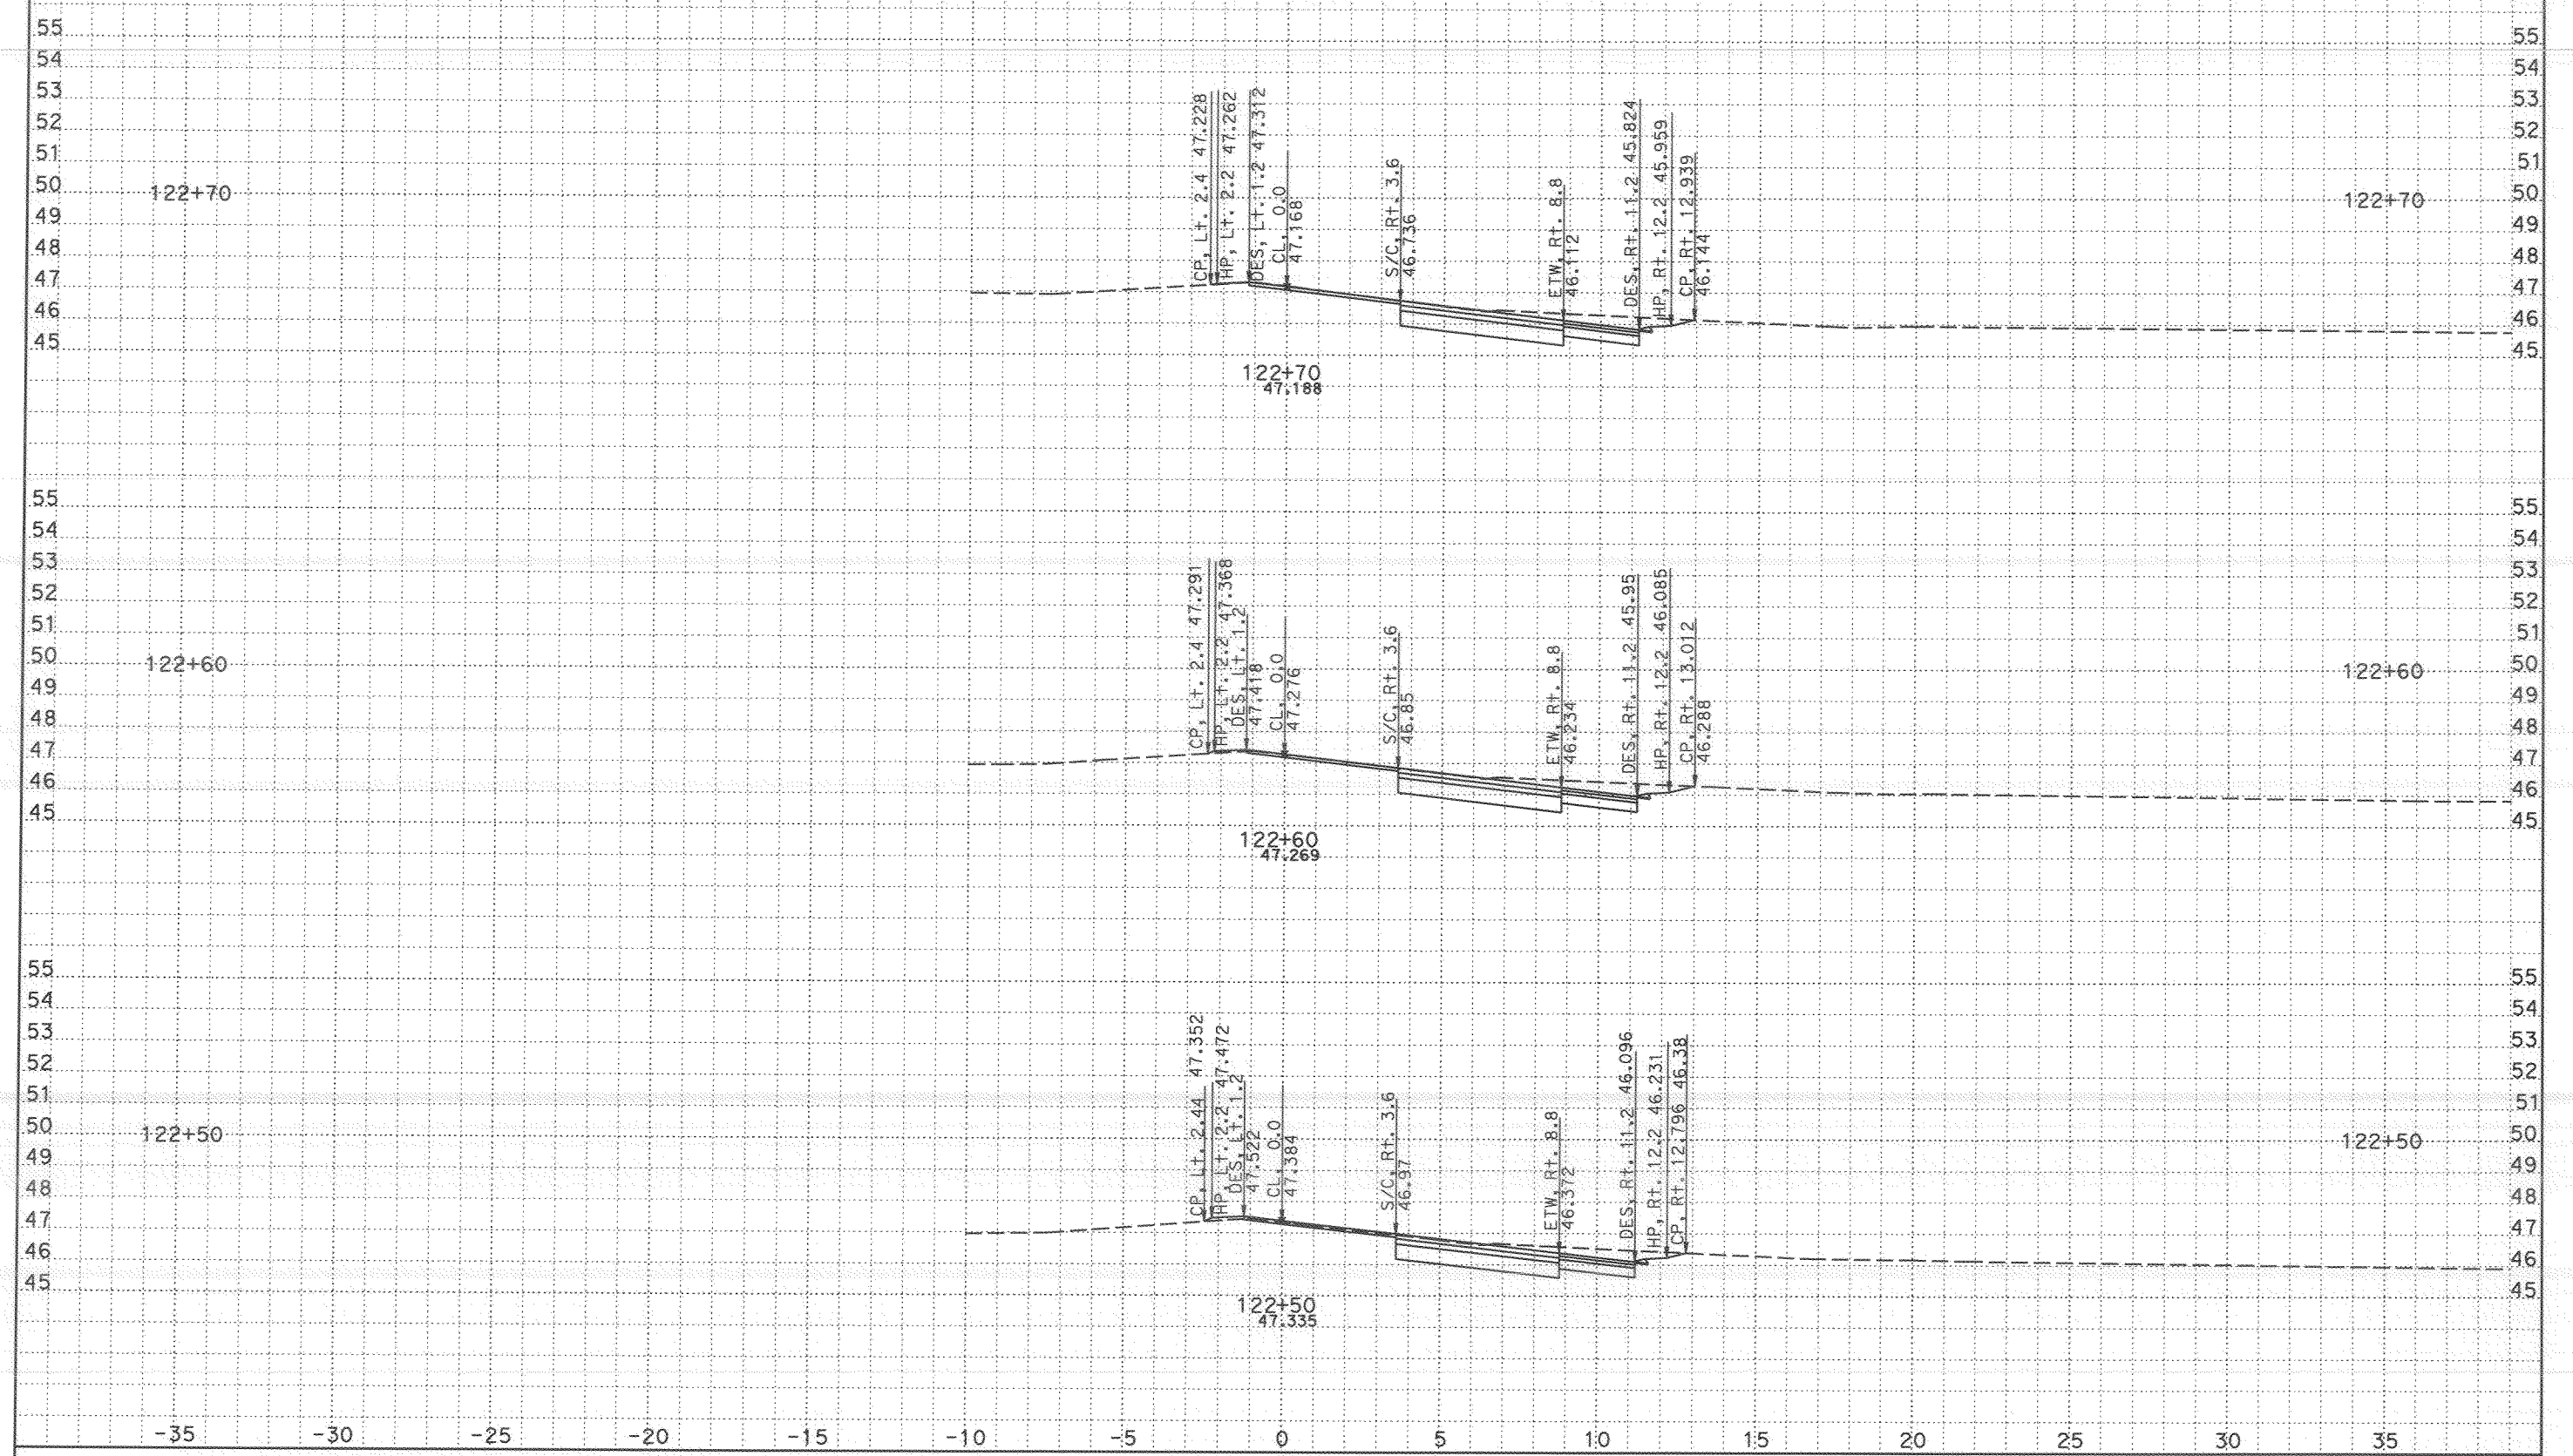

CROSS SECTIONS CREATED BY: s.pate DATE: 9/12/2007 ALL DIMENSIONS ARE METRIC

Project: 24020 File: C:\805\submittal 062807\h st\xnh2a1 finish 062807.ear

PROJECT: SD 805
EA: 11-276201
9.8/12.7

Scale Ratio: 1:100 Horiz.
1:100 Vert.

EAST H St ONRAMP
X-SECTIONS

SHEET 10 OF 21

DESIGN STUDY ONLY

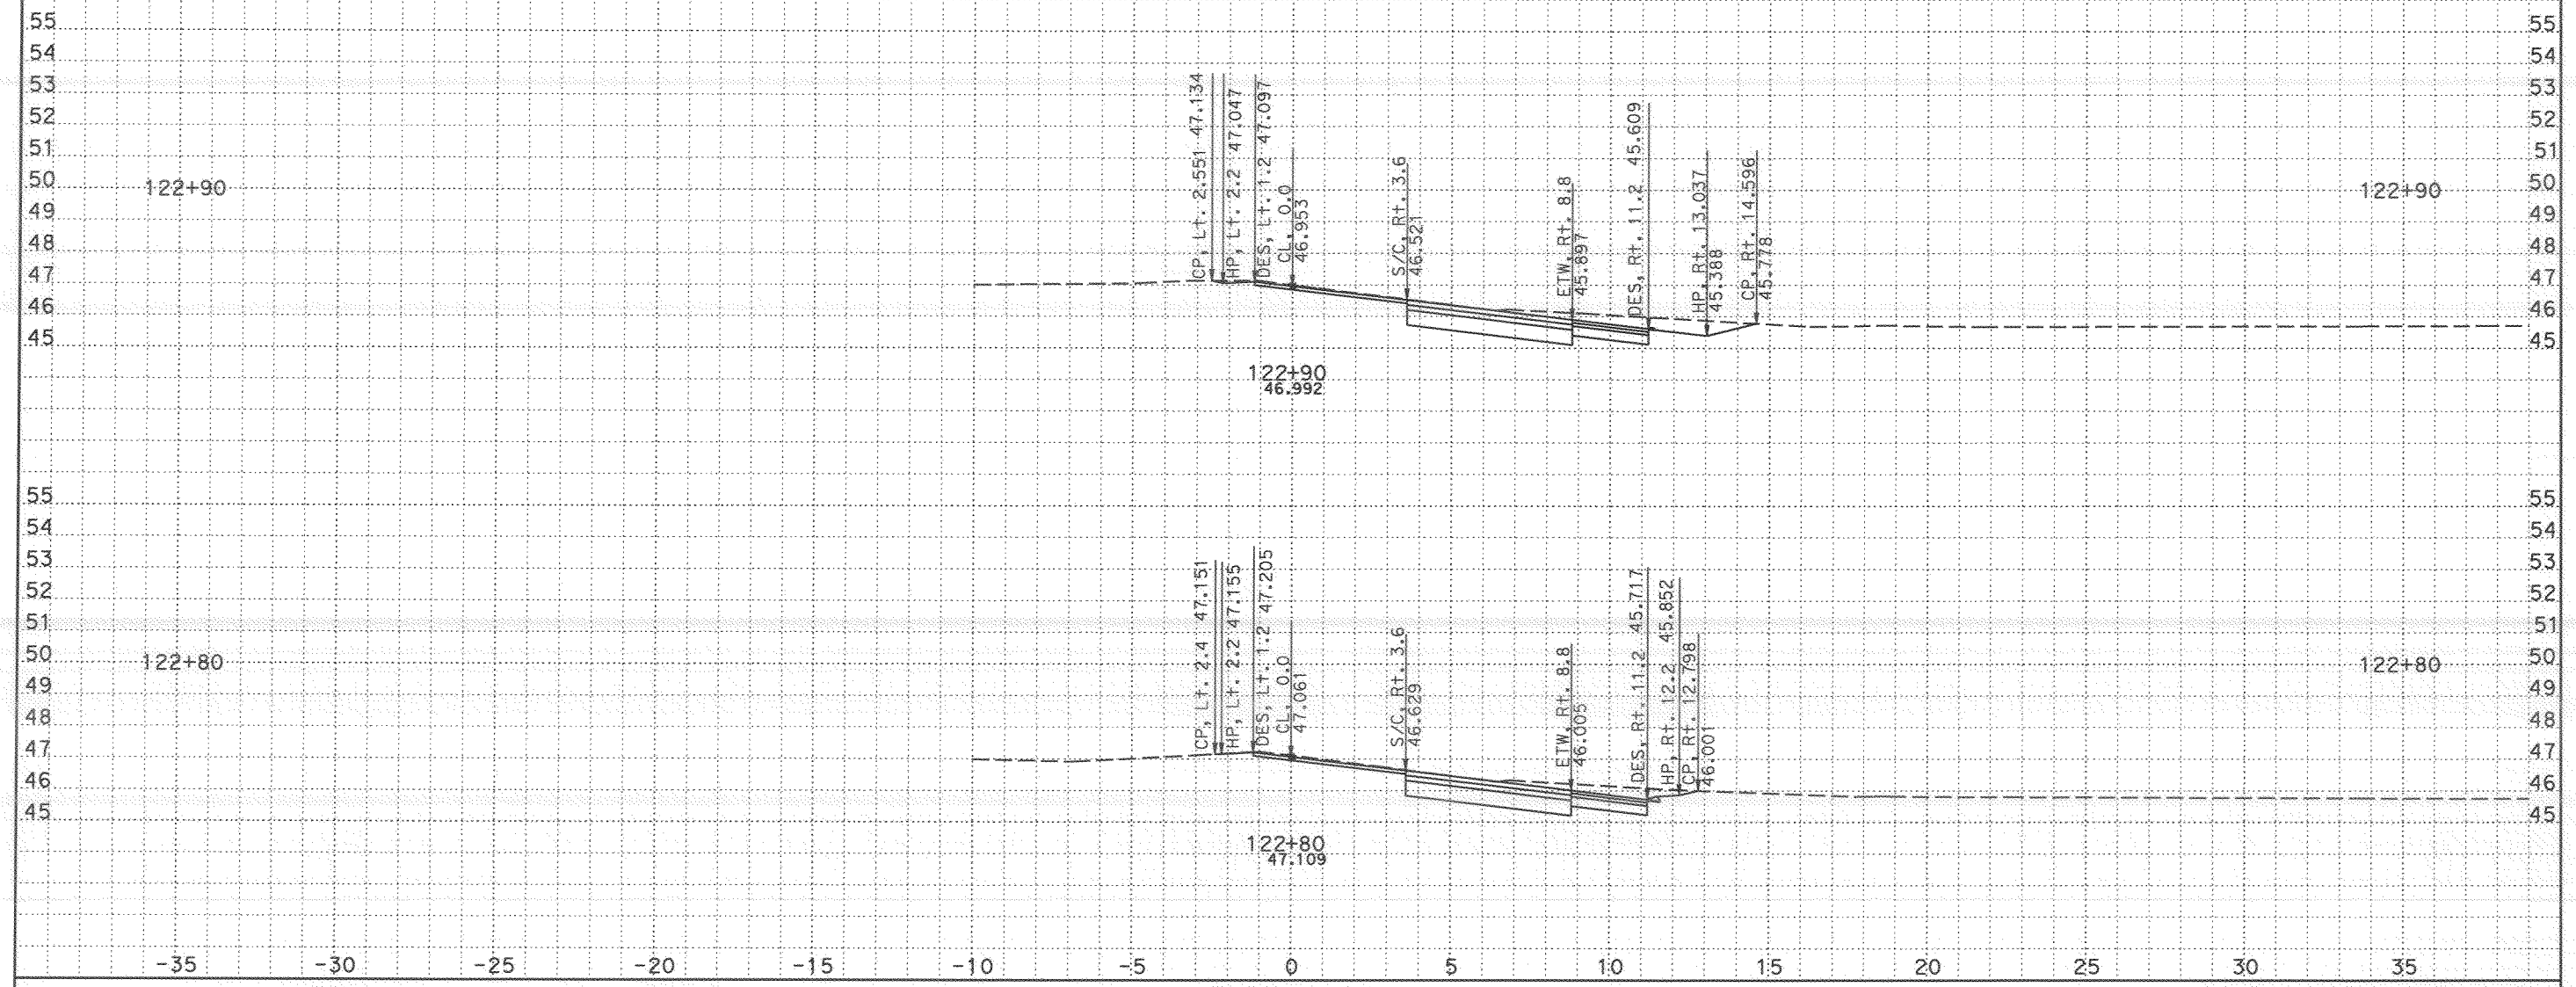

CROSS SECTIONS CREATED BY: s.pate DATE: 9/12/2007

ALL DIMENSIONS ARE METRIC

PROJECT: SD 805
EA: 11-276201
9.8/12.7

Scale Ratio: 1:100 Horiz.
1:100 Vert.

EAST H St ONRAMP
X-SECTIONS

SHEET 11 OF 21

Project: 24020 File: C:\805\submittal 062807\h st\xnh2a1 finish 062807.ear

DESIGN STUDY ONLY

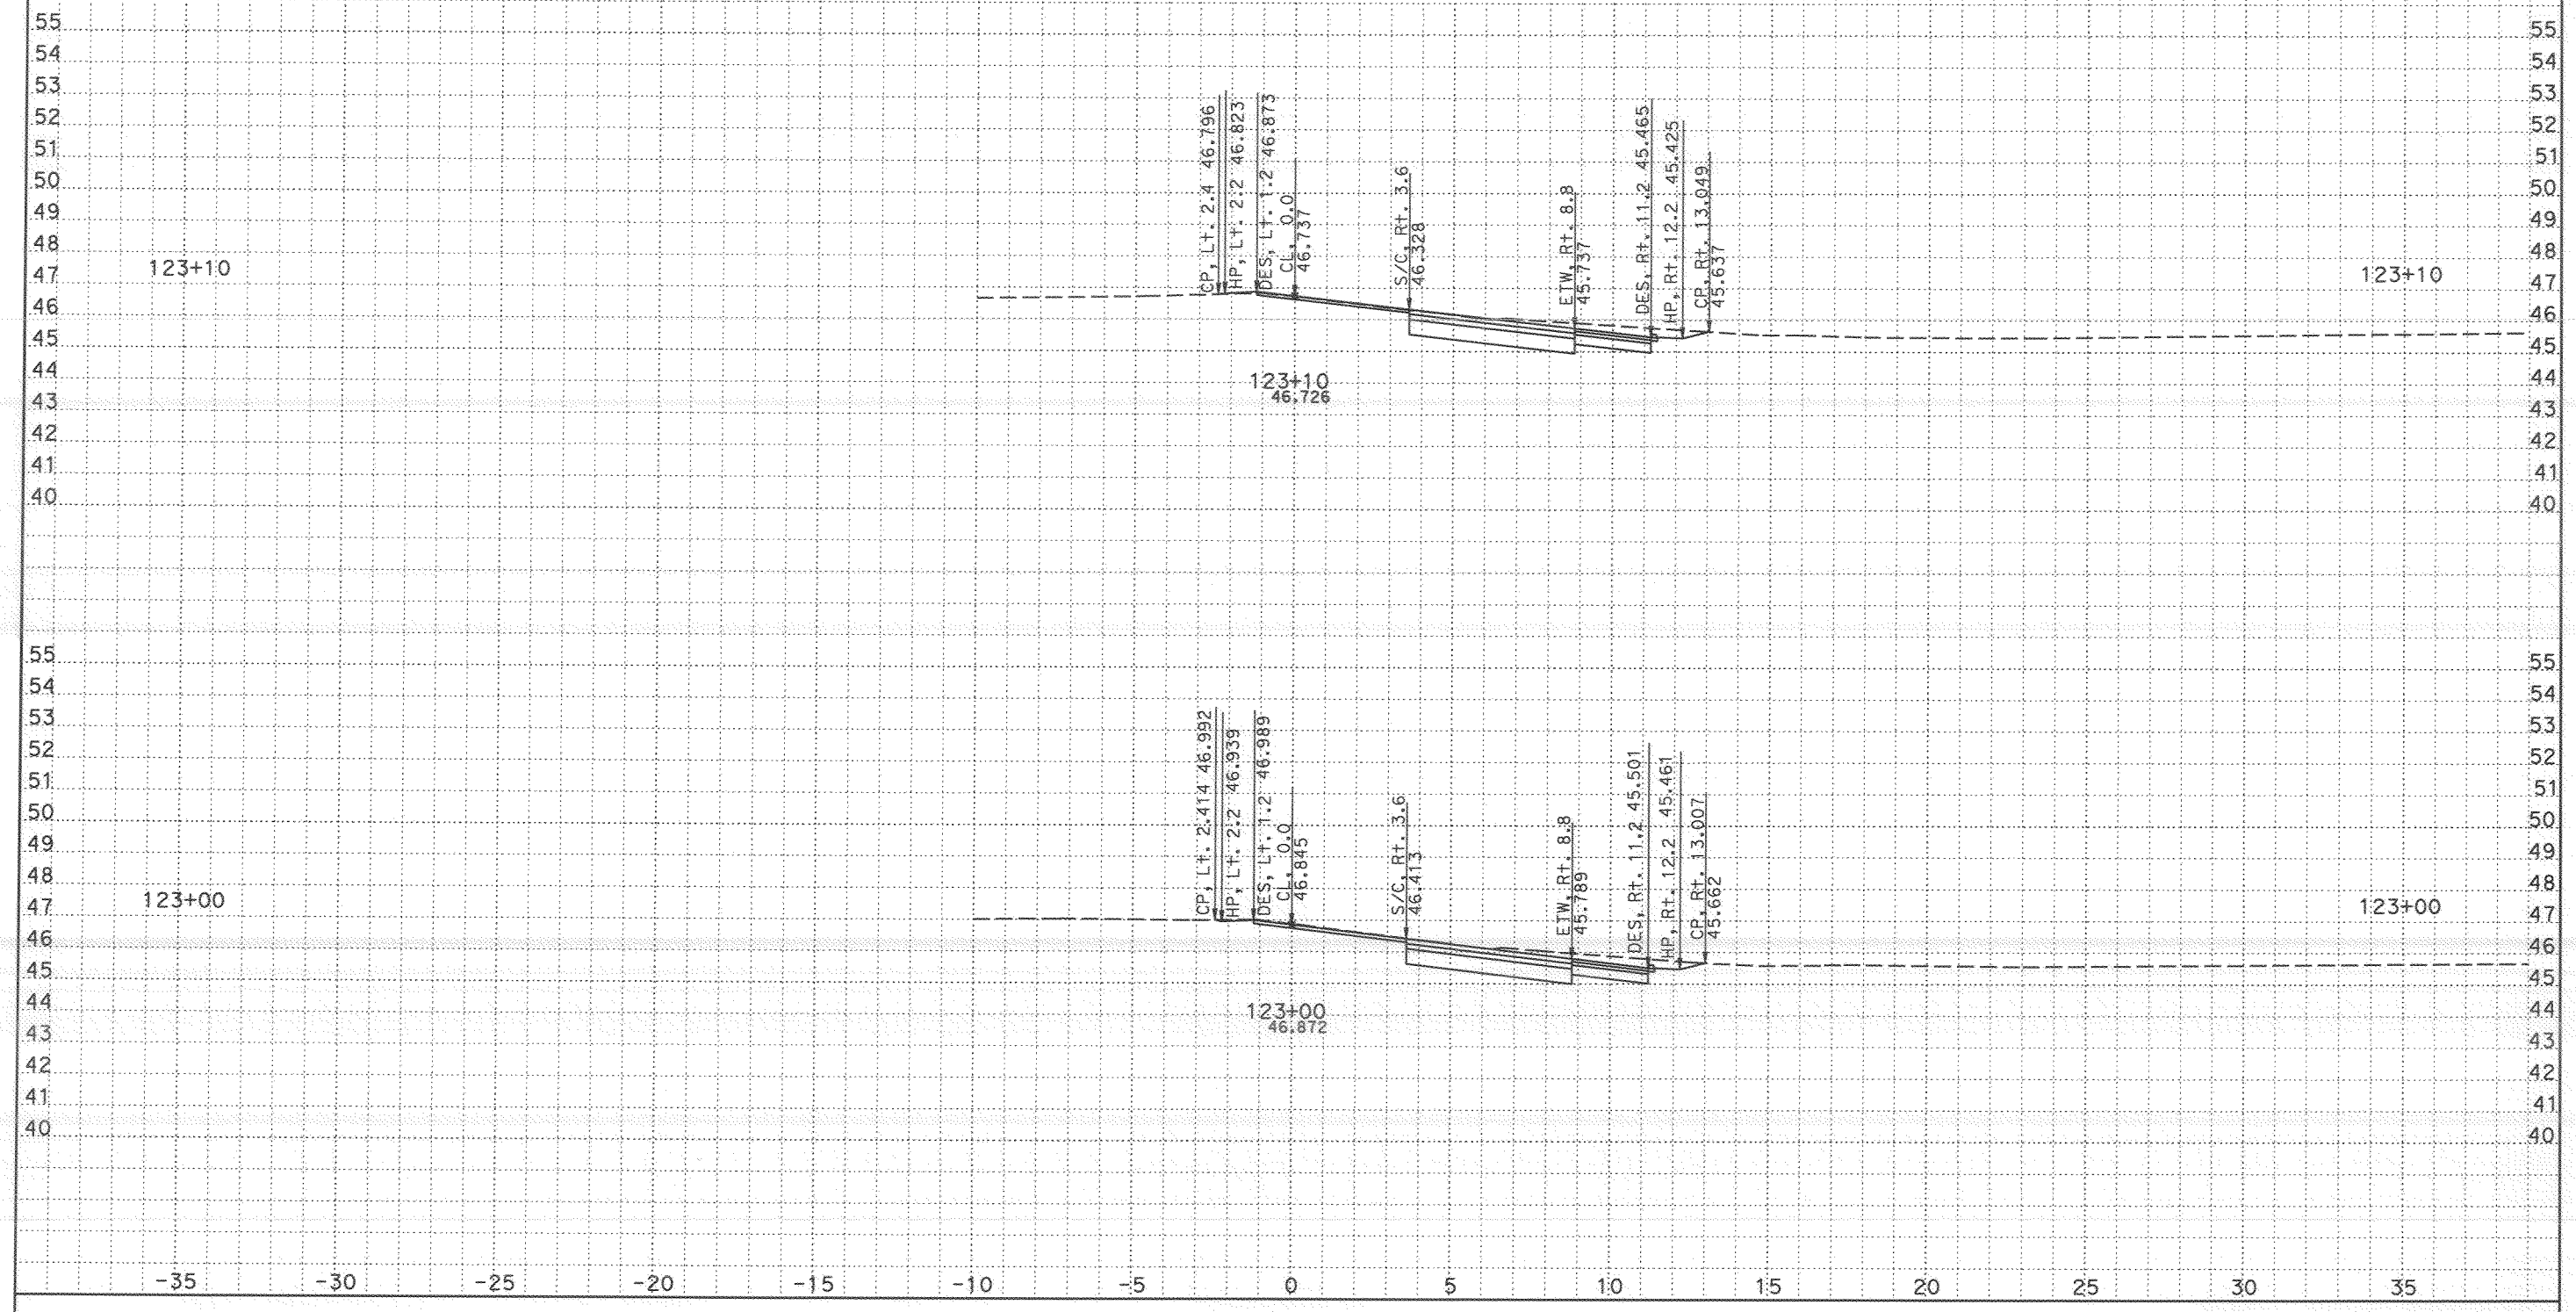

CROSS SECTIONS CREATED BY: s.pate DATE: 9/12/2007

ALL DIMENSIONS ARE METRIC

PROJECT: SD 805
EA: 11-276201
9.8/12.7

Scale Ratio: 1:100 Horiz.
1:100 Vert.

EAST H St ONRAMP
X-SECTIONS

SHEET 12 OF 21

Project: 24020 File: C:\805\submittal 062807\h st\xnh2a1 finish 062807.ear

DESIGN STUDY ONLY

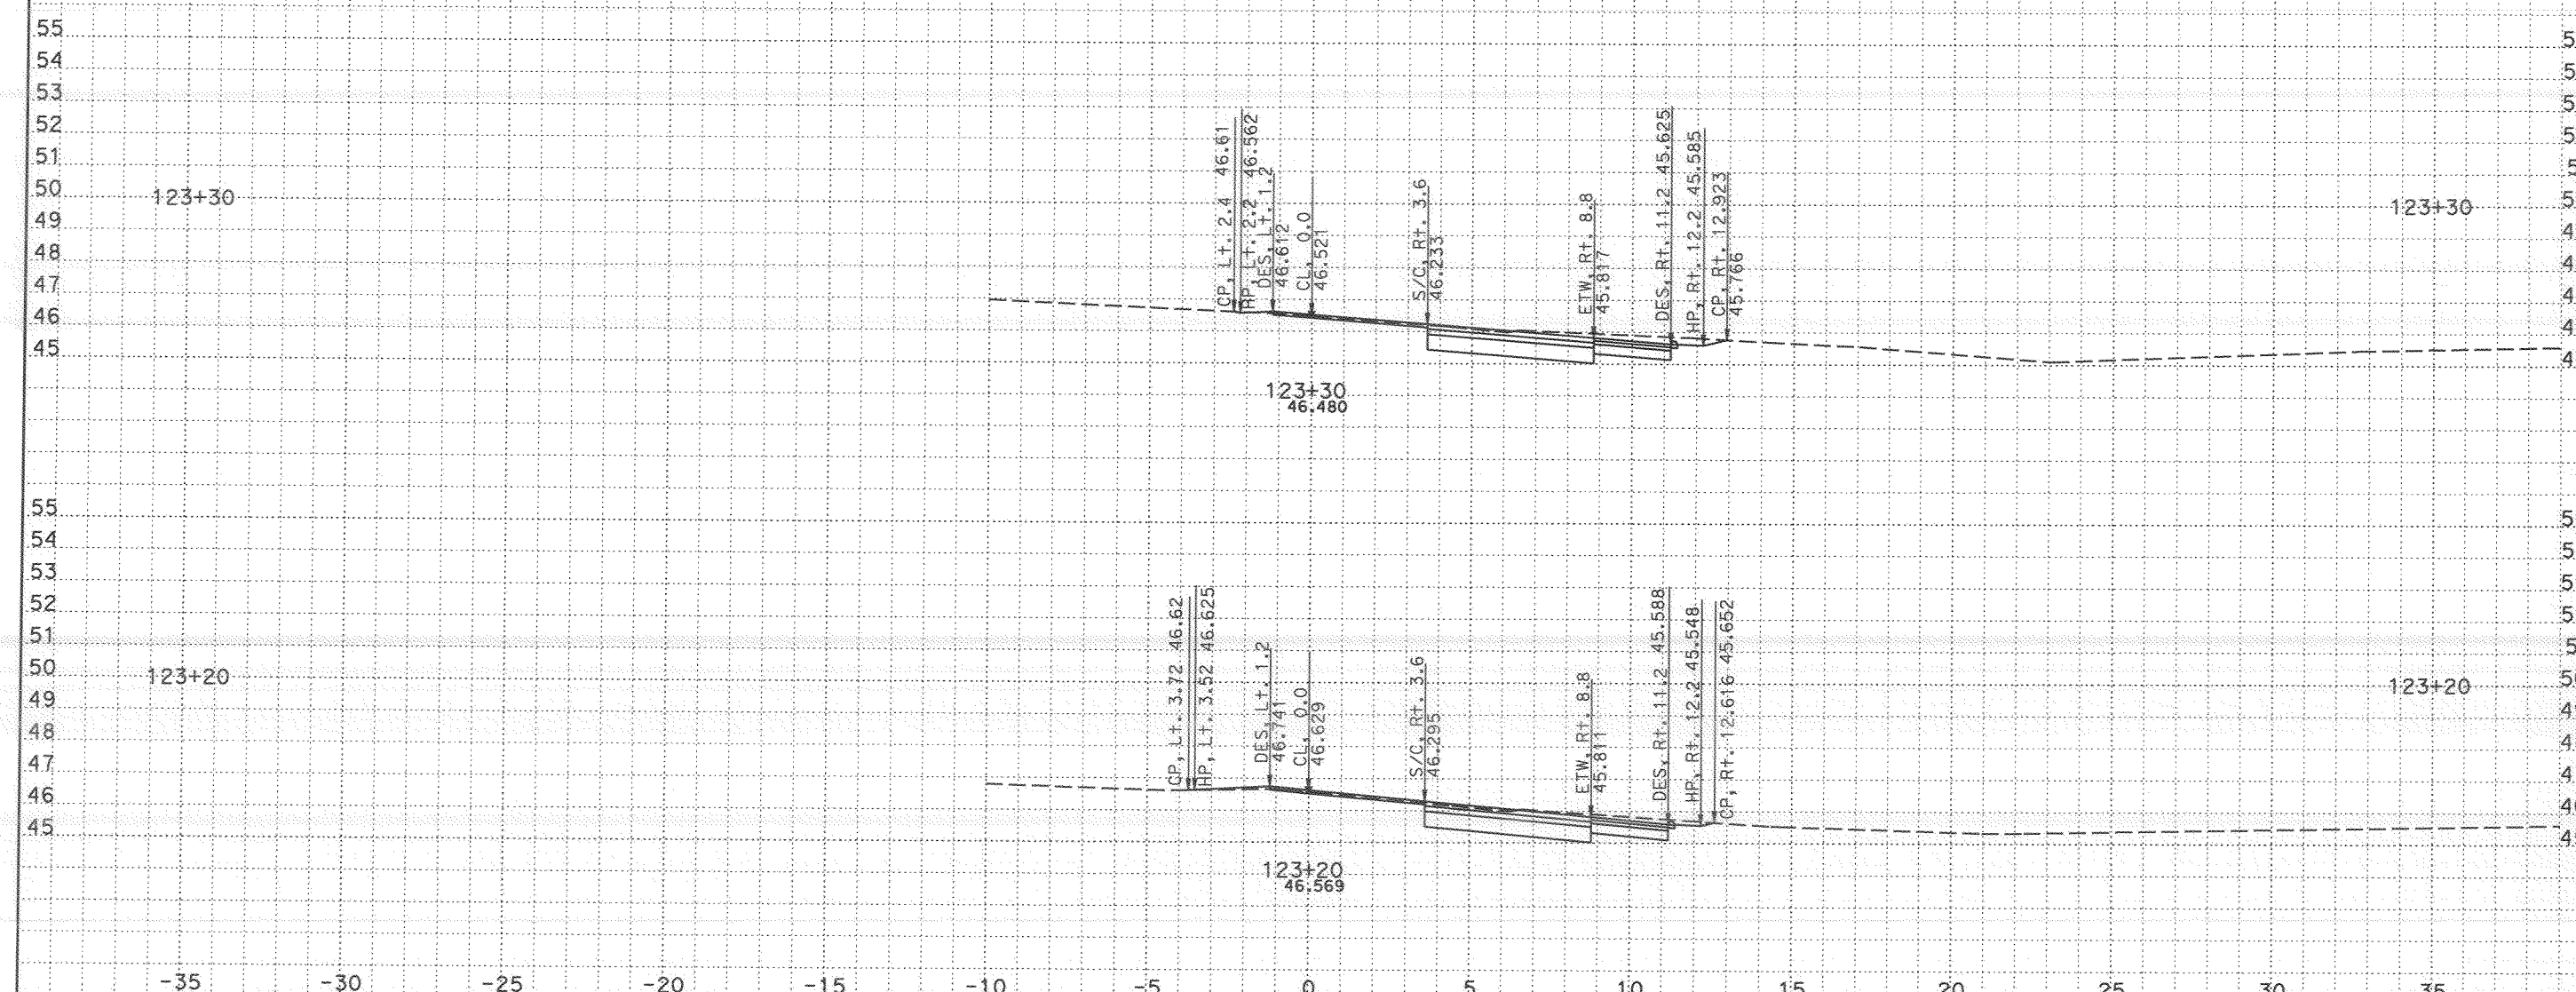

CROSS SECTIONS CREATED BY: s.pate DATE: 9/12/2007

ALL DIMENSIONS ARE METRIC

PROJECT: SD 805
EA: 11-276201
9.8/12.7

Scale Ratio: 1:100 Horiz.
1:100 Vert.

Project: 24020 File: C:\805\submittal 062807\h st\xnh2a1 finish 062807.ear

EAST H St ONRAMP
X-SECTIONS

SHEET 13 OF 21

DESIGN STUDY ONLY

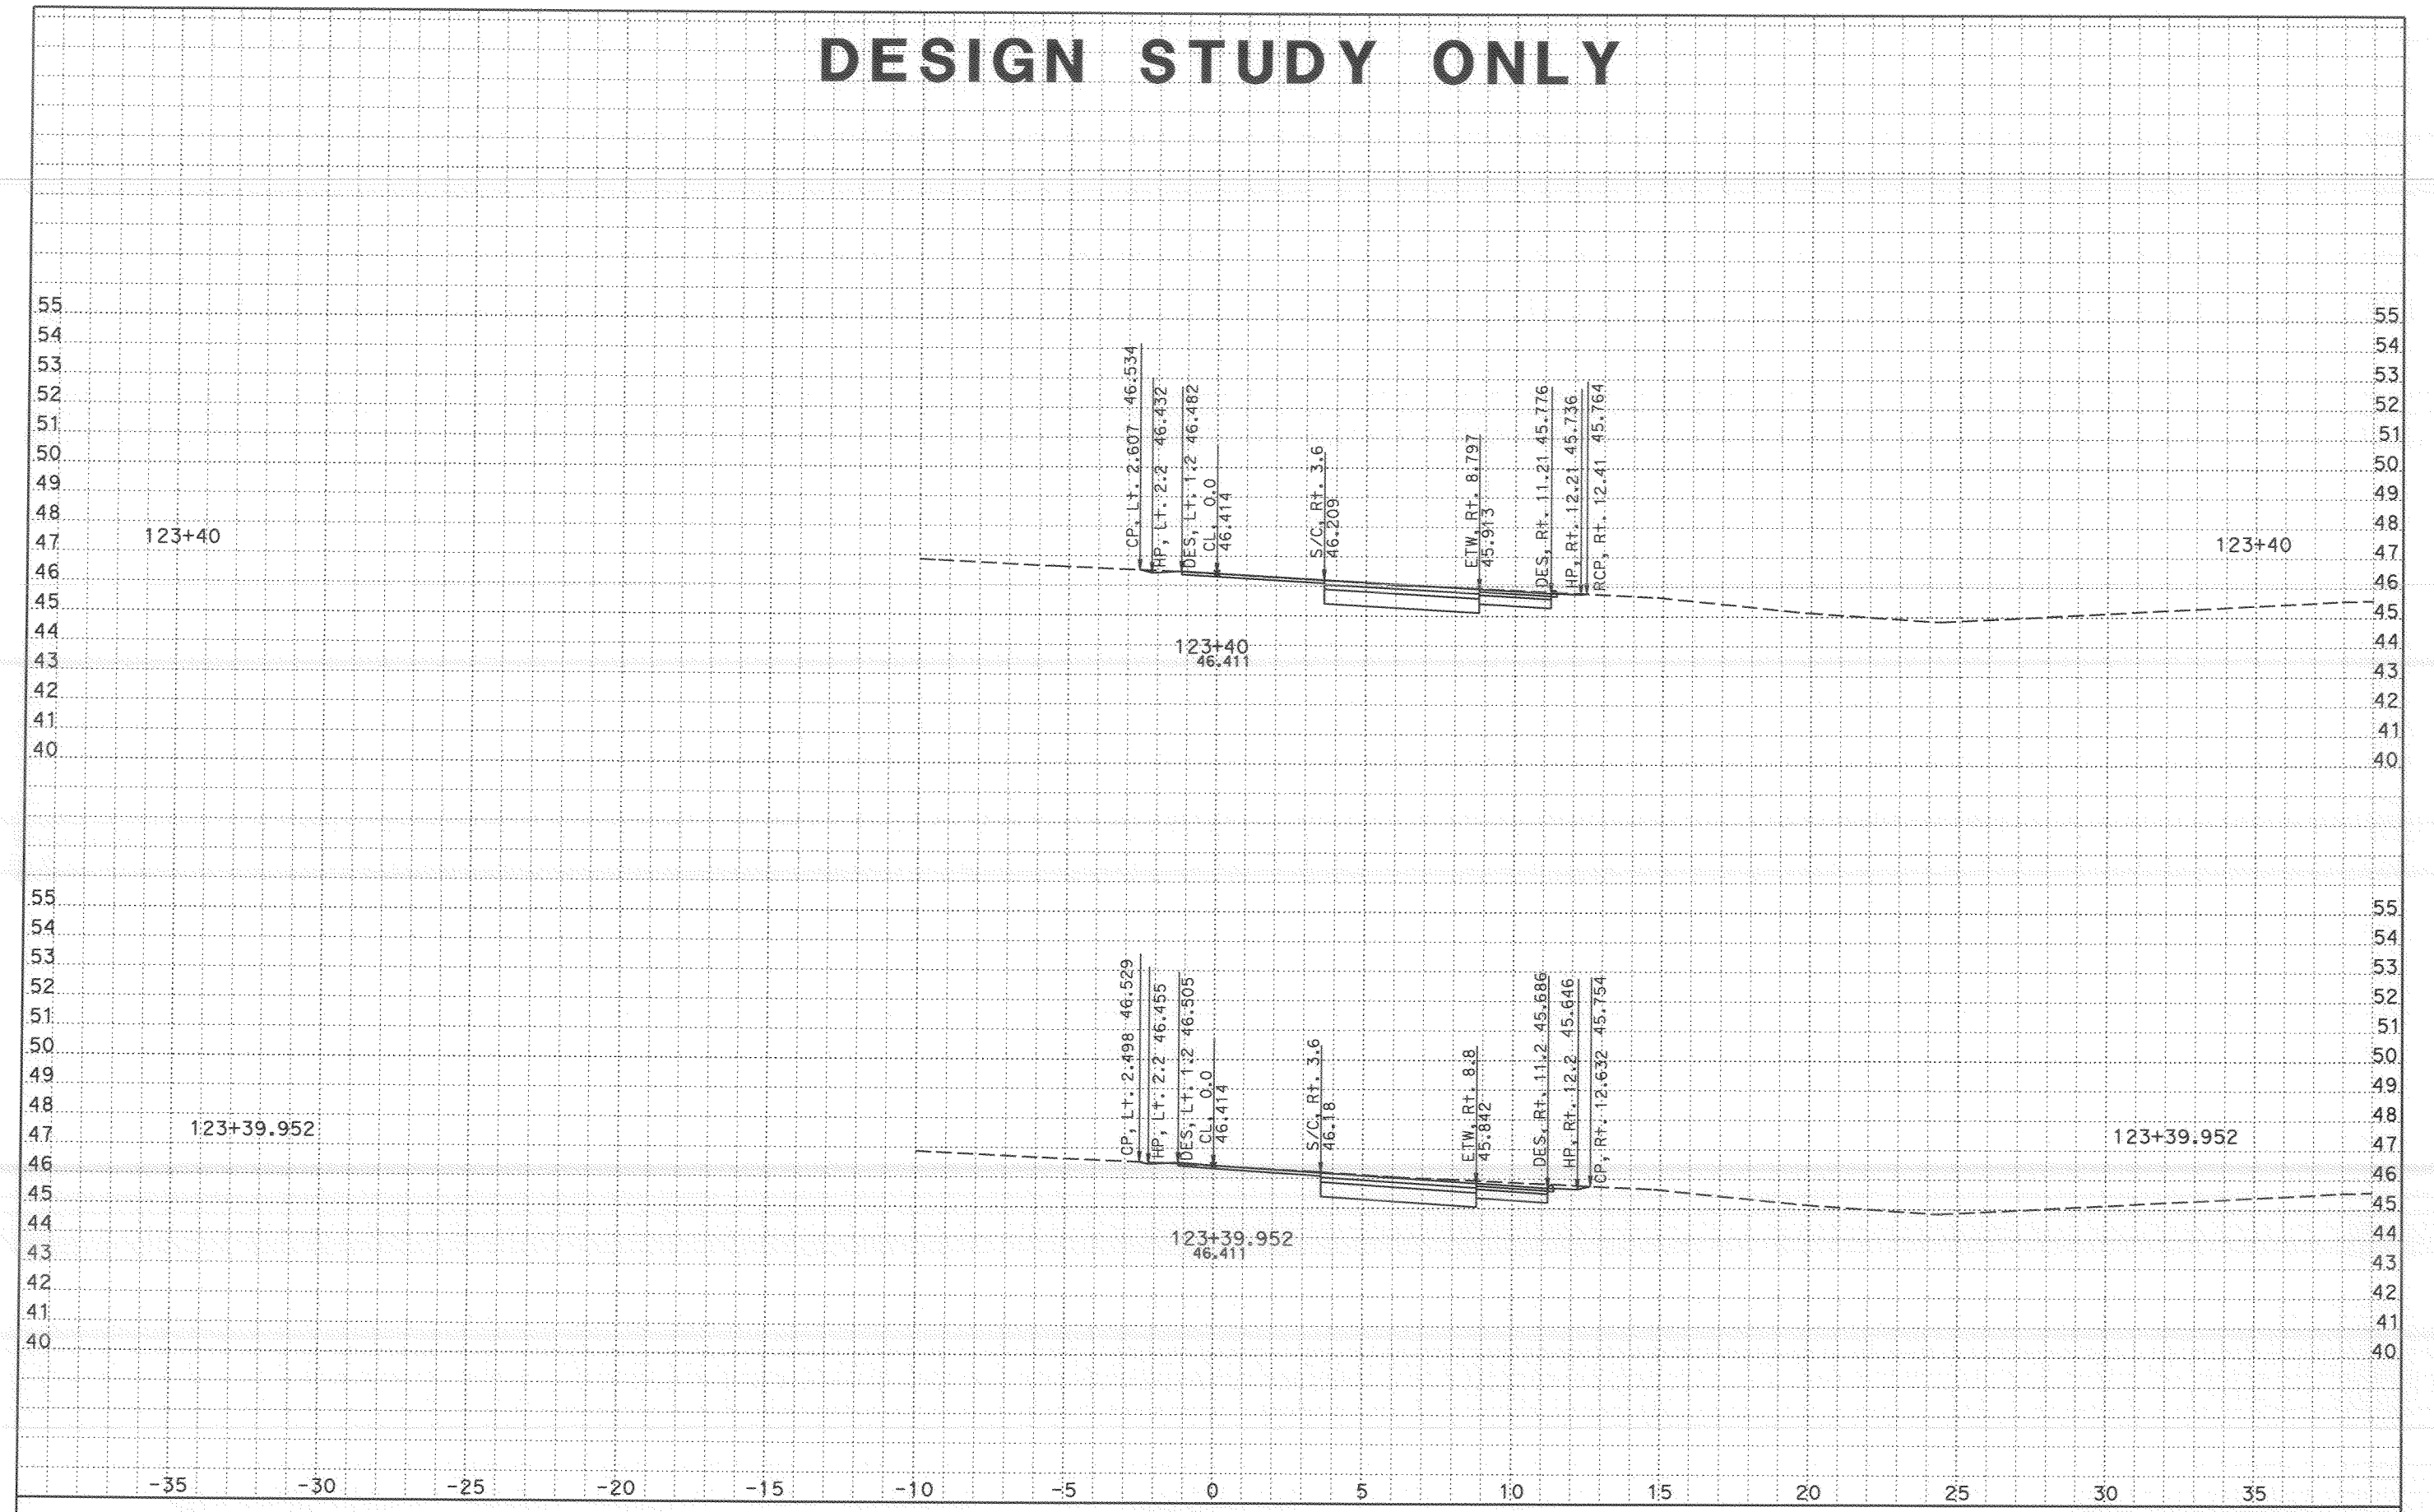

CROSS SECTIONS CREATED BY: s.pate DATE: 9/12/2007 ALL DIMENSIONS ARE METRIC

Project: 24020 File: C:\805\submittal 062807\h st\xnh2a1 finish 062807.ear

PROJECT: SD 805
EA: 11-276201
9.8/12.7

Scale Ratio: 1:100 Horiz.
1:100 Vert.

EAST H St ONRAMP
X-SECTIONS

SHEET 14 OF 21

DESIGN STUDY ONLY

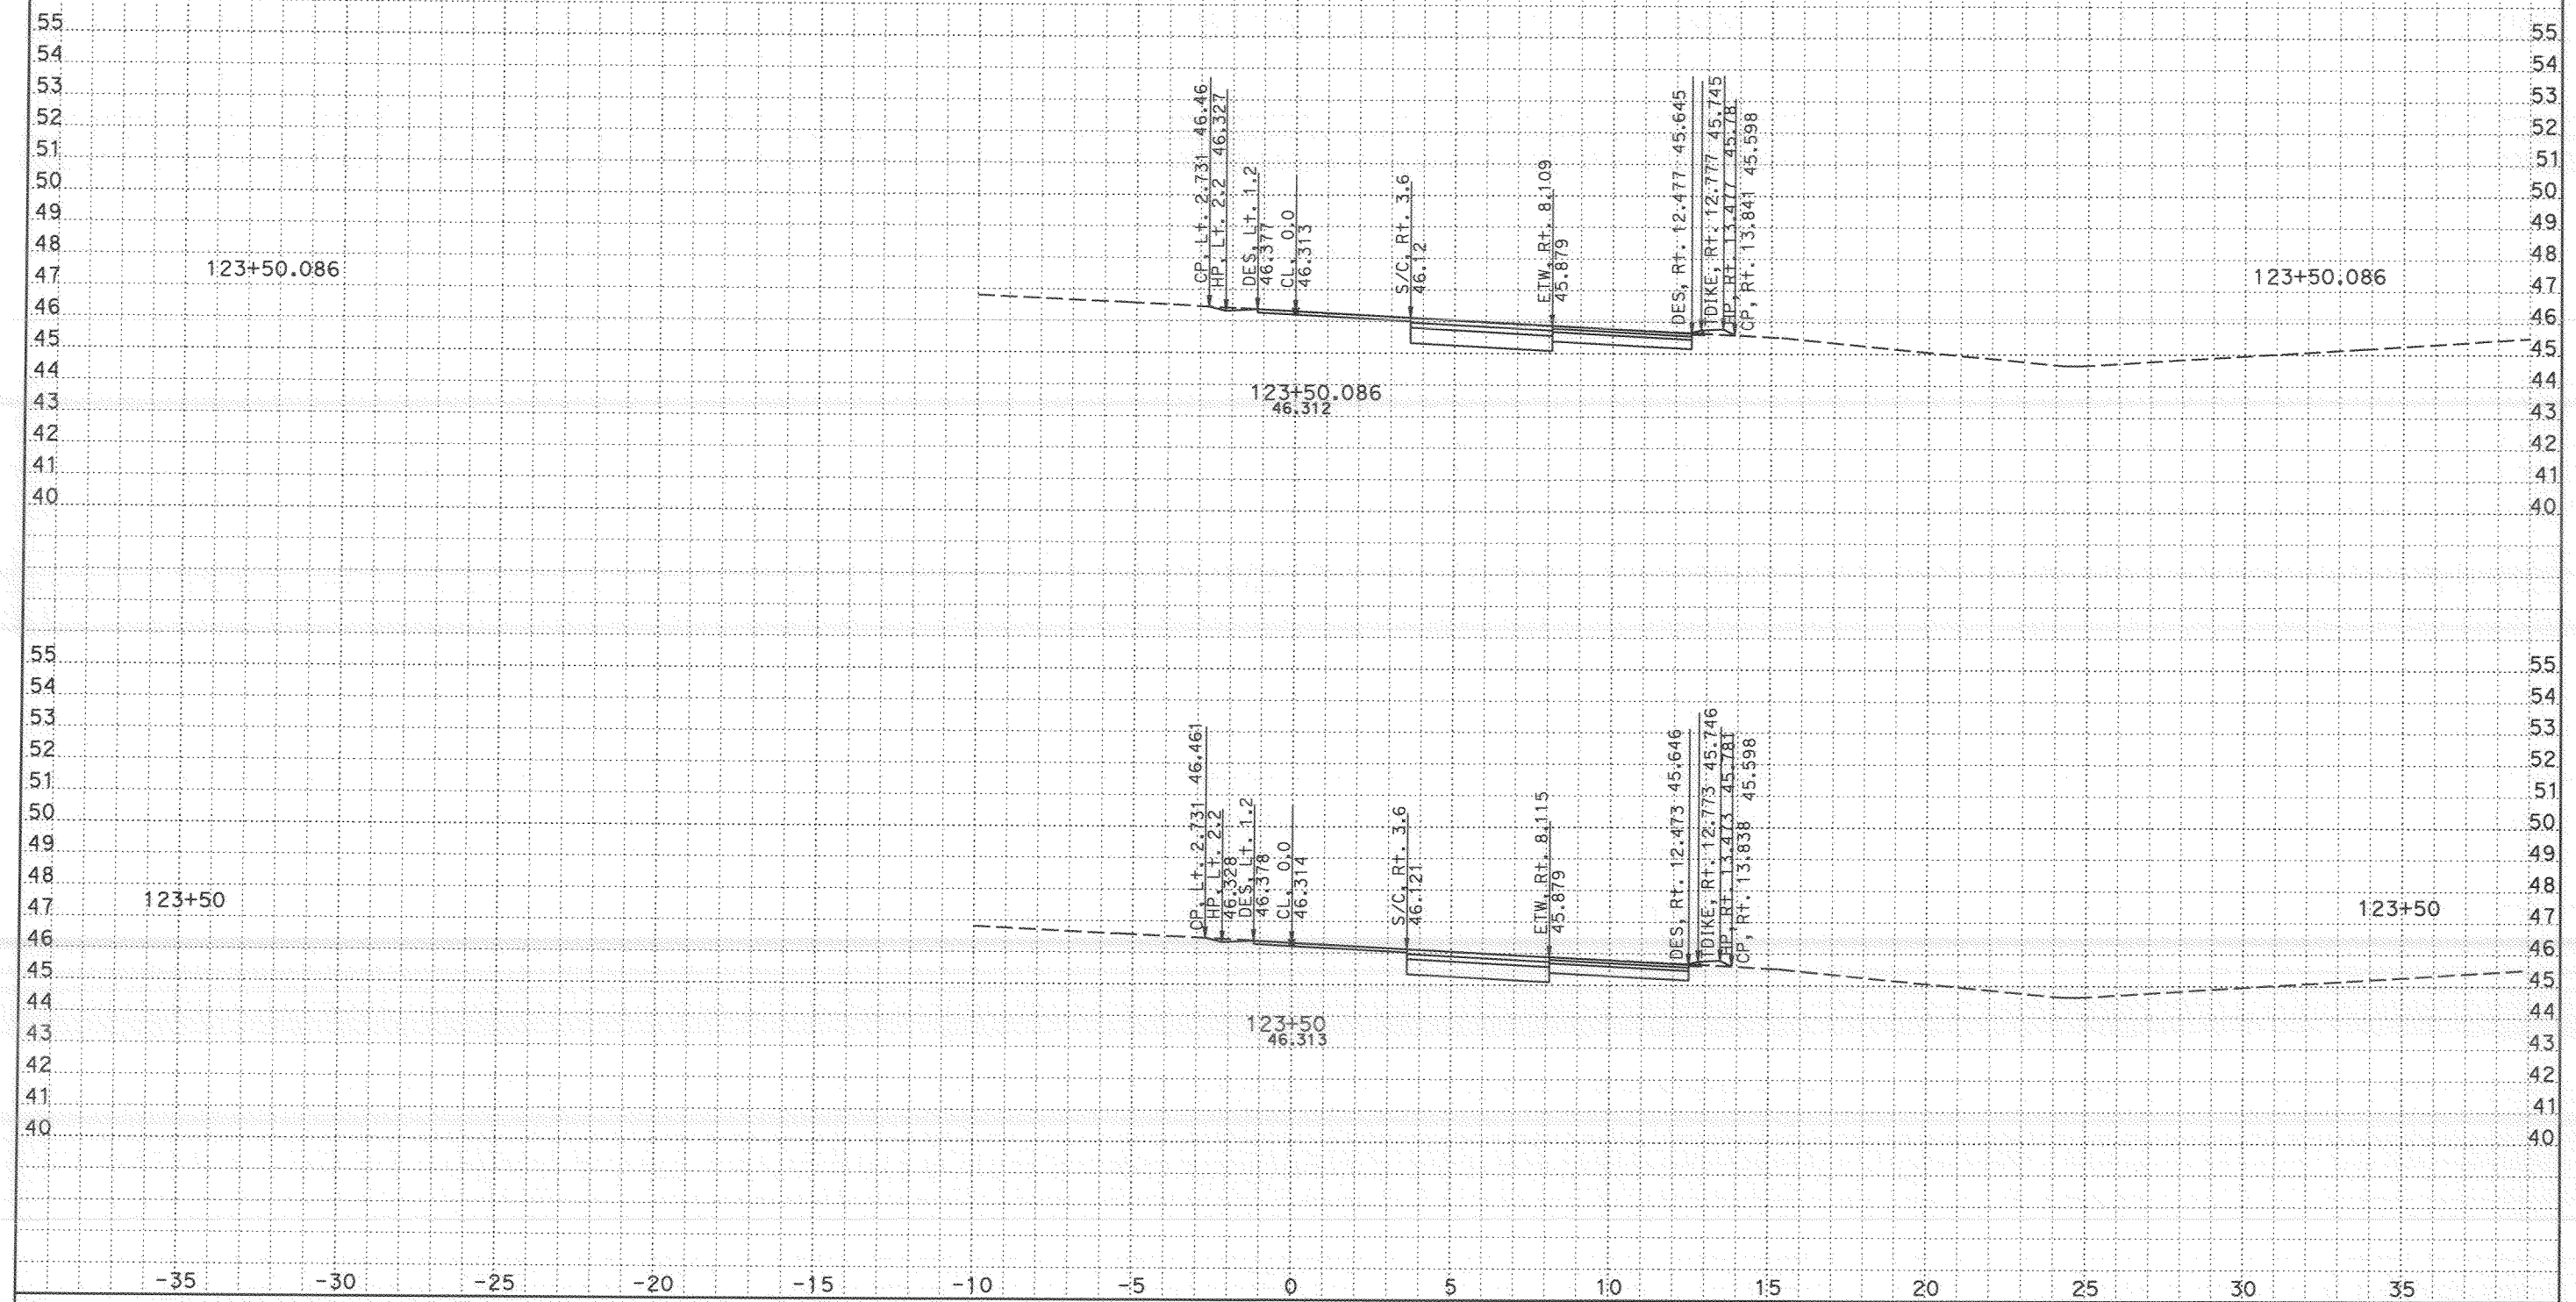

CROSS SECTIONS CREATED BY: s.pate DATE: 9/12/2007

ALL DIMENSIONS ARE METRIC

PROJECT: SD 805
EA: 11-276201
9.8/12.7

Scale Ratio: 1:100 Horiz.
1:100 Vert.

EAST H St ONRAMP
X-SECTIONS

SHEET 15 OF 21

Project: 24020 File: C:\805\submittal 062807\h st\xnh2a1 finish 062807.ear

DESIGN STUDY ONLY

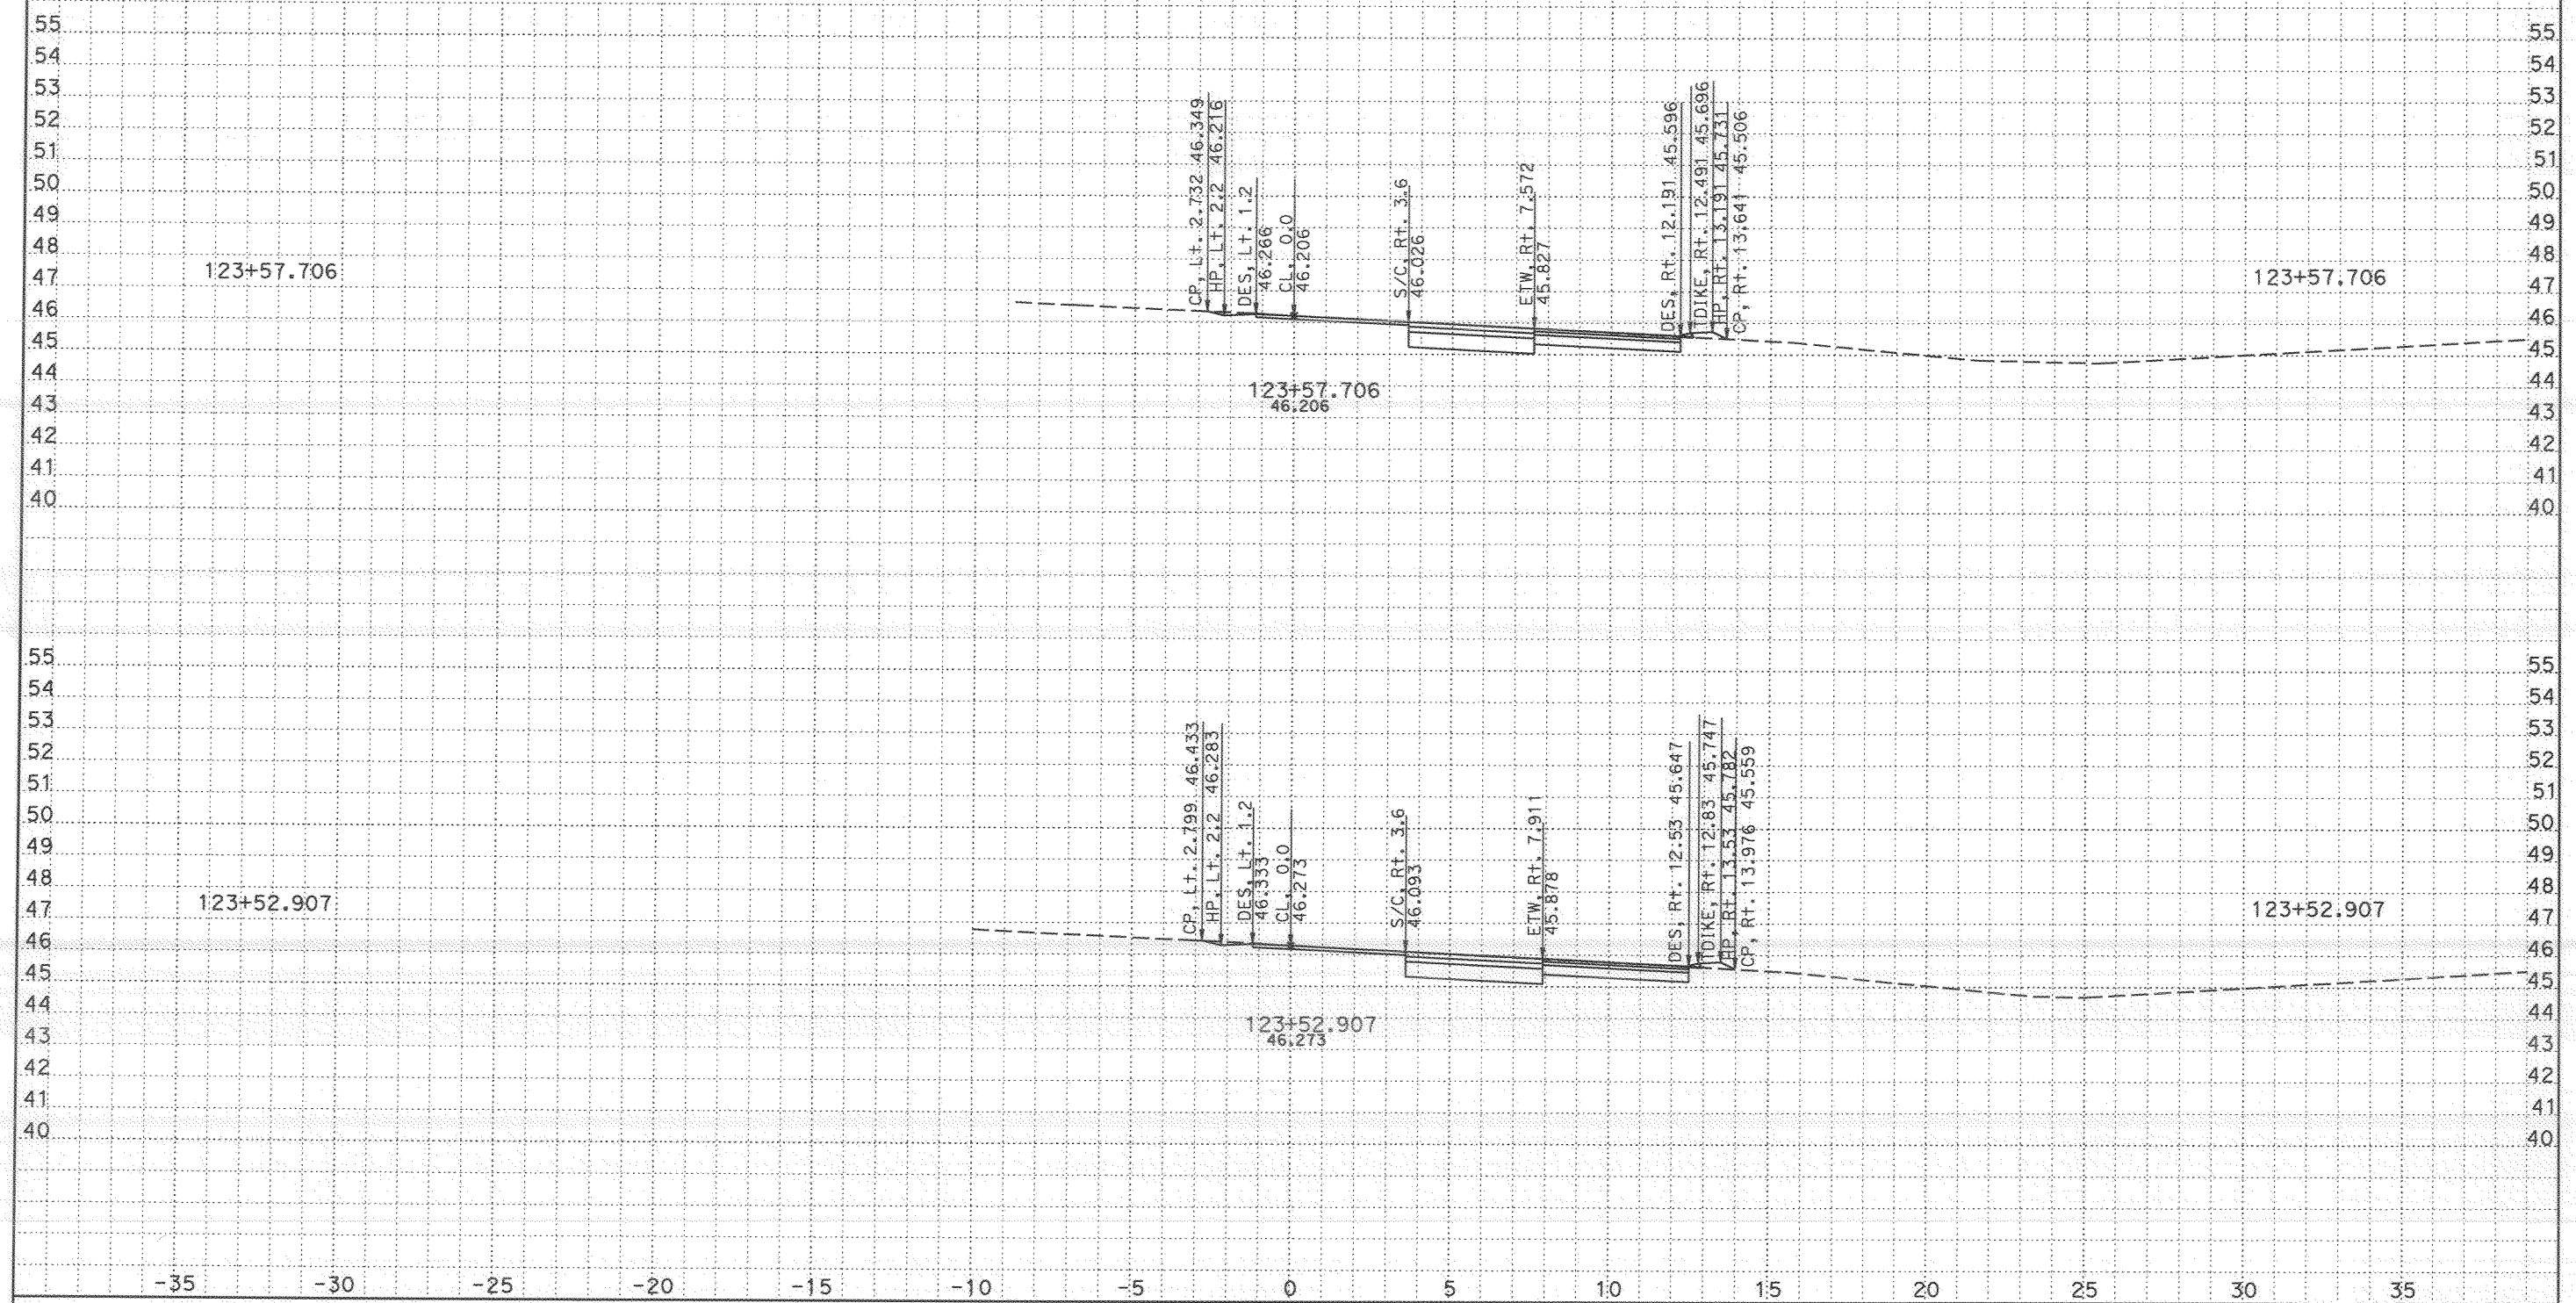

CROSS SECTIONS CREATED BY: s.pate DATE: 9/12/2007 ALL DIMENSIONS ARE METRIC

Project: 24020 File: C:\805\submittal 062807\h st\xnh2a1 finish 062807.ear

PROJECT: SD 805
EA: 11-276201
9.8/12.7

Scale Ratio: 1:100 Horiz.
1:100 Vert.

EAST H St ONRAMP
X-SECTIONS

SHEET 16 OF 21

DESIGN STUDY ONLY

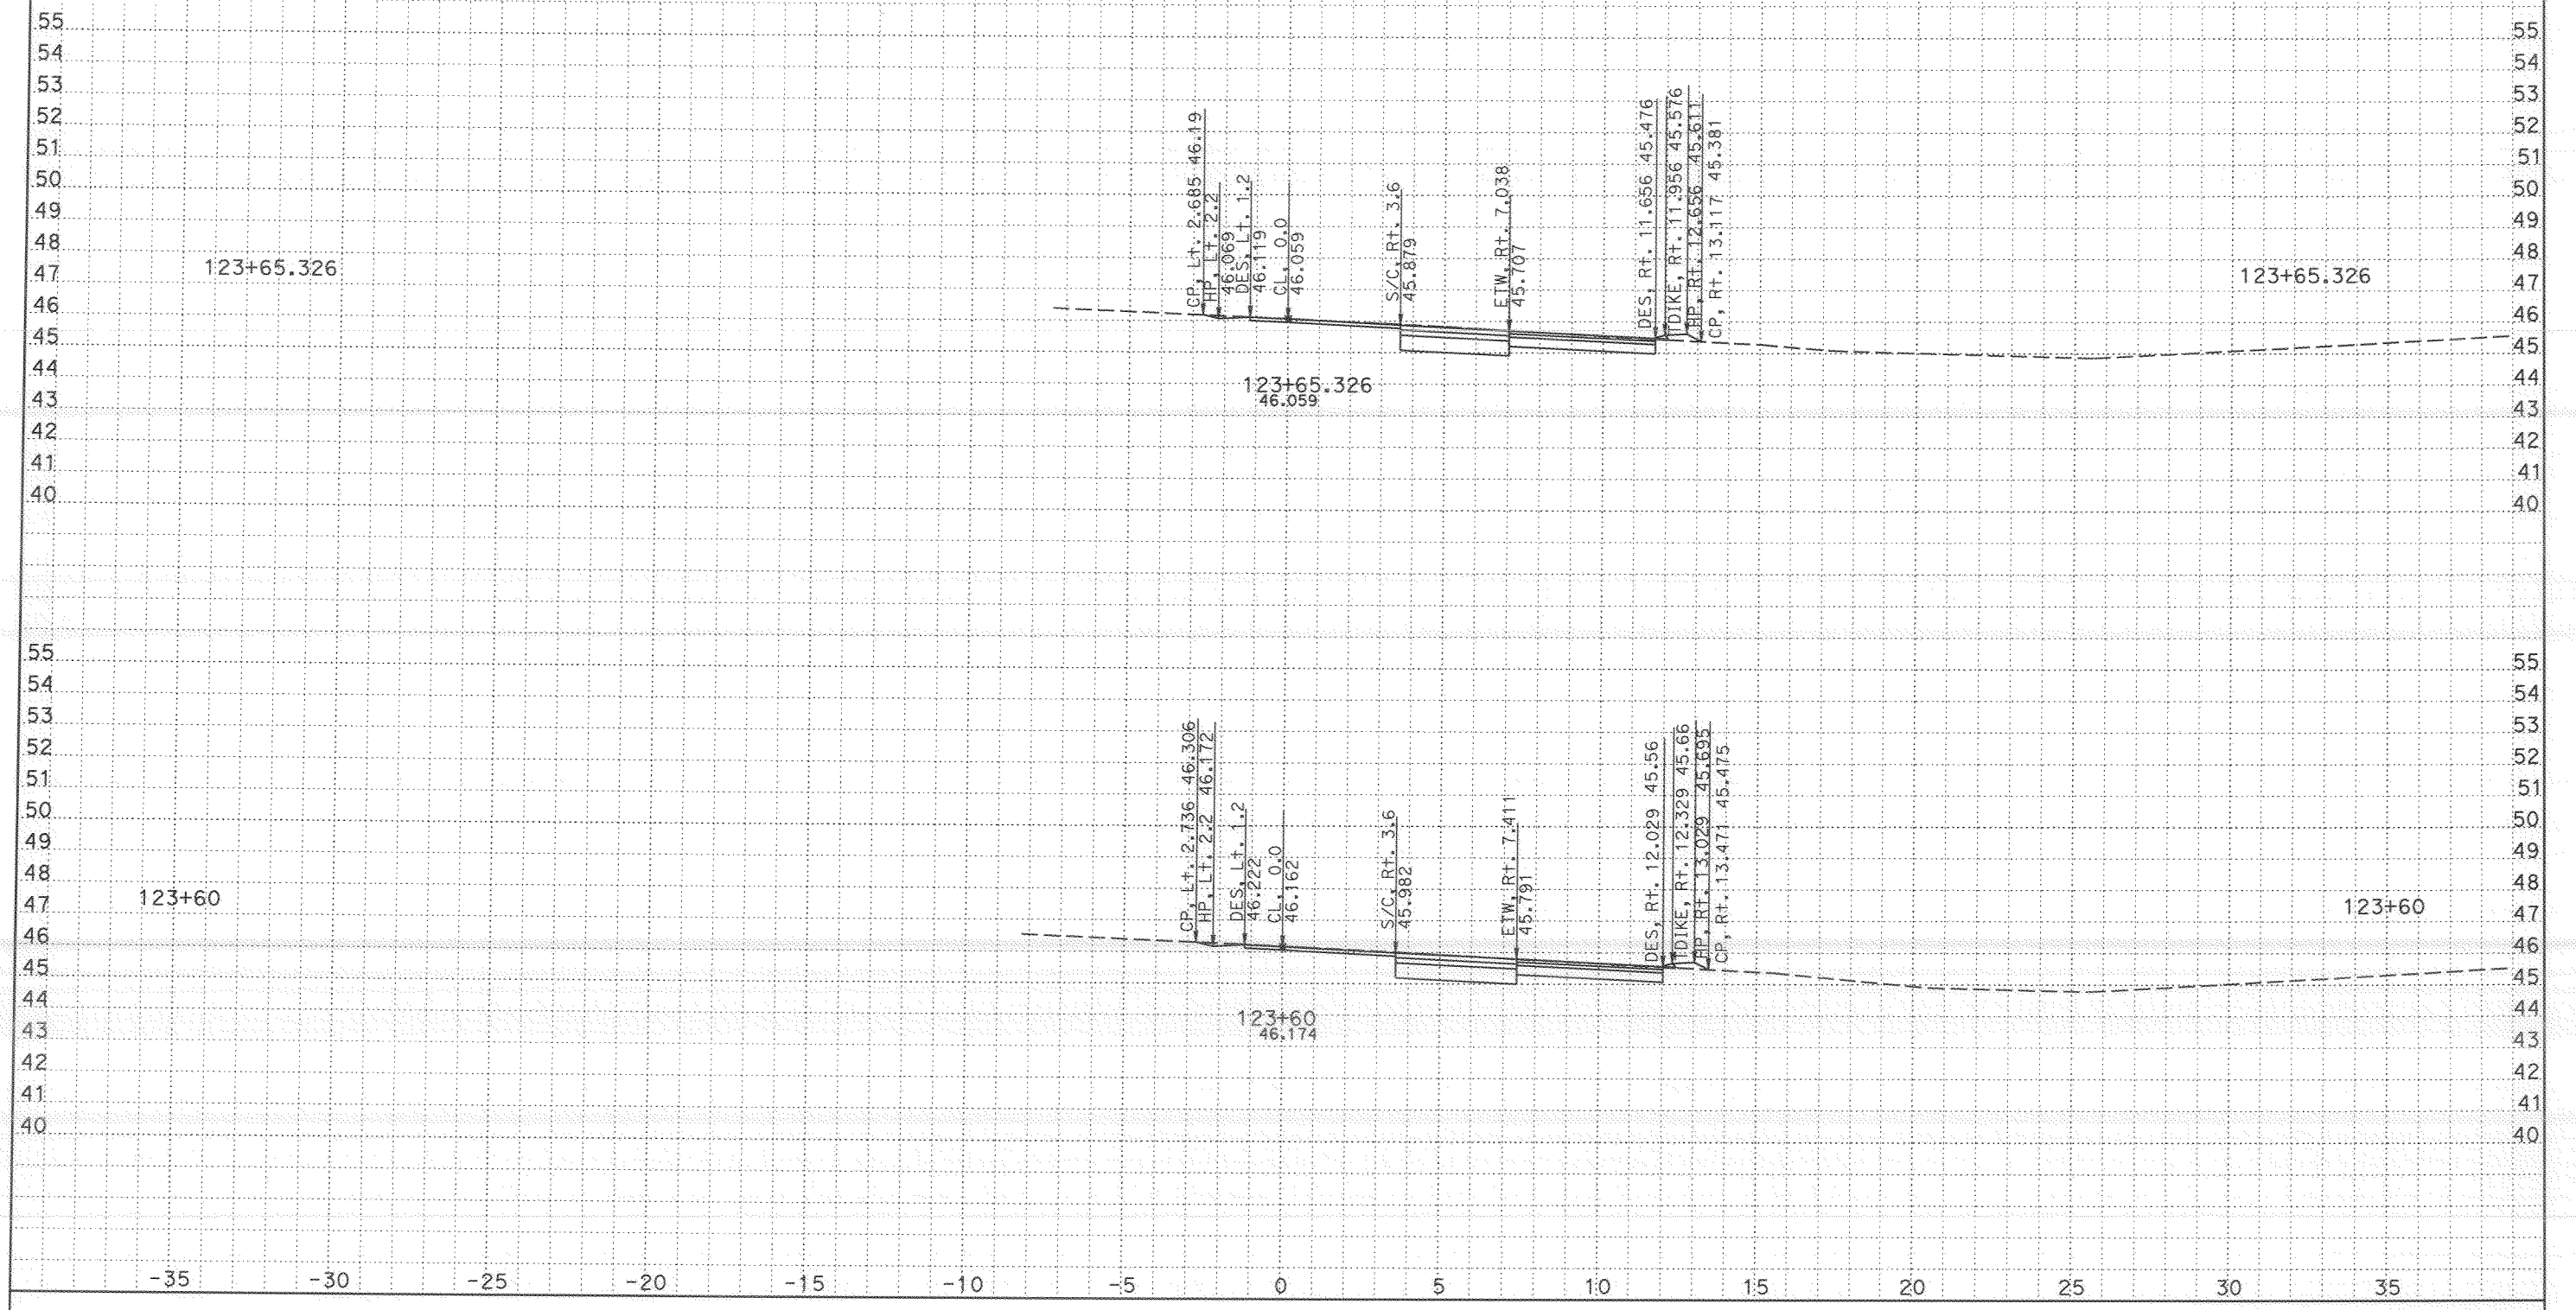

CROSS SECTIONS CREATED BY: s.pate DATE: 9/12/2007

ALL DIMENSIONS ARE METRIC

PROJECT: SD 805
EA: 11-276201
9.8/12.7

Scale Ratio: 1:100 Horiz.
1:100 Vert.

EAST H St ONRAMP
X-SECTIONS

SHEET 17 OF 21

Project: 24020 File: C:\805\submittal 062807\h st\xnh2a1 finish 062807.ear

DESIGN STUDY ONLY

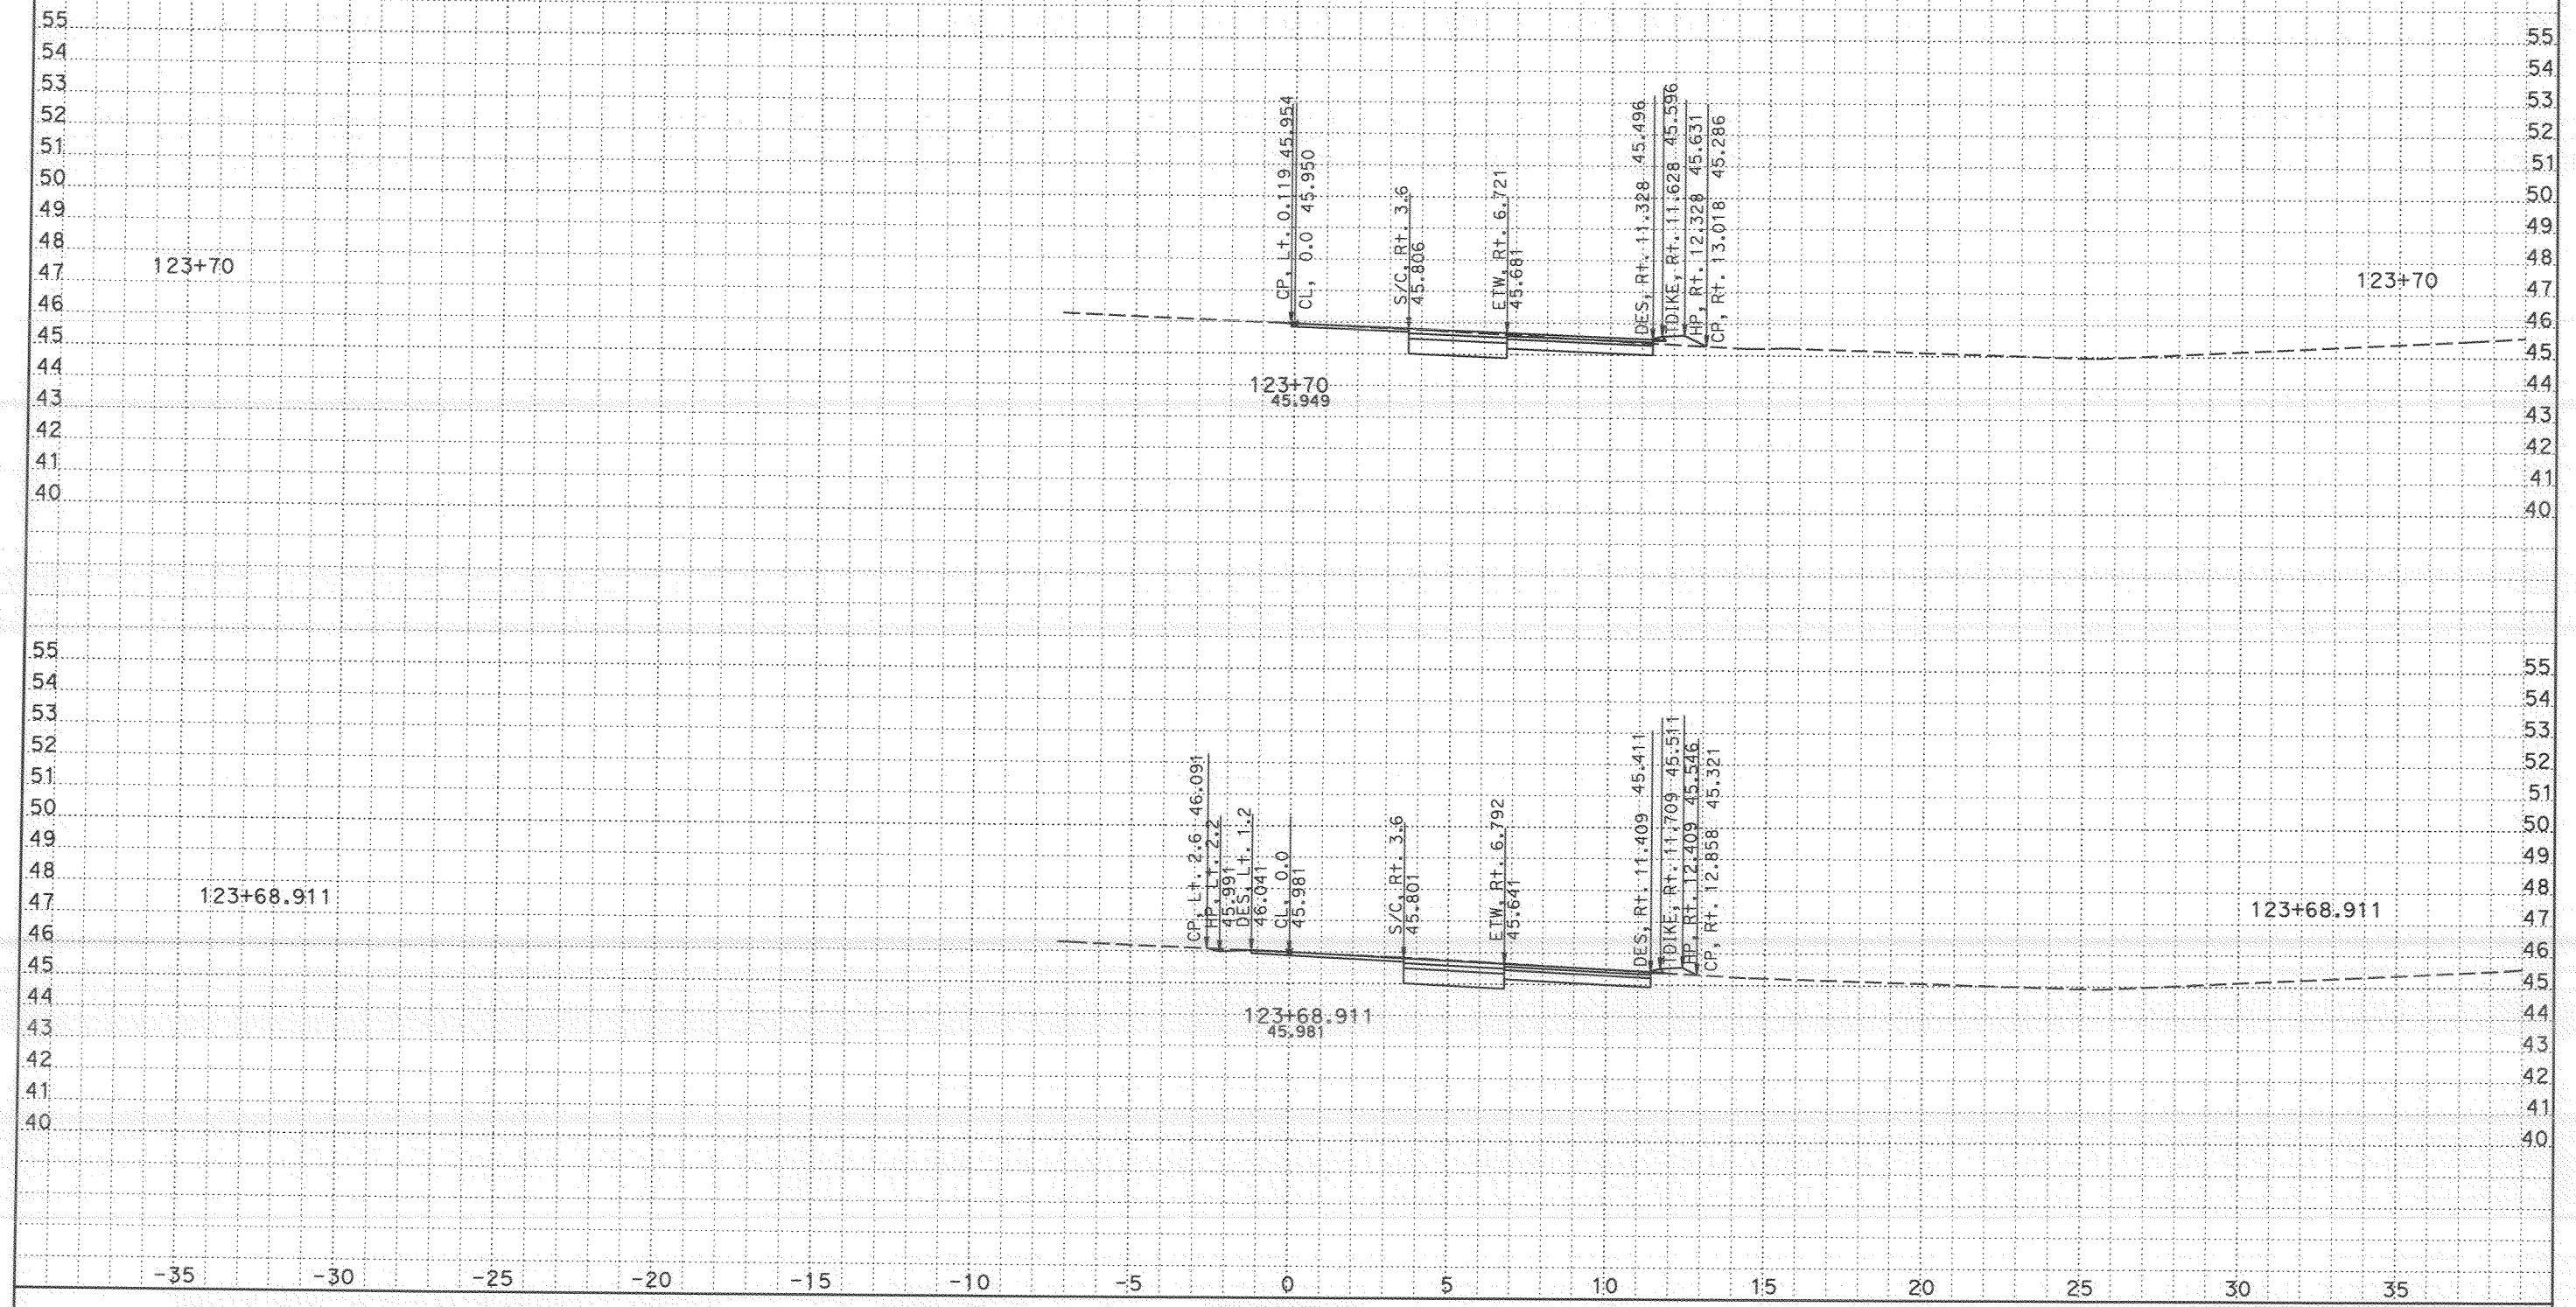

CROSS SECTIONS CREATED BY: s.pate DATE: 9/12/2007

ALL DIMENSIONS ARE METRIC

PROJECT: SD 805
EA: 11-276201
9.8/12.7

Scale Ratio: 1:100 Horiz.
1:100 Vert.

Project: 24020 File: C:\805\submittal 062807\h st\xnh2a1 finish 062807.ear

EAST H St ONRAMP
X-SECTIONS

SHEET 18 OF 21

DESIGN STUDY ONLY

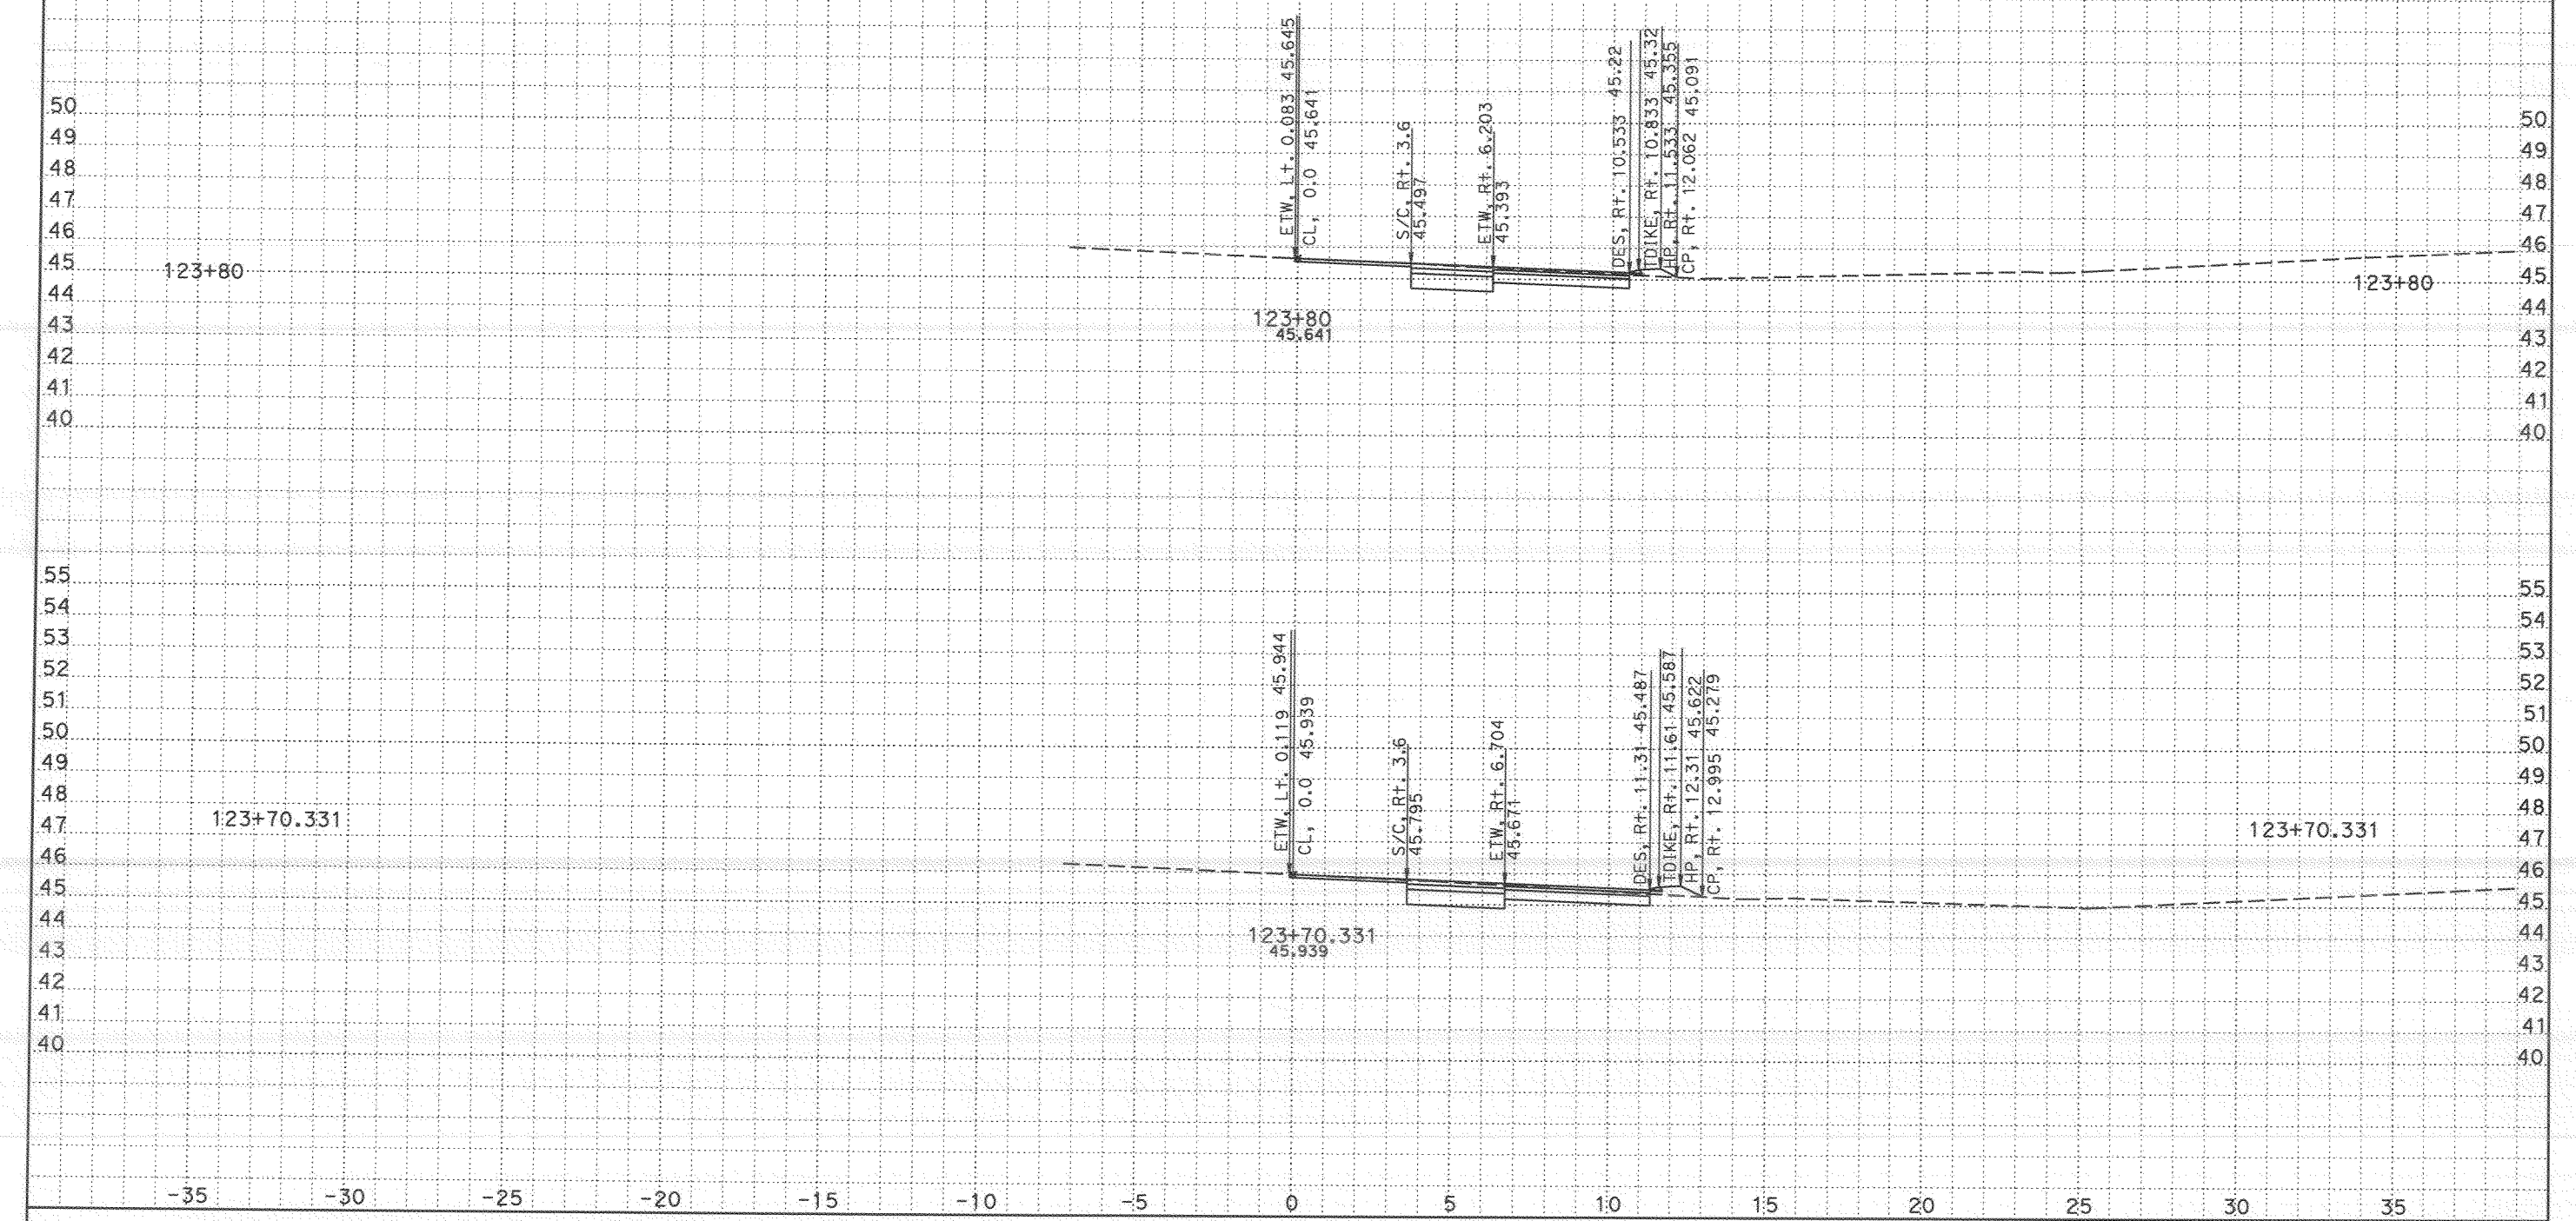

CROSS SECTIONS CREATED BY: s.pateIDATE: 9/12/2007

ALL DIMENSIONS ARE METRIC

PROJECT: SD 805
EA: 11-276201
9.8/12.7

Scale Ratio: 1:100 Horiz.
1:100 Vert.

EAST H St ONRAMP
X-SECTIONS

SHEET 19 OF 21

Project: 24020 File: C:\805\submittal 062807\h st\xnh2a1 finish 062807.ear

DESIGN STUDY ONLY

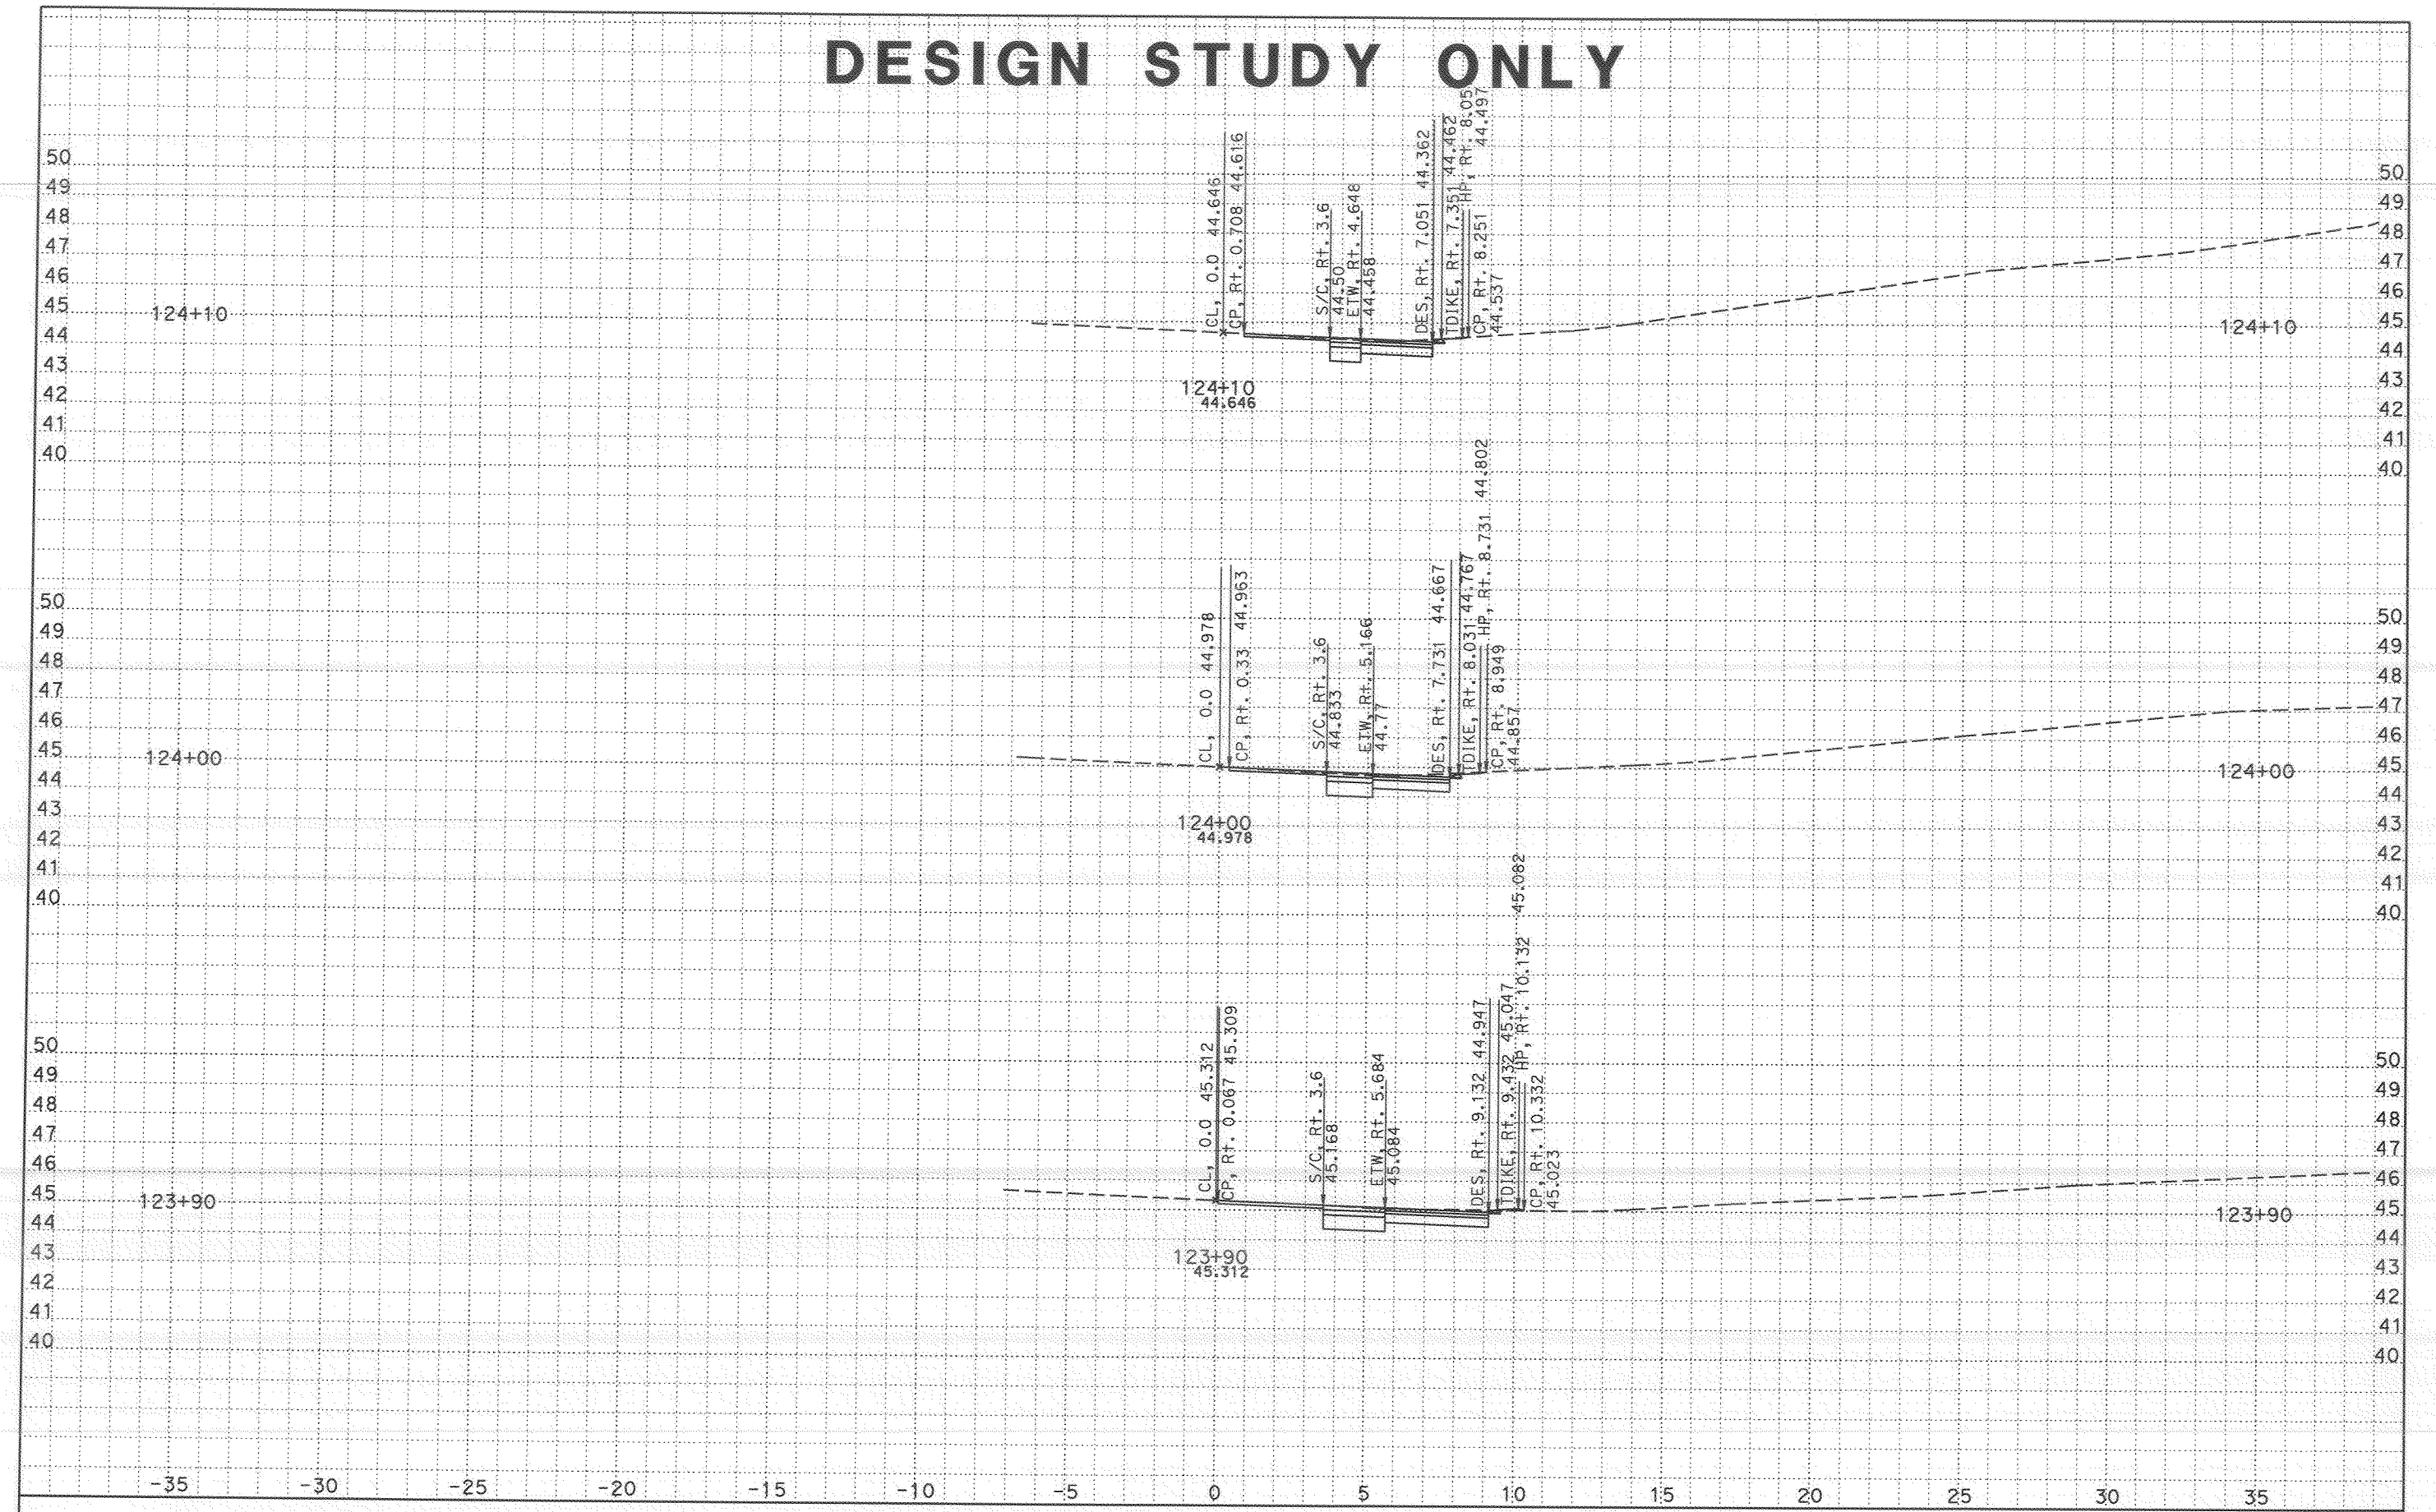

CROSS SECTIONS CREATED BY: s.pate DATE: 9/12/2007

ALL DIMENSIONS ARE METRIC

PROJECT: SD 805
EA: 11-276201
9.8/12.7

Scale Ratio: 1:100 Horiz.
1:100 Vert.

Project: 24020 File: C:\805\submittal 062807\h st\xnh2a1 finish 062807.ear

EAST H St ONRAMP
X-SECTIONS

SHEET 20 OF 21

DESIGN STUDY ONLY

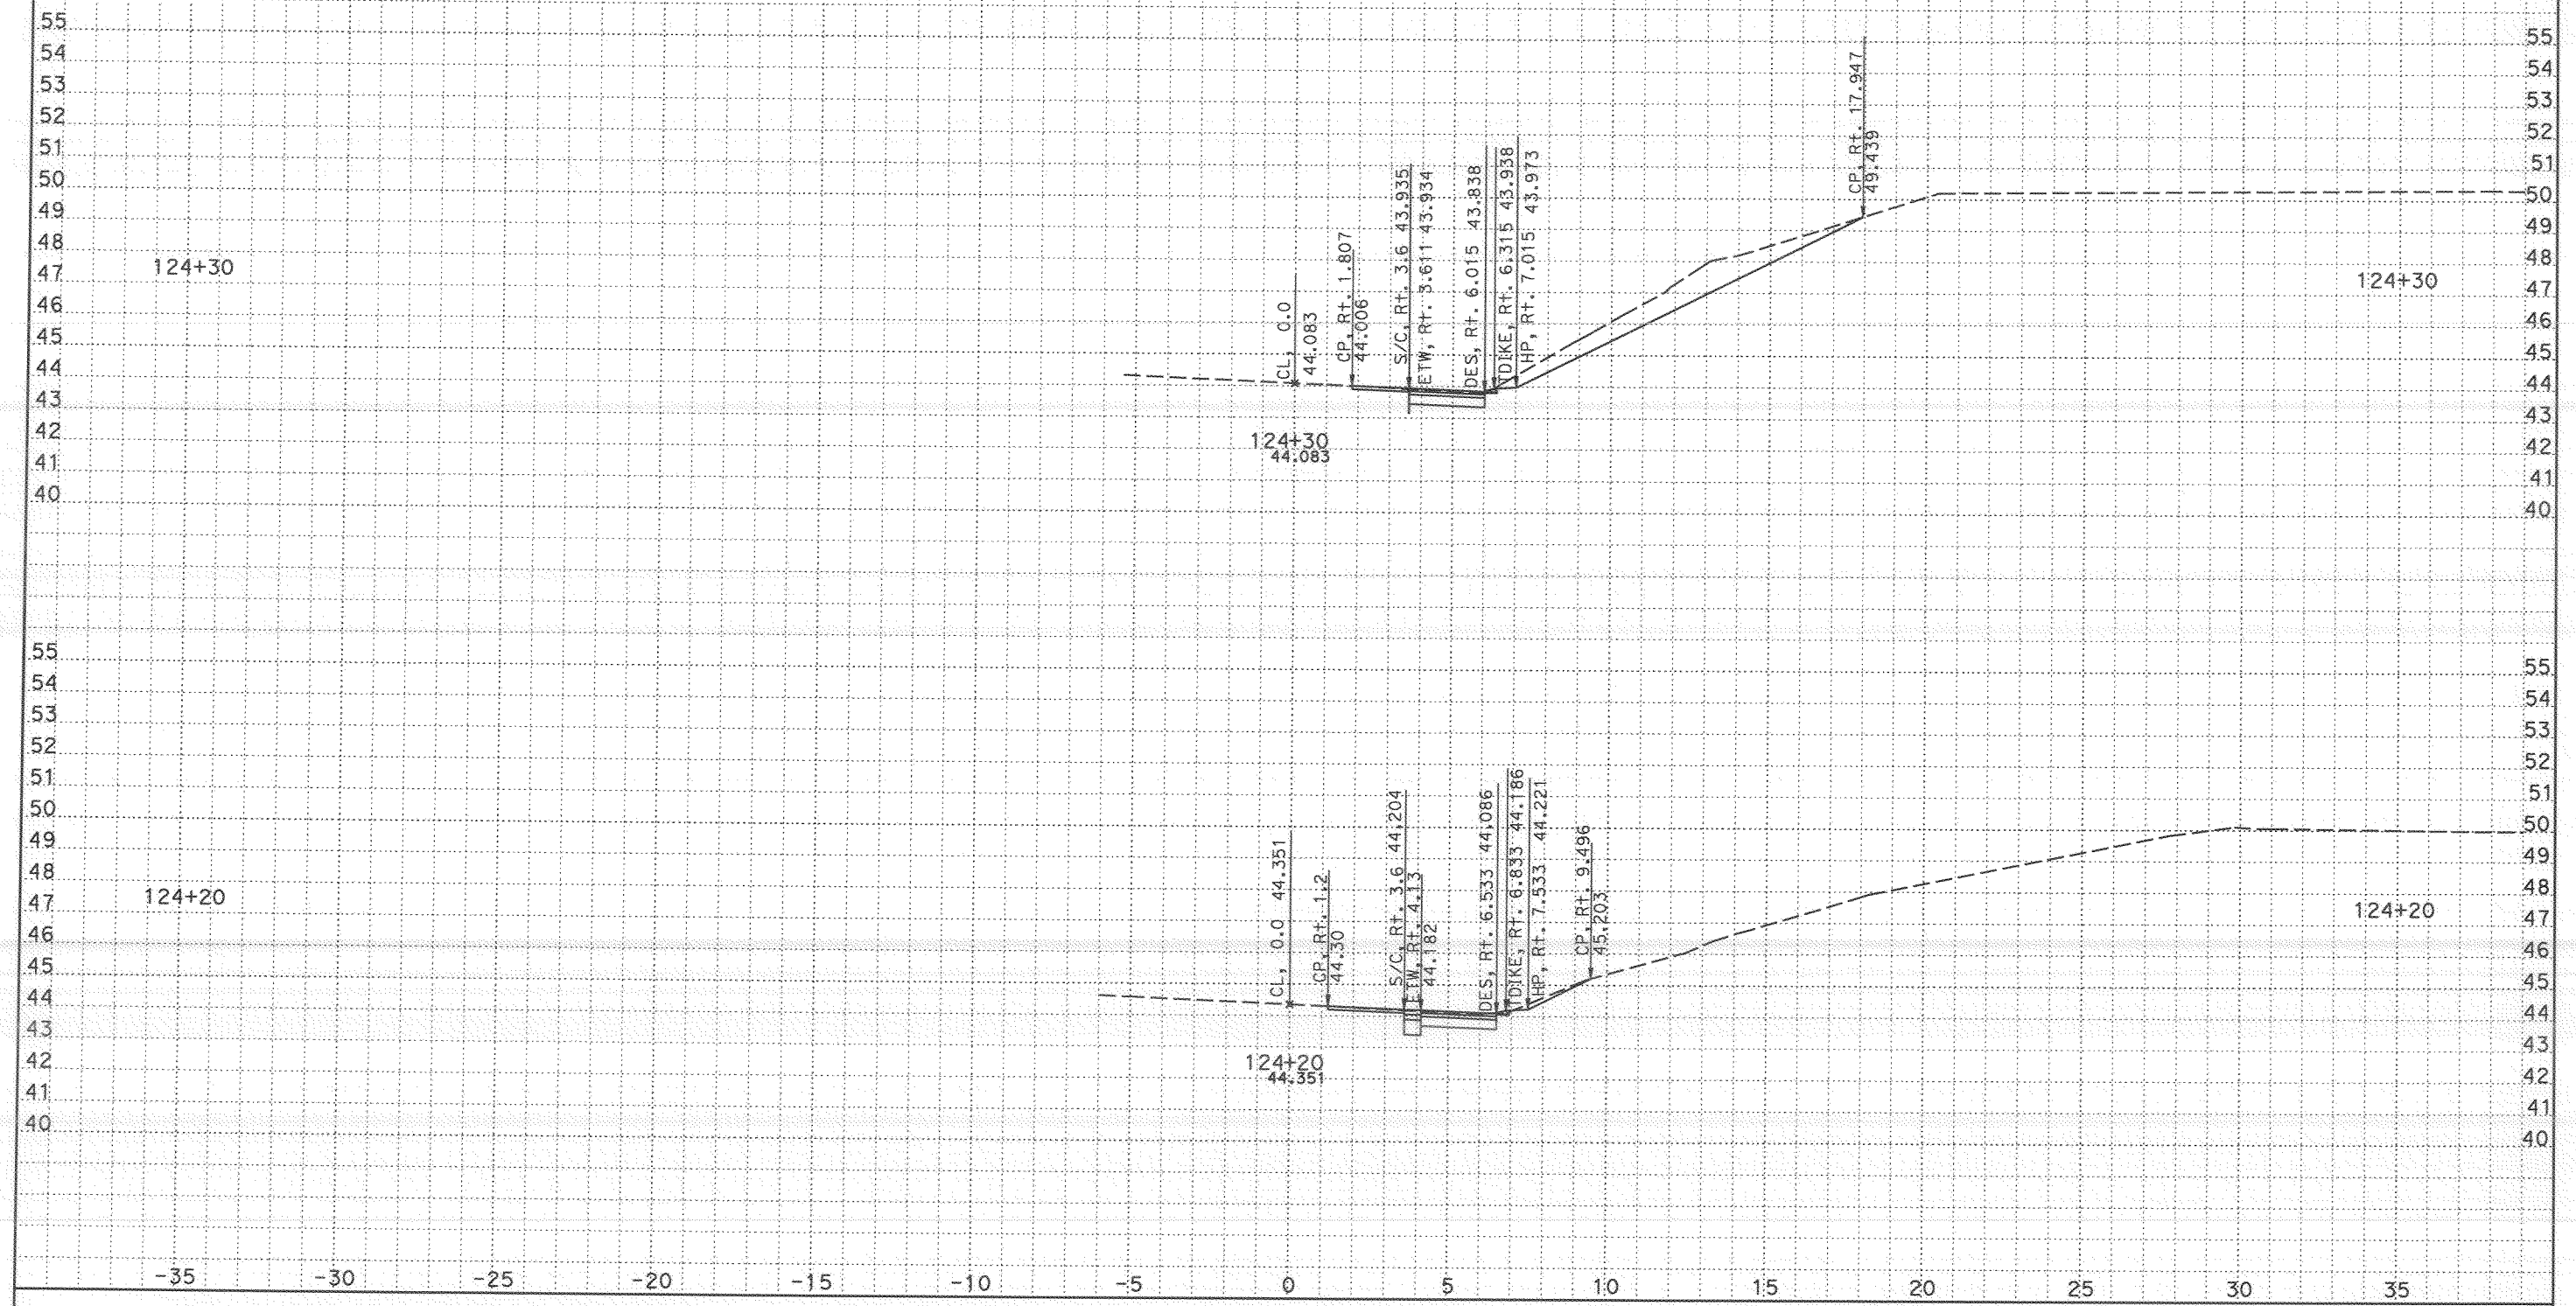

CROSS SECTIONS CREATED BY: s.pate DATE: 9/12/2007 ALL DIMENSIONS ARE METRIC

Project: 24020 File: C:\805\submittal 062807\h st\xnh2a1 finish 062807.ear

PROJECT: SD 805
EA: 11-276201
9.8/12.7

Scale Ratio: 1:100 Horiz.
1:100 Vert.

EAST H St ONRAMP
X-SECTIONS

SHEET 21 OF 21

DESIGN STUDY ONLY

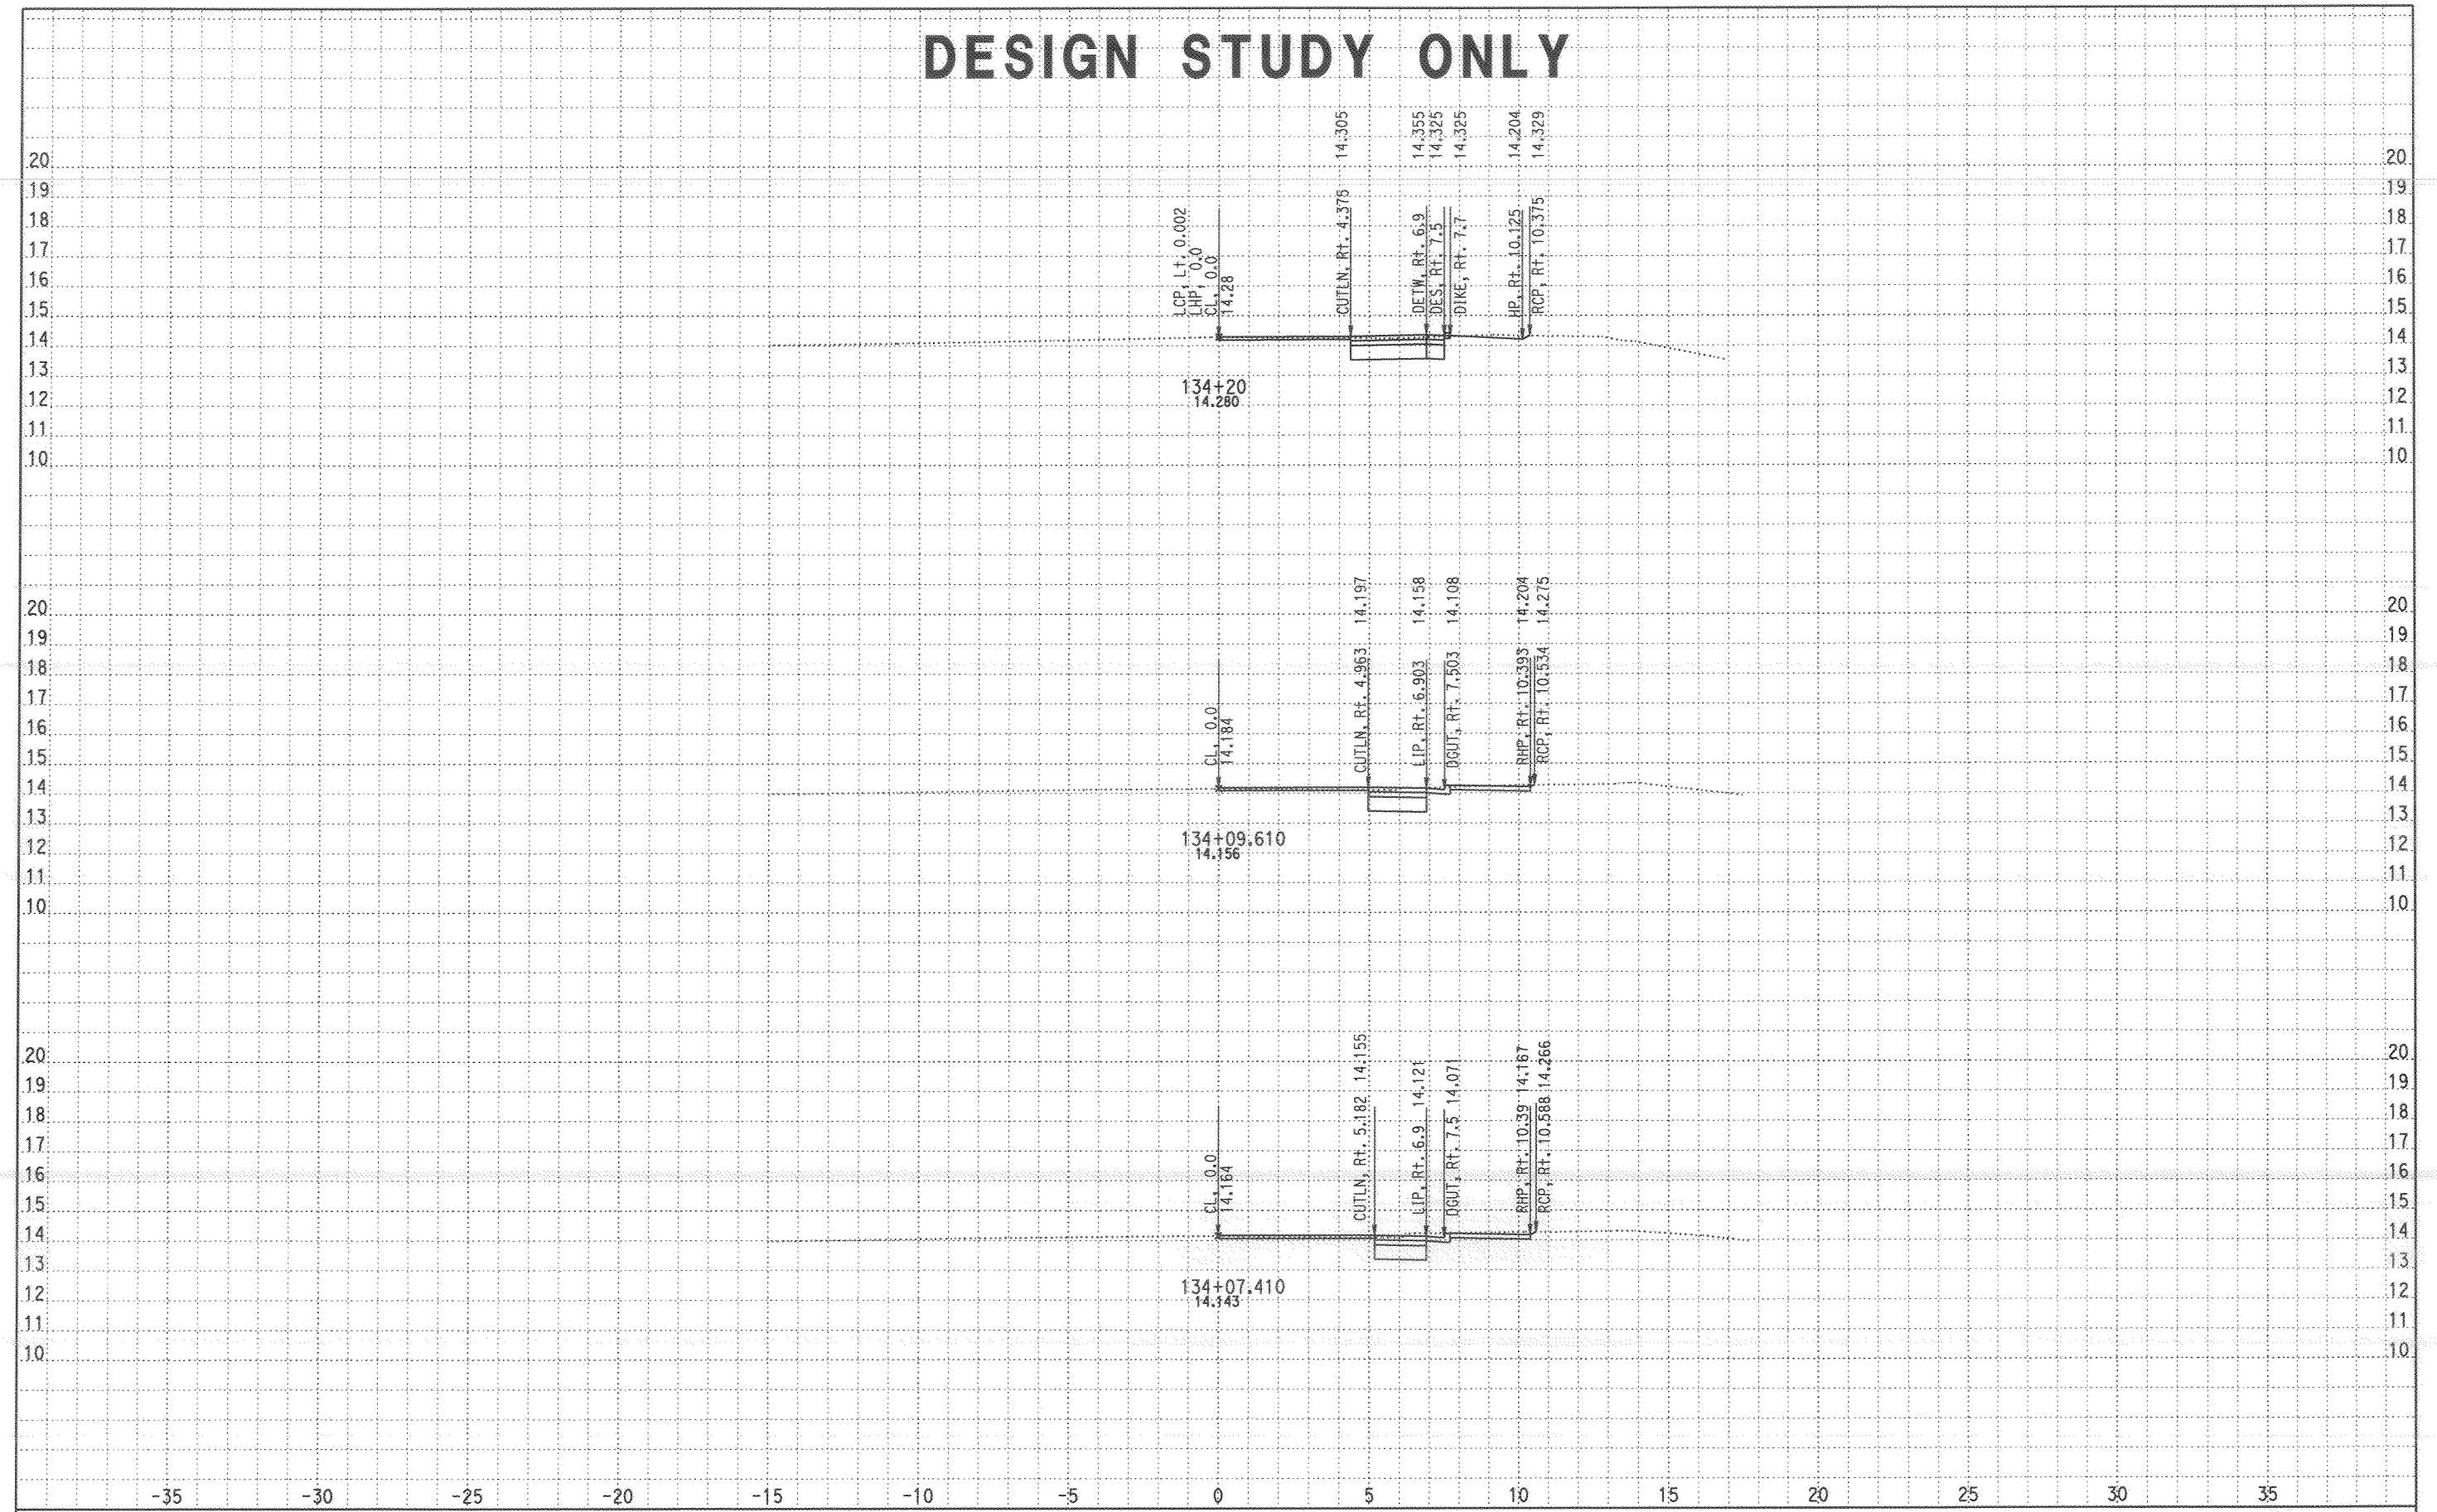

CROSS SECTIONS CREATED BY: Ali Shabazz DATE: 11/26/2007

ALL DIMENSIONS ARE METRIC

EA: 11-276201

Scale Ratio: 1:100 Horiz.
1:100 Vert.

BONITA NB ONRAMP
CROSS SECTIONS

SHEET 1 OF 29

Project: 24020 File: D:\LocalKC\24020\Ali EAR Files\Bonita Ramp\bonita9_071907.ear

DESIGN STUDY ONLY

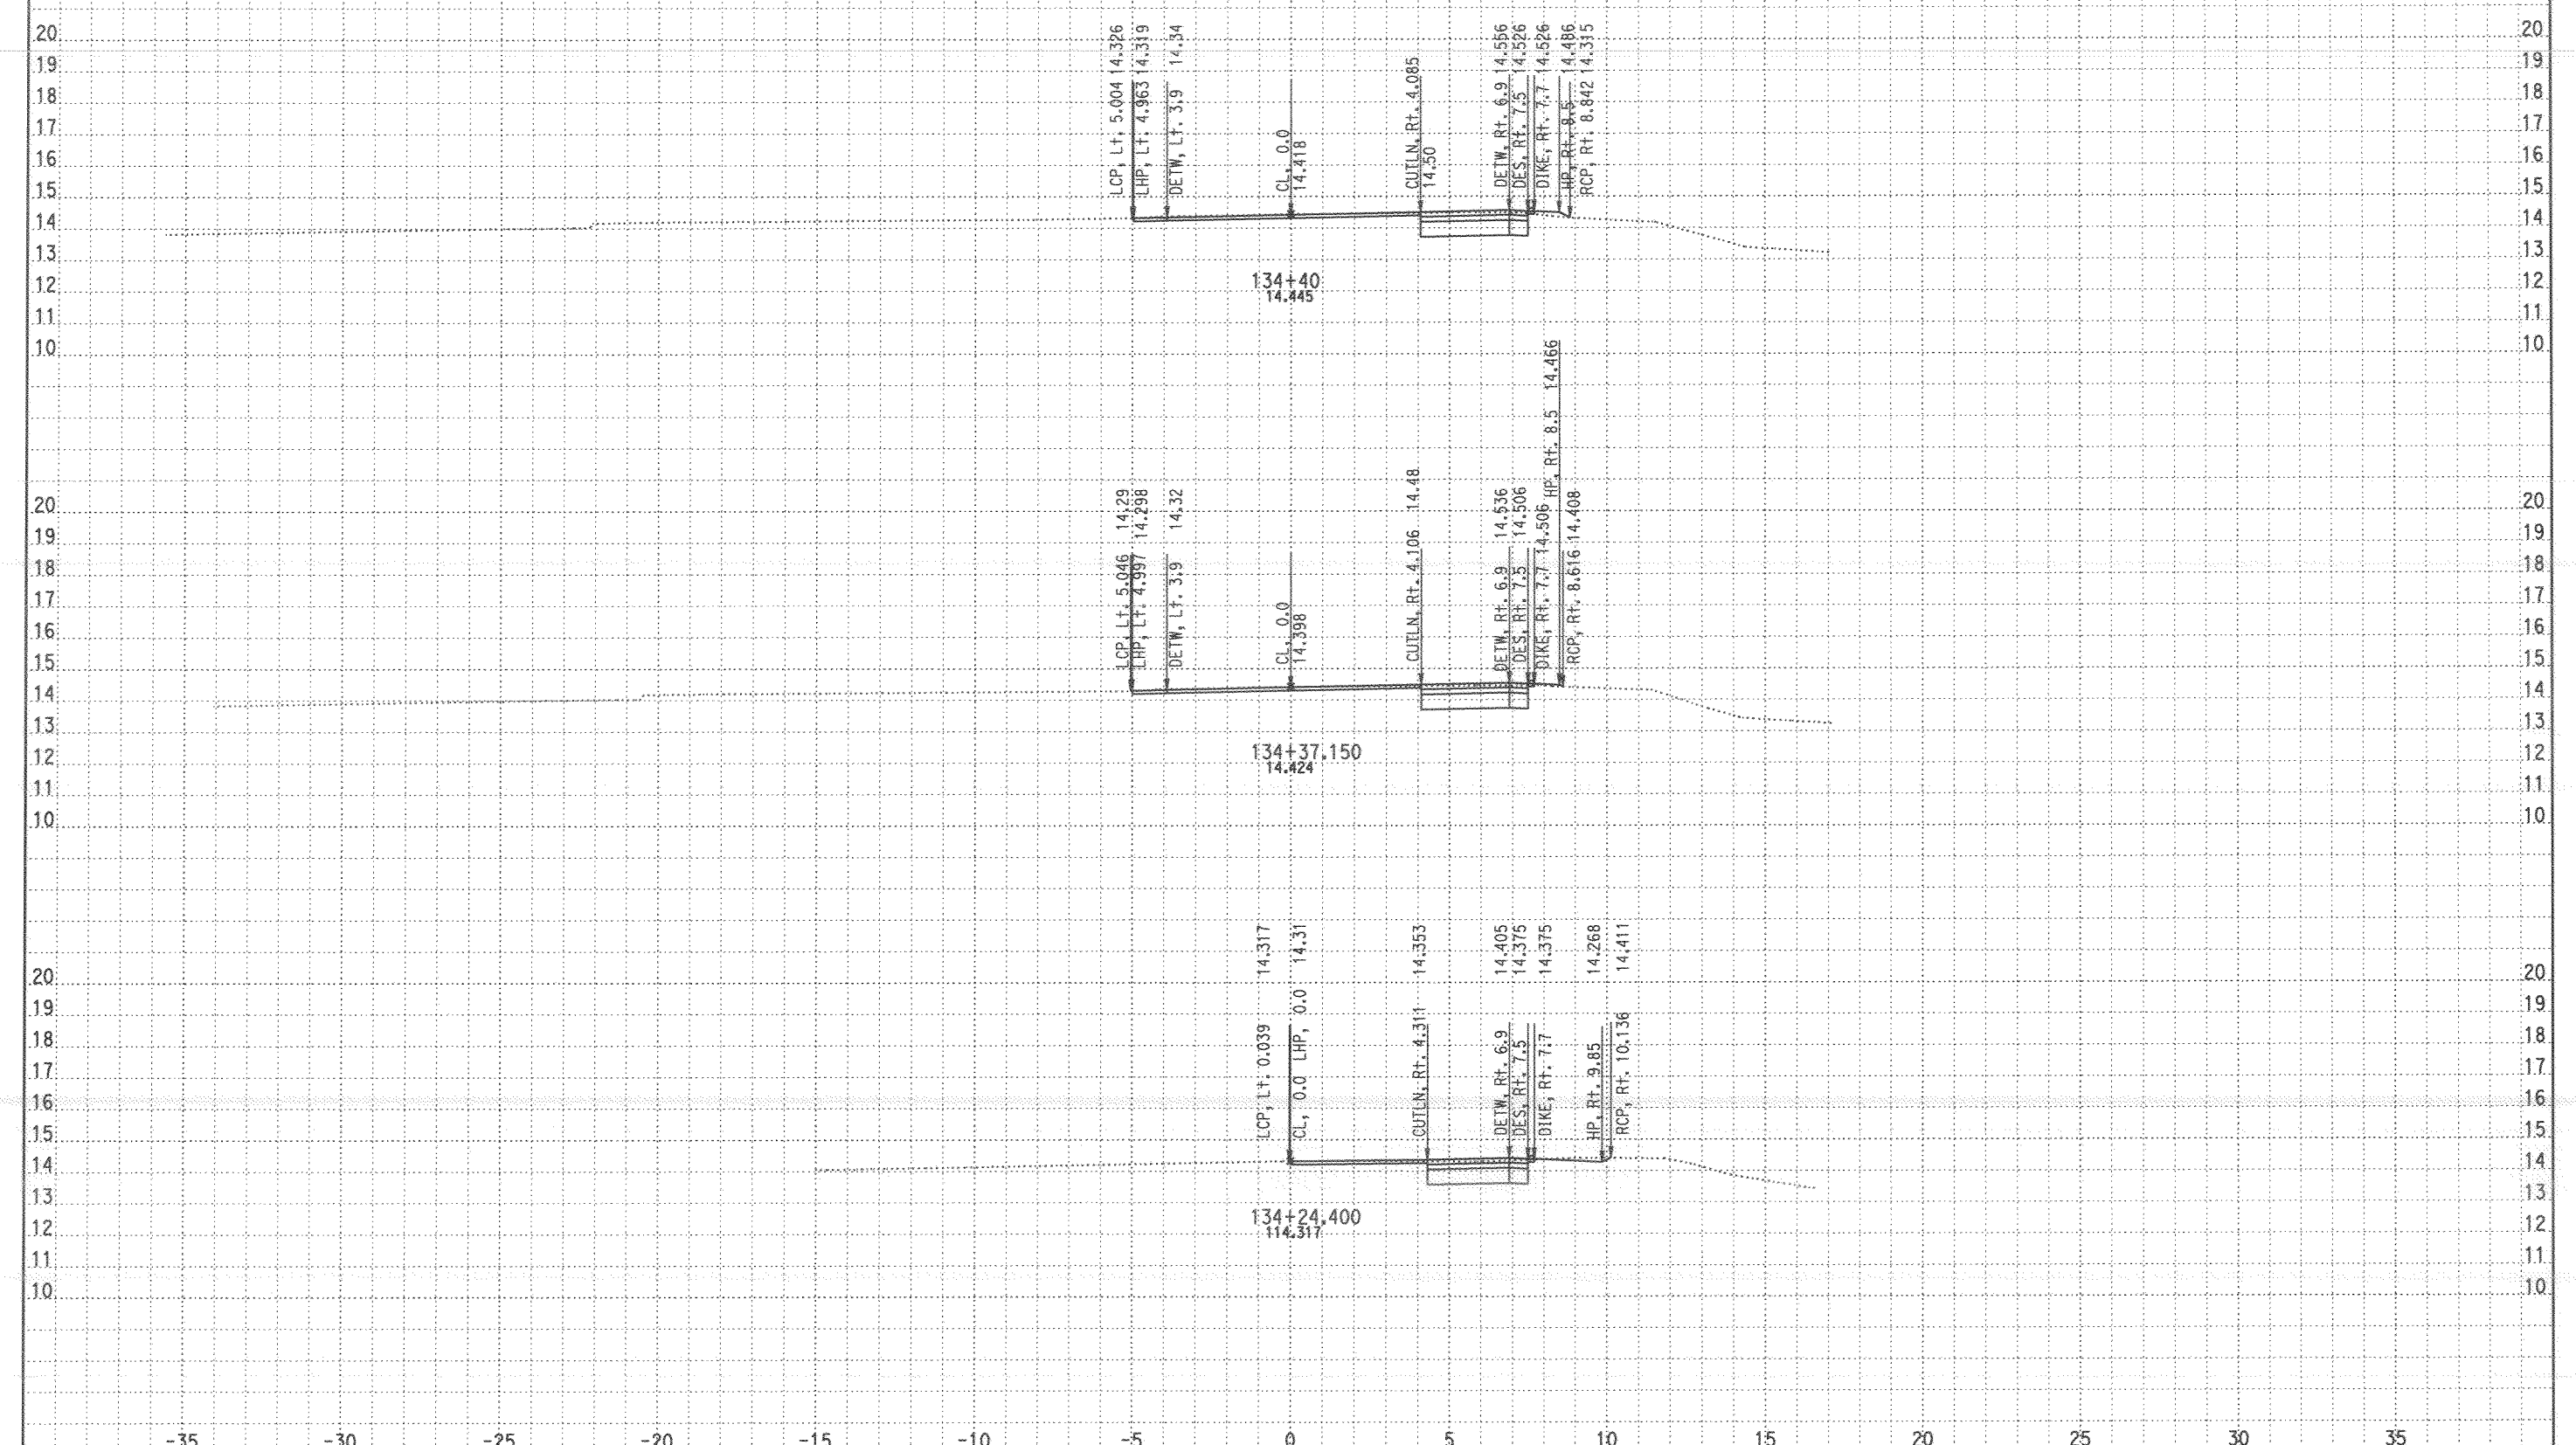

CROSS SECTIONS CREATED BY: Ali Shabazz DATE: 11/26/2007 ALL DIMENSIONS ARE METRIC

Project: 24020 File: D:\LocalKC\24020\Ali EAR Files\Bonita Ramp\bonita9_071907.ear

EA: 11-276201

Scale Ratio: 1:100 Horiz. 1:100 Vert.

BONITA NB ONRAMP CROSS SECTIONS

SHEET 2 OF 29

DESIGN STUDY ONLY

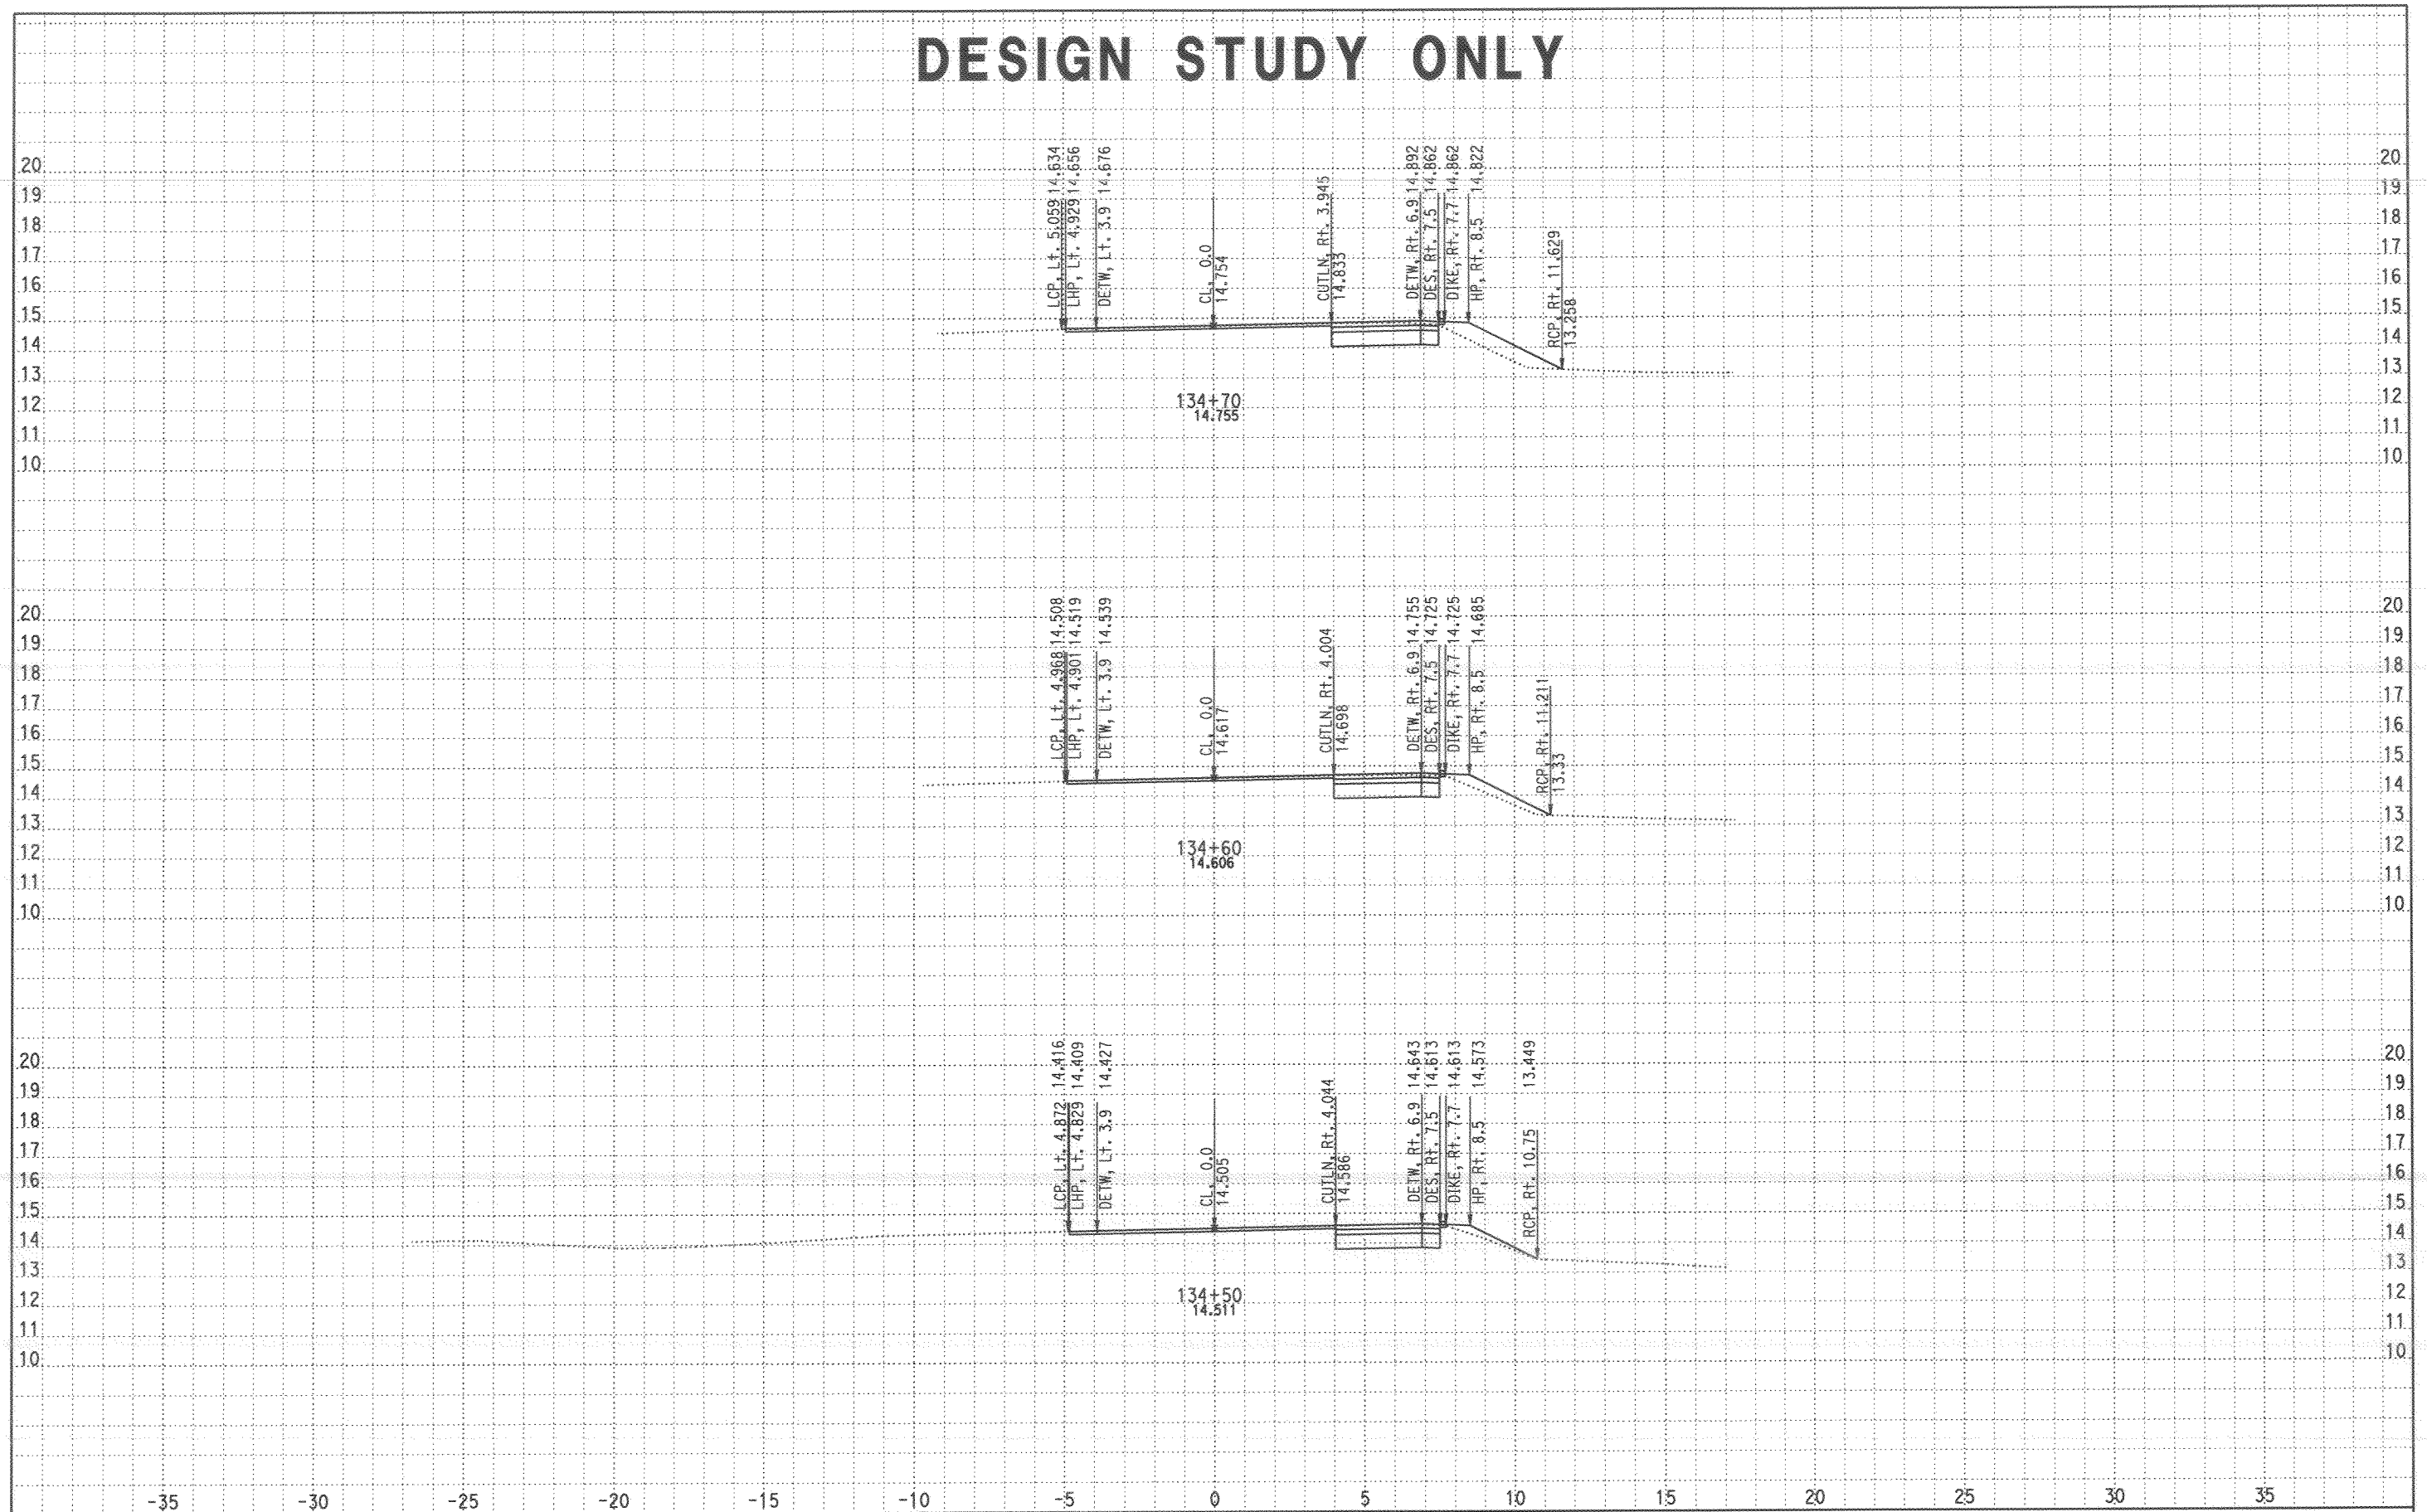

CROSS SECTIONS CREATED BY: Ali Shabazz DATE: 11/26/2007 ALL DIMENSIONS ARE METRIC

EA: 11-276201

Scale Ratio: 1:100 Horiz.
1:100 Vert.

BONITA NB ONRAMP
CROSS SECTIONS

SHEET 3 OF 29

Project: 24020 File: D:\LocalKC\24020\Ali EAR Files\Bonita Ramp\bonita9_071907.ear

DESIGN STUDY ONLY

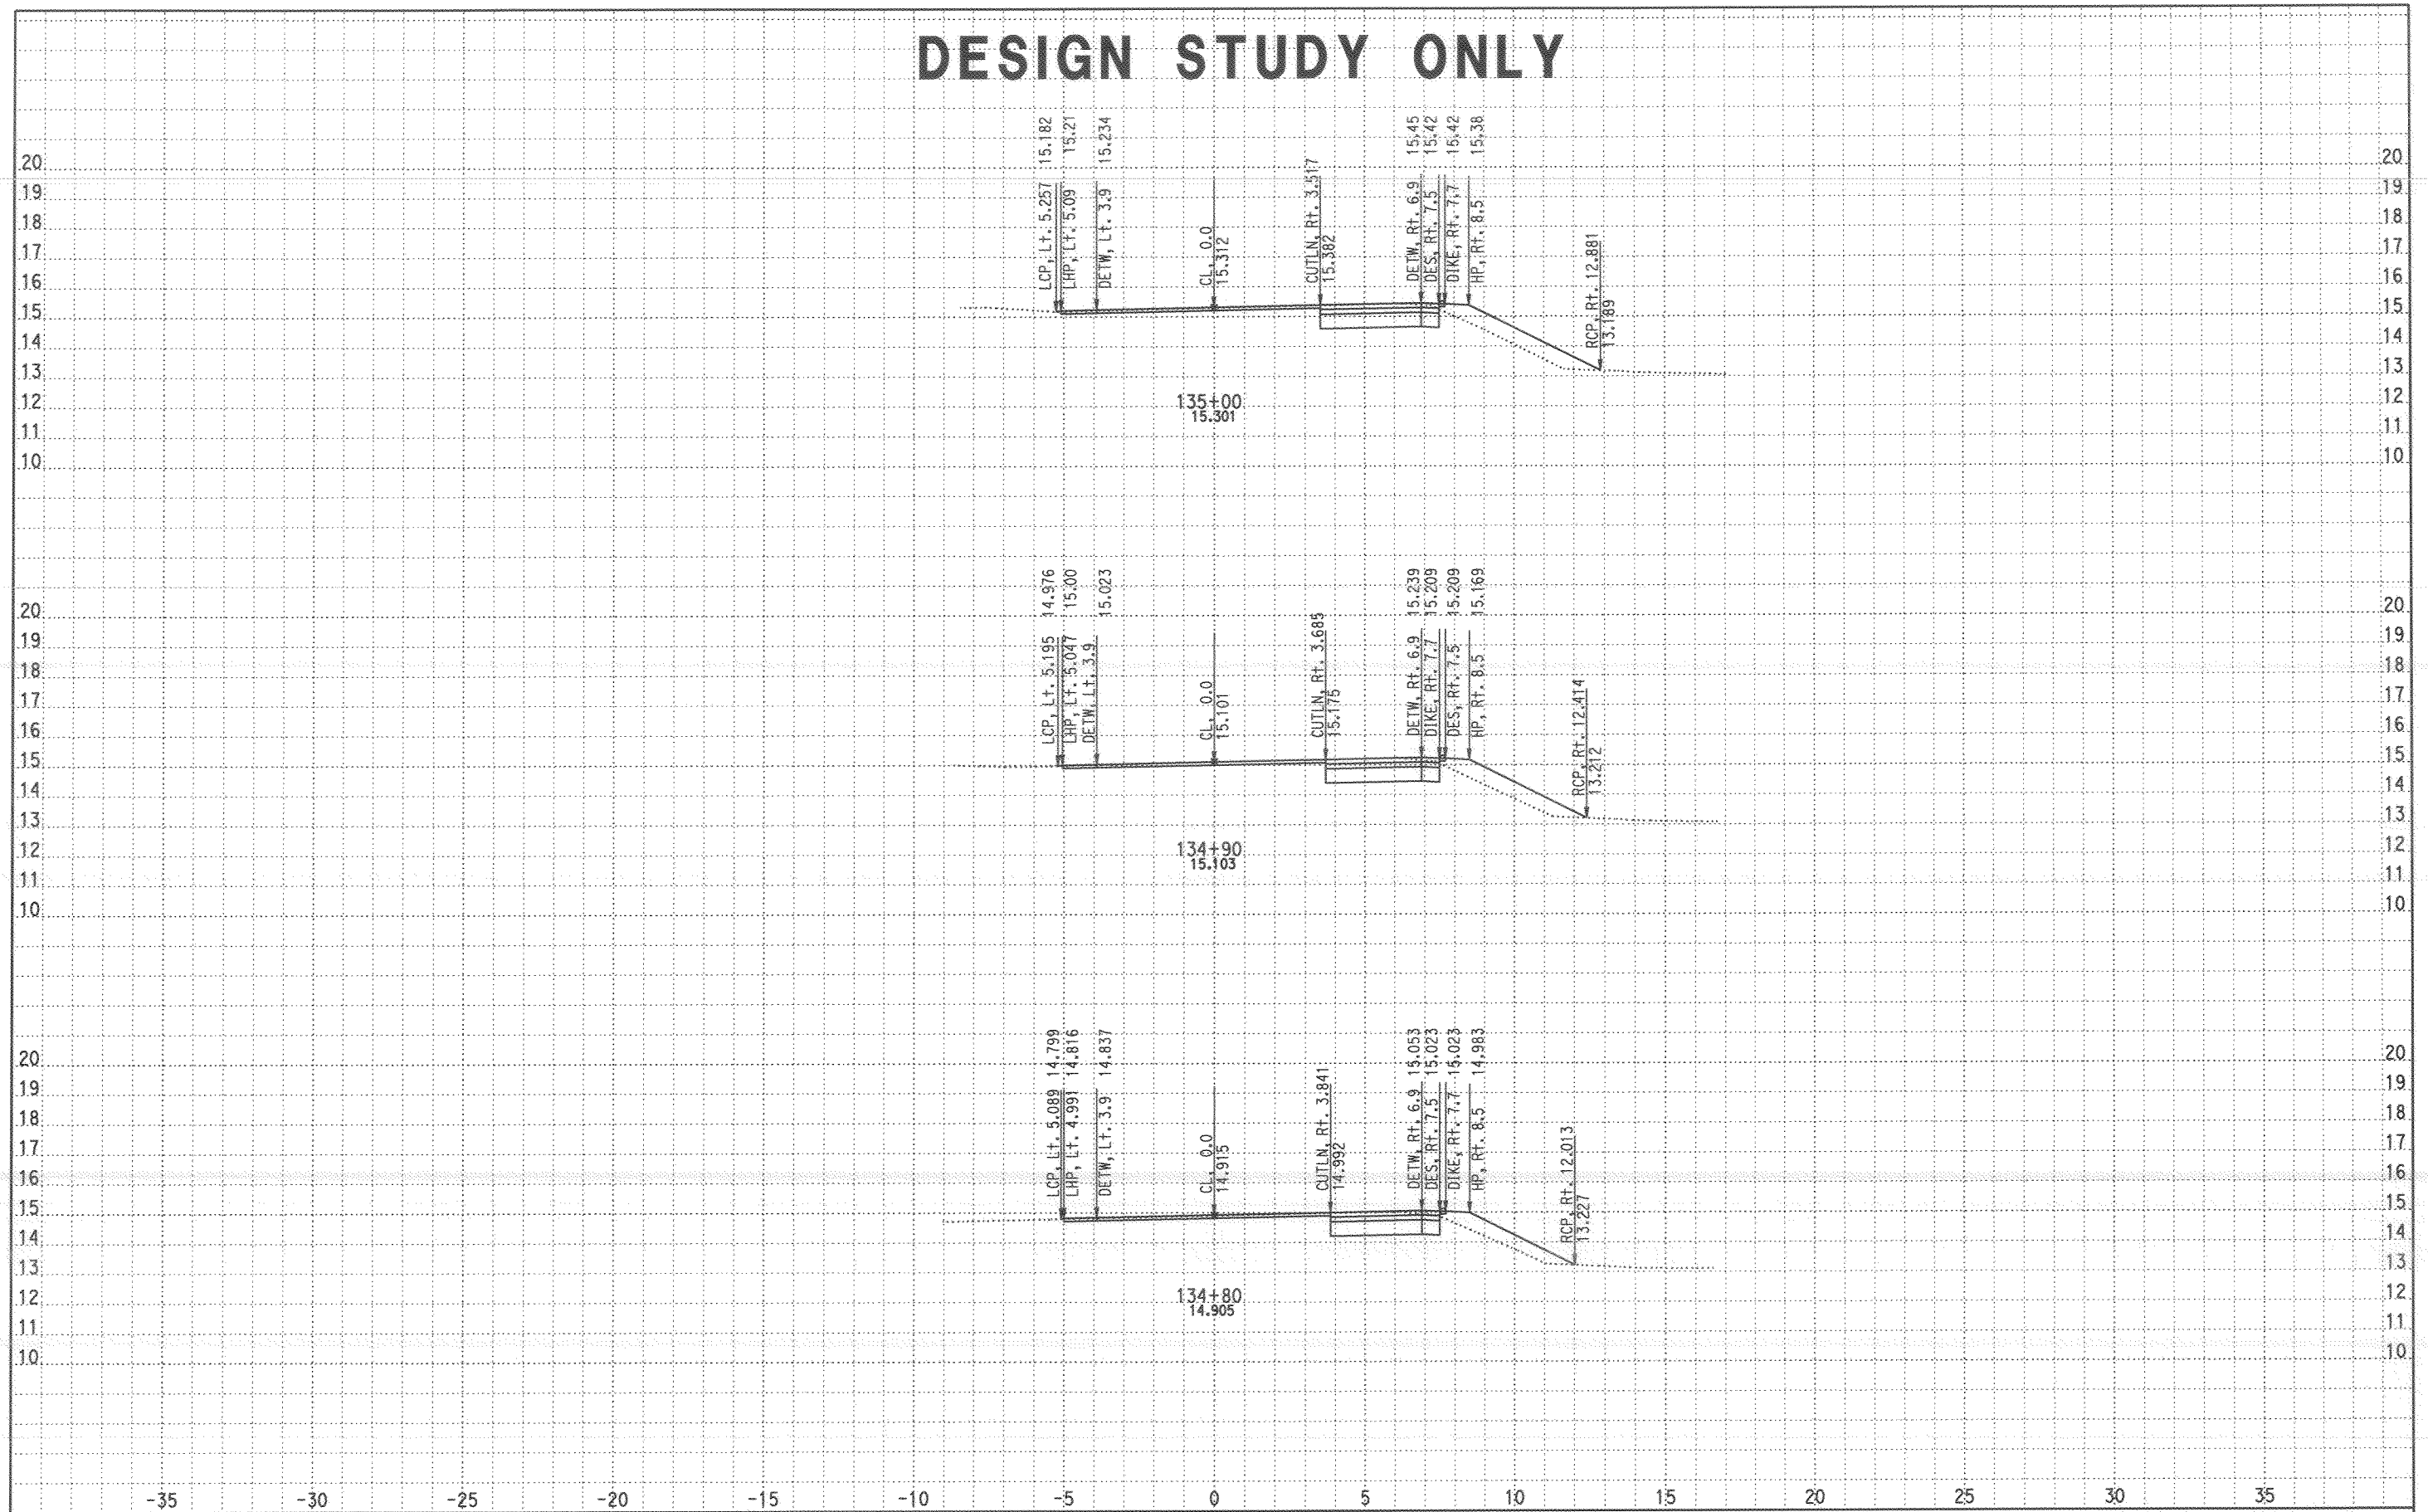

CROSS SECTIONS CREATED BY: Ali Shabazz DATE: 11/26/2007

ALL DIMENSIONS ARE METRIC

EA: 11-276201

Scale Ratio: 1:100 Horiz. 1:100 Vert.

BONITA NB ONRAMP CROSS SECTIONS

SHEET 4 OF 29

Project: 24020 File: D:\LocalKC\24020\Ali EAR Files\Bonita Ramp\bonita9_071907.ear

DESIGN STUDY ONLY

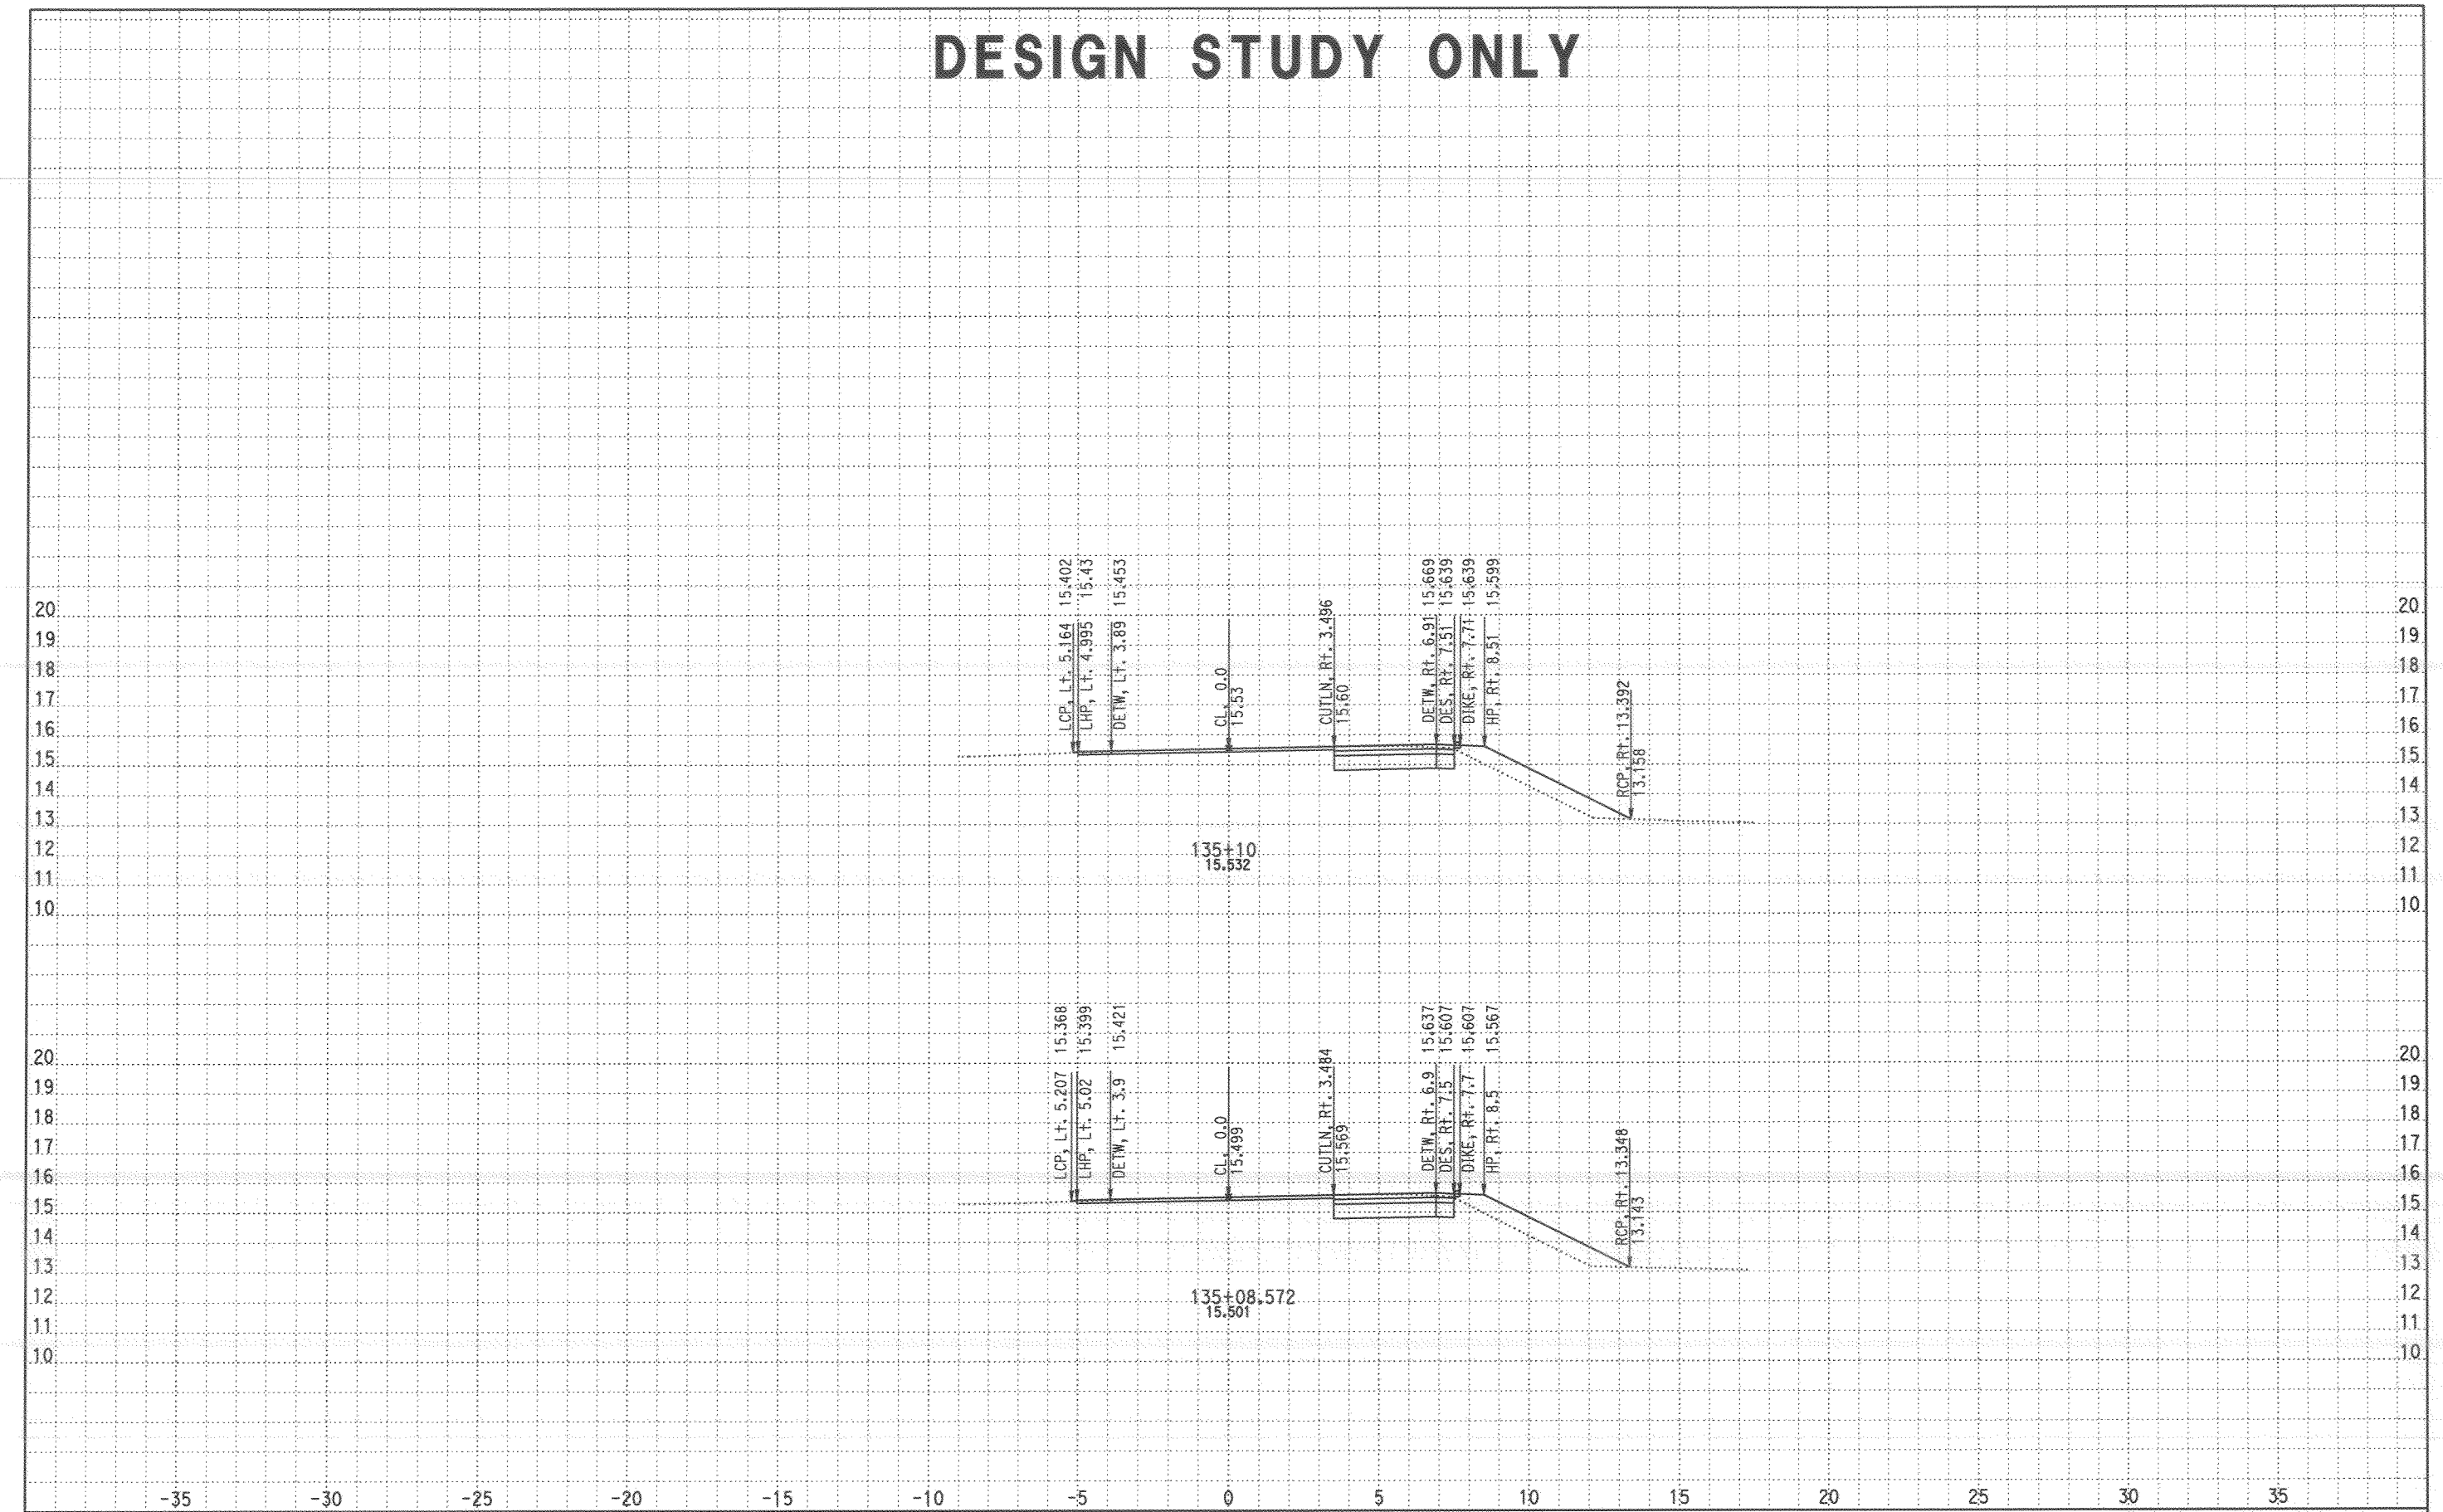

CROSS SECTIONS CREATED BY: Ali Shabazz DATE: 11/26/2007

ALL DIMENSIONS ARE METRIC

EA: 11-276201

Scale Ratio: 1:100 Horiz.
1:100 Vert.

BONITA NB ONRAMP
CROSS SECTIONS

SHEET 5 OF 29

Project: 24020 File: D:\LocalKC\24020\Ali EAR Files\Bonita Ramp\bonita9_071907.ear

DESIGN STUDY ONLY

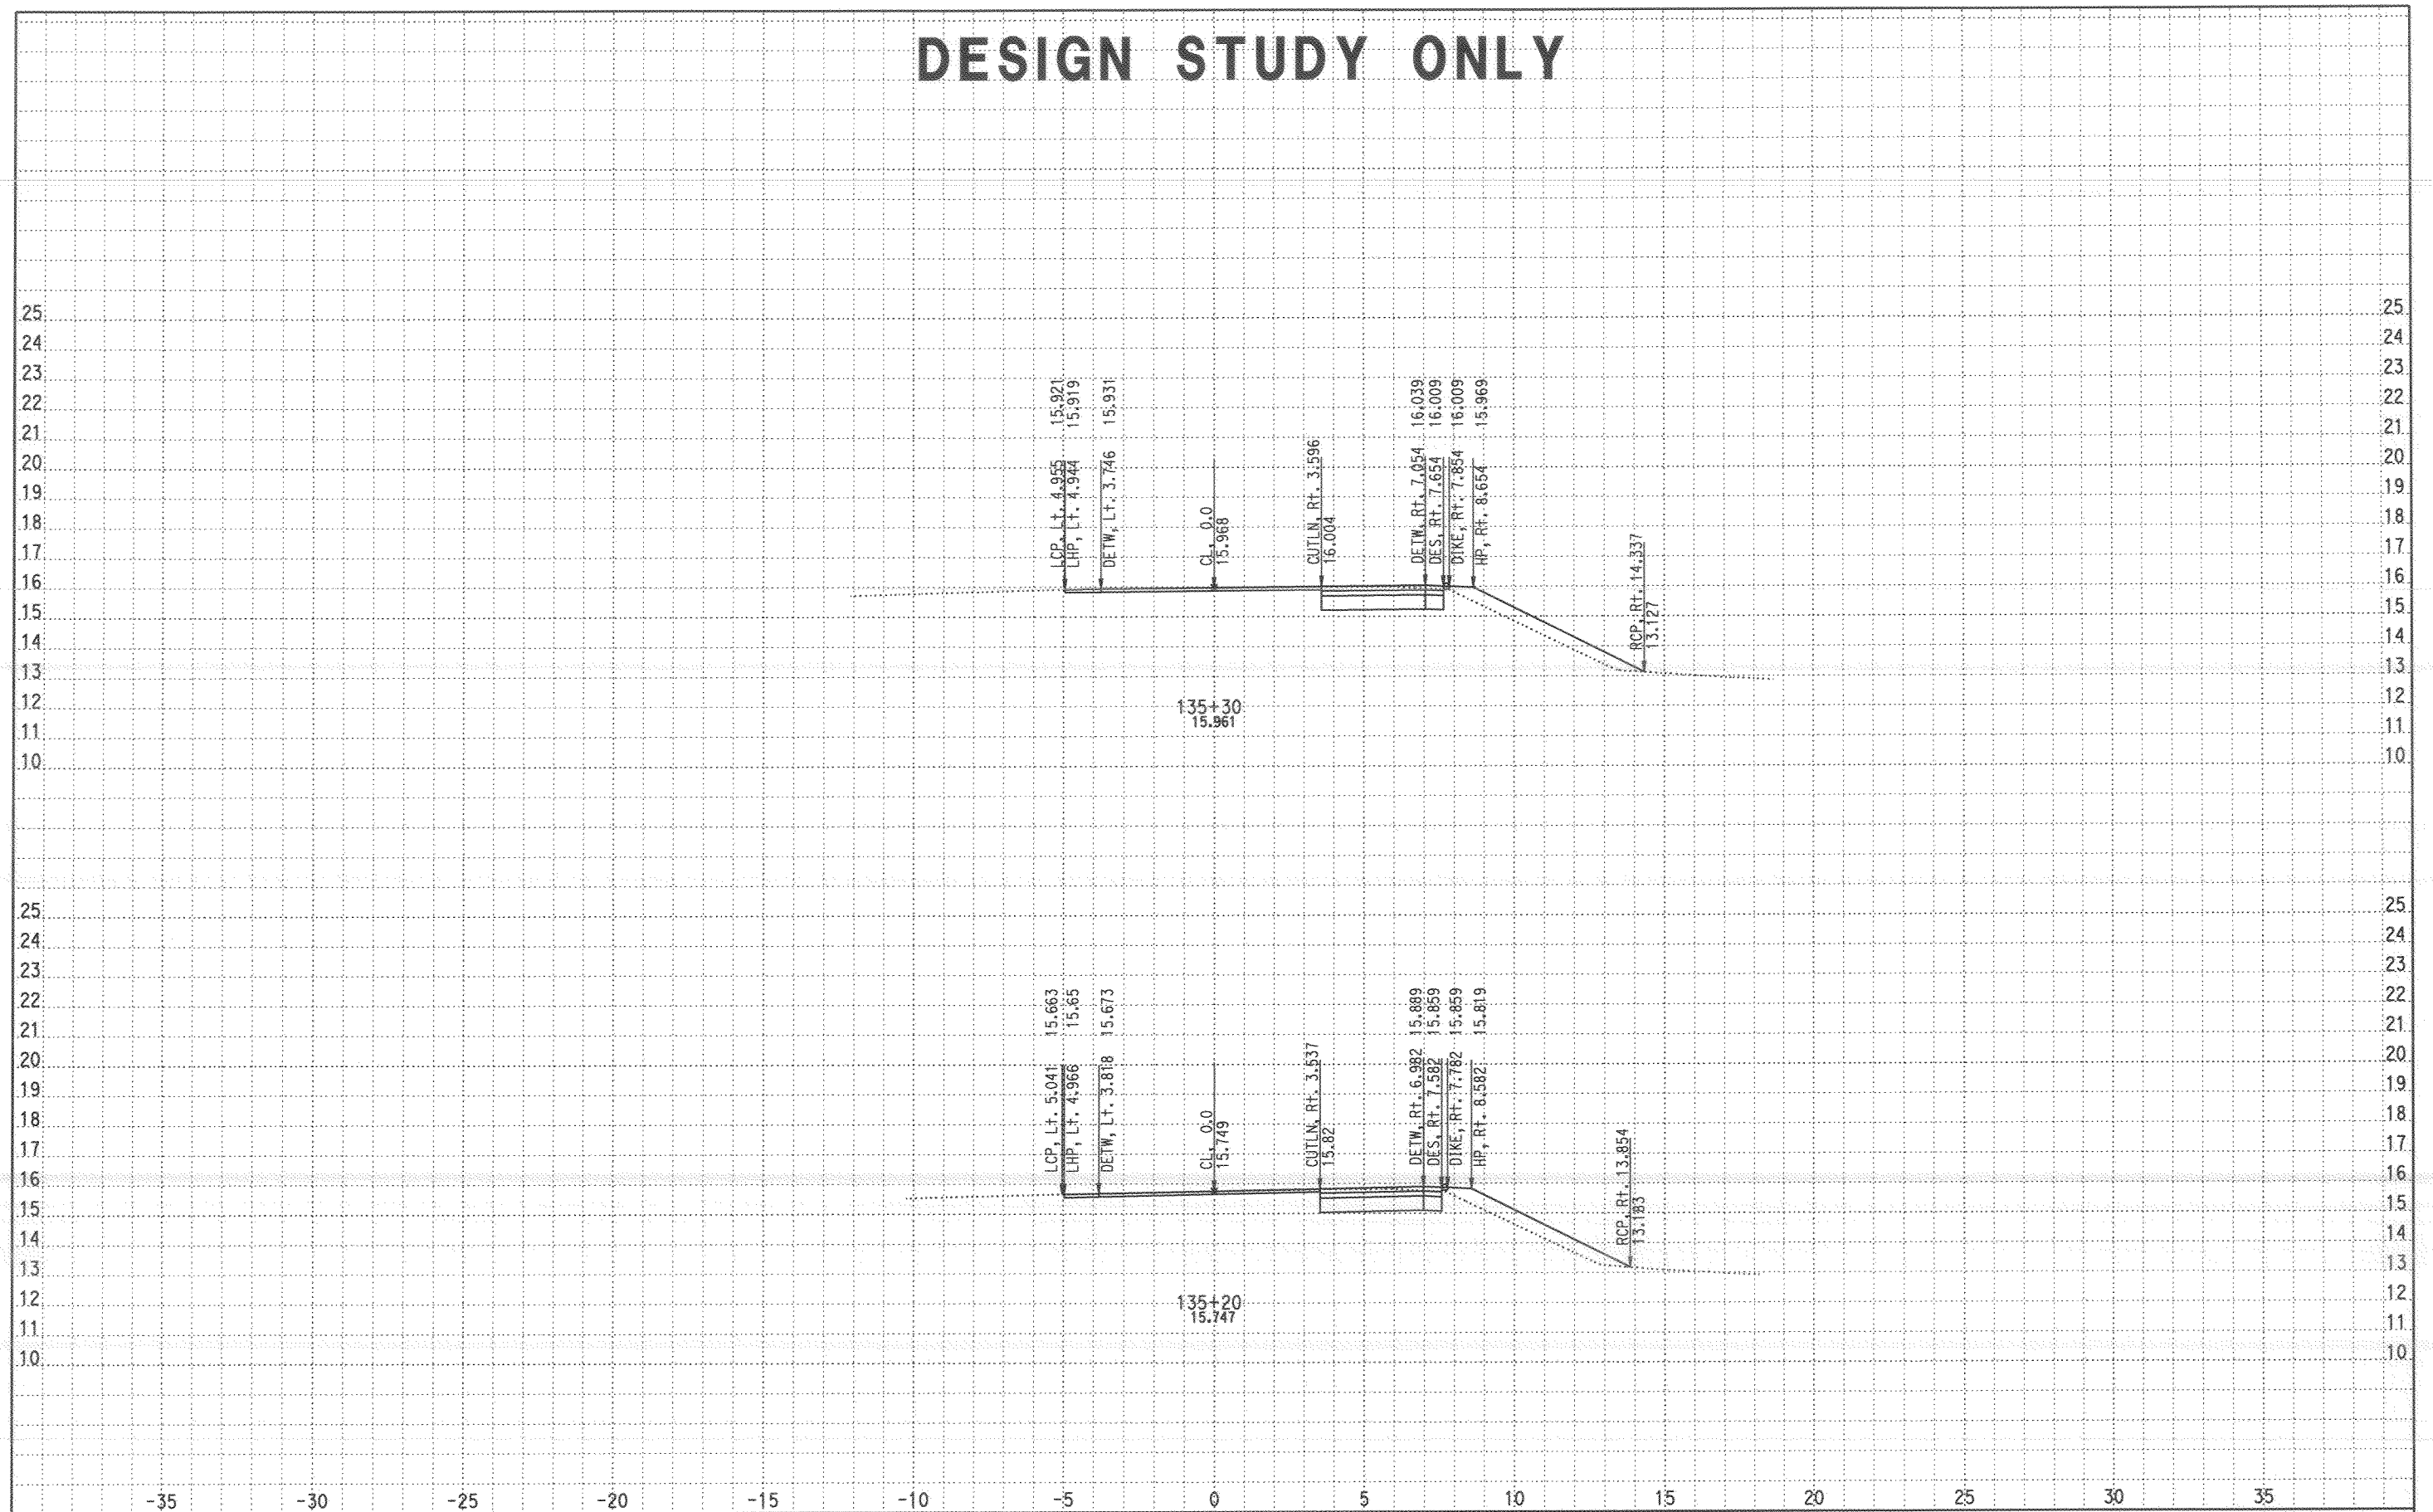

CROSS SECTIONS CREATED BY: Ali Shabazz DATE: 11/26/2007

ALL DIMENSIONS ARE METRIC

EA: 11-276201

Scale Ratio: 1:100 Horiz.
1:100 Vert.

BONITA NB ONRAMP
CROSS SECTIONS

SHEET 6 OF 29

Project: 24020 File: D:\LocalKC\24020\Ali EAR Files\Bonita Ramp\bonita9_071907.ear

DESIGN STUDY ONLY

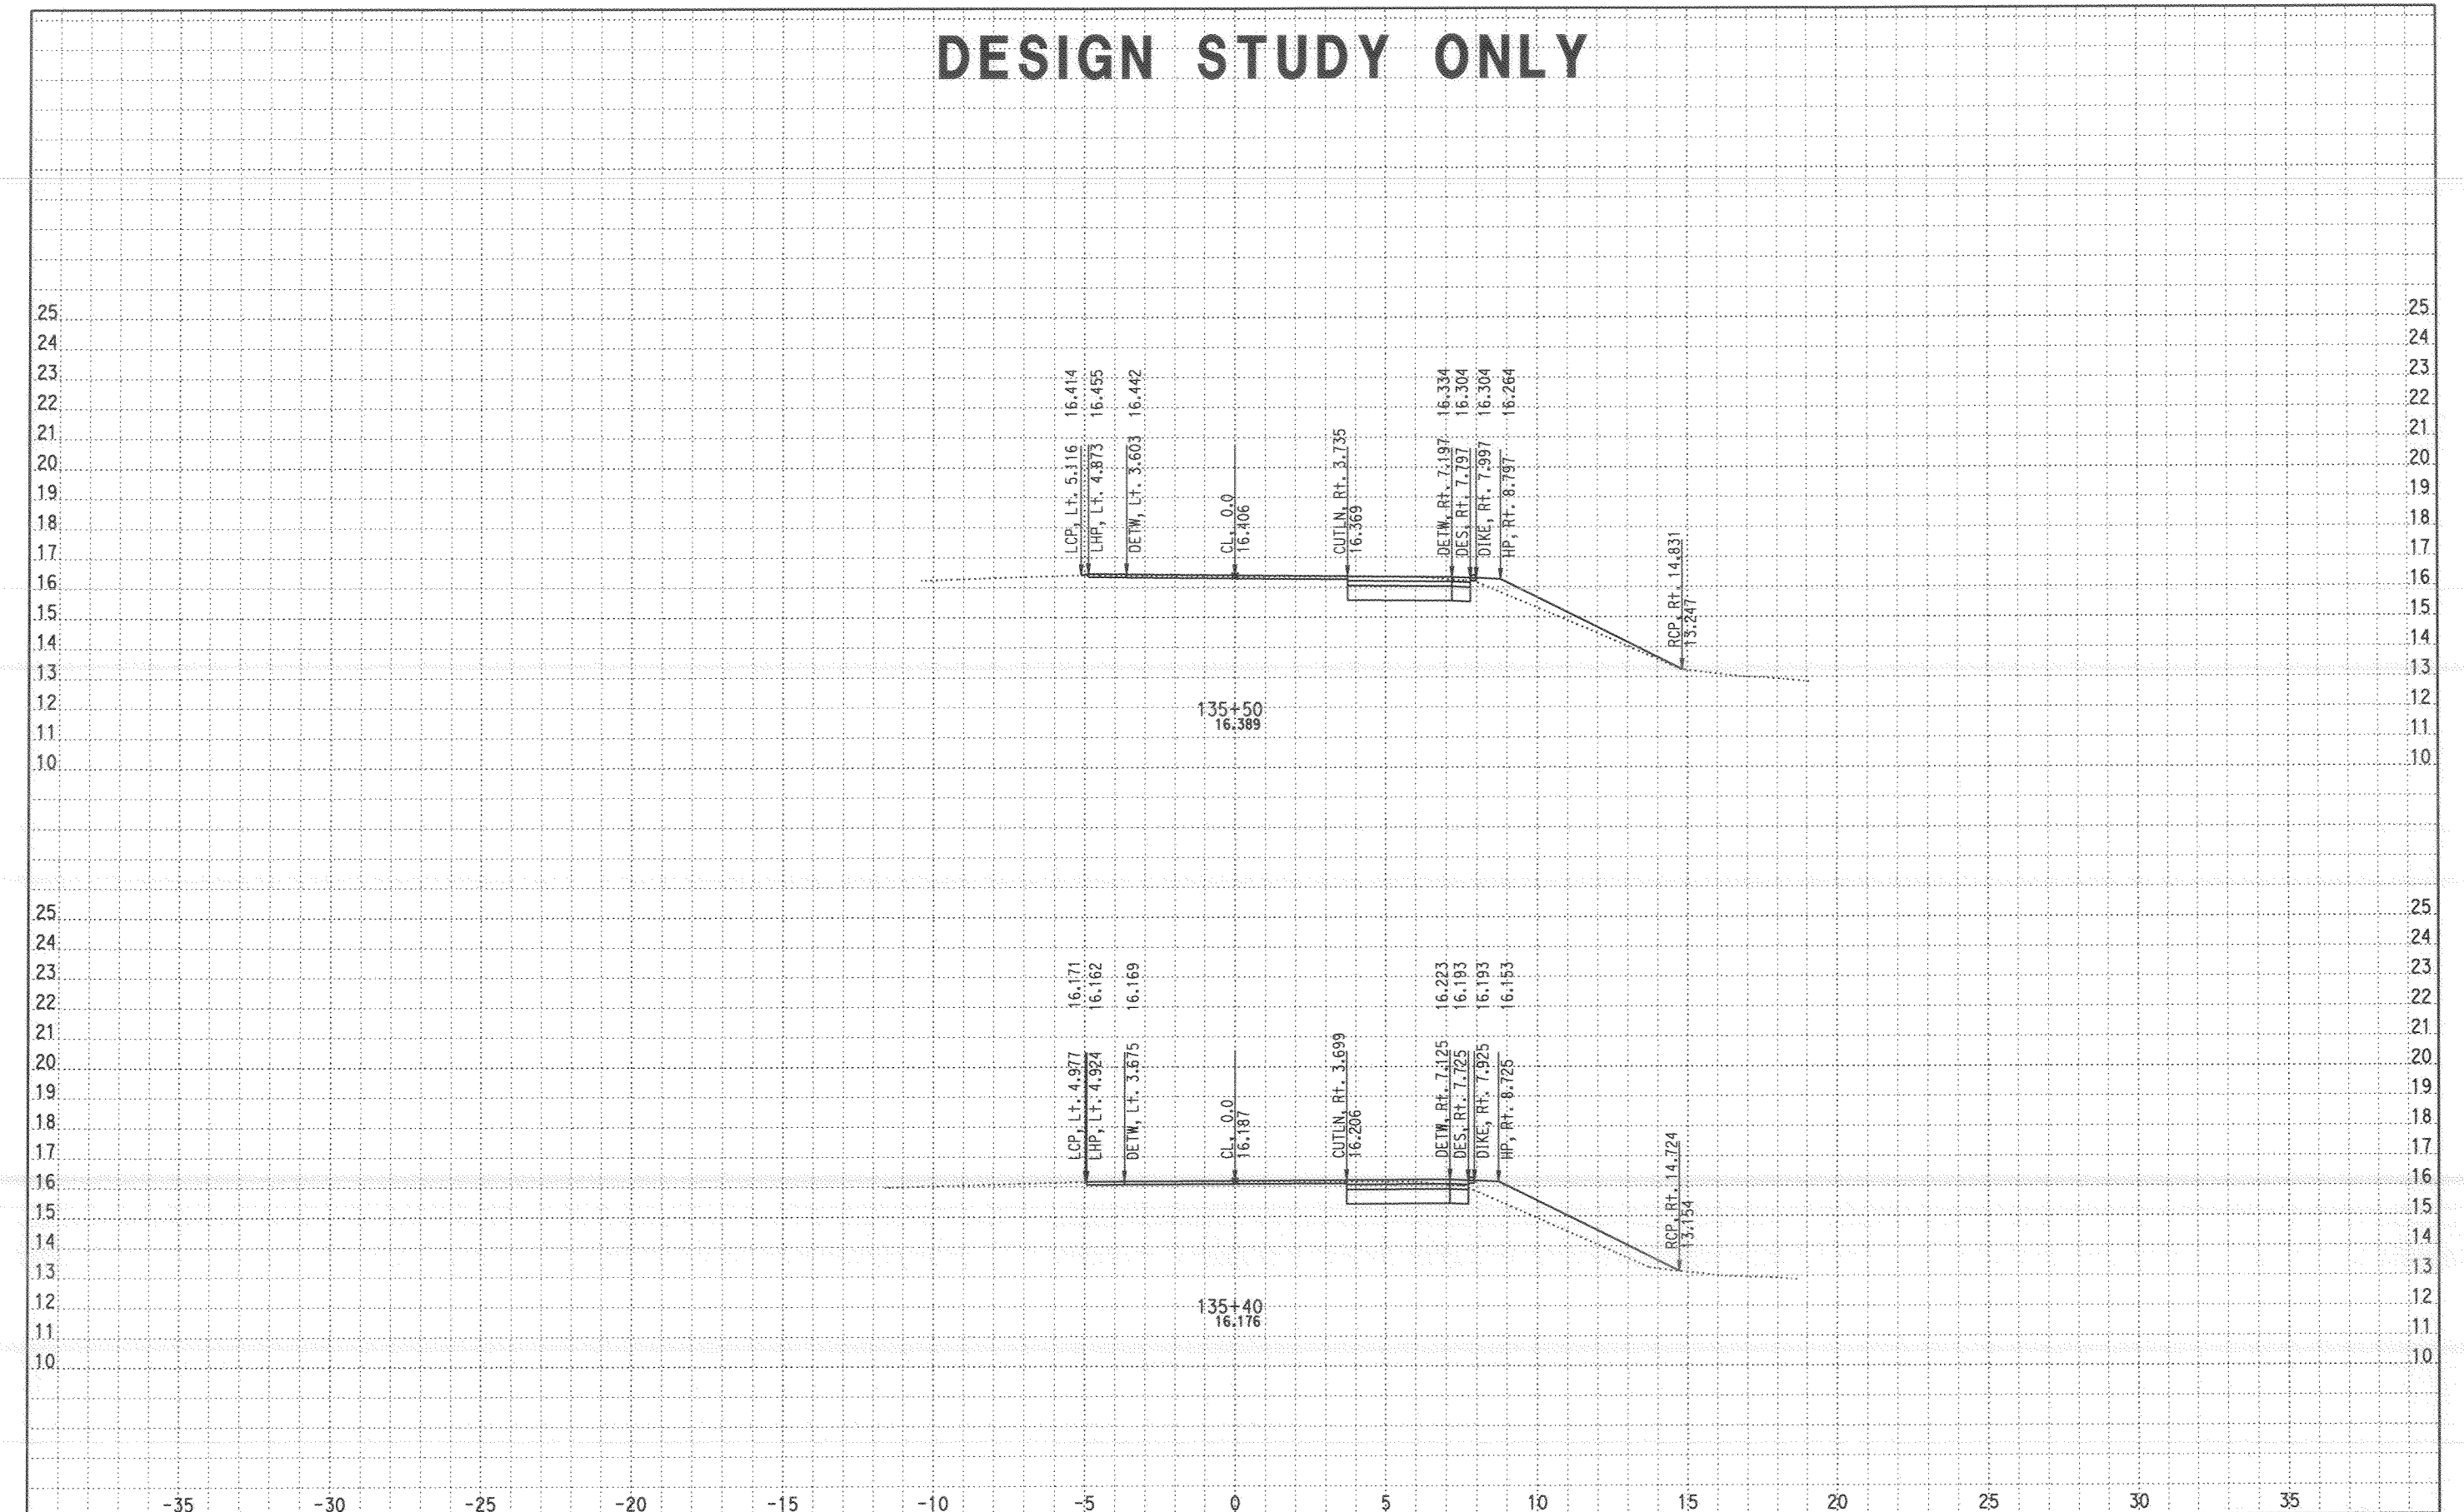

CROSS SECTIONS CREATED BY: Ali Shabazz DATE: 11/26/2007 ALL DIMENSIONS ARE METRIC

EA: 11-276201

Scale Ratio: 1:100 Horiz. 1:100 Vert.

BONITA NB ONRAMP CROSS SECTIONS

SHEET 7 OF 29

Project: 24020 File: D:\LocalKC\24020\Ali EAR Files\Bonita Ramp\bonita9_071907.ear

DESIGN STUDY ONLY

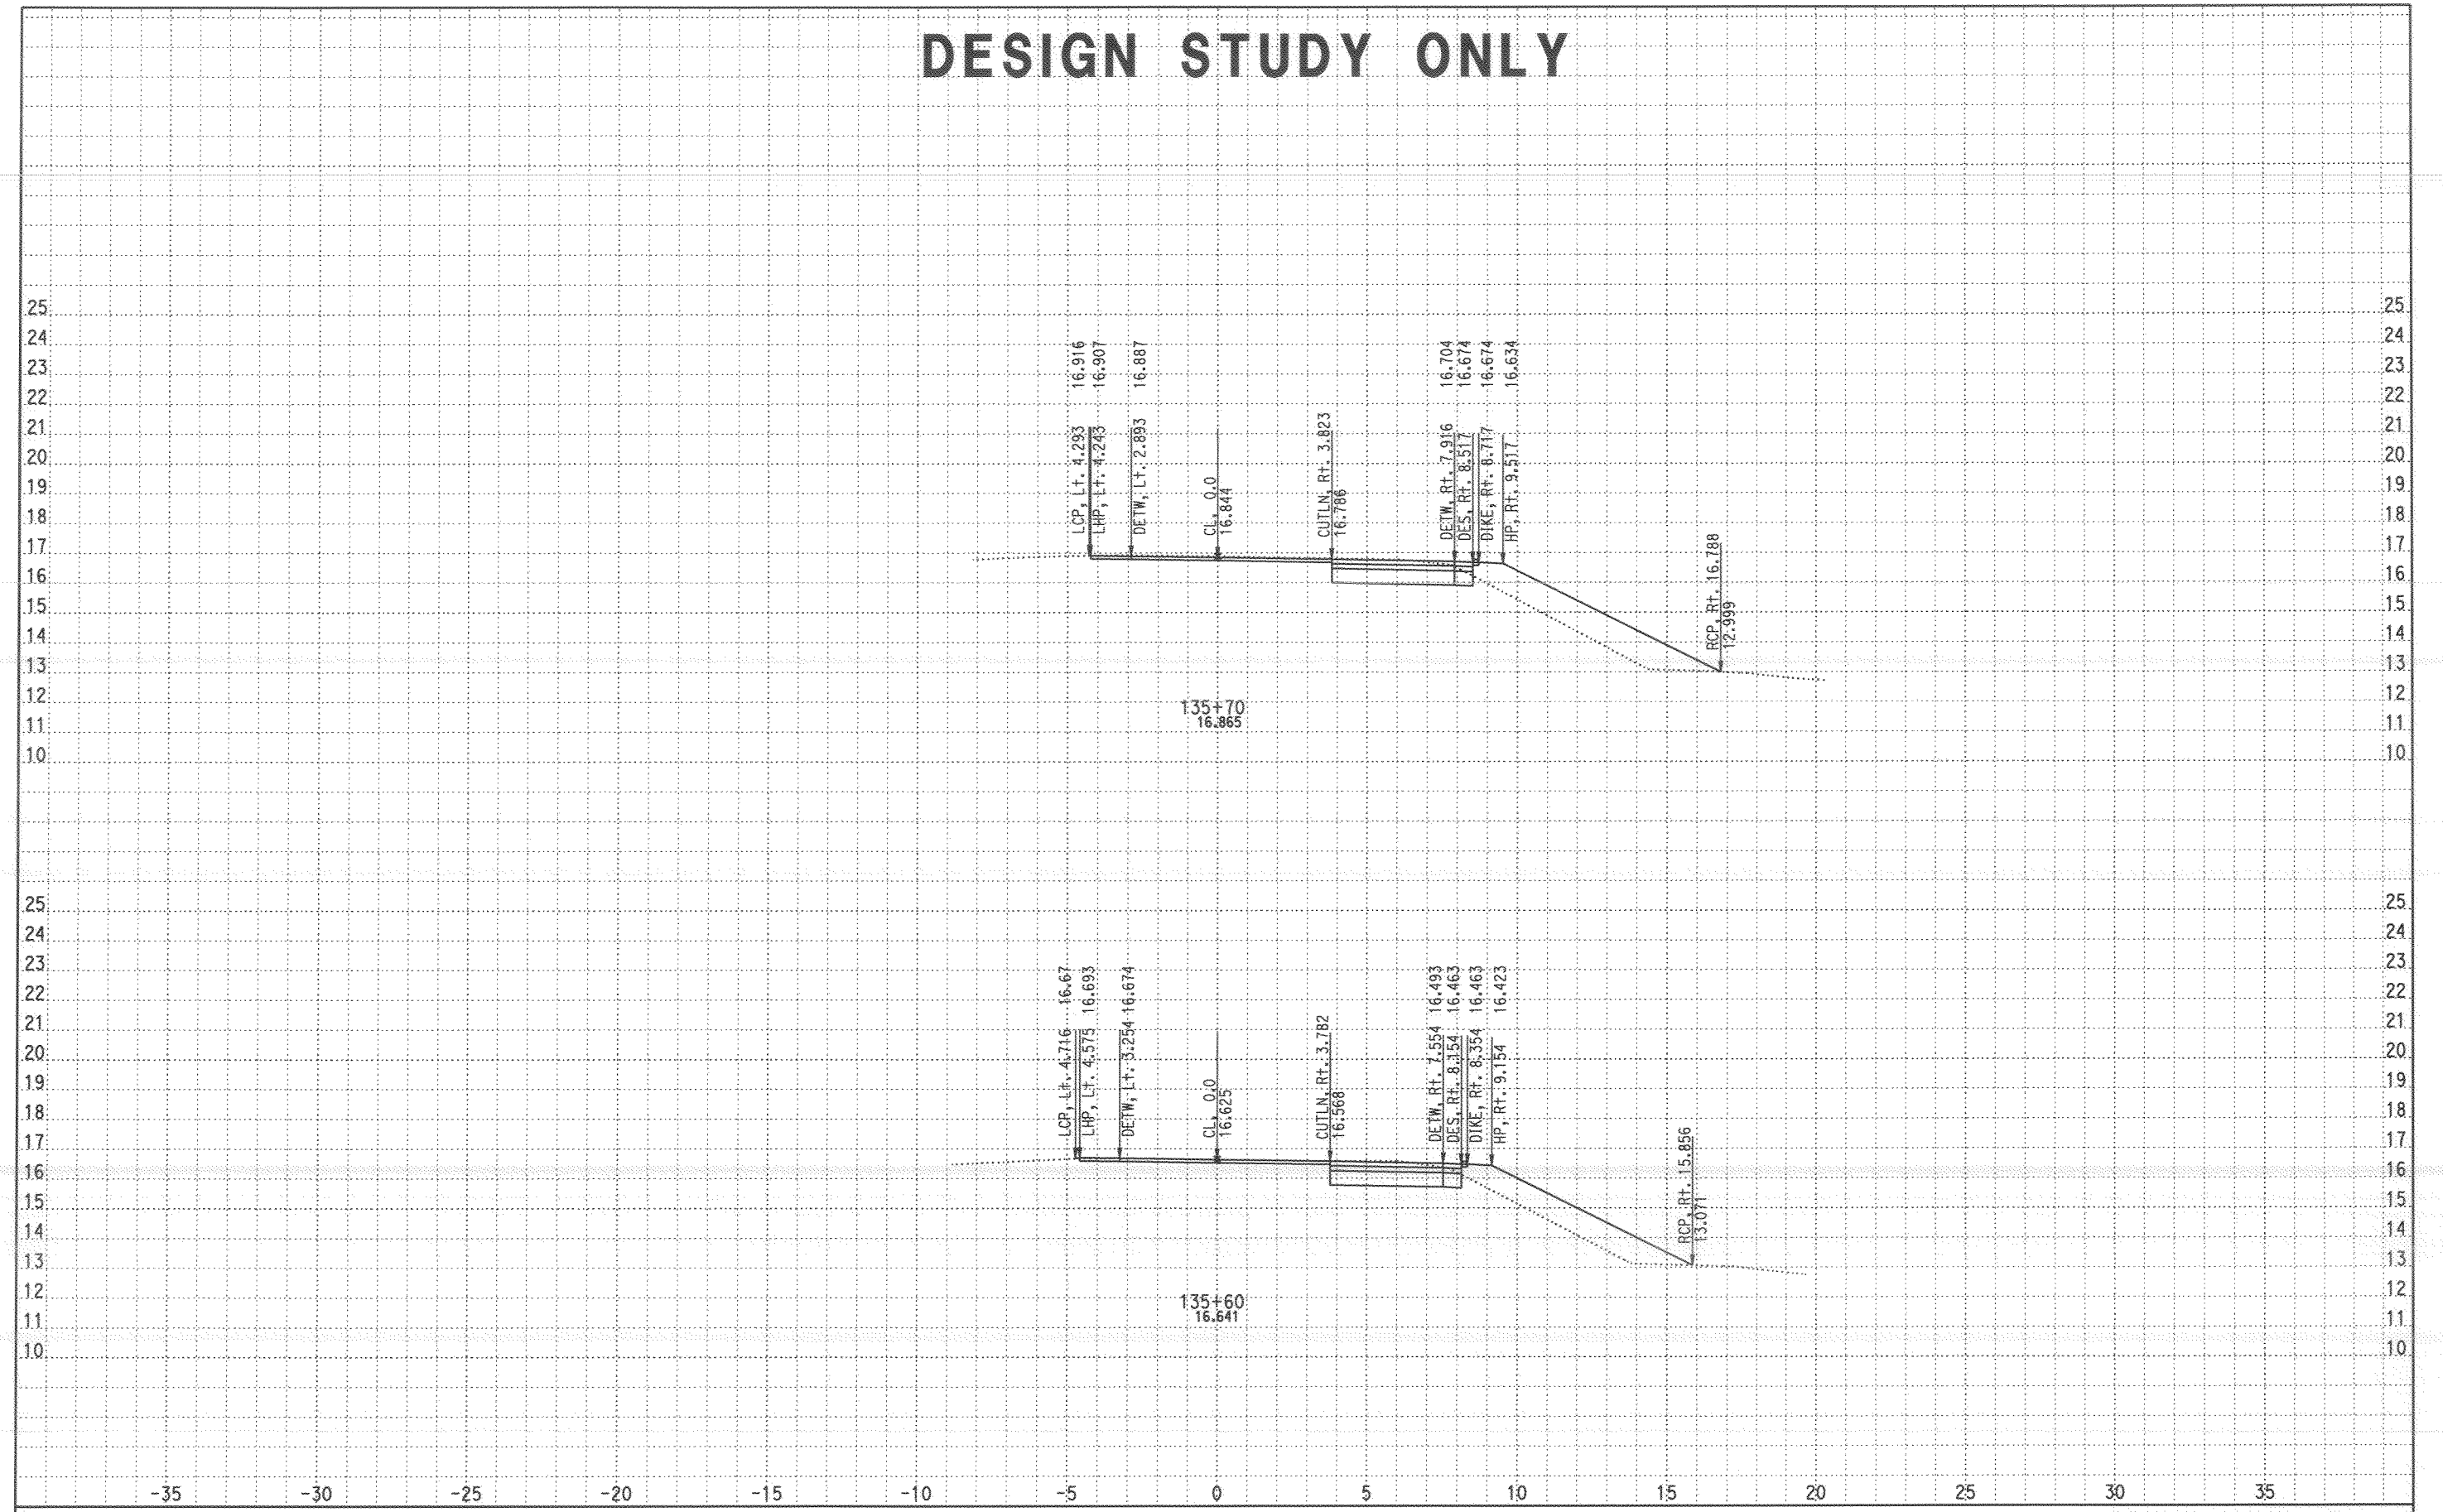

CROSS SECTIONS CREATED BY: Ali Shabazz DATE: 11/26/2007 ALL DIMENSIONS ARE METRIC

Project: 24020 File: D:\LocalKC\24020\Ali EAR Files\Bonita Ramp\bonita9_071907.ear

EA: 11-276201

Scale Ratio: 1:100 Horiz. 1:100 Vert.

BONITA NB ONRAMP CROSS SECTIONS

SHEET 8 OF 29

DESIGN STUDY ONLY

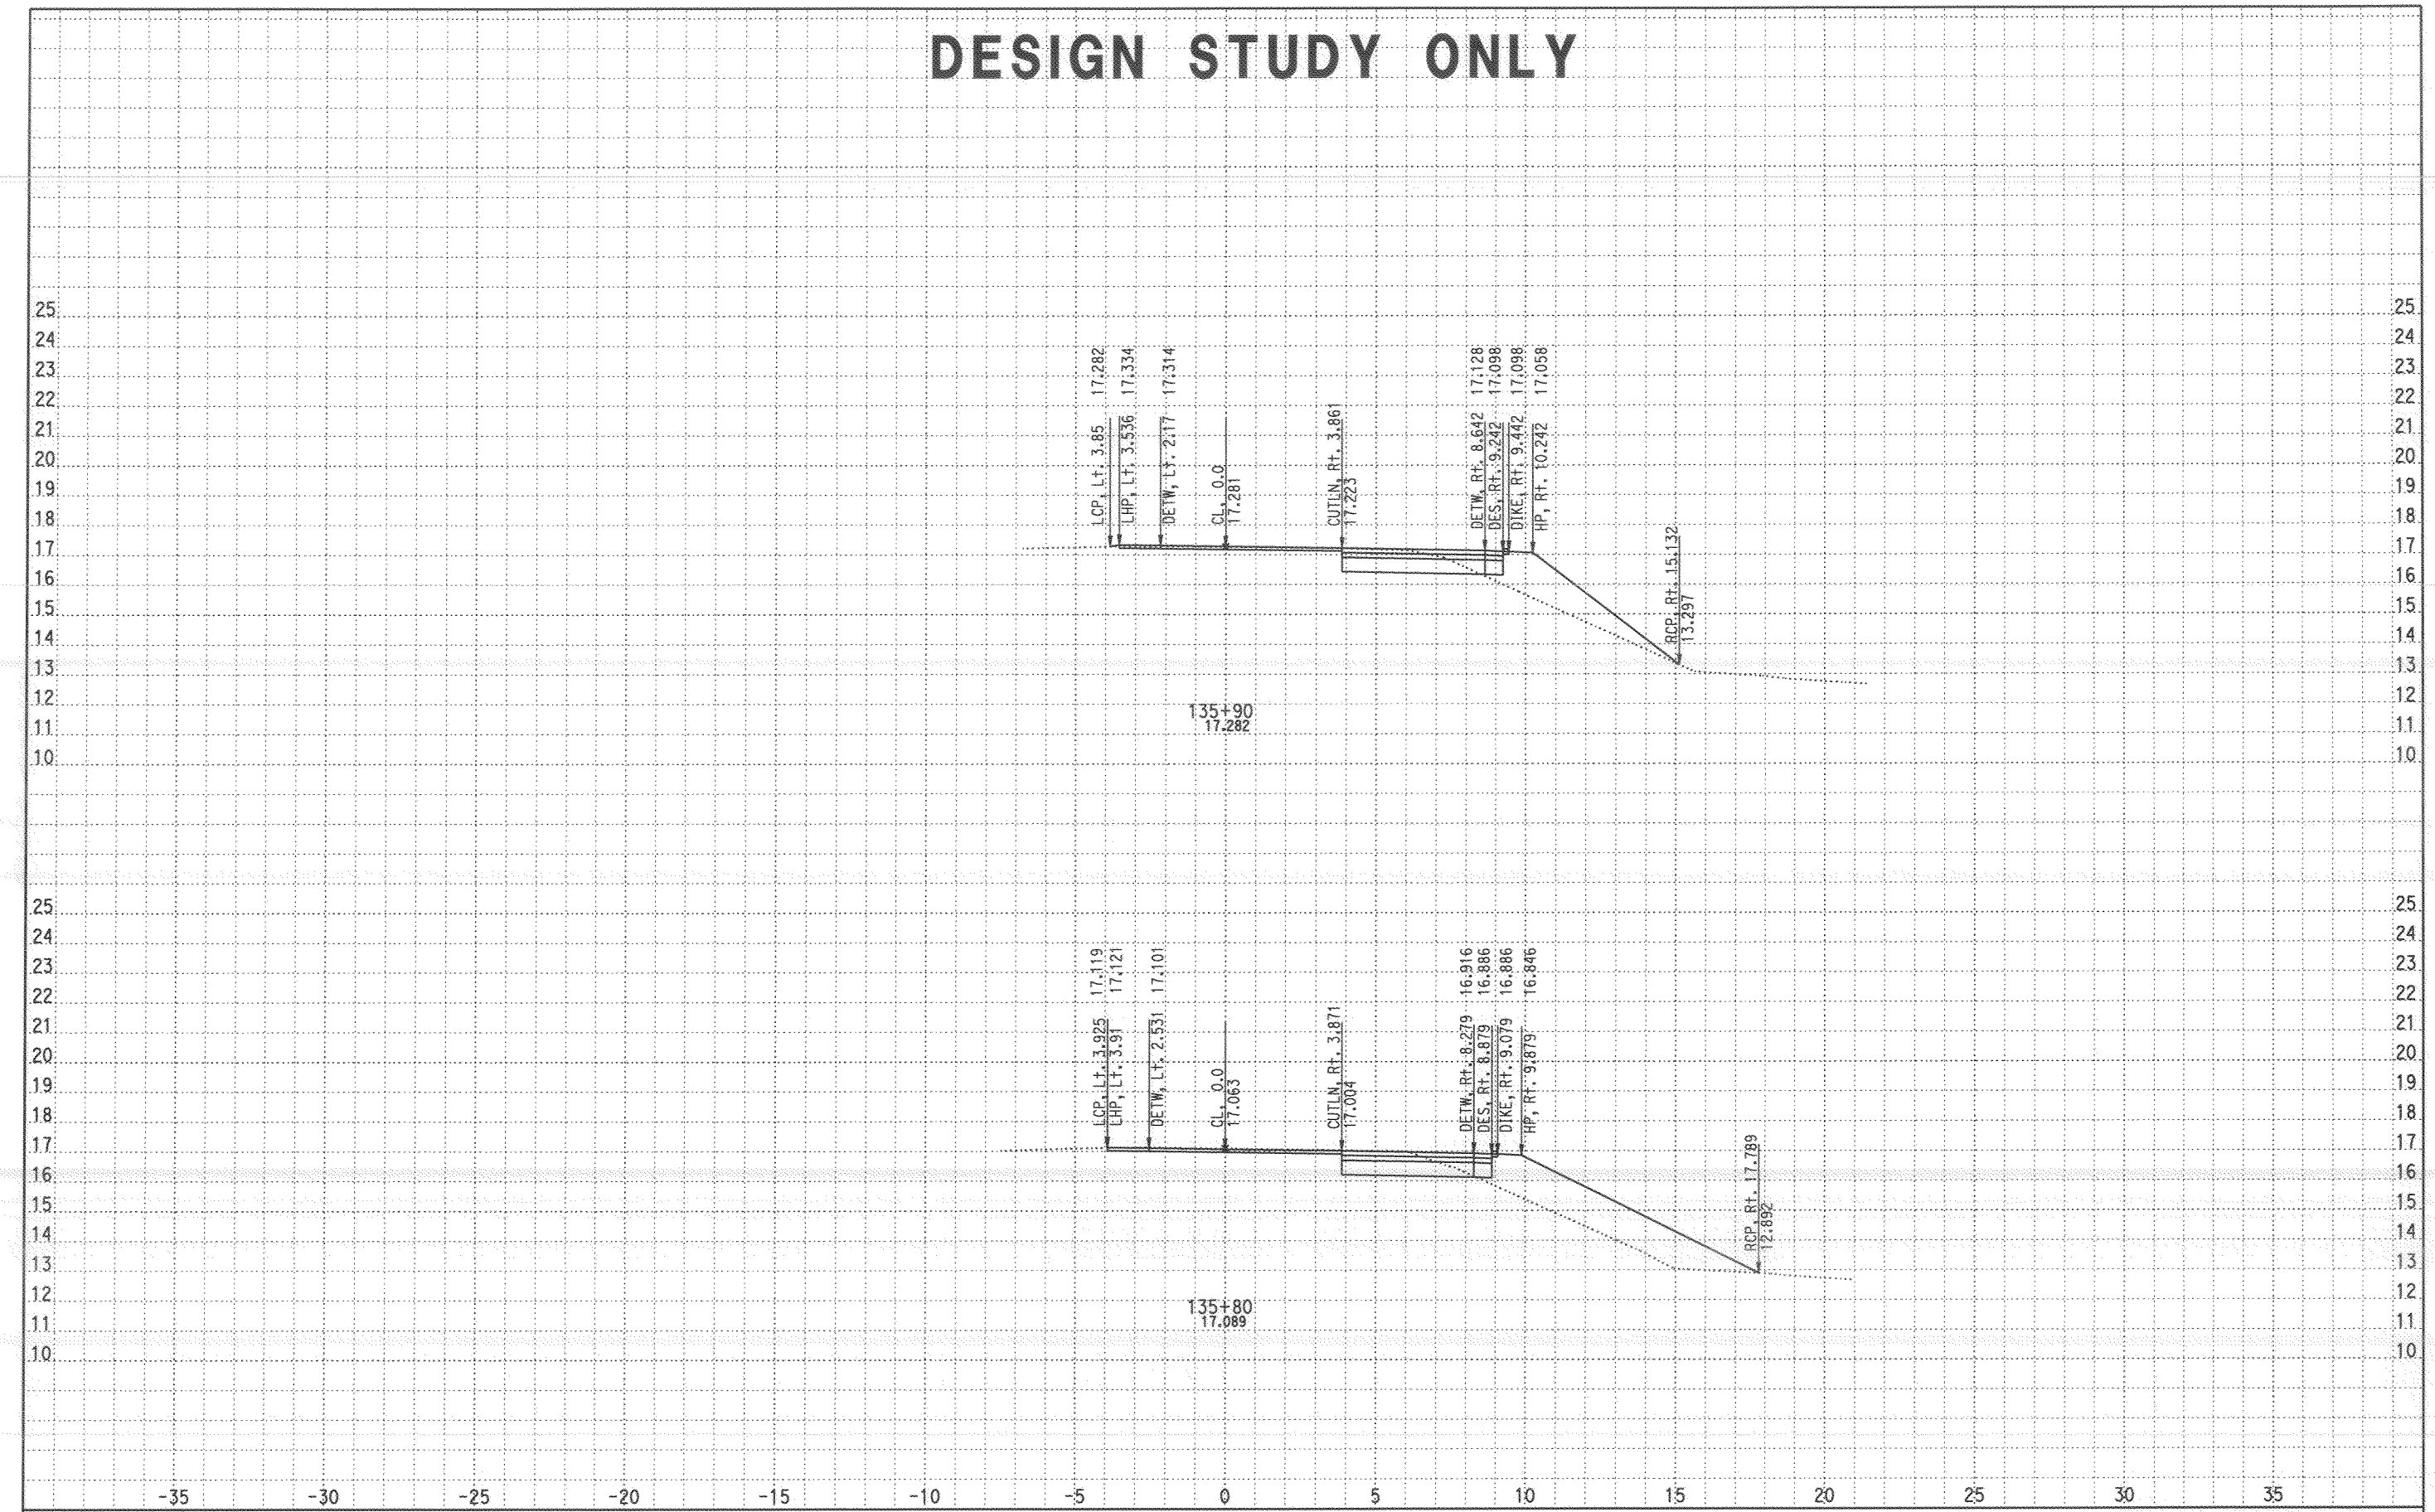

CROSS SECTIONS CREATED BY: Ali Shabazz DATE: 11/26/2007

ALL DIMENSIONS ARE METRIC

EA: 11-276201

Scale Ratio: 1:100 Horiz.
1:100 Vert.

BONITA NB ONRAMP
CROSS SECTIONS

SHEET 9 OF 29

Project: 24020 File: D:\LocalKC\24020\Ali EAR Files\Bonita Ramp\bonita9_071907.ear

DESIGN STUDY ONLY

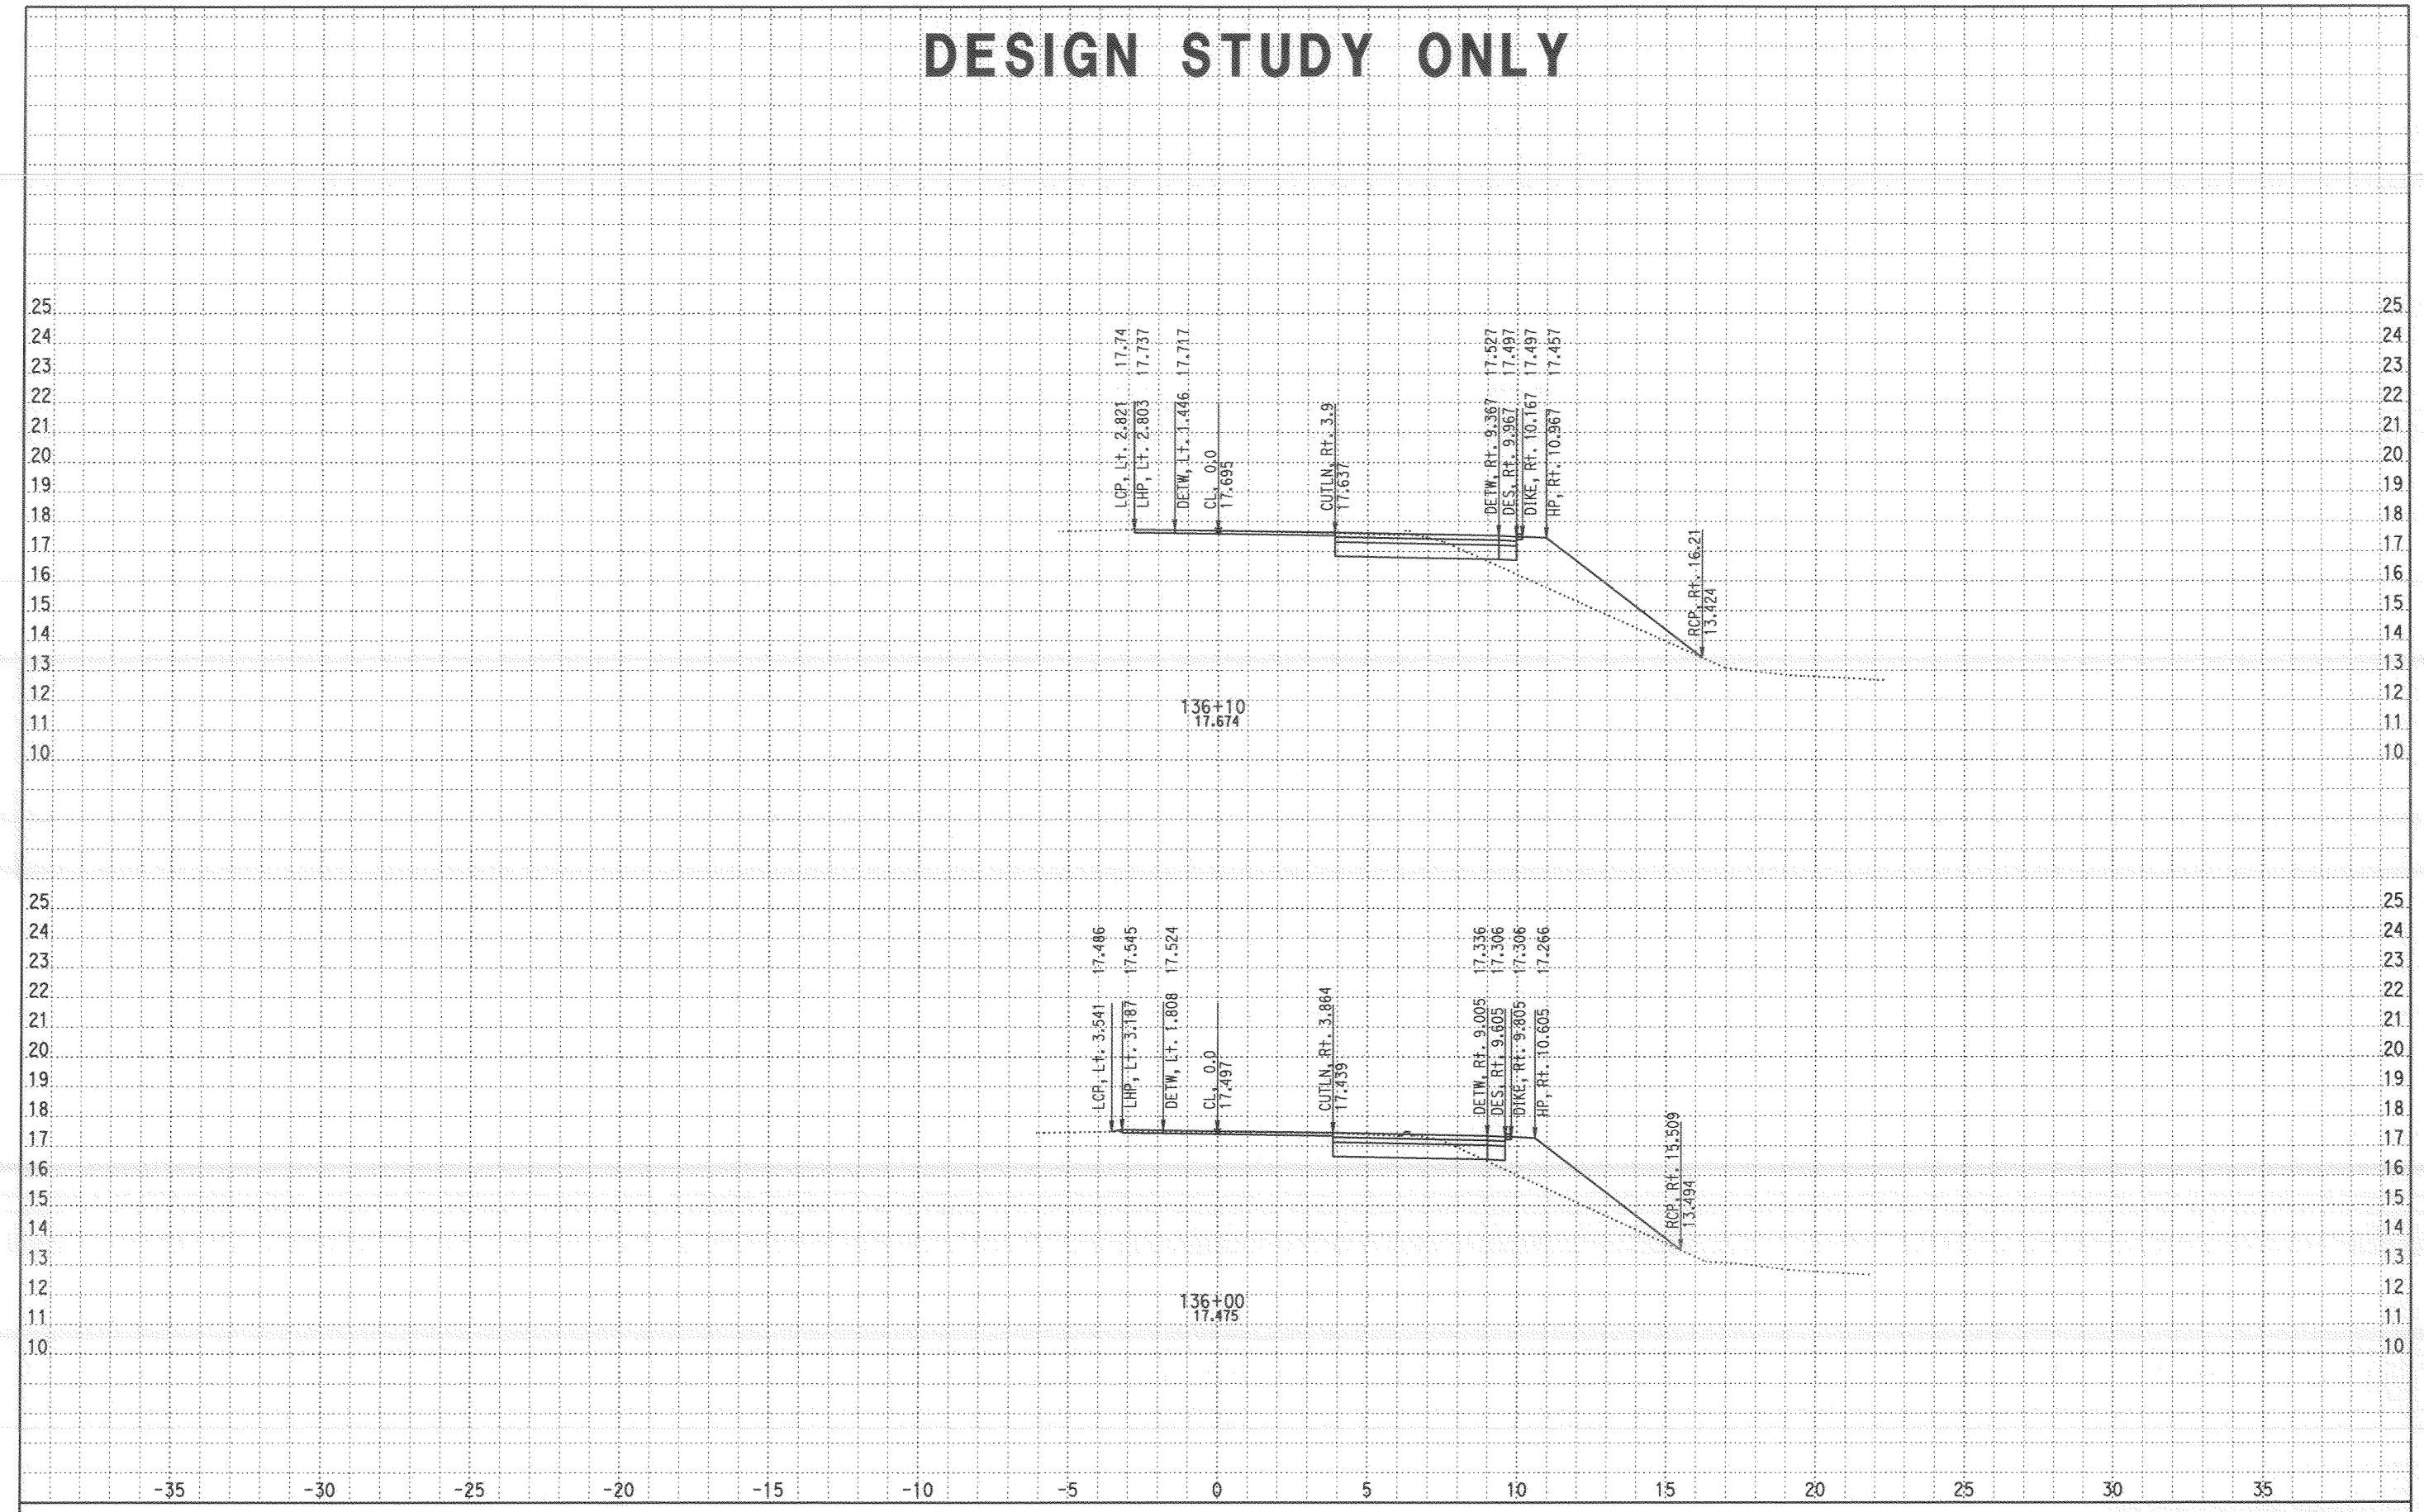

CROSS SECTIONS CREATED BY: Ali Shabazz DATE: 11/26/2007 ALL DIMENSIONS ARE METRIC

Project: 24020 File: D:\LocalKC\24020\Ali EAR Files\Bonita Ramp\bonita9_071907.ear

EA: 11-276201

Scale Ratio: 1:100 Horiz. 1:100 Vert.

BONITA NB ONRAMP CROSS SECTIONS

SHEET 10 OF 29

DESIGN STUDY ONLY

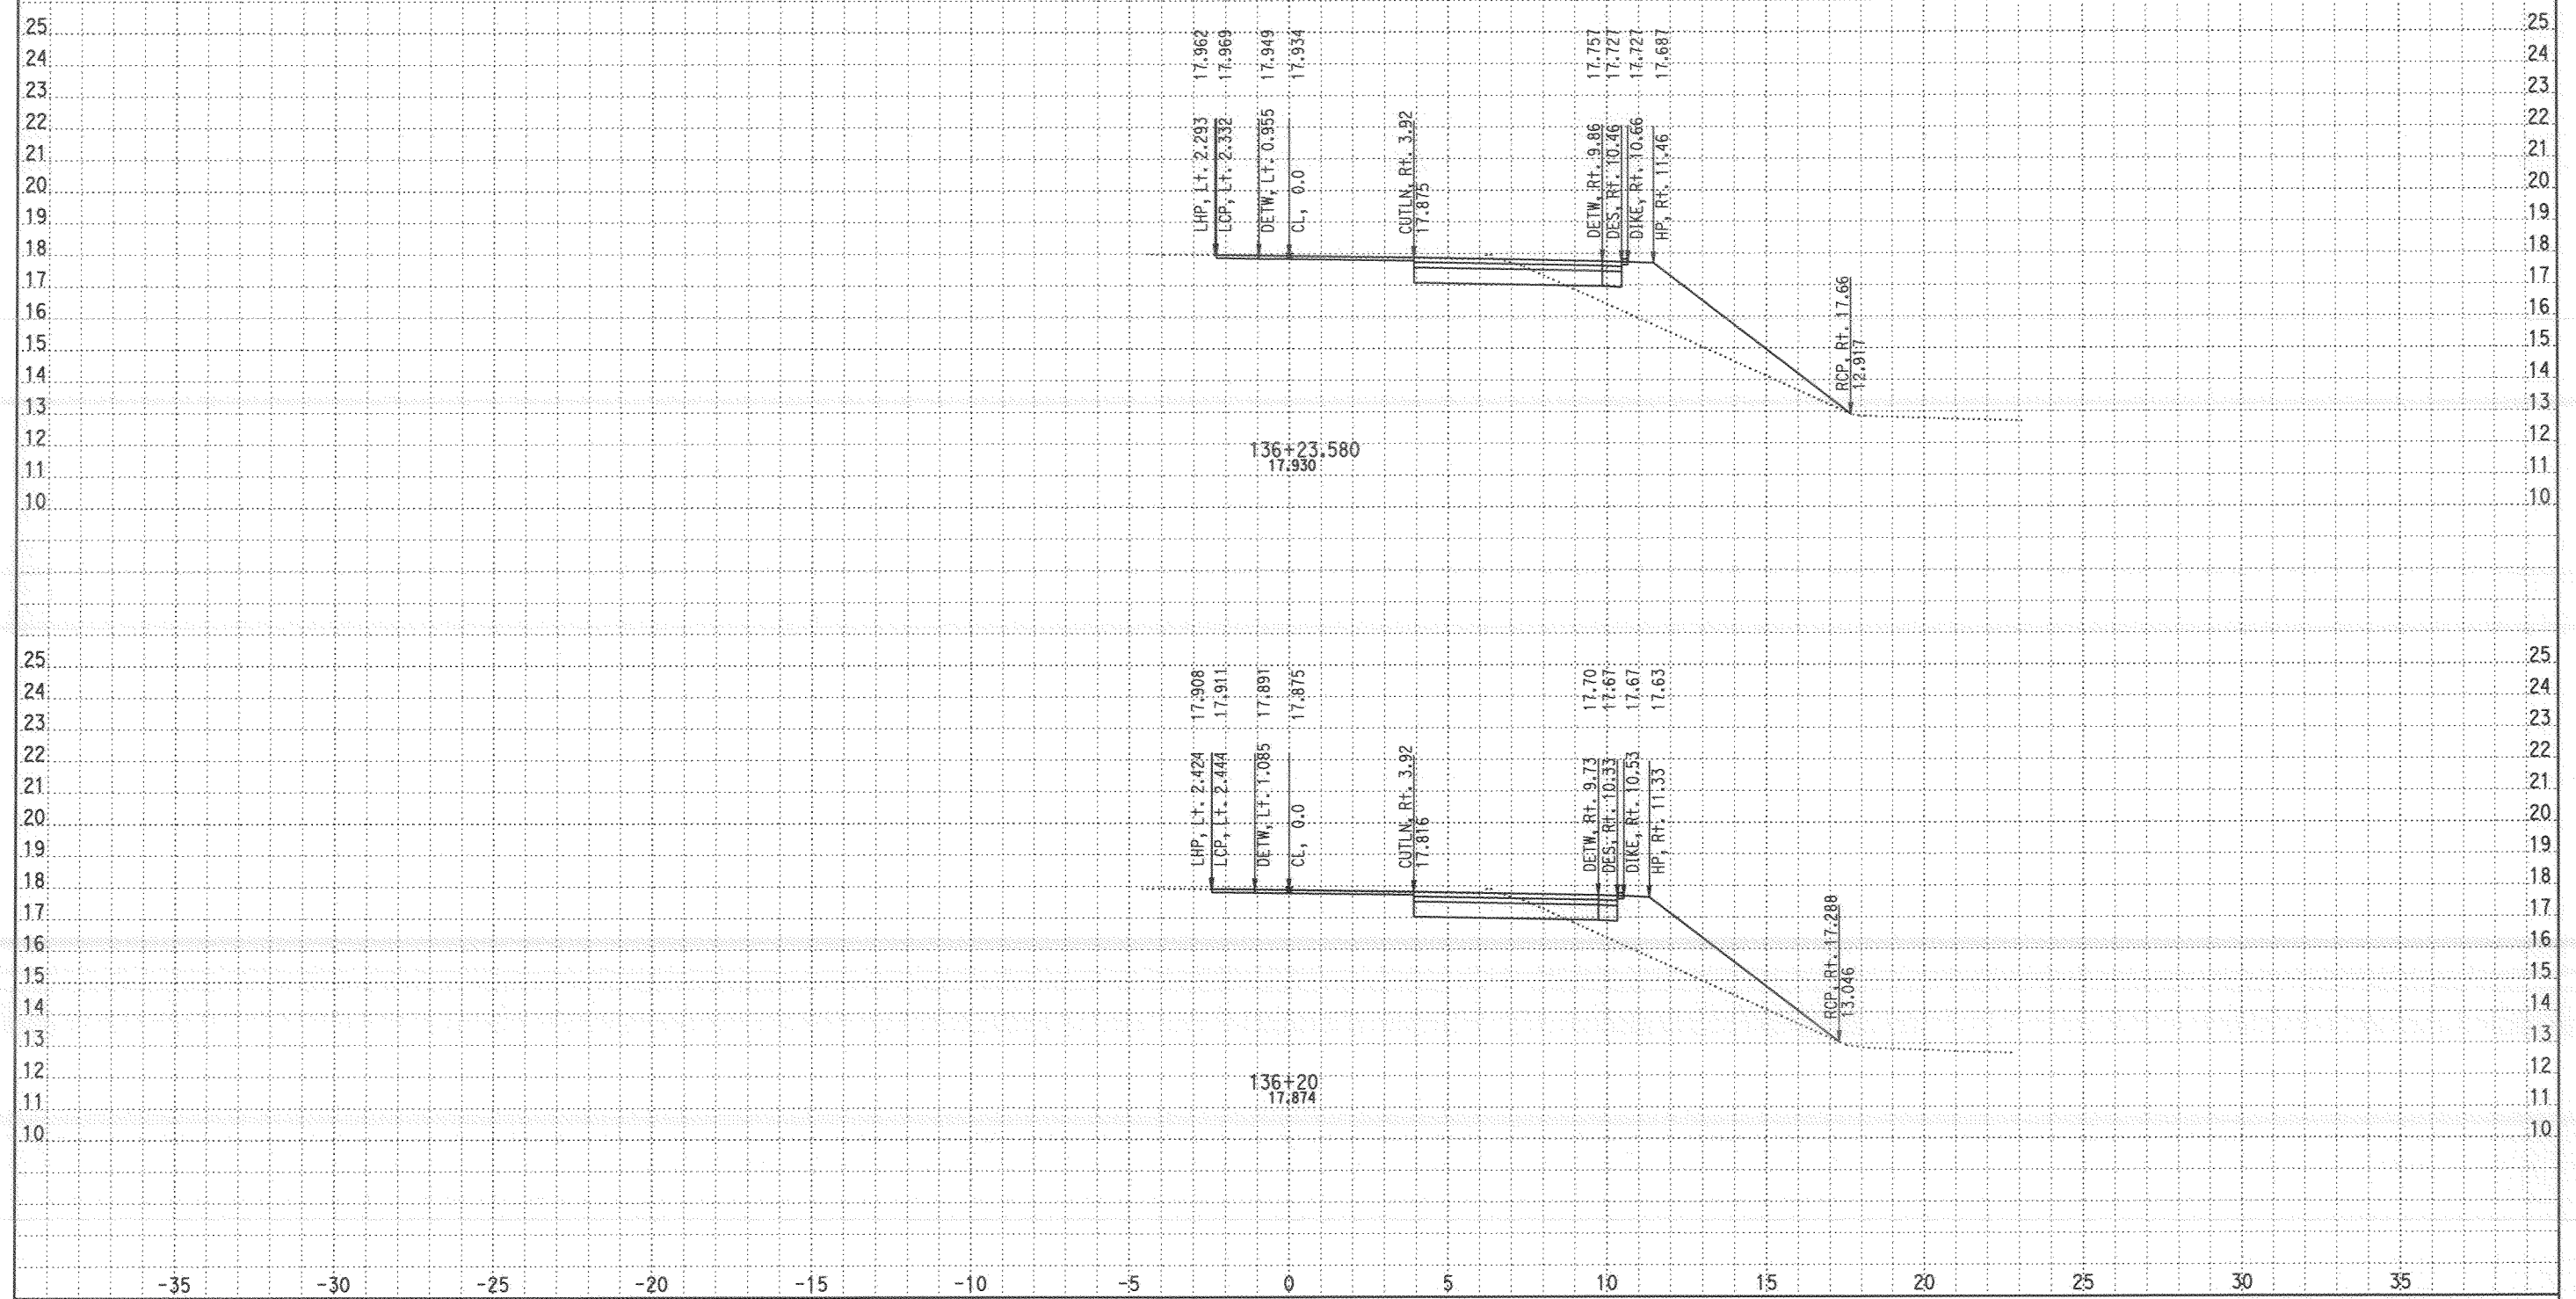

CROSS SECTIONS CREATED BY: Ali Shabazz DATE: 11/26/2007

ALL DIMENSIONS ARE METRIC

EA: 11-276201

Scale Ratio: 1:100 Horiz.
1:100 Vert.

BONITA NB ONRAMP
CROSS SECTIONS

SHEET 11 OF 29

Project: 24020 File: D:\LocalKC\24020\Ali EAR Files\Bonita Ramp\bonita9_071907.ear

DESIGN STUDY ONLY

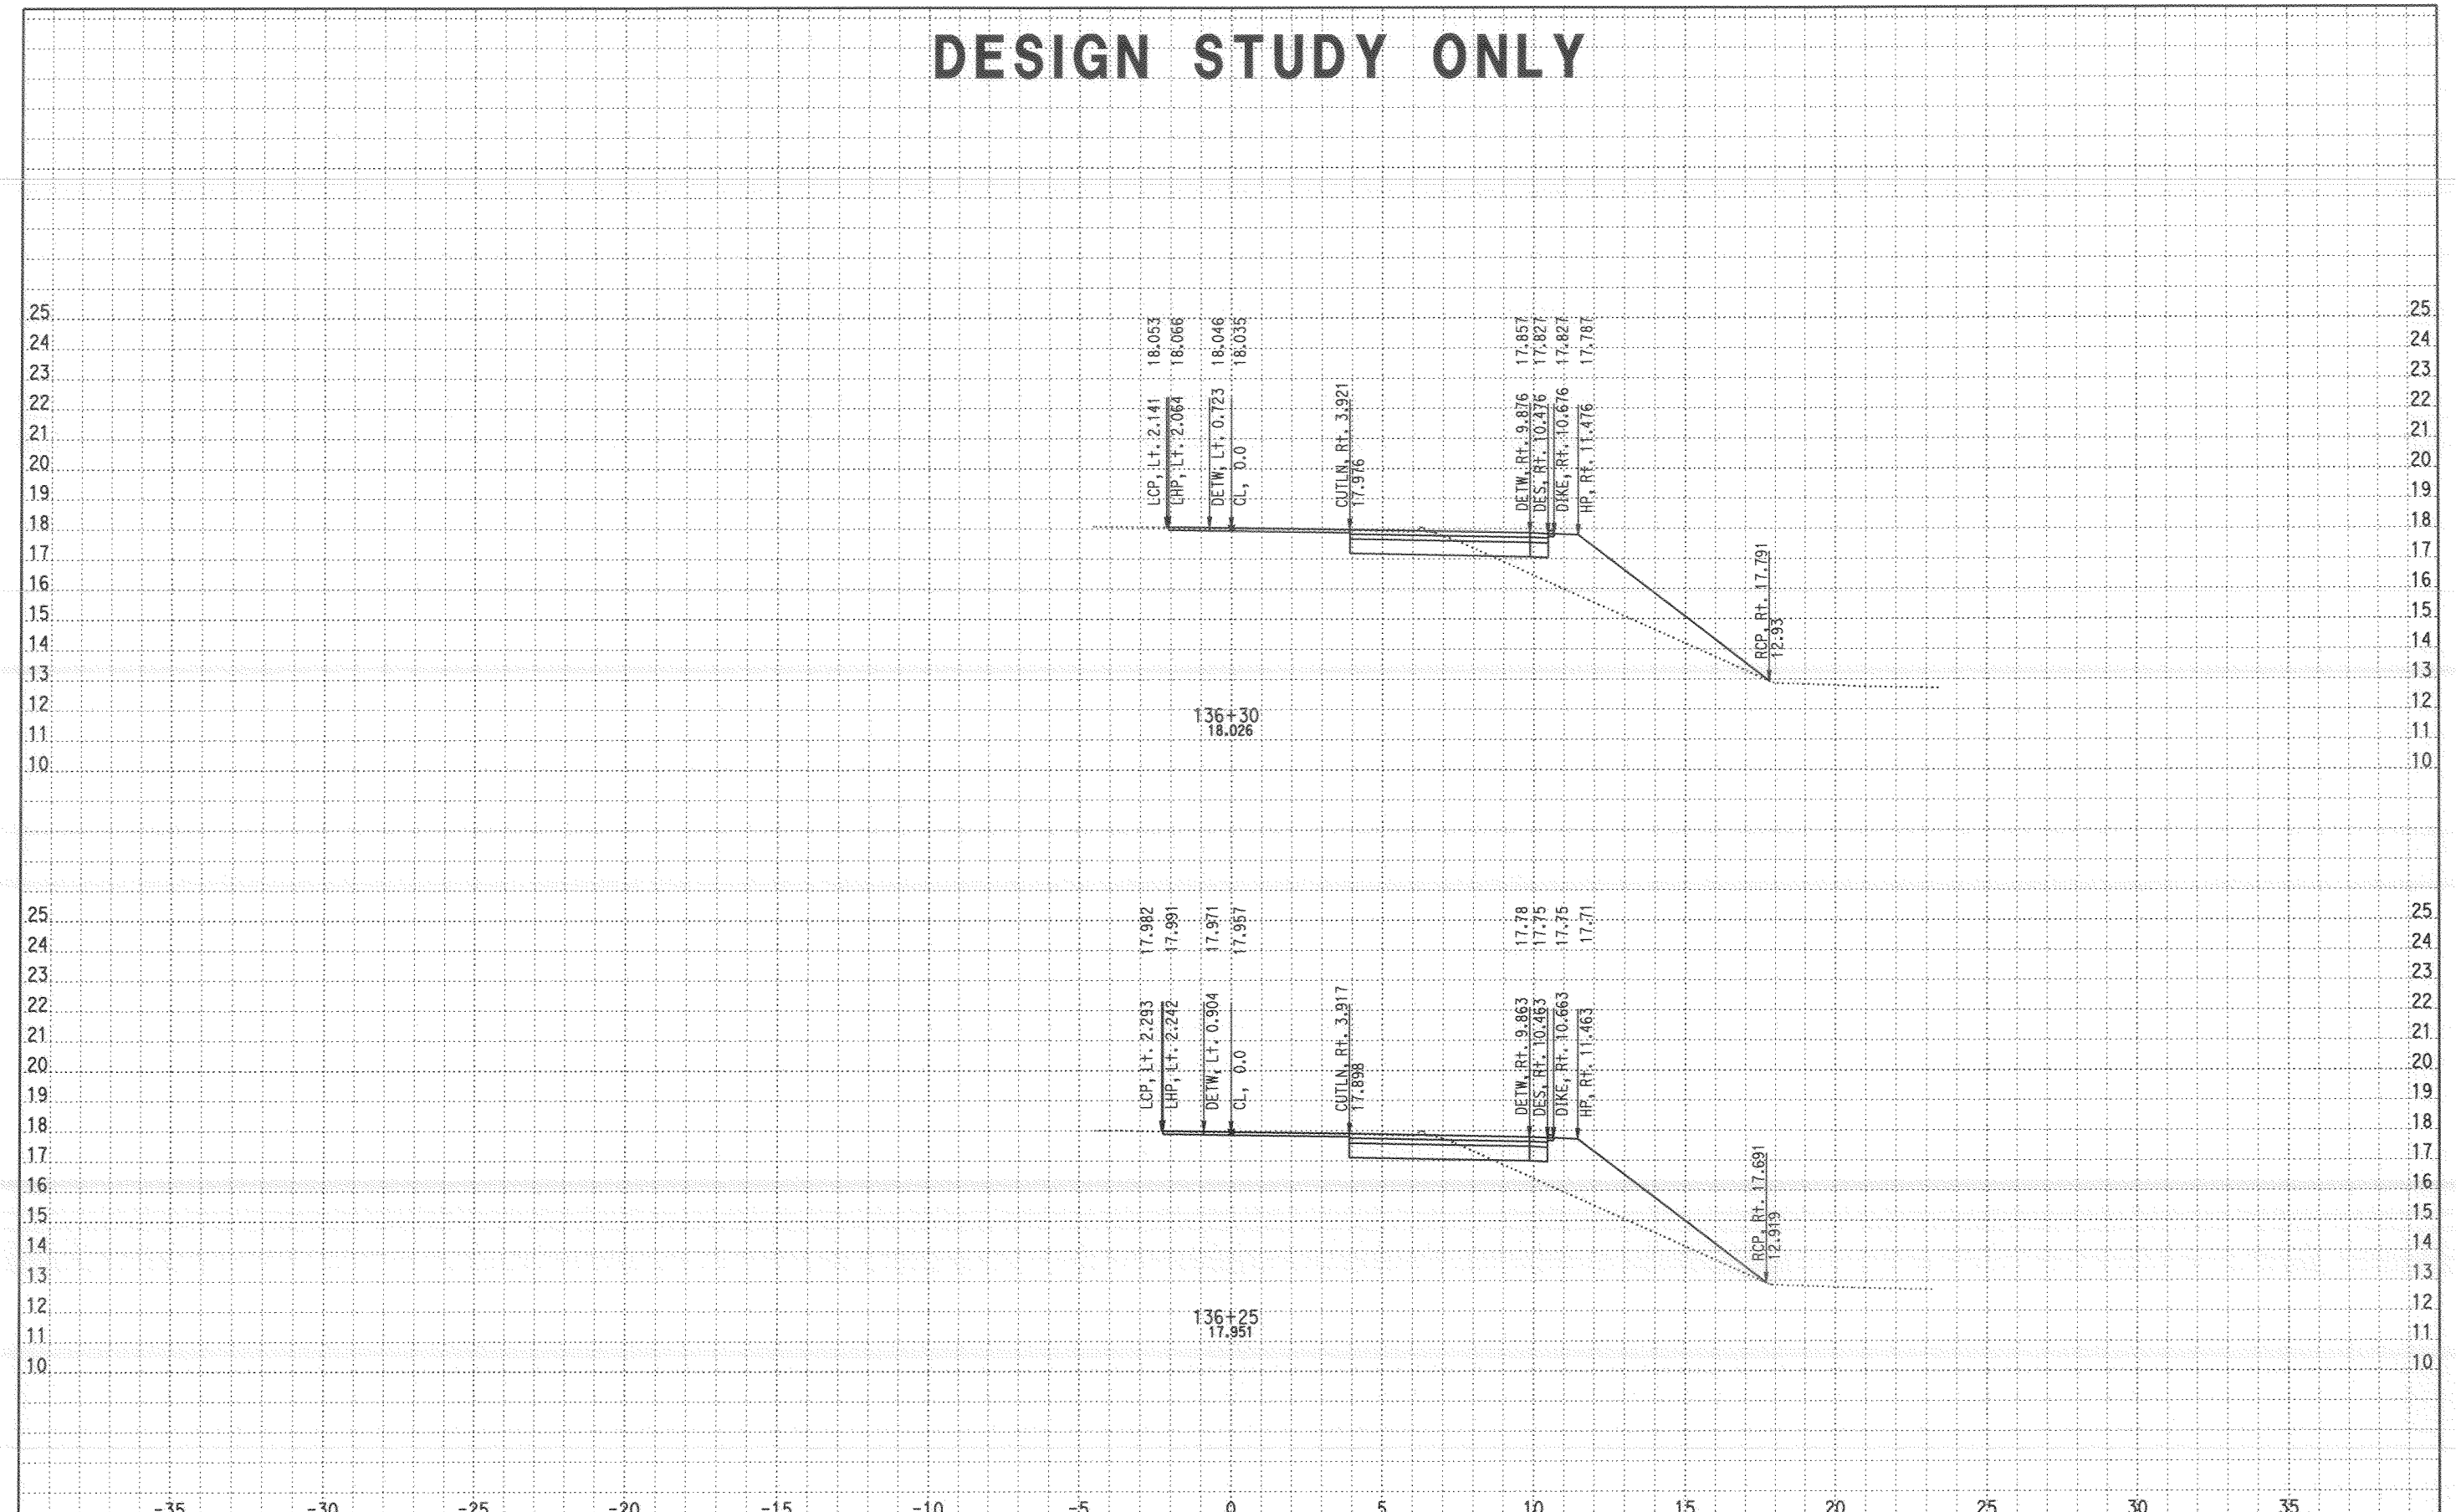

CROSS SECTIONS CREATED BY: Ali Shabazz DATE: 11/26/2007 ALL DIMENSIONS ARE METRIC

EA: 11-276201

Scale Ratio: 1:100 Horiz. 1:100 Vert.

BONITA NB ONRAMP CROSS SECTIONS

SHEET 12 OF 29

Project: 24020 File: D:\LocalKC\24020\Ali EAR Files\Bonita Ramp\bonita9_071907.ear

DESIGN STUDY ONLY

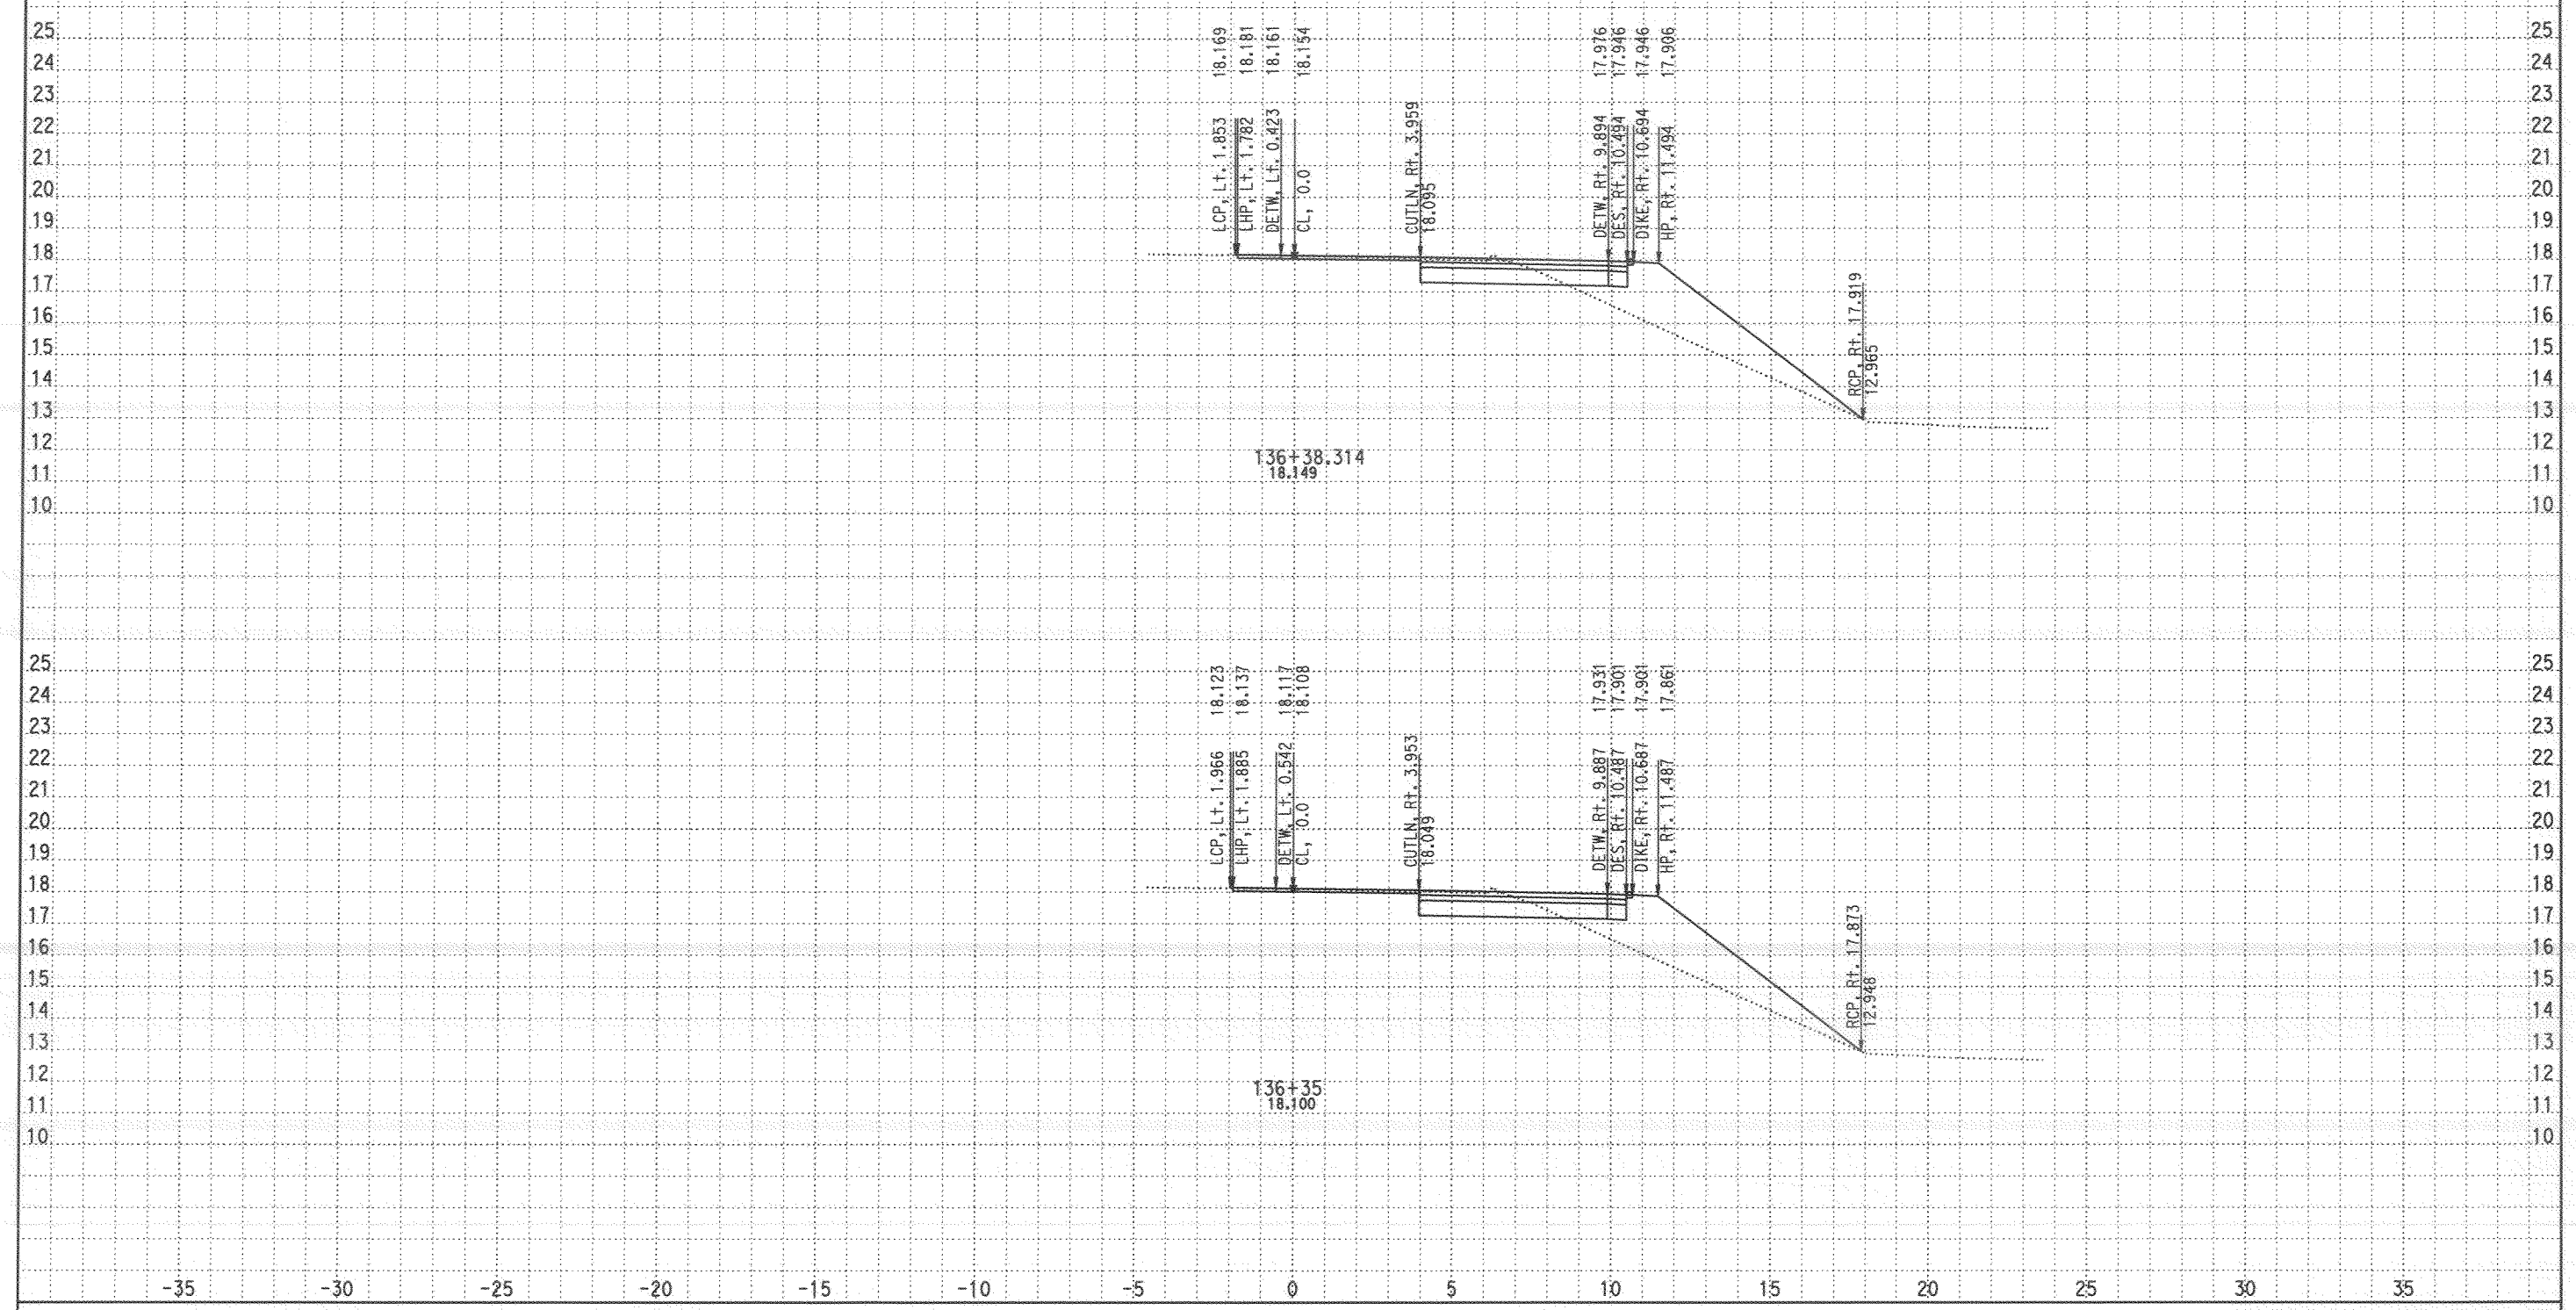

CROSS SECTIONS CREATED BY: Ali Shabazz DATE: 11/26/2007 ALL DIMENSIONS ARE METRIC

Project: 24020 File: D:\LocalKC\24020\Ali EAR Files\Bonita Ramp\bonita9_071907.ear

EA: 11-276201

Scale Ratio: 1:100 Horiz.
1:100 Vert.

BONITA NB ONRAMP CROSS SECTIONS

SHEET 13 OF 29

DESIGN STUDY ONLY

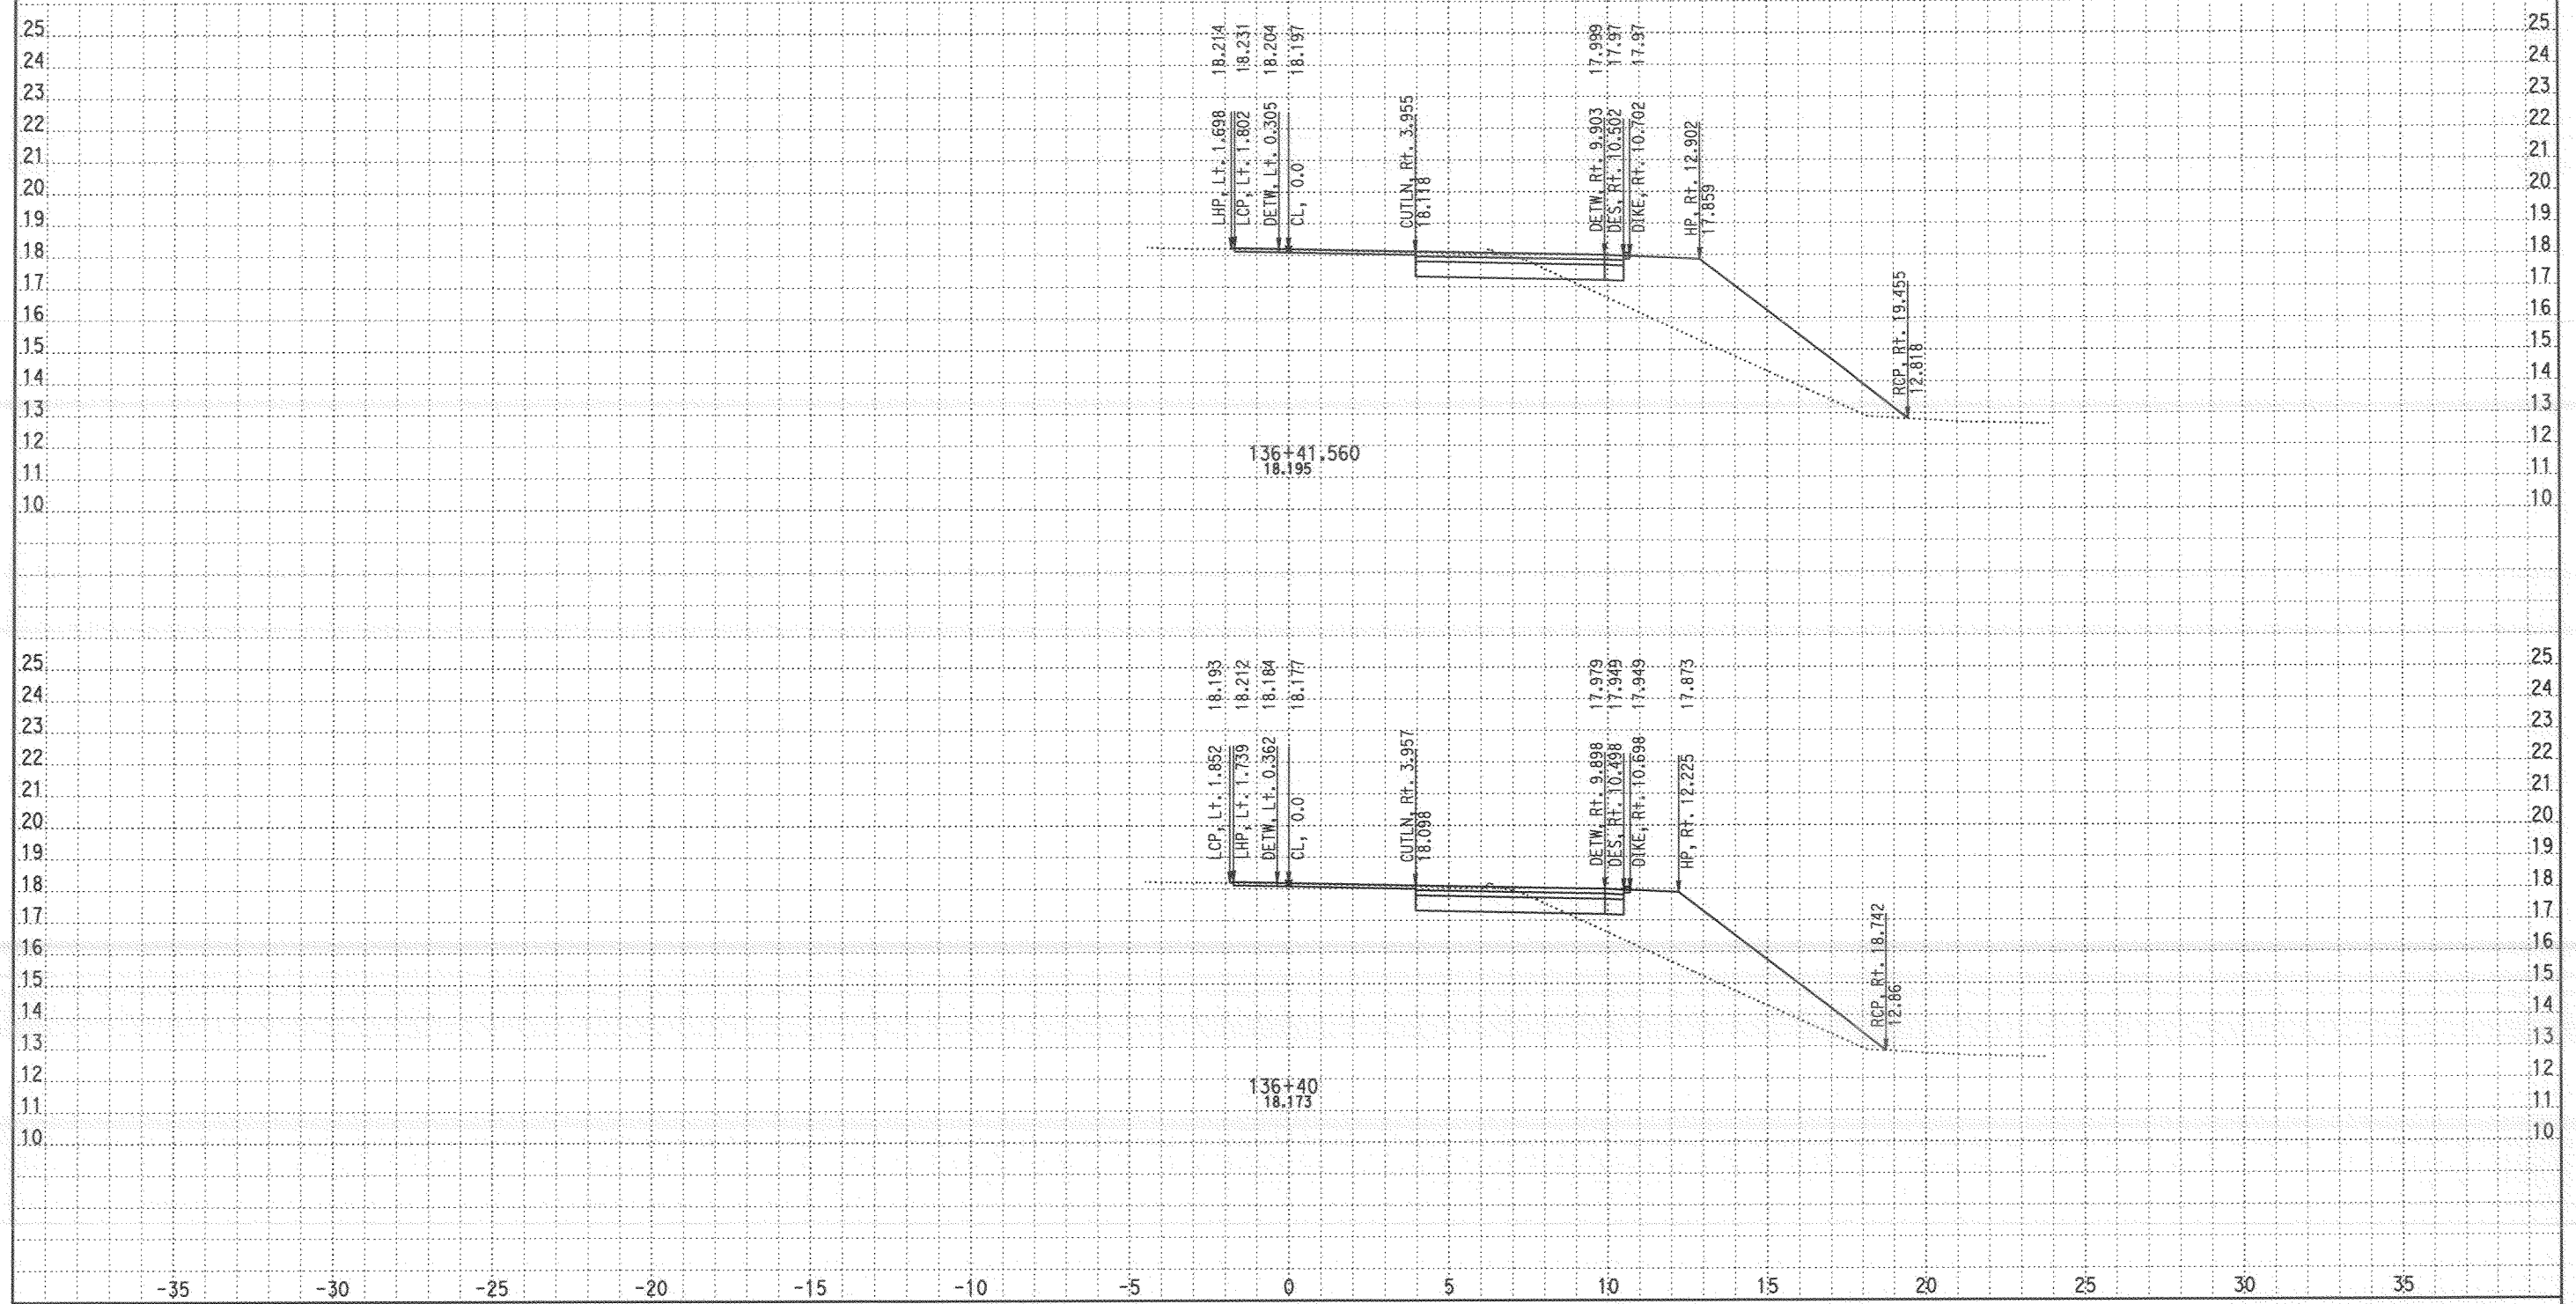

CROSS SECTIONS CREATED BY: Ali Shabazz DATE: 11/26/2007 ALL DIMENSIONS ARE METRIC

EA: 11-276201

Scale Ratio: 1:100 Horiz. 1:100 Vert.

BONITA NB ONRAMP CROSS SECTIONS

SHEET 14 OF 29

Project: 24020 File: D:\LocalKC\24020\Ali EAR Files\Bonita Ramp\bonita9_071907.ear

DESIGN STUDY ONLY

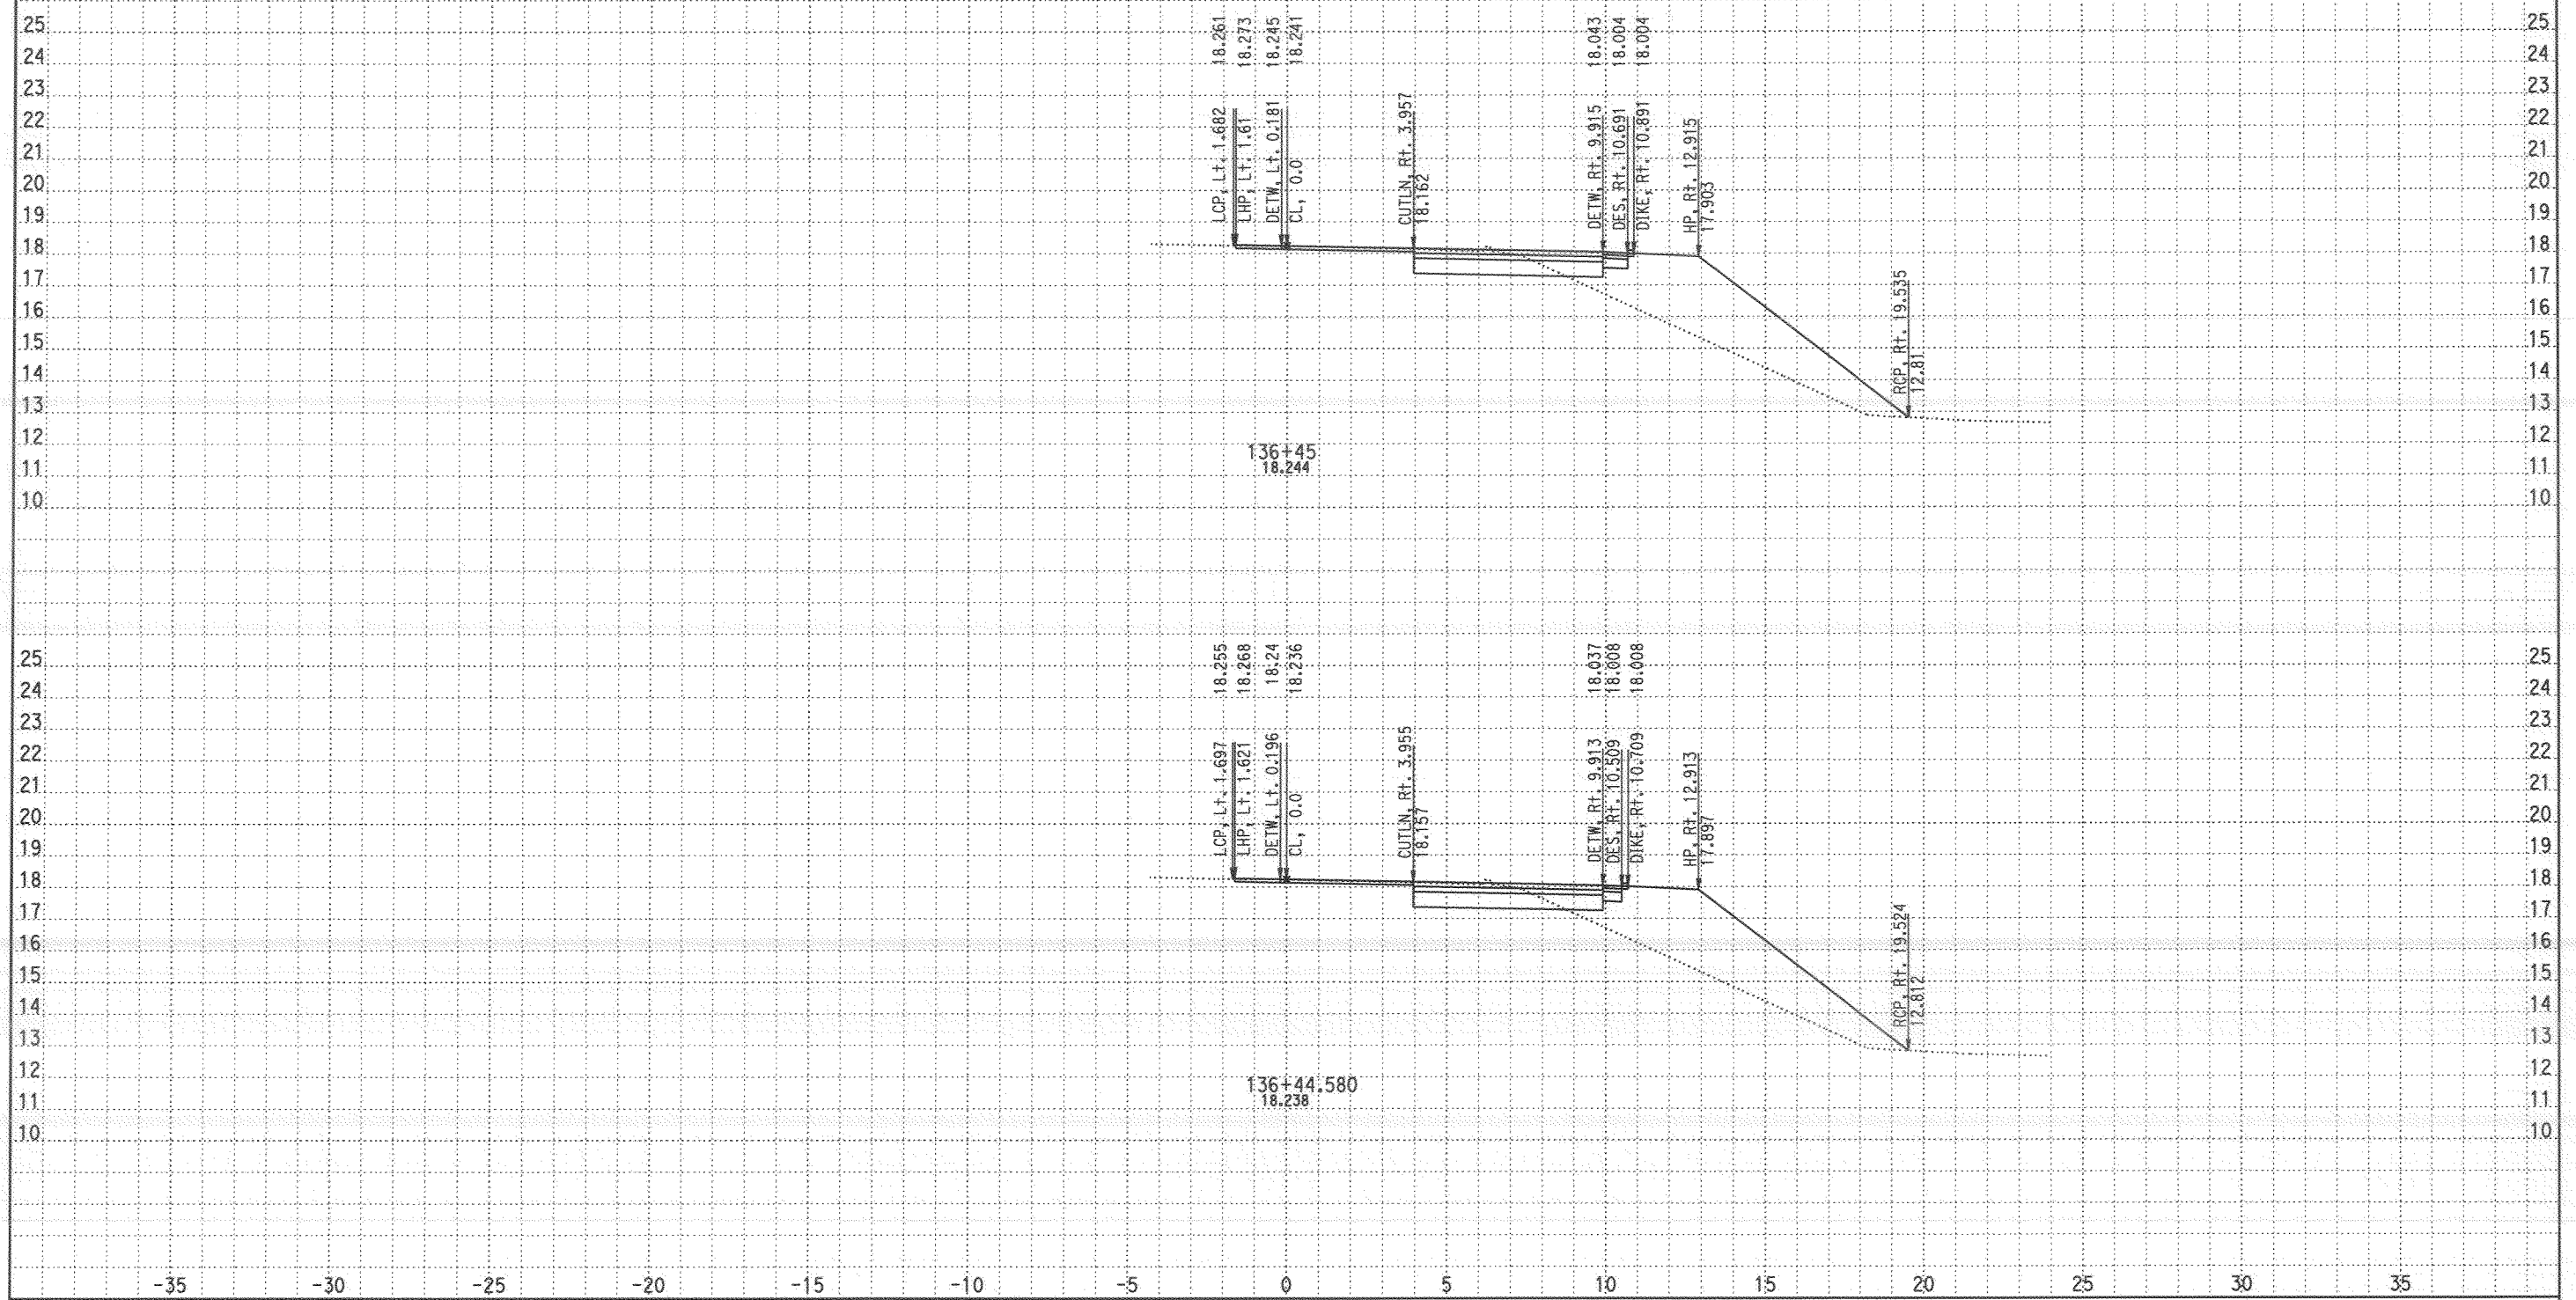

CROSS SECTIONS CREATED BY: Ali Shabazz DATE: 11/26/2007 ALL DIMENSIONS ARE METRIC

EA: 11-276201

Scale Ratio: 1:100 Horiz.
1:100 Vert.

BONITA NB ONRAMP
CROSS SECTIONS

SHEET 15 OF 29

Project: 24020 File: D:\LocalKC\24020\Ali EAR Files\Bonita Ramp\bonita9_071907.ear

DESIGN STUDY ONLY

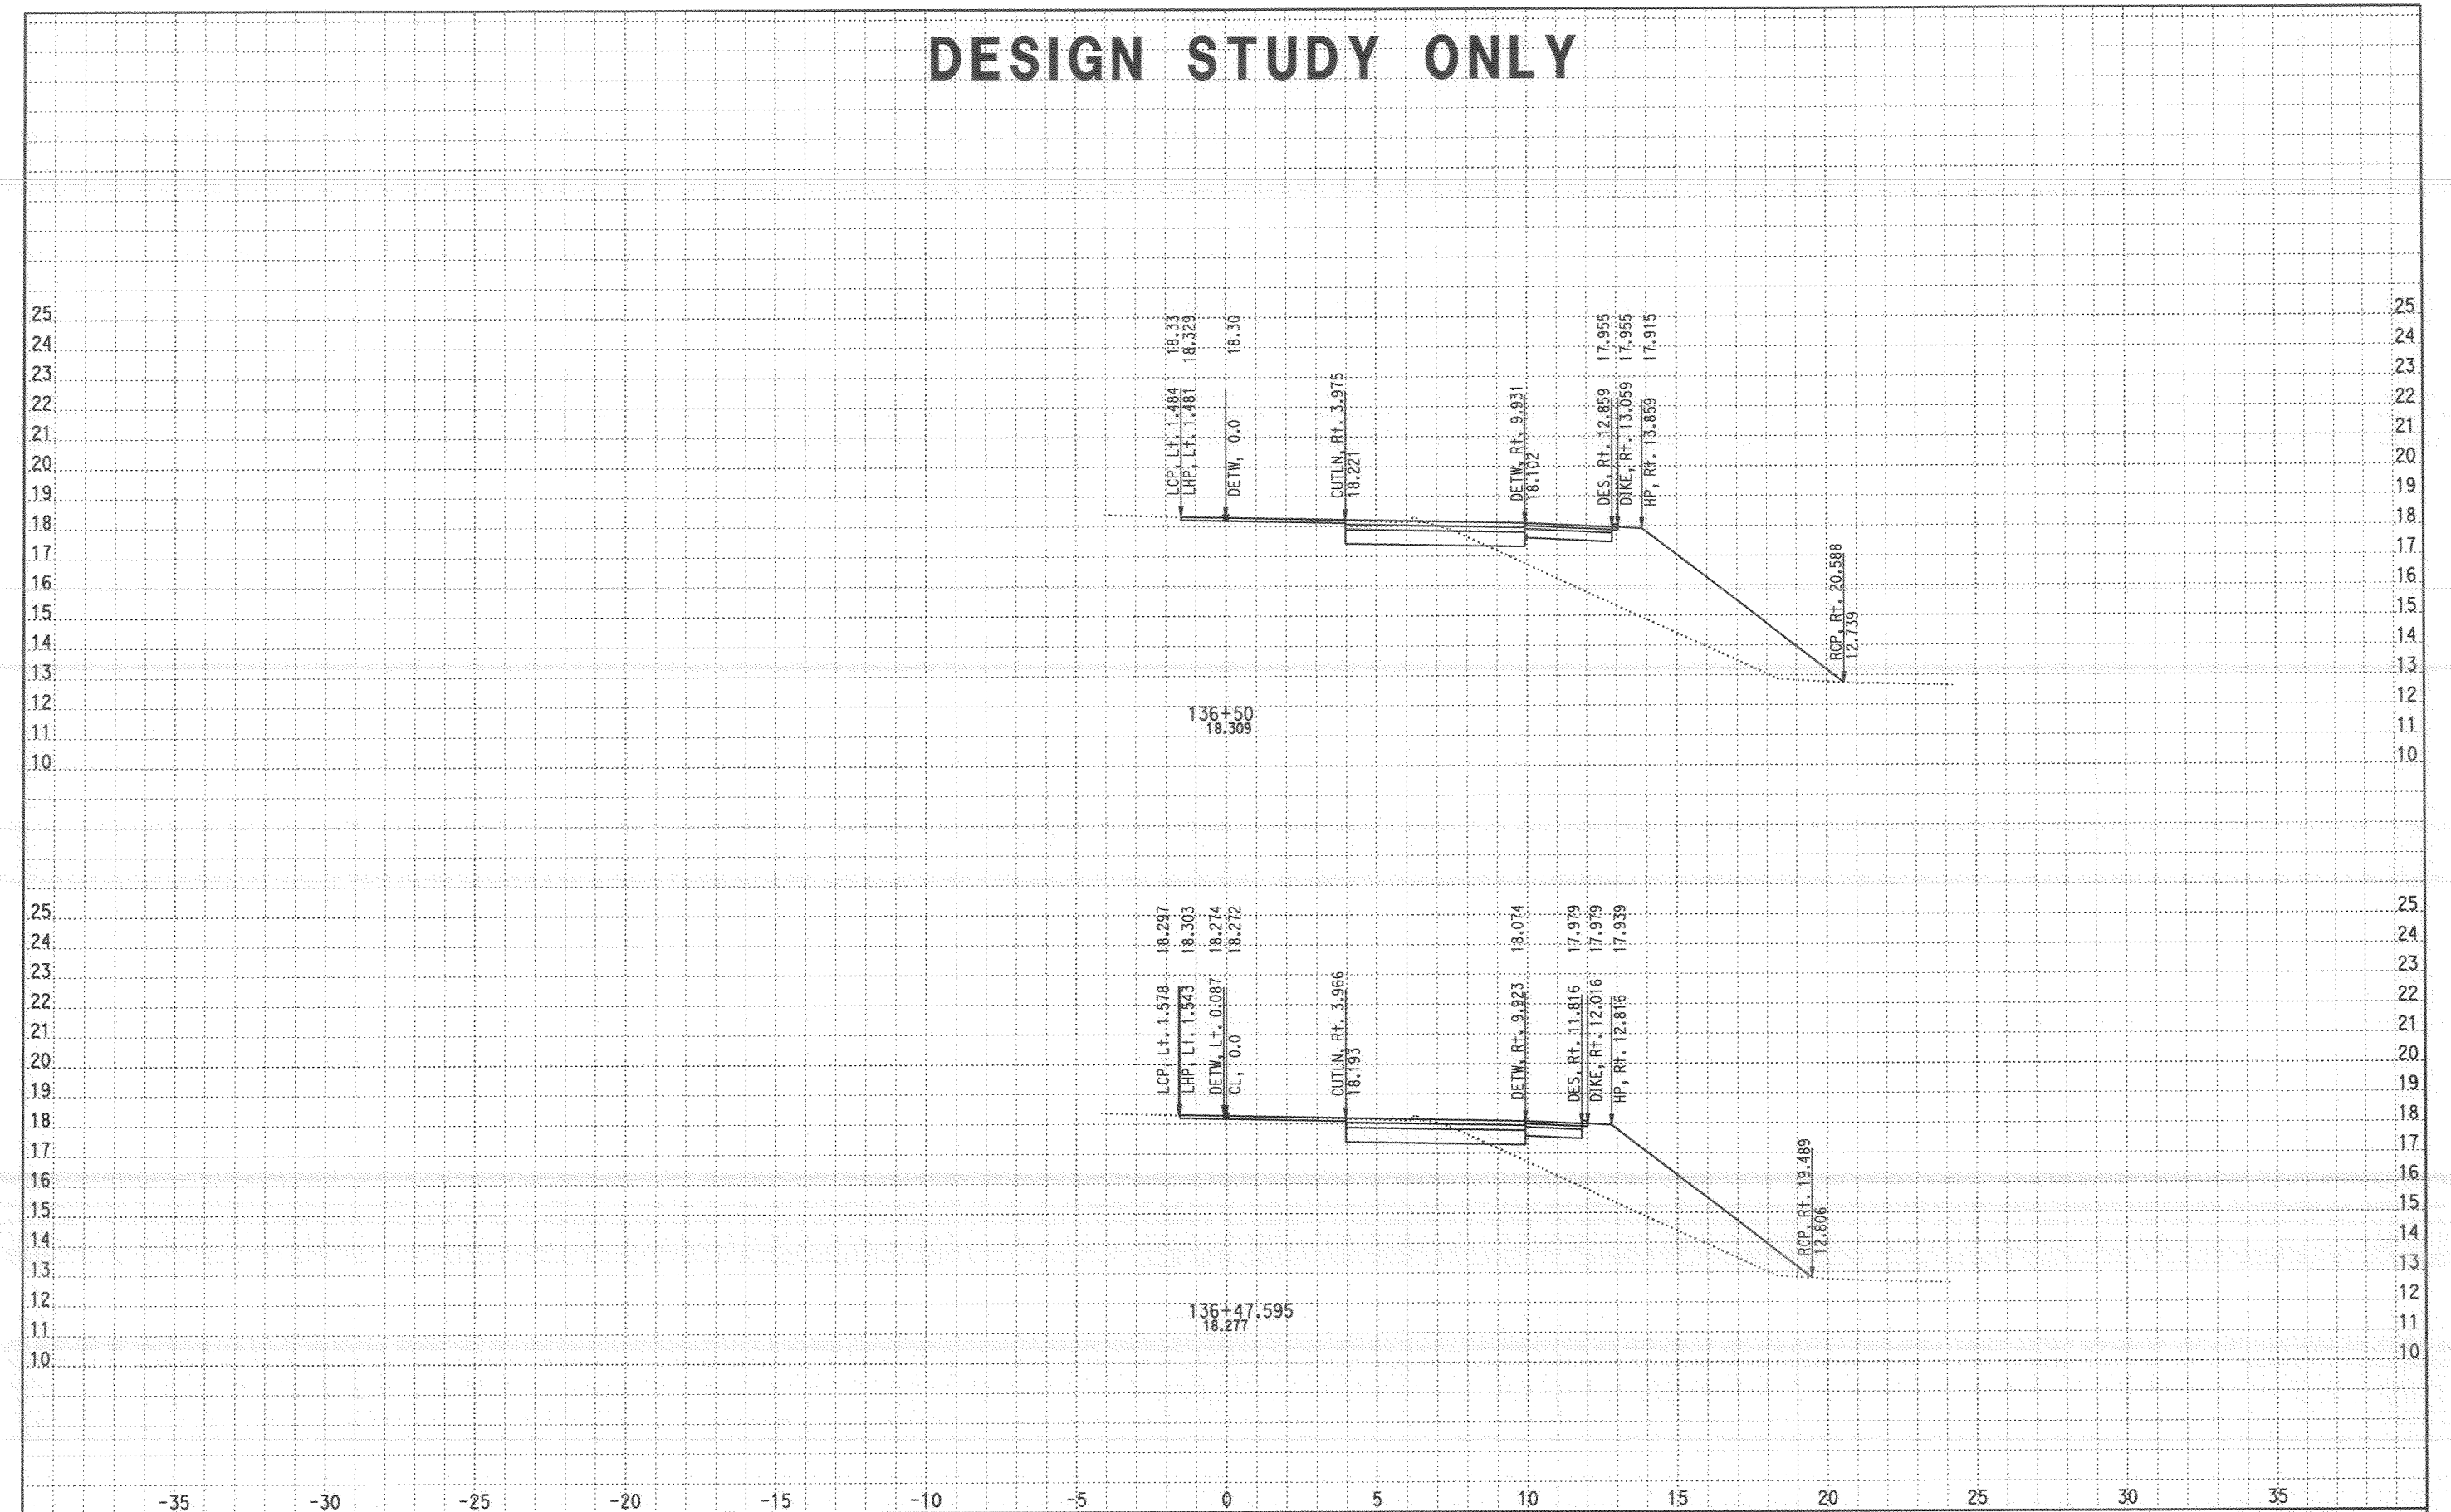

CROSS SECTIONS CREATED BY: Ali Shabazz DATE: 11/26/2007

ALL DIMENSIONS ARE METRIC

EA: 11-276201

Scale Ratio: 1:100 Horiz.
1:100 Vert.

BONITA NB ONRAMP
CROSS SECTIONS

SHEET 16 OF 29

Project: 24020 File: D:\LocalKC\24020\Ali EAR Files\Bonita Ramp\bonita9_071907.ear

DESIGN STUDY ONLY

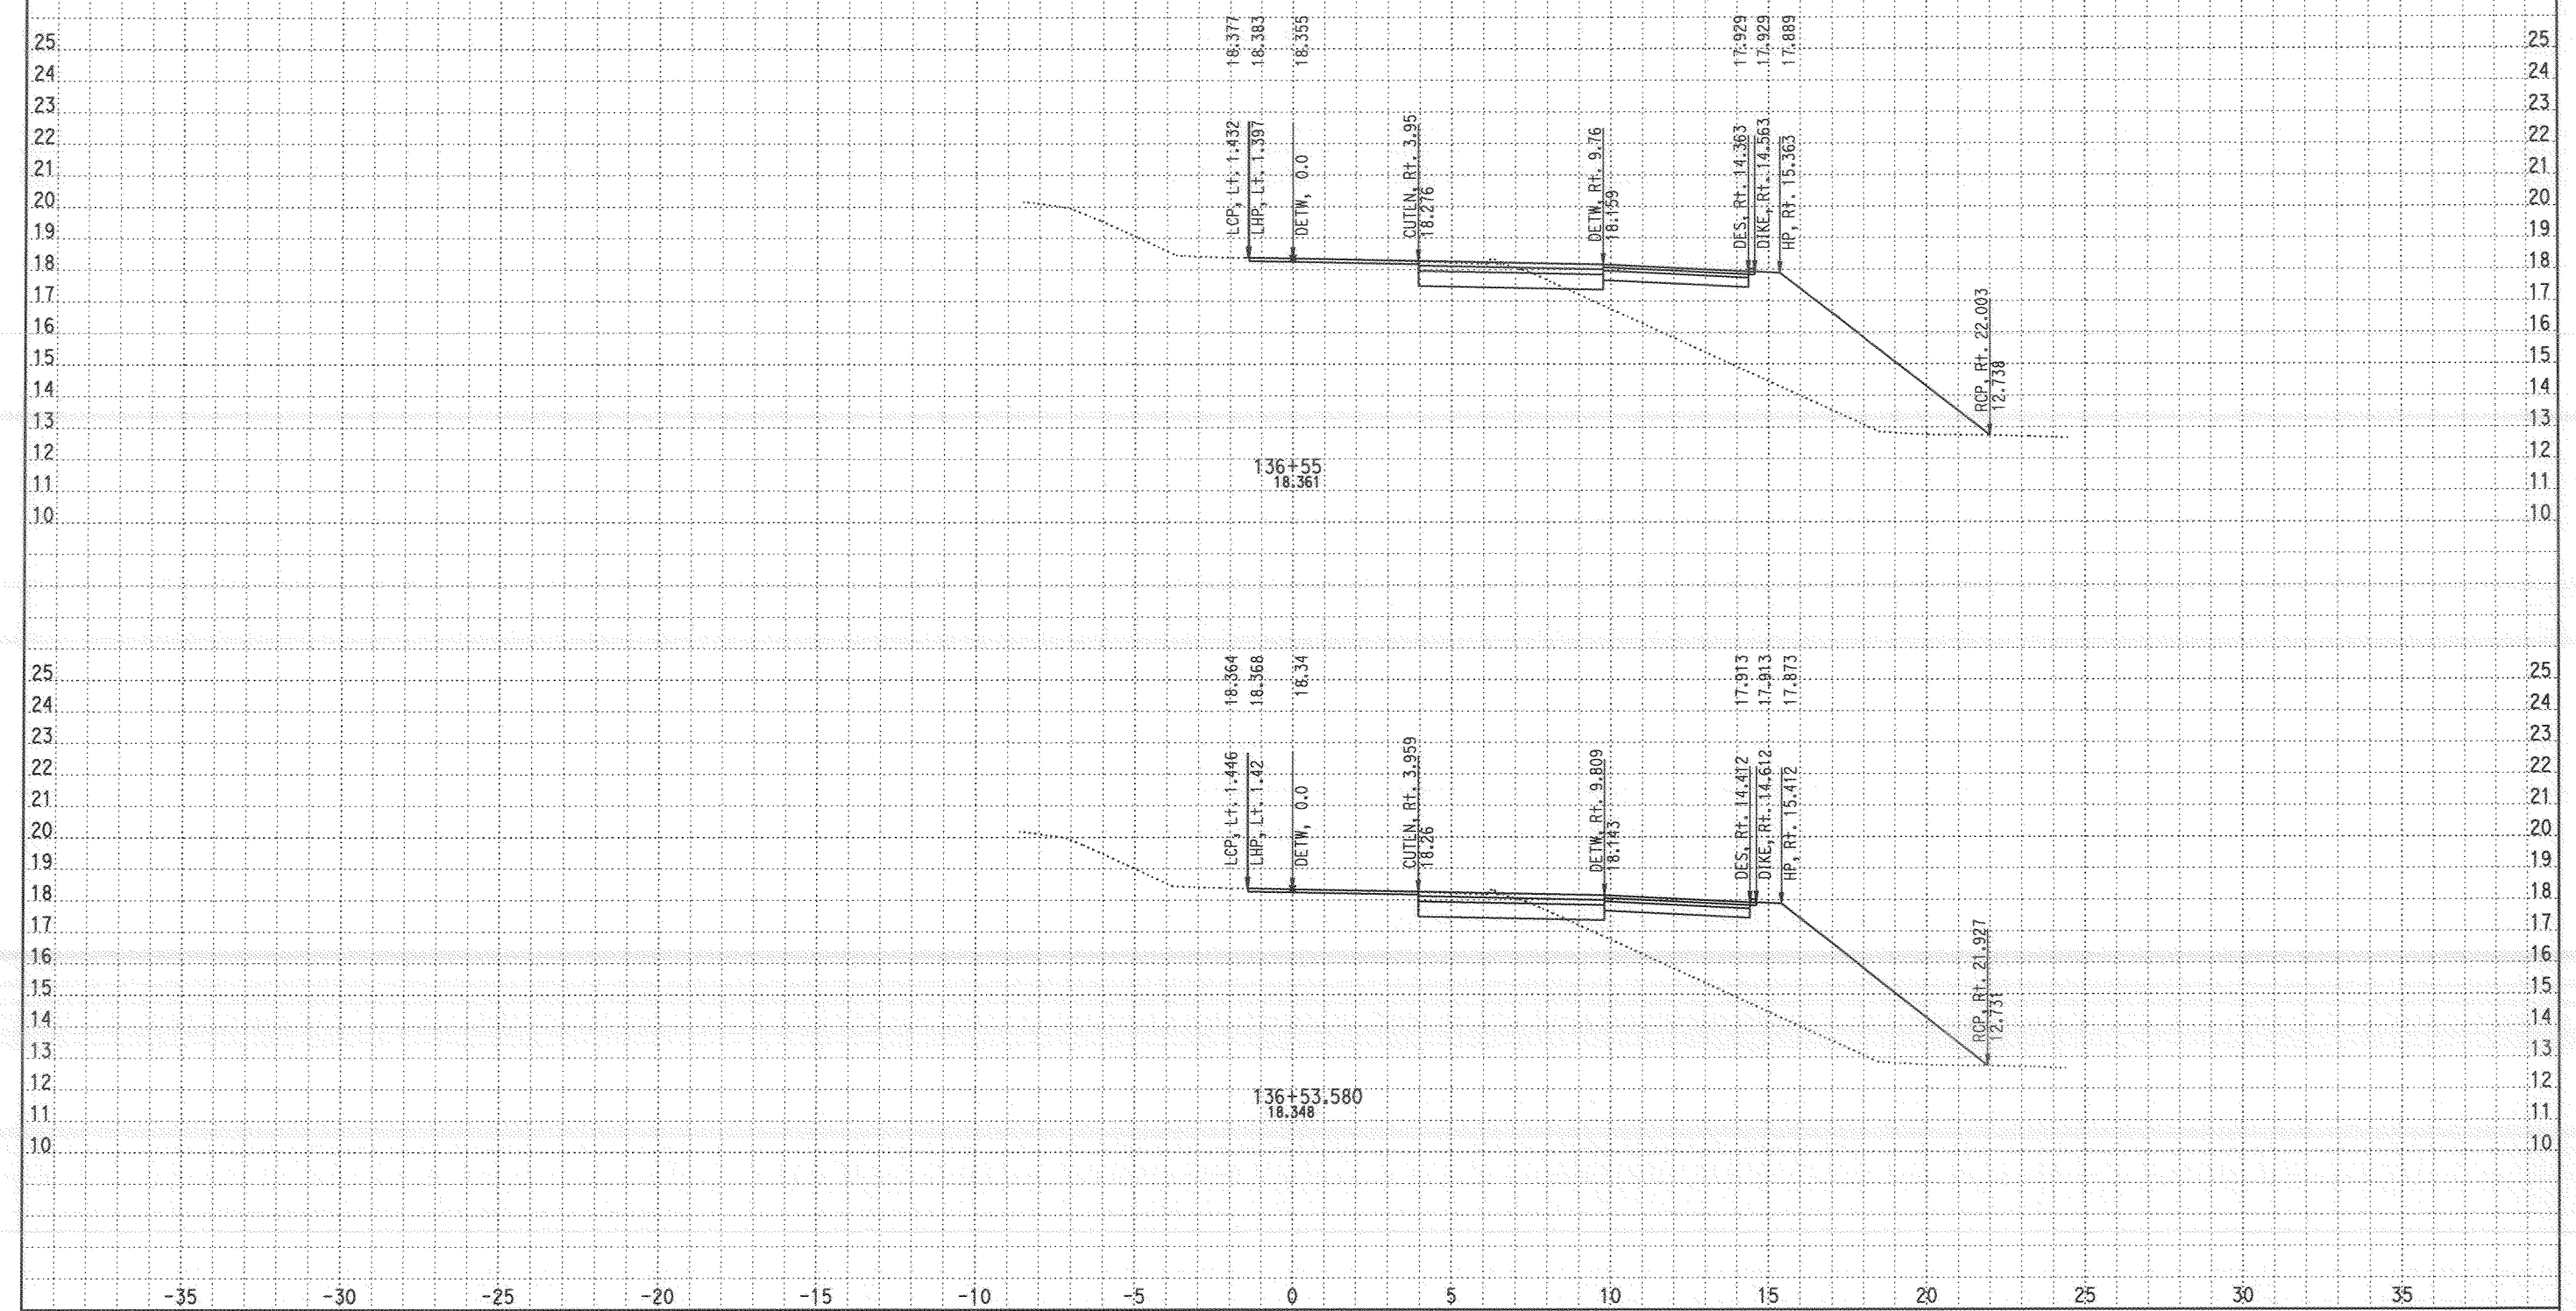

CROSS SECTIONS CREATED BY: Ali Shabazz DATE: 11/26/2007 ALL DIMENSIONS ARE METRIC

EA: 11-276201

Scale Ratio: 1:100 Horiz.
1:100 Vert.

BONITA NB ONRAMP
CROSS SECTIONS

SHEET 17 OF 29

Project: 24020 File: D:\LocalKC\24020\Ali EAR Files\Bonita Ramp\bonita9_071907.ear

DESIGN STUDY ONLY

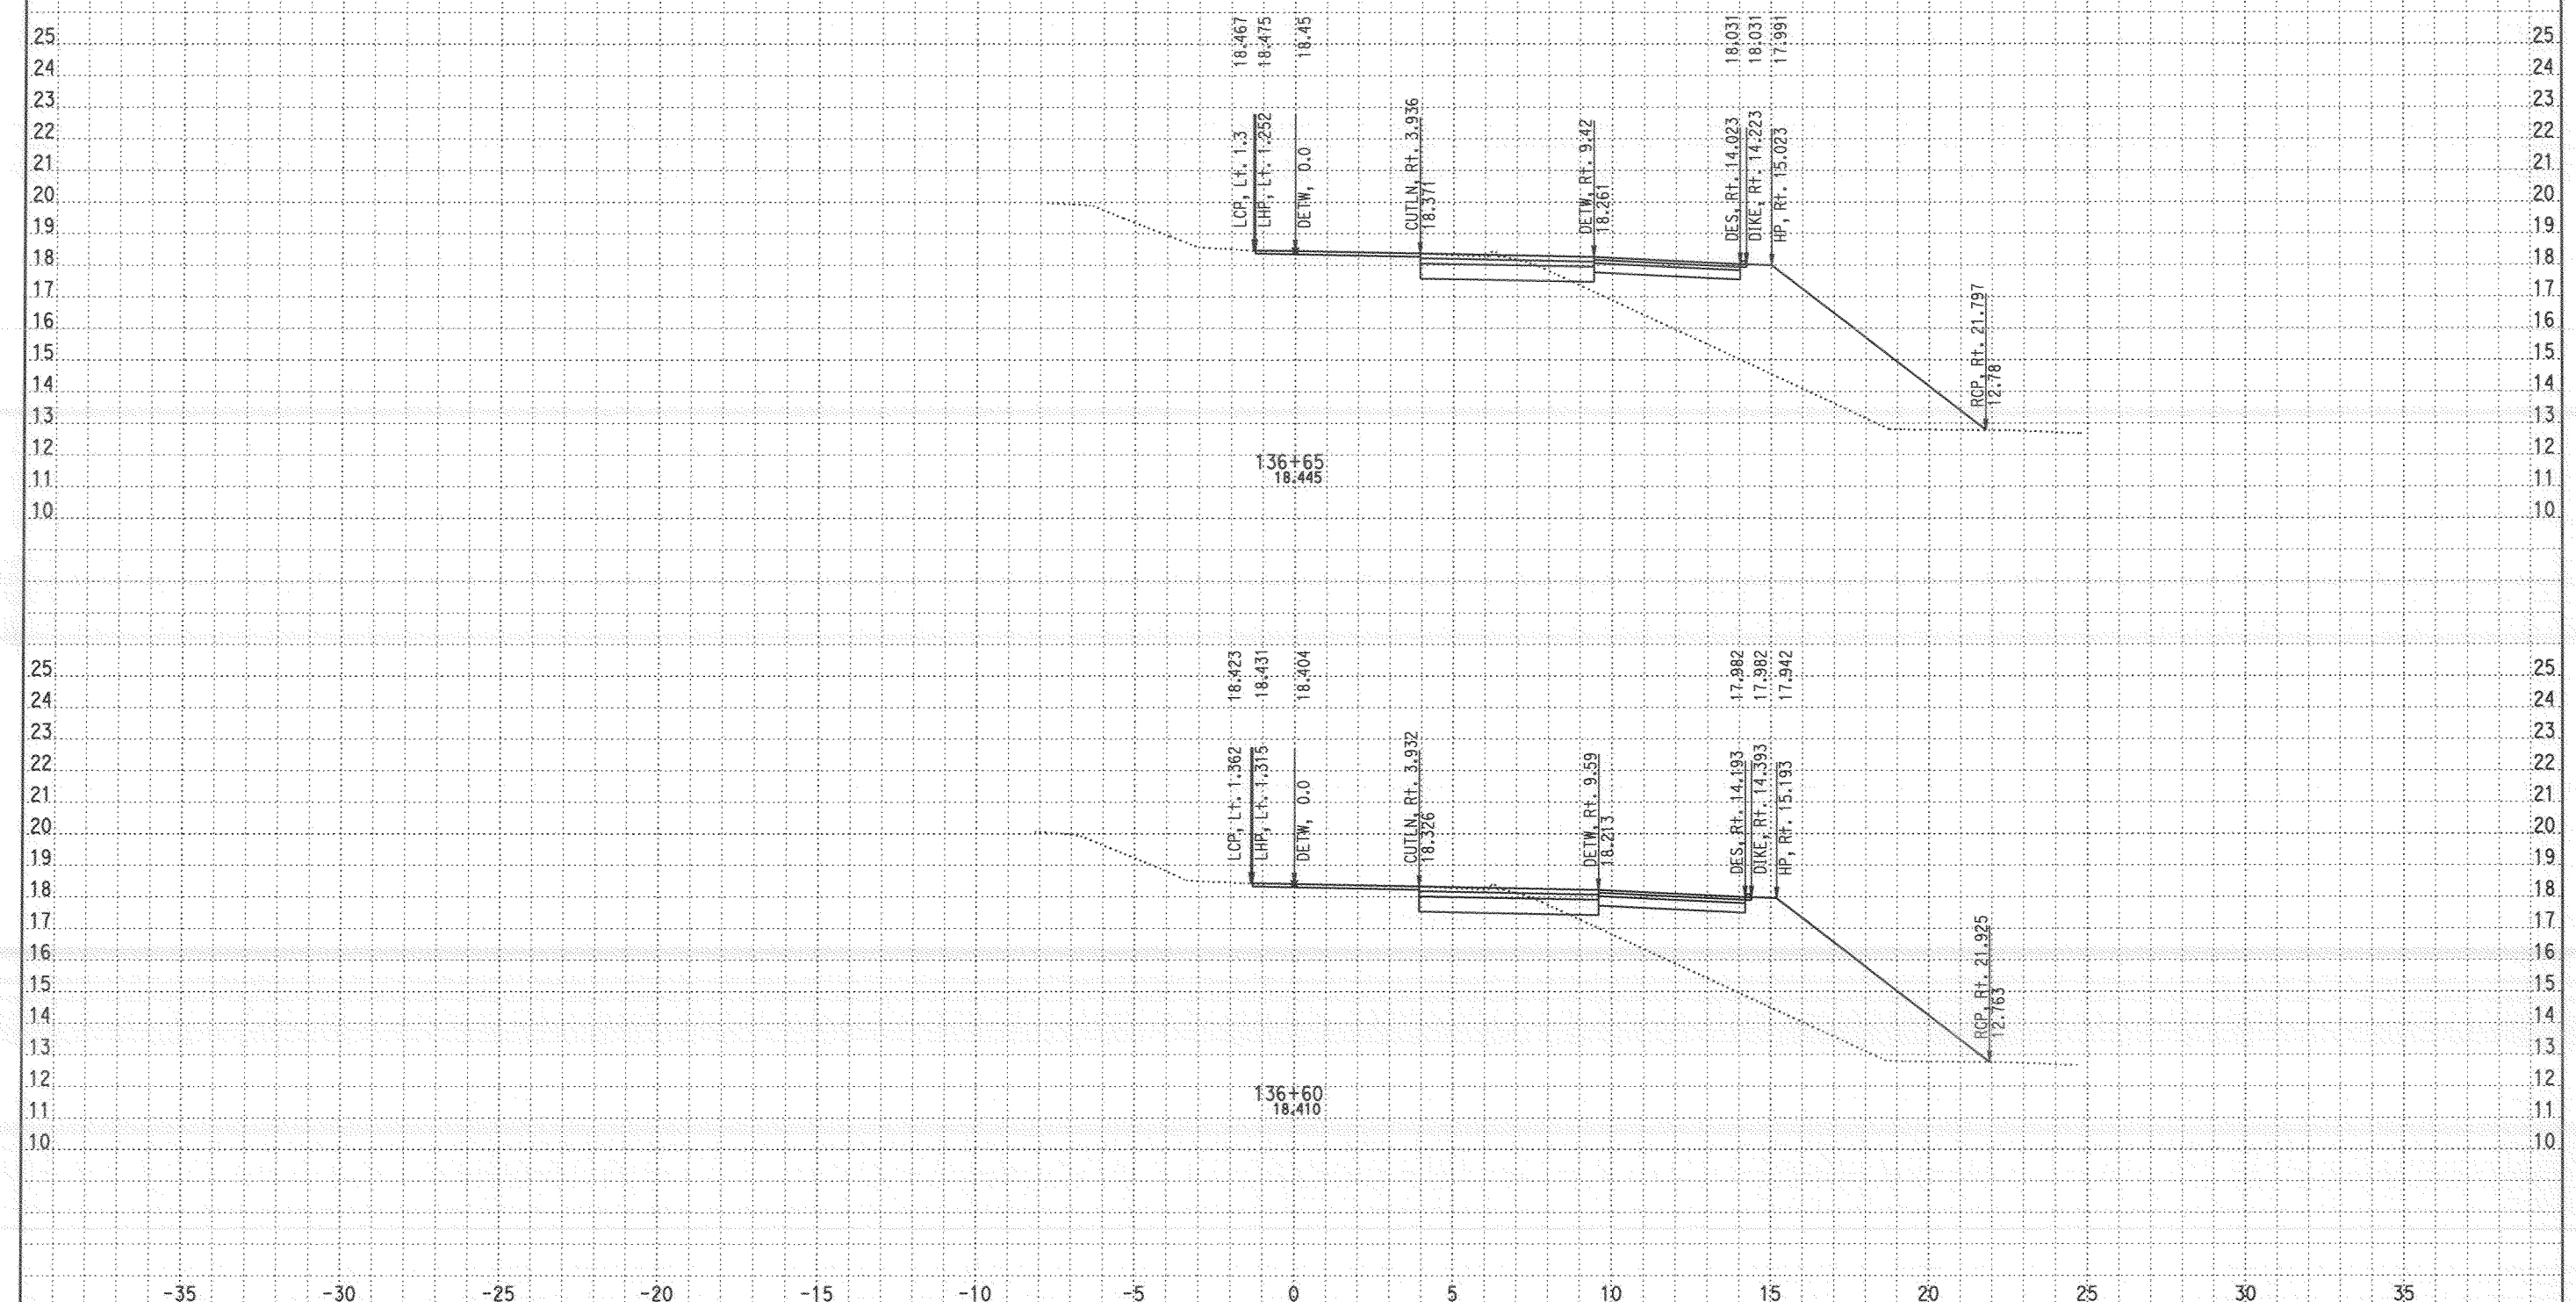

CROSS SECTIONS CREATED BY: Ali Shabazz DATE: 11/26/2007 ALL DIMENSIONS ARE METRIC

Project: 24020 File: D:\LocalKC\24020\Ali EAR Files\Bonita Ramp\bonita9_071907.ear

EA: 11-276201

Scale Ratio: 1:100 Horiz. 1:100 Vert.

BONITA NB ONRAMP CROSS SECTIONS

SHEET 18 OF 29

DESIGN STUDY ONLY

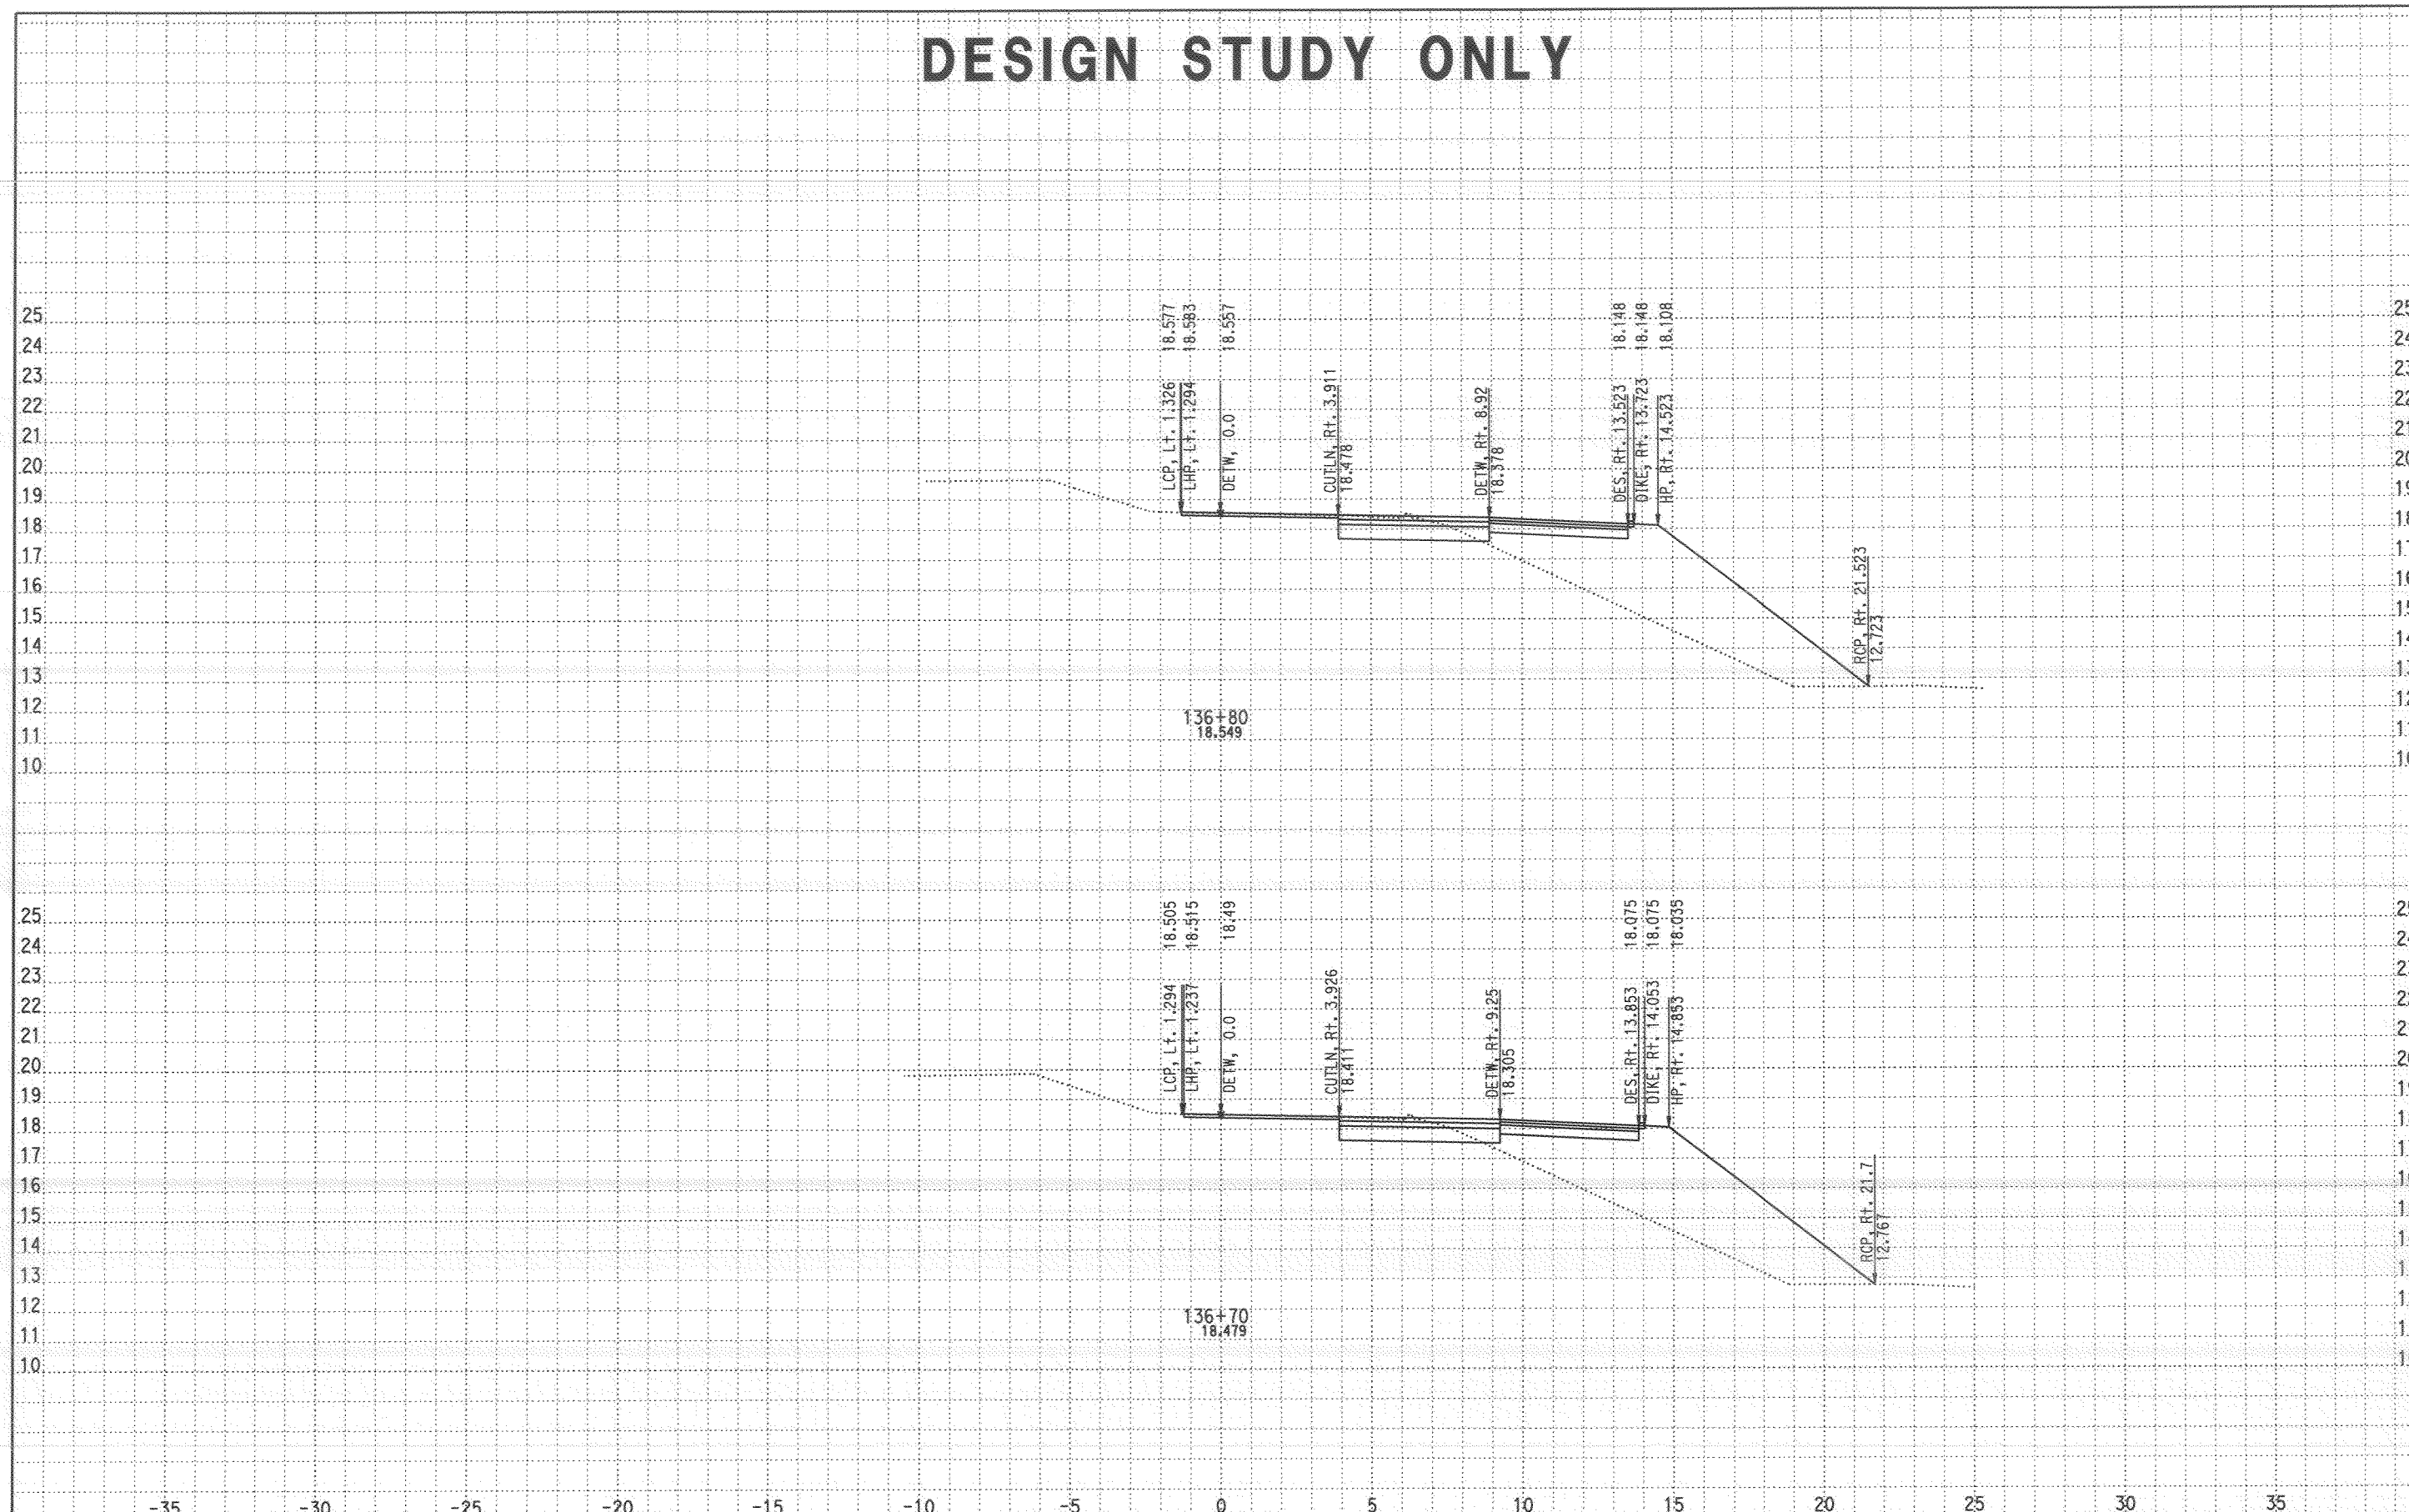

CROSS SECTIONS CREATED BY: Ali Shabazz DATE: 11/26/2007 ALL DIMENSIONS ARE METRIC

EA: 11-276201

Scale Ratio: 1:100 Horiz.
1:100 Vert.

BONITA NB ONRAMP
CROSS SECTIONS

SHEET 19 OF 29

Project: 24020 File: D:\LocalKC\24020\Ali EAR Files\Bonita Ramp\bonita9_071907.ear

DESIGN STUDY ONLY

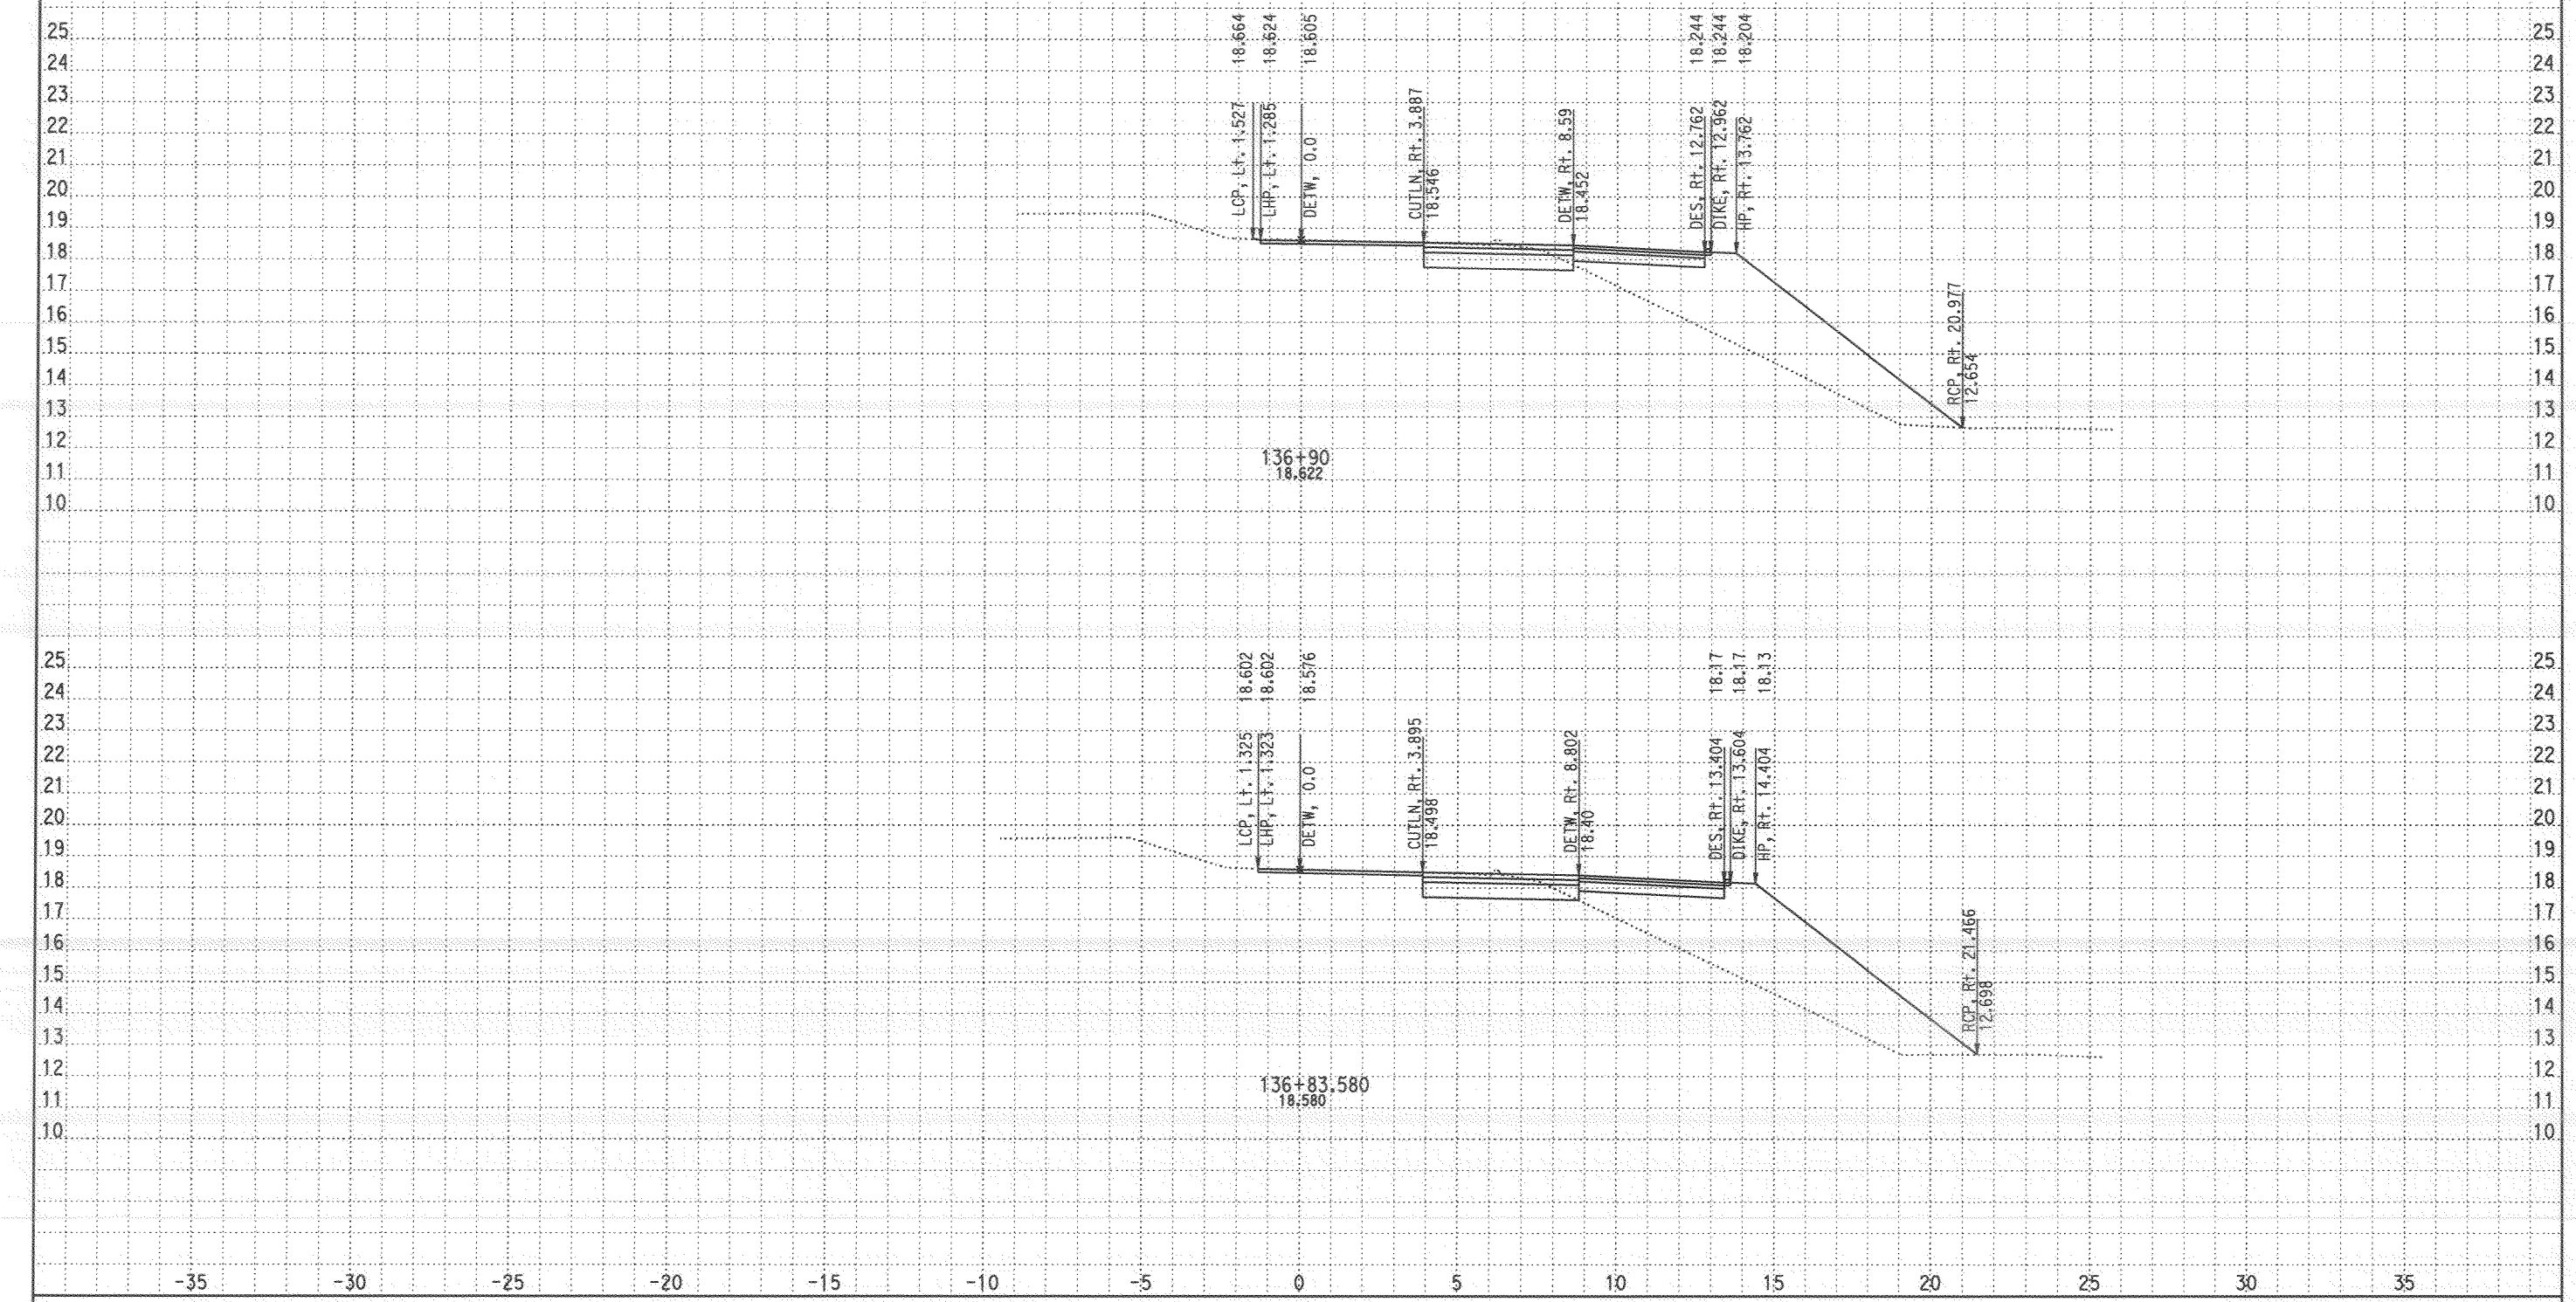

CROSS SECTIONS CREATED BY: Ali Shabazz DATE: 11/26/2007 ALL DIMENSIONS ARE METRIC

EA: 11-276201

Scale Ratio: 1:100 Horiz. 1:100 Vert.

BONITA NB ONRAMP CROSS SECTIONS

SHEET 20 OF 29

Project: 24020 File: D:\LocalKC\24020\Ali EAR Files\Bonita Ramp\bonita9_071907.ear

DESIGN STUDY ONLY

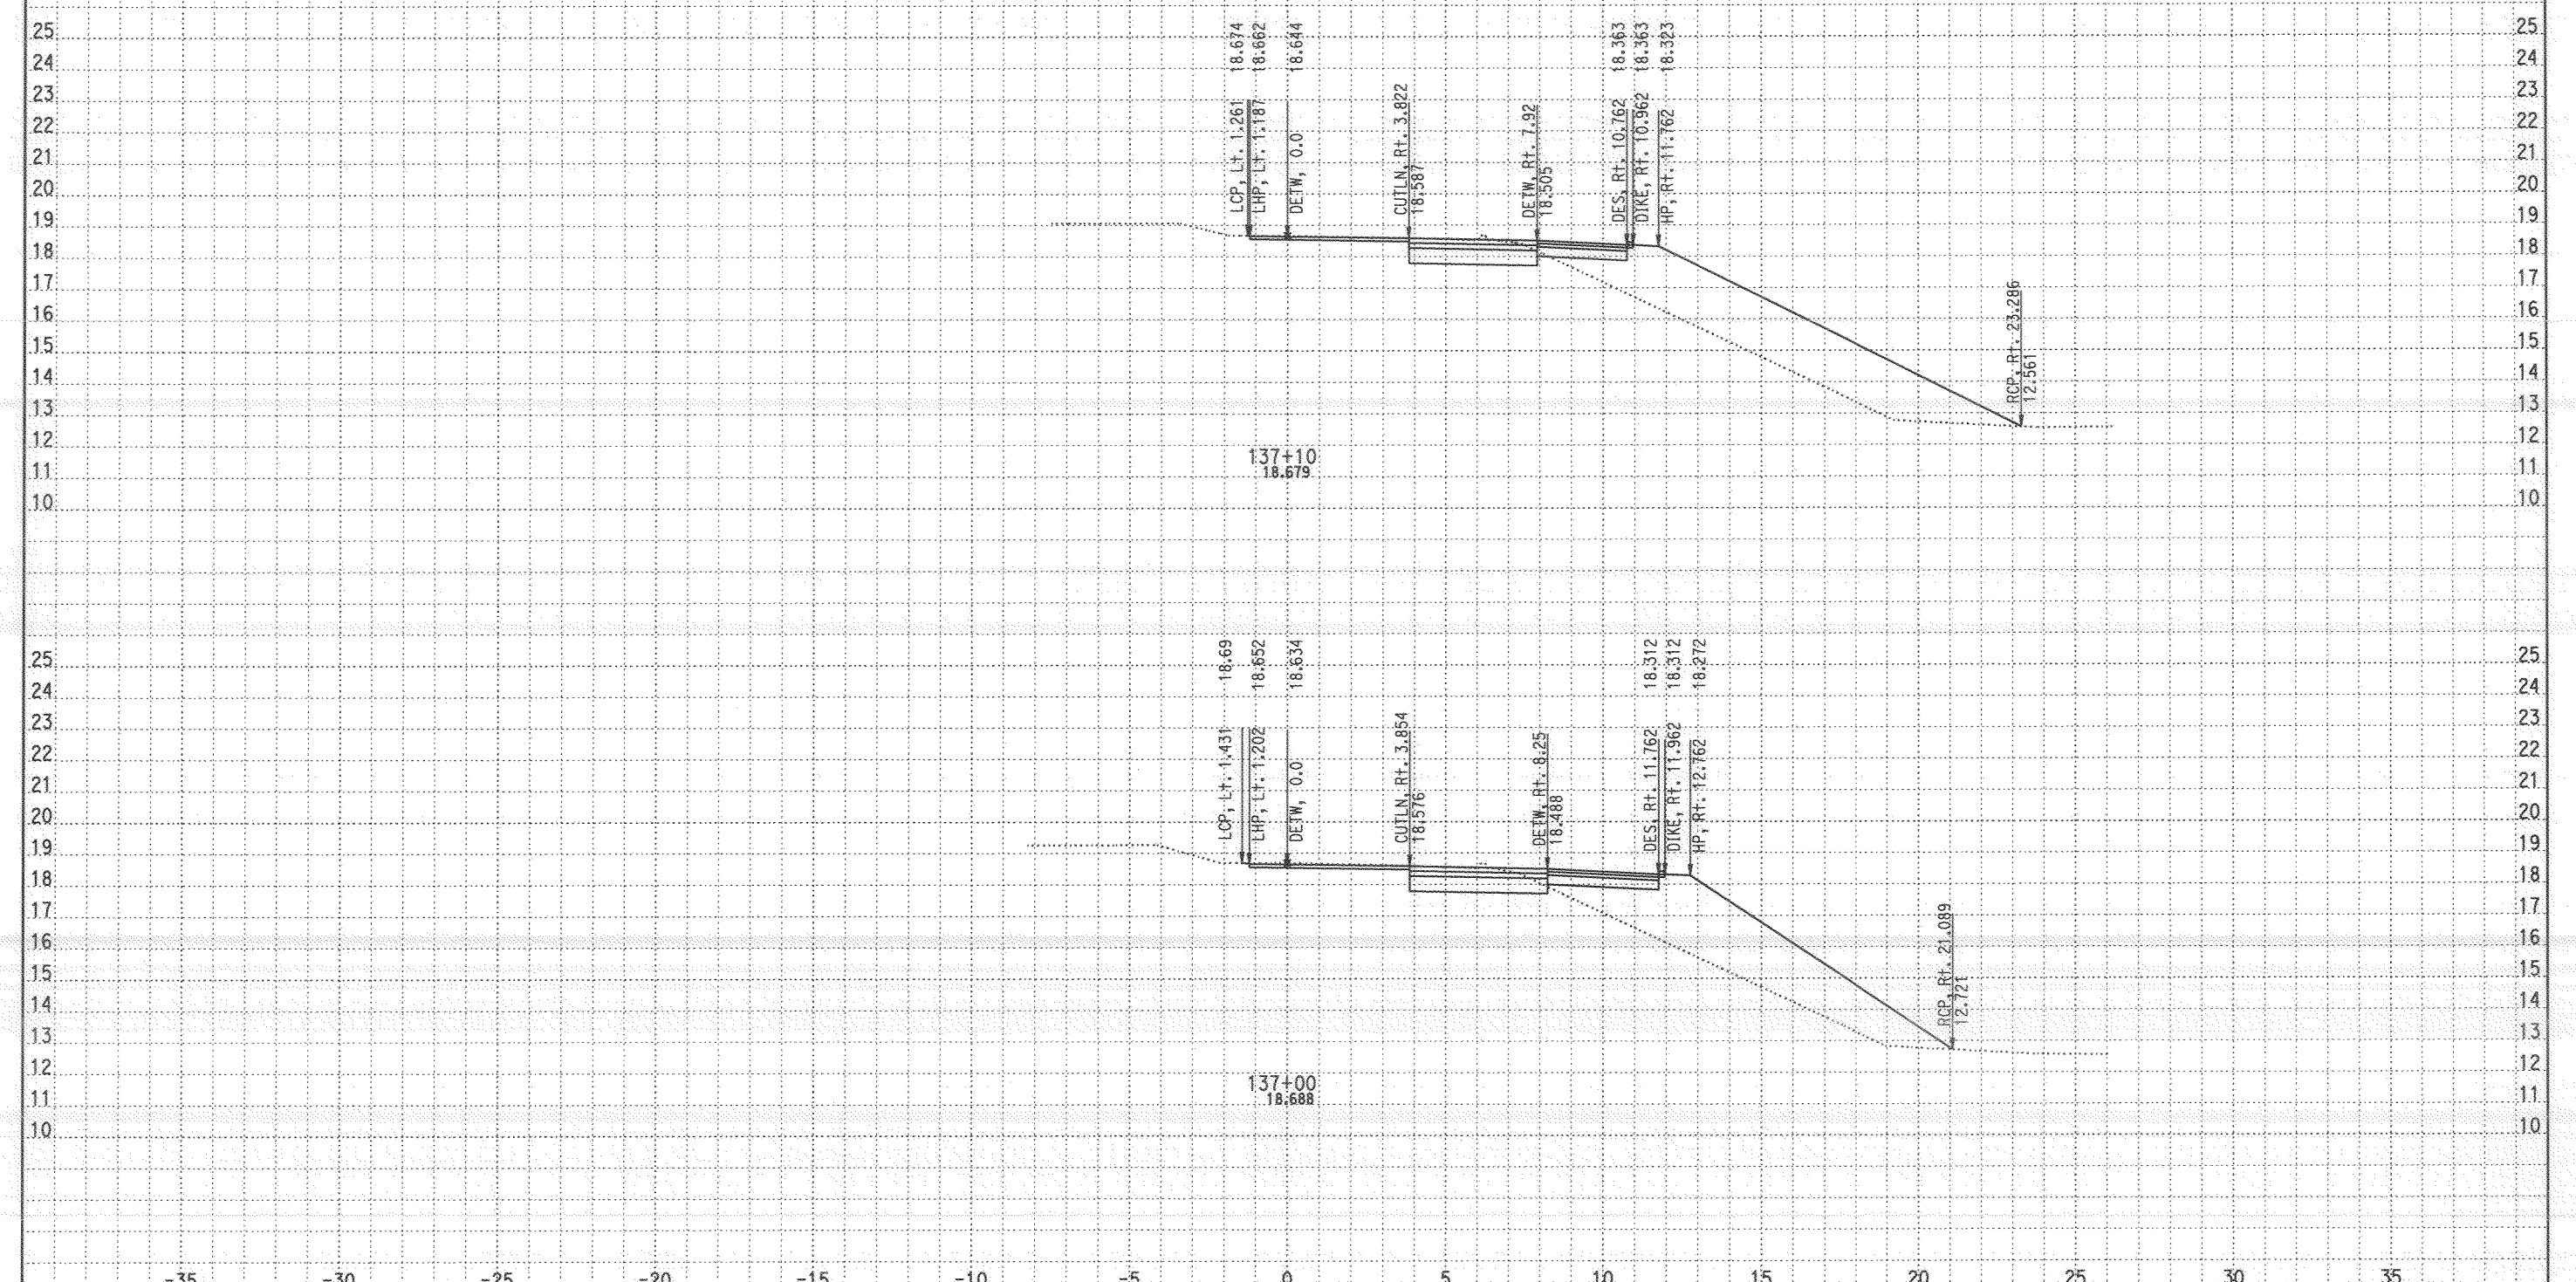

CROSS SECTIONS CREATED BY: Ali Shabazz DATE: 11/26/2007

ALL DIMENSIONS ARE METRIC

EA: 11-276201

Scale Ratio: 1:100 Horiz.
1:100 Vert.

BONITA NB ONRAMP
CROSS SECTIONS

SHEET 21 OF 29

Project: 24020 File: D:\LocalKC\24020\Ali EAR Files\Bonita Ramp\bonita9_071907.ear

DESIGN STUDY ONLY

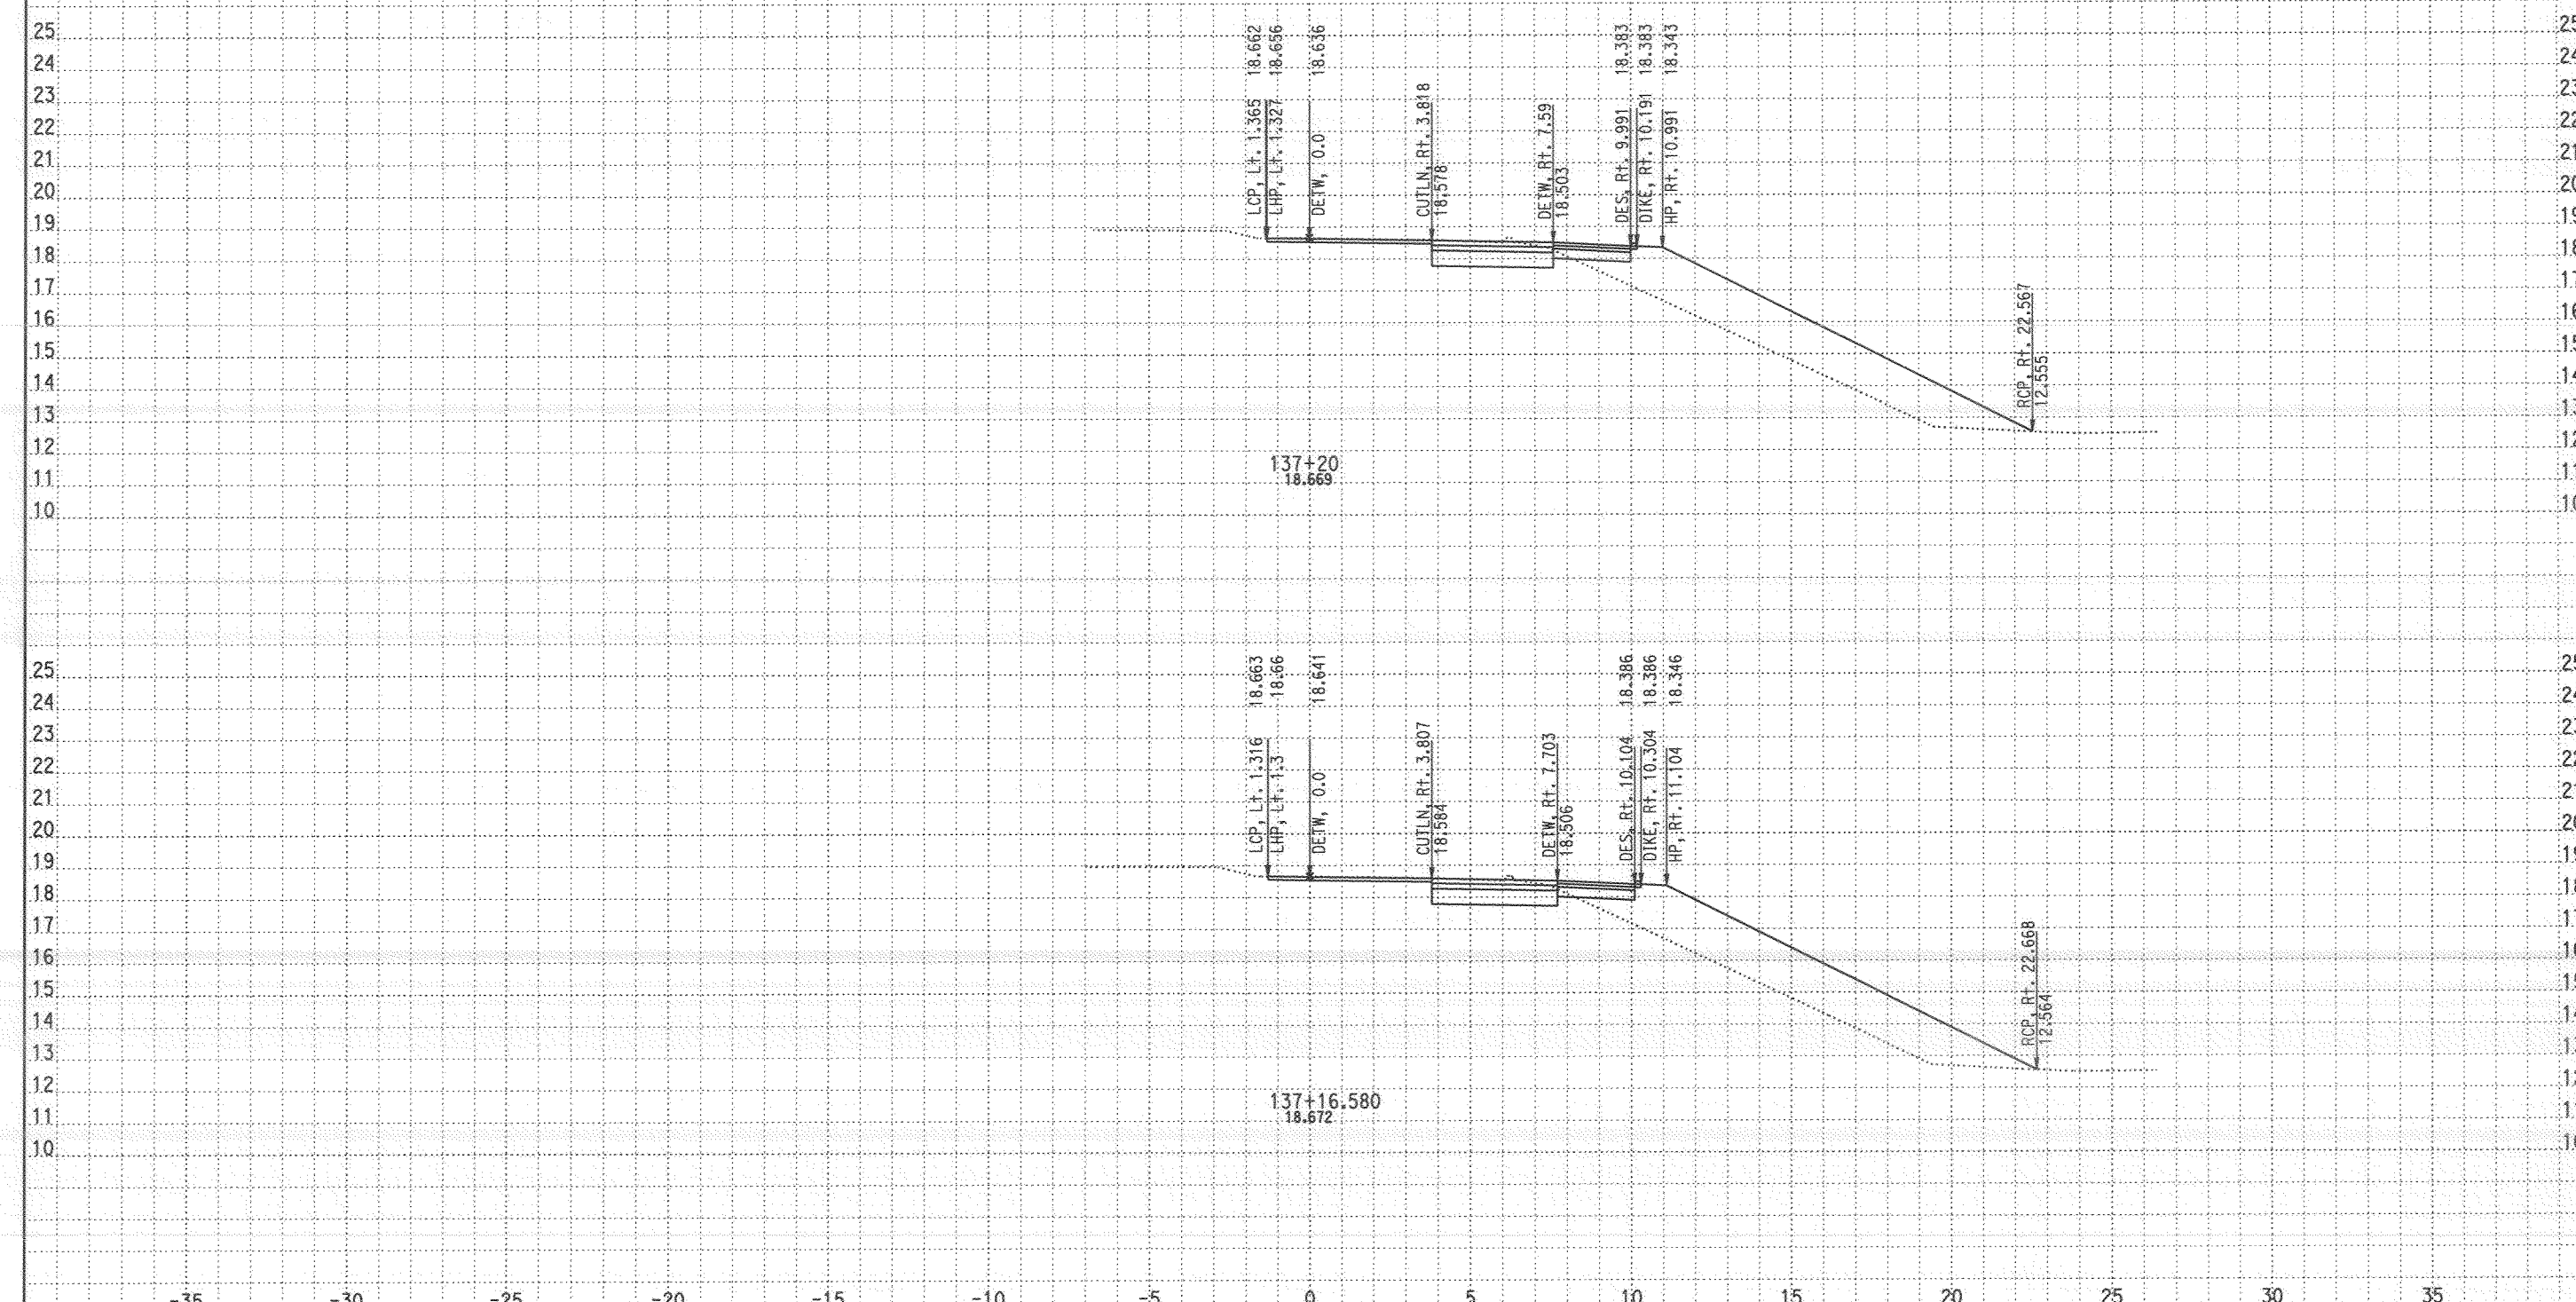

CROSS SECTIONS CREATED BY: Ali Shabazz DATE: 11/26/2007 ALL DIMENSIONS ARE METRIC

EA: 11-276201

Scale Ratio: 1:100 Horiz. 1:100 Vert.

BONITA NB ONRAMP CROSS SECTIONS

SHEET 22 OF 29

Project: 24020 File: D:\LocalKC\24020\Ali EAR Files\Bonita Ramp\bonita9_071907.ear

DESIGN STUDY ONLY

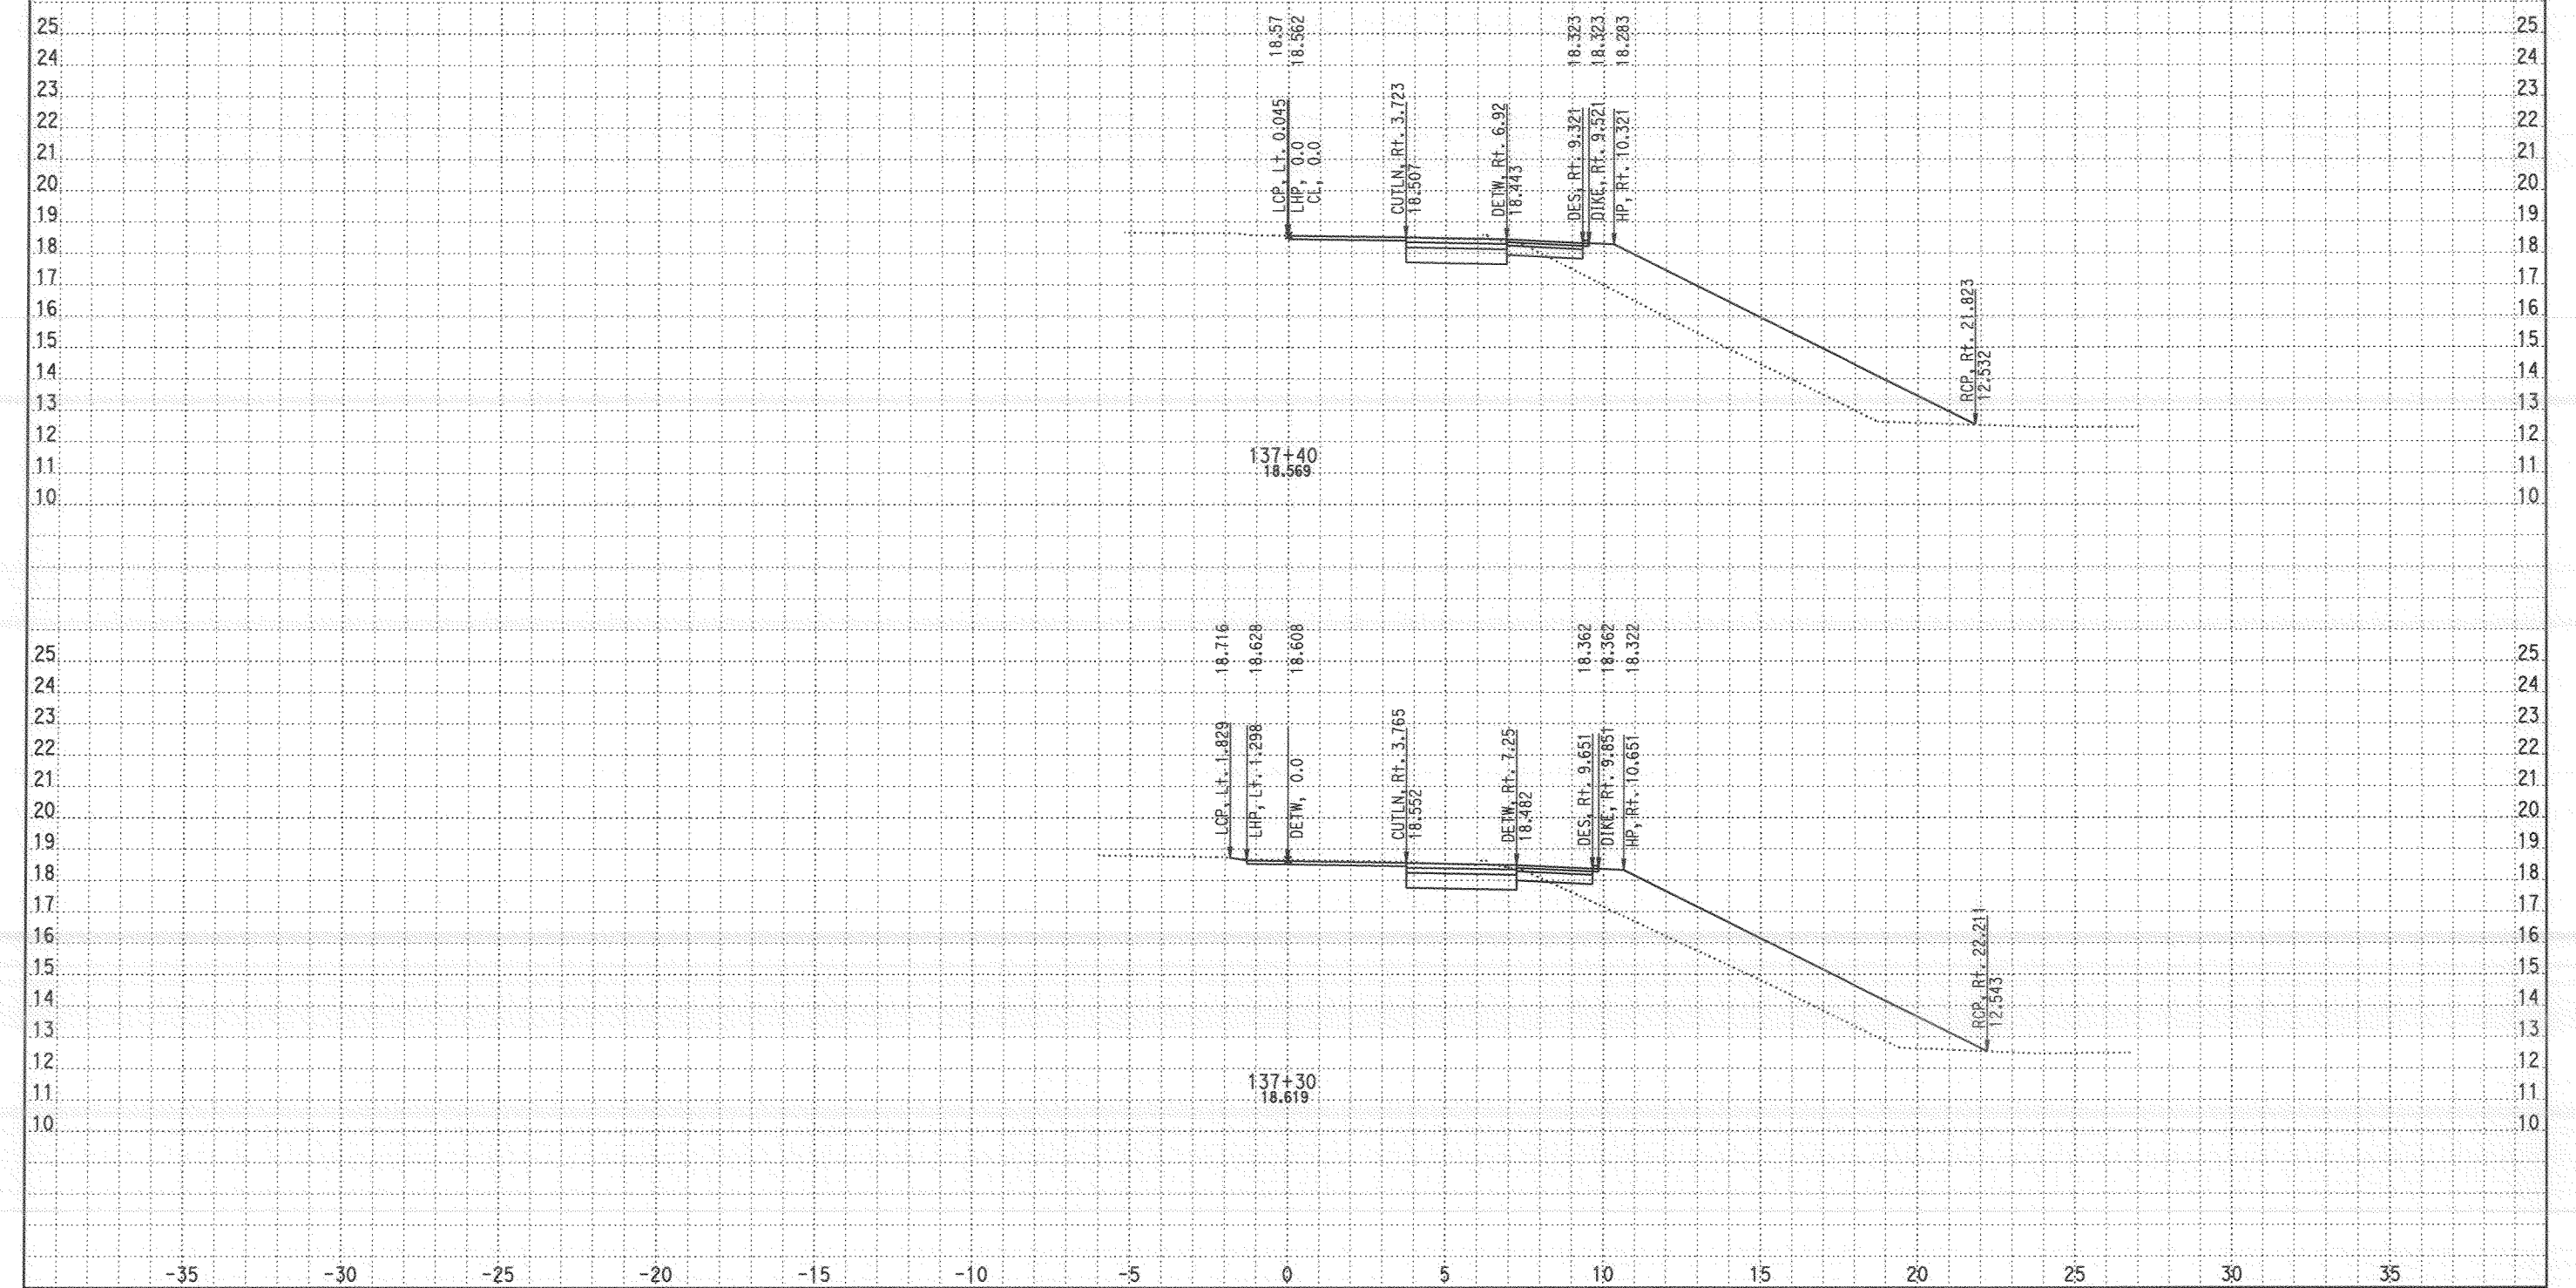

CROSS SECTIONS CREATED BY: Ali Shabazz DATE: 11/26/2007 ALL DIMENSIONS ARE METRIC

Project: 24020 File: D:\LocalKC\24020\Ali EAR Files\Bonita Ramp\bonita9_071907.ear

EA: 11-276201

Scale Ratio: 1:100 Horiz.
1:100 Vert.

BONITA NB ONRAMP
CROSS SECTIONS

SHEET 23 OF 29

DESIGN STUDY ONLY

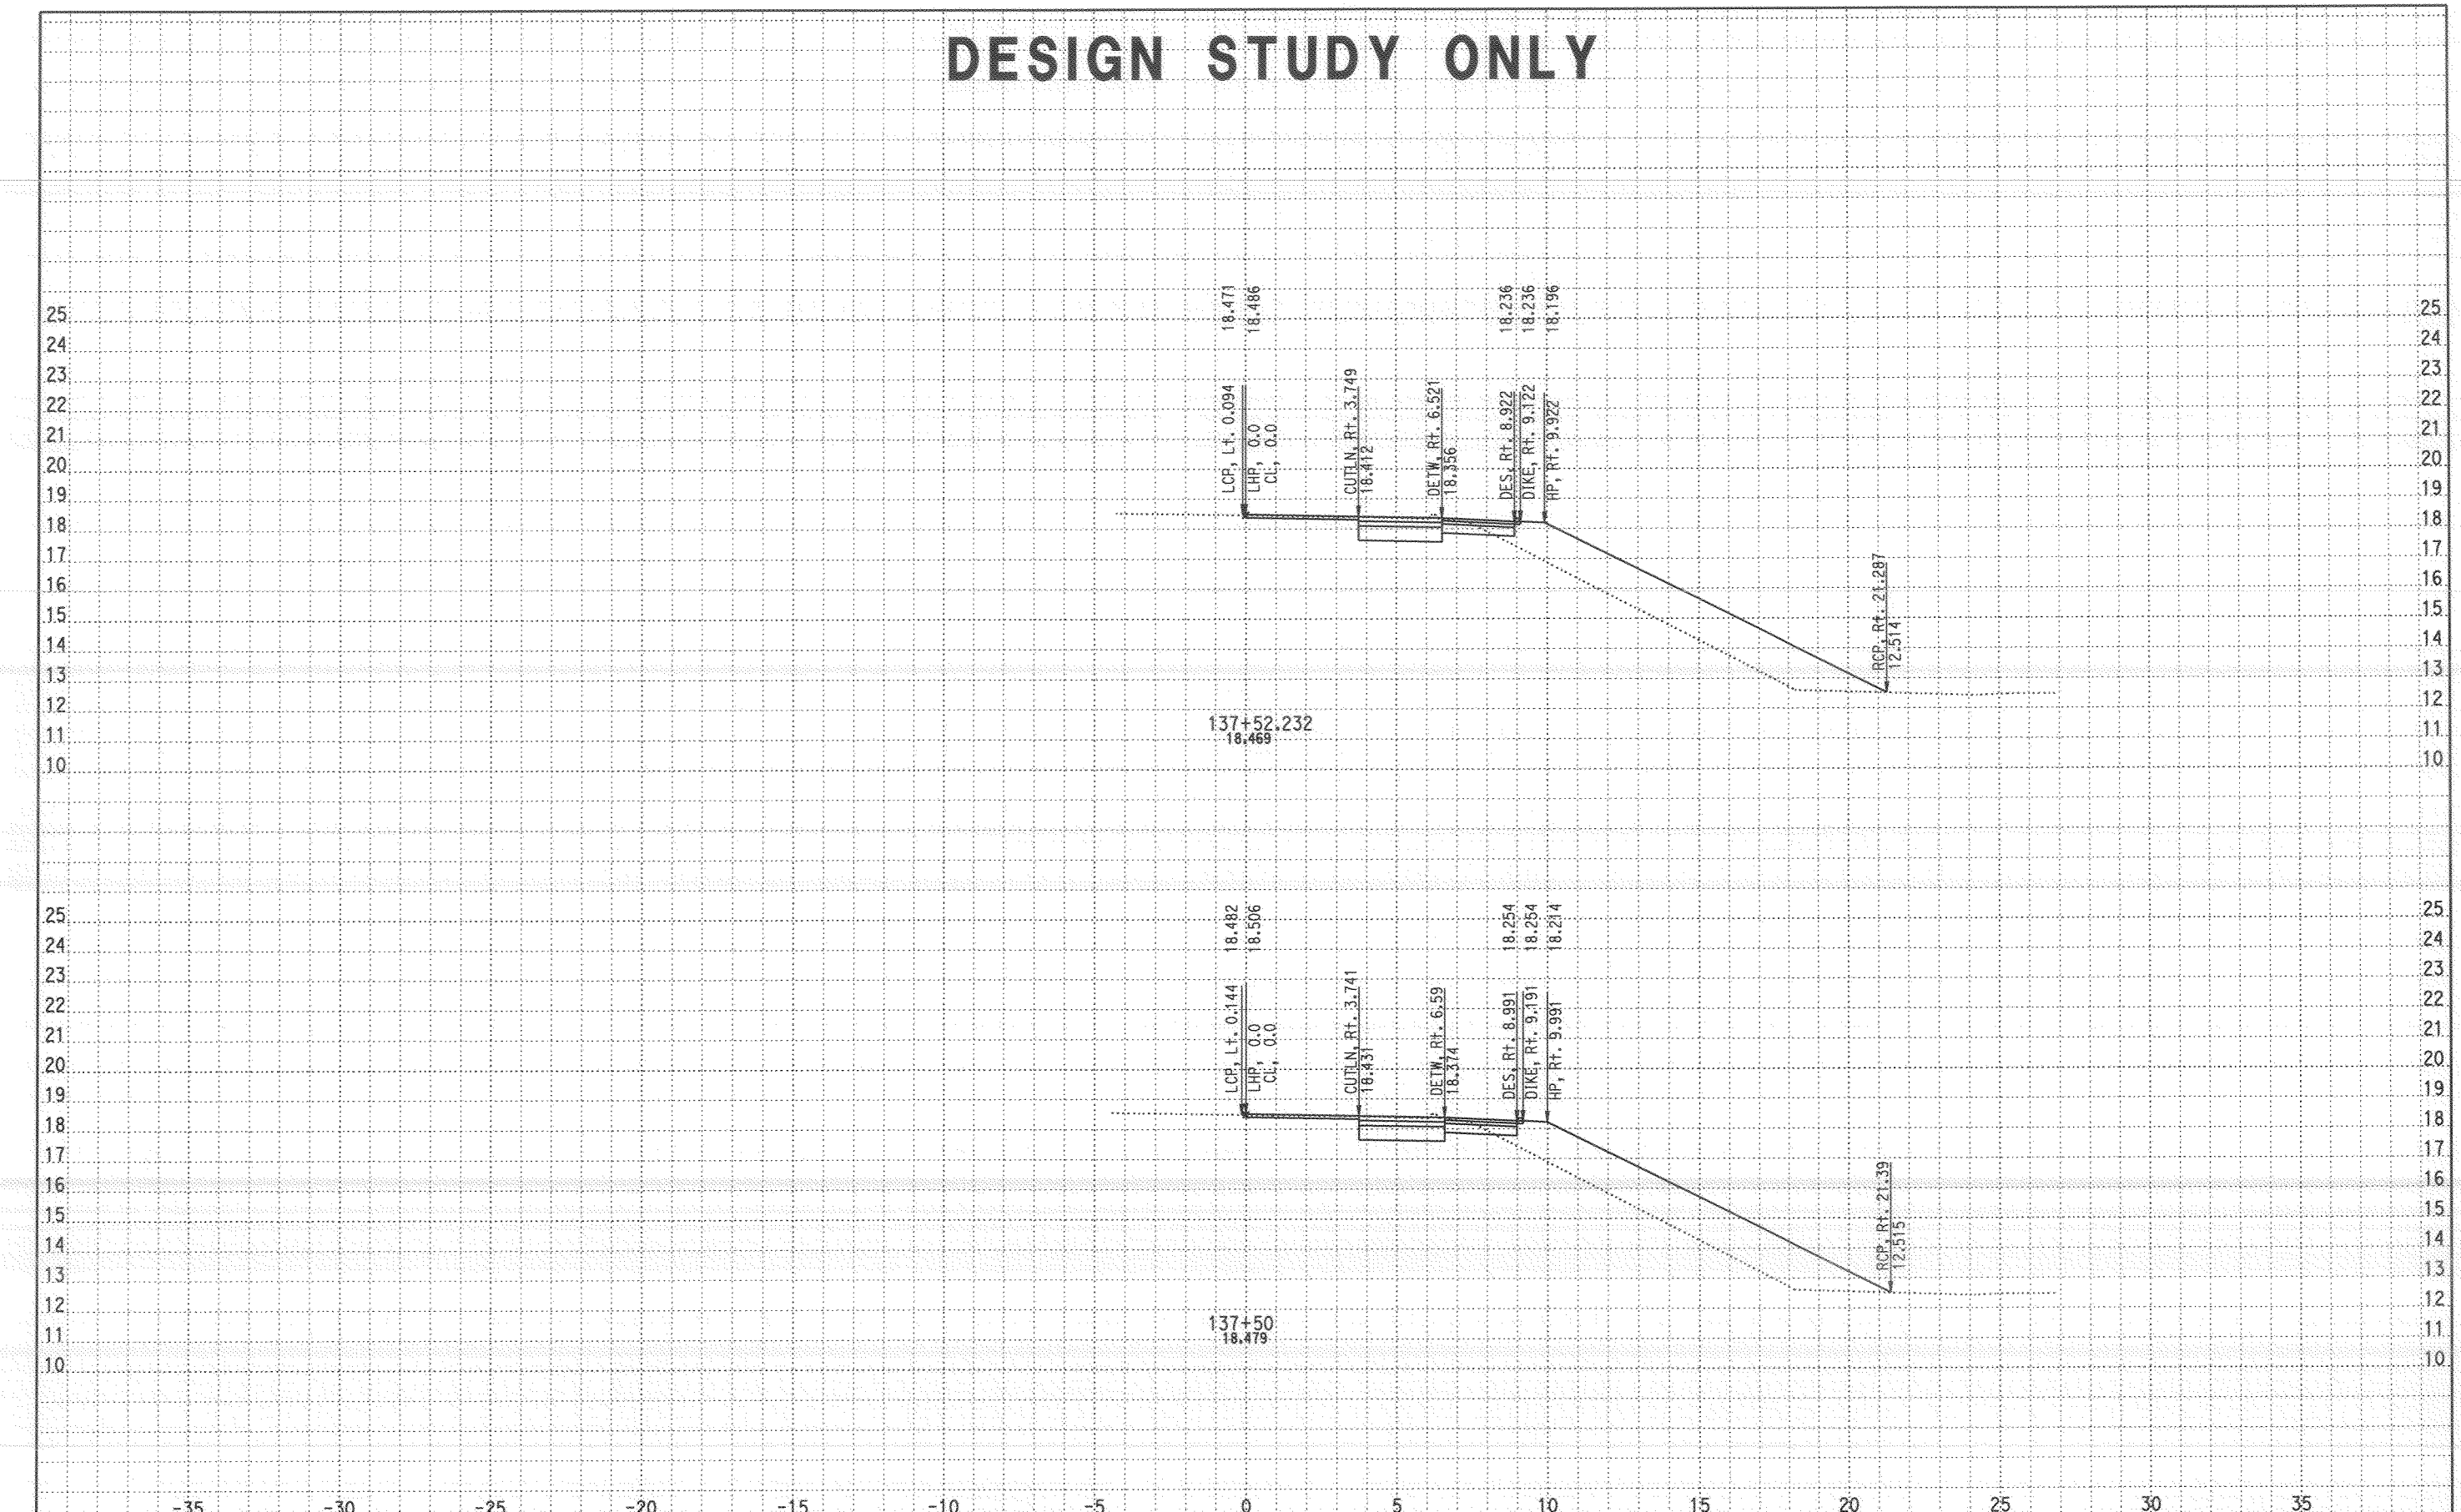

CROSS SECTIONS CREATED BY: Ali Shabazz DATE: 11/26/2007 ALL DIMENSIONS ARE METRIC

EA: 11-276201

Scale Ratio: 1:100 Horiz. 1:100 Vert.

BONITA NB ONRAMP CROSS SECTIONS

SHEET 24 OF 29

Project: 24020 File: D:\LocalKC\24020\Ali EAR Files\Bonita Ramp\bonita9_071907.ear

DESIGN STUDY ONLY

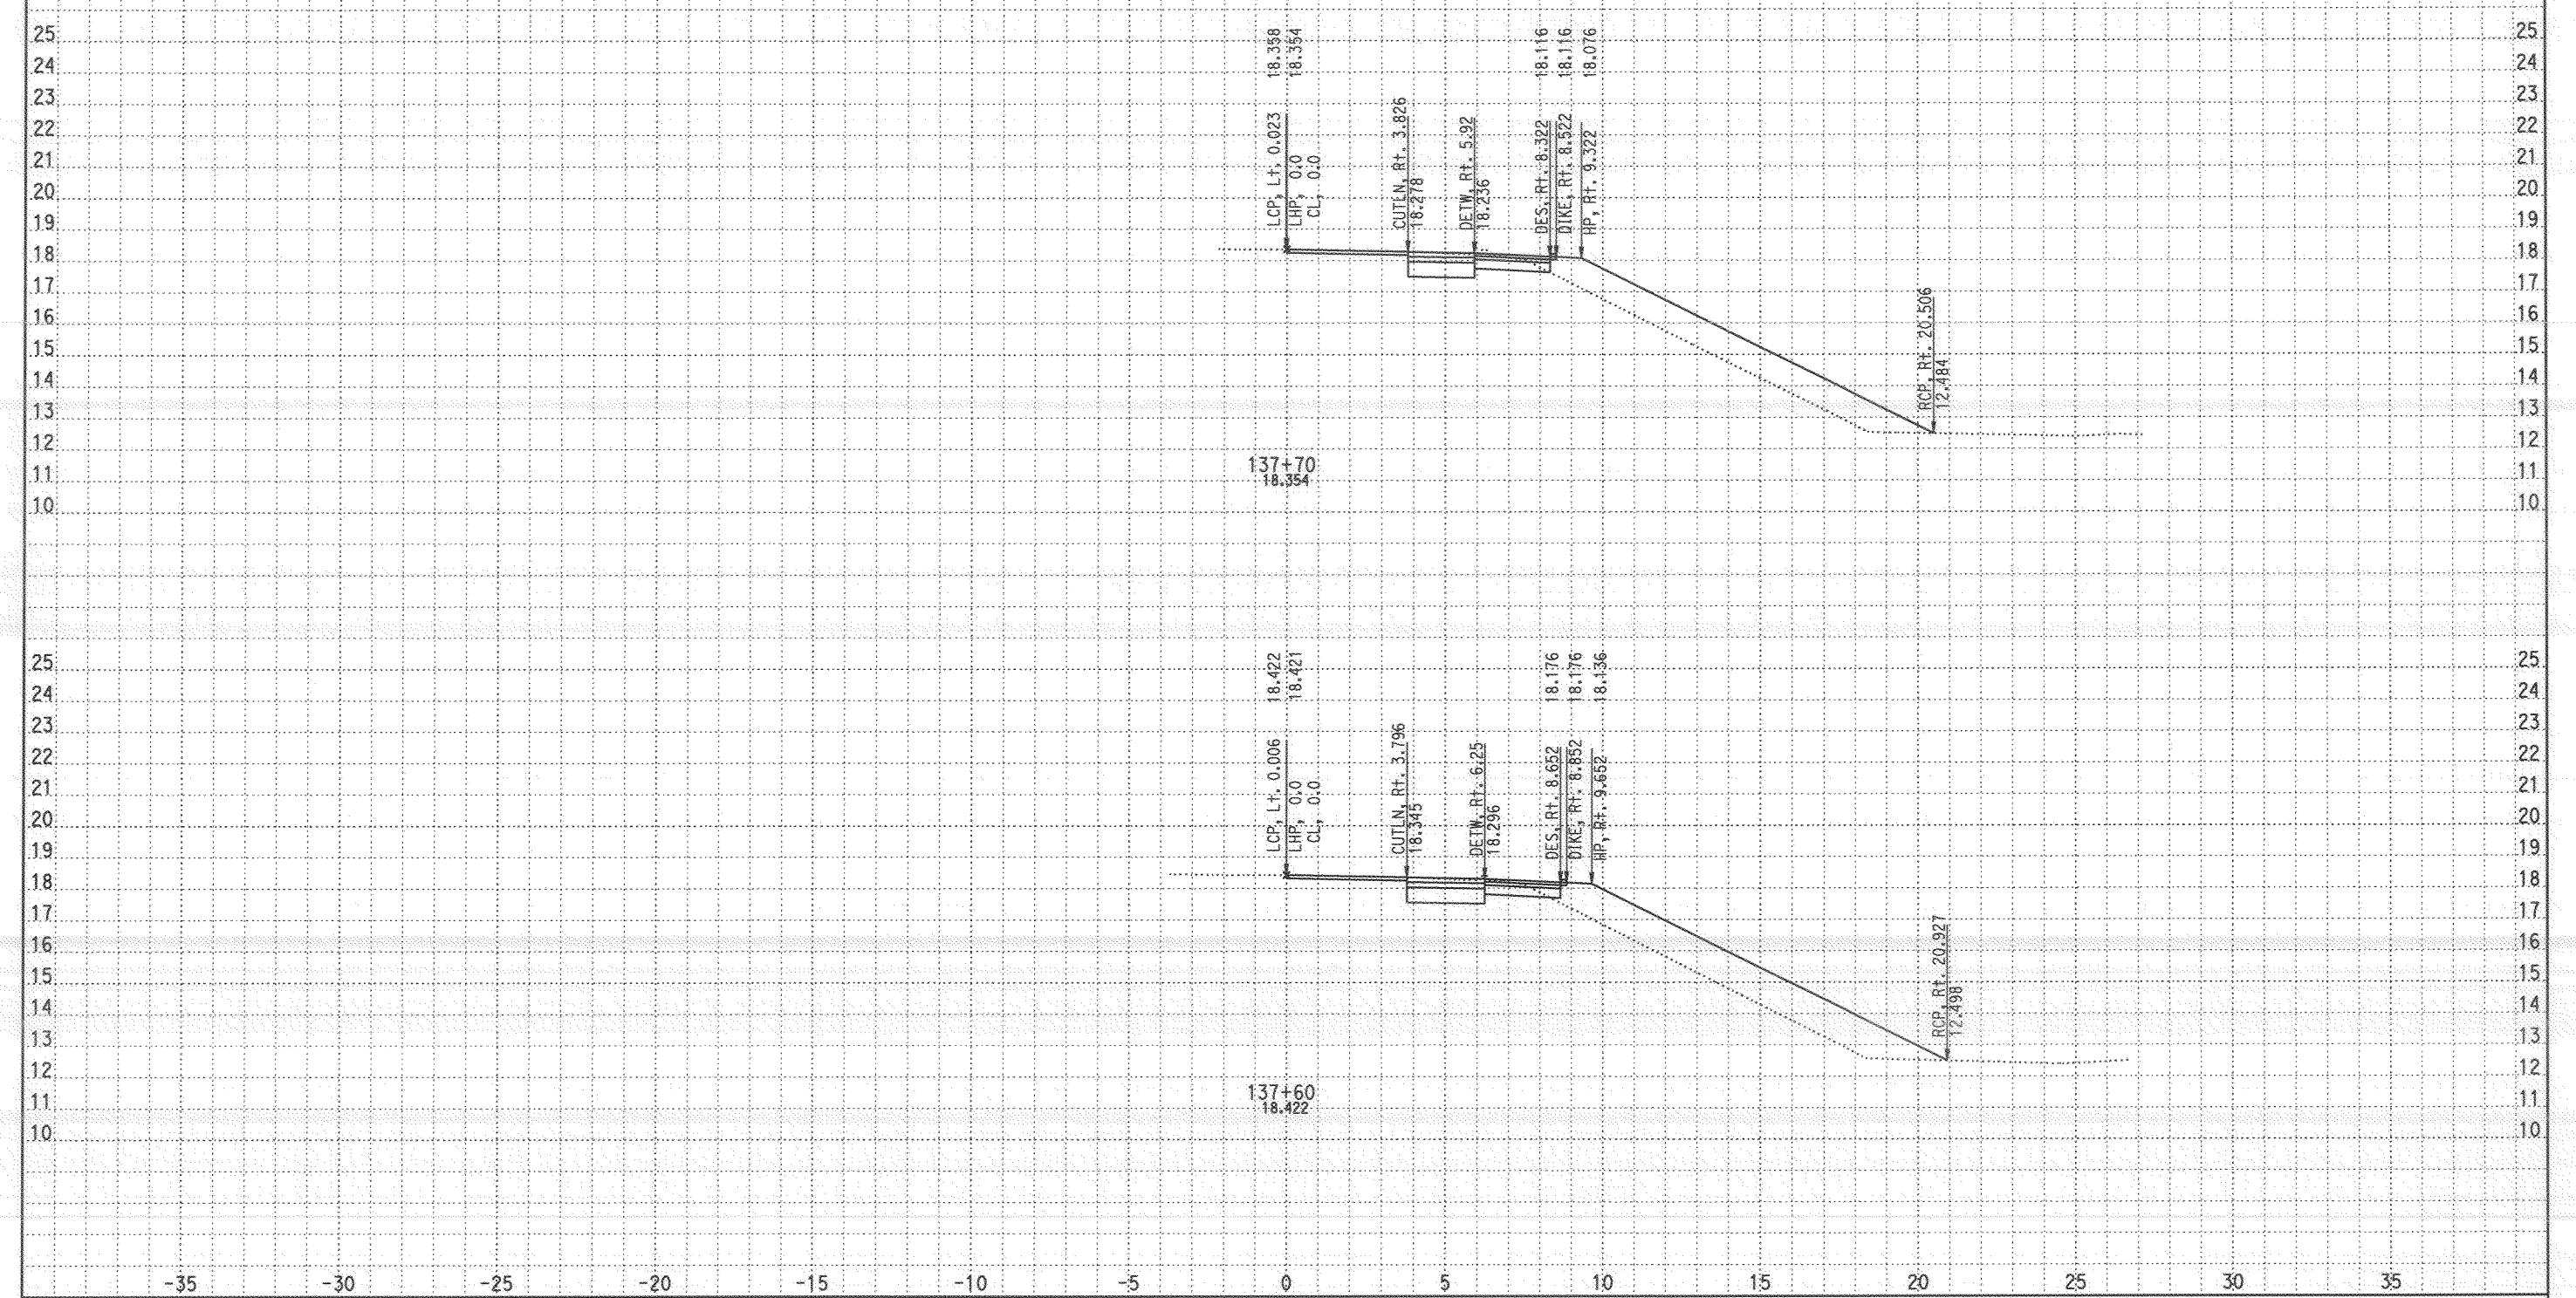

CROSS SECTIONS CREATED BY: Ali Shabazz DATE: 11/26/2007 ALL DIMENSIONS ARE METRIC

Project: 24020 File: D:\LocalKC\24020\Ali EAR Files\Bonita Ramp\bonita9_071907.ear

EA: 11-276201

Scale Ratio: 1:100 Horiz.
1:100 Vert.

BONITA NB ONRAMP
CROSS SECTIONS

SHEET 25 OF 29

DESIGN STUDY ONLY

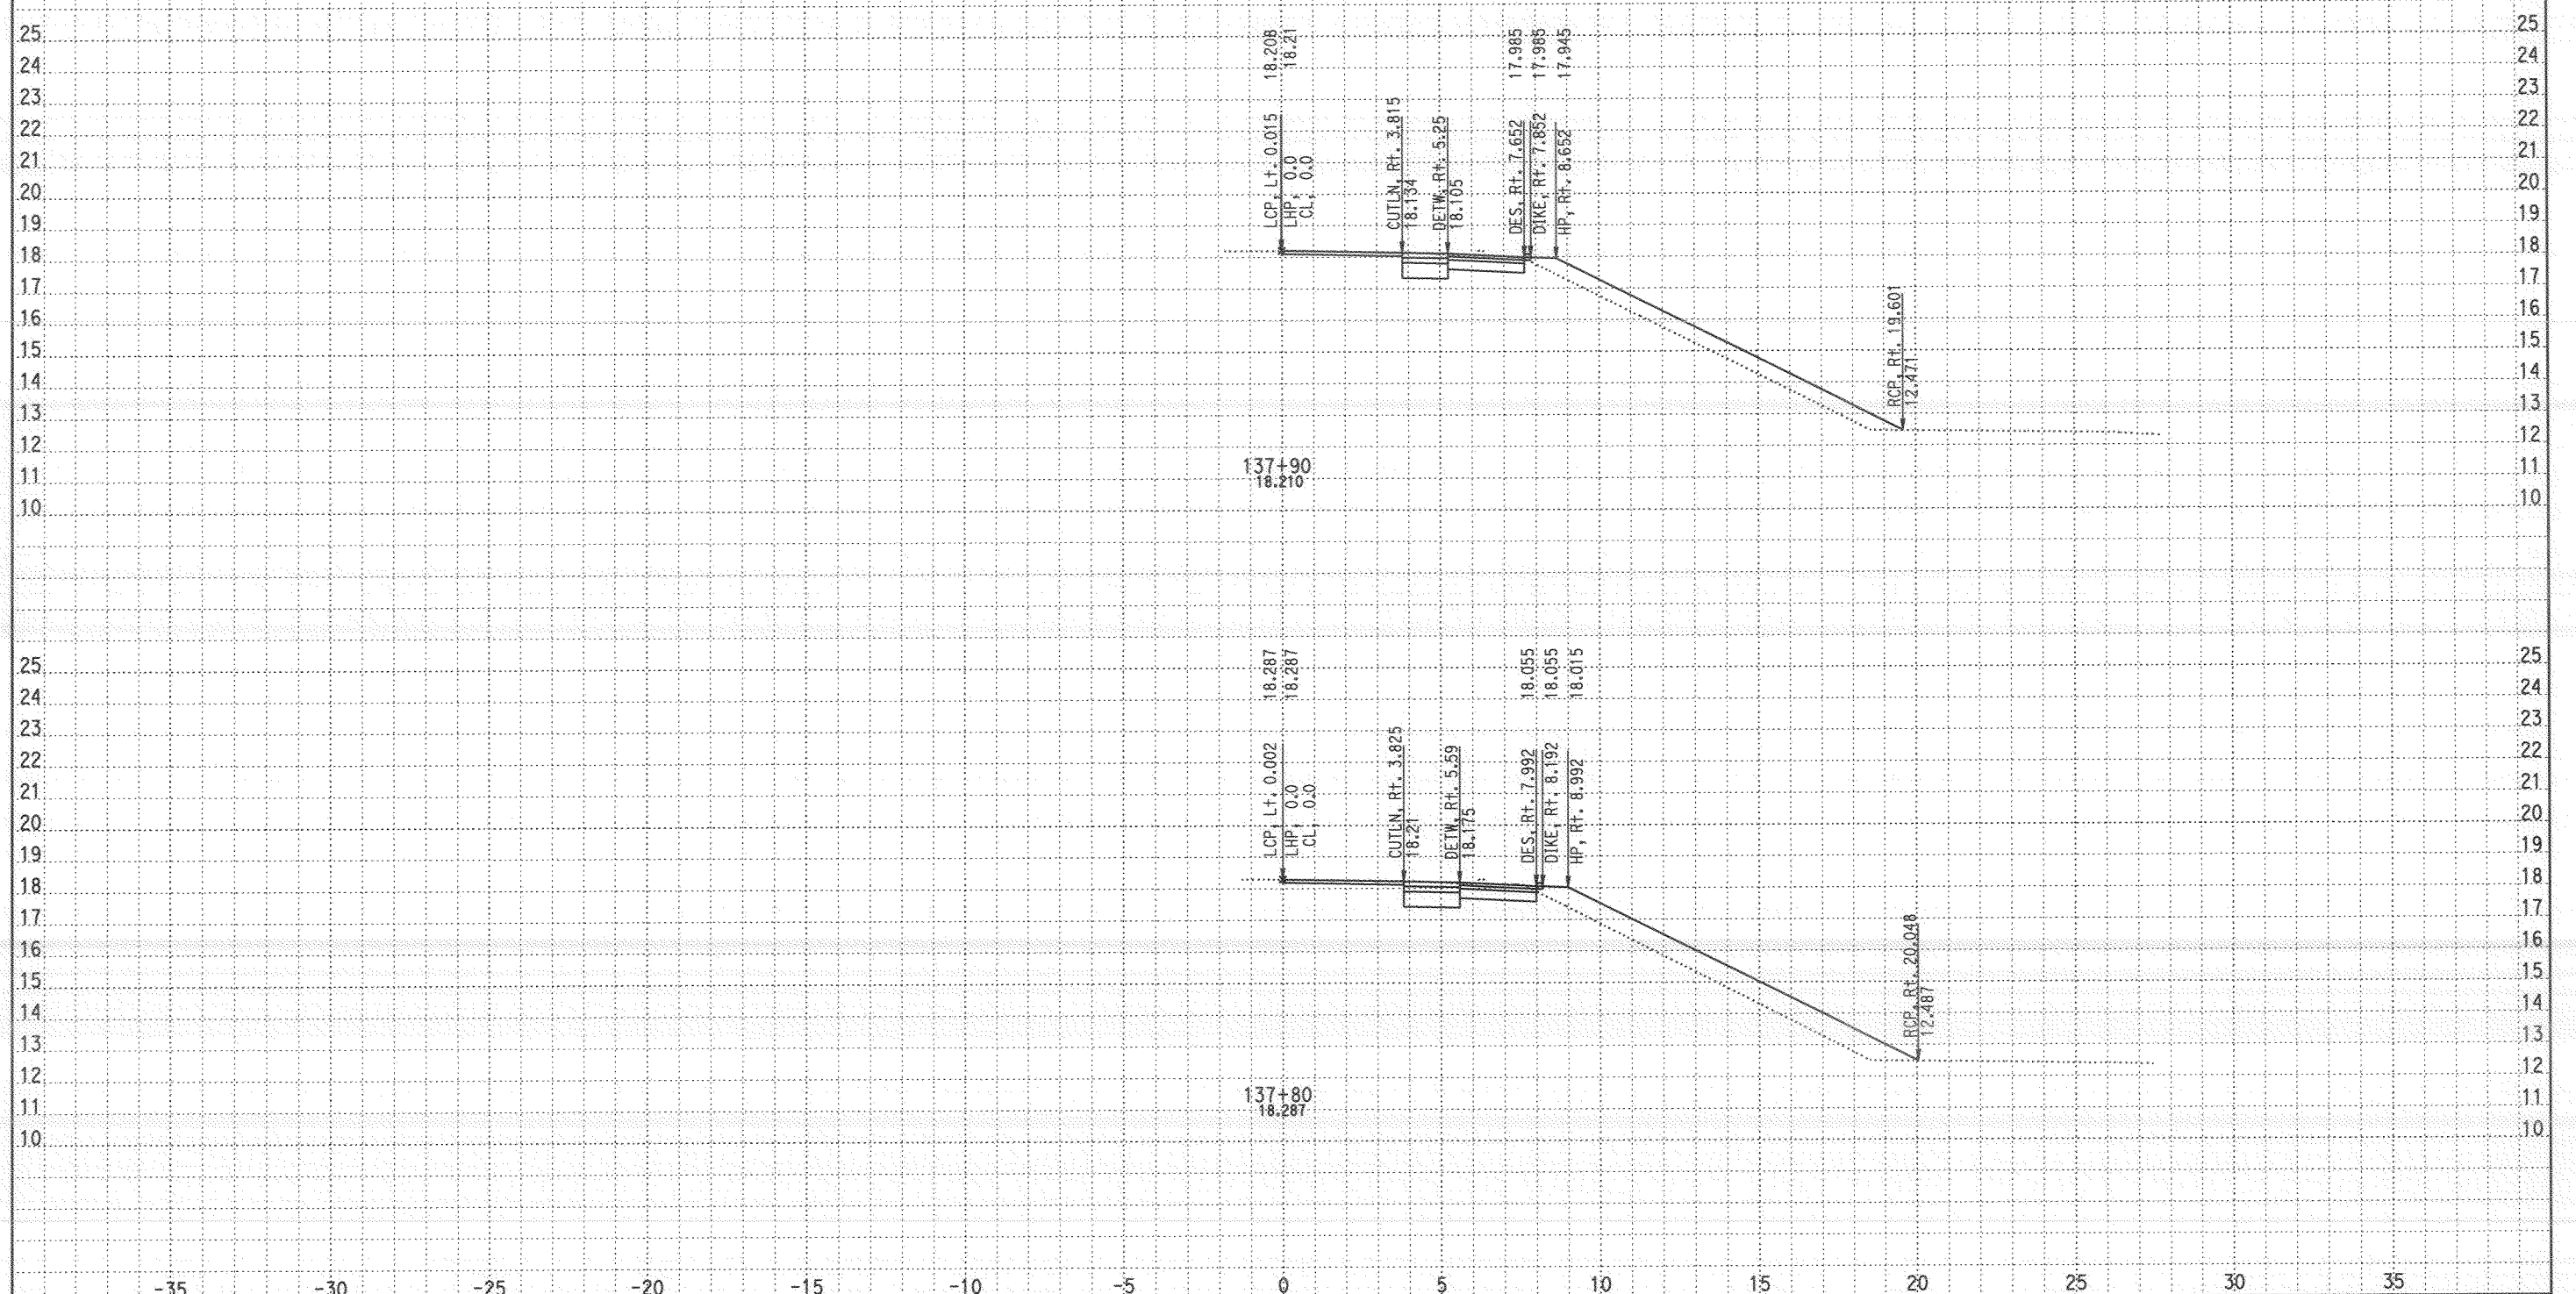

CROSS SECTIONS CREATED BY: Ali Shabazz DATE: 11/26/2007 ALL DIMENSIONS ARE METRIC

EA: 11-276201

Scale Ratio: 1:100 Horiz. 1:100 Vert.

BONITA NB ONRAMP CROSS SECTIONS

SHEET 26 OF 29

Project: 24020 File: D:\Local\KC\24020\Ali EAR Files\Bonita Ramp\bonita9_071907.ear

DESIGN STUDY ONLY

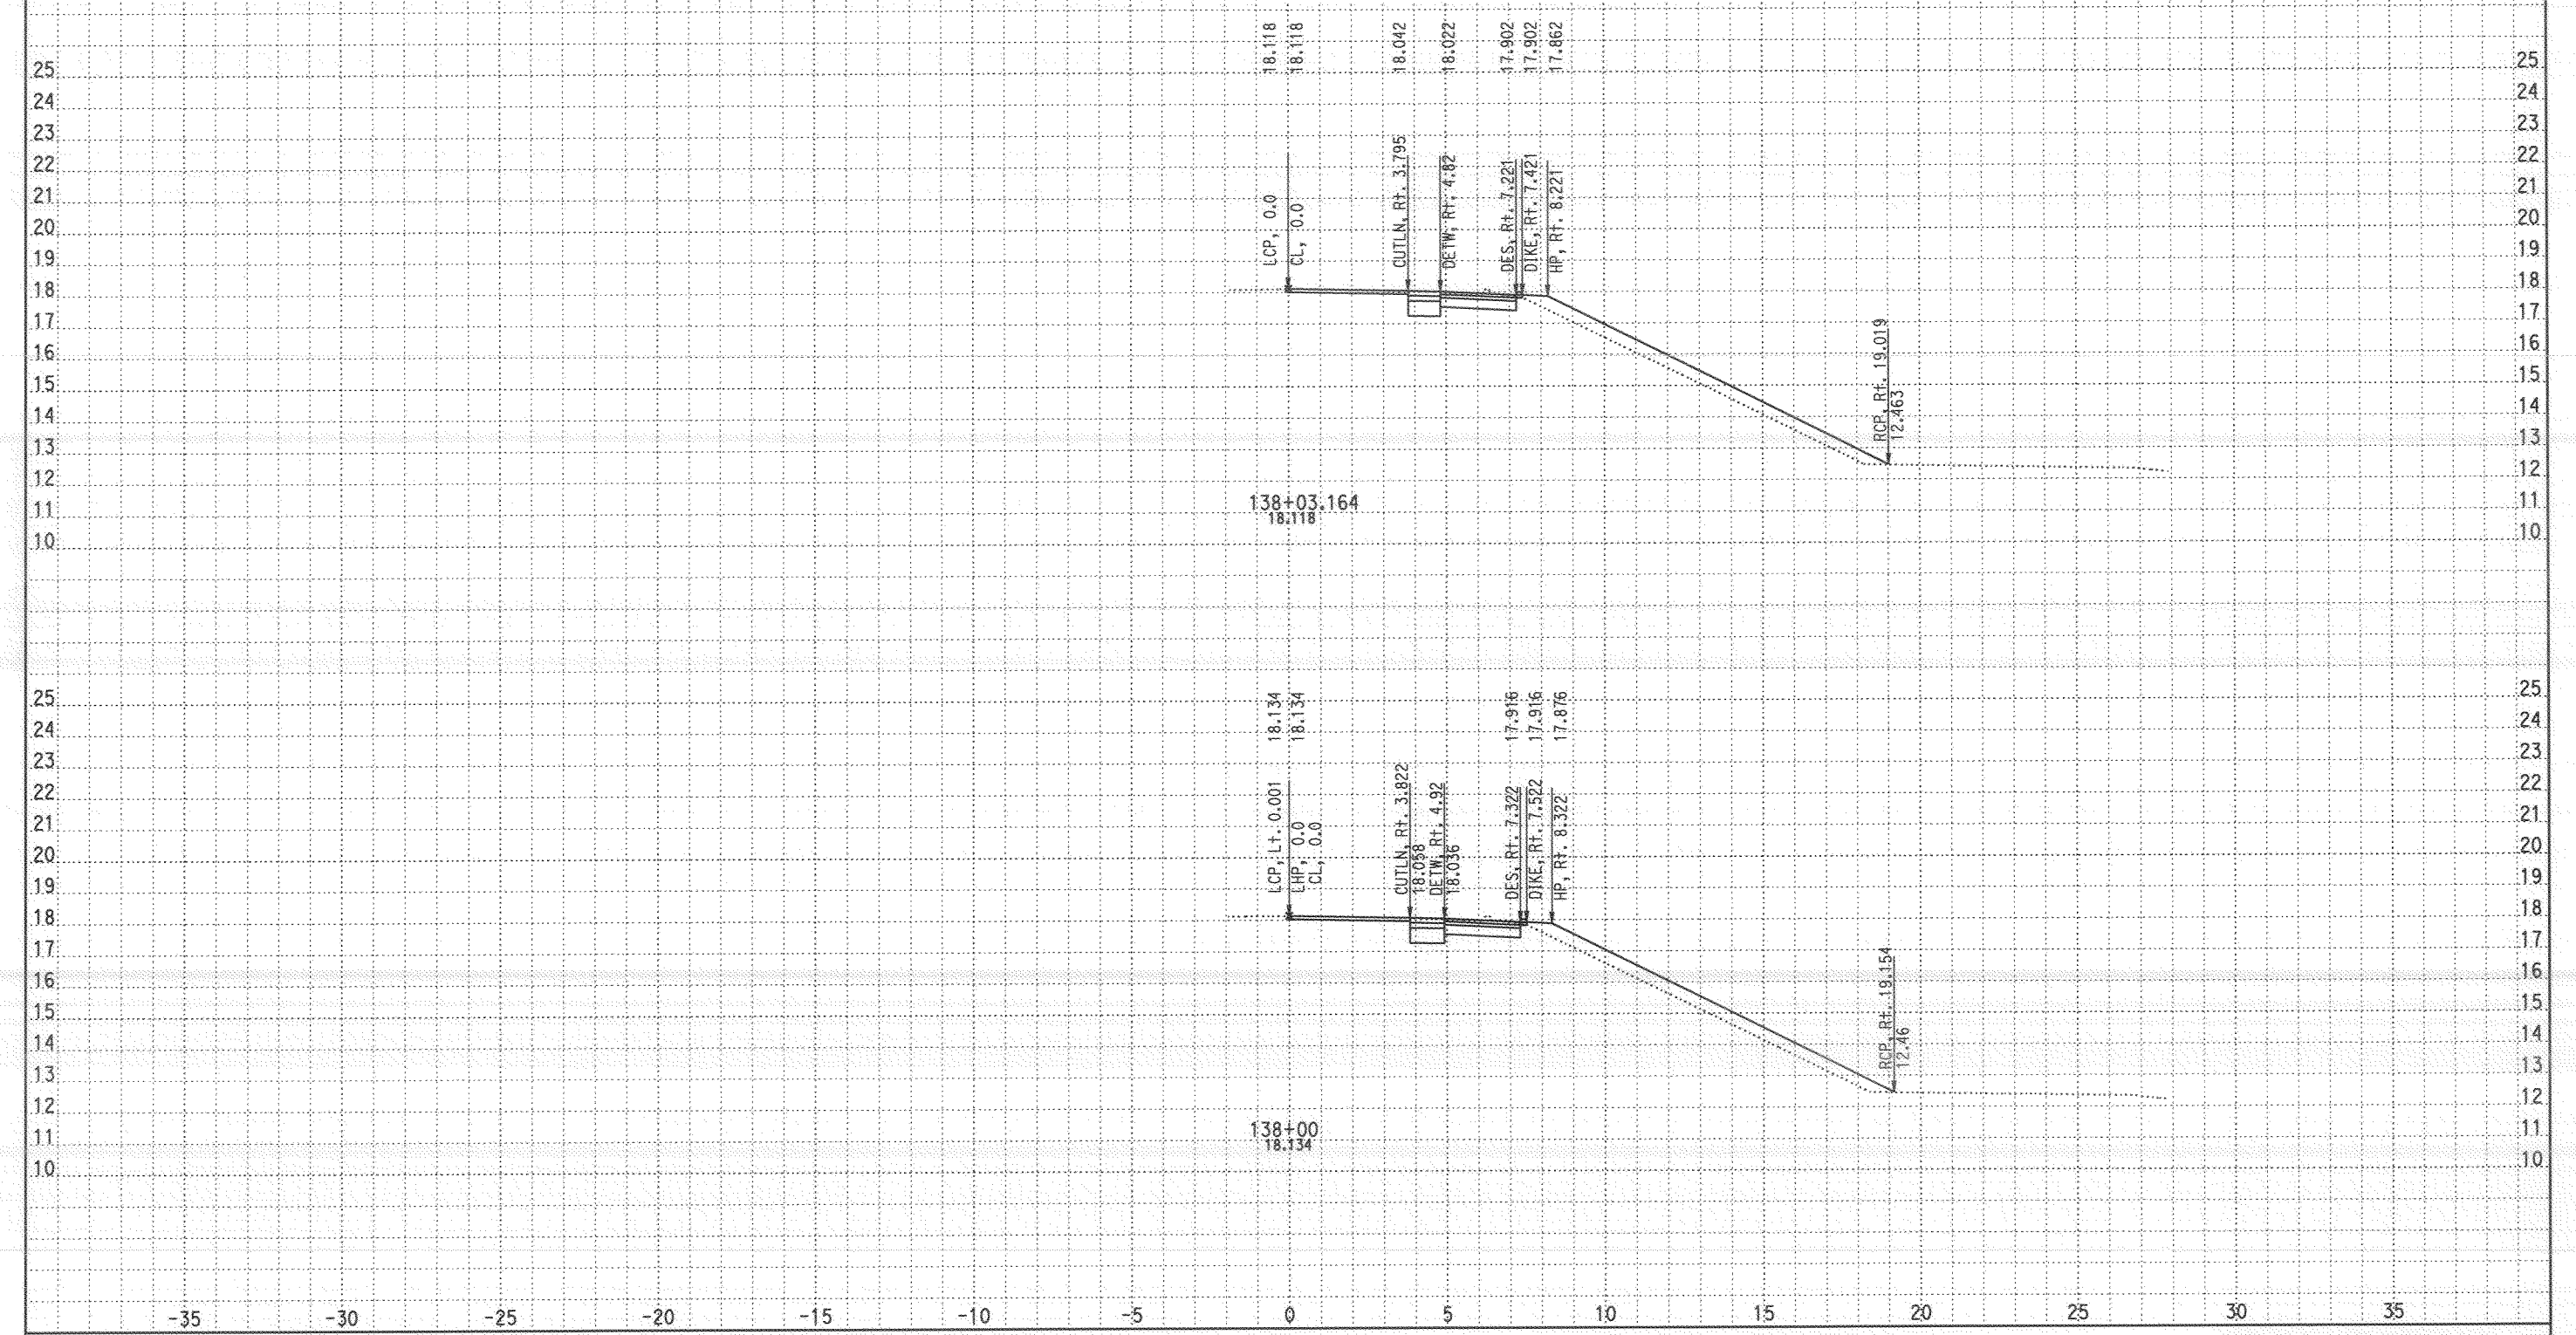

CROSS SECTIONS CREATED BY: Ali Shabazz DATE: 11/26/2007 ALL DIMENSIONS ARE METRIC

EA: 11-276201

Scale Ratio: 1:100 Horiz.
1:100 Vert.

BONITA NB ONRAMP
CROSS SECTIONS

SHEET 27 OF 29

Project: 24020 File: D:\Local\KC\24020\Ali EAR Files\Bonita Ramp\bonita9_071907.ear

DESIGN STUDY ONLY

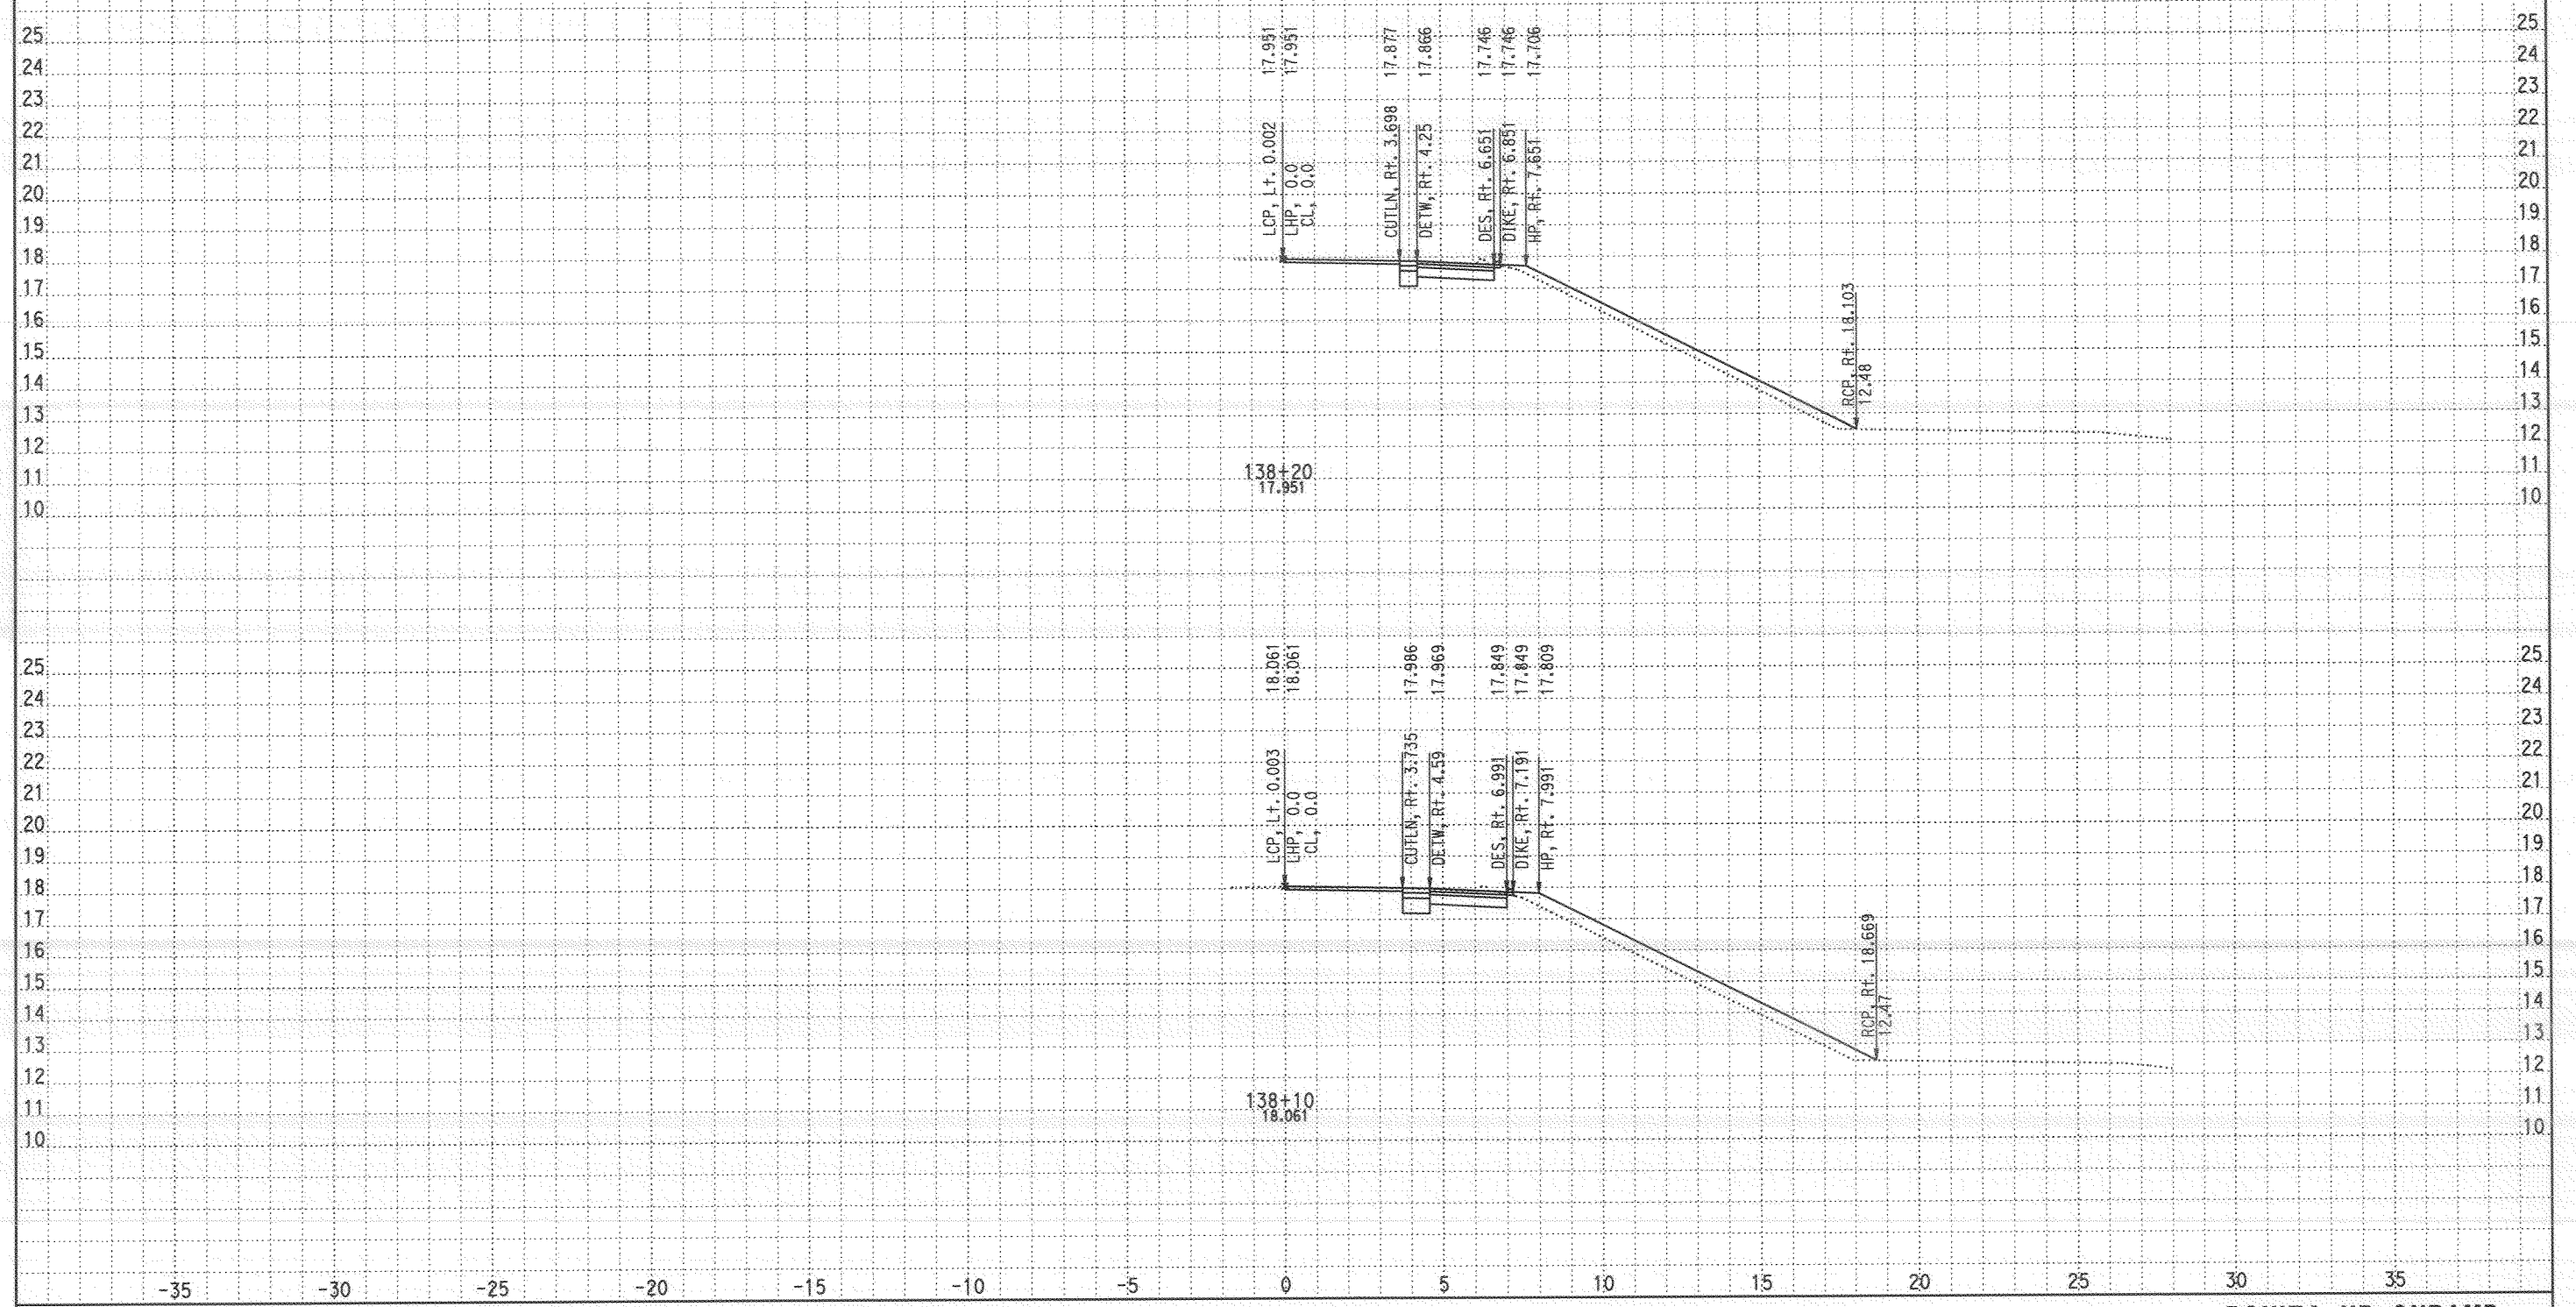

CROSS SECTIONS CREATED BY: Ali Shabazz DATE: 11/26/2007 ALL DIMENSIONS ARE METRIC

EA: 11-276201

Scale Ratio: 1:100 Horiz. 1:100 Vert.

BONITA NB ONRAMP CROSS SECTIONS

SHEET 28 OF 29

Project: 24020 File: D:\LocalKC\24020\Ali EAR Files\Bonita Ramp\bonita9_071907.ear

DESIGN STUDY ONLY

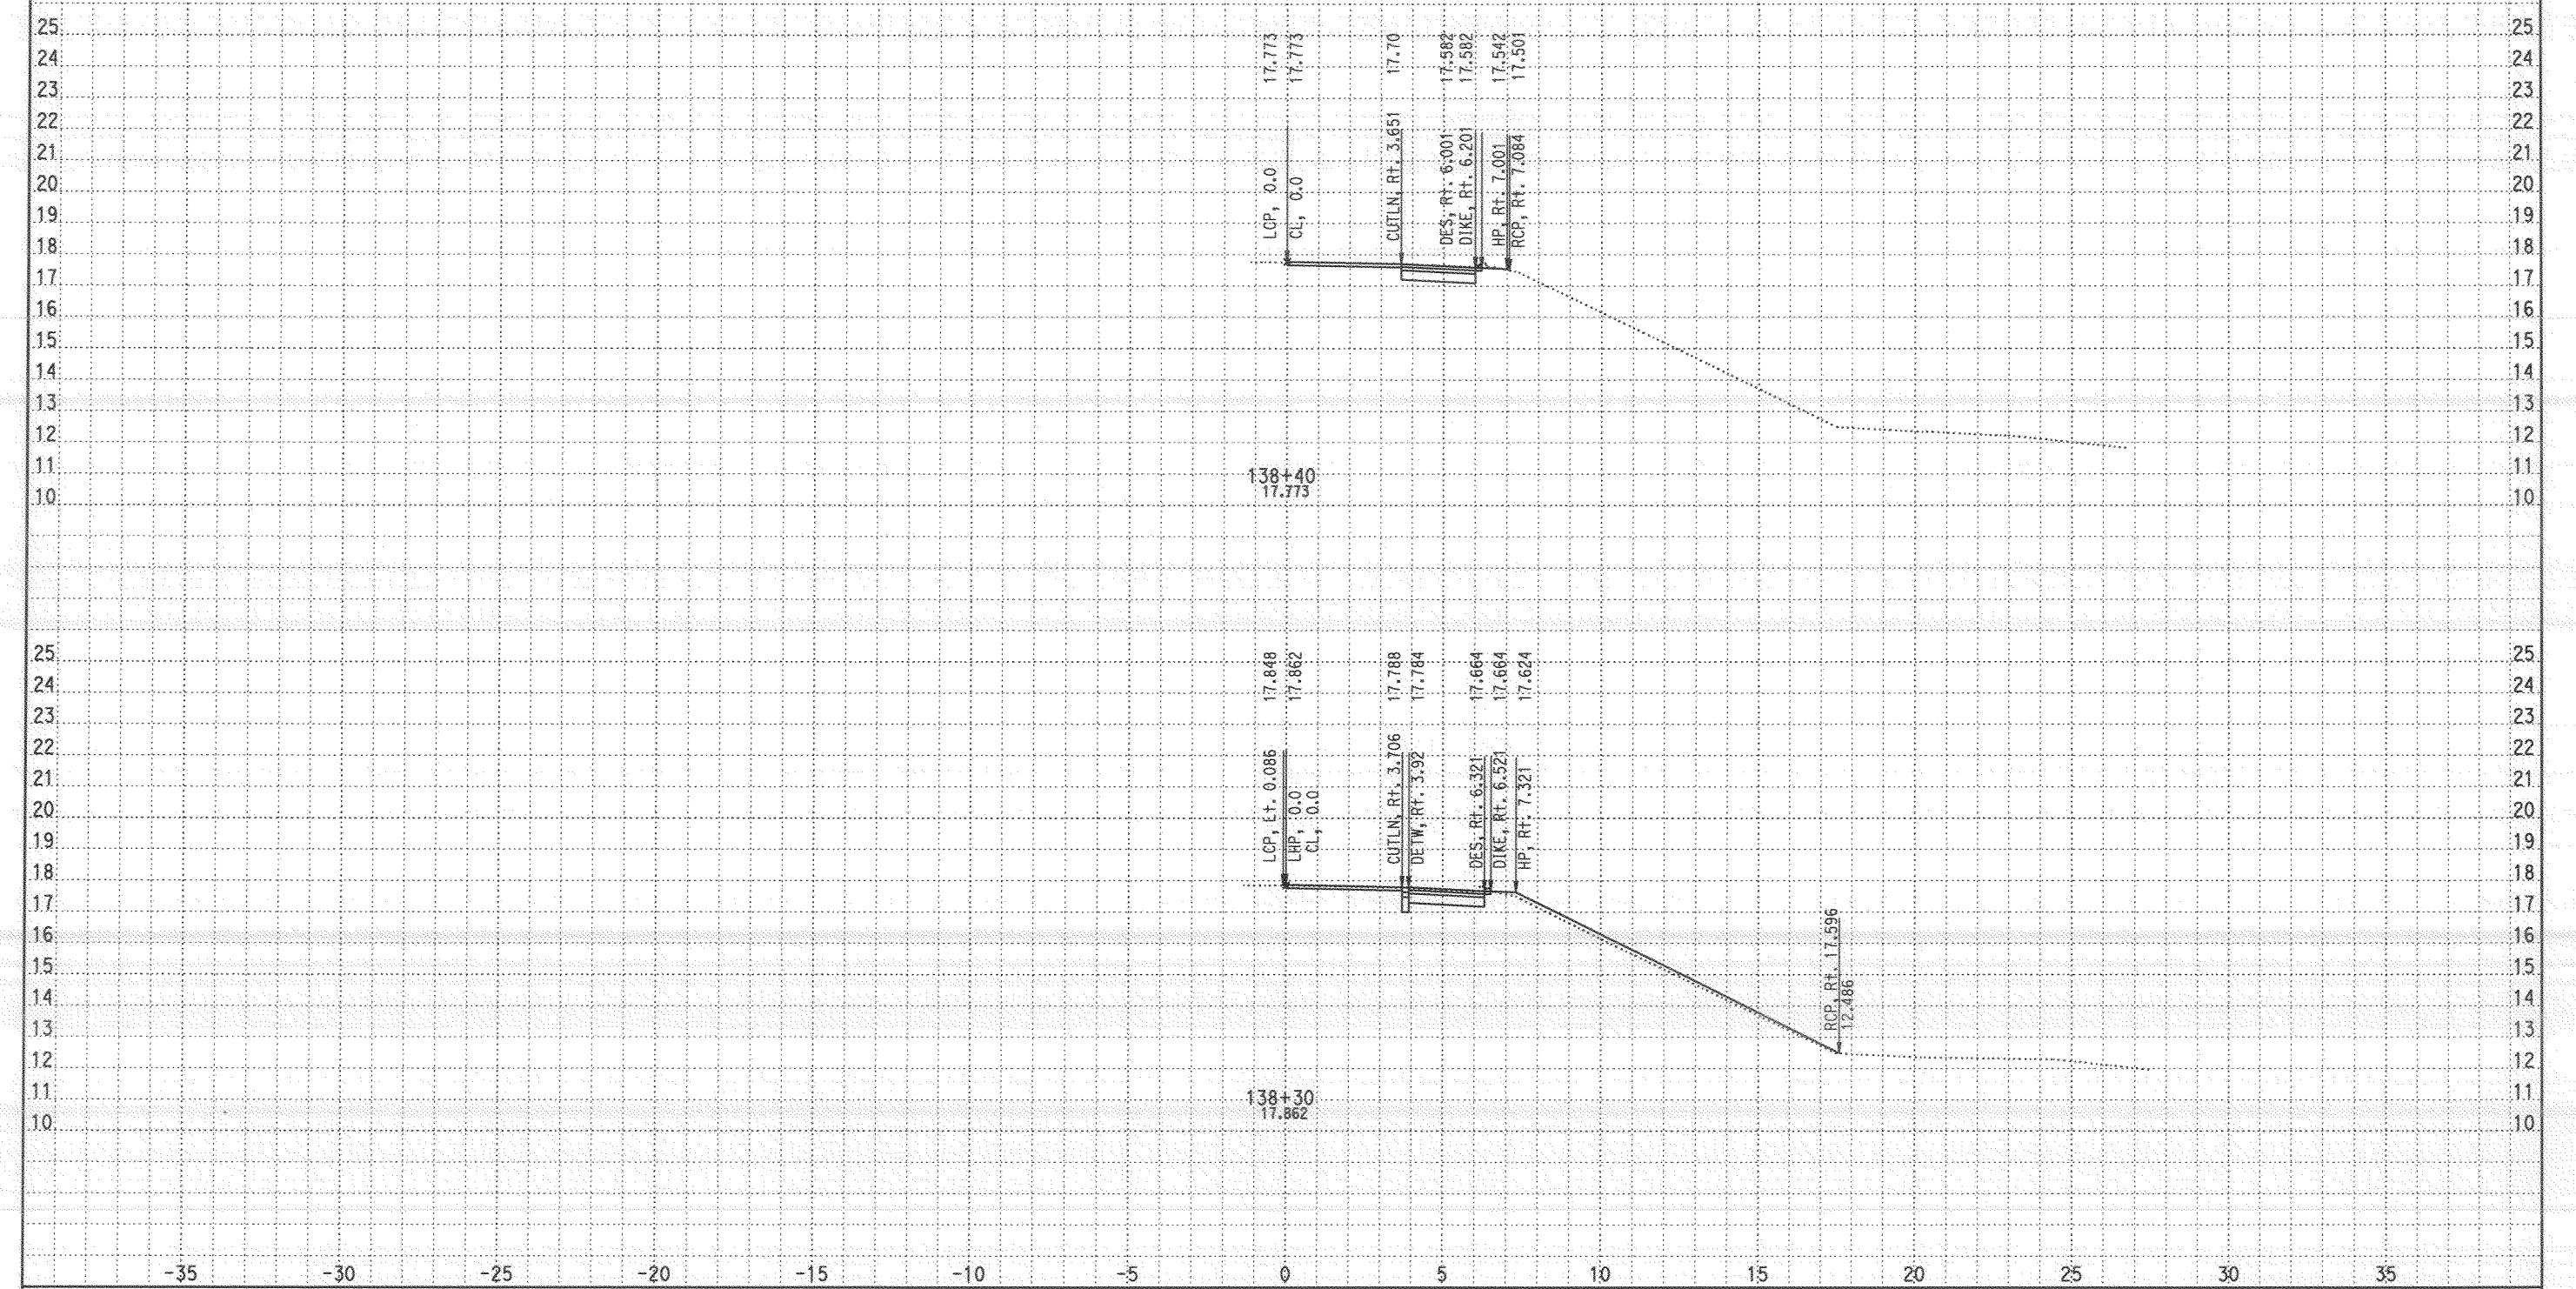

CROSS SECTIONS CREATED BY: Ali Shabazz DATE: 11/26/2007 ALL DIMENSIONS ARE METRIC

Project: 24020 File: D:\LocalKC\24020\Ali EAR Files\Bonita Ramp\bonita9_071907.ear

EA: 11-276201

Scale Ratio: 1:100 Horiz.
1:100 Vert.

BONITA NB ONRAMP
CROSS SECTIONS

SHEET 29 OF 29