# FOR EARTHWORK DEVELOPMENT ONLY

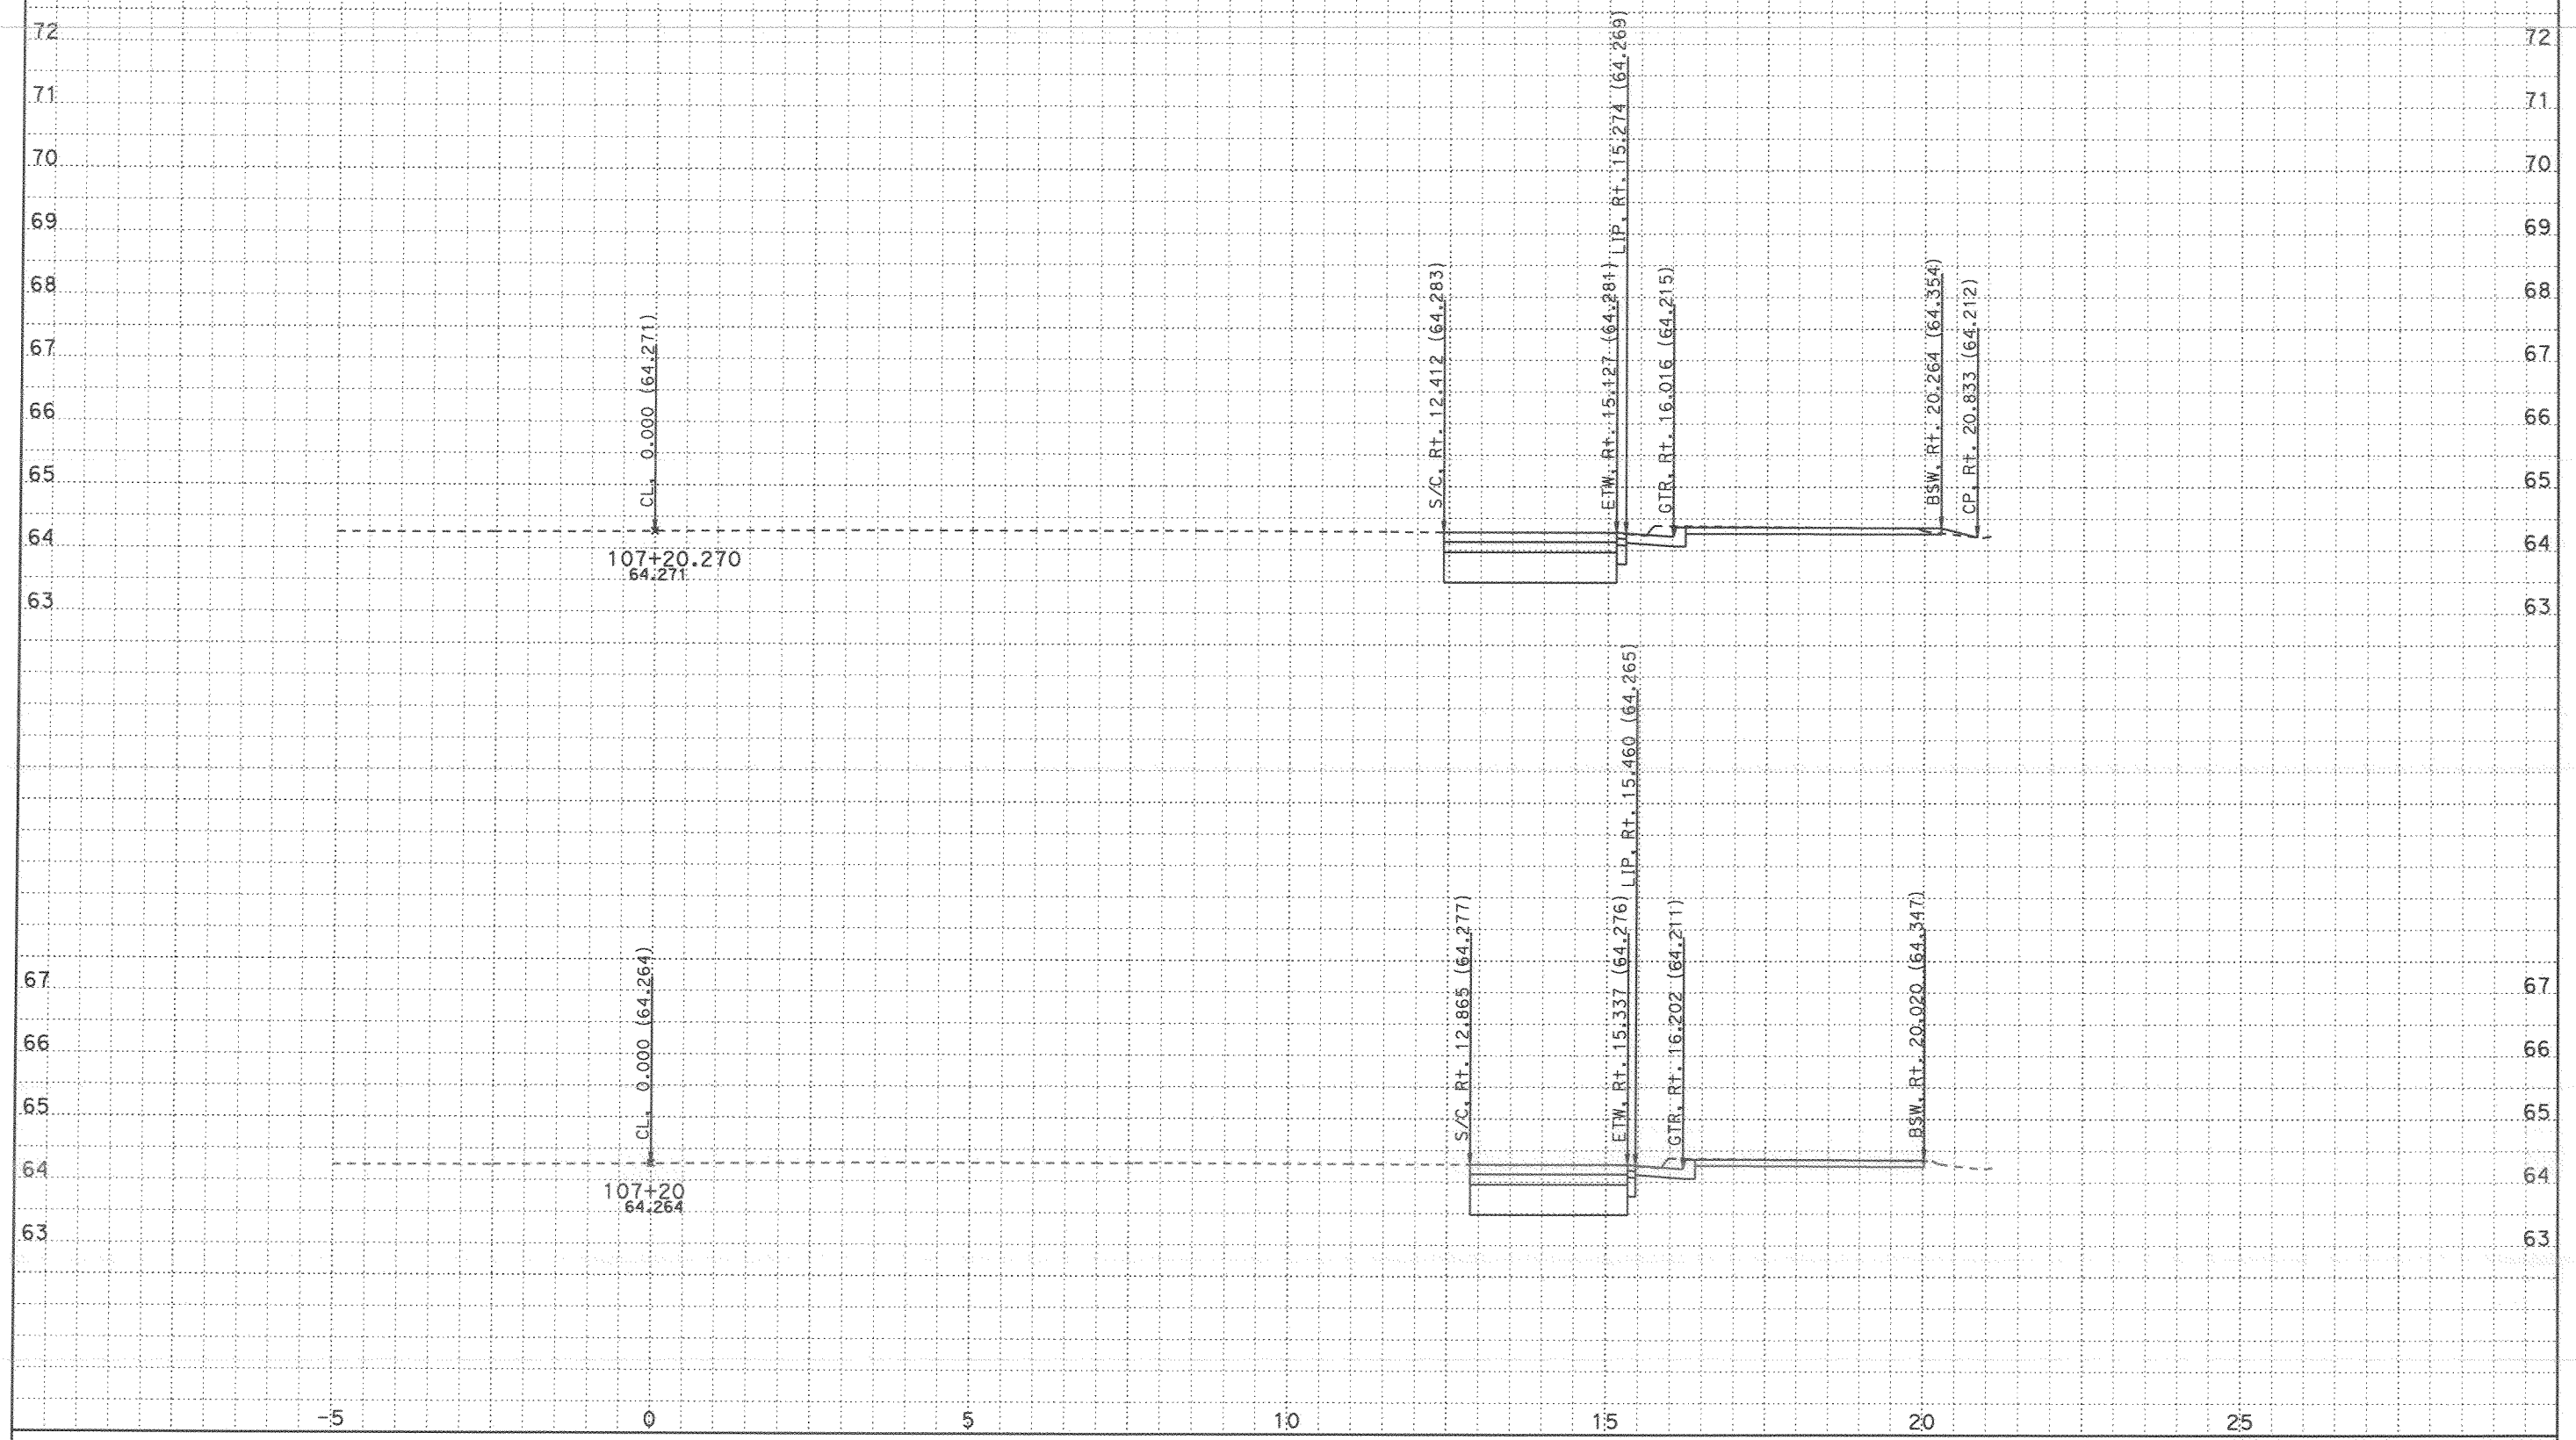


CROSS SECTIONS CREATED BY: Rod Mendoza DATE: 11/8/2007 ALL DIMENSIONS ARE METRIC

Project: 24020 File: D:\A_Projects\San_Diego_805\24020\tgrph.ear

PROJECT: SD 805
EA: 276201
KP: 9.8 / 12.7

Scale Ratio: 1:50 Horiz.
1:50 Vert.

**TELEGRAPH NB ONRAMP**
**CROSS SECTIONS**

# FOR EARTHWORK DEVELOPMENT ONLY

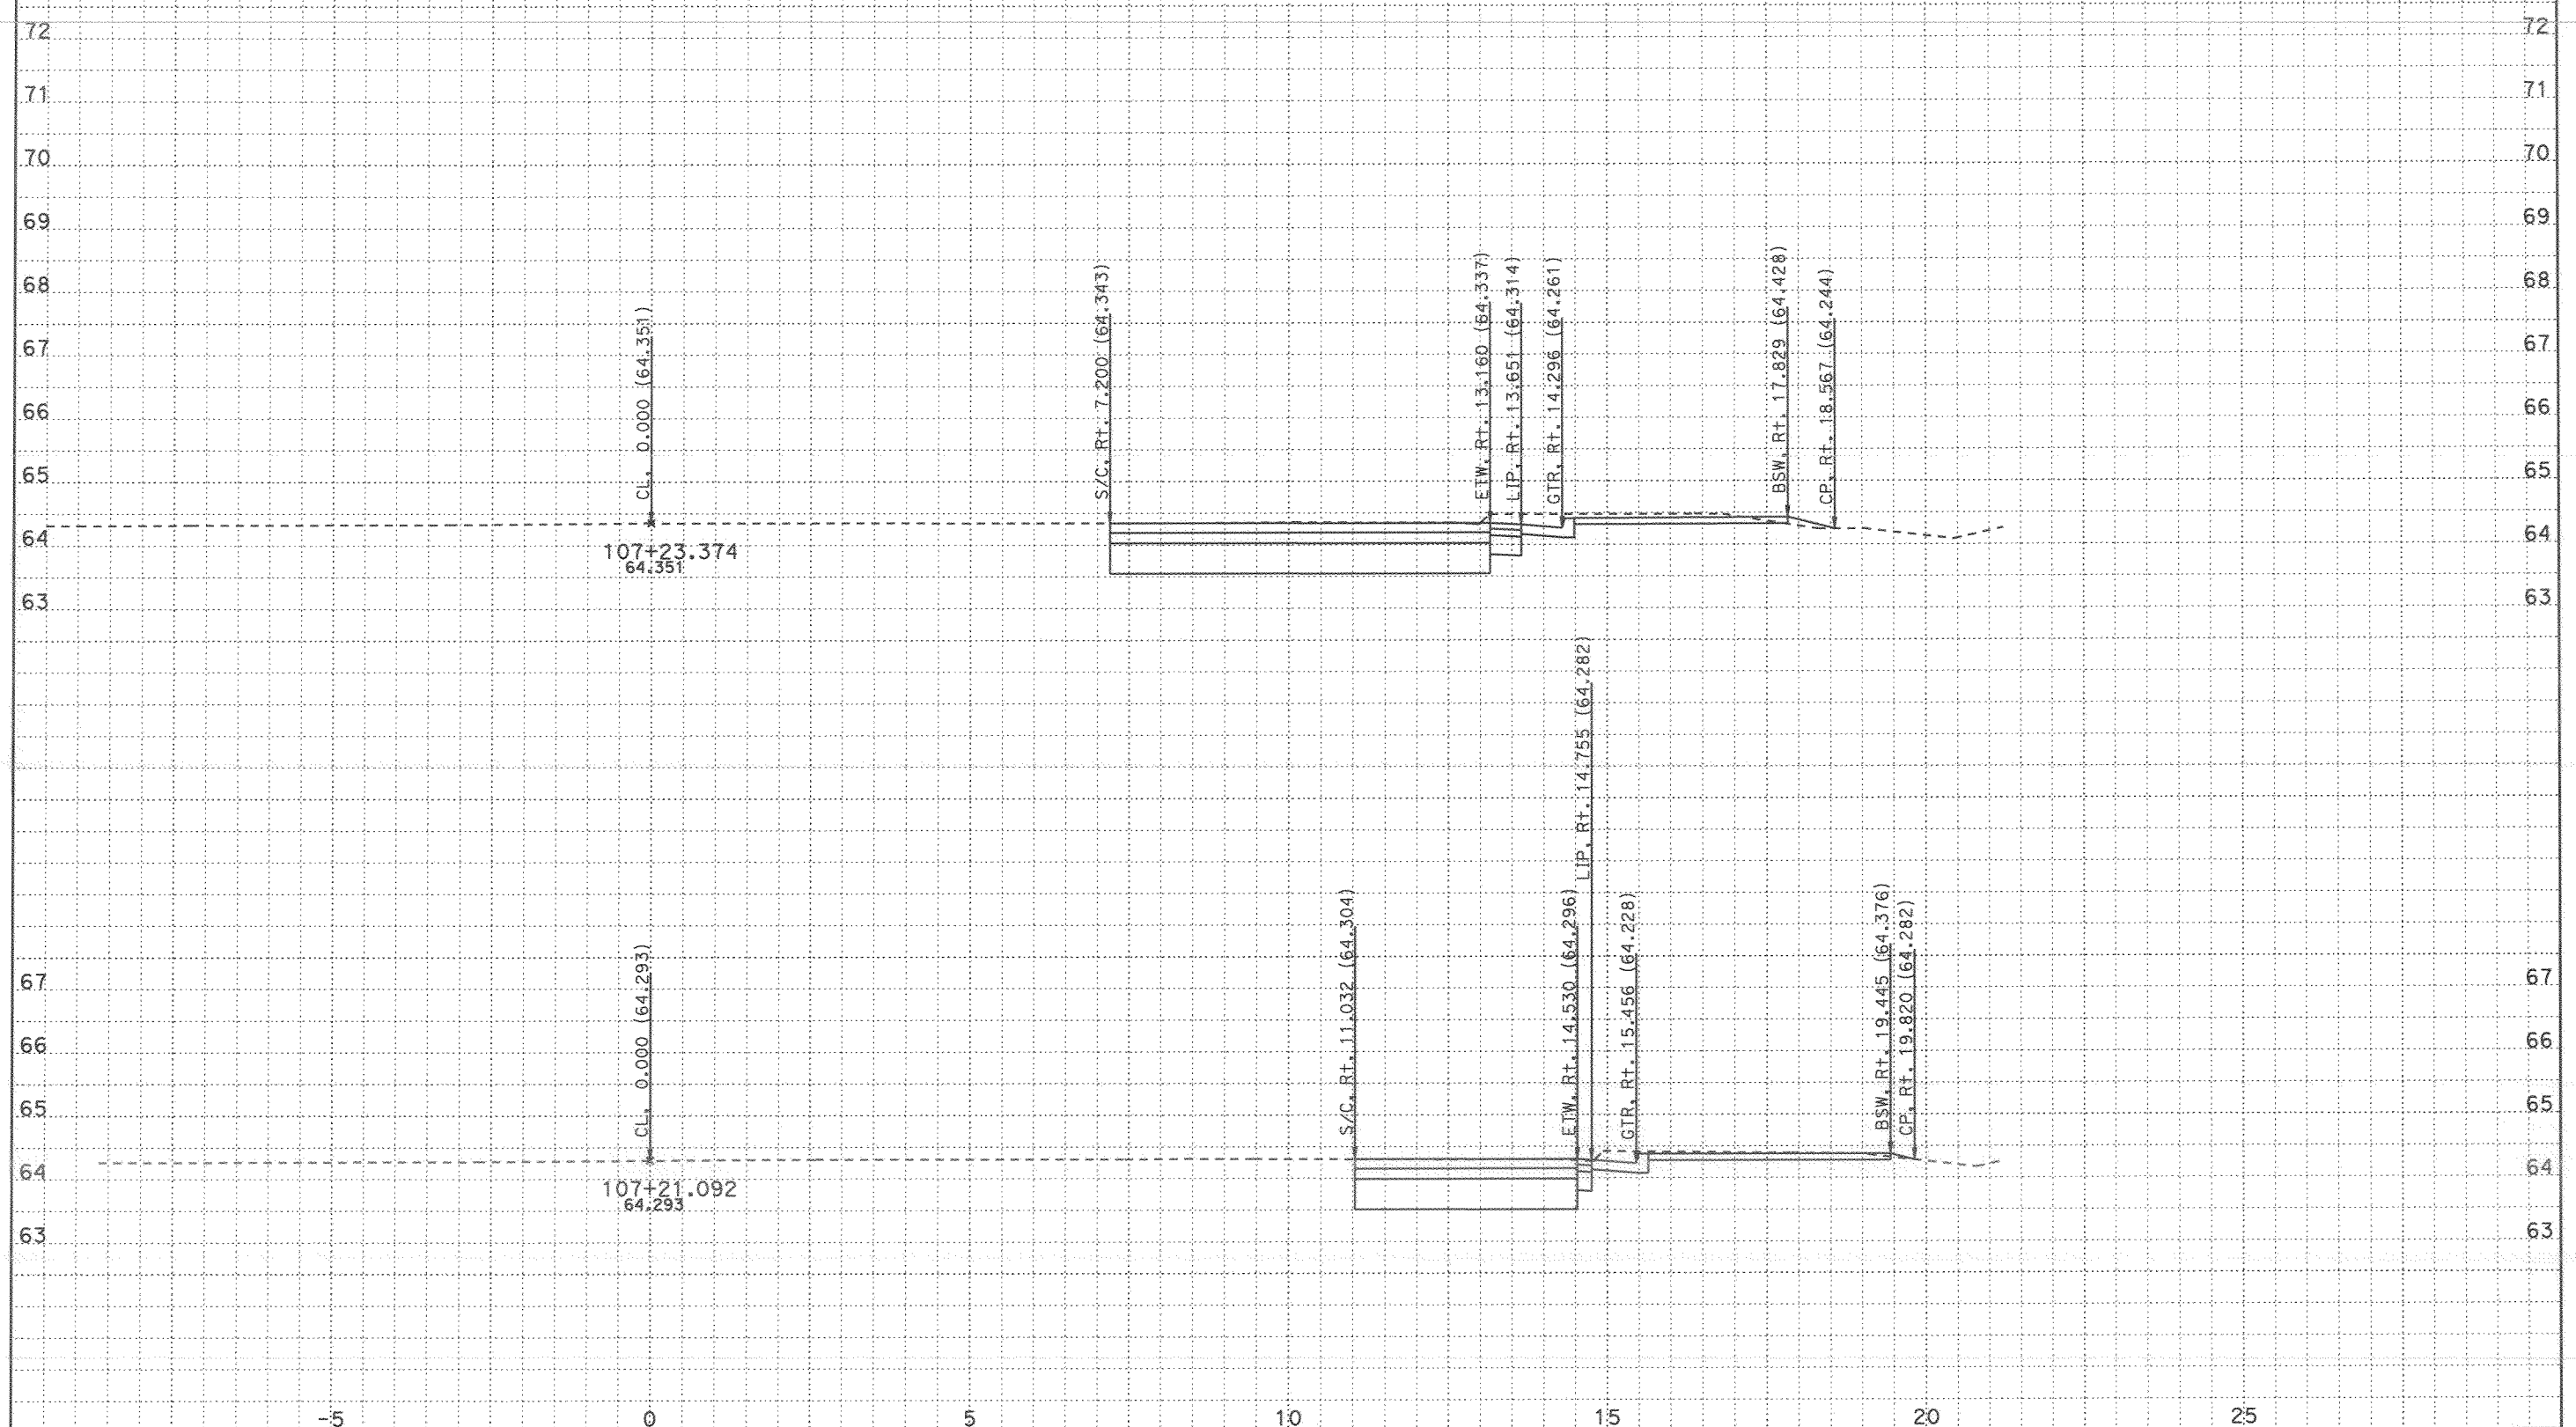


CROSS SECTIONS CREATED BY: Rod Mendoza DATE: 11/8/2007 ALL DIMENSIONS ARE METRIC

Project: 24020 File: D:\A_Projects\San_Diego_805\24020\tgrph.ear

PROJECT: SD 805
EA: 276201
KP: 9.8 / 12.7

Scale Ratio: 1:50 Horiz.
1:50 Vert.

**TELEGRAPH NB ONRAMP**
**CROSS SECTIONS**

# FOR EARTHWORK DEVELOPMENT ONLY

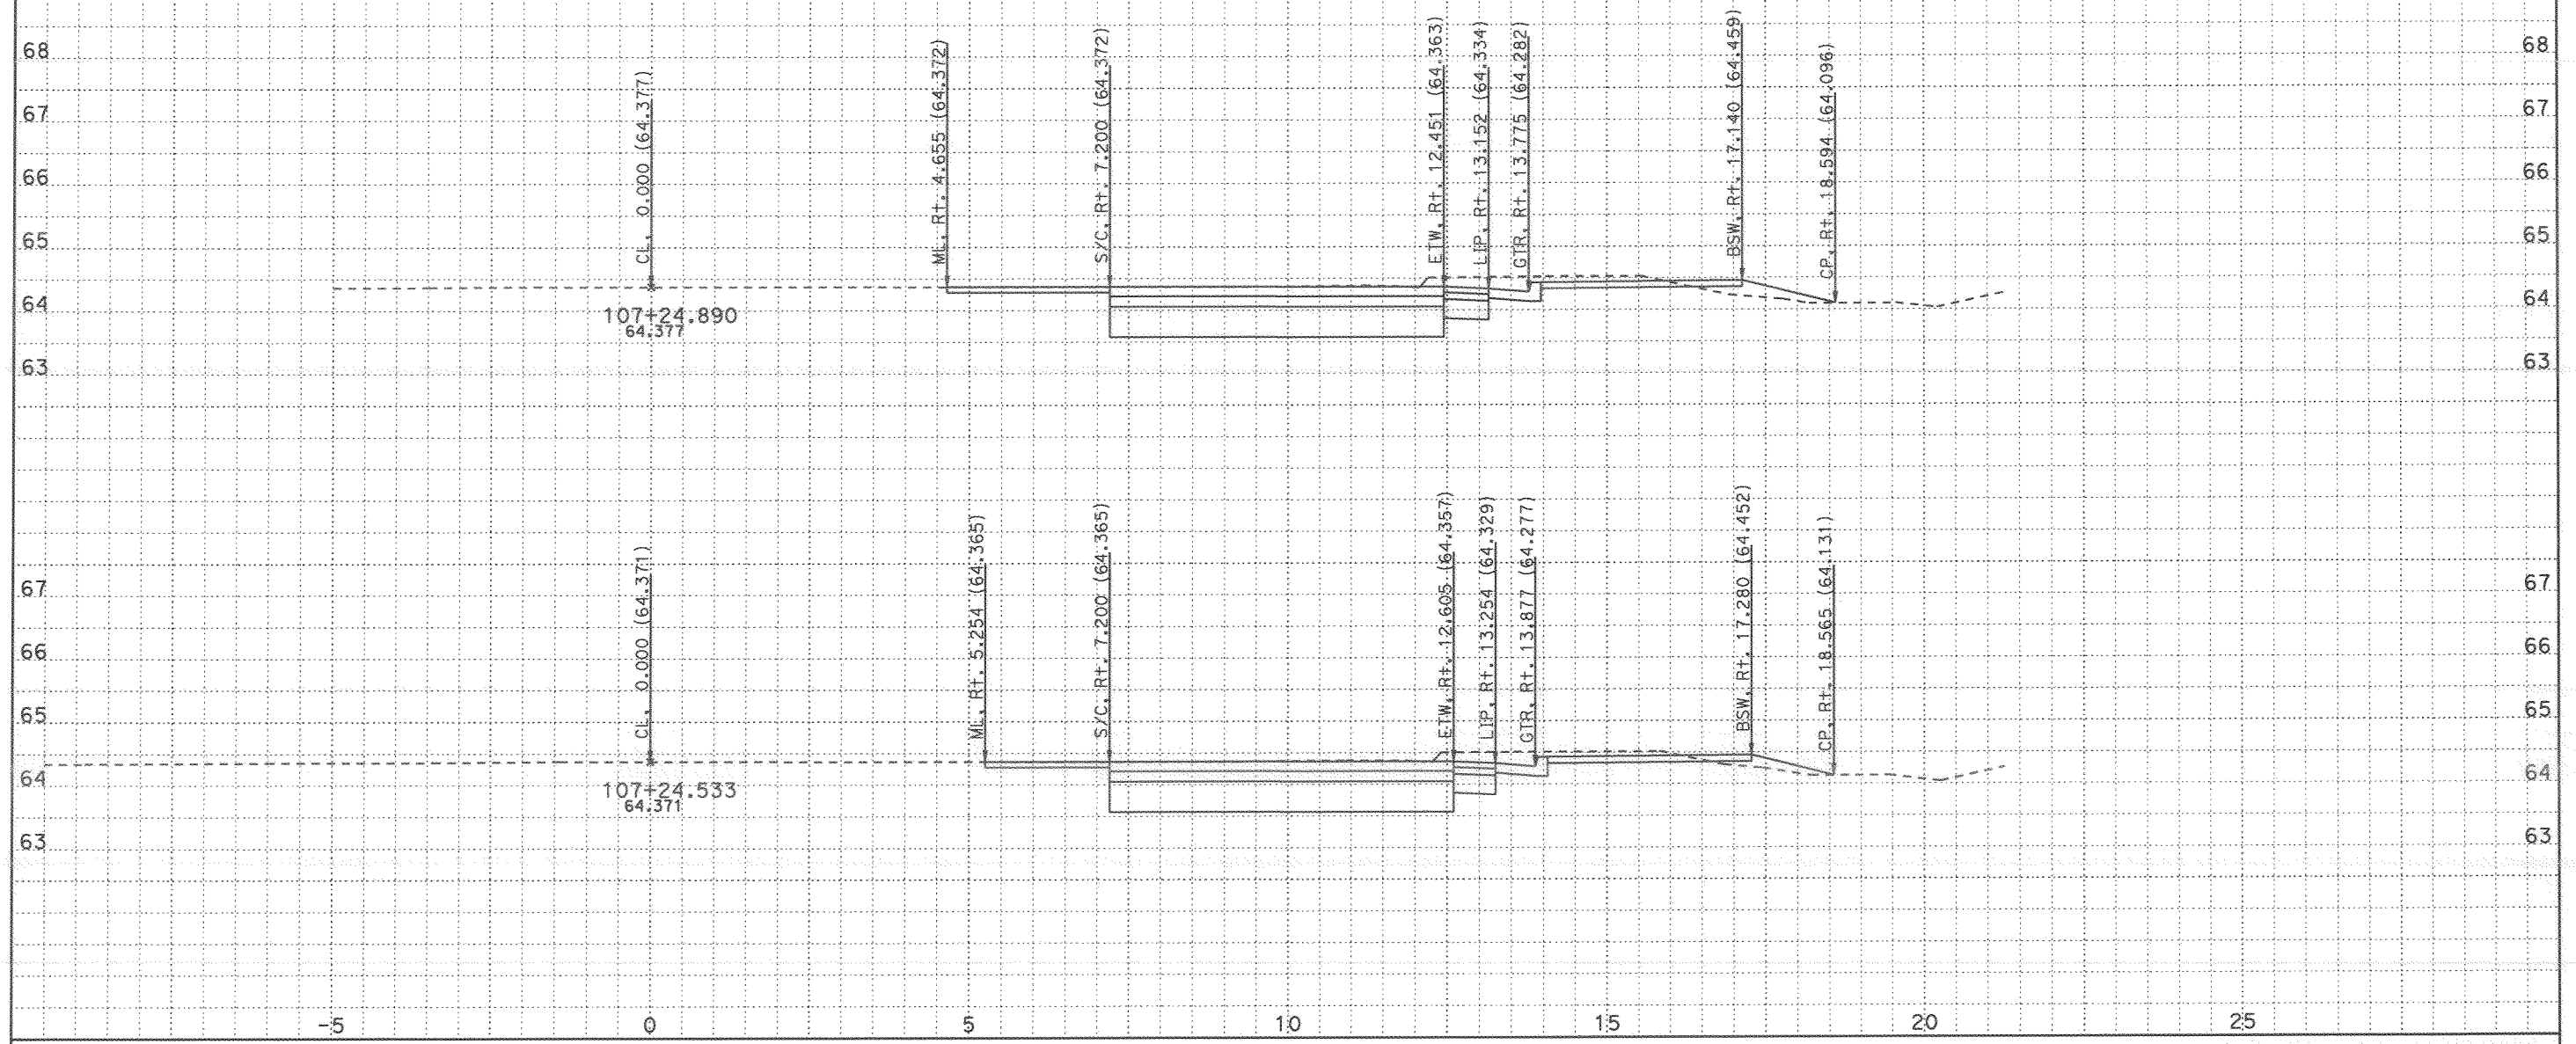


CROSS SECTIONS CREATED BY: Rod Mendoza DATE: 11/8/2007 ALL DIMENSIONS ARE METRIC

Project: 24020 File: D:\A_Projects\San_Diego_805\24020\tgrph.ear

PROJECT: SD 805
EA: 276201
KP: 9.8 / 12.7

Scale Ratio: 1:50 Horiz.
1:50 Vert.

**TELEGRAPH NB ONRAMP**
**CROSS SECTIONS**

SHEET 3 OF 40

# FOR EARTHWORK DEVELOPMENT ONLY

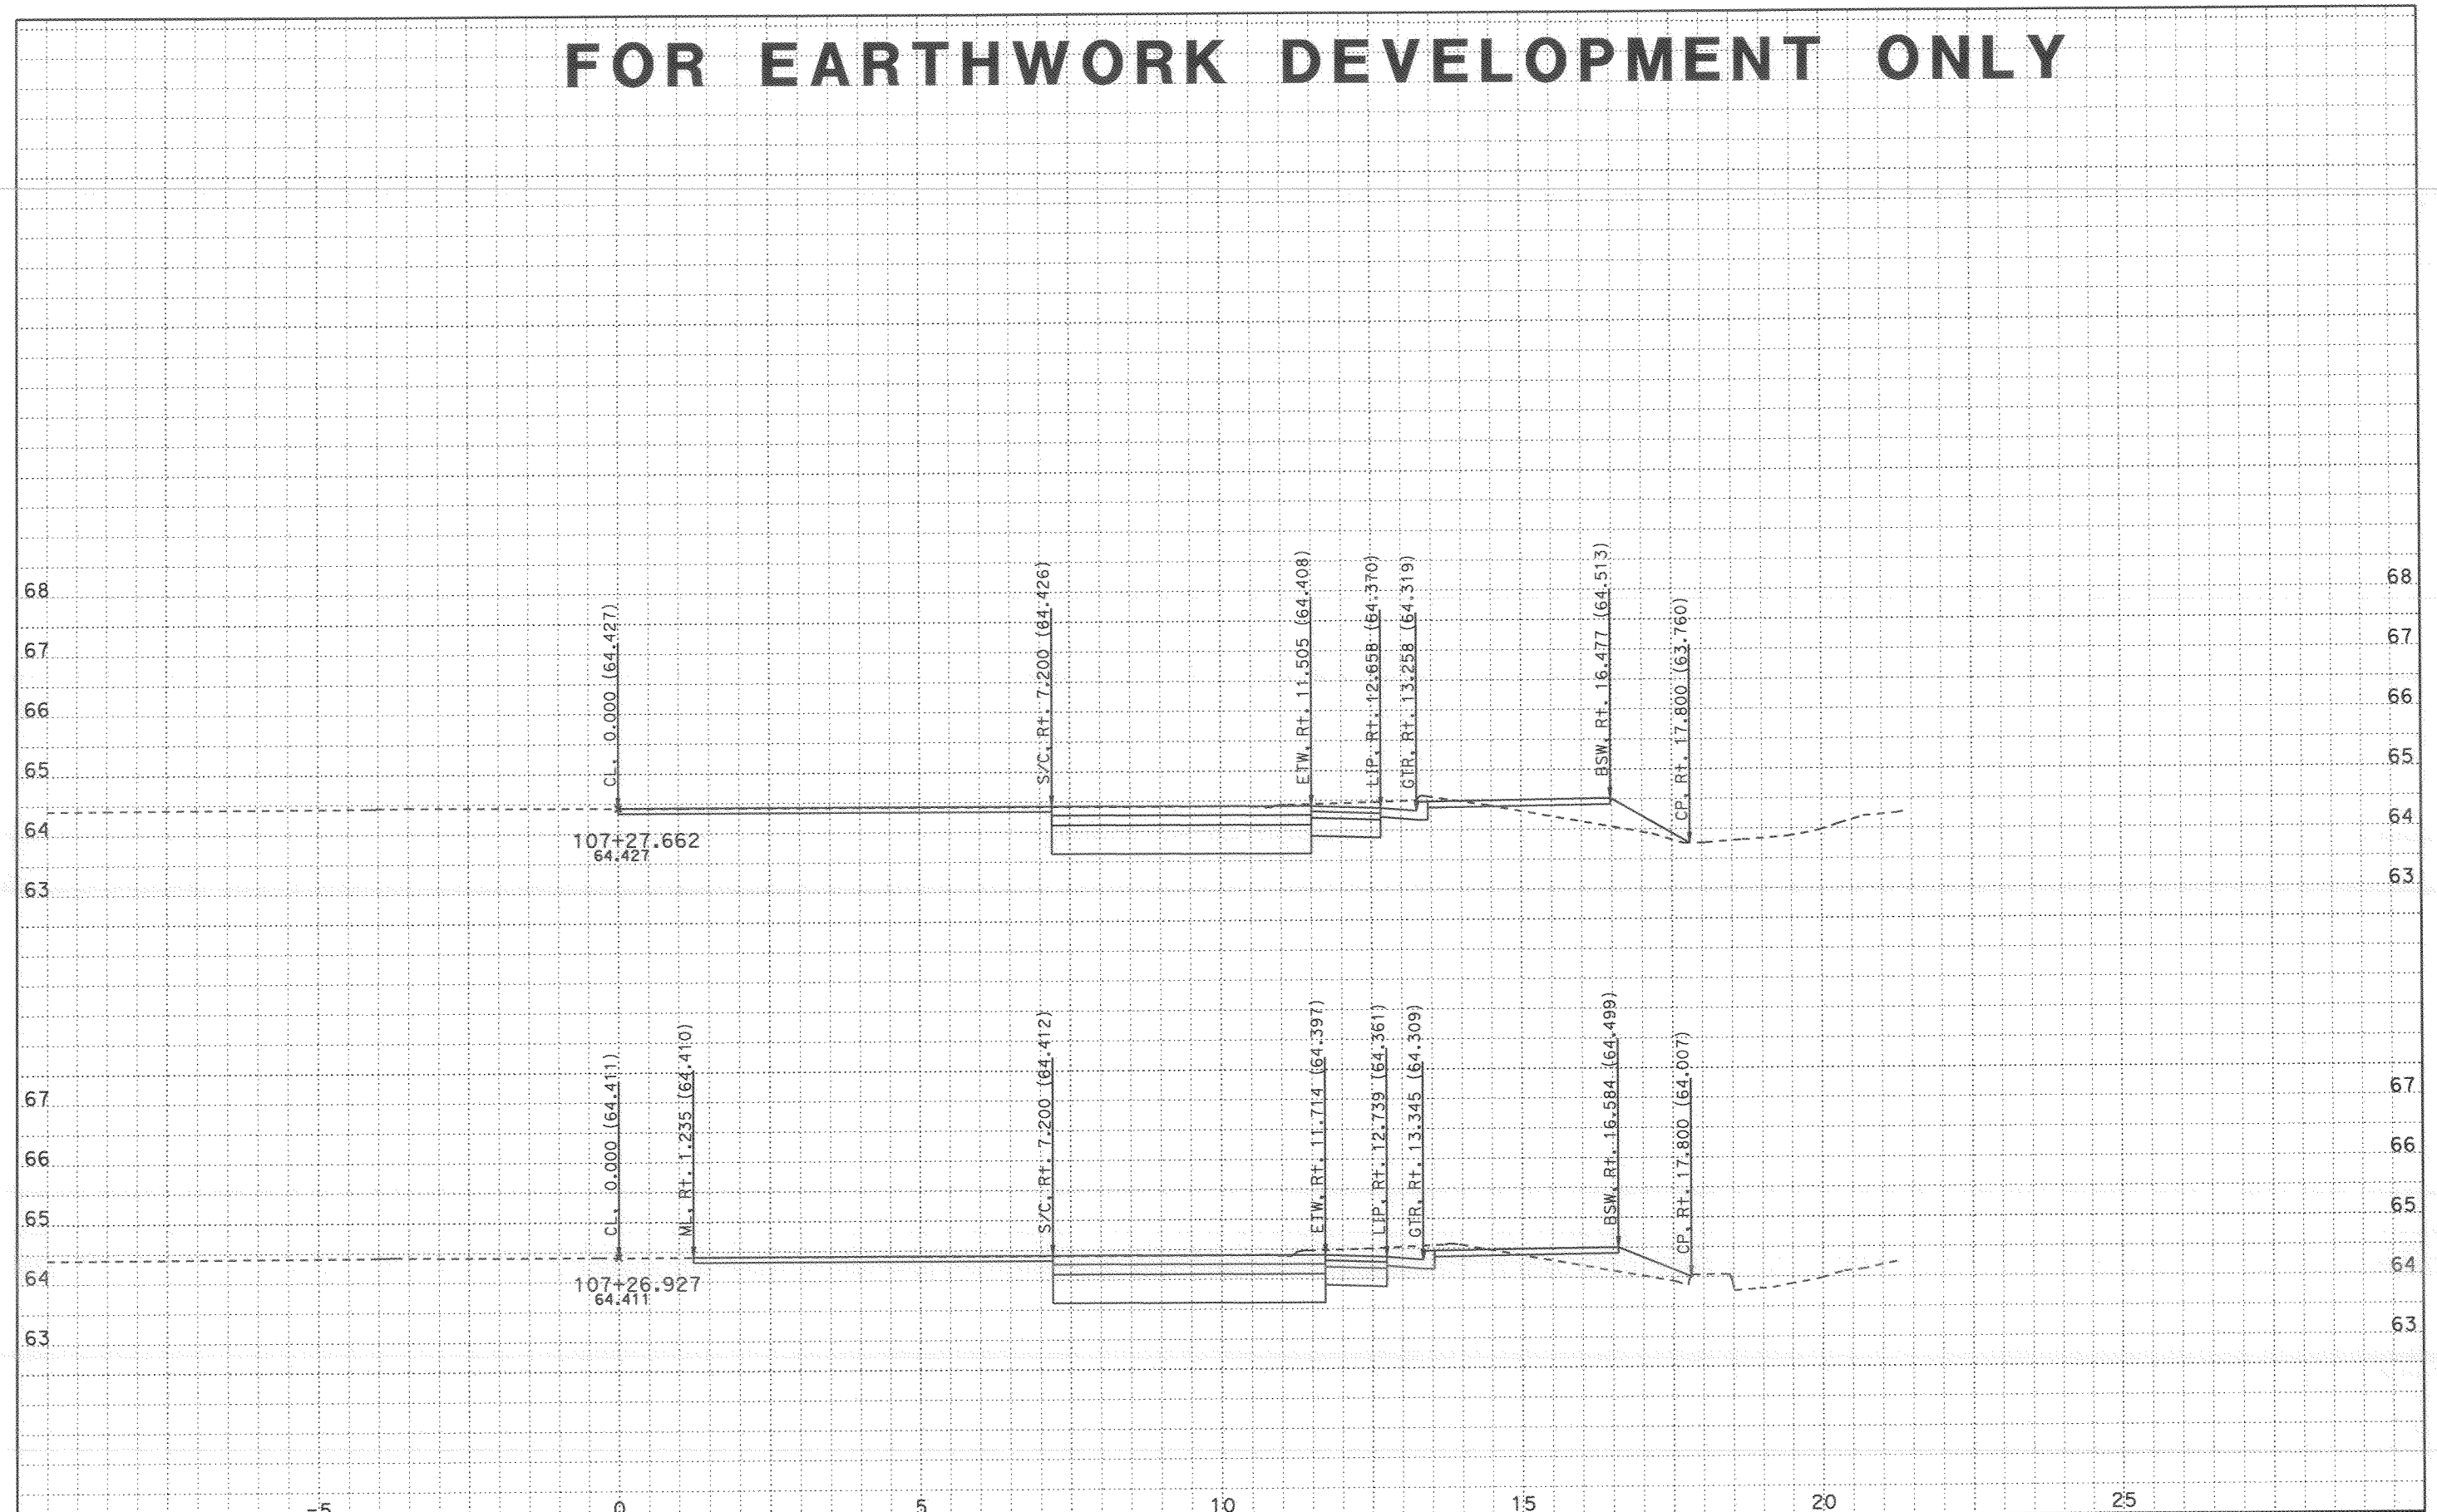


CROSS SECTIONS CREATED BY: Rod Mendoza DATE: 11/8/2007 ALL DIMENSIONS ARE METRIC

Project: 24020 File: D:\A_Projects\San_Diego_805\24020\tgrph.ear

PROJECT: SD 805
EA: 276201
KP: 9.8 / 12.7

Scale Ratio: 1:50 Horiz.
1:50 Vert.

**TELEGRAPH NB ONRAMP**
**CROSS SECTIONS**

# FOR EARTHWORK DEVELOPMENT ONLY

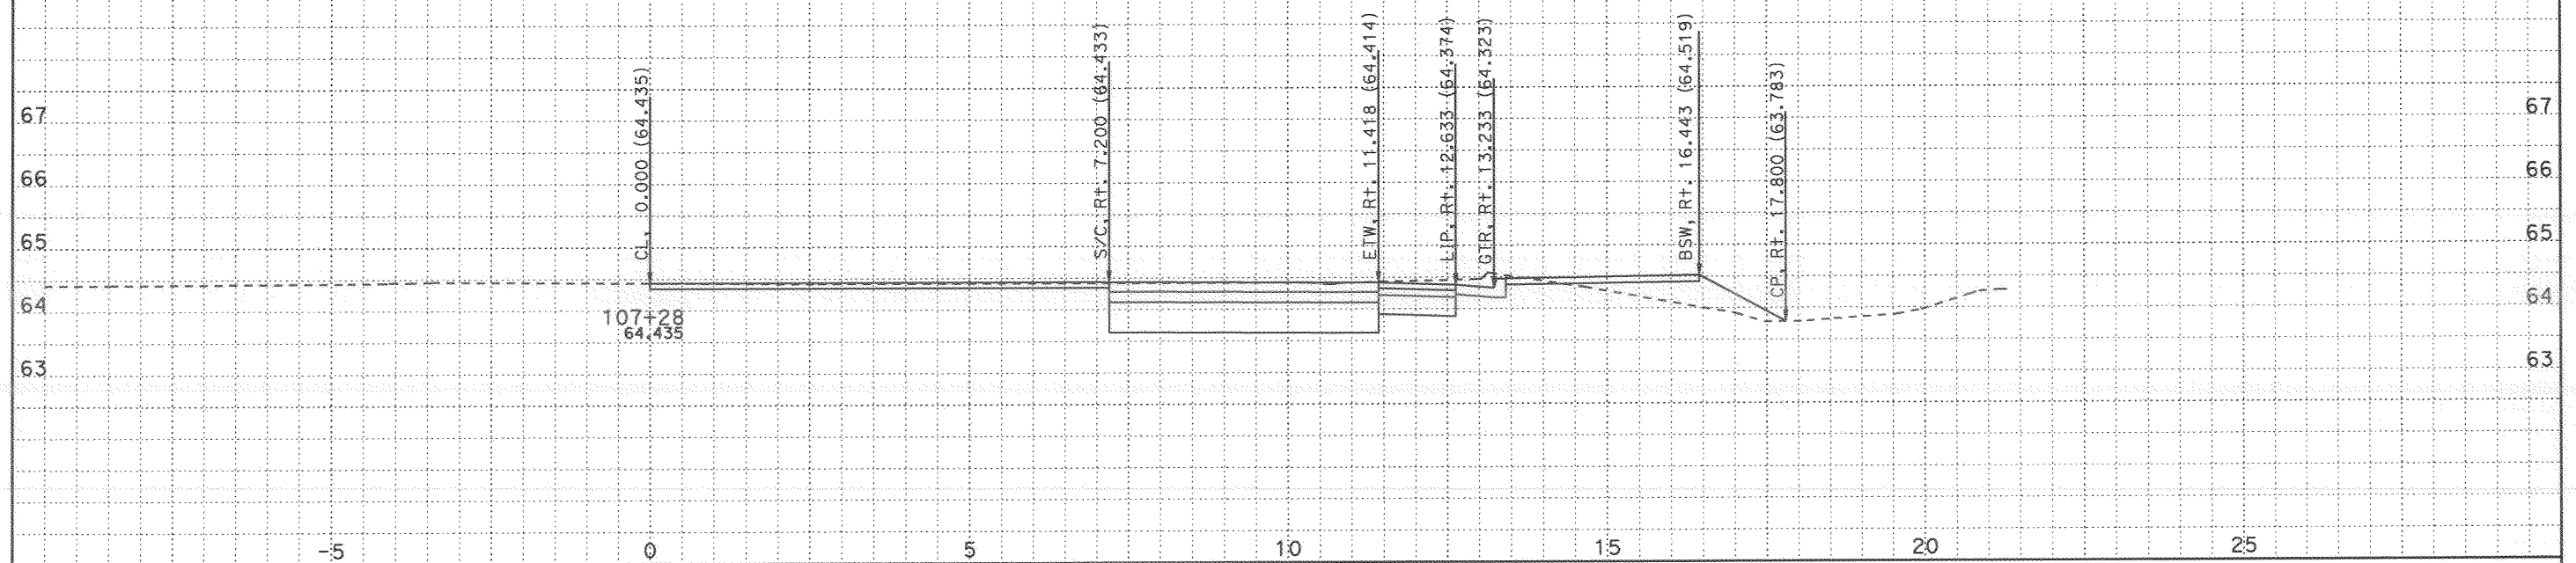


CROSS SECTIONS CREATED BY: Rod Mendoza DATE: 11/8/2007 ALL DIMENSIONS ARE METRIC

Project: 24020 File: D:\A_Projects\San_Diego_805\24020\tgrph.ear

PROJECT: SD 805
EA: 276201
KP: 9.8 / 12.7

Scale Ratio: 1:50 Horiz.
1:50 Vert.

**TELEGRAPH NB ONRAMP**
**CROSS SECTIONS**

# FOR EARTHWORK DEVELOPMENT ONLY

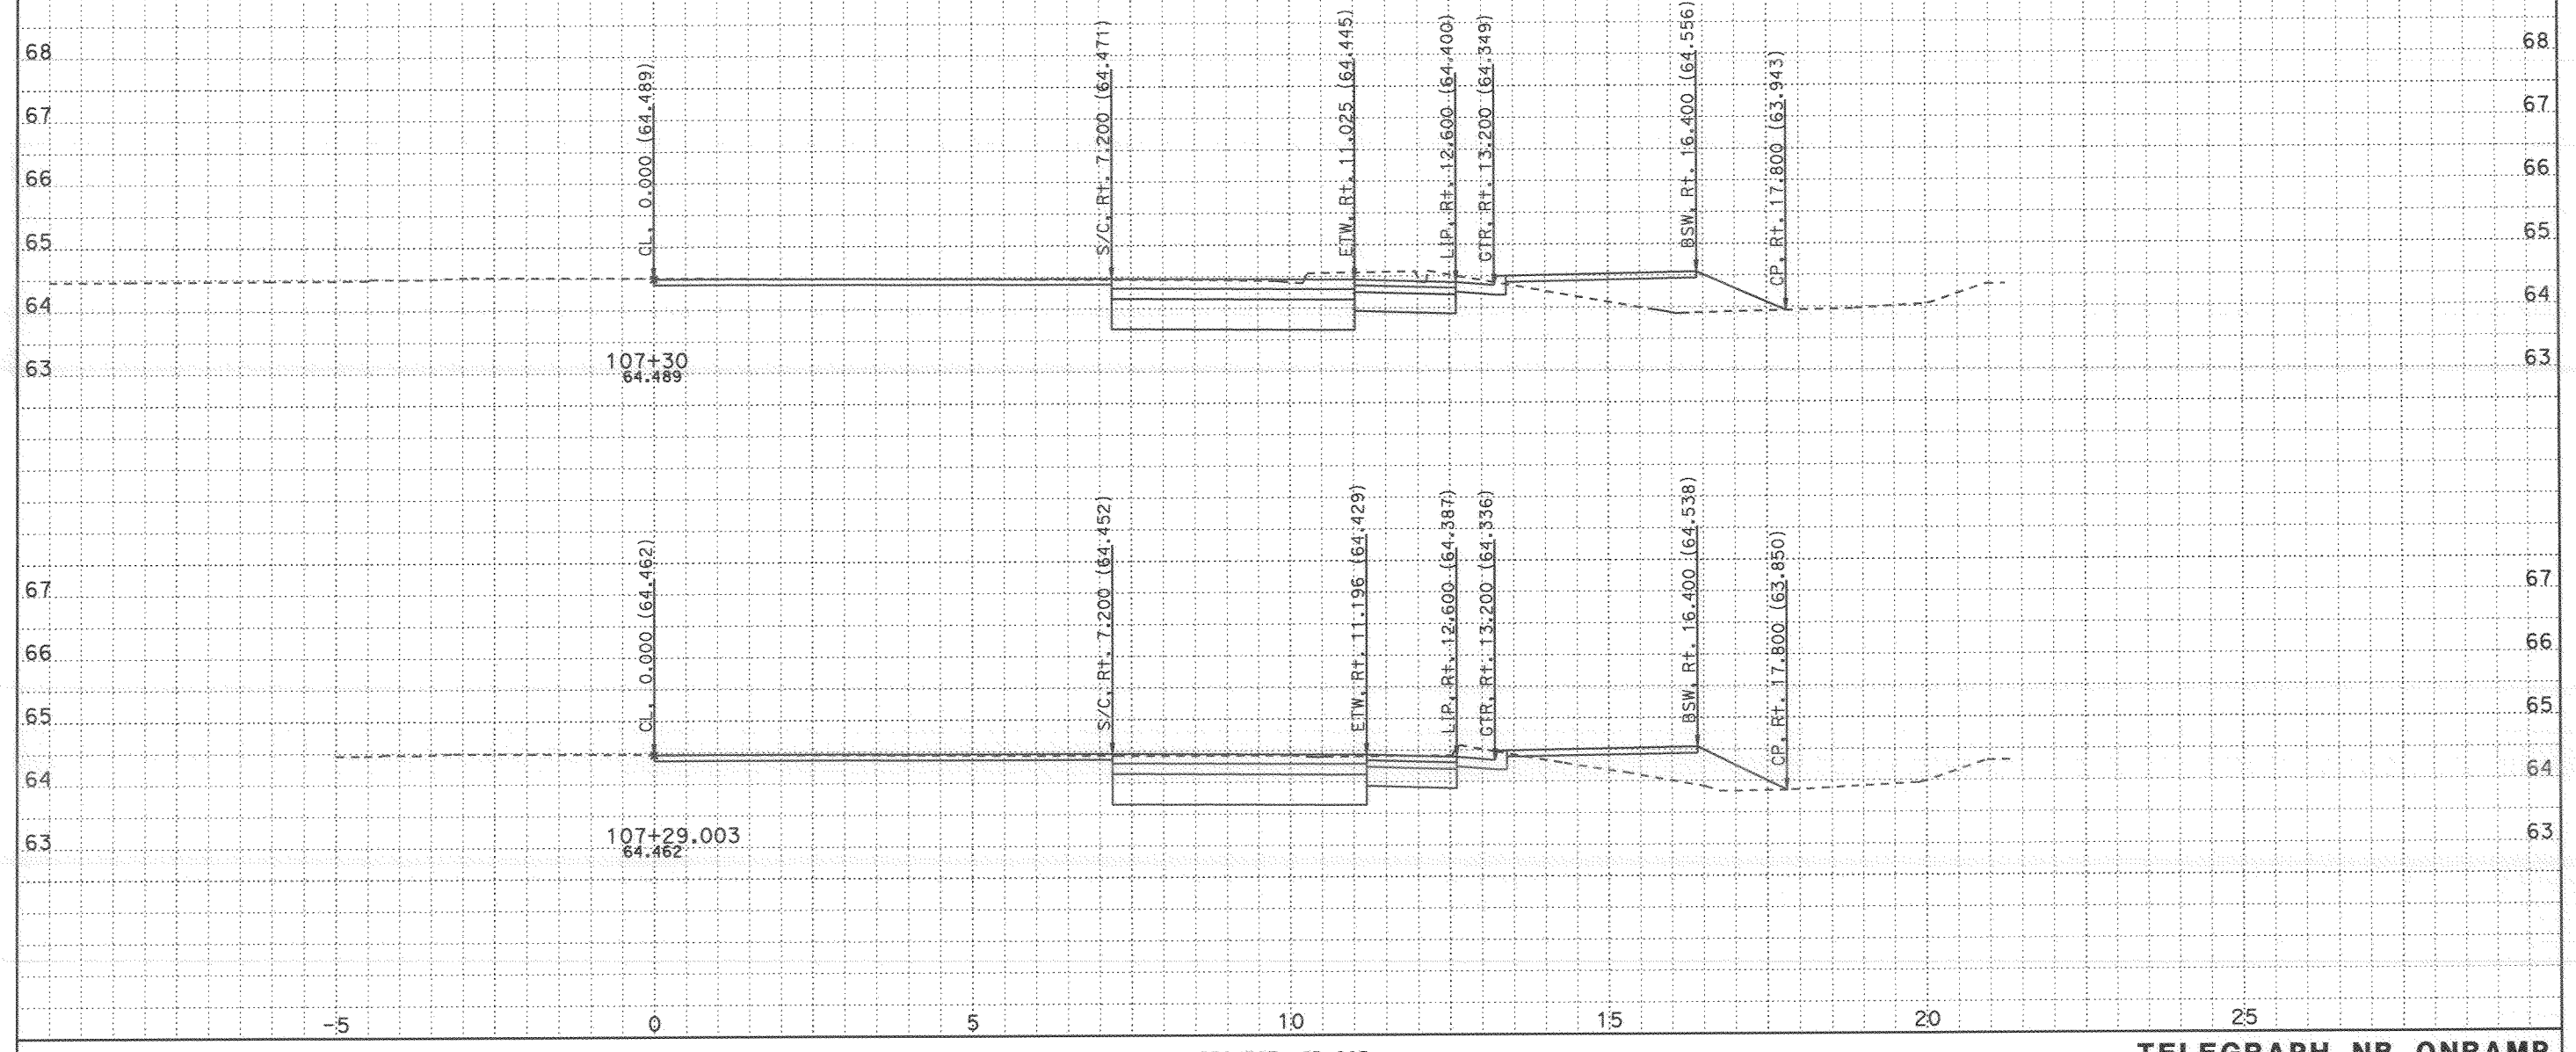


CROSS SECTIONS CREATED BY: Rod Mendoza DATE: 11/8/2007 ALL DIMENSIONS ARE METRIC

Project: 24020 File: D:\A_Projects\San_Diego_805\24020\tgrph.ear

PROJECT: SD 805
EA: 276201
KP: 9.8 / 12.7

Scale Ratio: 1:50 Horiz.
1:50 Vert.

**TELEGRAPH NB ONRAMP**
**CROSS SECTIONS**

SHEET 6 OF 40

# FOR EARTHWORK DEVELOPMENT ONLY

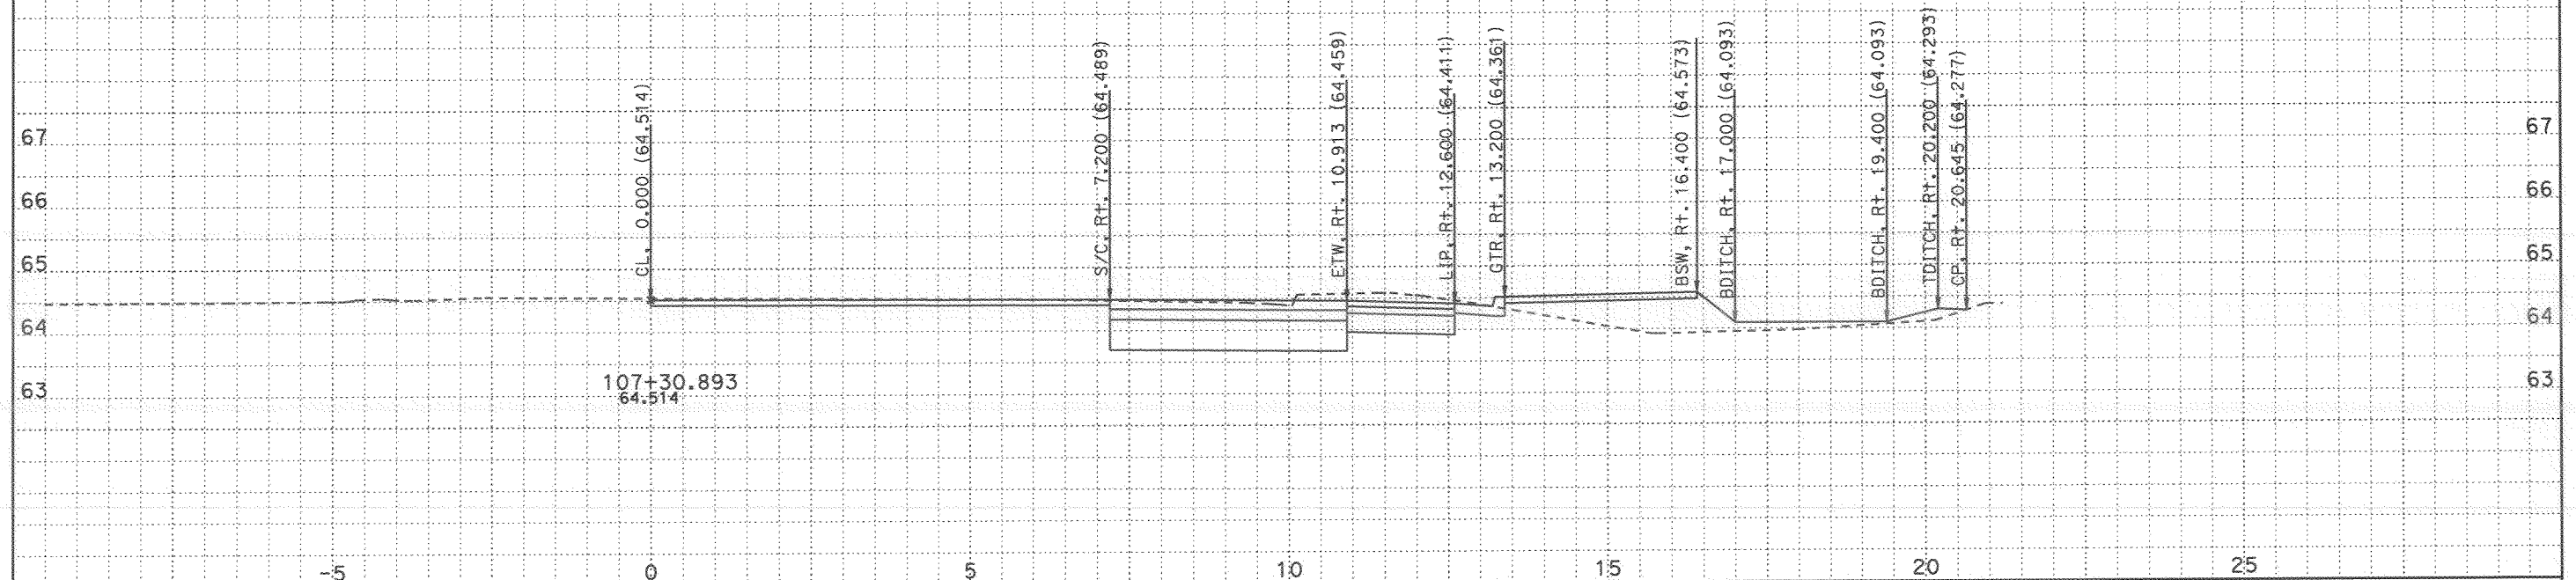


CROSS SECTIONS CREATED BY: Rod Mendoza DATE: 11/8/2007 ALL DIMENSIONS ARE METRIC

Project: 24020 File: D:\A_Projects\San_Diego_805\24020\tgrph.ear

PROJECT: SD 805
EA: 276201
KP: 9.8 / 12.7

Scale Ratio: 1:50 Horiz.
1:50 Vert.

**TELEGRAPH NB ONRAMP**
**CROSS SECTIONS**

SHEET 7 OF 40

# FOR EARTHWORK DEVELOPMENT ONLY

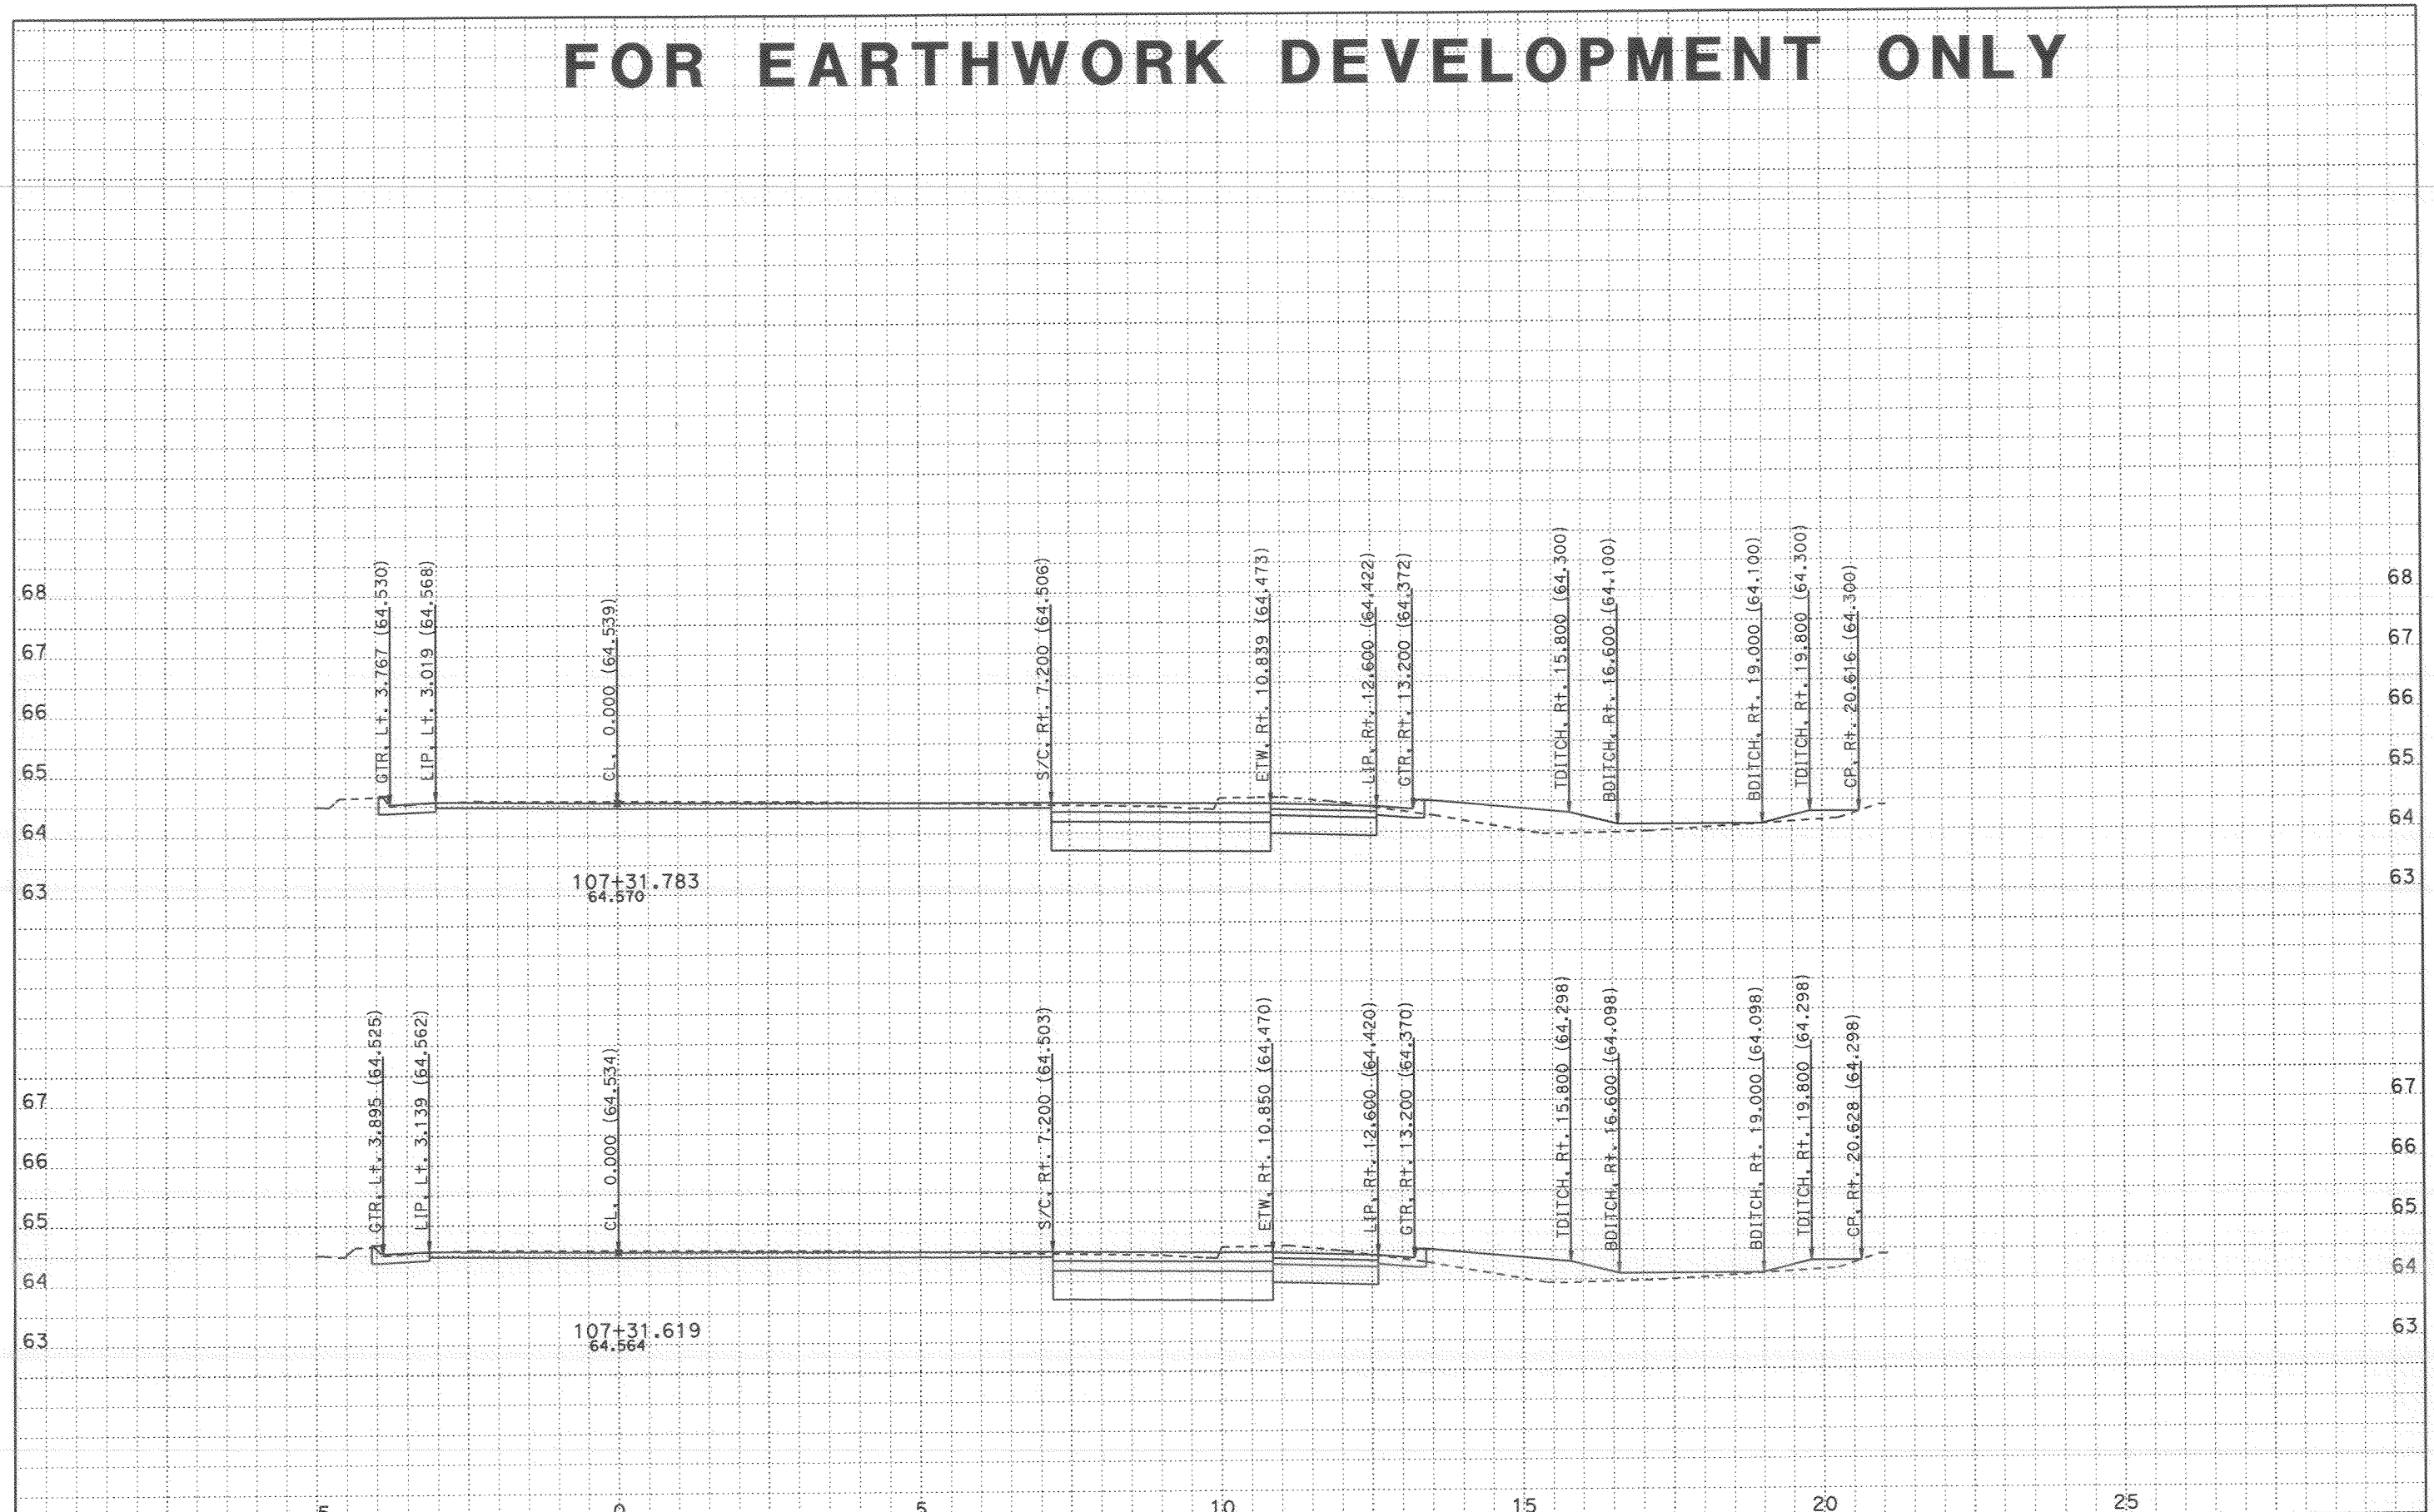


CROSS SECTIONS CREATED BY: Rod Mendoza DATE: 11/8/2007 ALL DIMENSIONS ARE METRIC

Project: 24020 File: D:\A_Projects\San_Diego_805\24020\tgrph.ear

PROJECT: SD 805
EA: 276201
KP: 9.8 / 12.7

Scale Ratio: 1:50 Horiz.
1:50 Vert.

**TELEGRAPH NB ONRAMP**
**CROSS SECTIONS**

SHEET 8 OF 40

# FOR EARTHWORK DEVELOPMENT ONLY

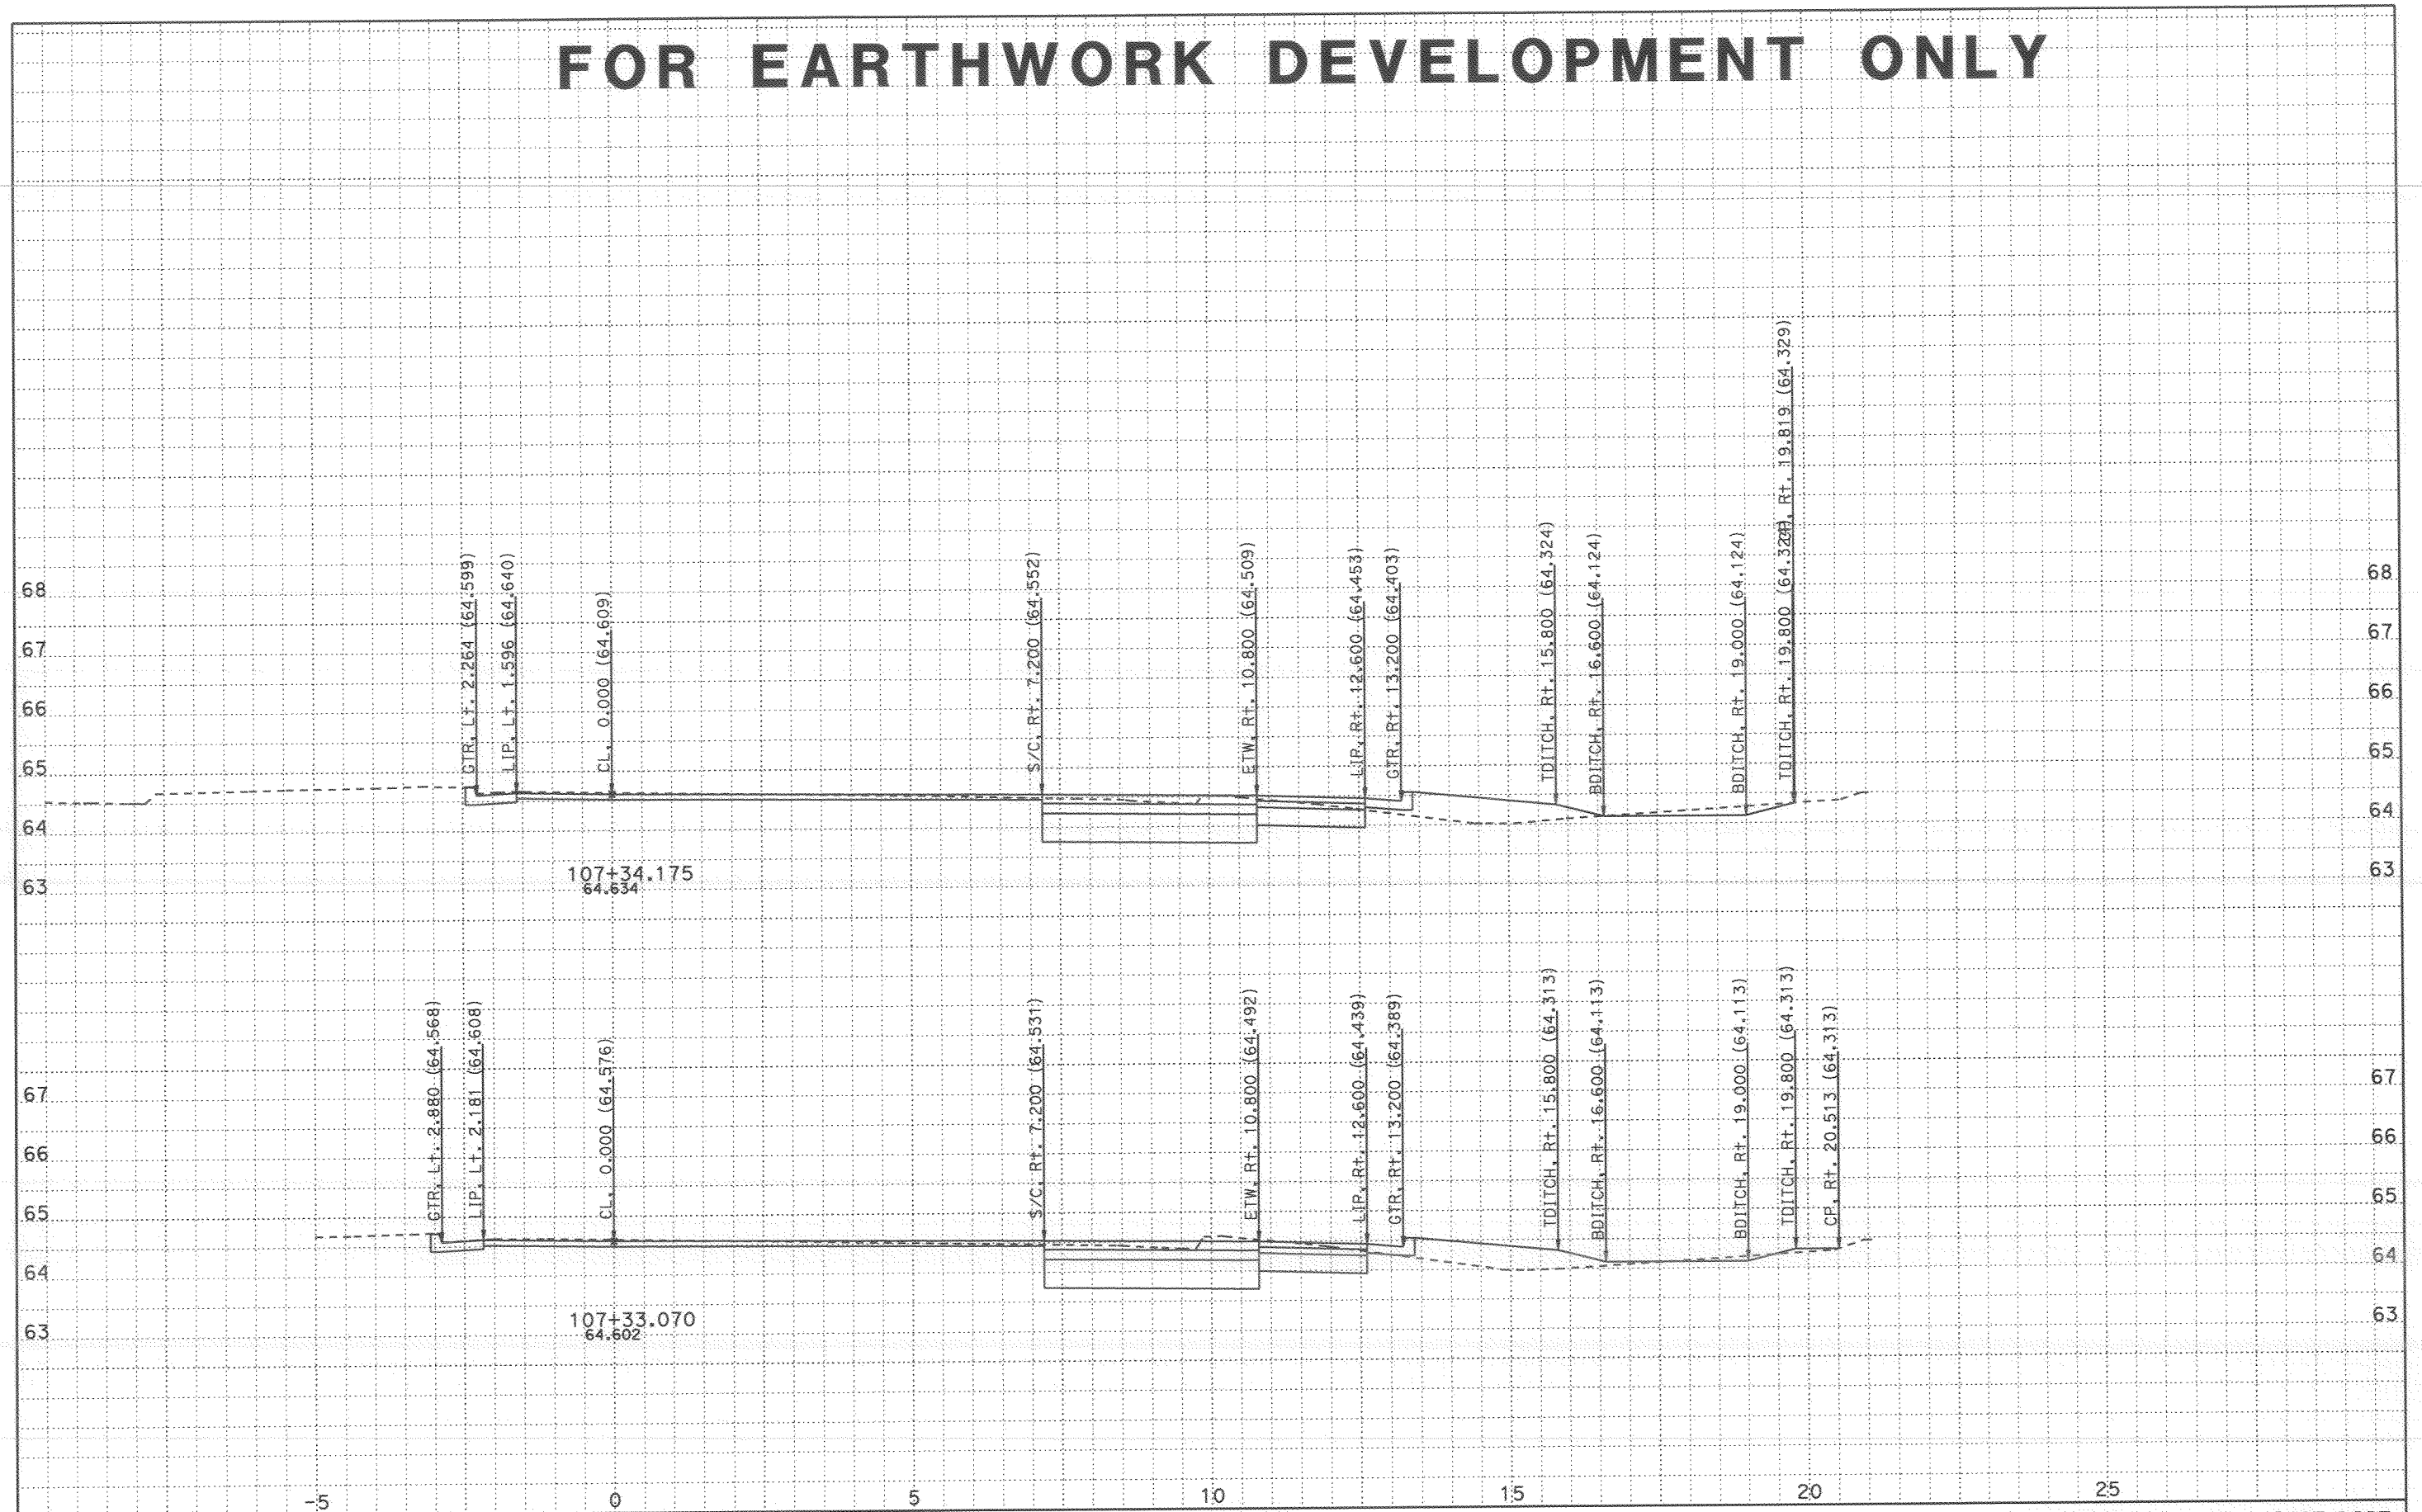


CROSS SECTIONS CREATED BY: Rod Mendoza DATE: 11/8/2007 ALL DIMENSIONS ARE METRIC

Project: 24020 File: D:\A_Projects\San_Diego_805\24020\tgrph.ear

PROJECT: SD 805
EA: 276201
KP: 9.8 / 12.7

Scale Ratio: 1:50 Horiz.
1:50 Vert.

**TELEGRAPH NB ONRAMP**
**CROSS SECTIONS**

SHEET 9 OF 40

# FOR EARTHWORK DEVELOPMENT ONLY

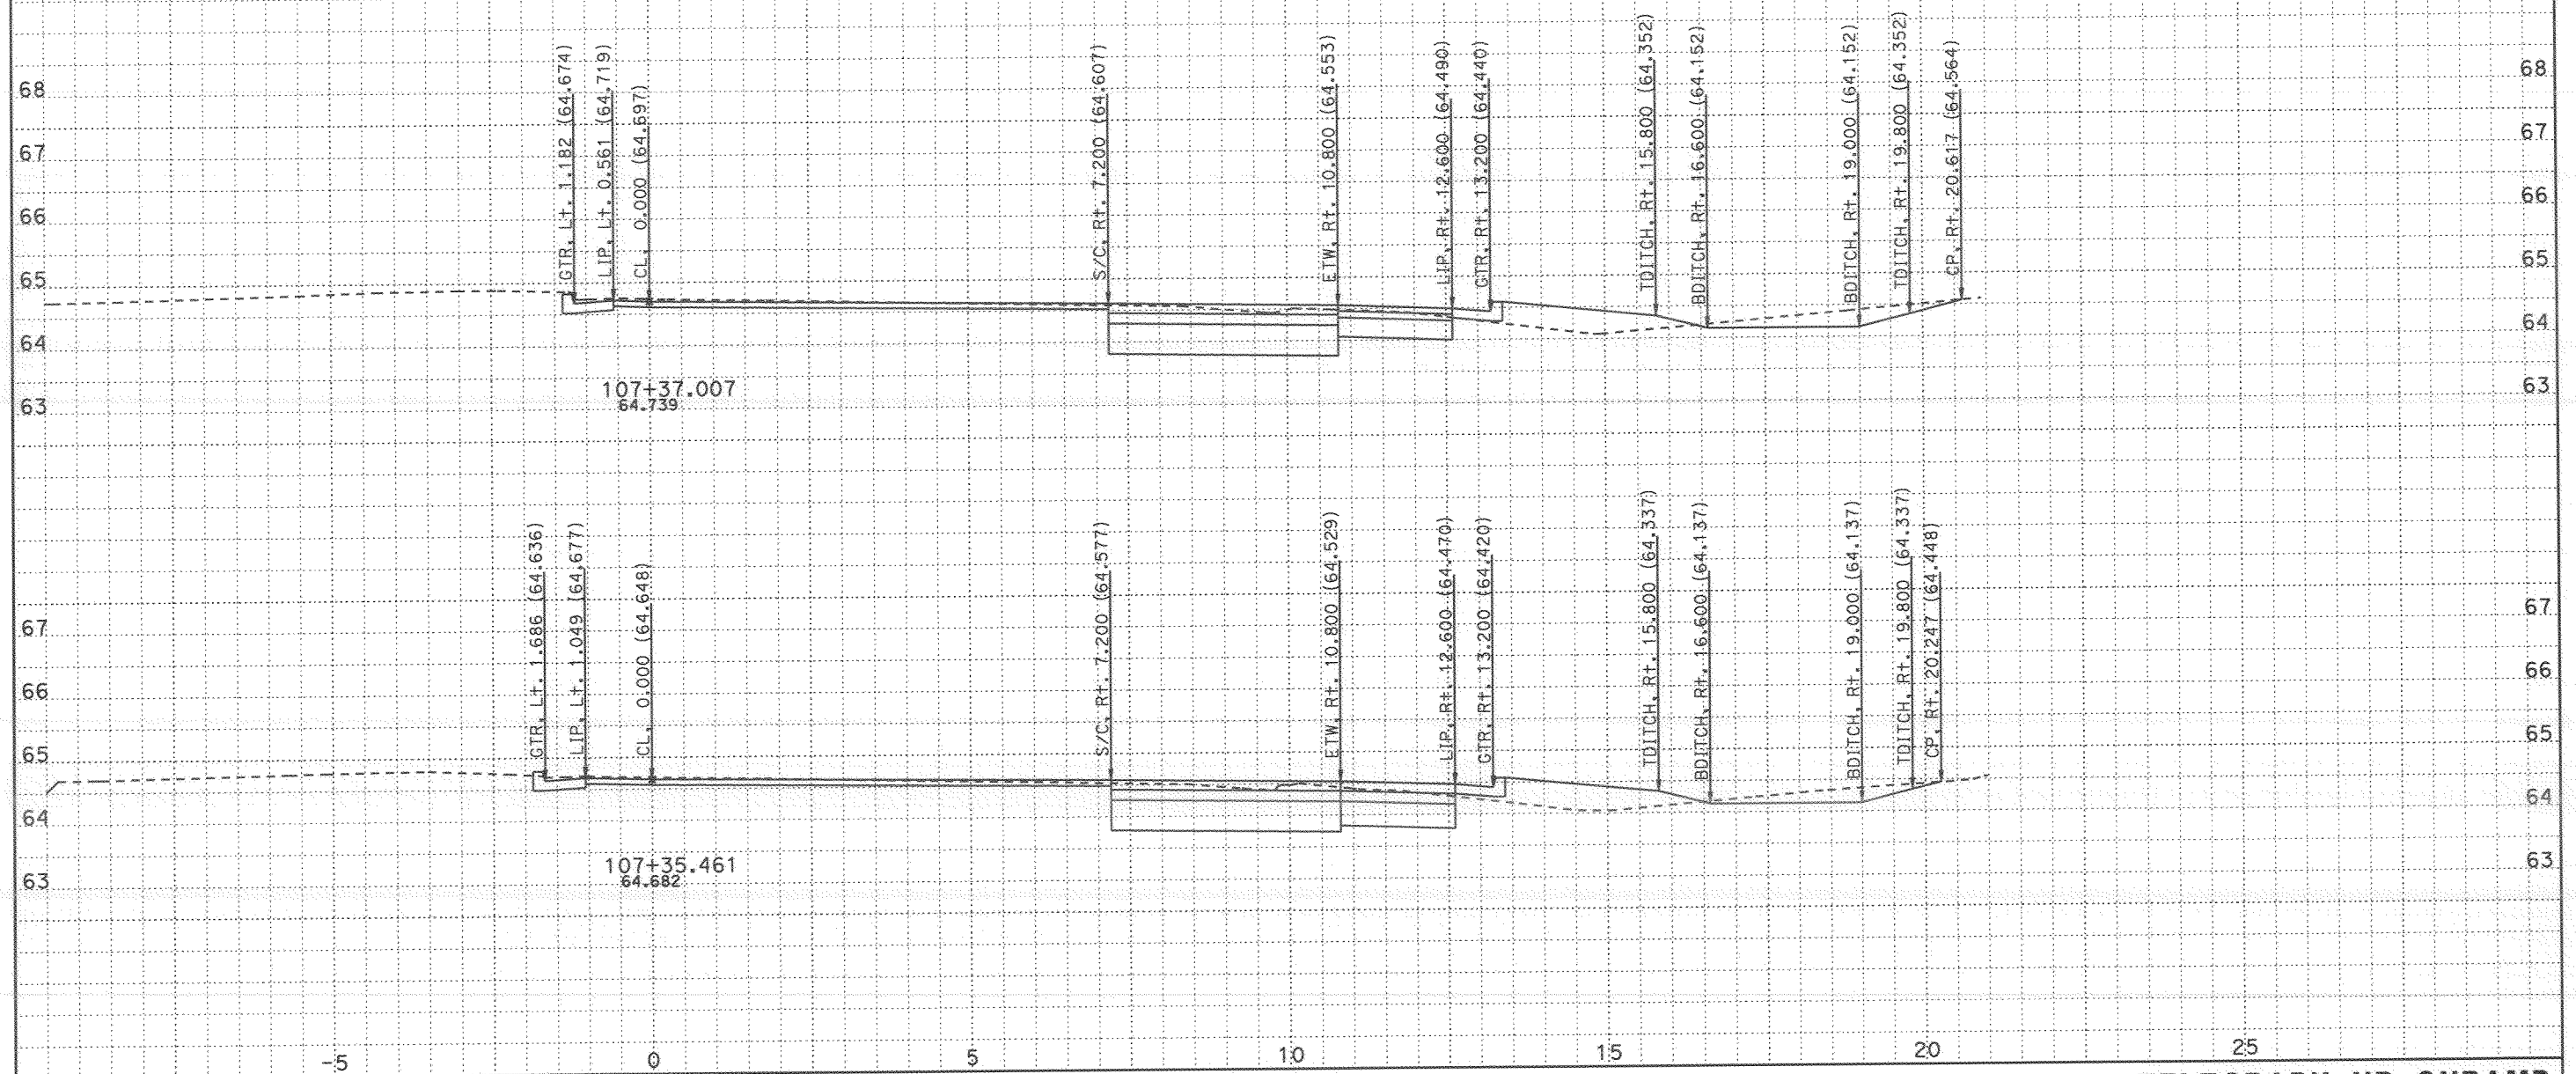


CROSS SECTIONS CREATED BY: Rod Mendoza DATE: 11/8/2007 ALL DIMENSIONS ARE METRIC

Project: 24020 File: D:\A_Projects\San_Diego_805\24020\tgrph.ear

PROJECT: SD 805
EA: 276201
KP: 9.8 / 12.7

Scale Ratio: 1:50 Horiz.
1:50 Vert.

**TELEGRAPH NB ONRAMP**
**CROSS SECTIONS**

SHEET 10 OF 40

# FOR EARTHWORK DEVELOPMENT ONLY

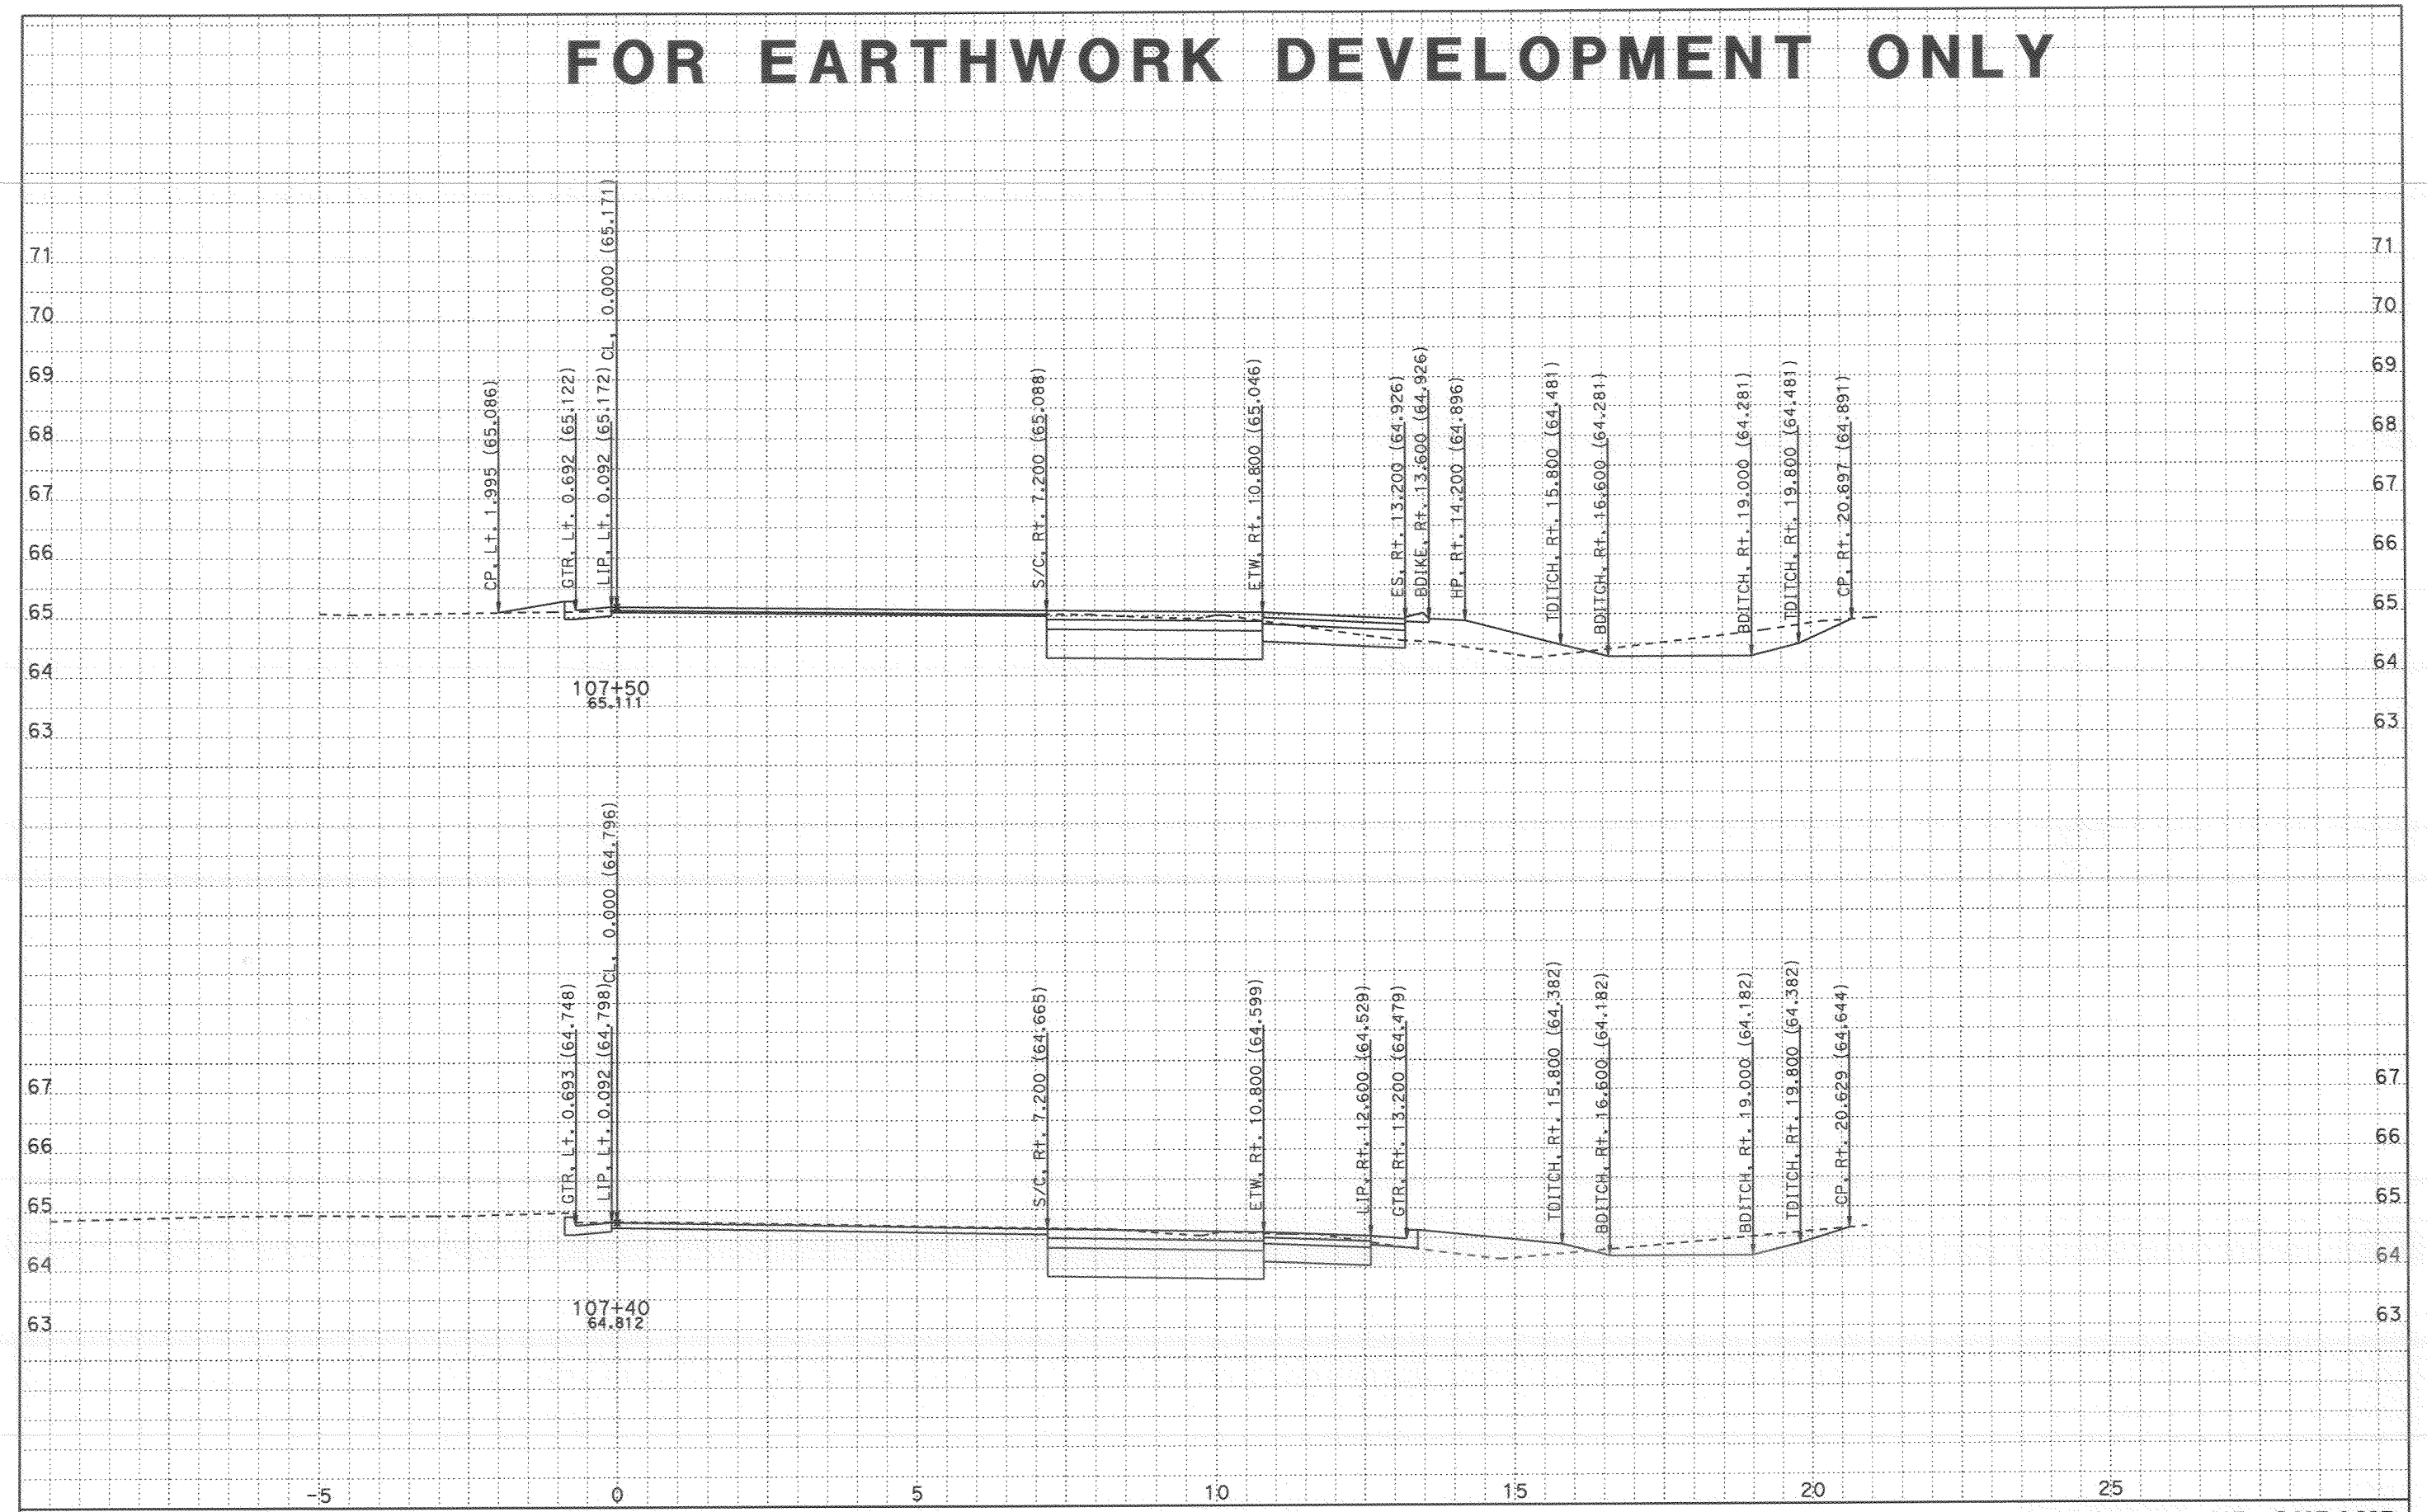


CROSS SECTIONS CREATED BY: Rod Mendoza DATE: 11/8/2007 ALL DIMENSIONS ARE METRIC

Project: 24020 File: D:\A_Projects\San_Diego_805\24020\tgrph.ear

PROJECT: SD 805
EA: 276201
KP: 9.8 / 12.7

Scale Ratio: 1:50 Horiz.
1:50 Vert.

**TELEGRAPH NB ONRAMP**
**CROSS SECTIONS**

SHEET 11 OF 40

# FOR EARTHWORK DEVELOPMENT ONLY

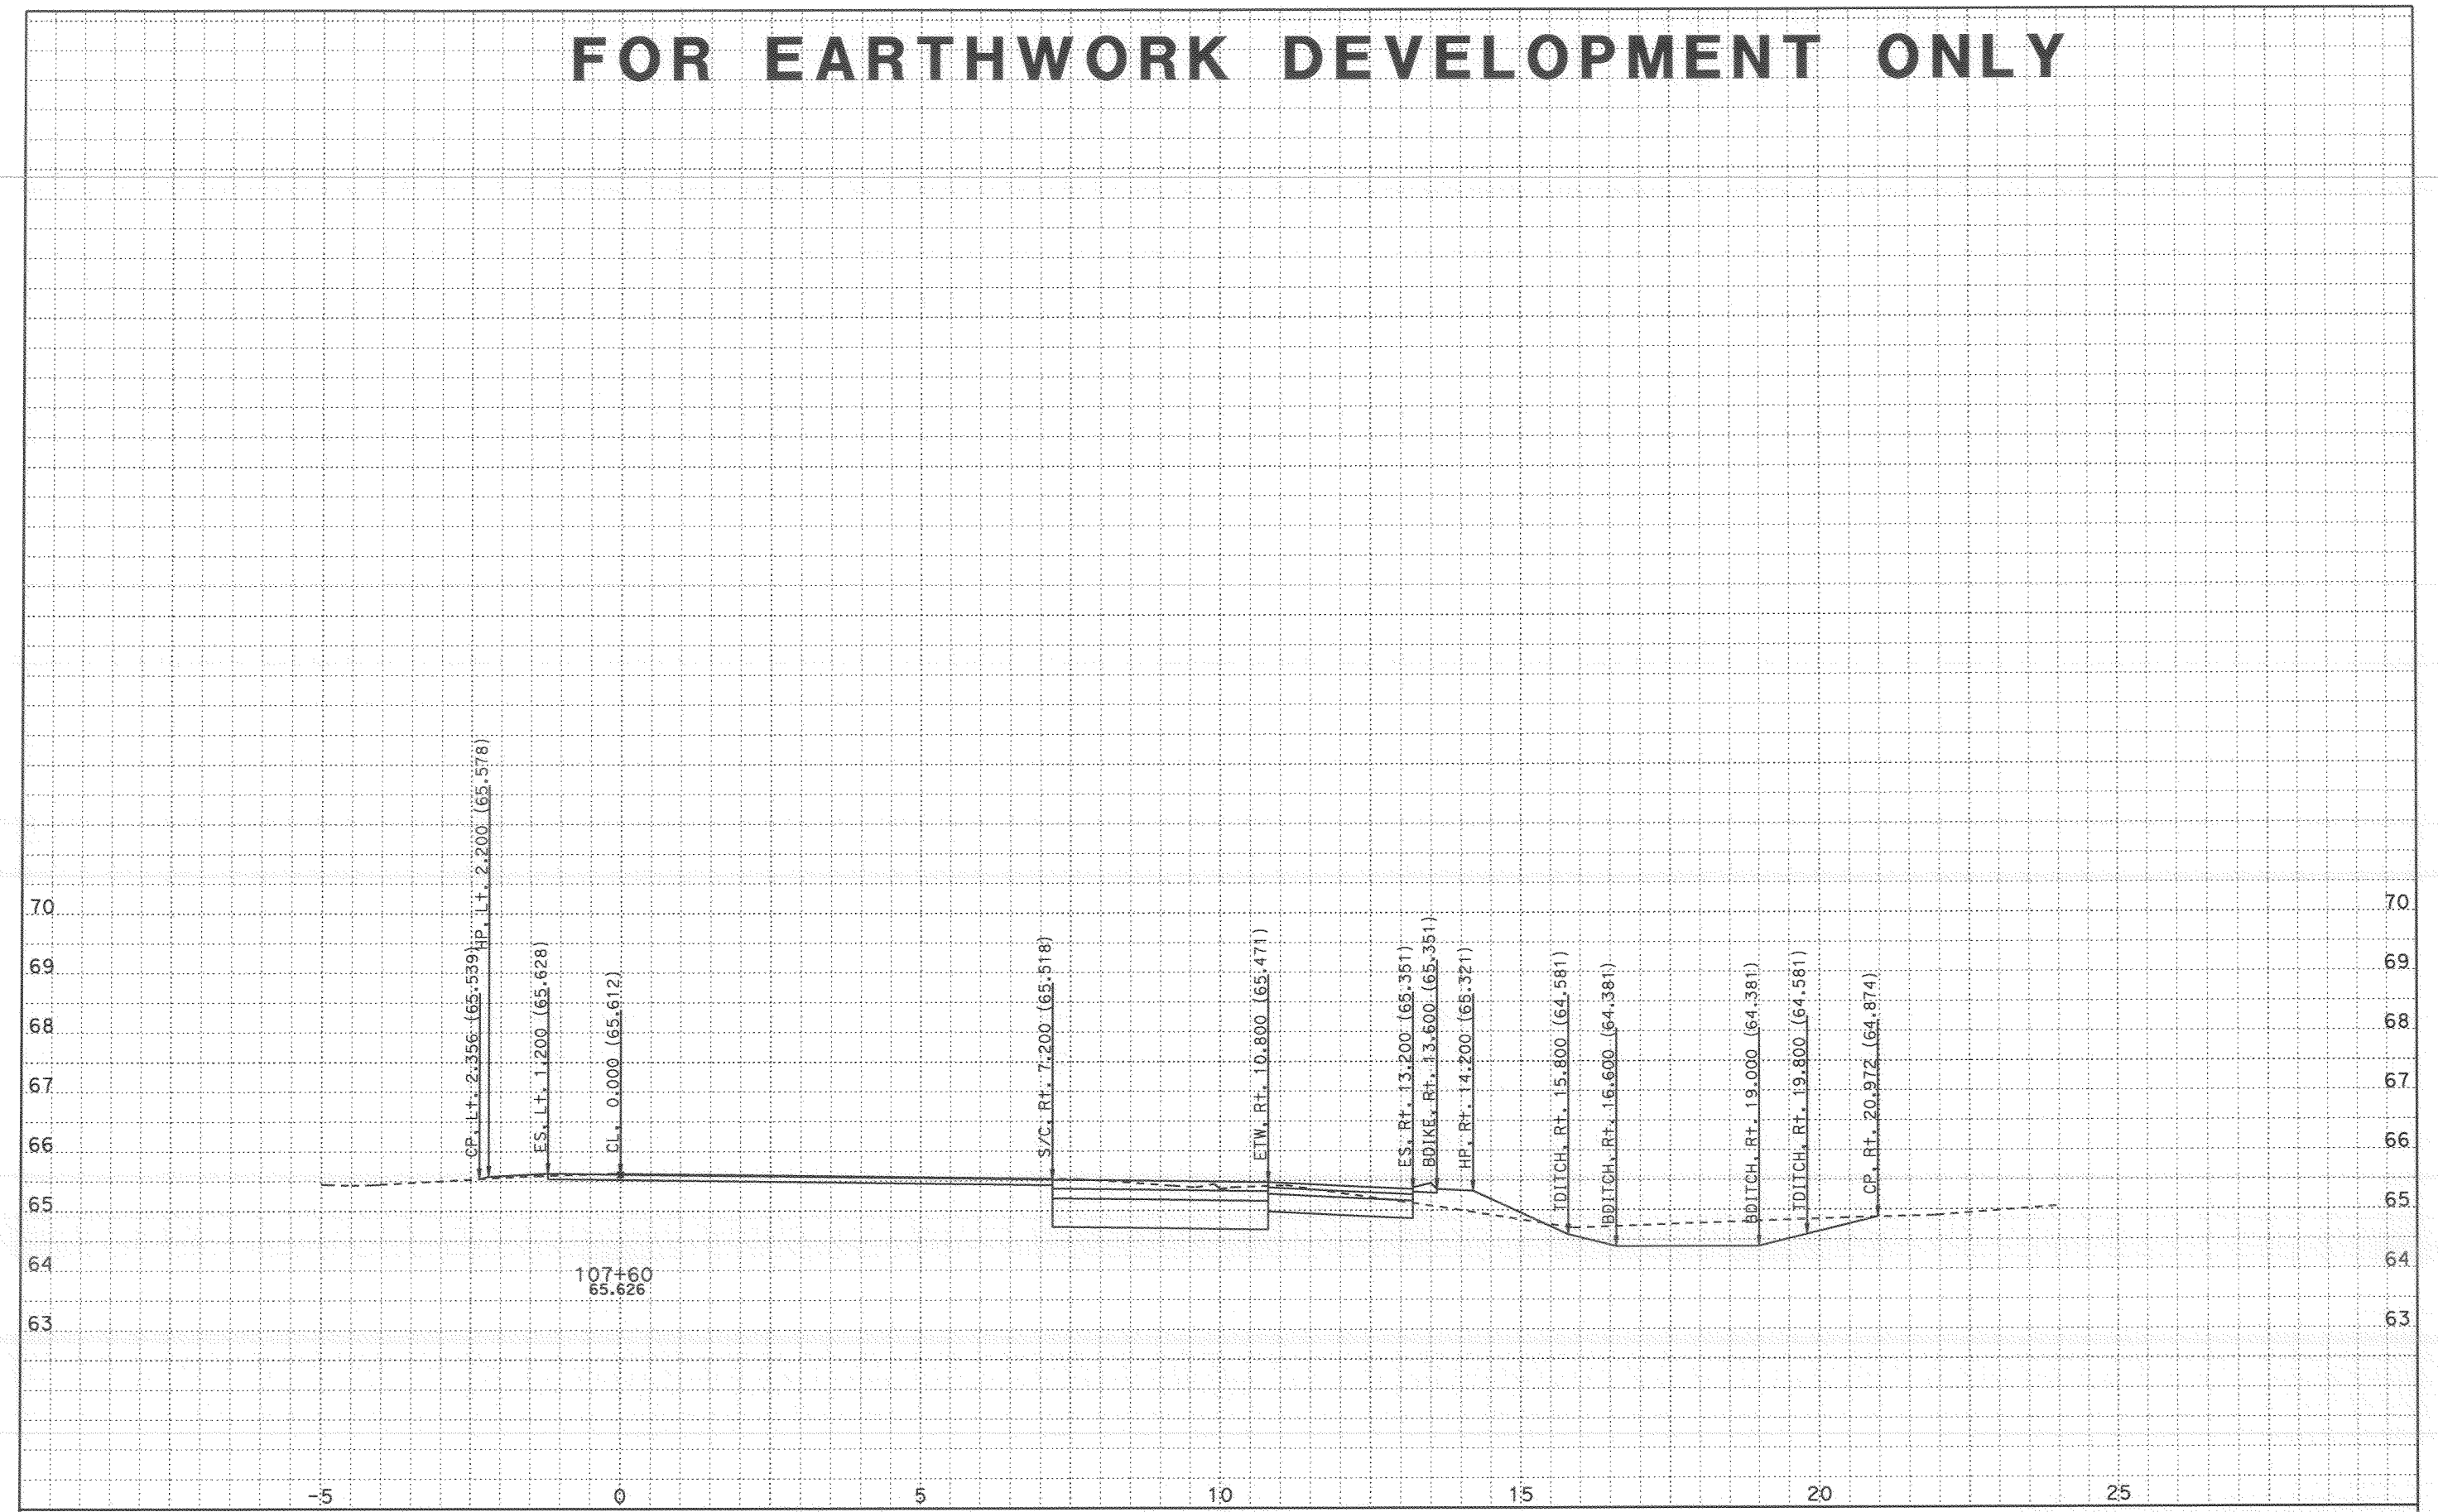


CROSS SECTIONS CREATED BY: Rod Mendoza DATE: 11/8/2007 ALL DIMENSIONS ARE METRIC

Project: 24020 File: D:\A_Projects\San_Diego_805\24020\tgrph.ear

PROJECT: SD 805
EA: 276201
KP: 9.8 / 12.7

Scale Ratio: 1:50 Horiz.
1:50 Vert.

**TELEGRAPH NB ONRAMP**
**CROSS SECTIONS**

# FOR EARTHWORK DEVELOPMENT ONLY

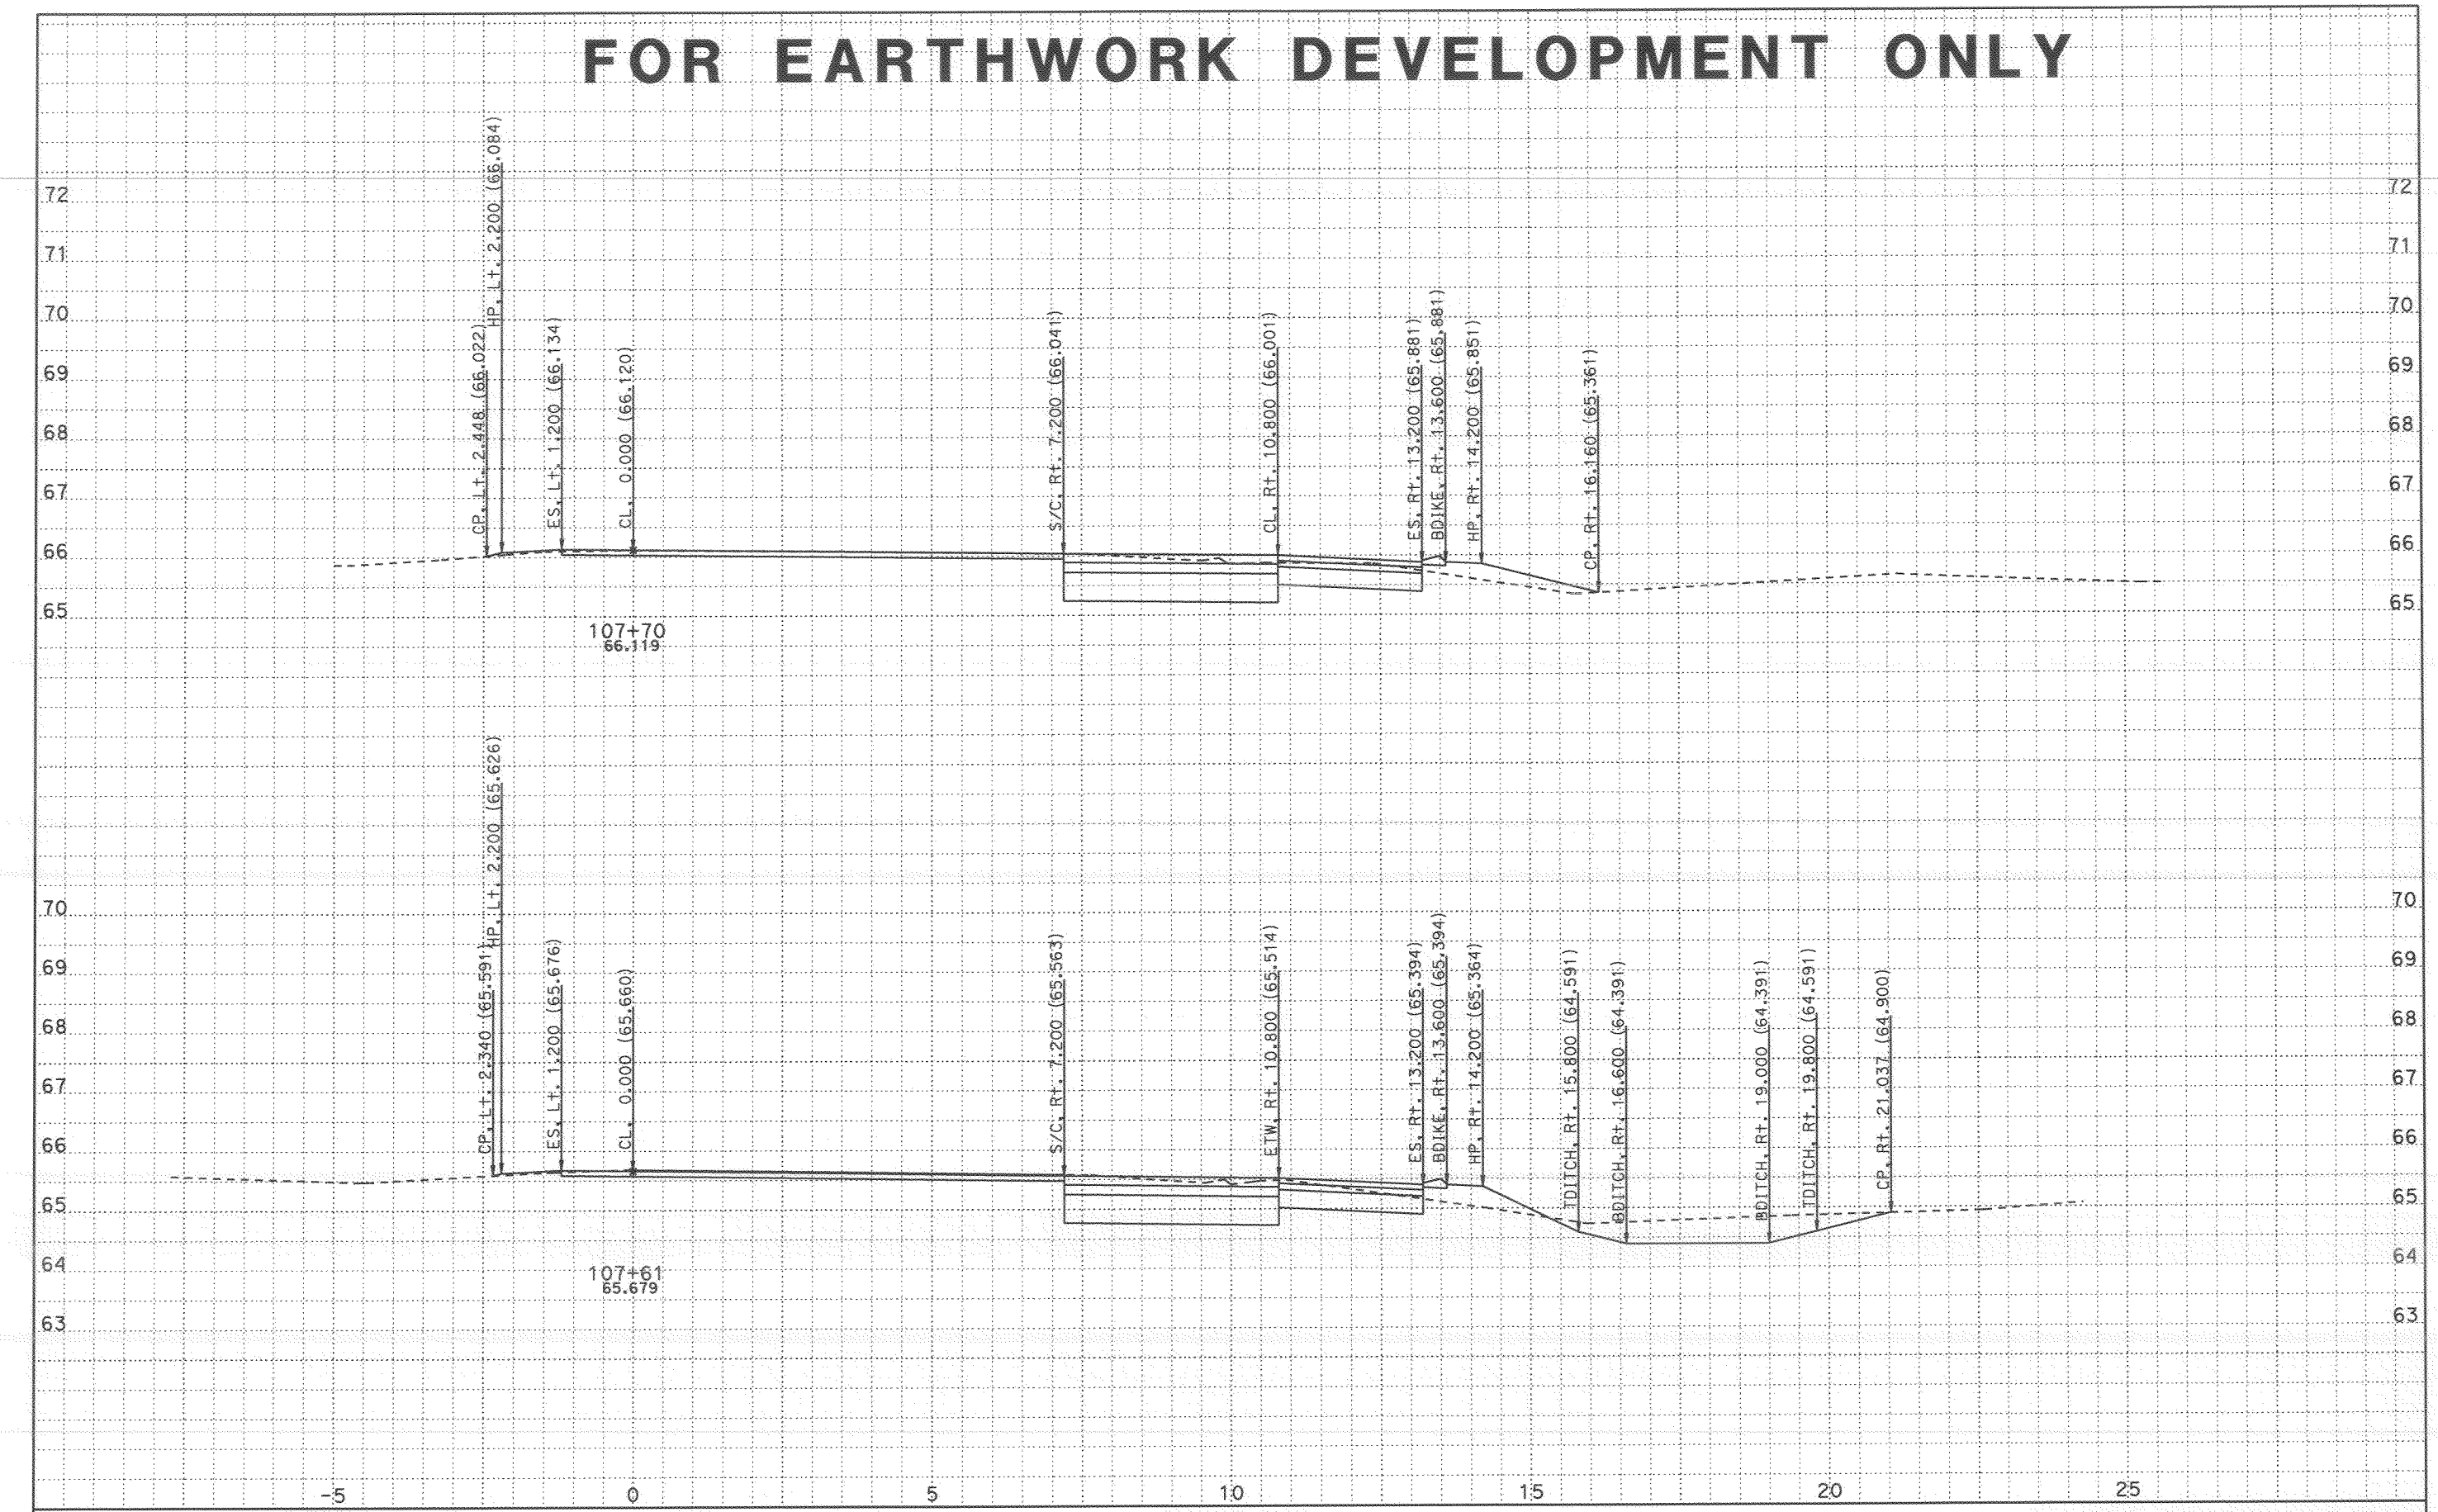


CROSS SECTIONS CREATED BY: Rod Mendoza DATE: 11/8/2007 ALL DIMENSIONS ARE METRIC

Project: 24020 File: D:\A_Projects\San_Diego_805\24020\tgrph.ear

PROJECT: SD 805
EA: 276201
KP: 9.8 / 12.7

Scale Ratio: 1:50 Horiz.
1:50 Vert.

**TELEGRAPH NB ONRAMP**
**CROSS SECTIONS**

SHEET 13 OF 40

# FOR EARTHWORK DEVELOPMENT ONLY

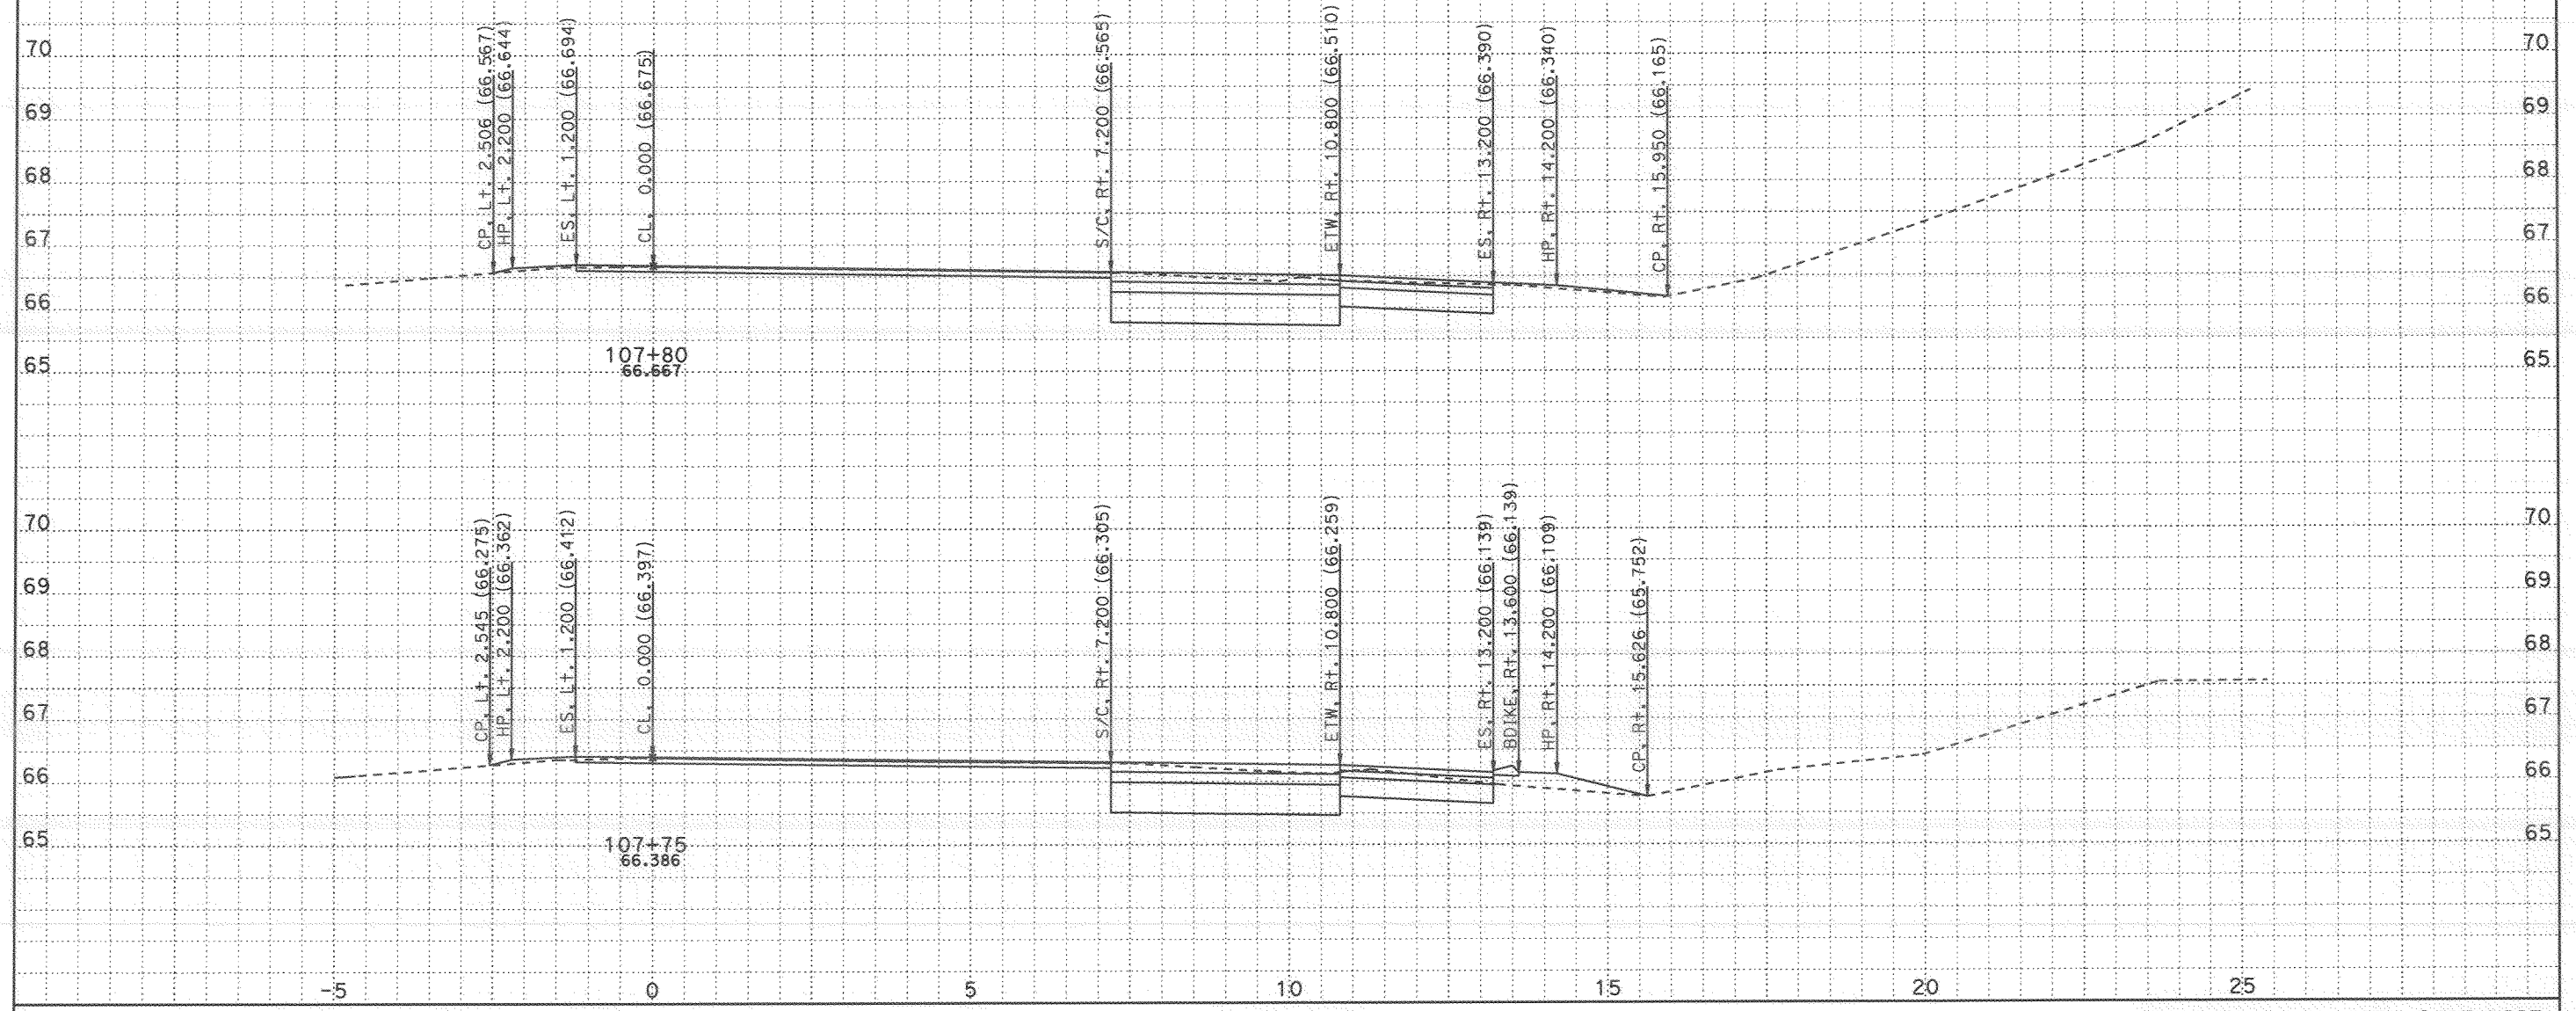


CROSS SECTIONS CREATED BY: Rod Mendoza DATE: 11/8/2007 ALL DIMENSIONS ARE METRIC

Project: 24020 File: D:\A_Projects\San_Diego_805\24020\tgrph.ear

PROJECT: SD 805
EA: 276201
KP: 9.8 / 12.7

Scale Ratio: 1:50 Horiz.
1:50 Vert.

**TELEGRAPH NB ONRAMP**
**CROSS SECTIONS**

SHEET 14 OF 40

# FOR EARTHWORK DEVELOPMENT ONLY

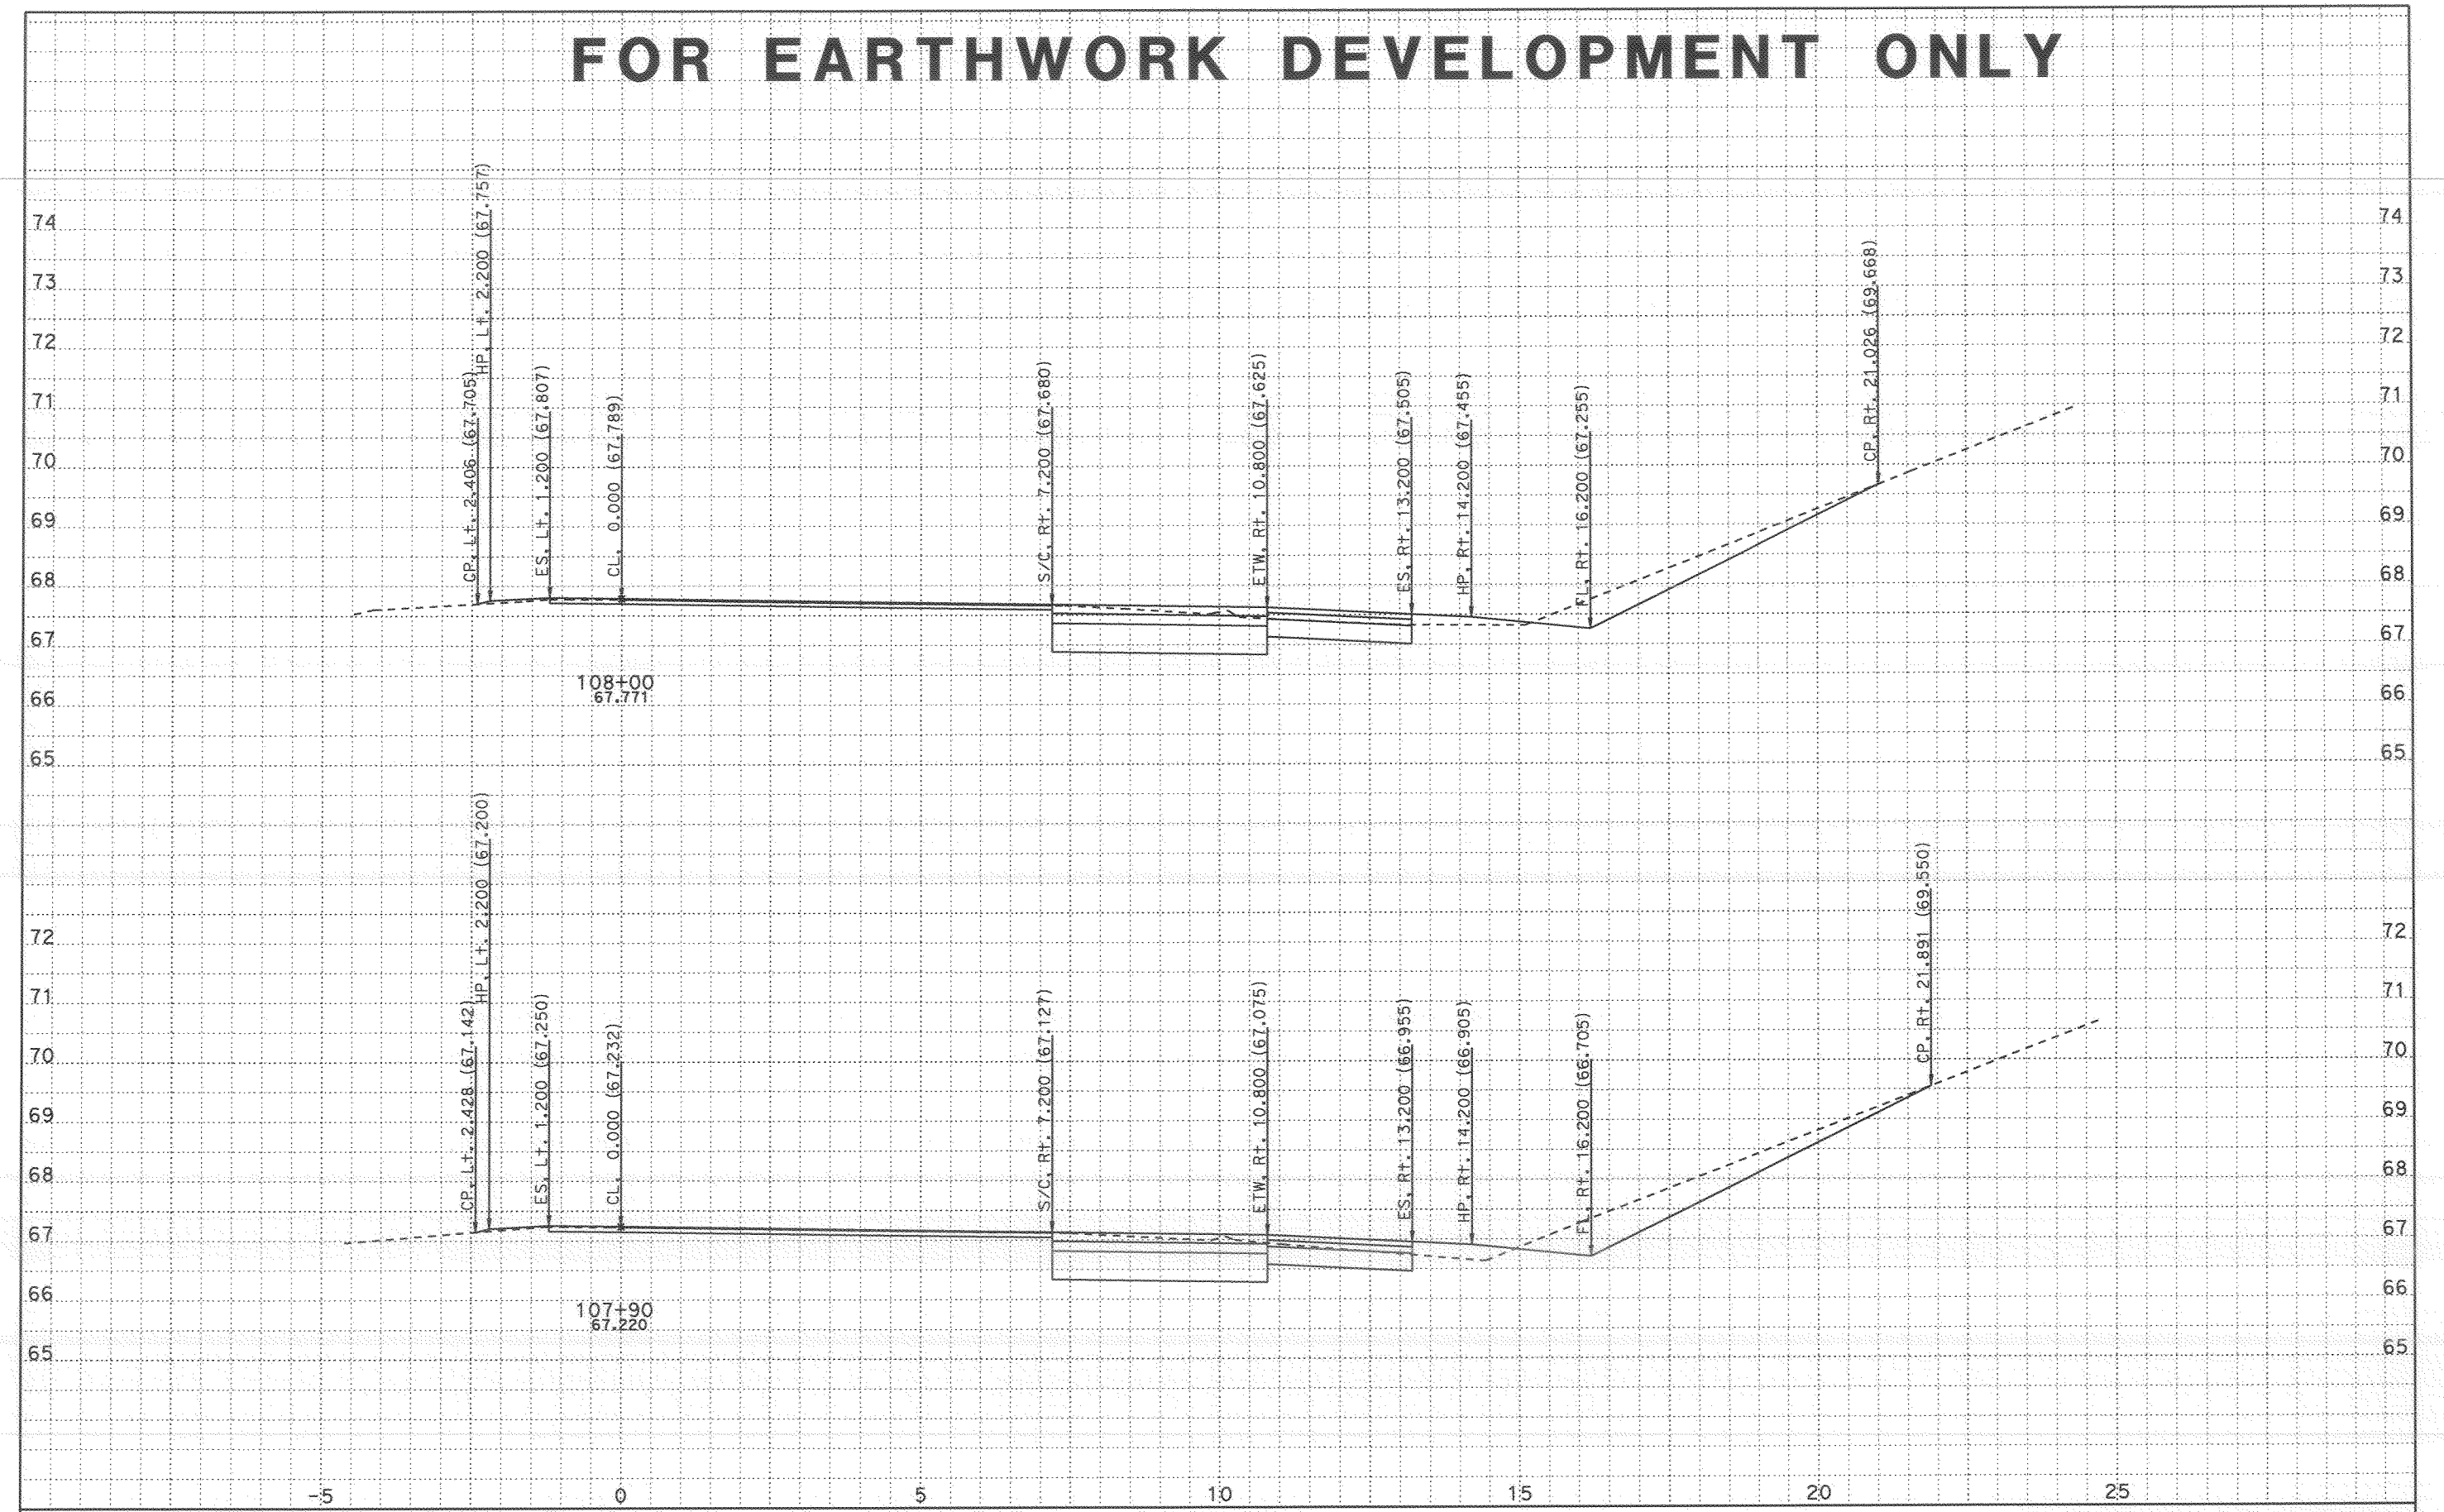


CROSS SECTIONS CREATED BY: Rod Mendoza DATE: 11/8/2007 ALL DIMENSIONS ARE METRIC

Project: 24020 File: D:\A_Projects\San_Diego_805\24020\tgrph.ear

PROJECT: SD 805
EA: 276201
KP: 9.8 / 12.7

Scale Ratio: 1:50 Horiz.
1:50 Vert.

**TELEGRAPH NB ONRAMP**
**CROSS SECTIONS**

SHEET 15 OF 40

# FOR EARTHWORK DEVELOPMENT ONLY

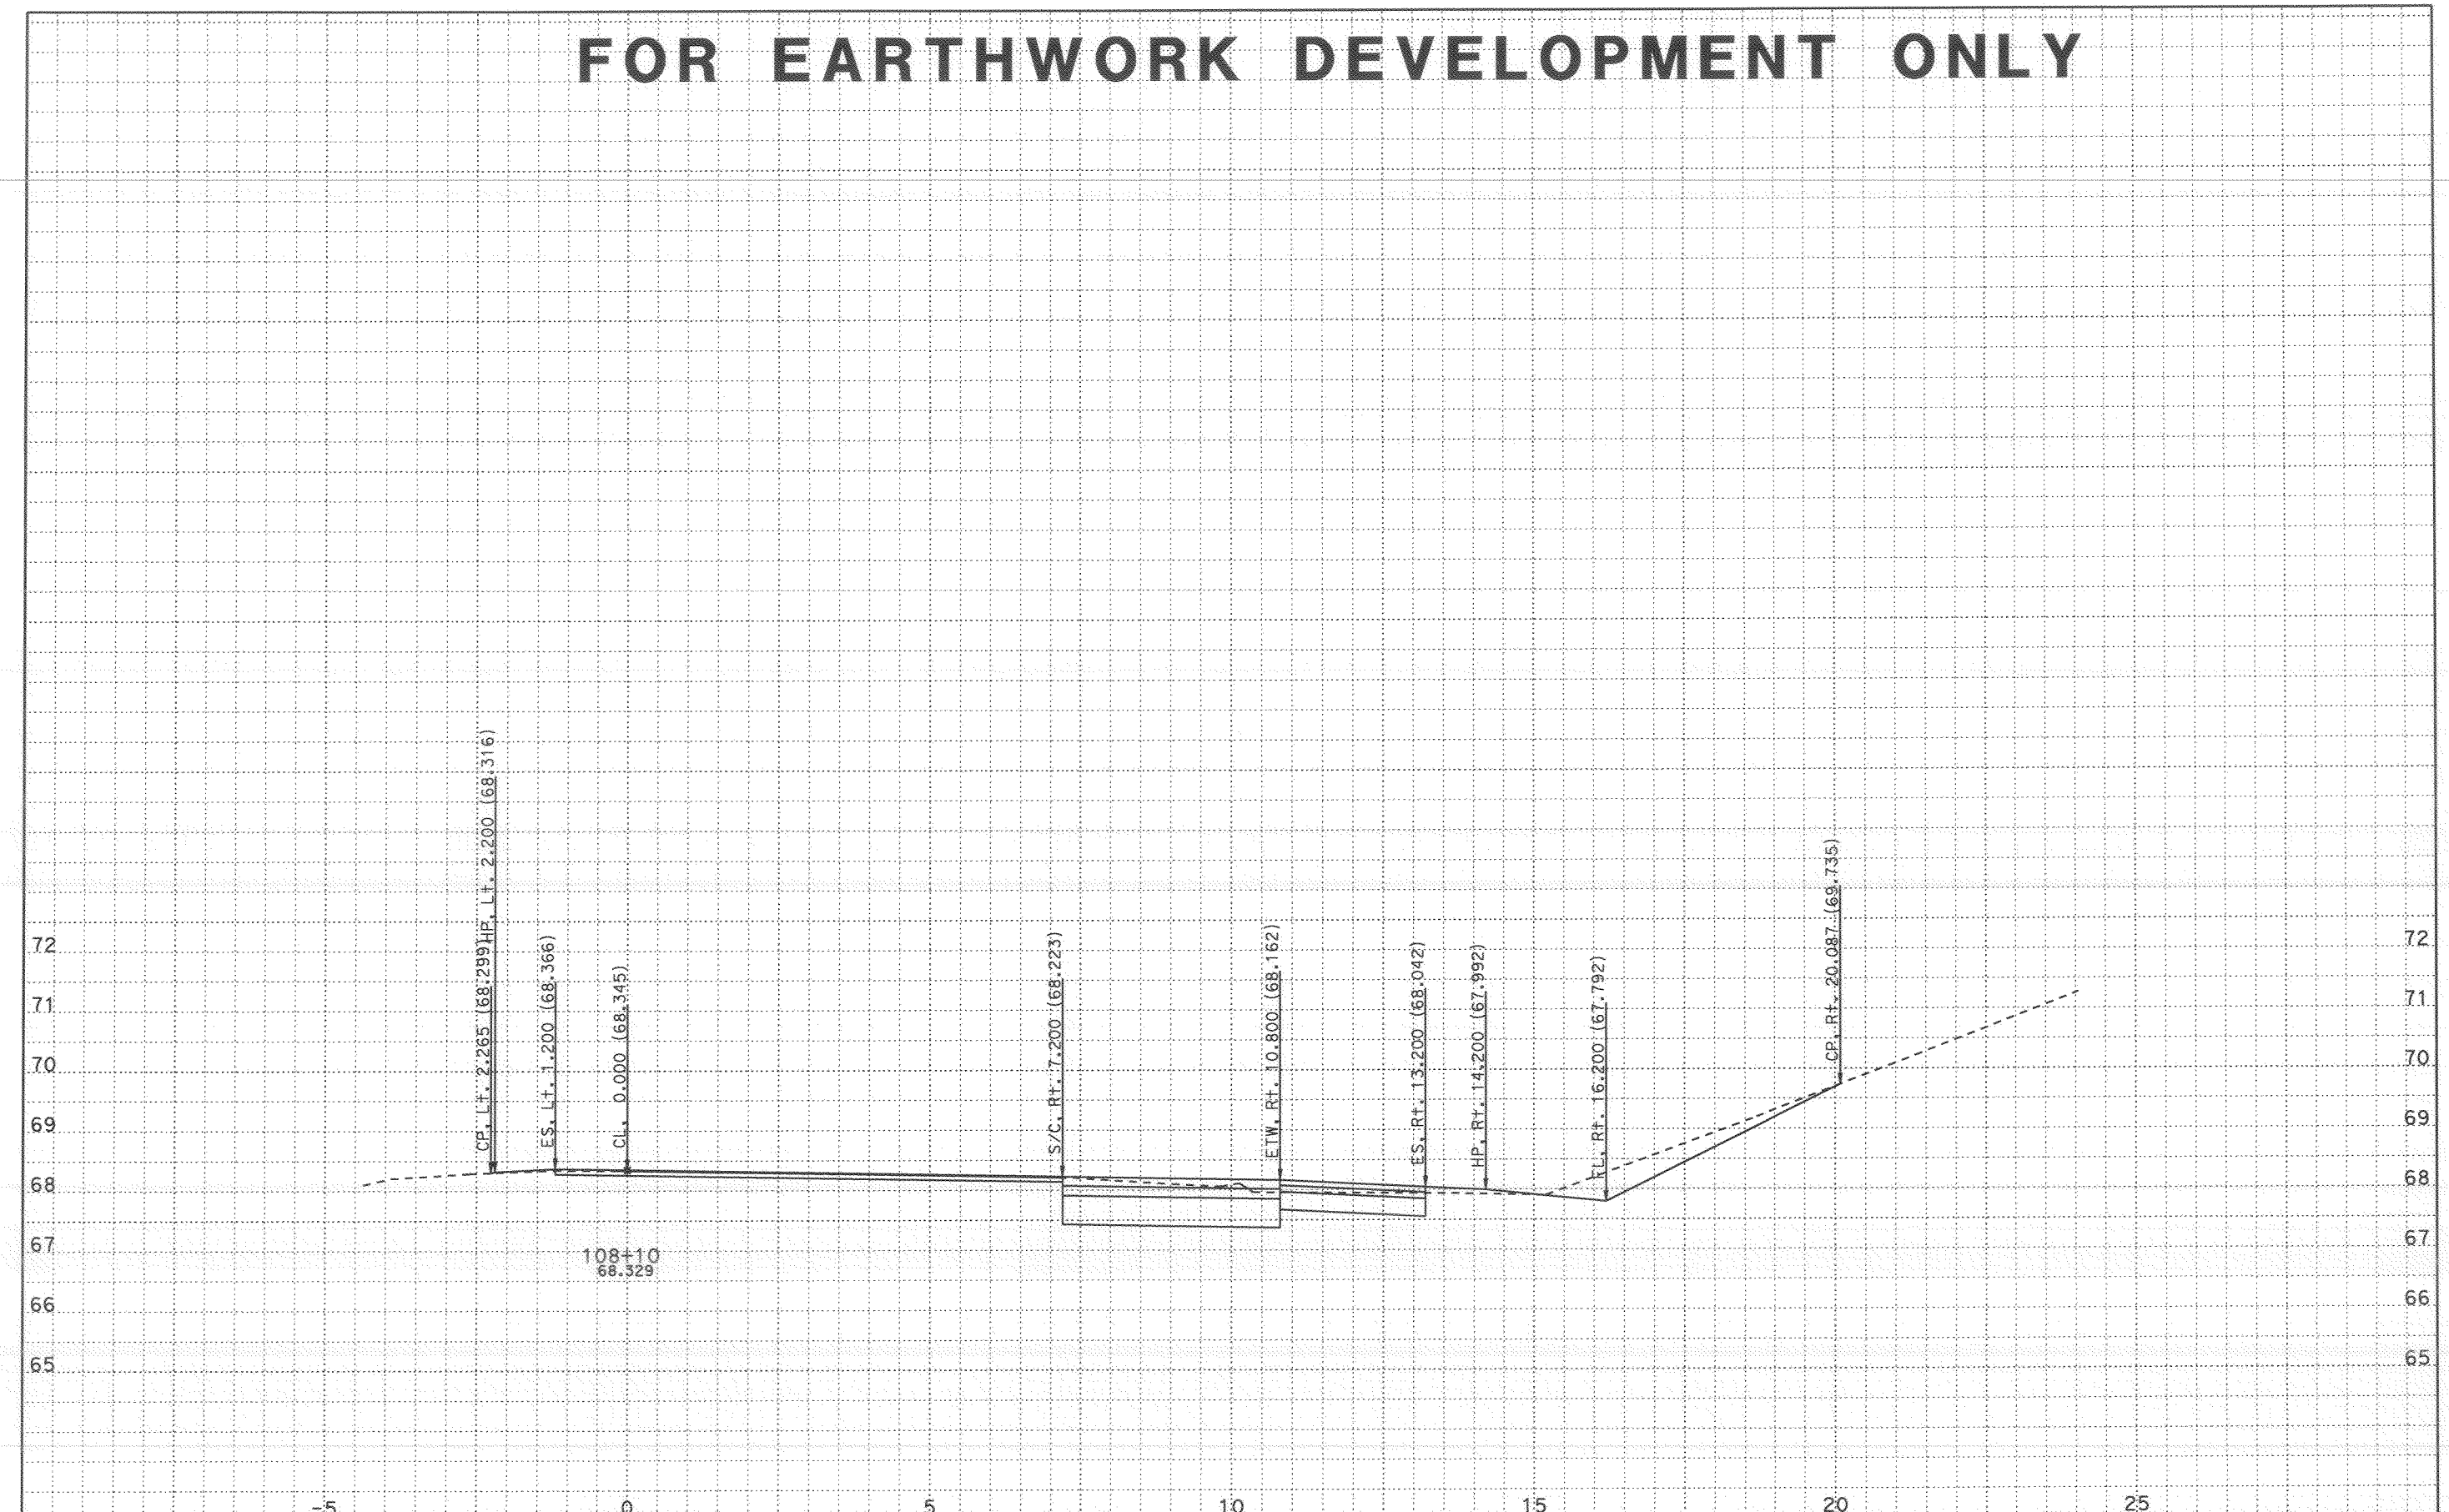


CROSS SECTIONS CREATED BY: Rod Mendoza DATE: 11/8/2007 ALL DIMENSIONS ARE METRIC

Project: 24020 File: D:\A_Projects\San_Diego_805\24020\tgrph.ear

PROJECT: SD 805
EA: 276201
KP: 9.8 / 12.7

Scale Ratio: 1:50 Horiz.
1:50 Vert.

**TELEGRAPH NB ONRAMP**
**CROSS SECTIONS**

SHEET 16 OF 40

# FOR EARTHWORK DEVELOPMENT ONLY

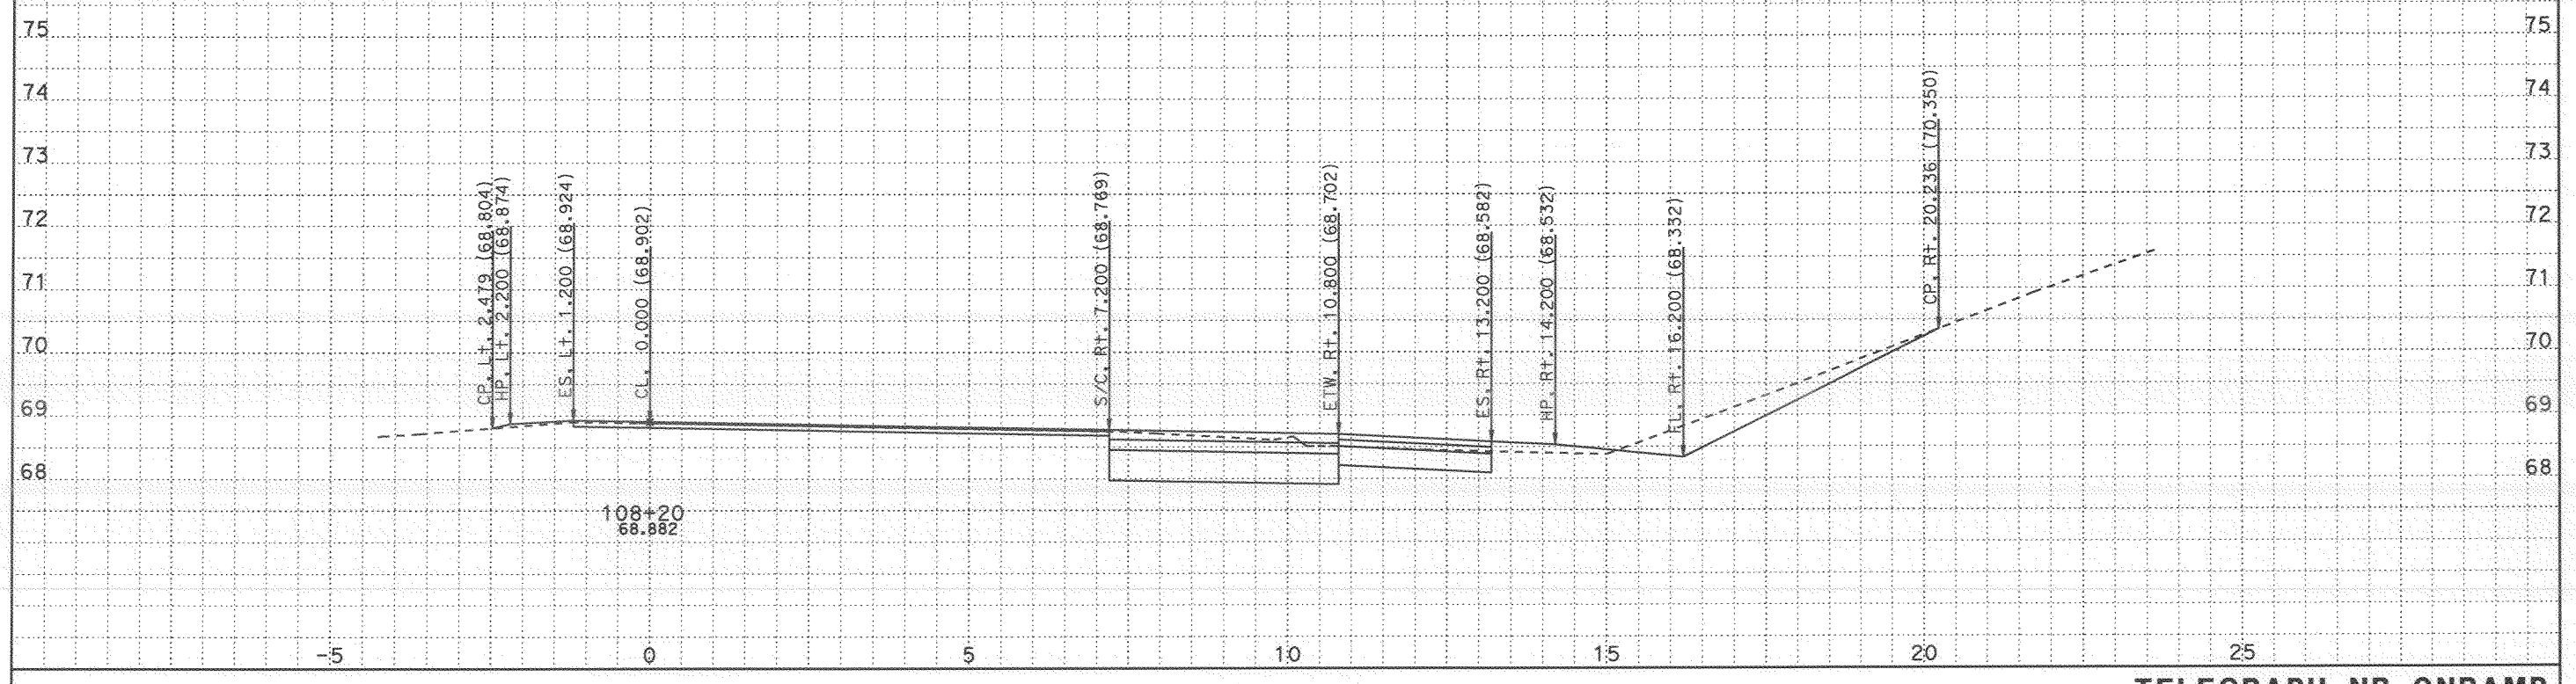


CROSS SECTIONS CREATED BY: Rod Mendoza DATE: 11/8/2007 ALL DIMENSIONS ARE METRIC

Project: 24020 File: D:\A_Projects\San_Diego_805\24020\tgrph.ear

PROJECT: SD 805
EA: 276201
KP: 9.8 / 12.7

Scale Ratio: 1:50 Horiz.
1:50 Vert.

**TELEGRAPH NB ONRAMP**
**CROSS SECTIONS**

SHEET 17 OF 40

# FOR EARTHWORK DEVELOPMENT ONLY

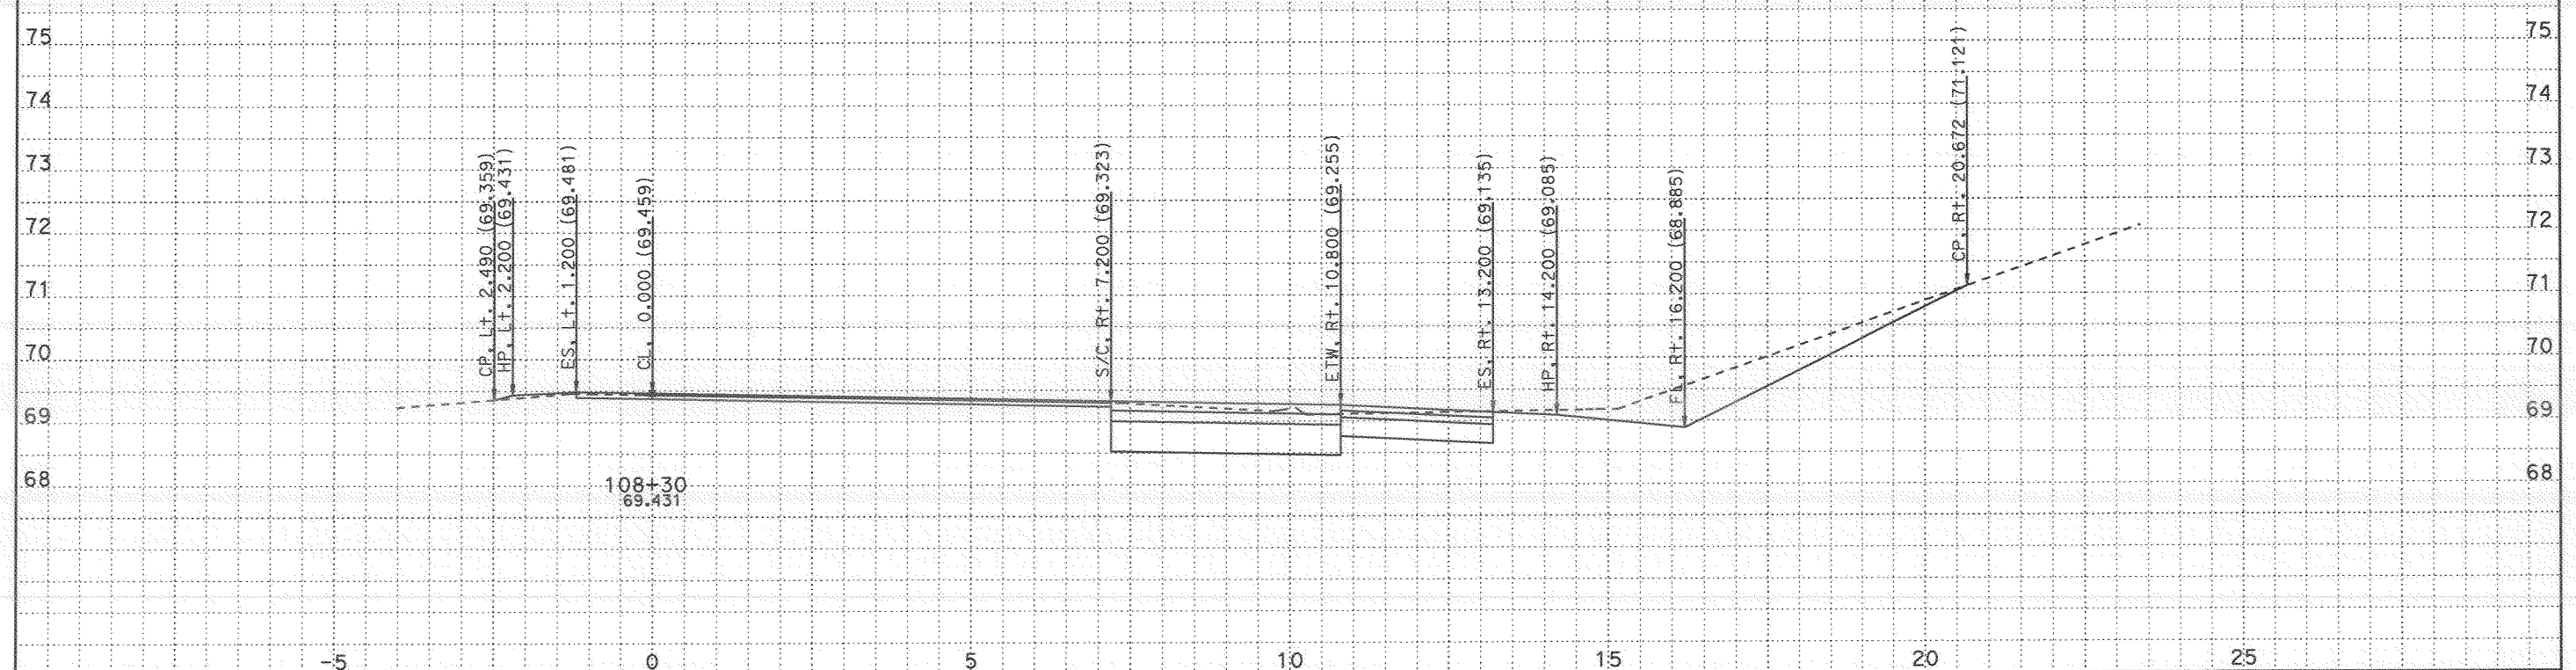


CROSS SECTIONS CREATED BY: Rod Mendoza DATE: 11/8/2007 ALL DIMENSIONS ARE METRIC

Project: 24020 File: D:\A_Projects\San_Diego_805\24020\tgrph.ear

PROJECT: SD 805
EA: 276201
KP: 9.8 / 12.7

Scale Ratio: 1:50 Horiz.
1:50 Vert.

**TELEGRAPH NB ONRAMP**
**CROSS SECTIONS**

SHEET 18 OF 40

# FOR EARTHWORK DEVELOPMENT ONLY

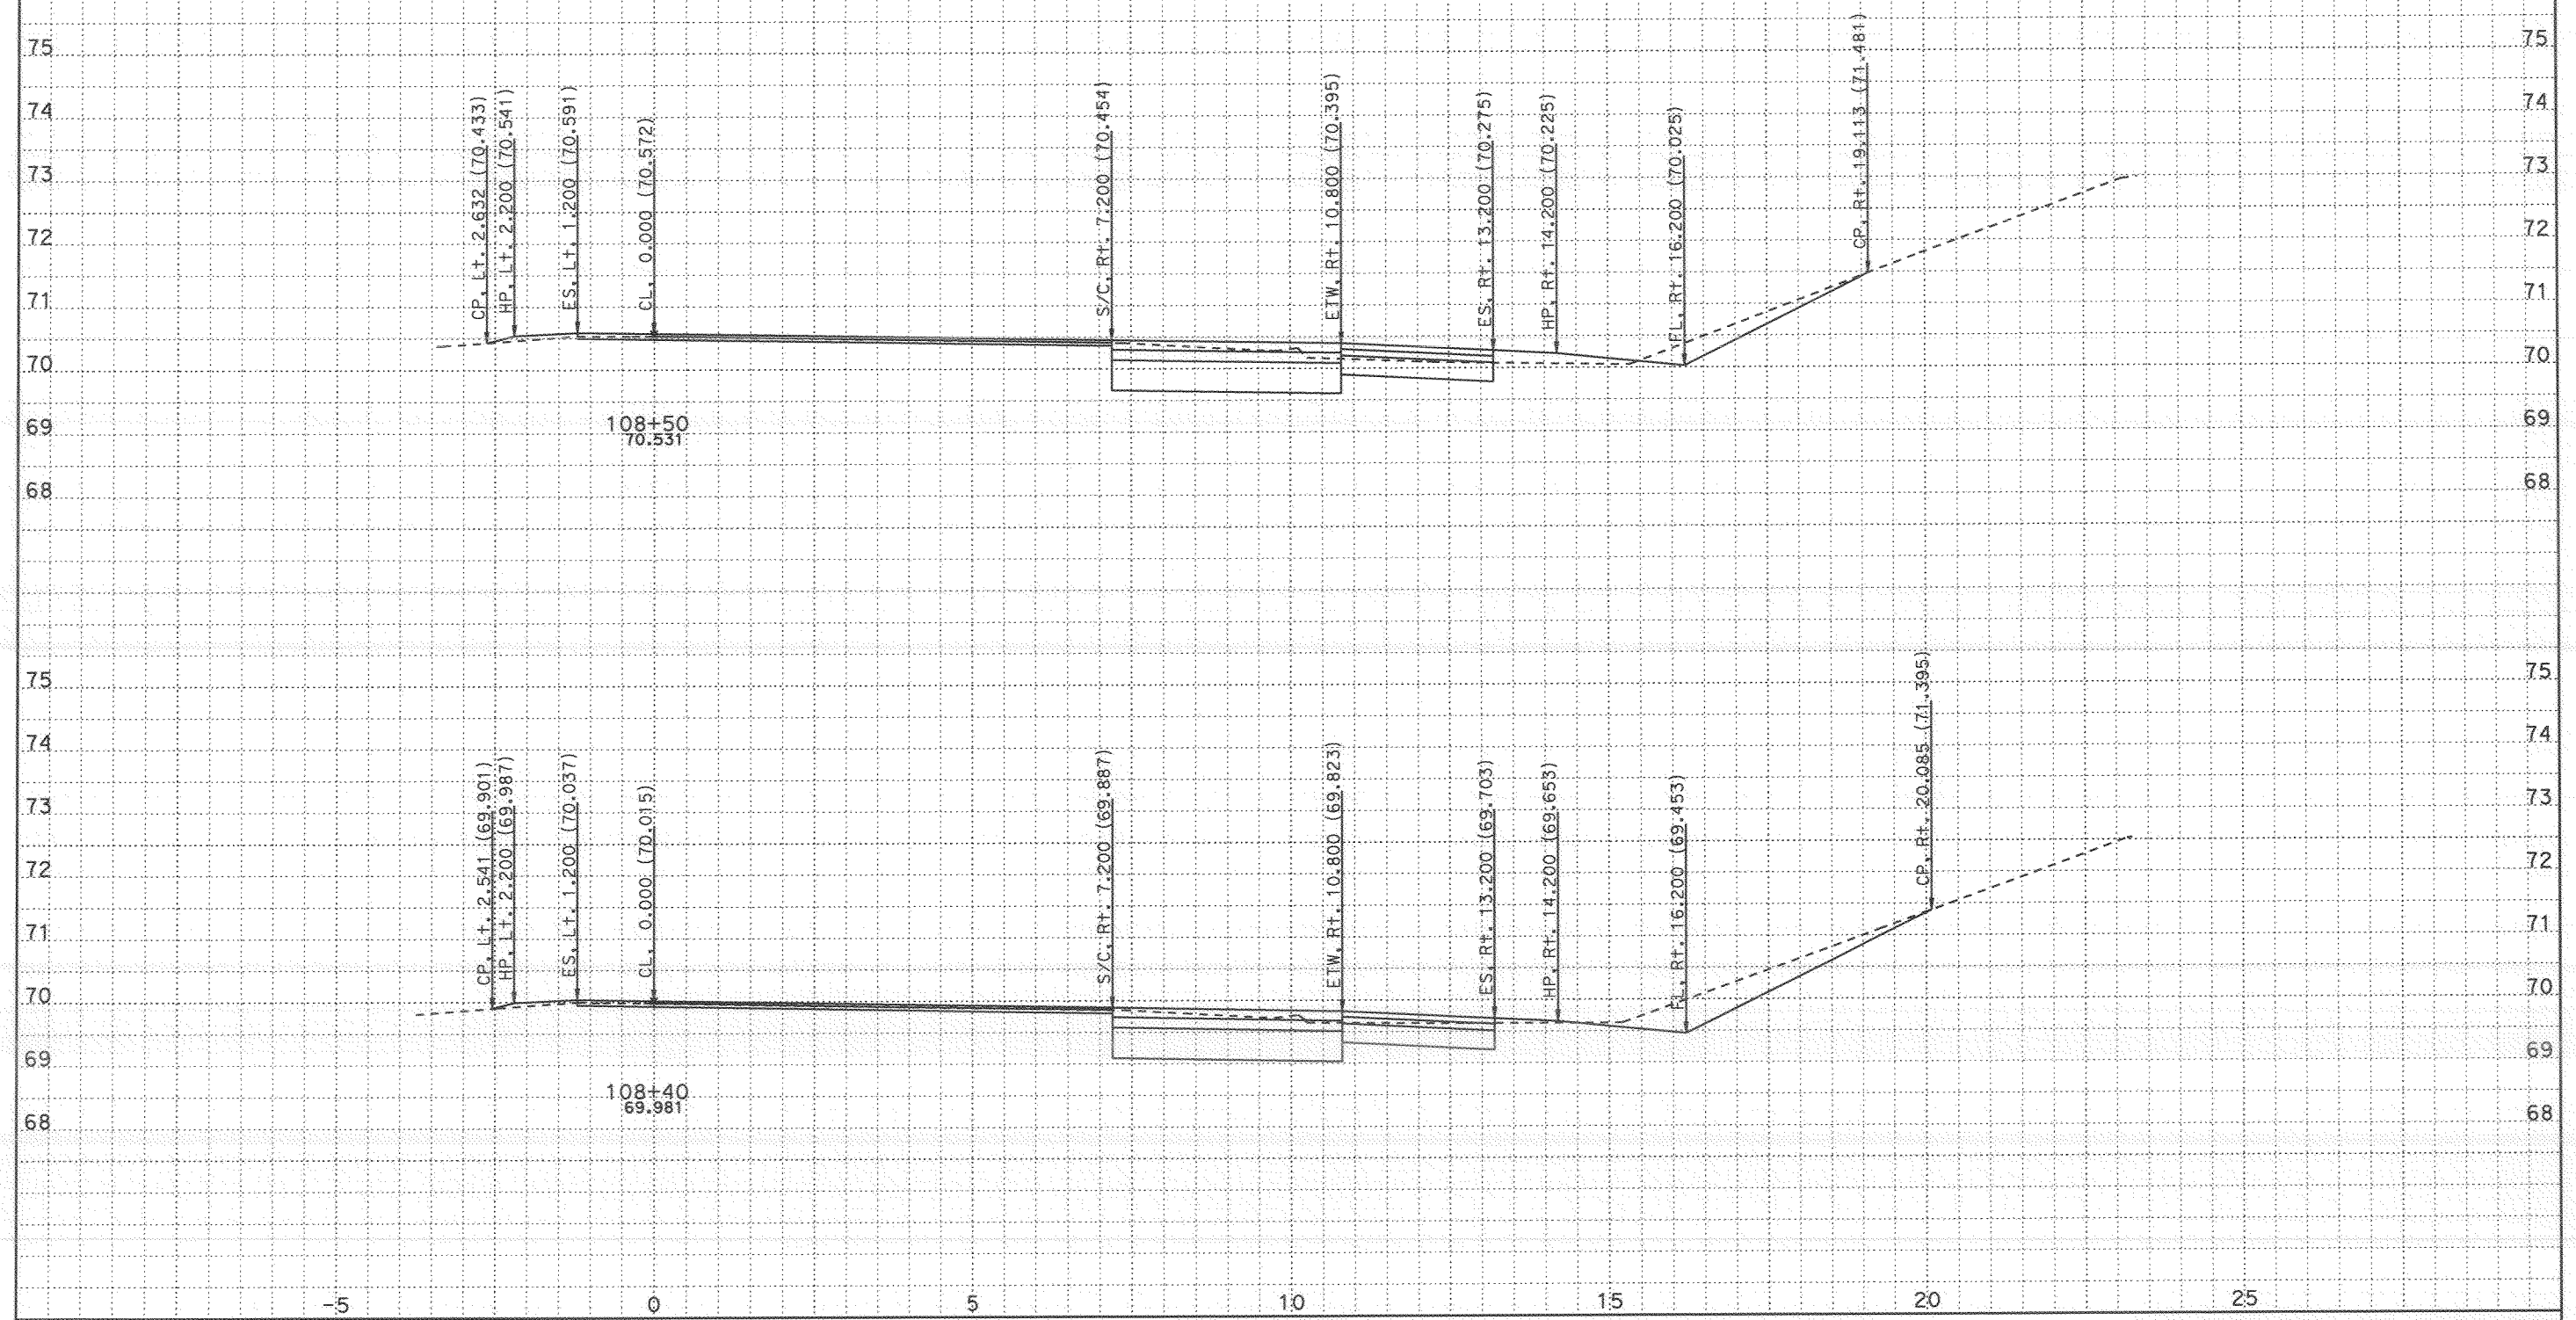


CROSS SECTIONS CREATED BY: Rod Mendoza DATE: 11/8/2007 ALL DIMENSIONS ARE METRIC

Project: 24020 File: D:\A_Projects\San_Diego_805\24020\tgrph.ear

PROJECT: SD 805
EA: 276201
KP: 9.8 / 12.7

Scale Ratio: 1:50 Horiz.
1:50 Vert.

**TELEGRAPH NB ONRAMP**
**CROSS SECTIONS**

SHEET 19 OF 40

# FOR EARTHWORK DEVELOPMENT ONLY

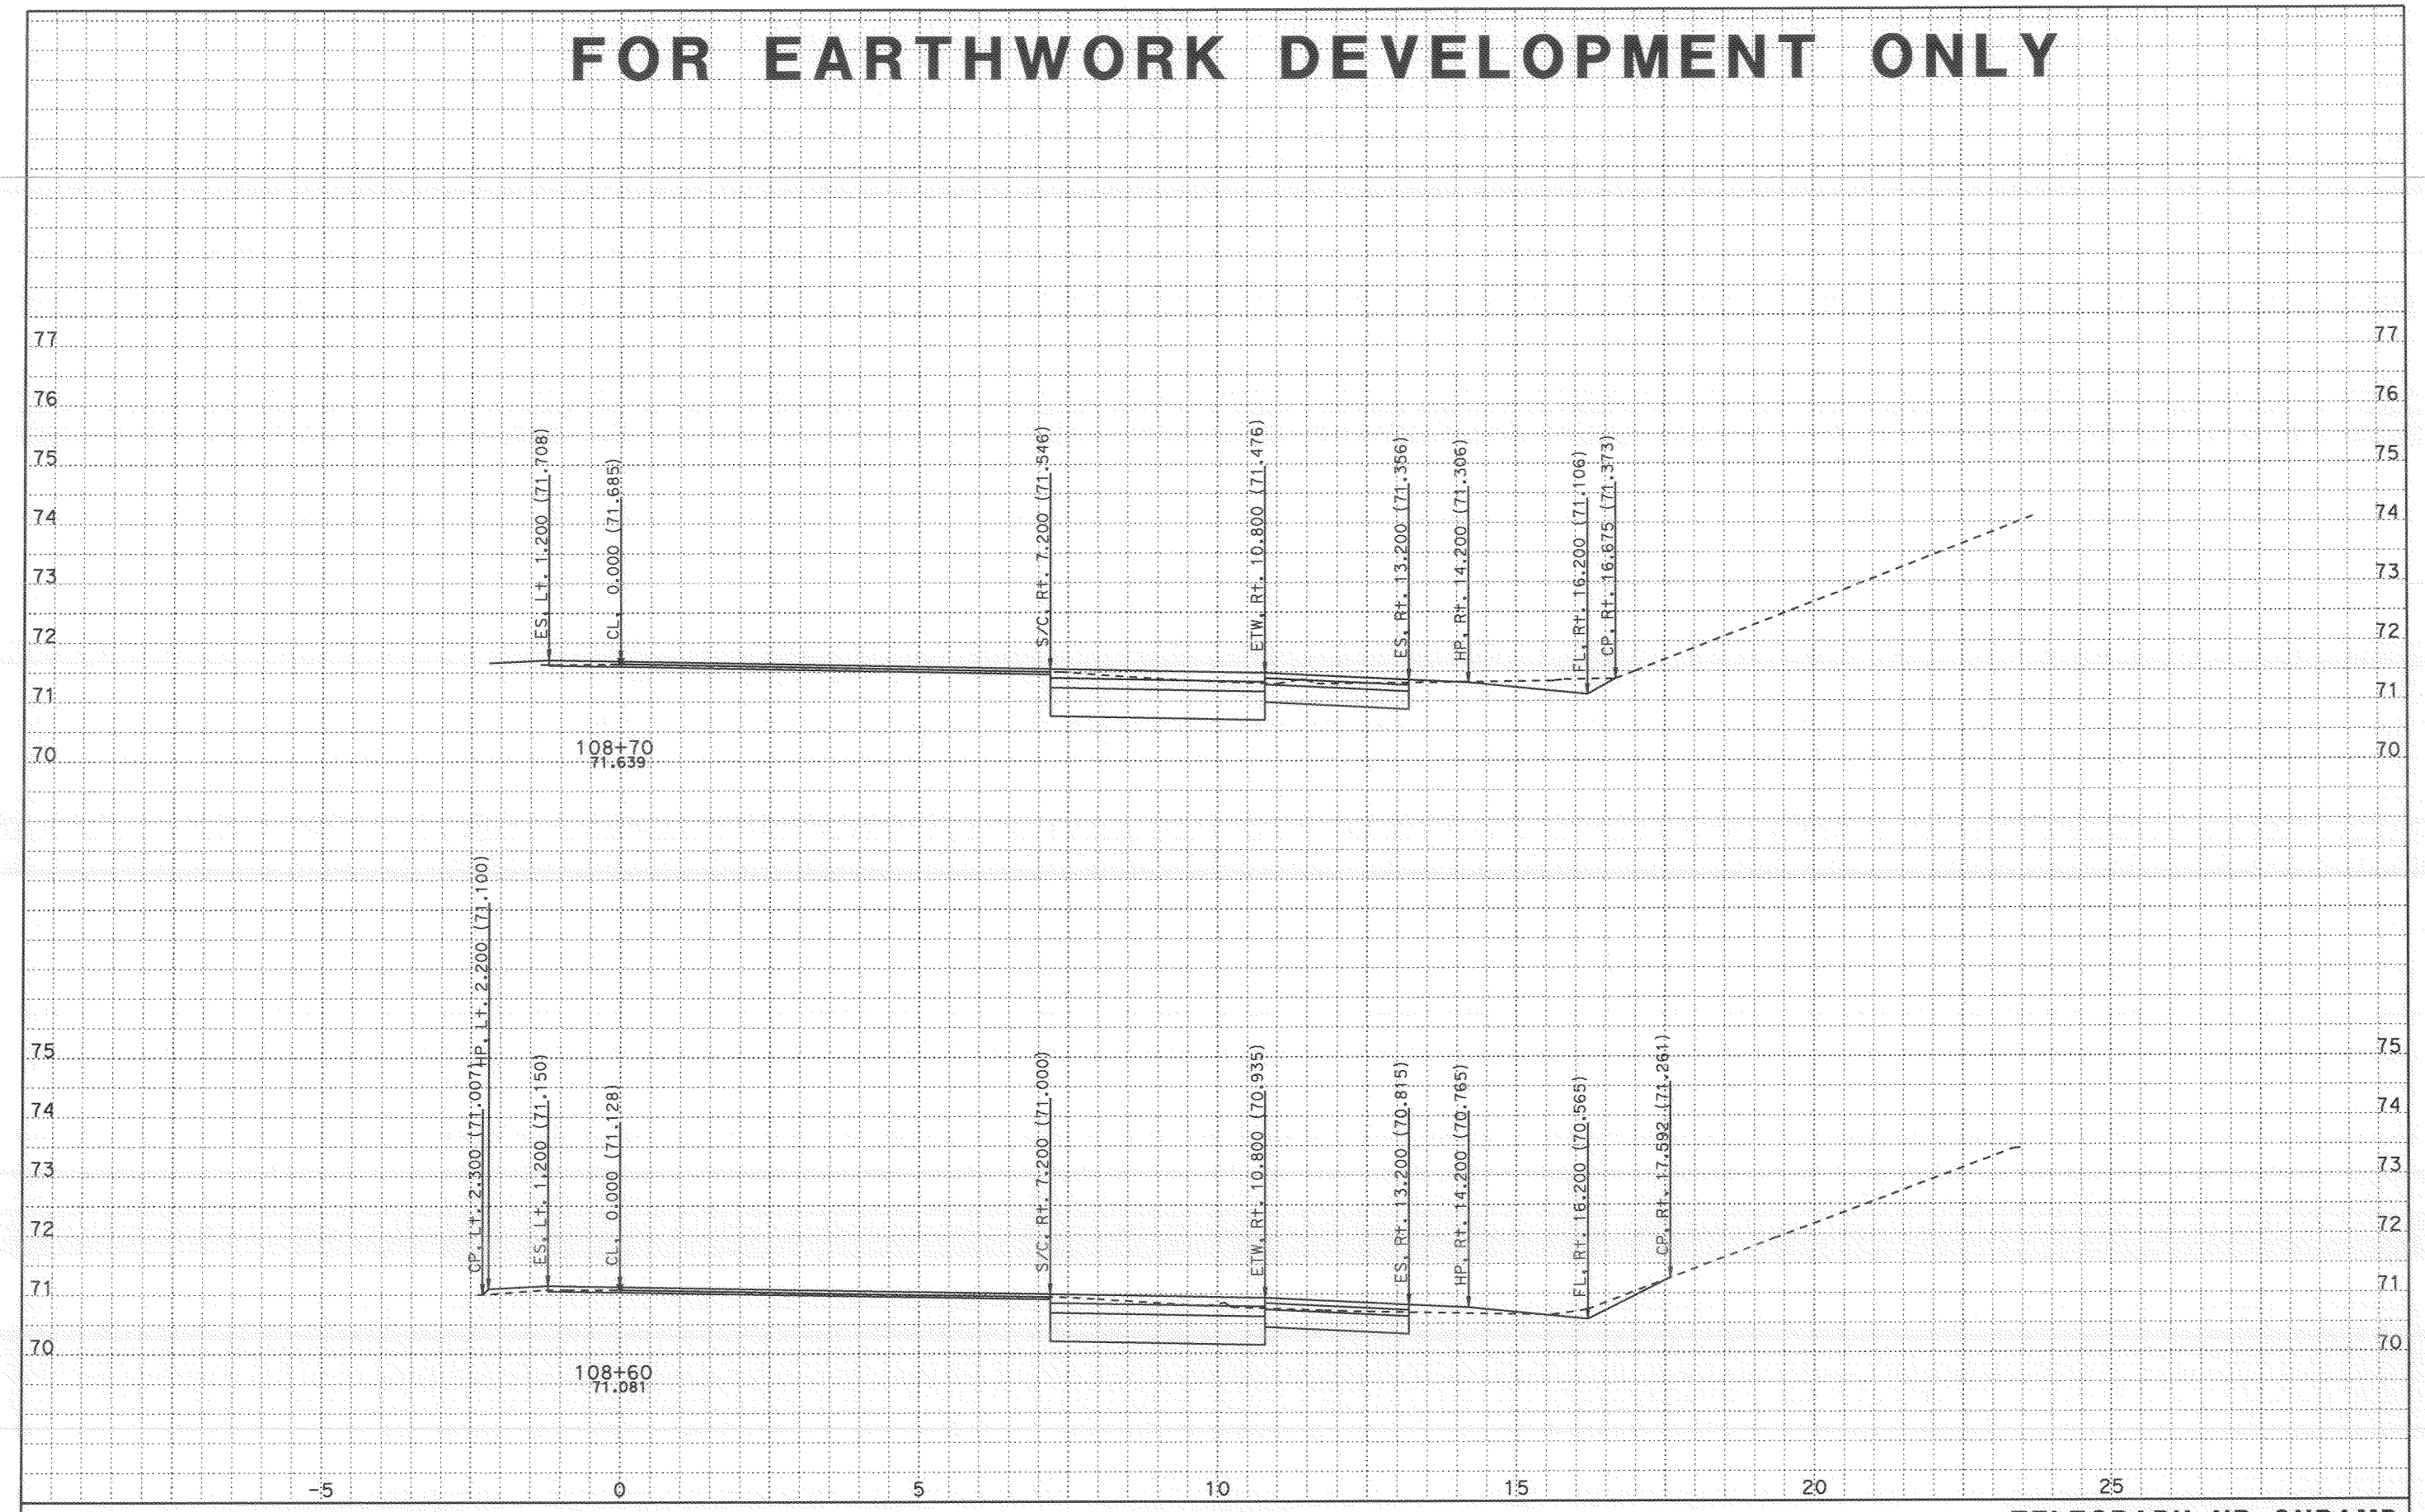


CROSS SECTIONS CREATED BY: Rod Mendoza DATE: 11/8/2007 ALL DIMENSIONS ARE METRIC

Project: 24020 File: D:\A_Projects\San_Diego_805\24020\tgrph.ear

PROJECT: SD 805
EA: 276201
KP: 9.8 / 12.7

Scale Ratio: 1:50 Horiz.
1:50 Vert.

**TELEGRAPH NB ONRAMP**
**CROSS SECTIONS**

# FOR EARTHWORK DEVELOPMENT ONLY

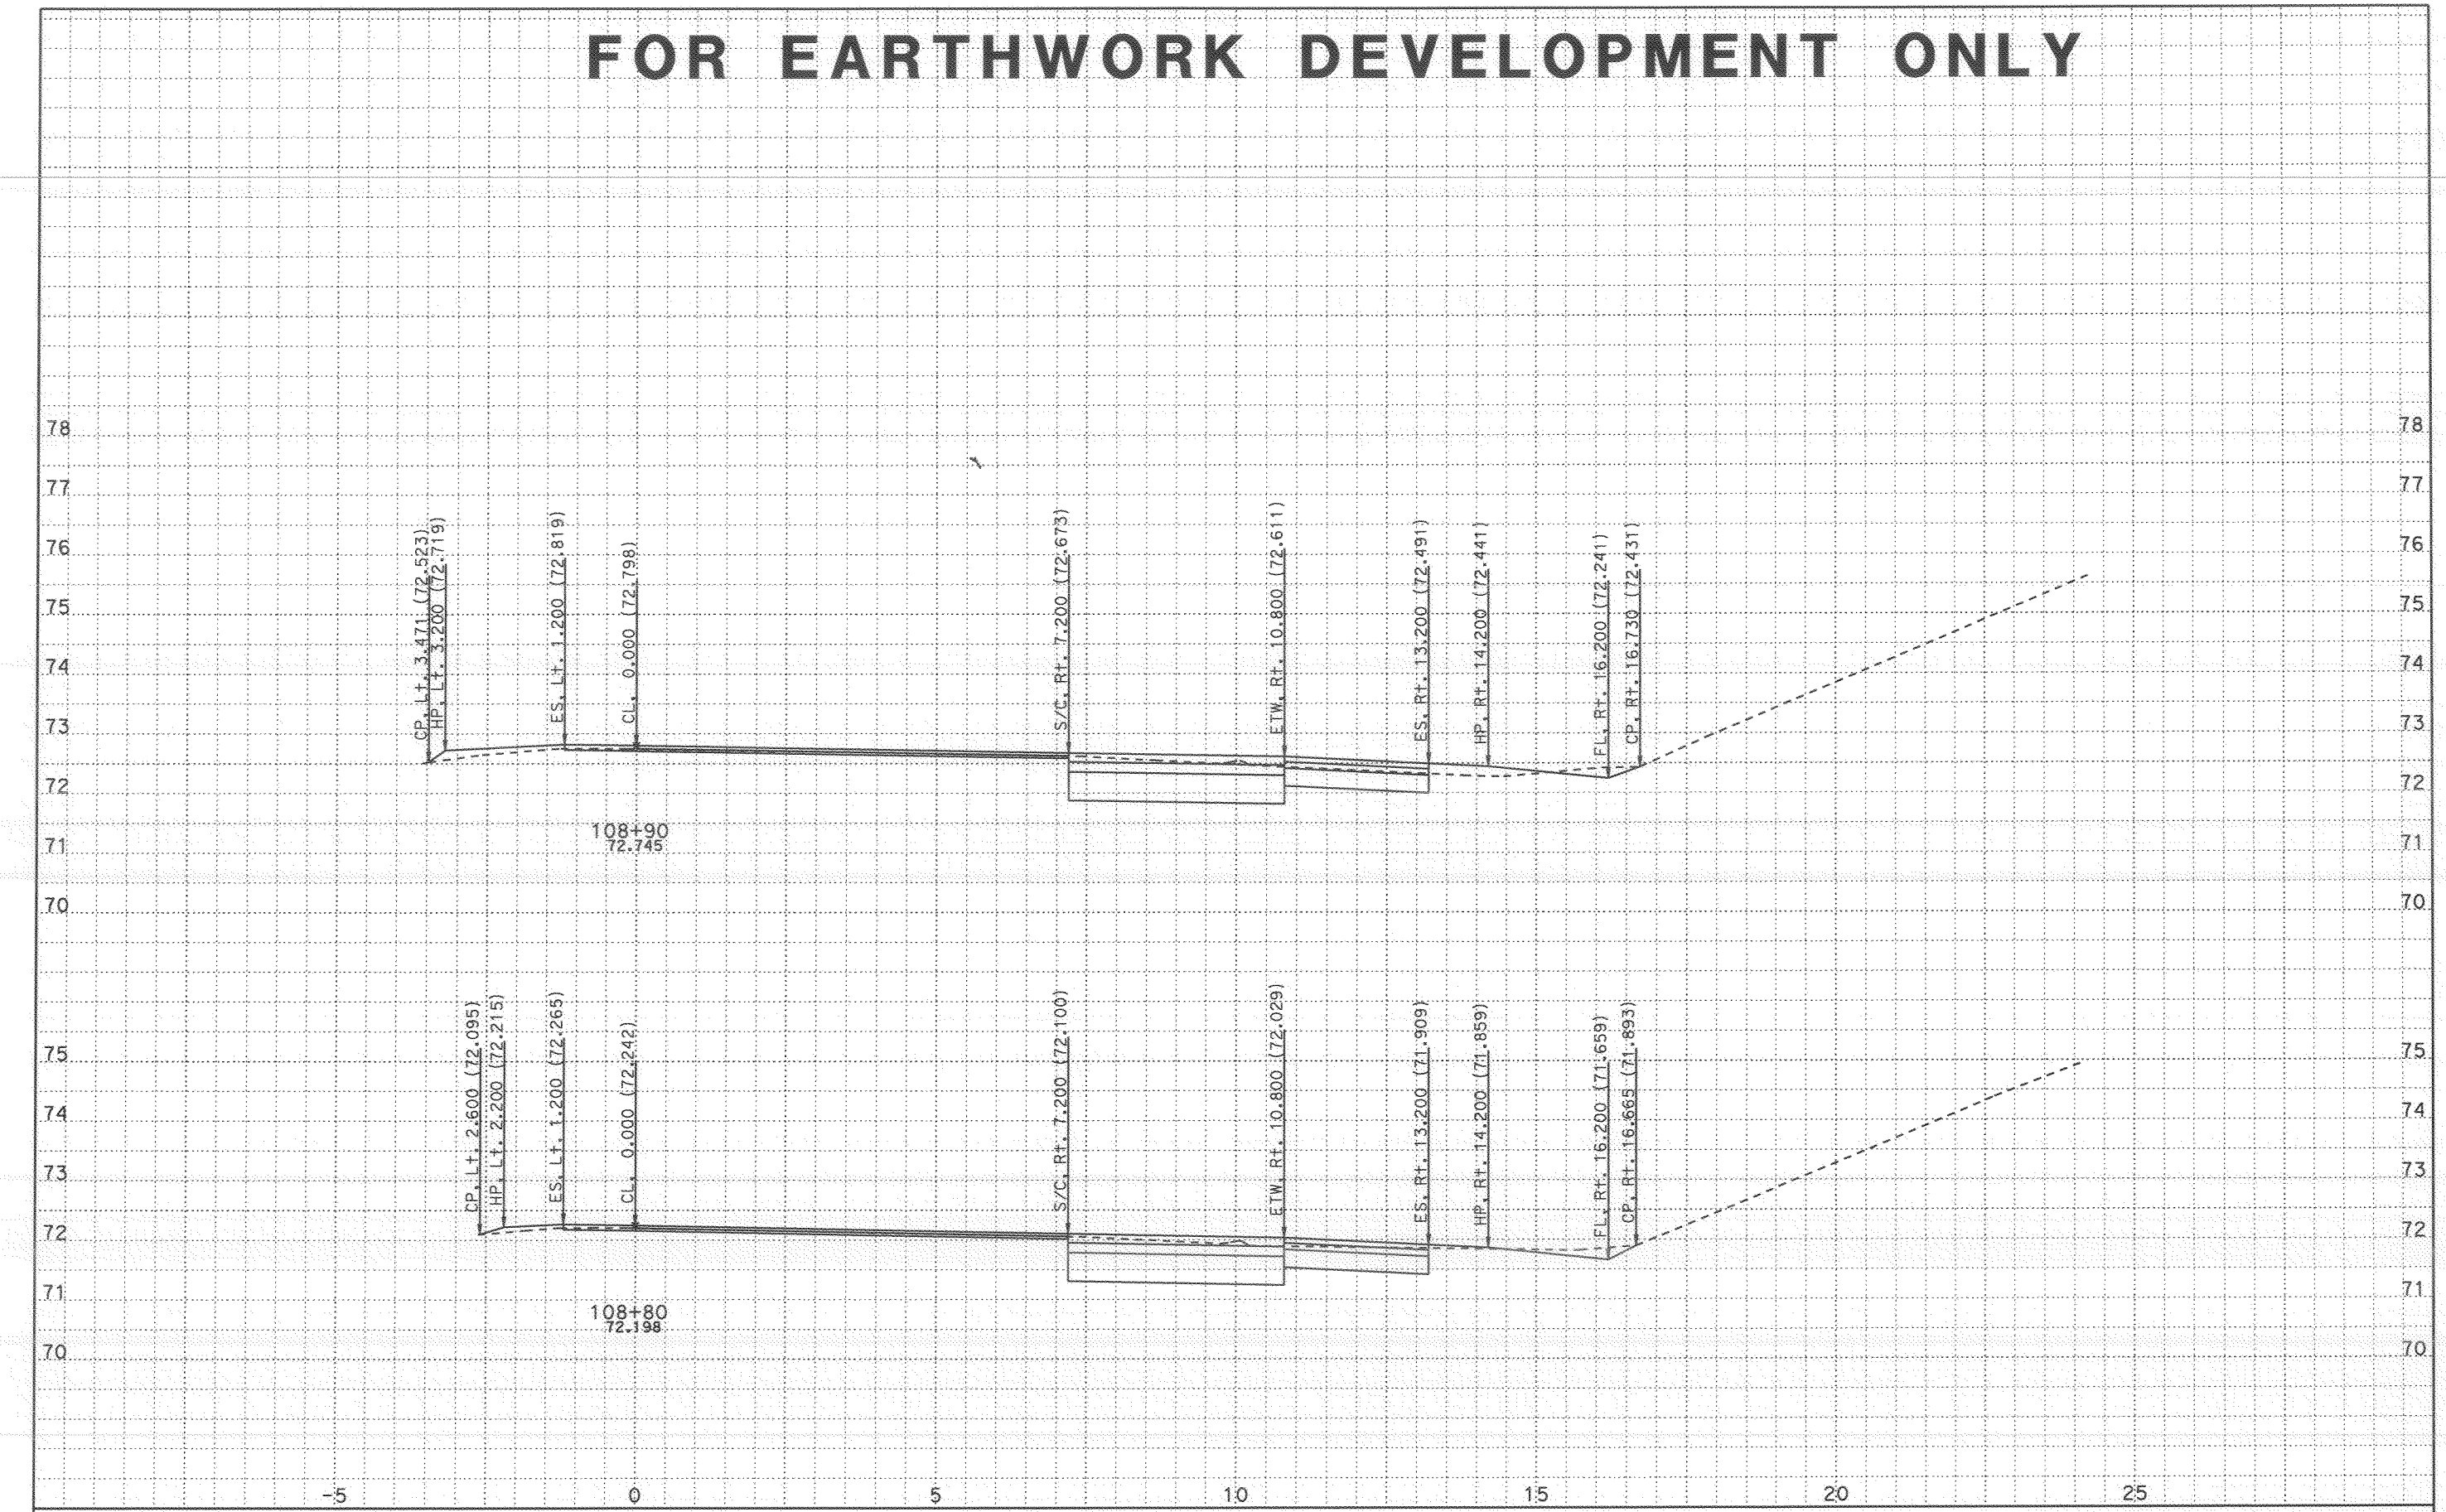


CROSS SECTIONS CREATED BY: Rod Mendoza DATE: 11/8/2007 ALL DIMENSIONS ARE METRIC

Project: 24020 File: D:\A_Projects\San_Diego_805\24020\tgrph.ear

PROJECT: SD 805
EA: 276201
KP: 9.8 / 12.7

Scale Ratio: 1:50 Horiz.
1:50 Vert.

**TELEGRAPH NB ONRAMP**
**CROSS SECTIONS**

SHEET 21 OF 40

# FOR EARTHWORK DEVELOPMENT ONLY

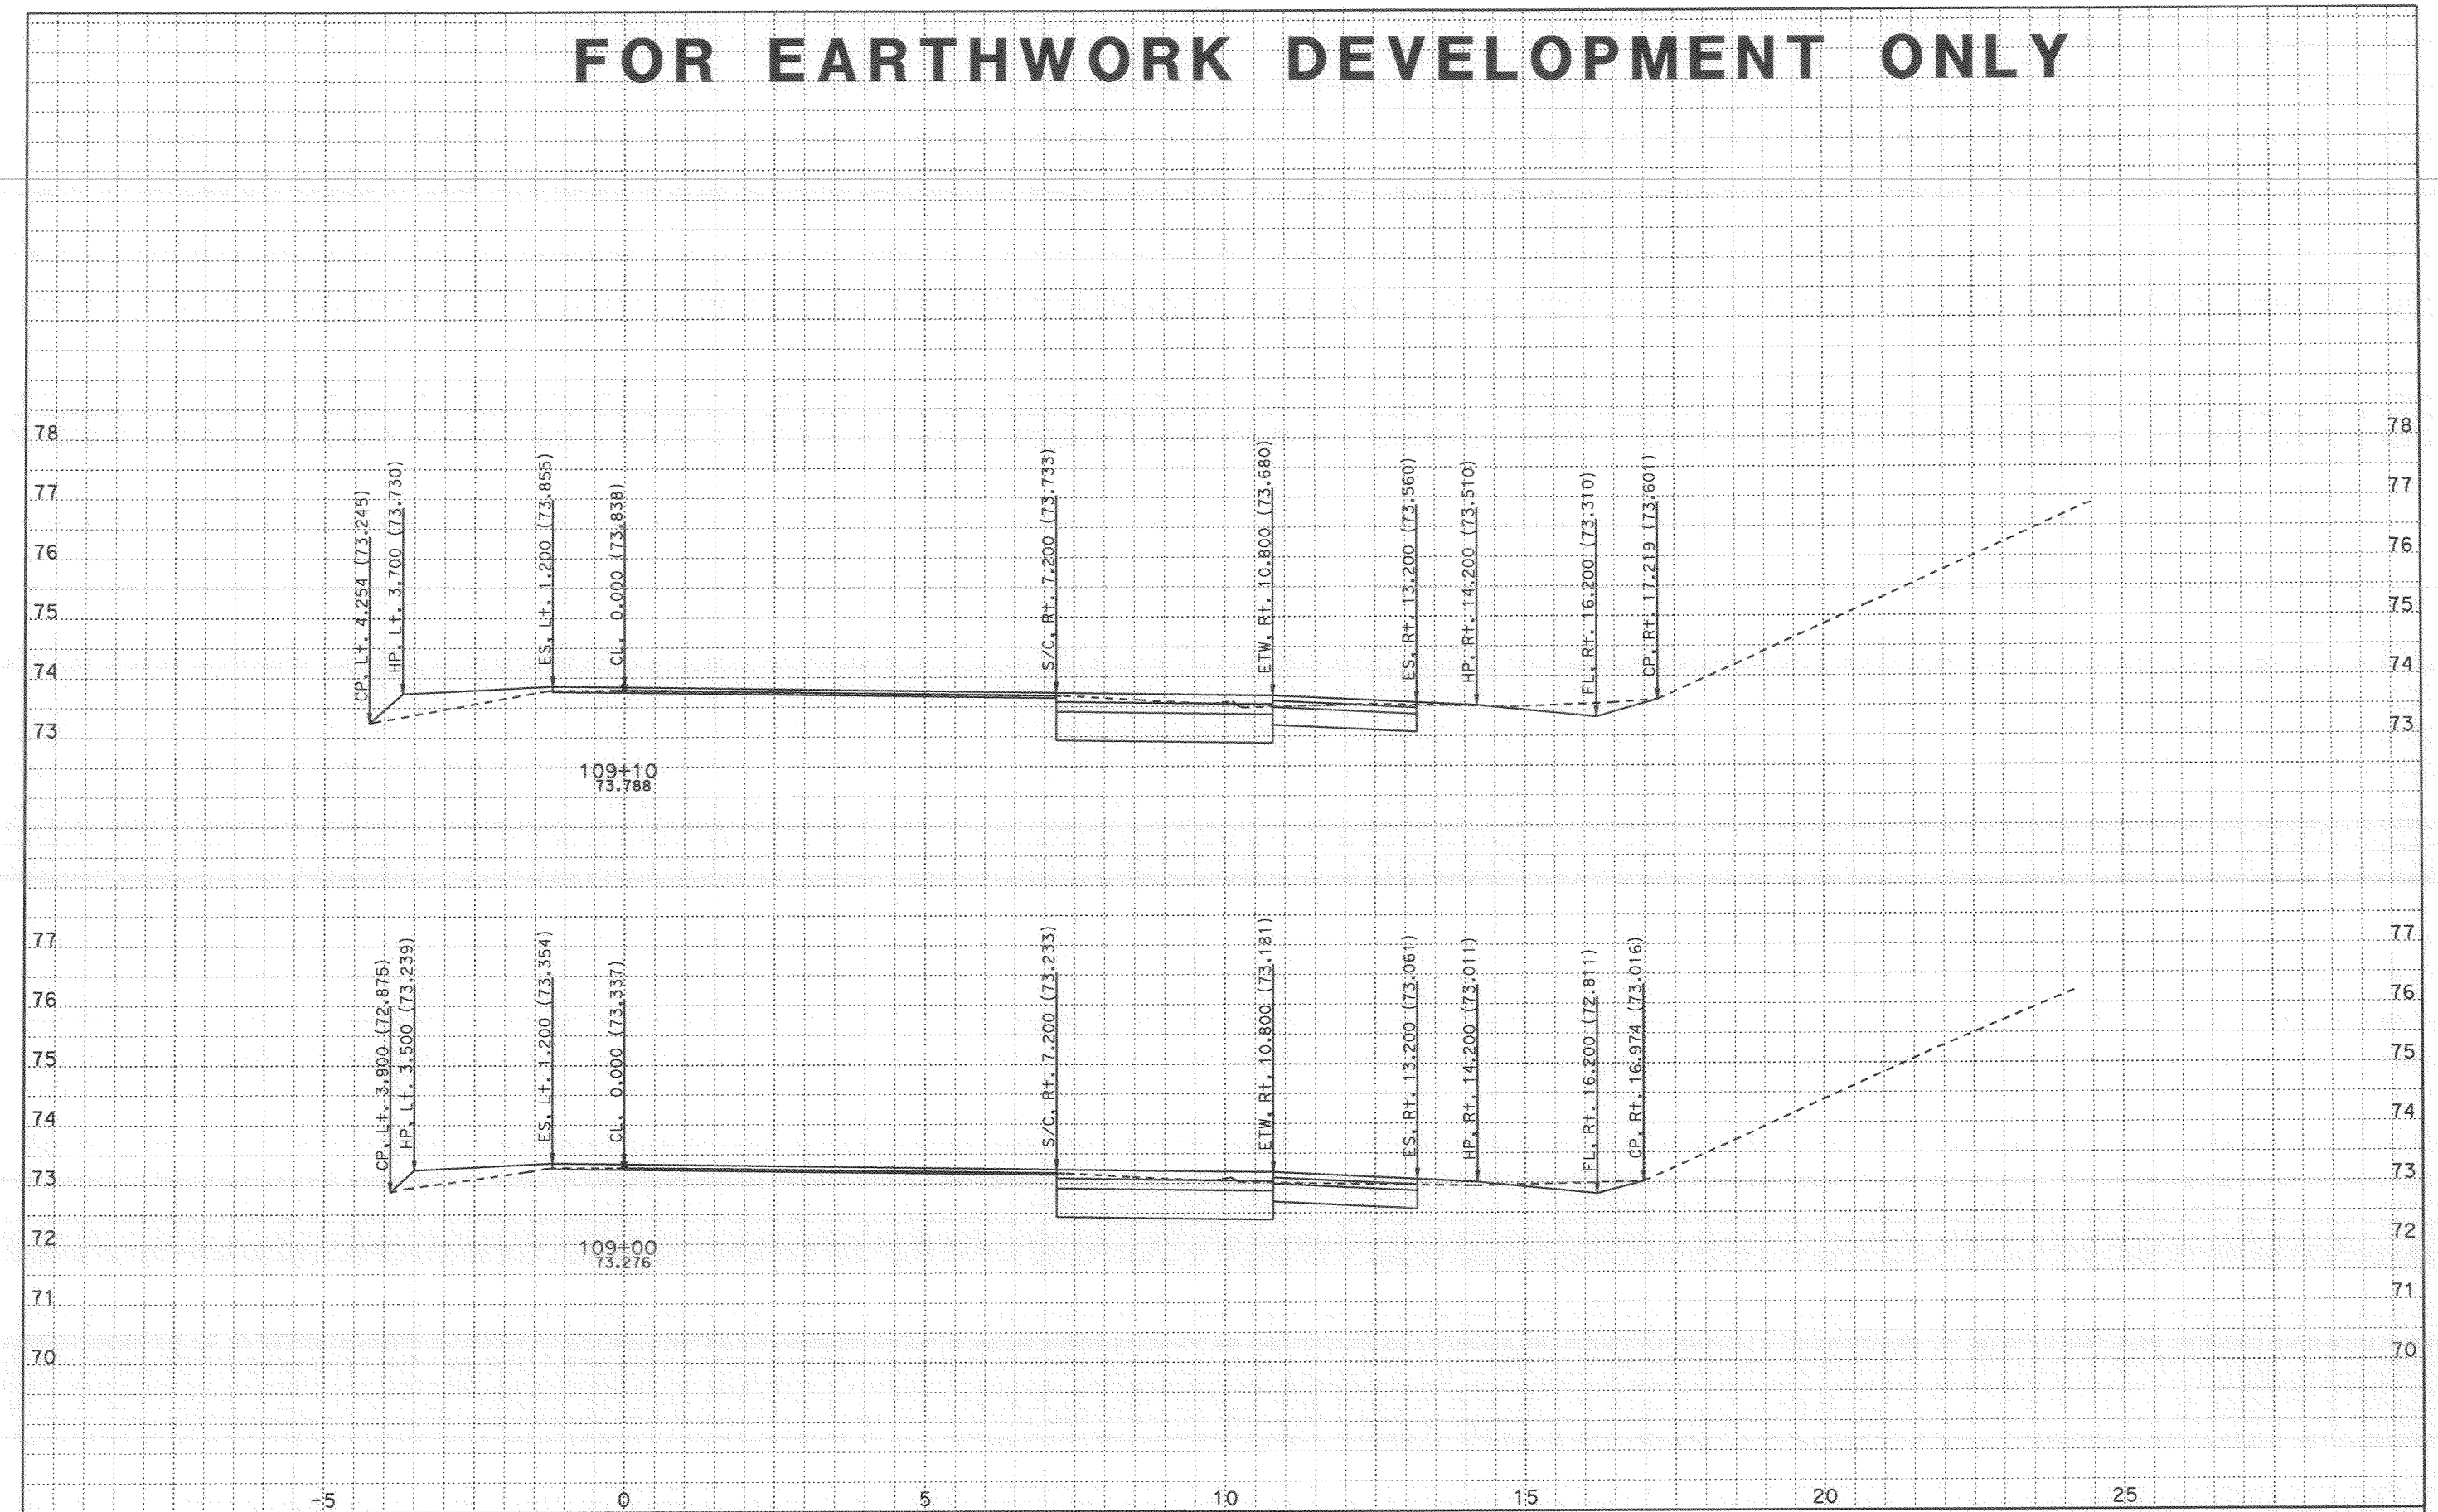


CROSS SECTIONS CREATED BY: Rod Mendoza DATE: 11/8/2007 ALL DIMENSIONS ARE METRIC

Project: 24020 File: D:\A_Projects\San_Diego_805\24020\tgrph.ear

PROJECT: SD 805
EA: 276201
KP: 9.8 / 12.7

Scale Ratio: 1:50 Horiz.
1:50 Vert.

**TELEGRAPH NB ONRAMP**
**CROSS SECTIONS**

SHEET 22 OF 40

# FOR EARTHWORK DEVELOPMENT ONLY

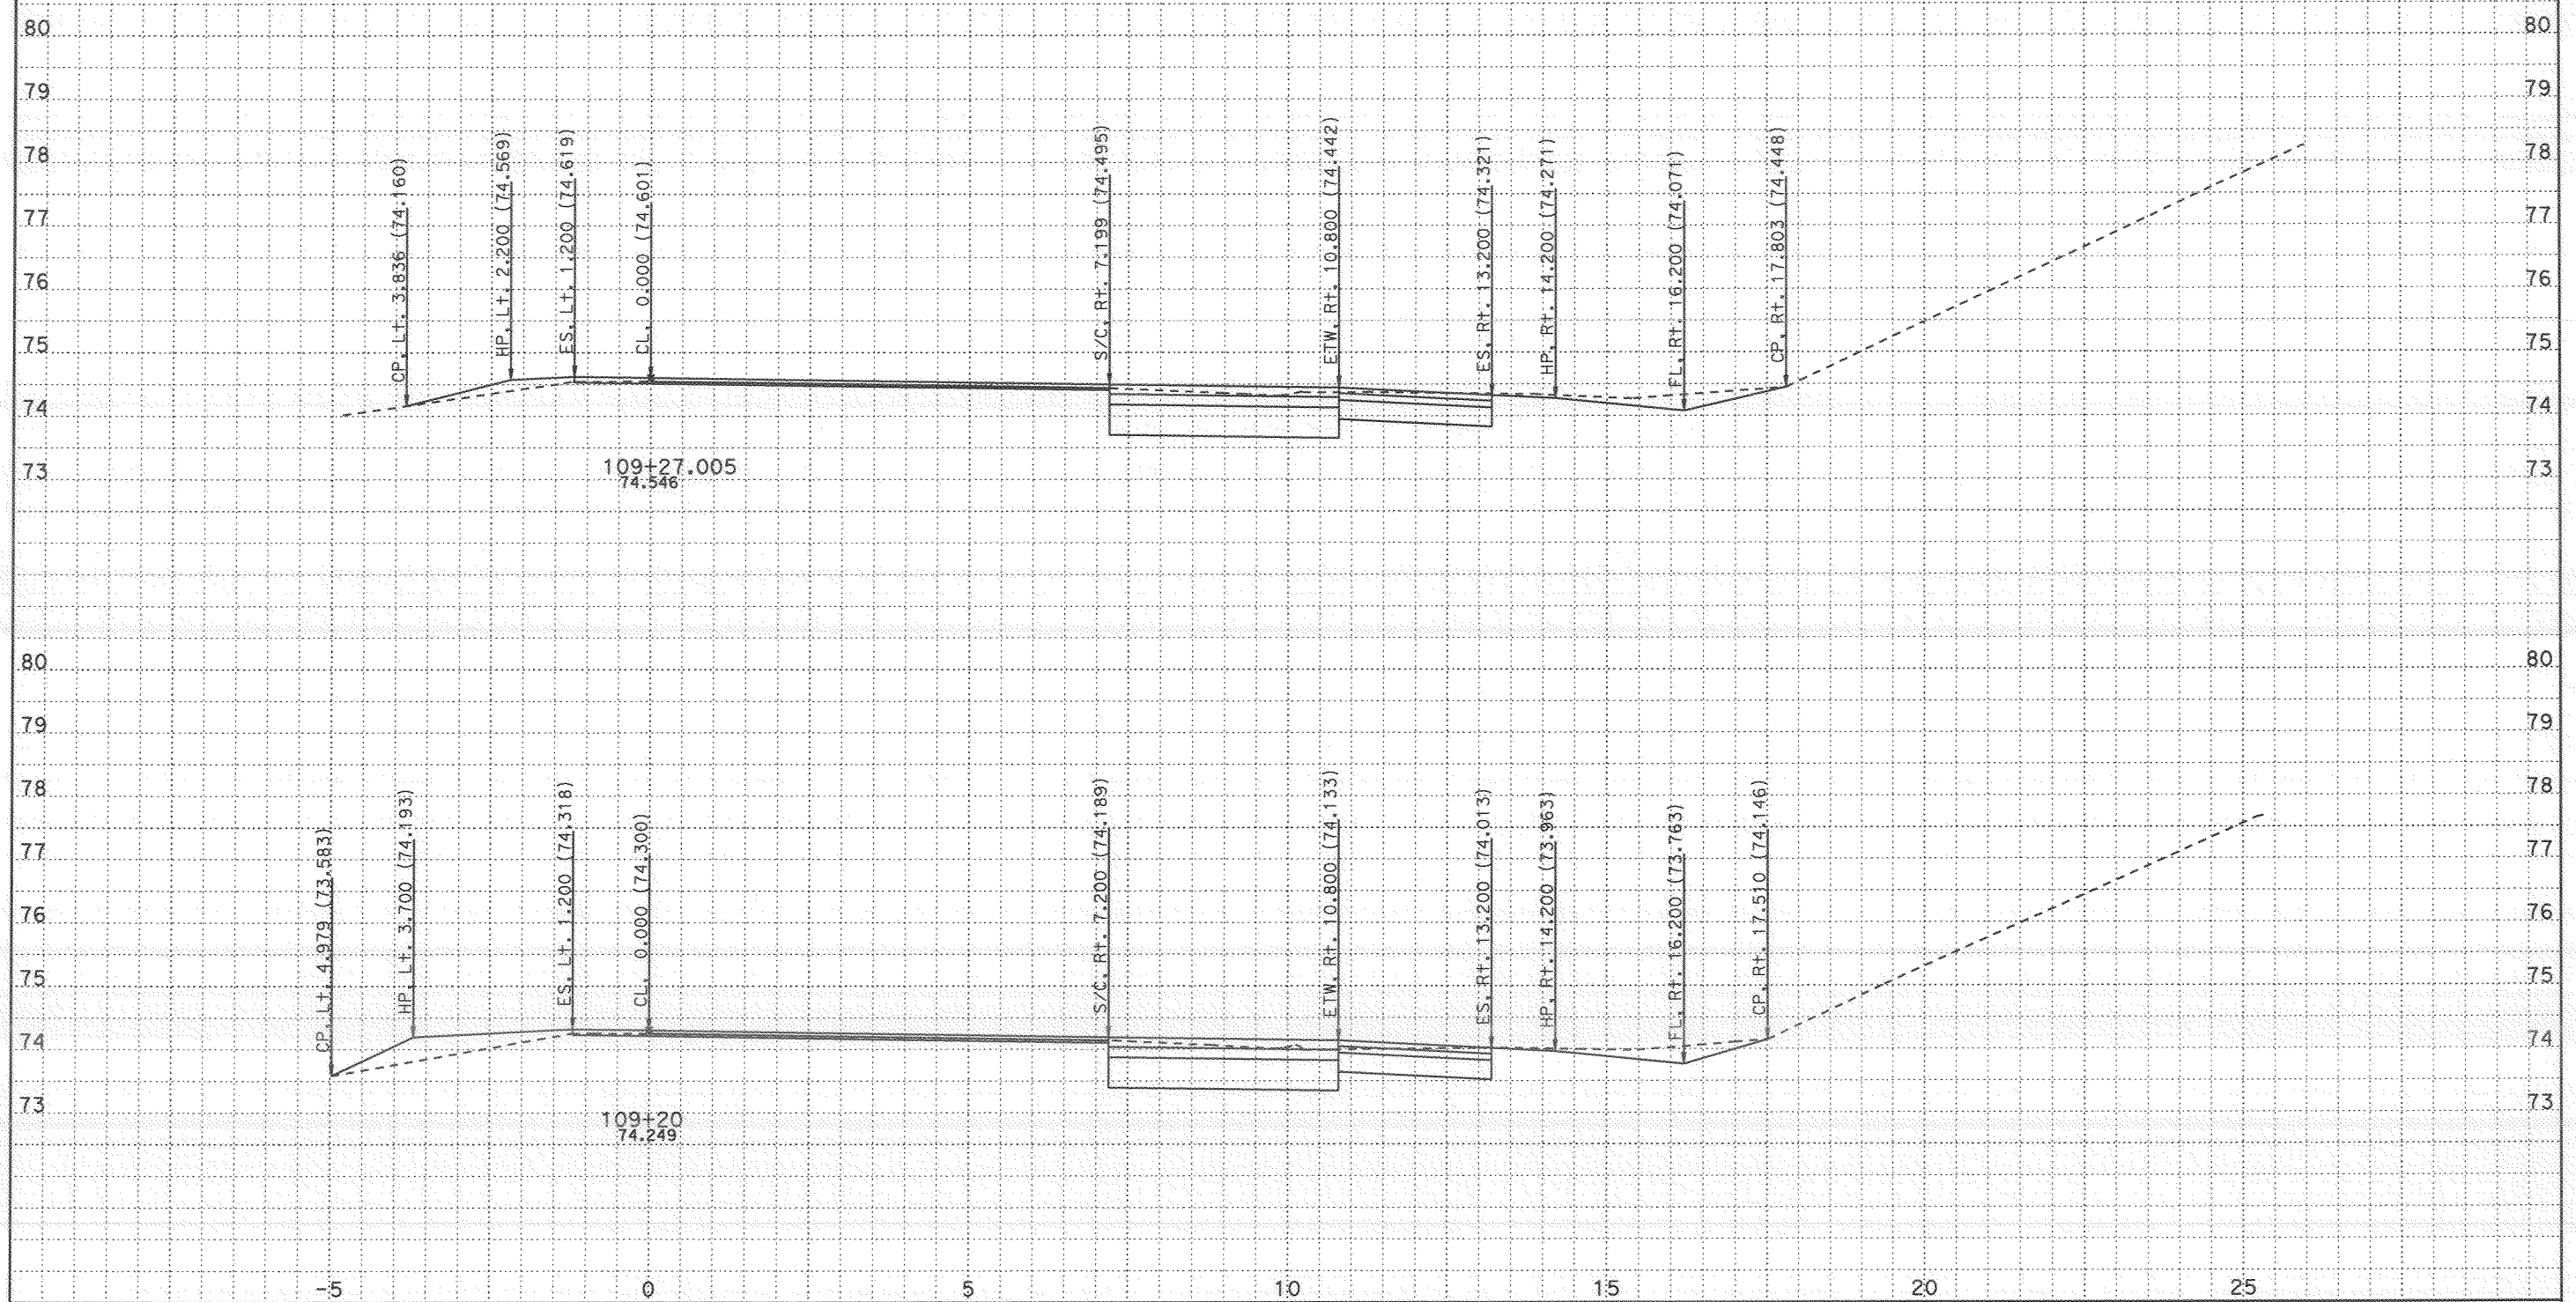


CROSS SECTIONS CREATED BY: Rod Mendoza DATE: 11/8/2007 ALL DIMENSIONS ARE METRIC

Project: 24020 File: D:\A_Projects\San_Diego_805\24020\tgrph.ear

PROJECT: SD 805
EA: 276201
KP: 9.8 / 12.7

Scale Ratio: 1:50 Horiz.
1:50 Vert.

**TELEGRAPH NB ONRAMP**
**CROSS SECTIONS**

SHEET 23 OF 40

# FOR EARTHWORK DEVELOPMENT ONLY

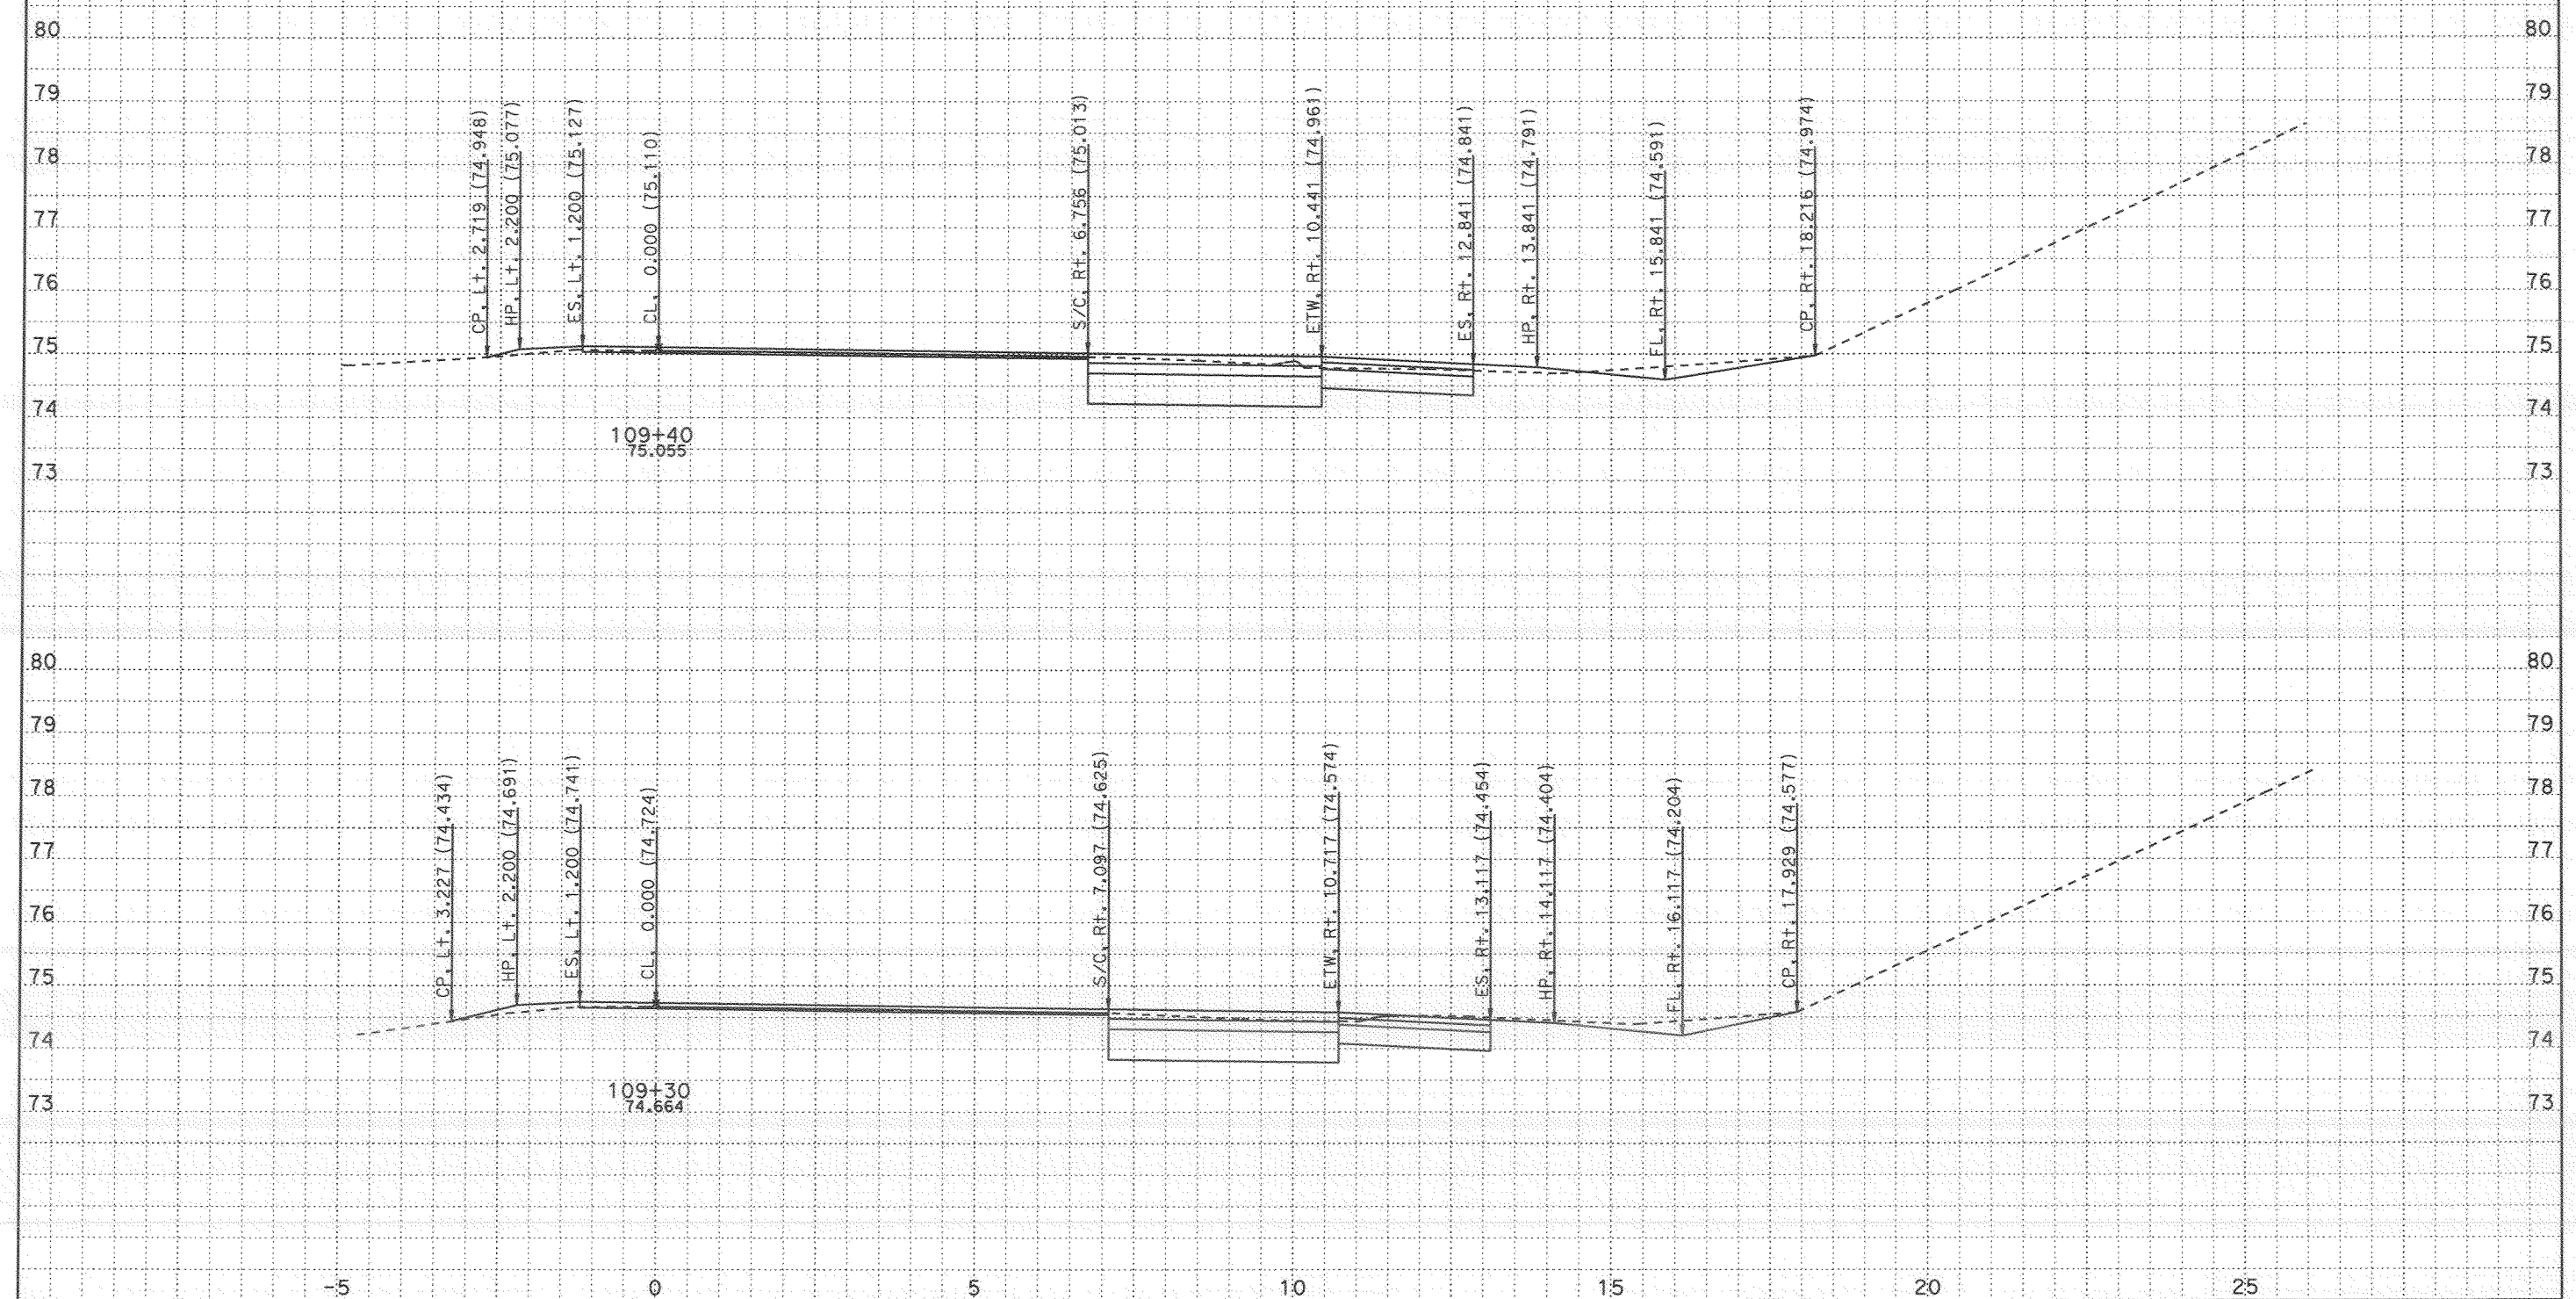


CROSS SECTIONS CREATED BY: Rod Mendoza DATE: 11/8/2007 ALL DIMENSIONS ARE METRIC

Project: 24020 File: D:\A_Projects\San_Diego_805\24020\tgrph.ear

PROJECT: SD 805
EA: 276201
KP: 9.8 / 12.7

Scale Ratio: 1:50 Horiz.
1:50 Vert.

**TELEGRAPH NB ONRAMP**
**CROSS SECTIONS**

SHEET 24 OF 40

# FOR EARTHWORK DEVELOPMENT ONLY

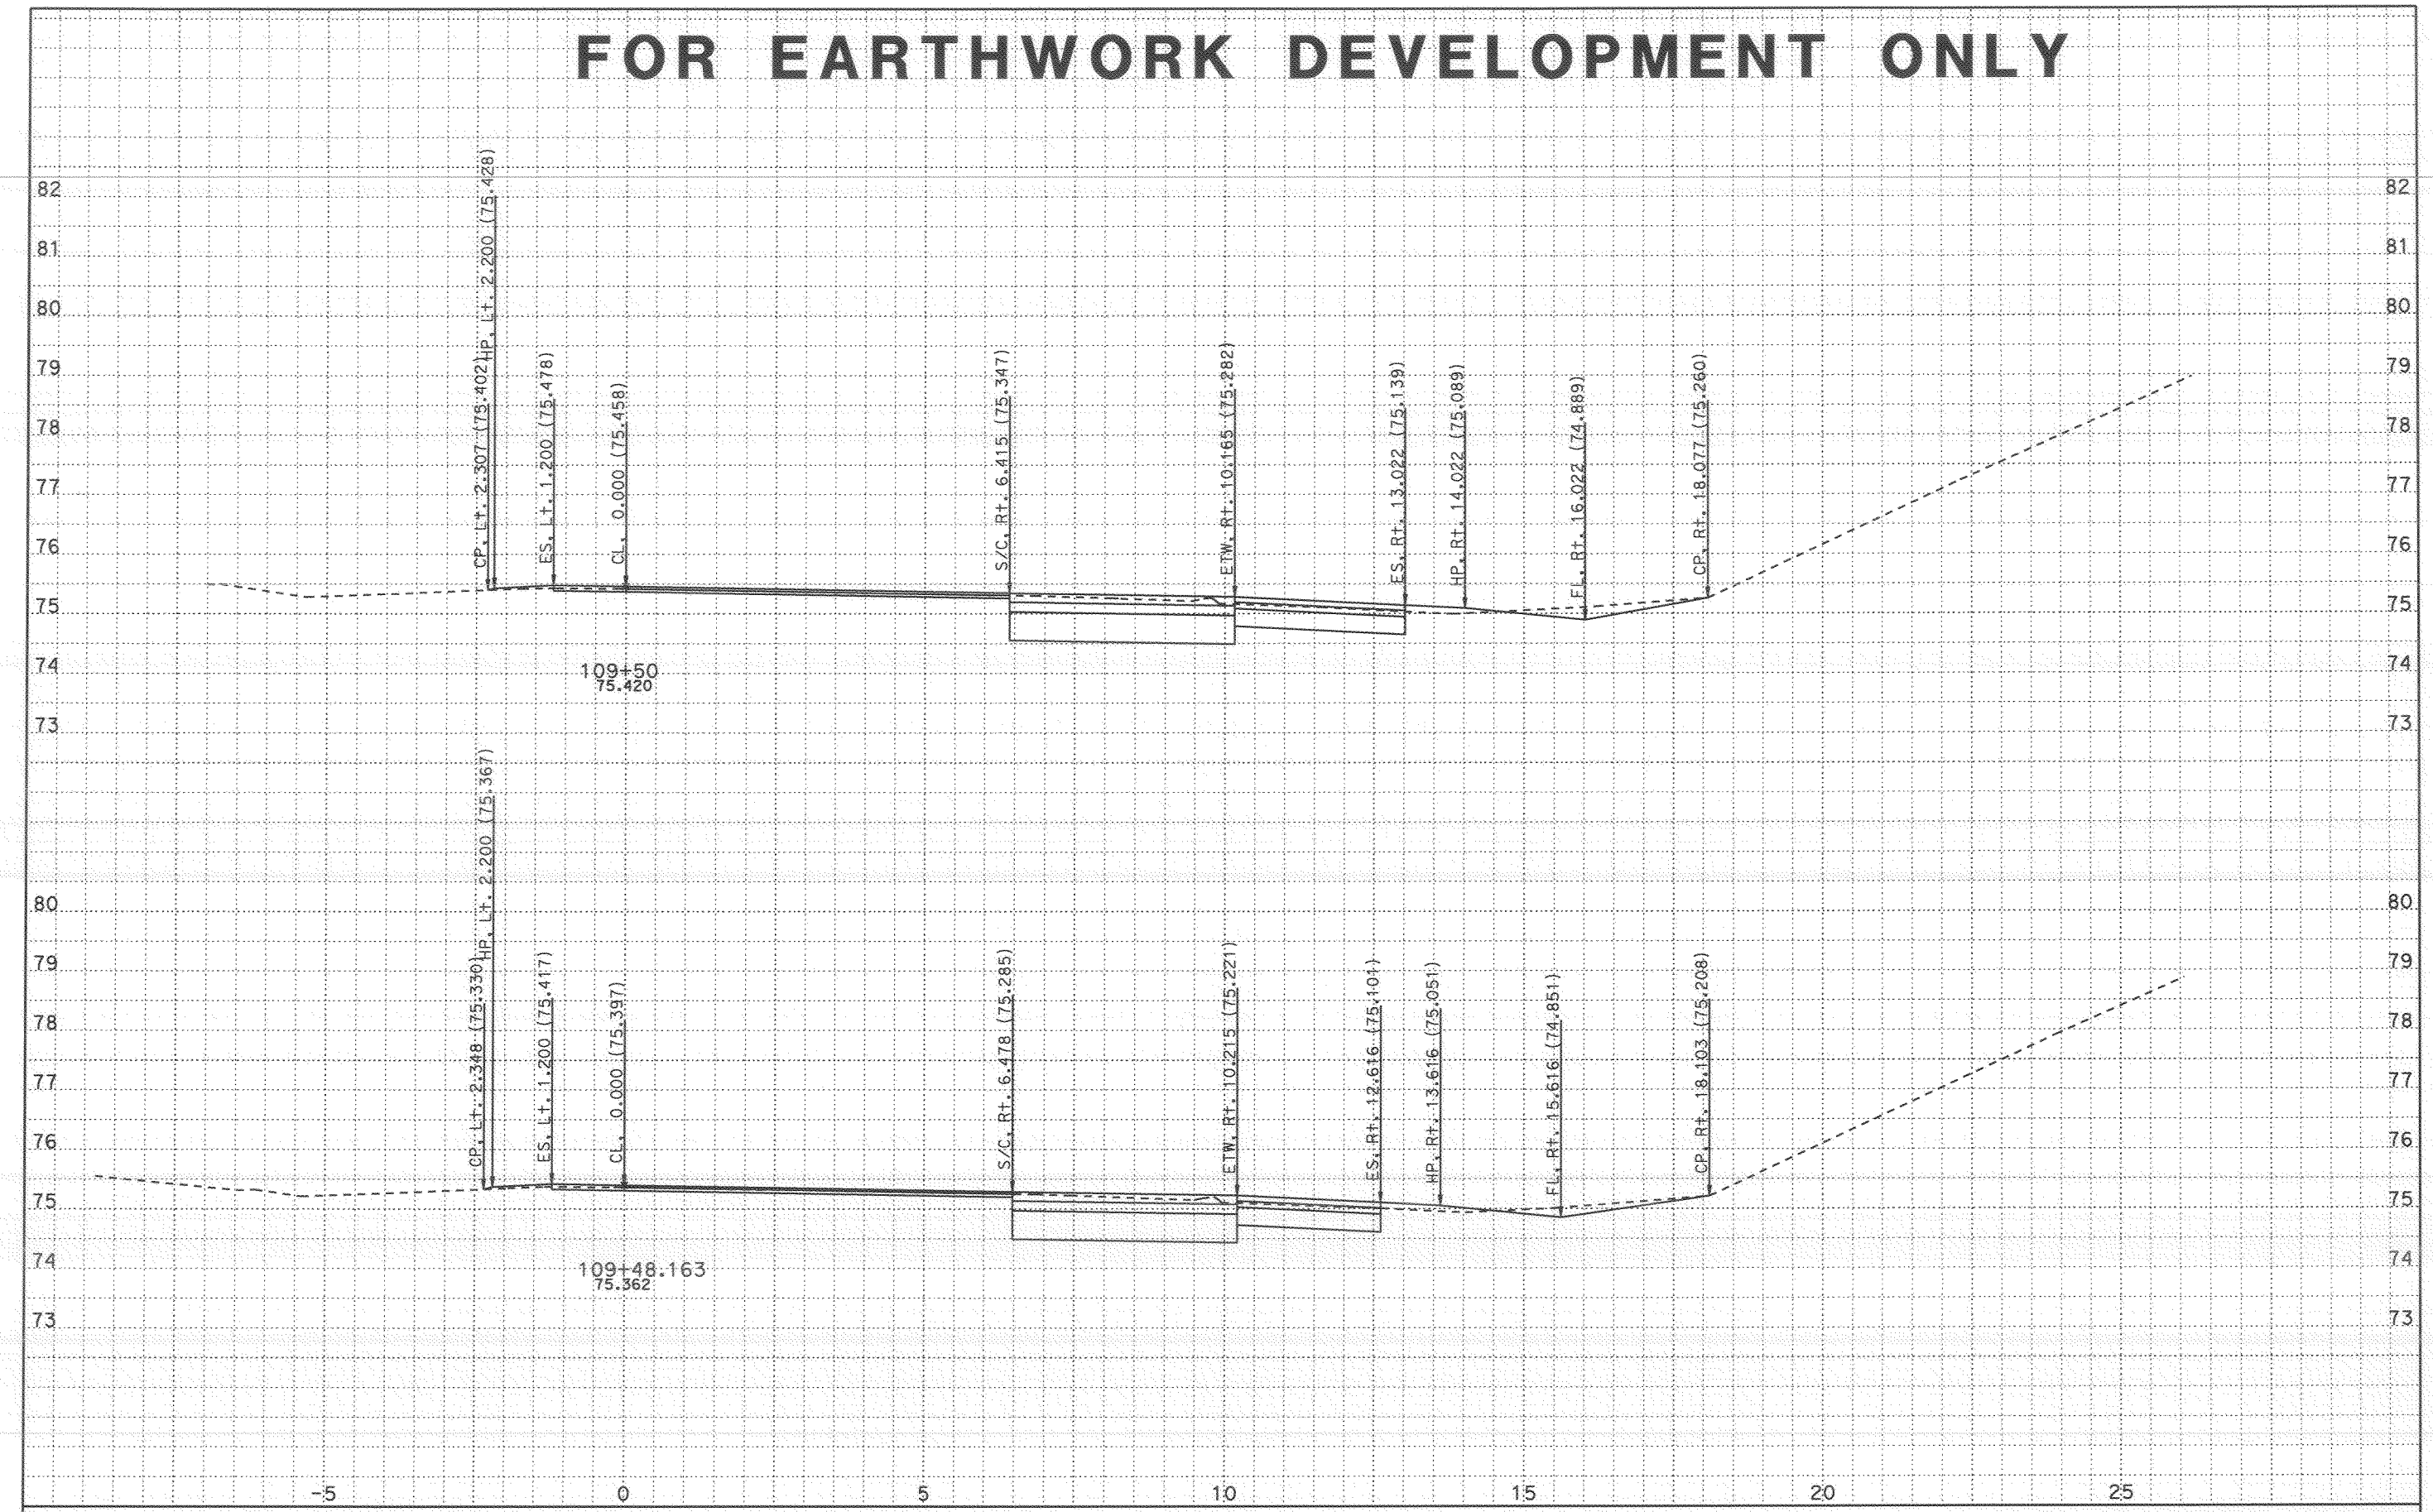


CROSS SECTIONS CREATED BY: Rod Mendoza DATE: 11/8/2007 ALL DIMENSIONS ARE METRIC

Project: 24020 File: D:\A_Projects\San_Diego_805\24020\tgrph.ear

PROJECT: SD 805
EA: 276201
KP: 9.8 / 12.7

Scale Ratio: 1:50 Horiz.
1:50 Vert.

**TELEGRAPH NB ONRAMP**
**CROSS SECTIONS**

SHEET 25 OF 40

# FOR EARTHWORK DEVELOPMENT ONLY

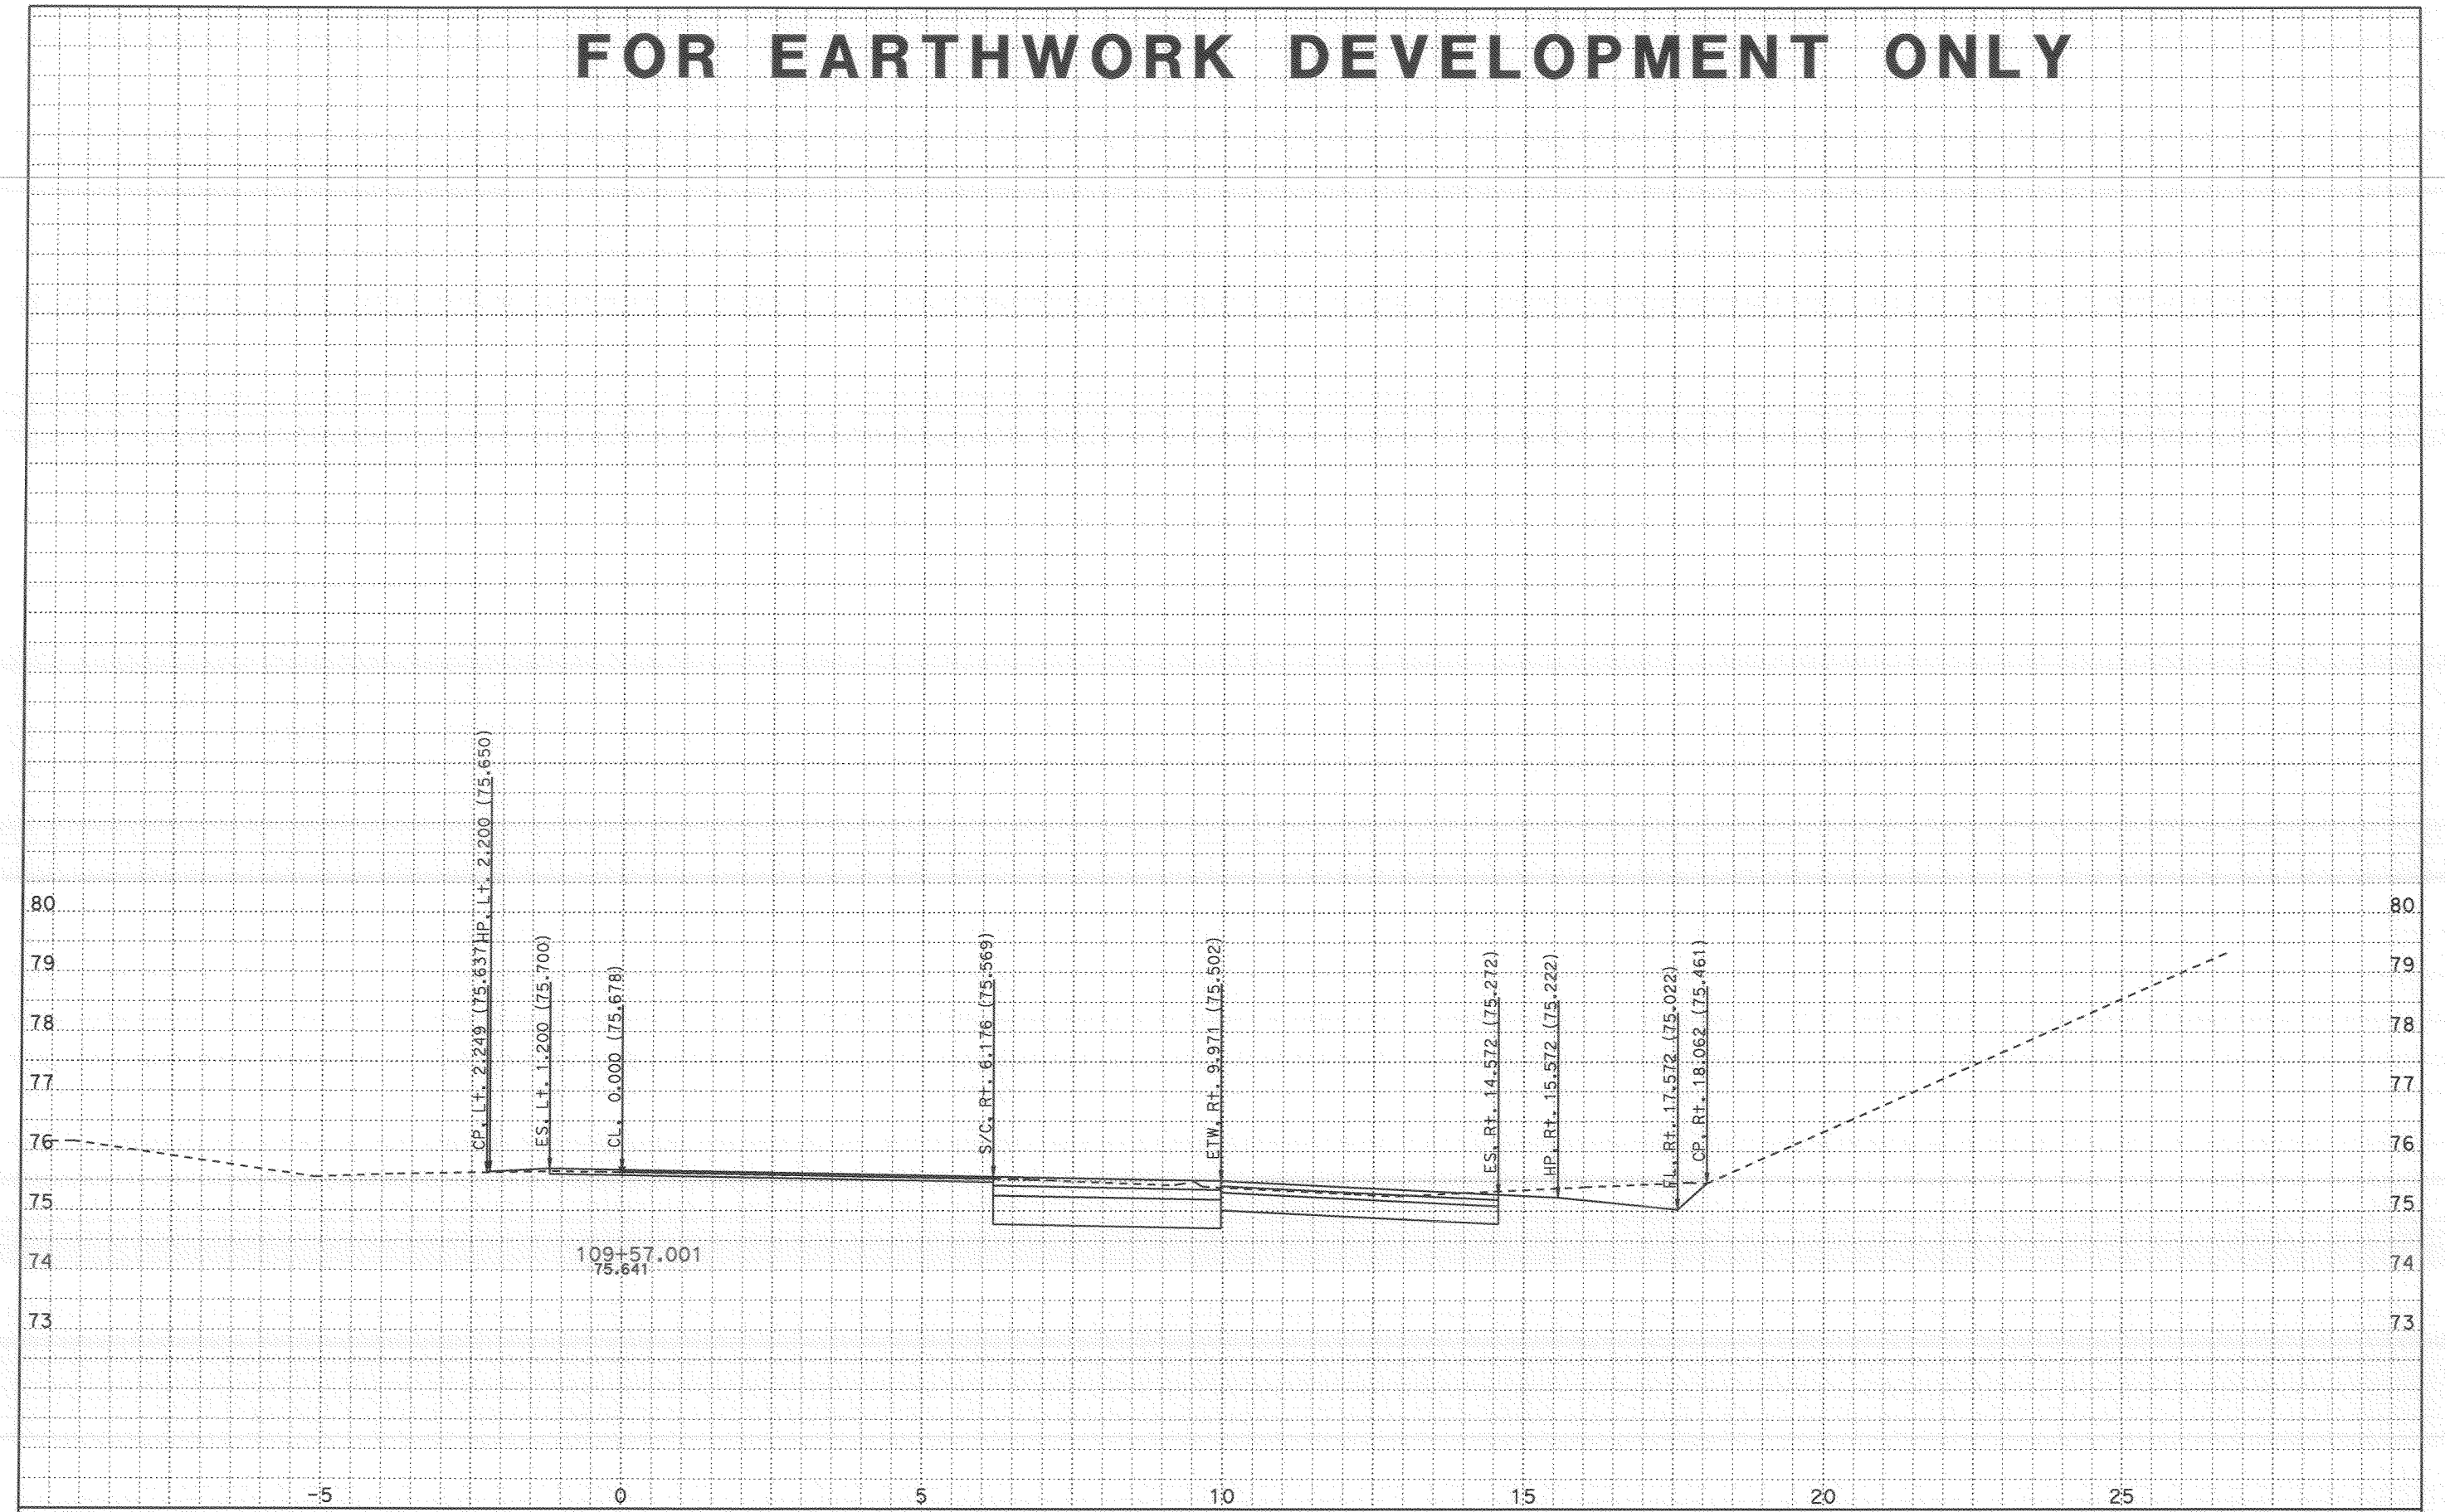


CROSS SECTIONS CREATED BY: Rod Mendoza DATE: 11/8/2007 ALL DIMENSIONS ARE METRIC

Project: 24020 File: D:\A_Projects\San_Diego_805\24020\tgrph.ear

PROJECT: SD 805
EA: 276201
KP: 9.8 / 12.7

Scale Ratio: 1:50 Horiz.
1:50 Vert.

**TELEGRAPH NB ONRAMP**
**CROSS SECTIONS**

SHEET 26 OF 40

# FOR EARTHWORK DEVELOPMENT ONLY

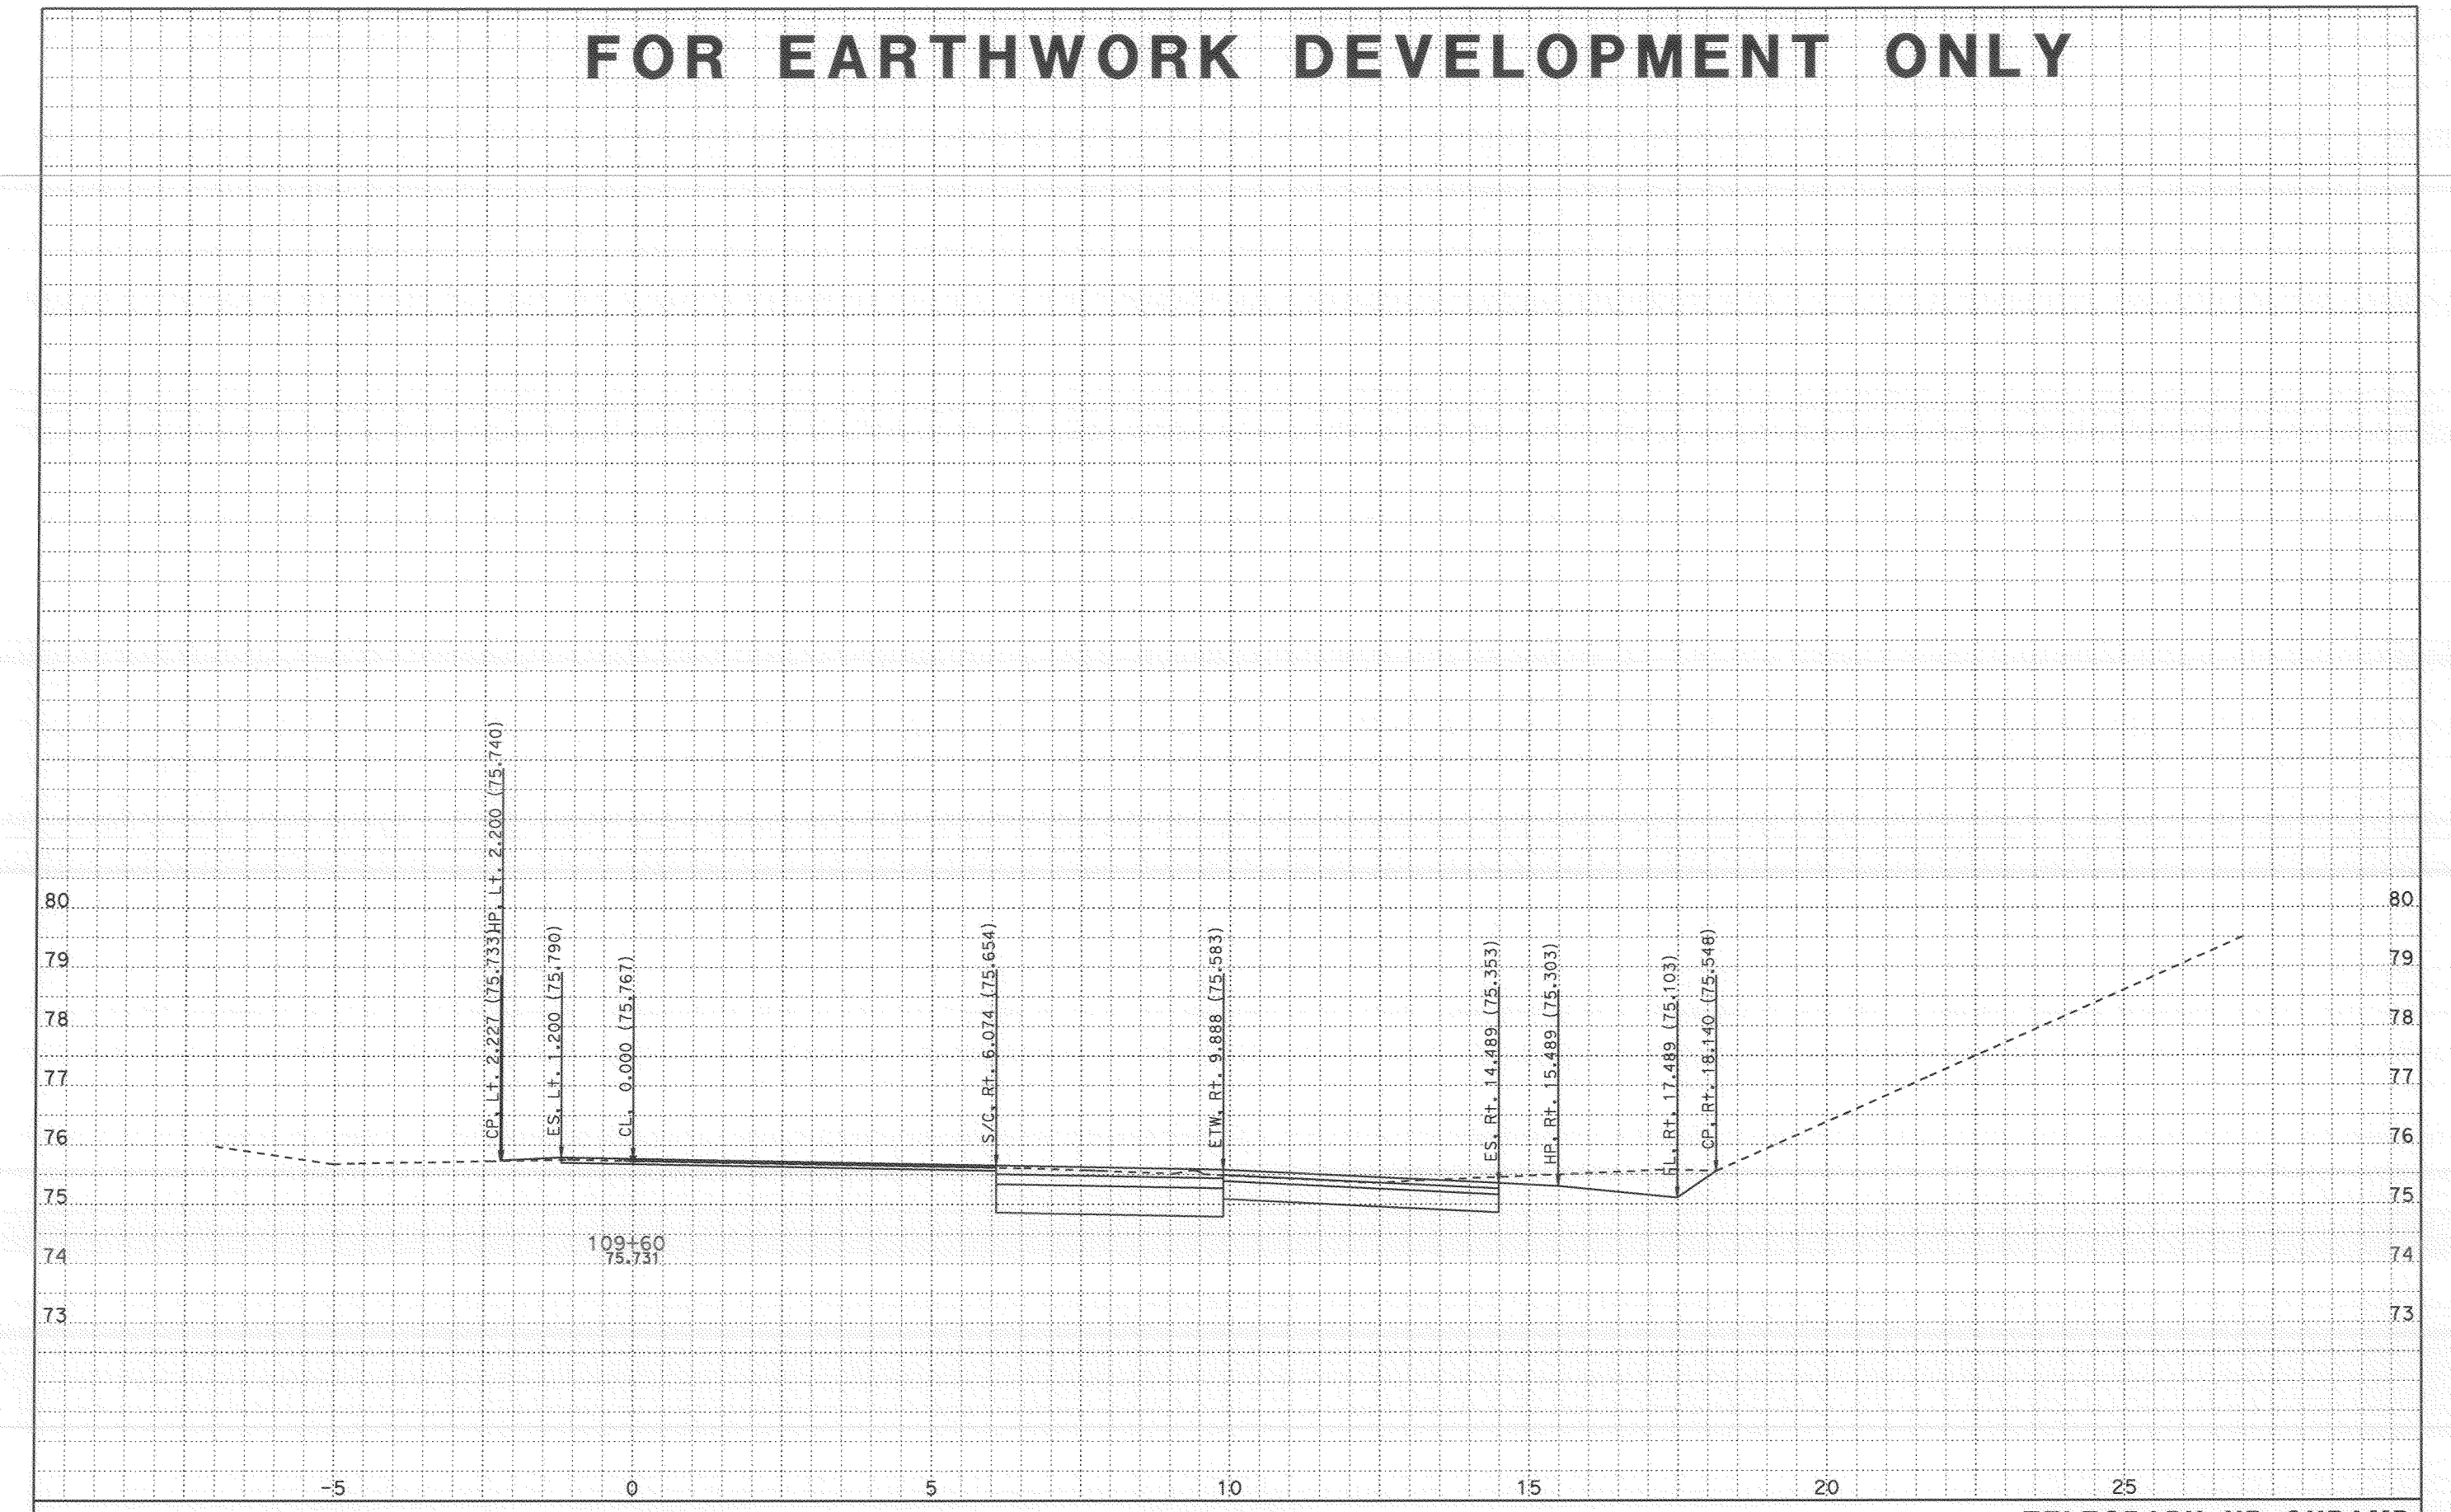


CROSS SECTIONS CREATED BY: Rod Mendoza DATE: 11/8/2007 ALL DIMENSIONS ARE METRIC

Project: 24020 File: D:\A_Projects\San_Diego_805\24020\tgrph.ear

PROJECT: SD 805
EA: 276201
KP: 9.8 / 12.7

Scale Ratio: 1:50 Horiz.
1:50 Vert.

**TELEGRAPH NB ONRAMP**
**CROSS SECTIONS**

# FOR EARTHWORK DEVELOPMENT ONLY

CROSS SECTIONS CREATED BY: Rod Mendoza DATE: 11/8/2007 ALL DIMENSIONS ARE METRIC

Project: 24020 File: D:\A_Projects\San_Diego_805\24020\tgrph.ear

PROJECT: SD 805
EA: 276201
KP: 9.8 / 12.7

Scale Ratio: 1:50 Horiz.
1:50 Vert.

**TELEGRAPH NB ONRAMP**
**CROSS SECTIONS**

# FOR EARTHWORK DEVELOPMENT ONLY

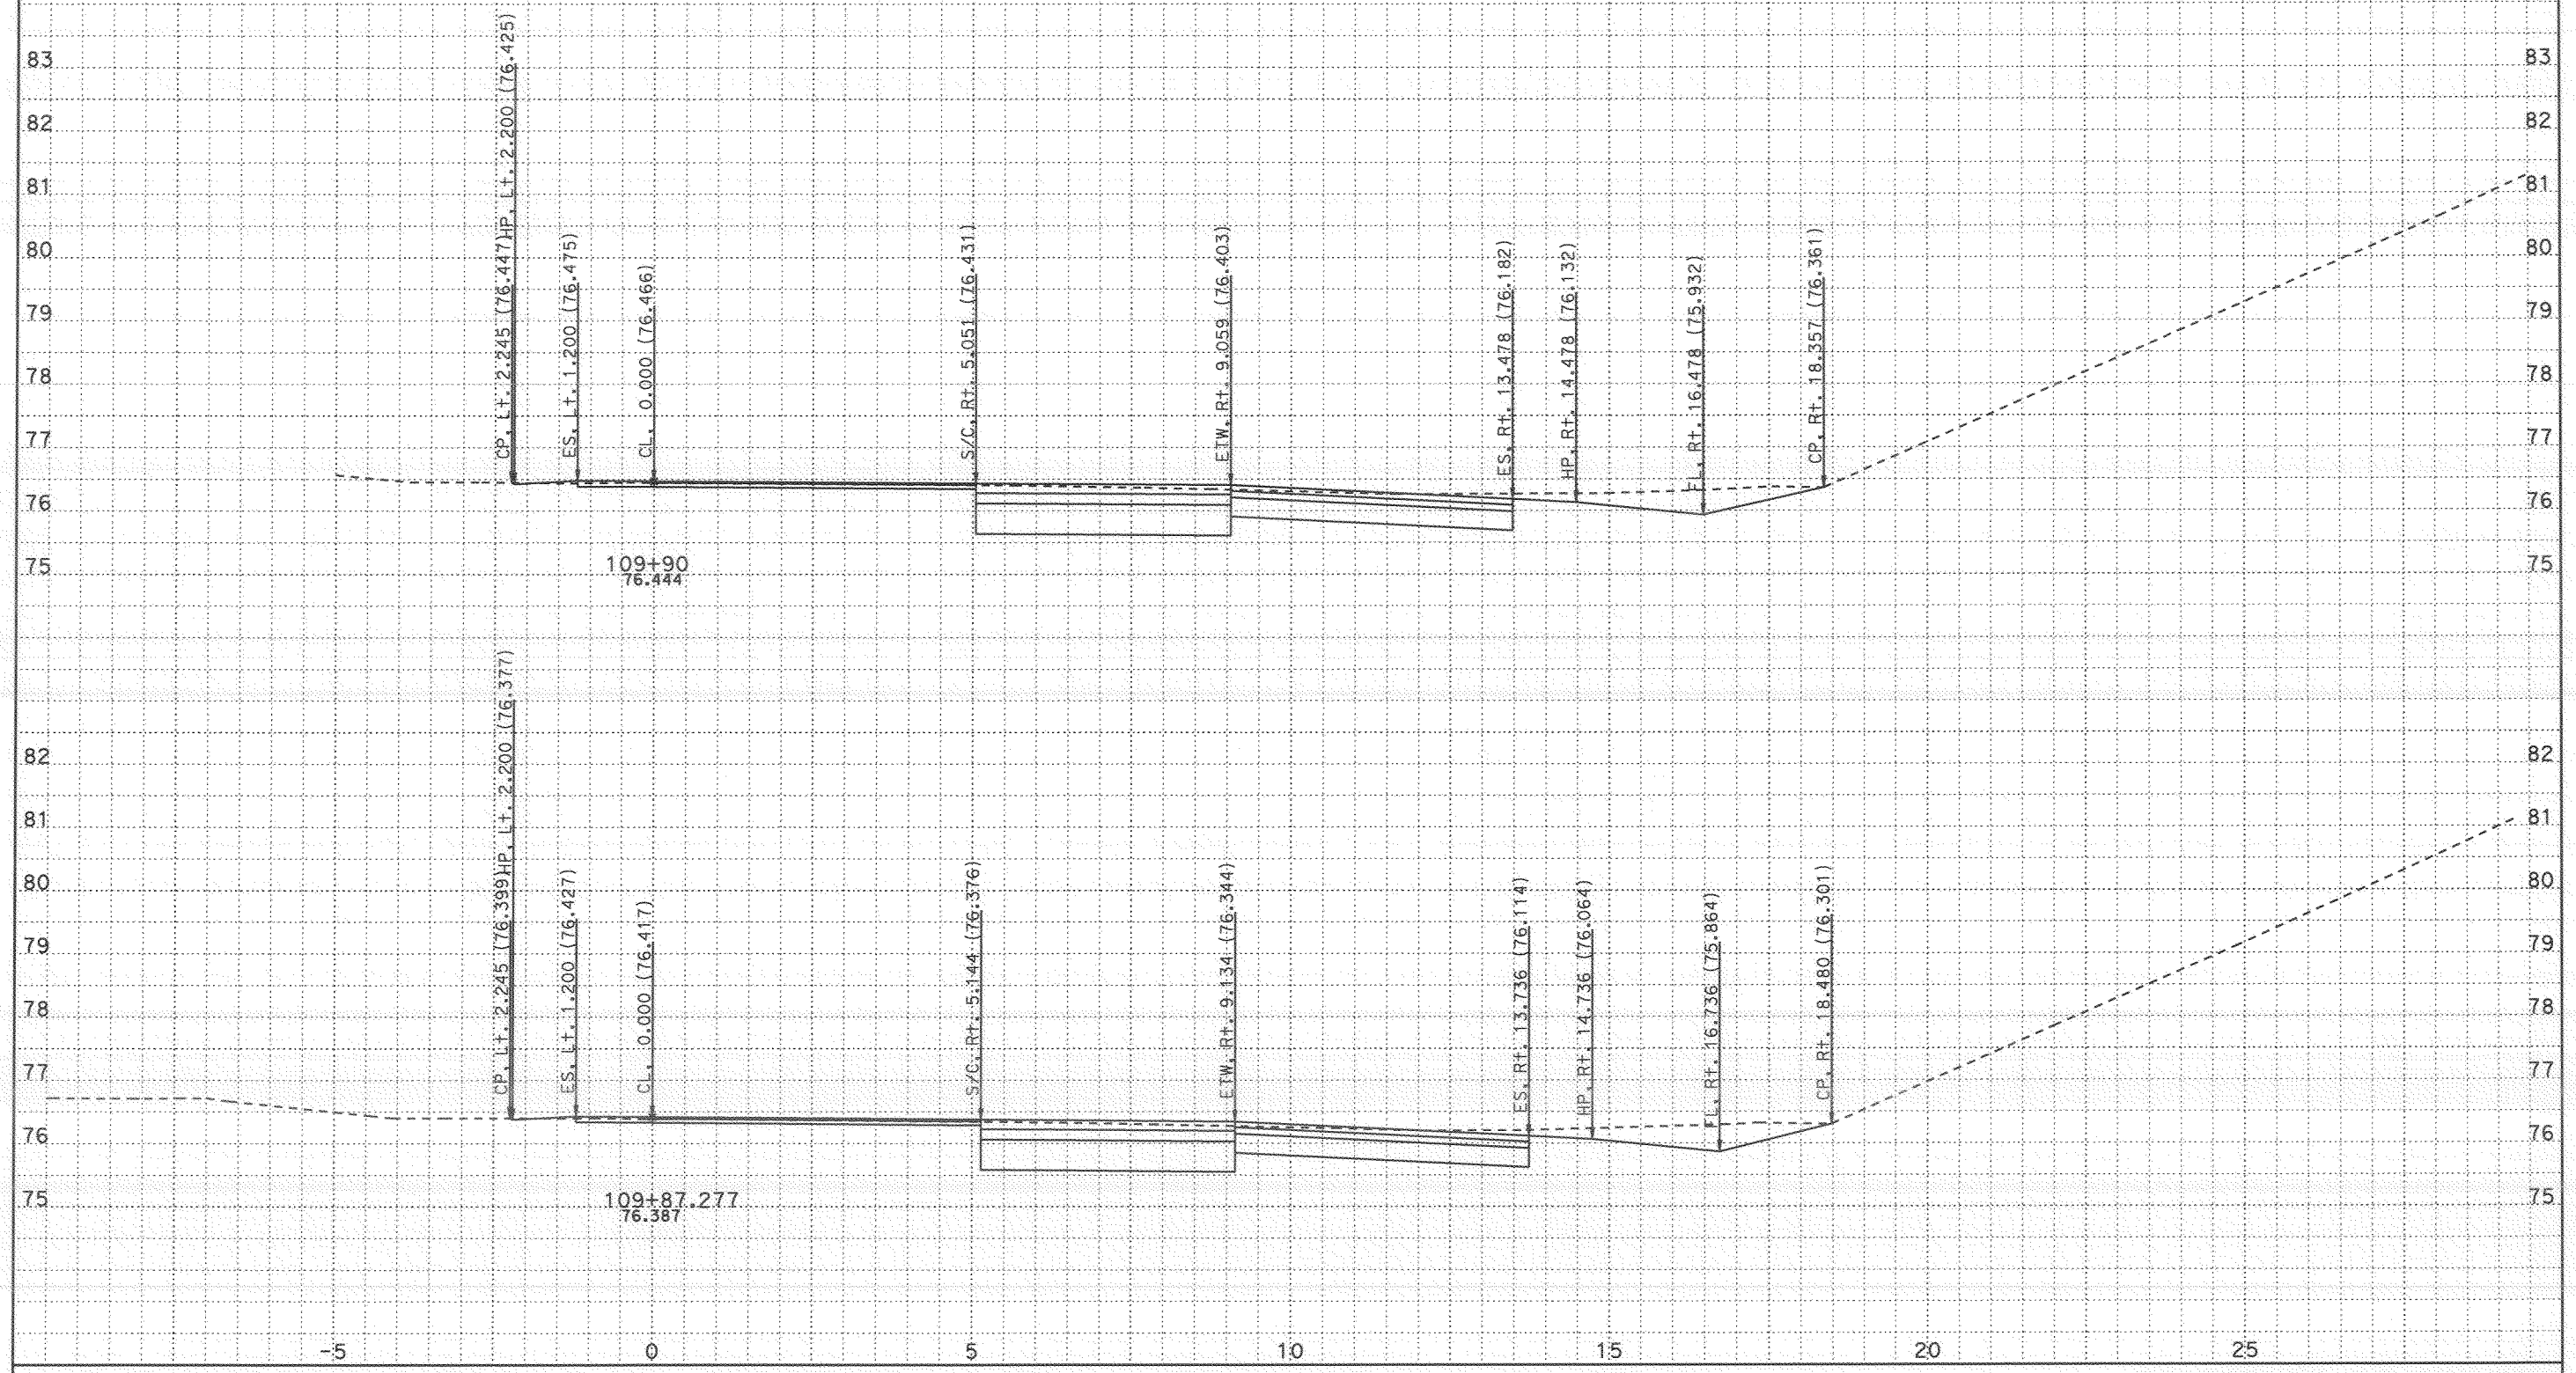


CROSS SECTIONS CREATED BY: Rod Mendoza DATE: 11/8/2007 ALL DIMENSIONS ARE METRIC

Project: 24020 File: D:\A_Projects\San_Diego_805\24020\tgrph.ear

PROJECT: SD 805
EA: 276201
KP: 9.8 / 12.7

Scale Ratio: 1:50 Horiz.
1:50 Vert.

**TELEGRAPH NB ONRAMP**
**CROSS SECTIONS**

# FOR EARTHWORK DEVELOPMENT ONLY

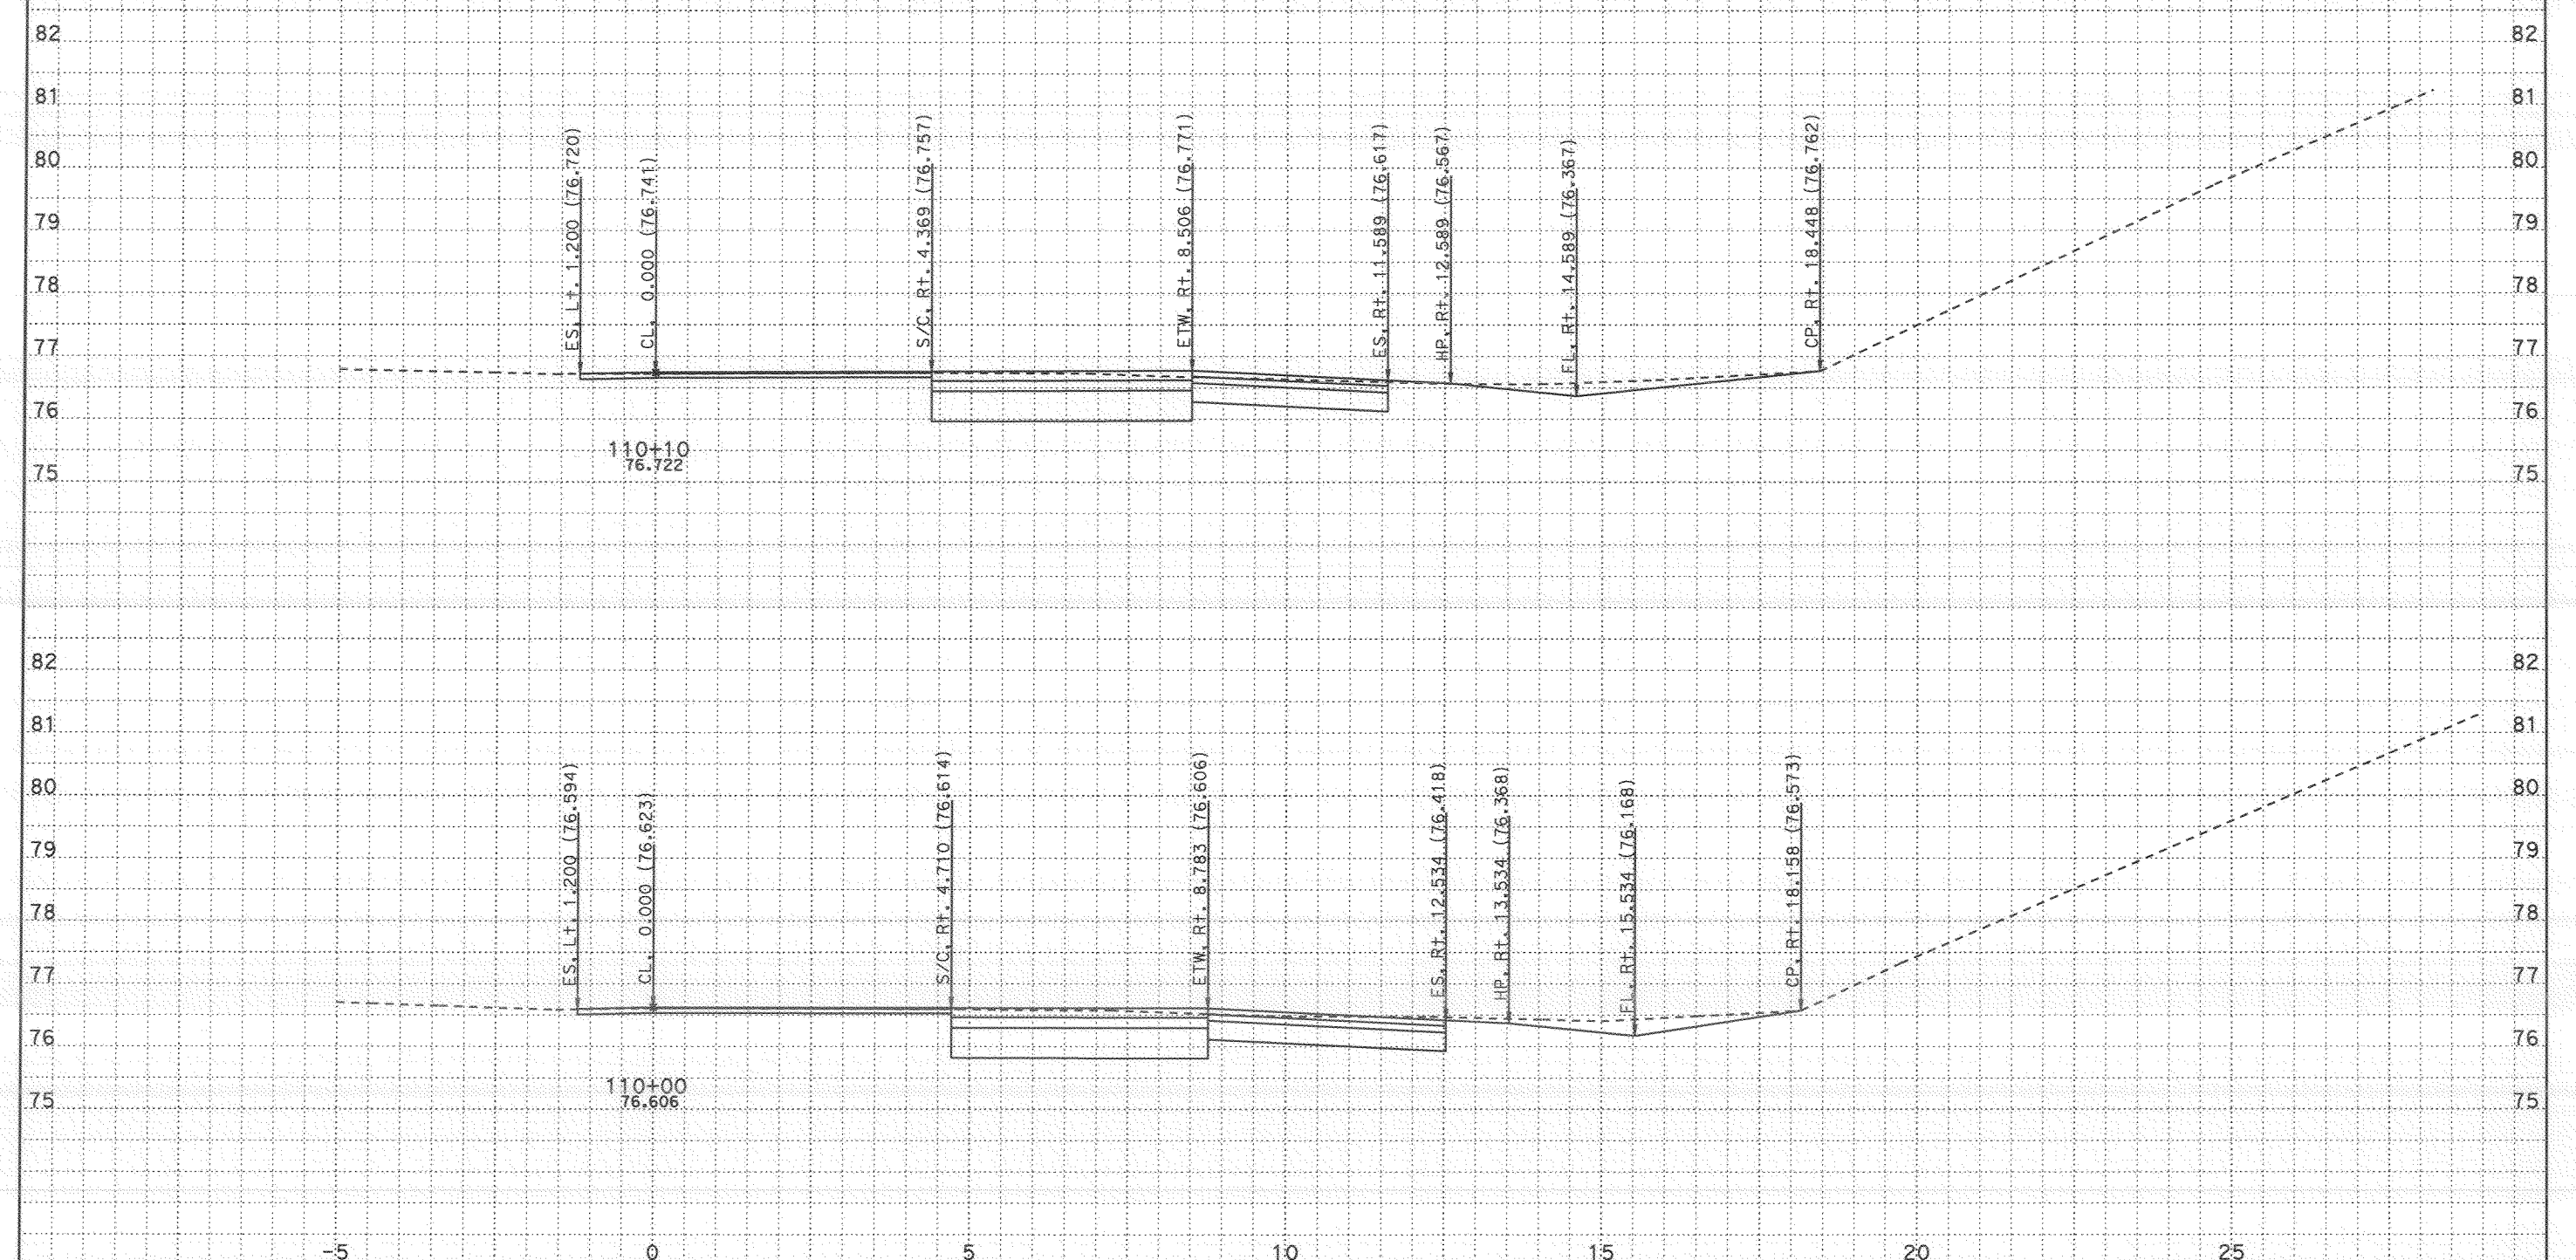


CROSS SECTIONS CREATED BY: Rod Mendoza DATE: 11/8/2007 ALL DIMENSIONS ARE METRIC

Project: 24020 File: D:\A_Projects\San_Diego_805\24020\tgrph.ear

PROJECT: SD 805
EA: 276201
KP: 9.8 / 12.7

Scale Ratio: 1:50 Horiz.
1:50 Vert.

**TELEGRAPH NB ONRAMP**
**CROSS SECTIONS**

SHEET 30 OF 40

# FOR EARTHWORK DEVELOPMENT ONLY

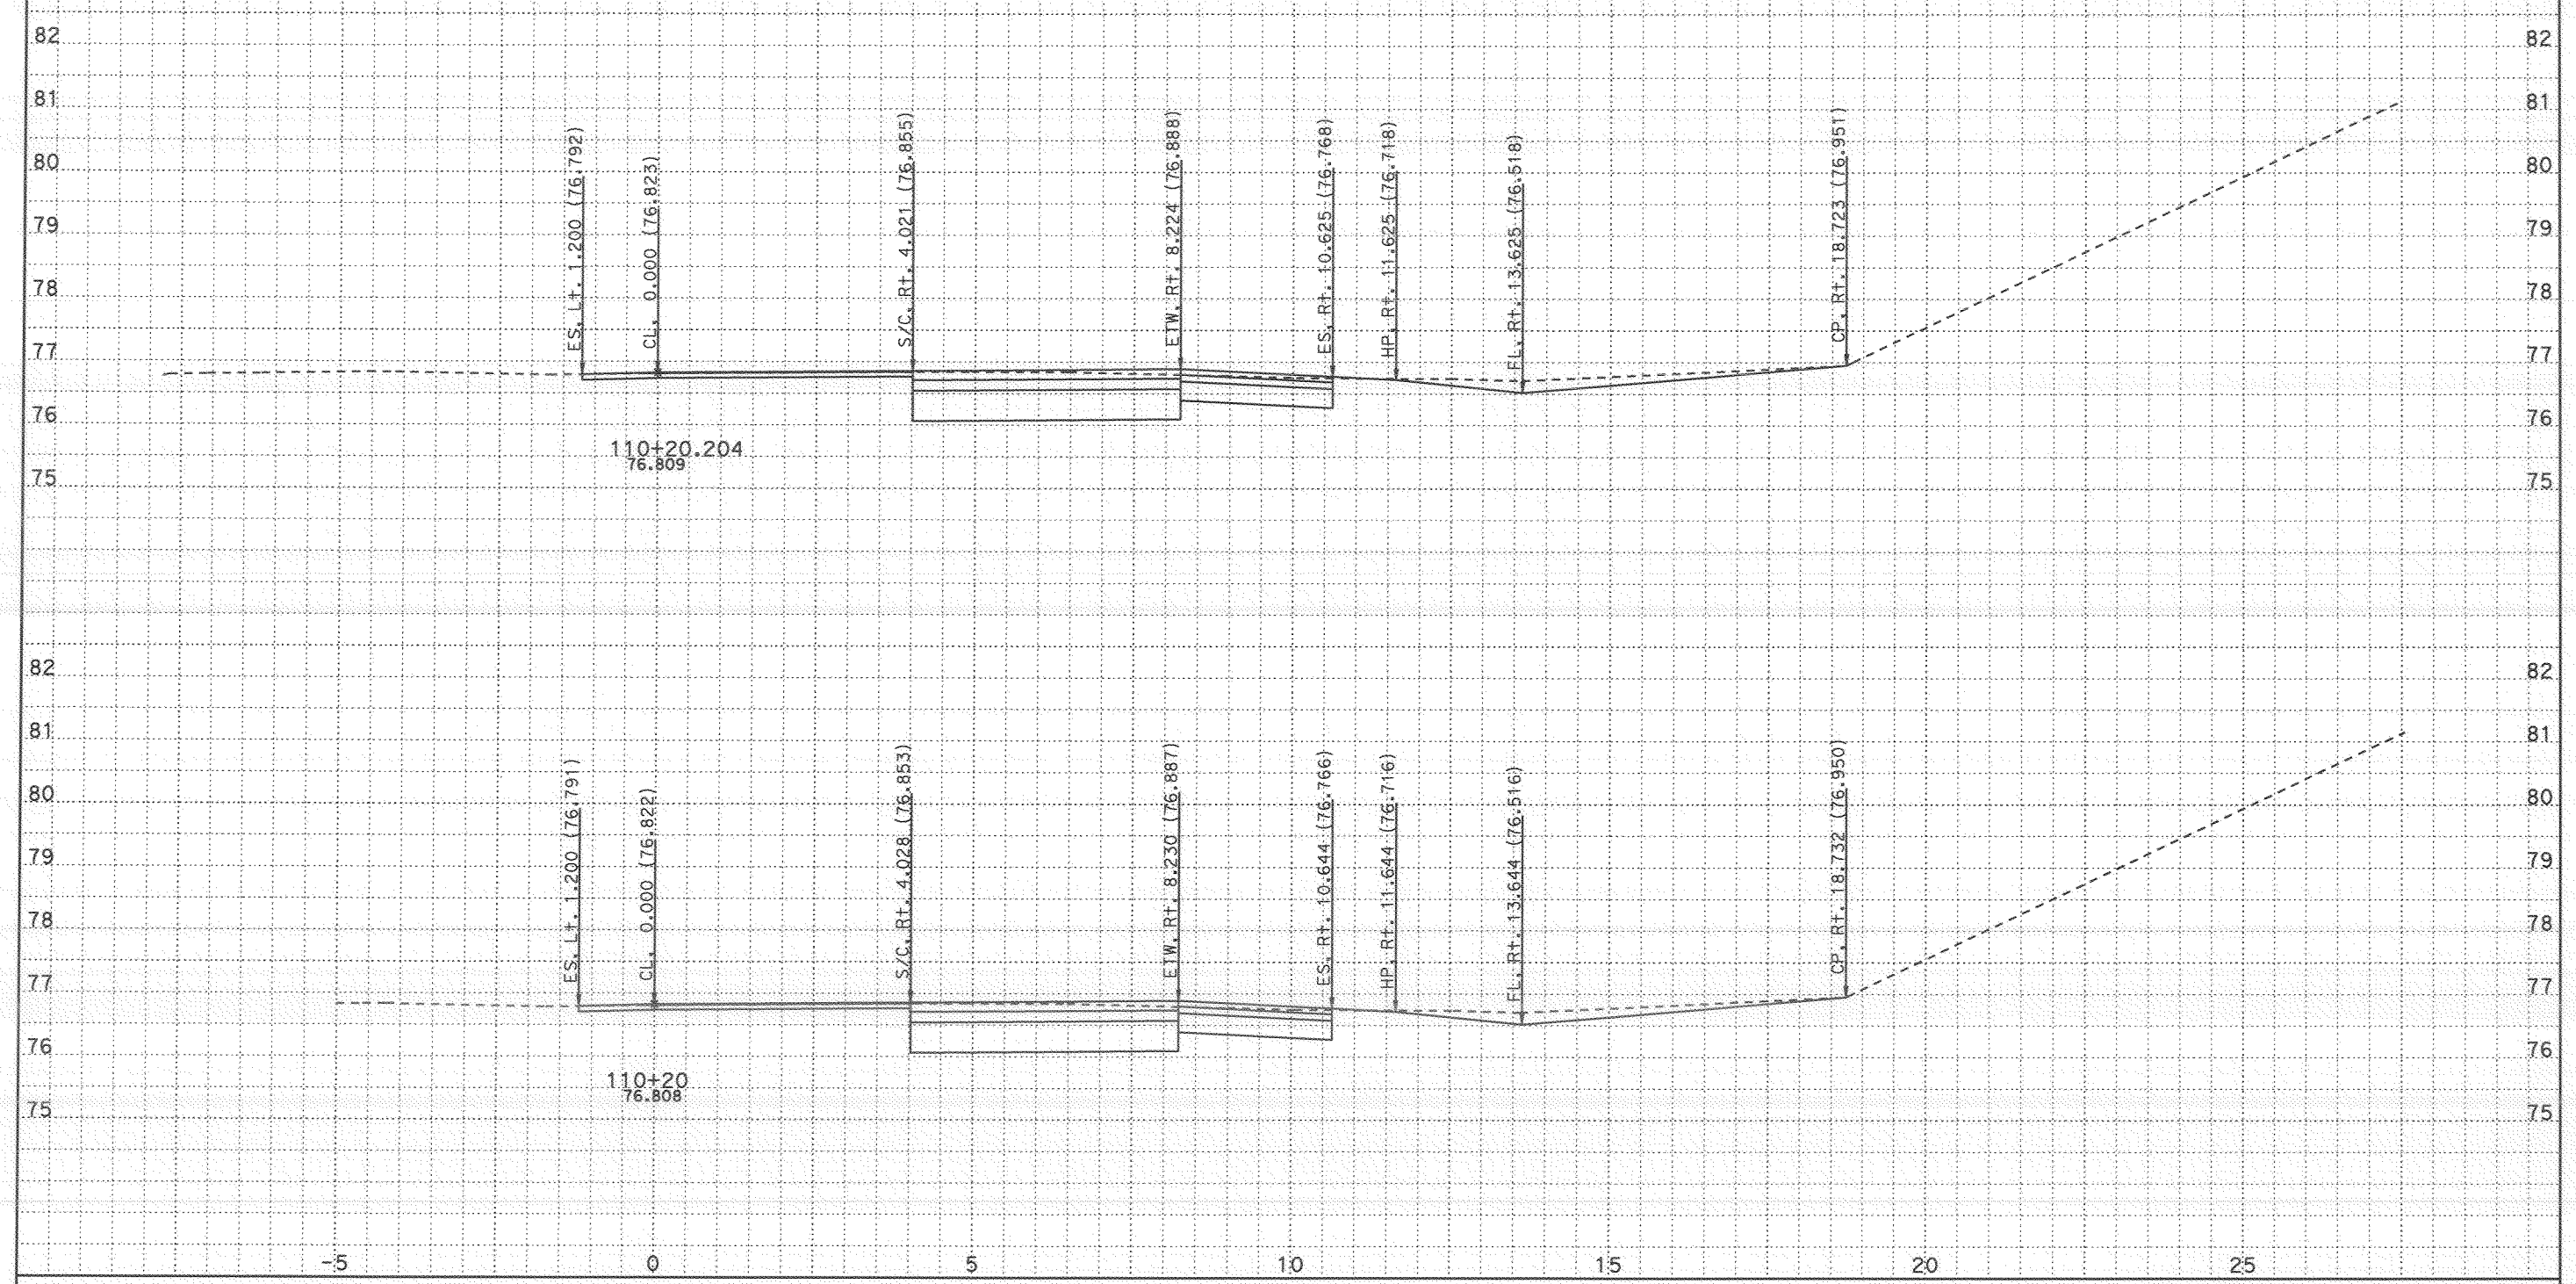


CROSS SECTIONS CREATED BY: Rod Mendoza DATE: 11/8/2007 ALL DIMENSIONS ARE METRIC

Project: 24020 File: D:\A_Projects\San_Diego_805\24020\tgrph.ear

PROJECT: SD 805
EA: 276201
KP: 9.8 / 12.7

Scale Ratio: 1:50 Horiz.
1:50 Vert.

**TELEGRAPH NB ONRAMP**
**CROSS SECTIONS**

# FOR EARTHWORK DEVELOPMENT ONLY

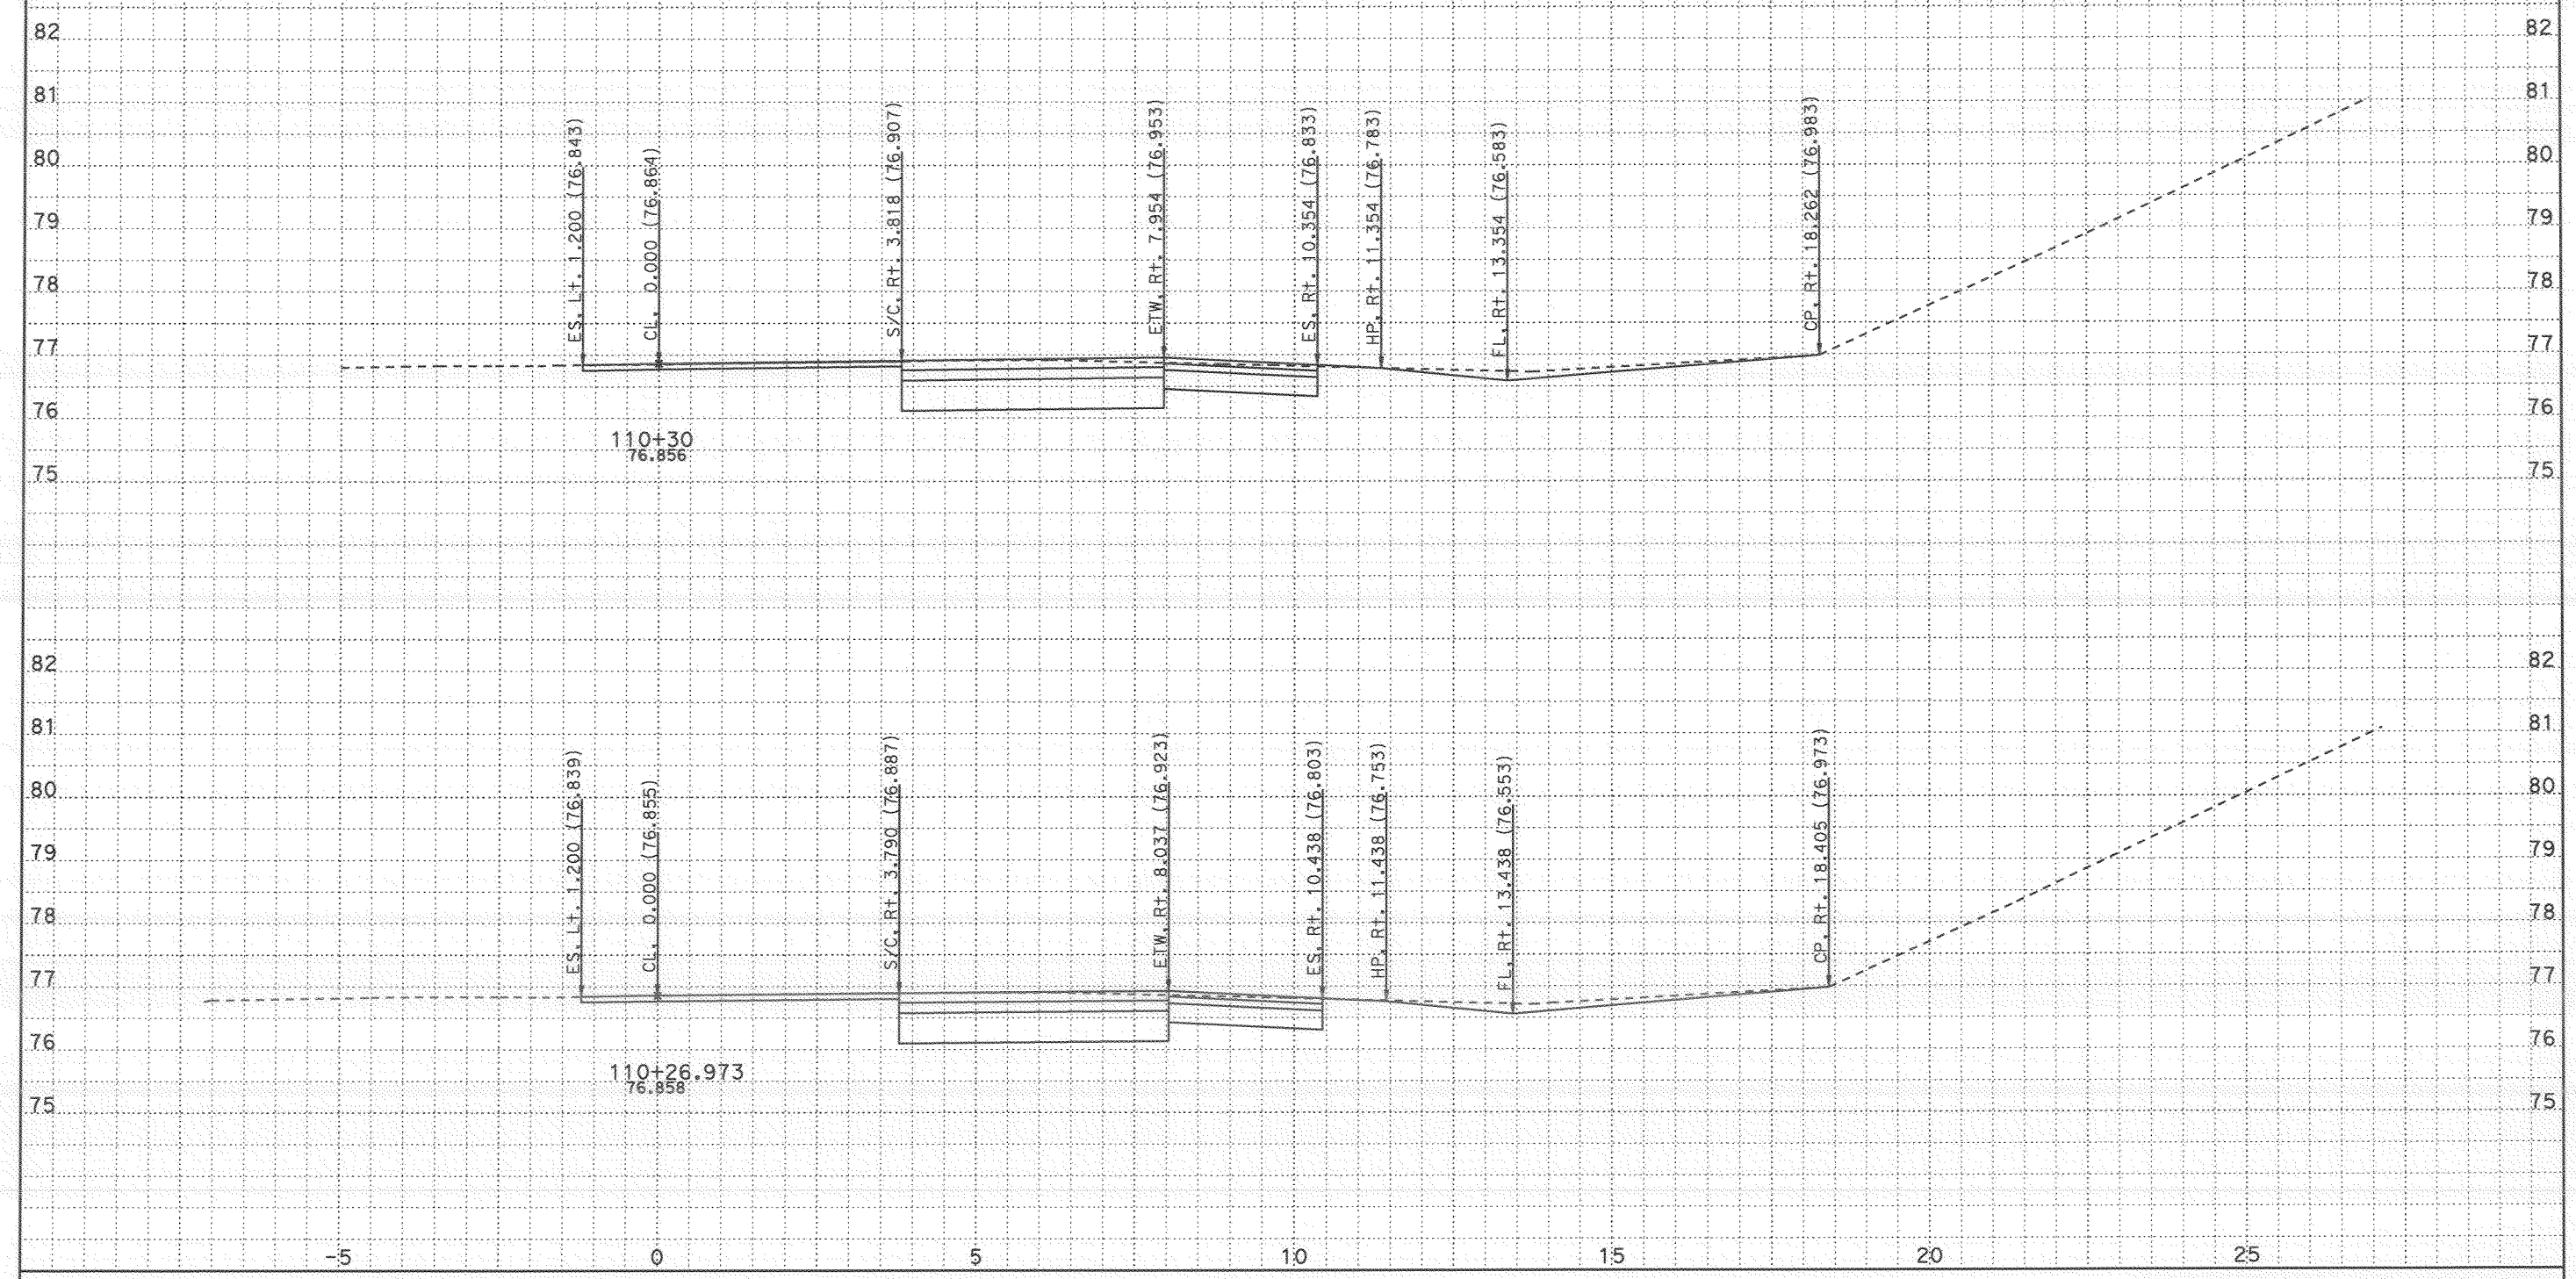


CROSS SECTIONS CREATED BY: Rod Mendoza DATE: 11/8/2007 ALL DIMENSIONS ARE METRIC

Project: 24020 File: D:\A_Projects\San_Diego_805\24020\tgrph.ear

PROJECT: SD 805
EA: 276201
KP: 9.8 / 12.7

Scale Ratio: 1:50 Horiz.
1:50 Vert.

**TELEGRAPH NB ONRAMP**
**CROSS SECTIONS**

# FOR EARTHWORK DEVELOPMENT ONLY

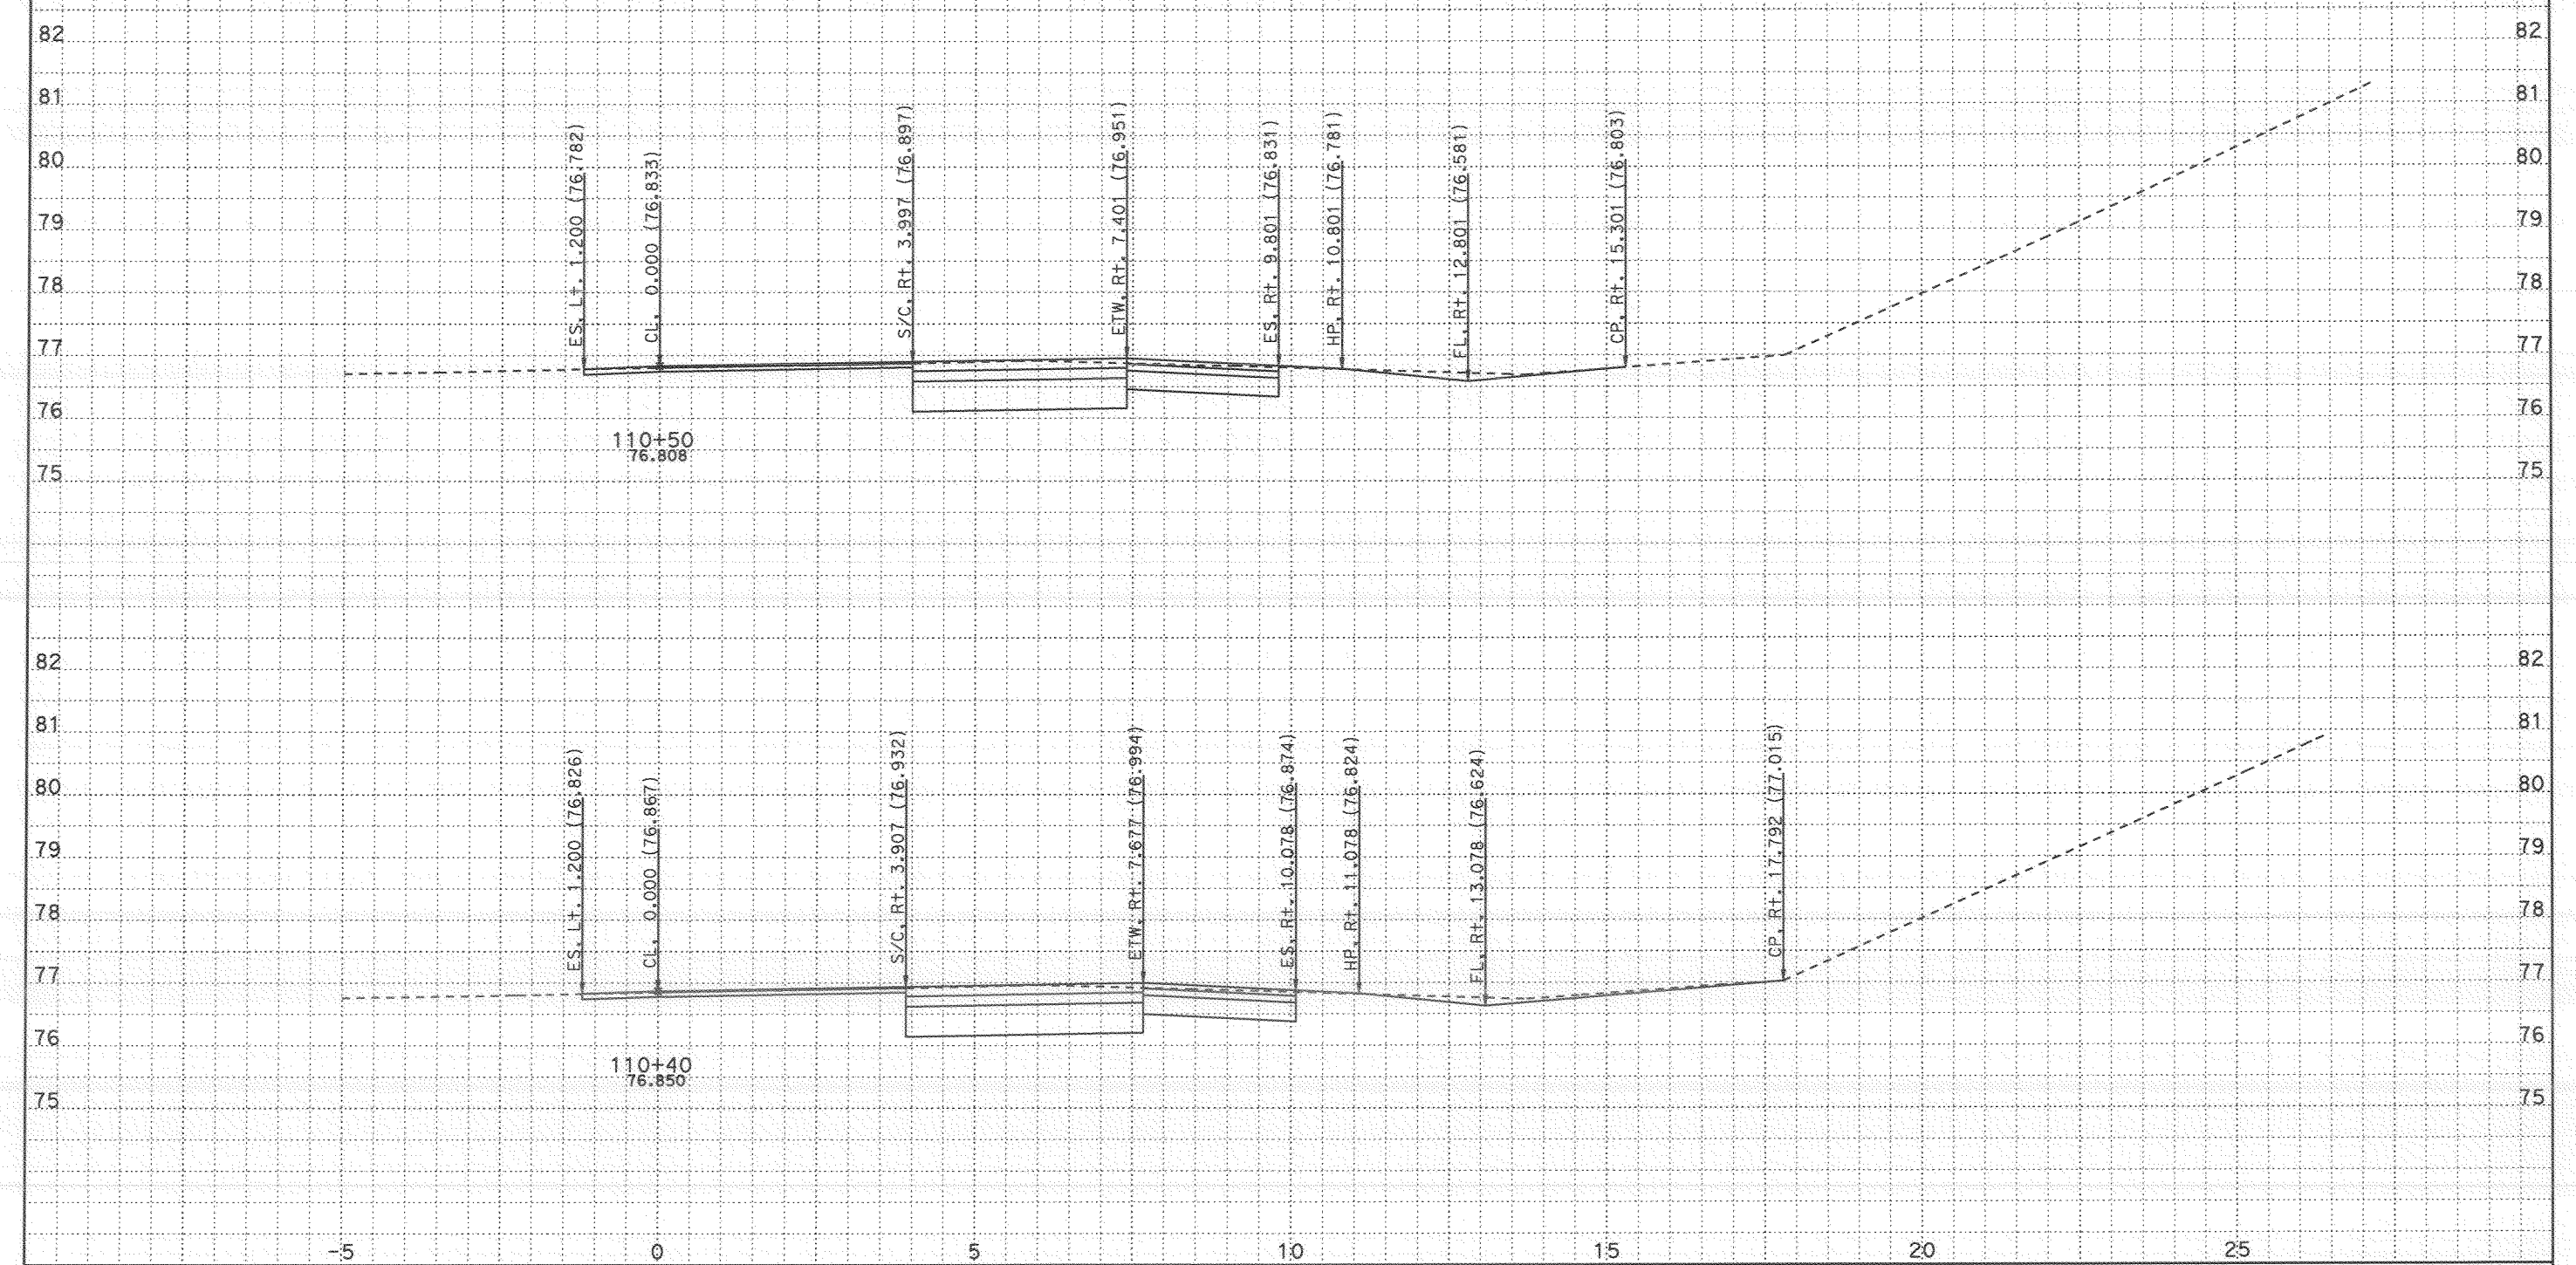


CROSS SECTIONS CREATED BY: Rod Mendoza DATE: 11/8/2007 ALL DIMENSIONS ARE METRIC

PROJECT: SD 805
EA: 276201
KP: 9.8 / 12.7

Scale Ratio: 1:50 Horiz.
1:50 Vert.

**TELEGRAPH NB ONRAMP**
**CROSS SECTIONS**

Project: 24020 File: D:\A_Projects\San_Diego_805\24020\tgrph.ear

# FOR EARTHWORK DEVELOPMENT ONLY

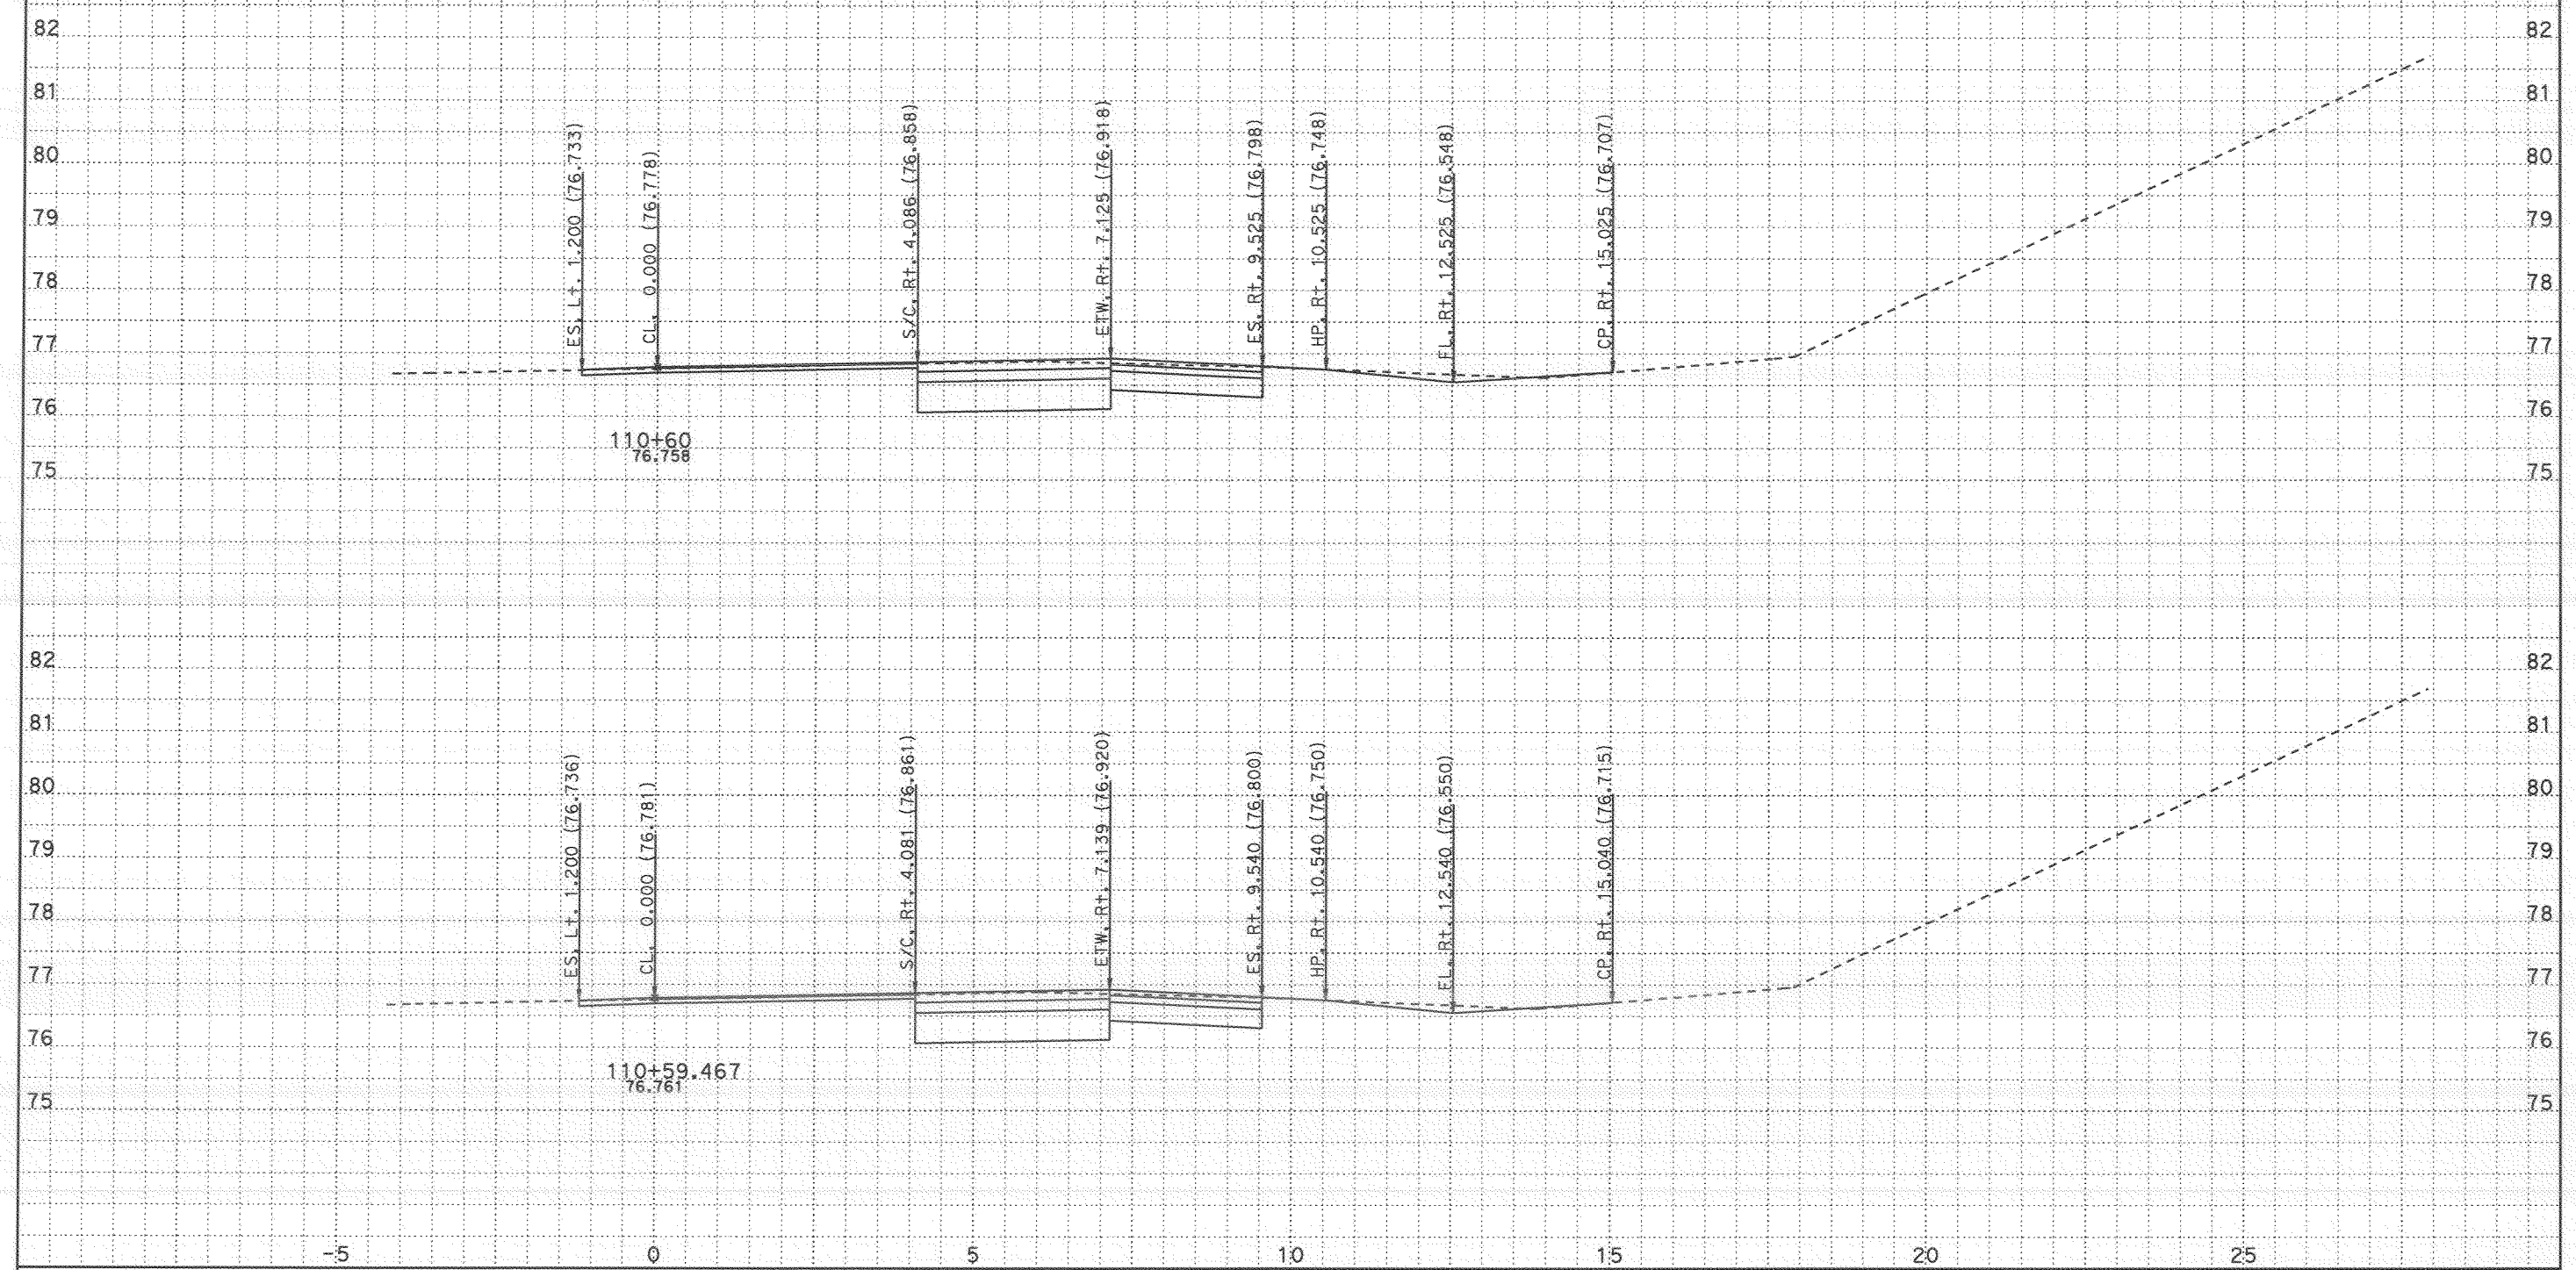


CROSS SECTIONS CREATED BY: Rod Mendoza DATE: 11/8/2007 ALL DIMENSIONS ARE METRIC

PROJECT: SD 805
EA: 276201
KP: 9.8 / 12.7

Scale Ratio: 1:50 Horiz.
1:50 Vert.

**TELEGRAPH NB ONRAMP**
**CROSS SECTIONS**

SHEET 34 OF 40

Project: 24020 File: D:\A_Projects\San_Diego_805\24020\tgrph.ear

# FOR EARTHWORK DEVELOPMENT ONLY

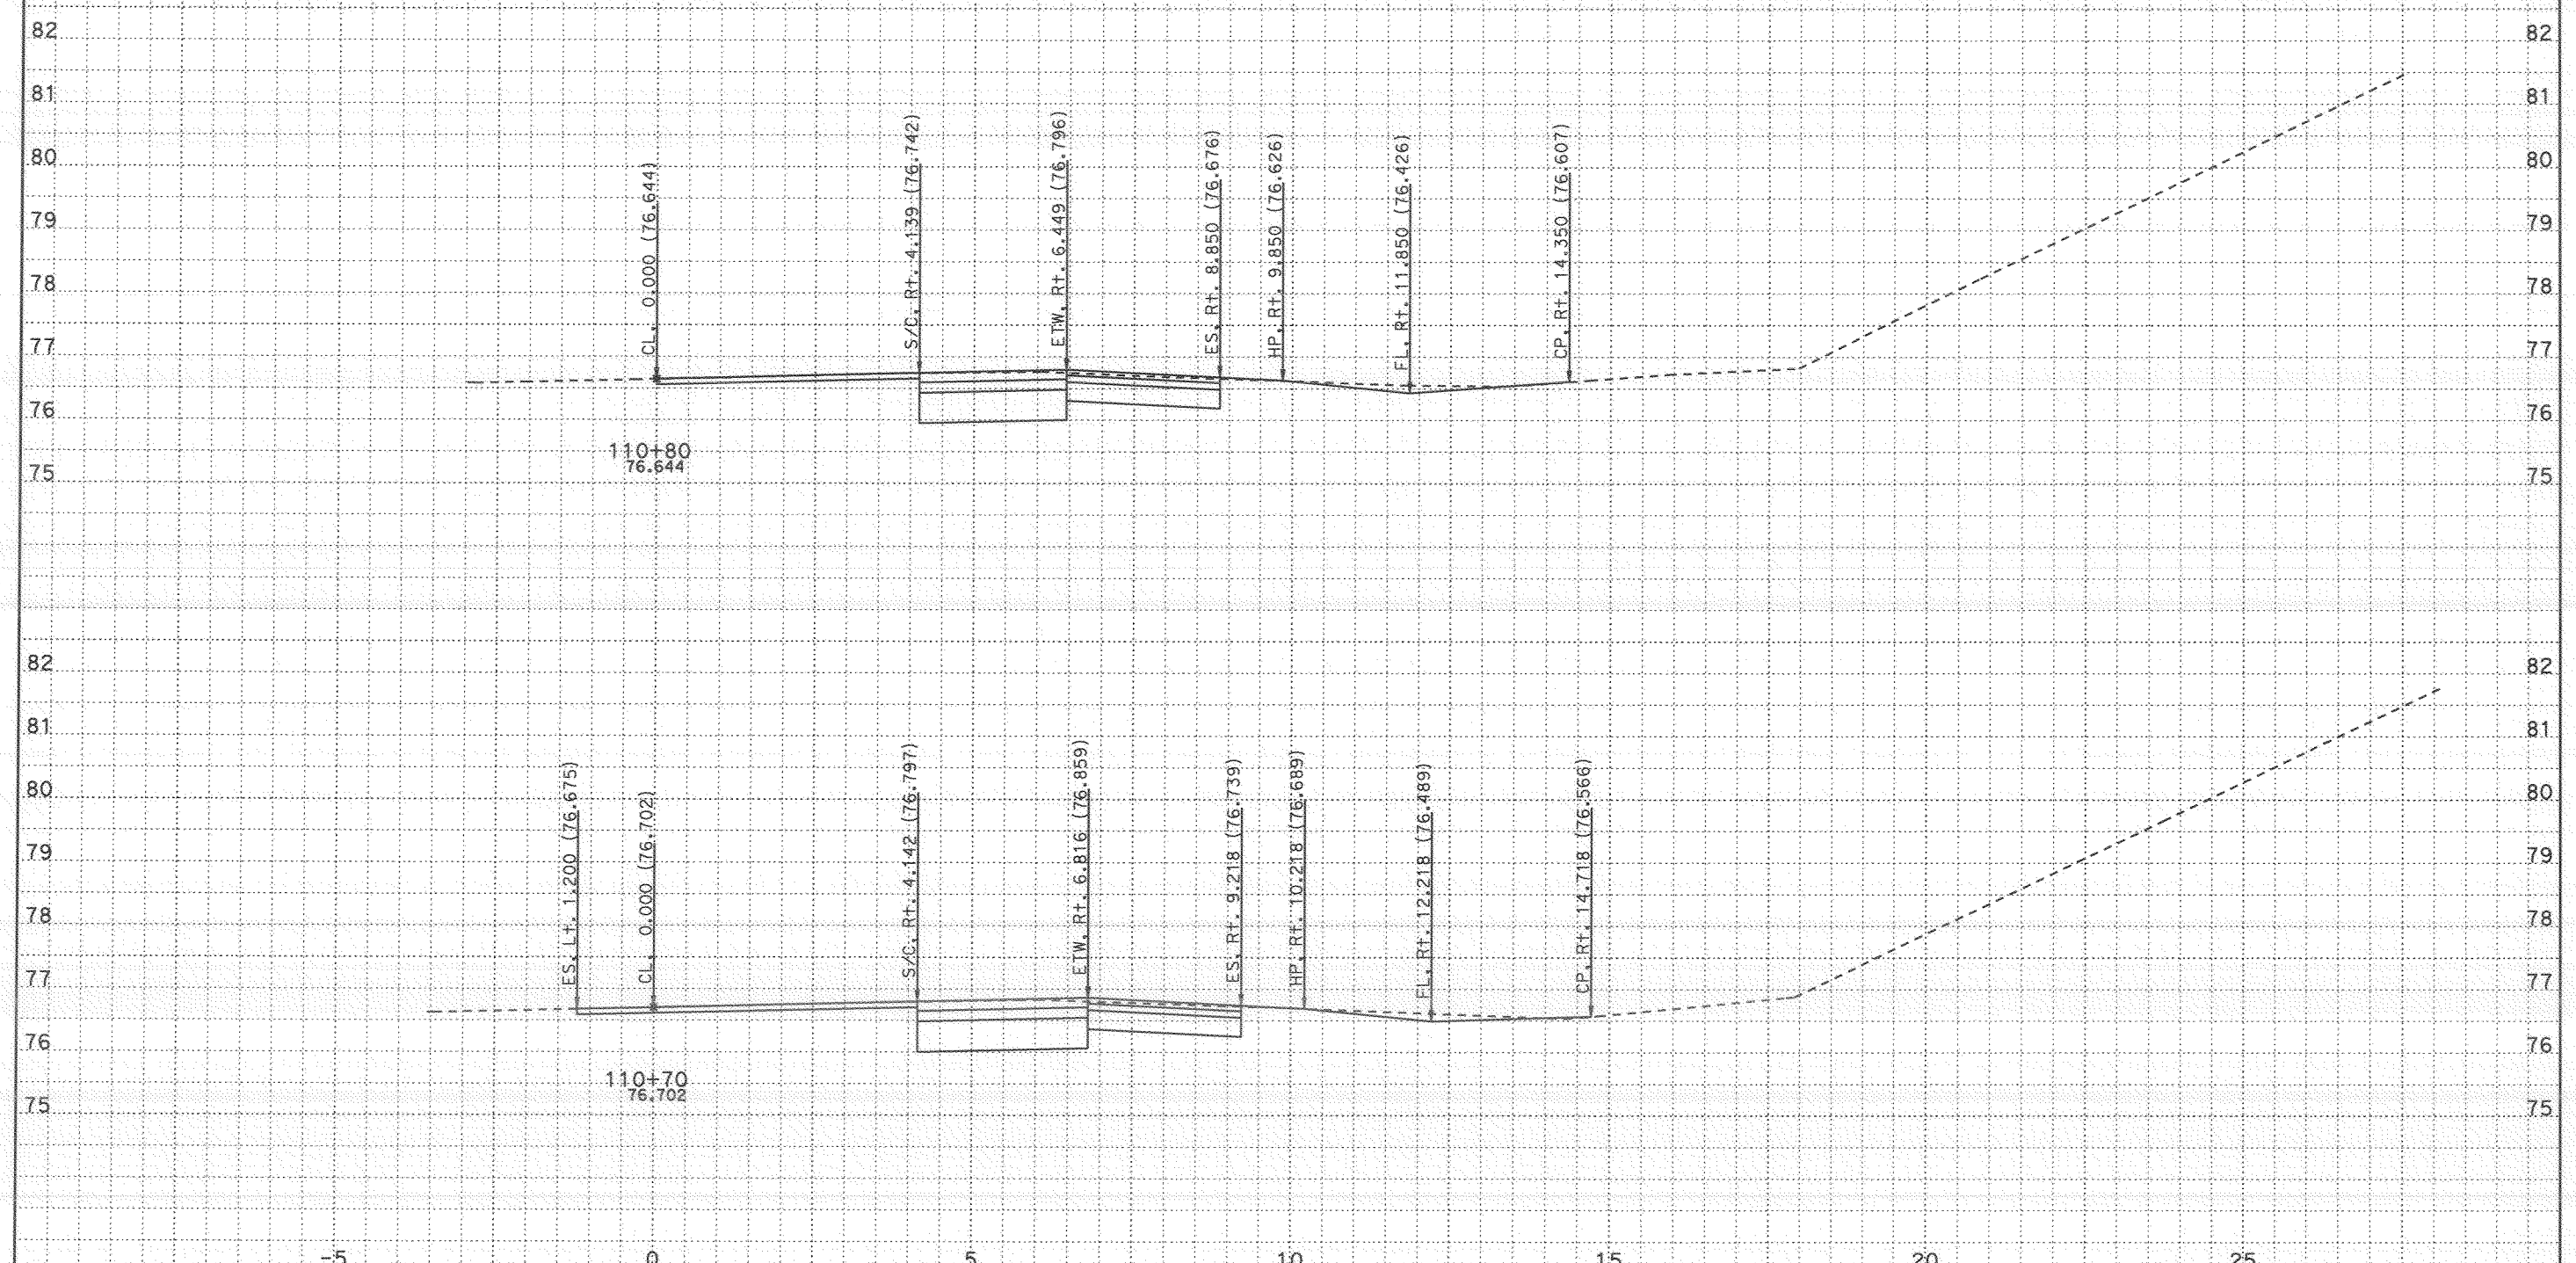


CROSS SECTIONS CREATED BY: Rod Mendoza DATE: 11/8/2007 ALL DIMENSIONS ARE METRIC

Project: 24020 File: D:\A_Projects\San_Diego_805\24020\tgrph.ear

PROJECT: SD 805
EA: 276201
KP: 9.8 / 12.7

Scale Ratio: 1:50 Horiz.
1:50 Vert.

**TELEGRAPH NB ONRAMP**
**CROSS SECTIONS**

SHEET 35 OF 40

# FOR EARTHWORK DEVELOPMENT ONLY

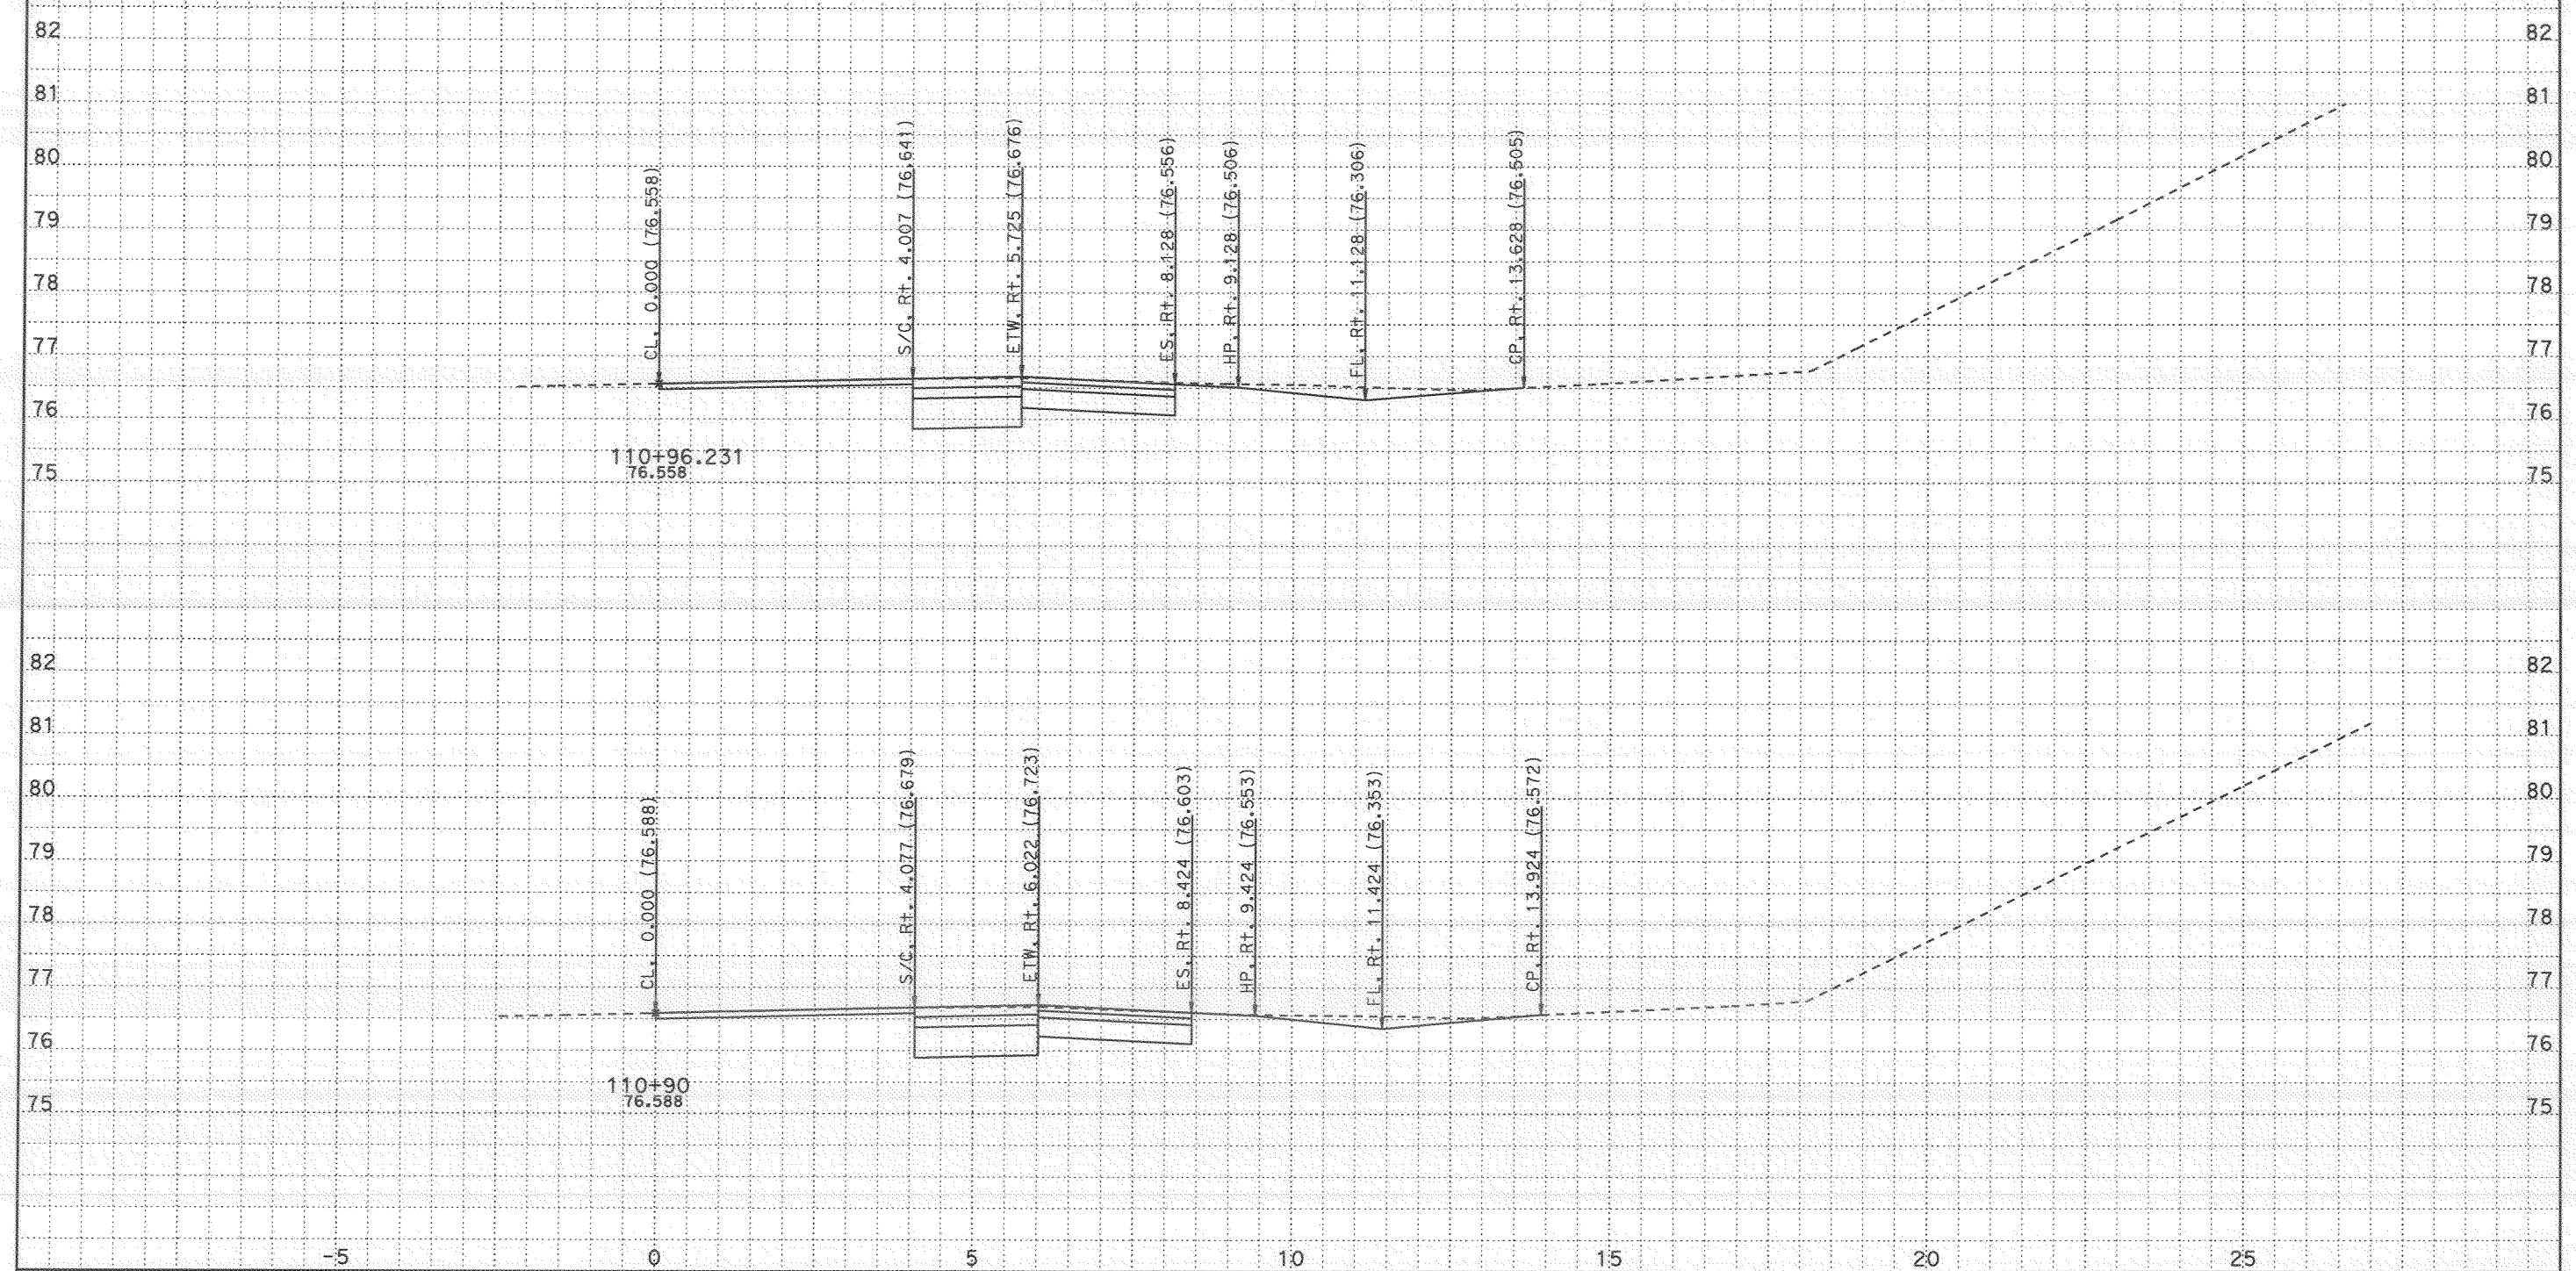


CROSS SECTIONS CREATED BY: Rod Mendoza DATE: 11/8/2007 ALL DIMENSIONS ARE METRIC

PROJECT: SD 805
EA: 276201
KP: 9.8 / 12.7

Scale Ratio: 1:50 Horiz.
1:50 Vert.

**TELEGRAPH NB ONRAMP**
**CROSS SECTIONS**

Project: 24020 File: D:\A_Projects\San_Diego_805\24020\tgrph.ear

# FOR EARTHWORK DEVELOPMENT ONLY

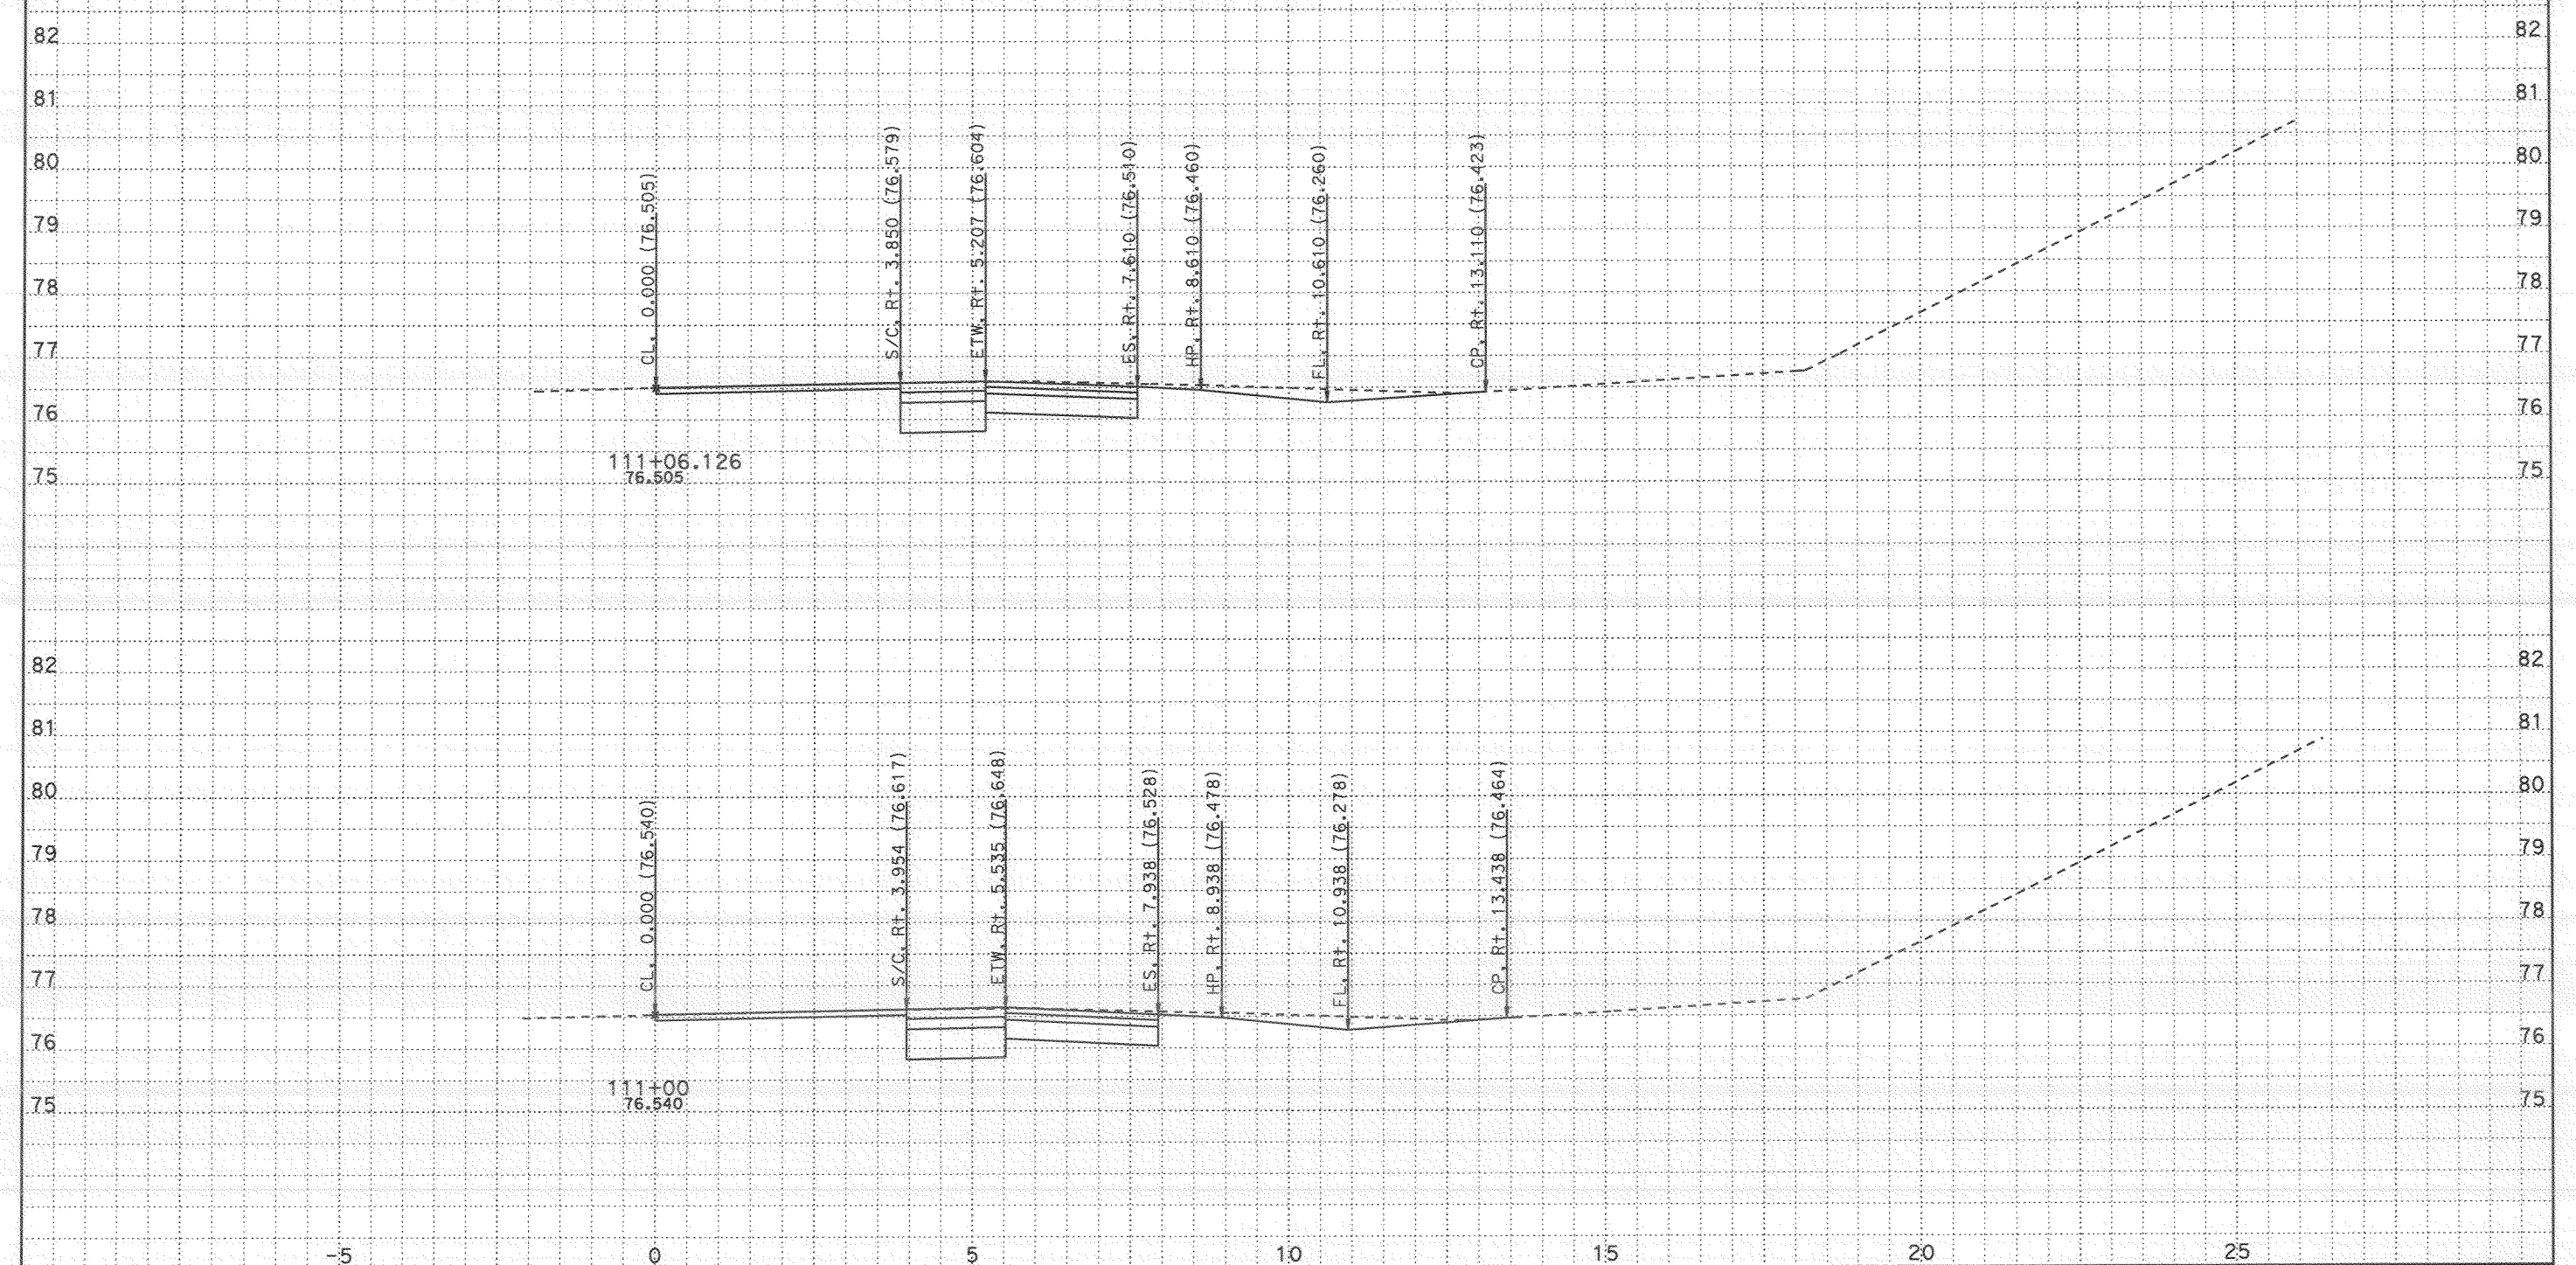


CROSS SECTIONS CREATED BY: Rod Mendoza DATE: 11/8/2007 ALL DIMENSIONS ARE METRIC

Project: 24020 File: D:\A_Projects\San_Diego_805\24020\tgrph.ear

PROJECT: SD 805
EA: 276201
KP: 9.8 / 12.7

Scale Ratio: 1:50 Horiz.
1:50 Vert.

**TELEGRAPH NB ONRAMP**
**CROSS SECTIONS**

SHEET 37 OF 40

# FOR EARTHWORK DEVELOPMENT ONLY

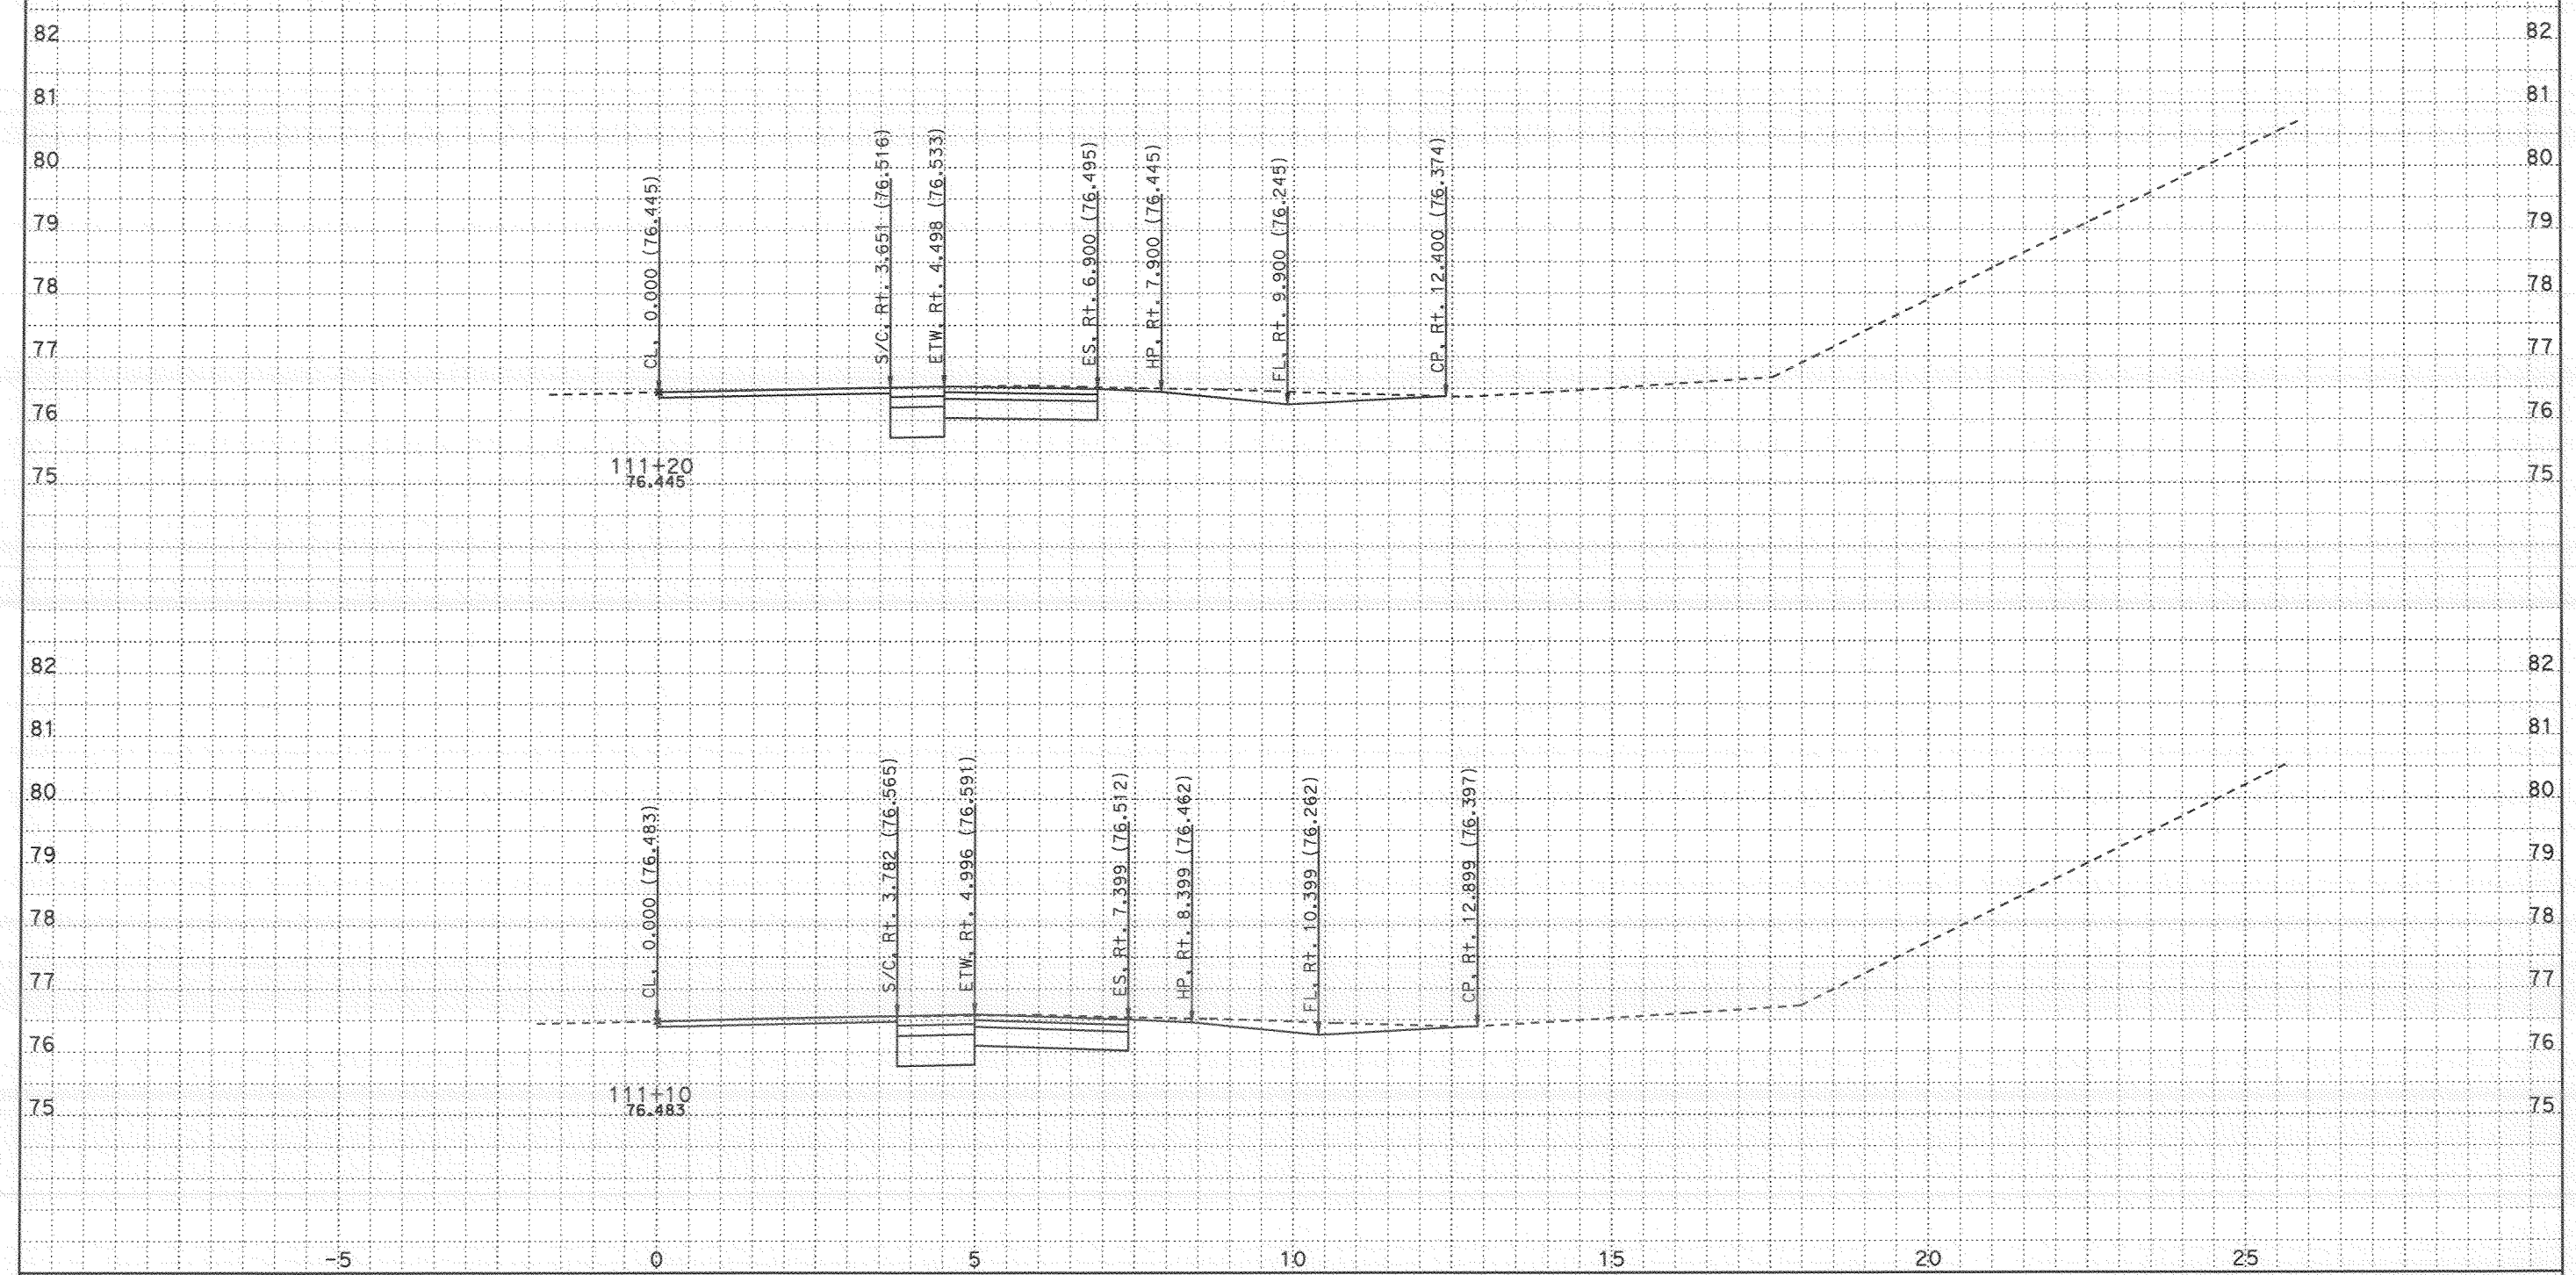


CROSS SECTIONS CREATED BY: Rod Mendoza DATE: 11/8/2007 ALL DIMENSIONS ARE METRIC

Project: 24020 File: D:\A_Projects\San_Diego_805\24020\tgrph.ear

PROJECT: SD 805
EA: 276201
KP: 9.8 / 12.7

Scale Ratio: 1:50 Horiz.
1:50 Vert.

**TELEGRAPH NB ONRAMP**
**CROSS SECTIONS**

SHEET 38 OF 40

# FOR EARTHWORK DEVELOPMENT ONLY

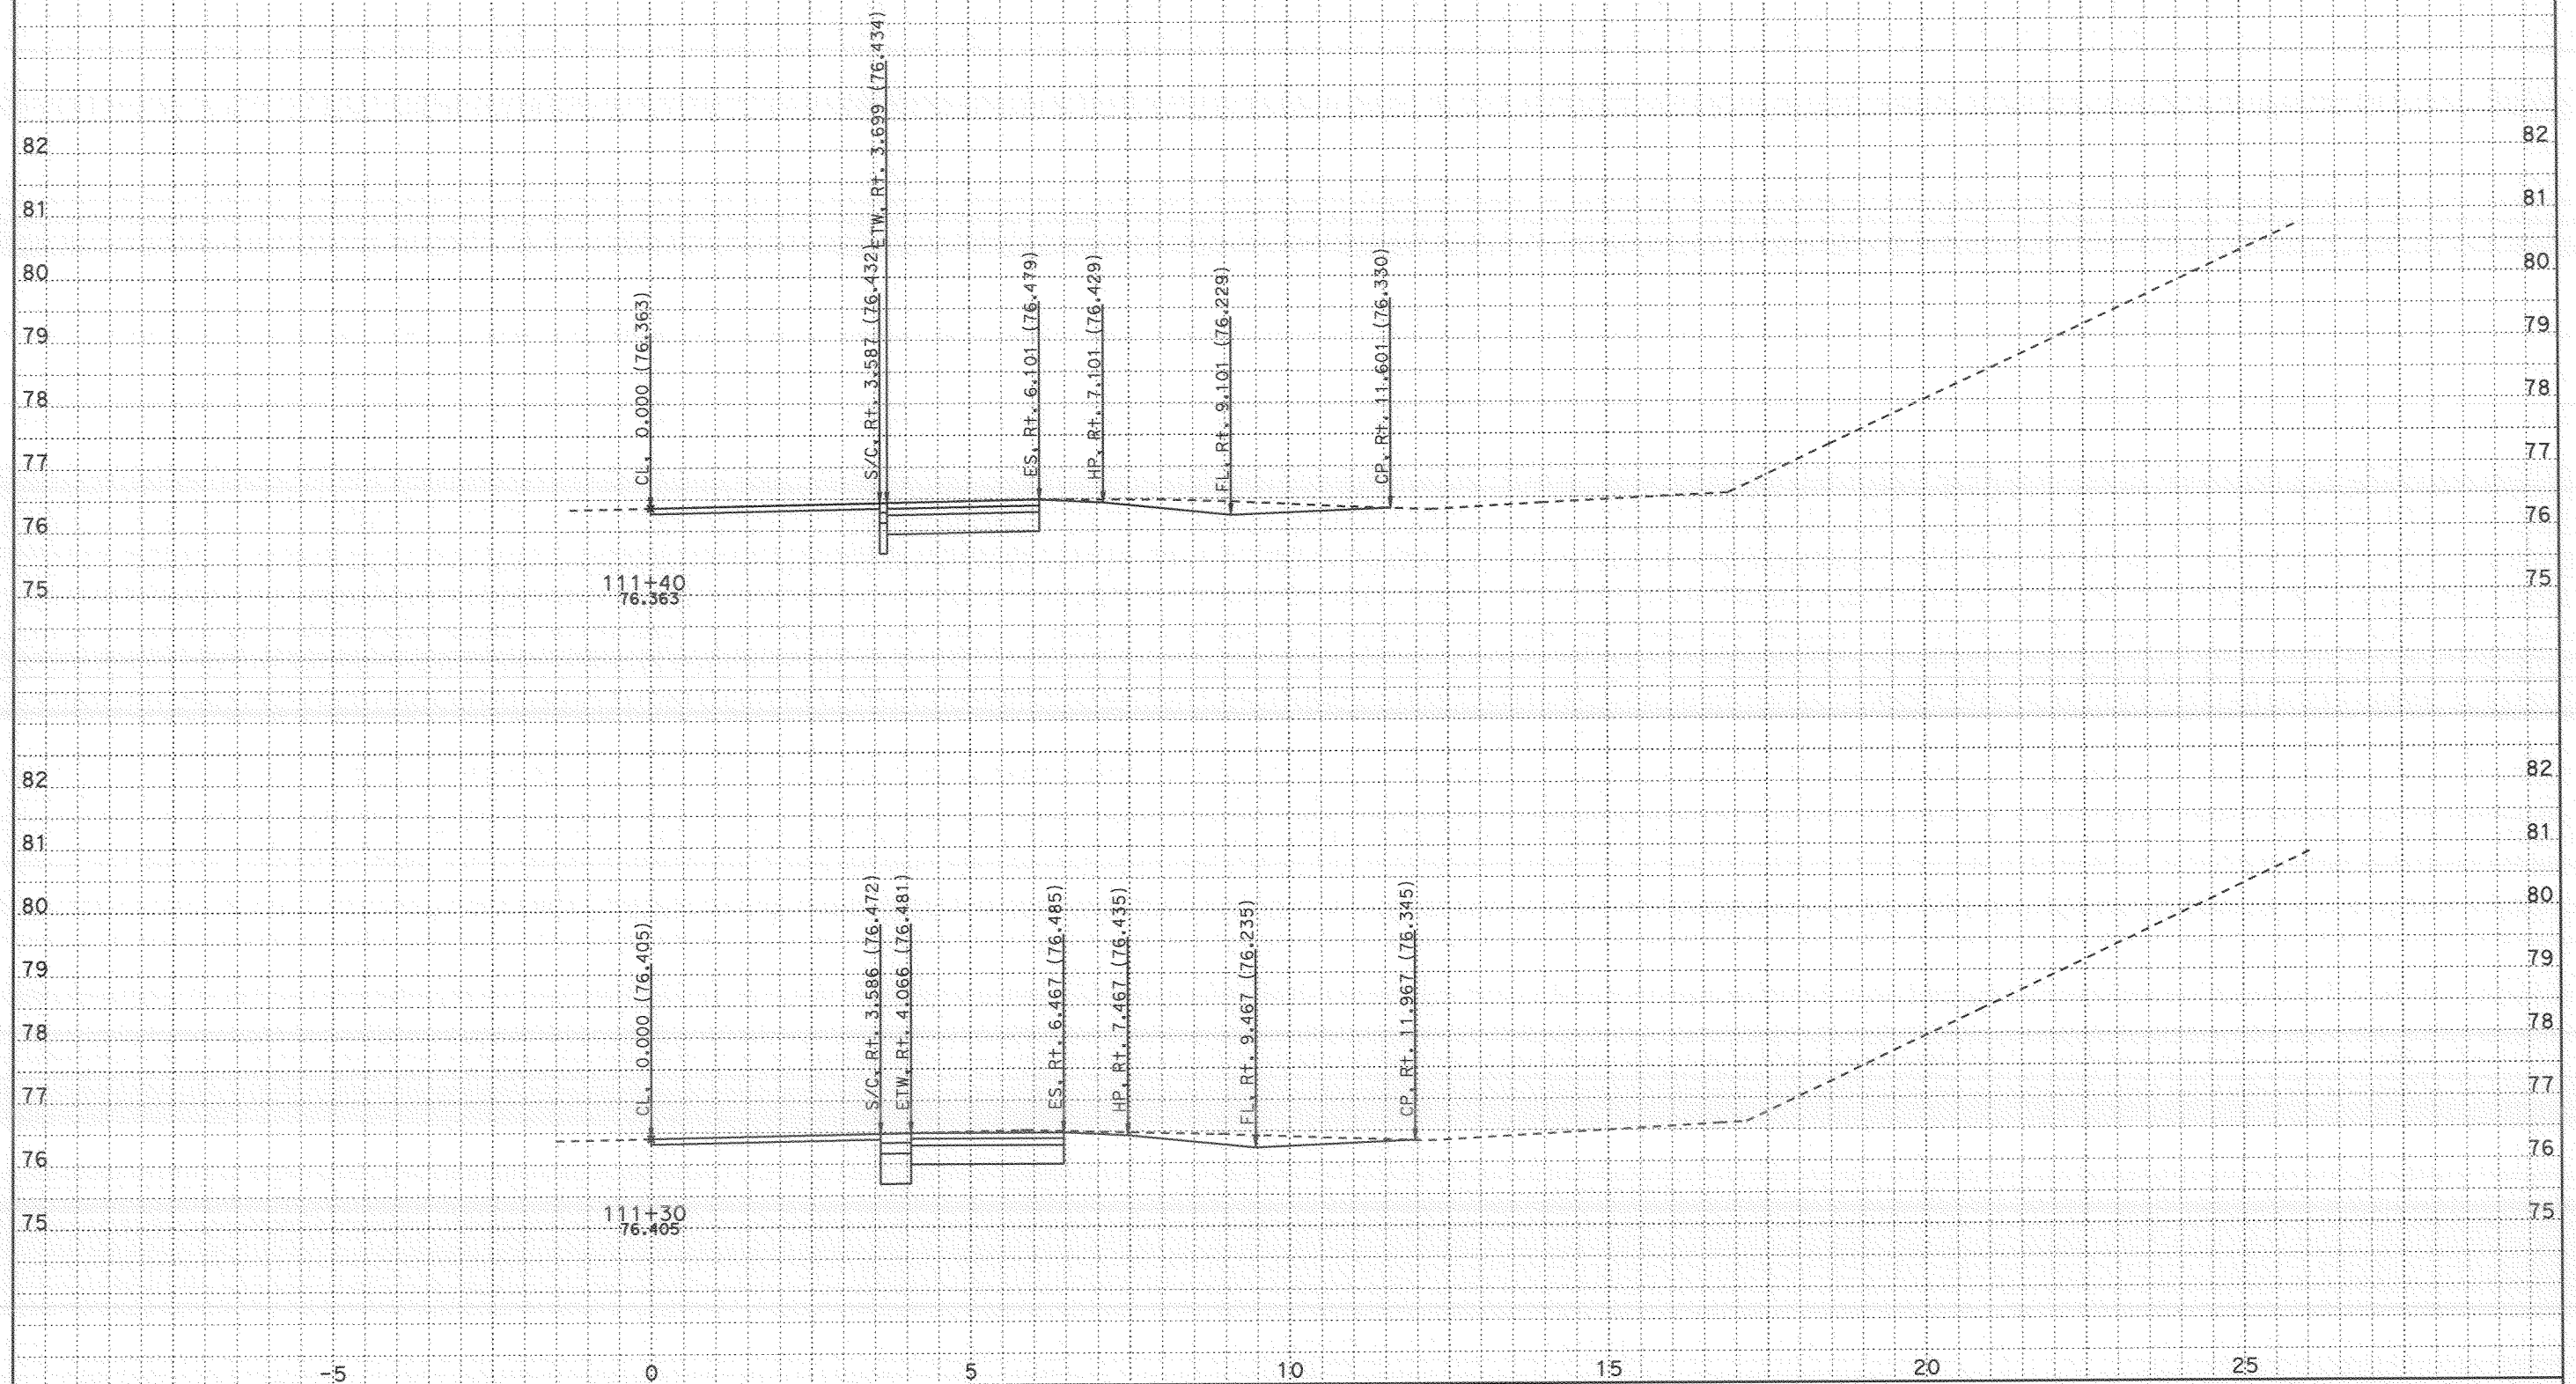


CROSS SECTIONS CREATED BY: Rod Mendoza DATE: 11/8/2007 ALL DIMENSIONS ARE METRIC

Project: 24020 File: D:\A_Projects\San_Diego_805\24020\tgrph.ear

PROJECT: SD 805
EA: 276201
KP: 9.8 / 12.7

Scale Ratio: 1:50 Horiz.
1:50 Vert.

**TELEGRAPH NB ONRAMP**
**CROSS SECTIONS**

SHEET 39 OF 40

# FOR EARTHWORK DEVELOPMENT ONLY

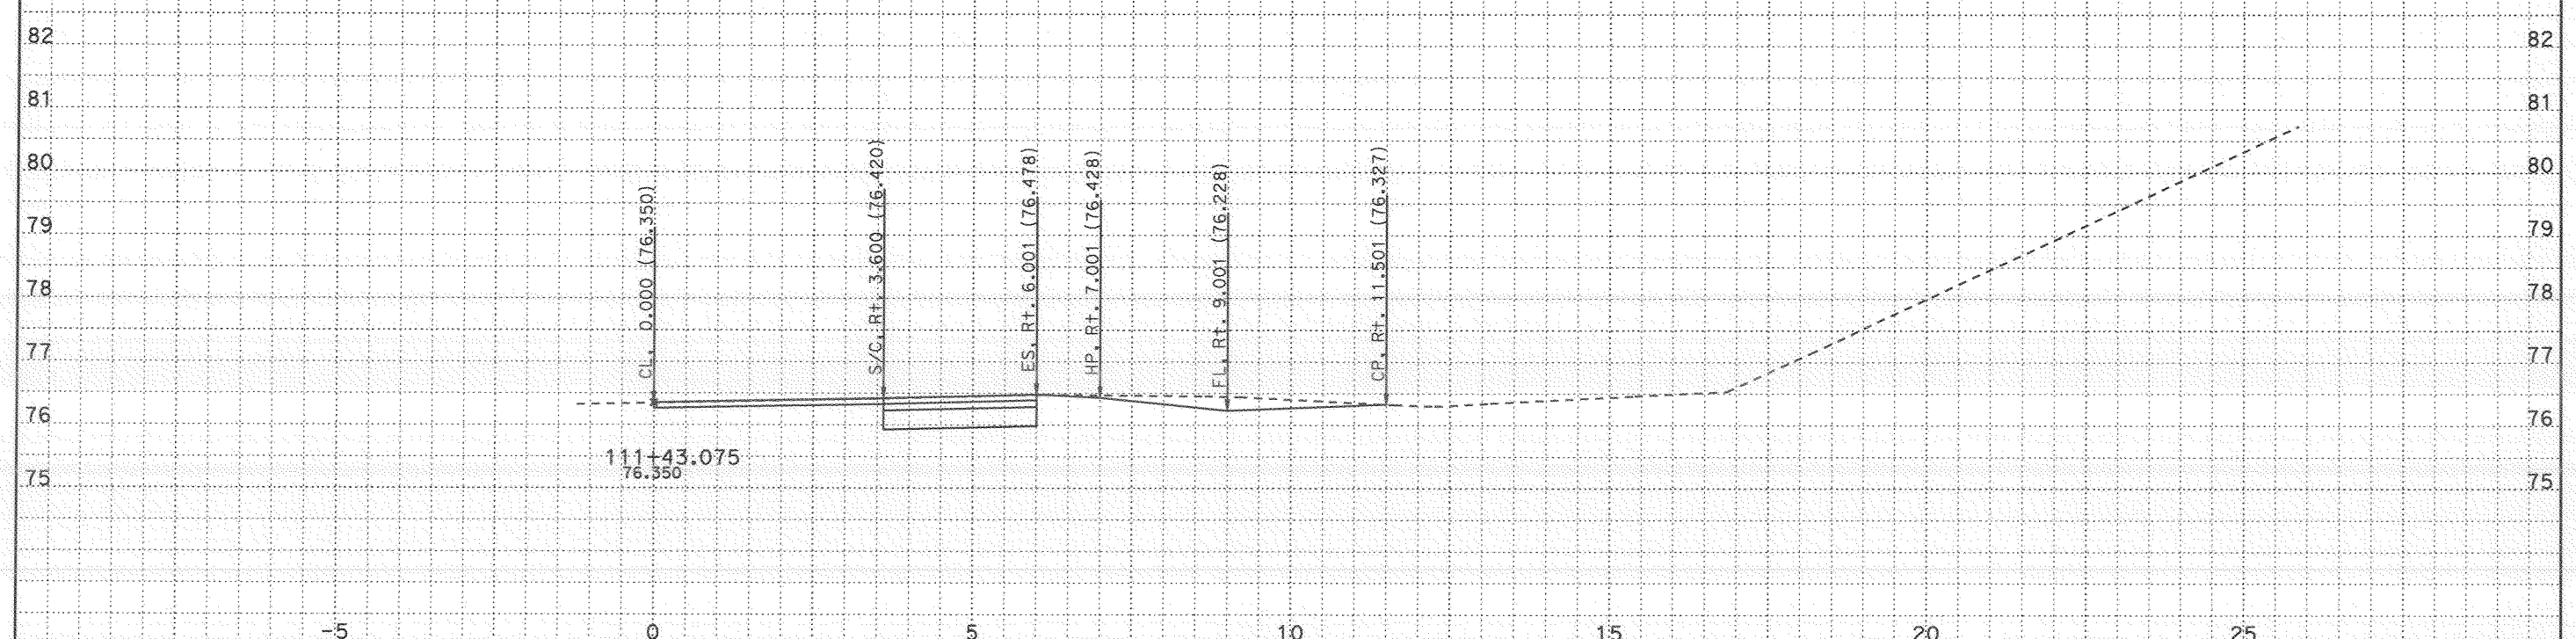


CROSS SECTIONS CREATED BY: Rod Mendoza DATE: 11/8/2007 ALL DIMENSIONS ARE METRIC

Project: 24020 File: D:\A_Projects\San_Diego_805\24020\tgrph.ear

PROJECT: SD 805
EA: 276201
KP: 9.8 / 12.7

Scale Ratio: 1:50 Horiz.
1:50 Vert.

**TELEGRAPH NB ONRAMP**
**CROSS SECTIONS**

SHEET 40 OF 40

# DESIGN STUDY ONLY

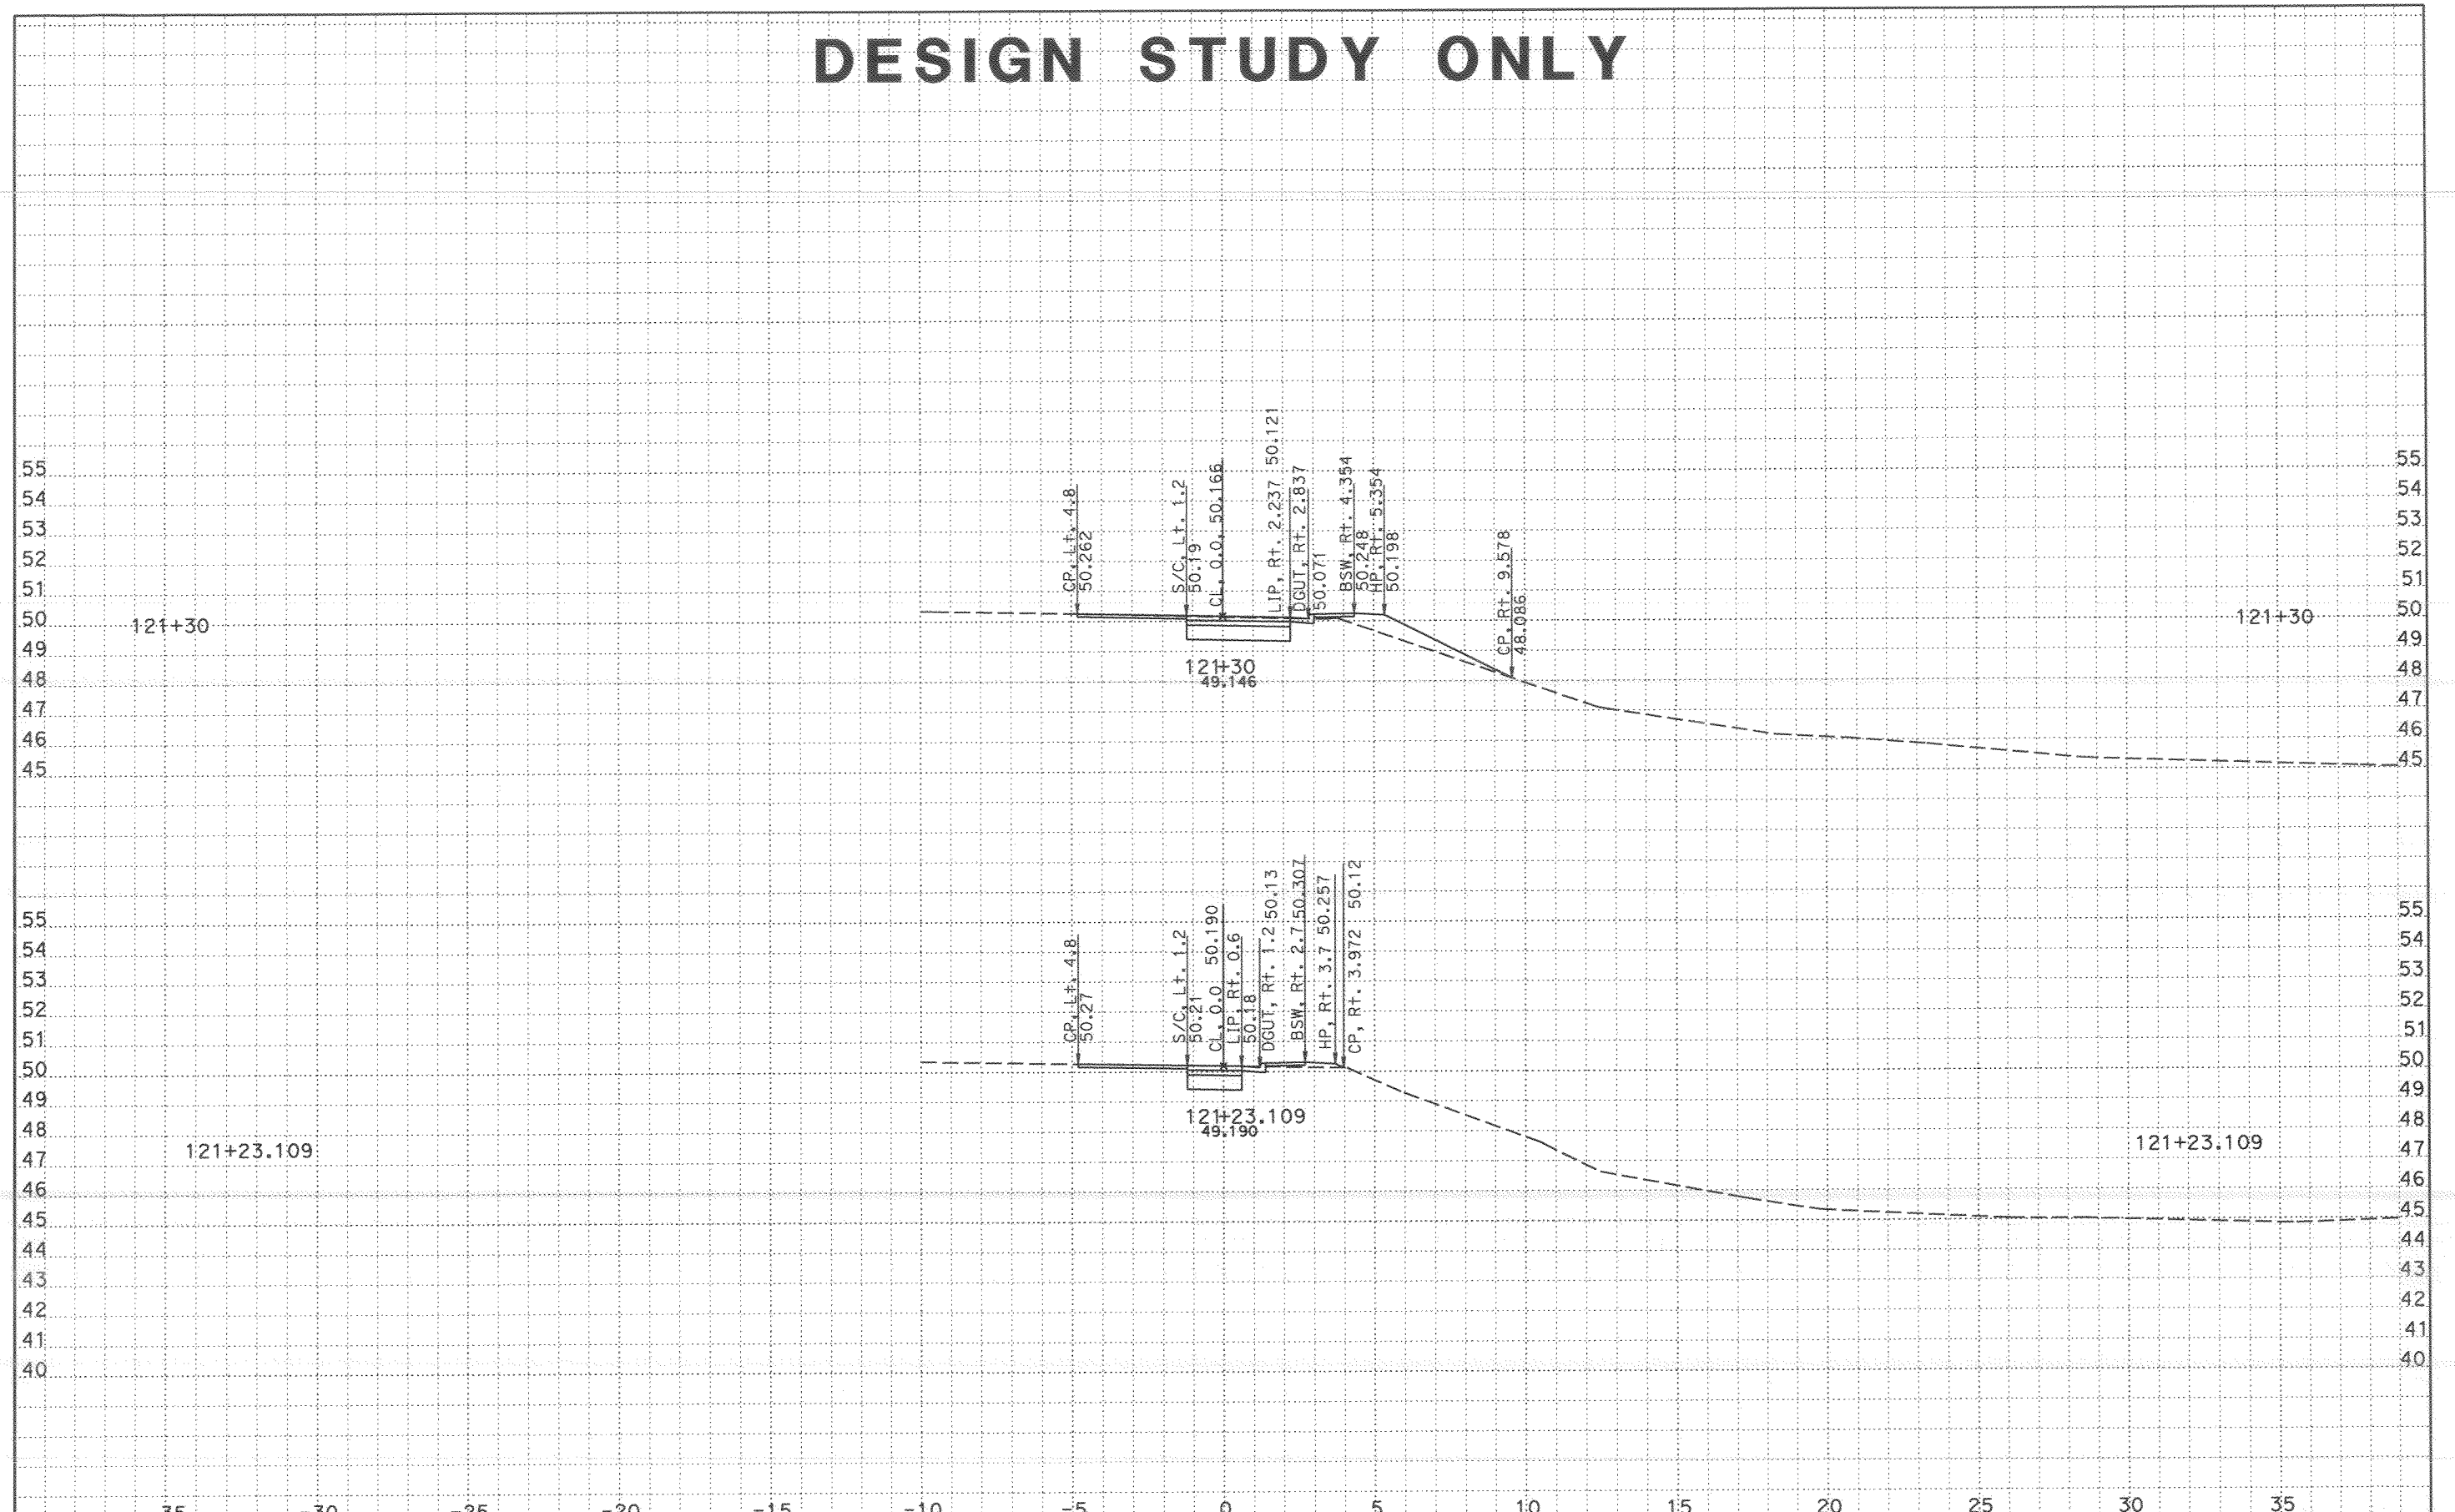


CROSS SECTIONS CREATED BY: s.pateIDATE: 9/12/2007 ALL DIMENSIONS ARE METRIC

Project: 24020 File: C:\805\submittal 062807\h st\xnh2a1 finish 062807.ear

PROJECT: SD 805
EA: 11-276201
9.8/12.7

Scale Ratio: 1:100 Horiz.
1:100 Vert.

**EAST H St ONRAMP X-SECTIONS**

SHEET 1 OF 21

# DESIGN STUDY ONLY

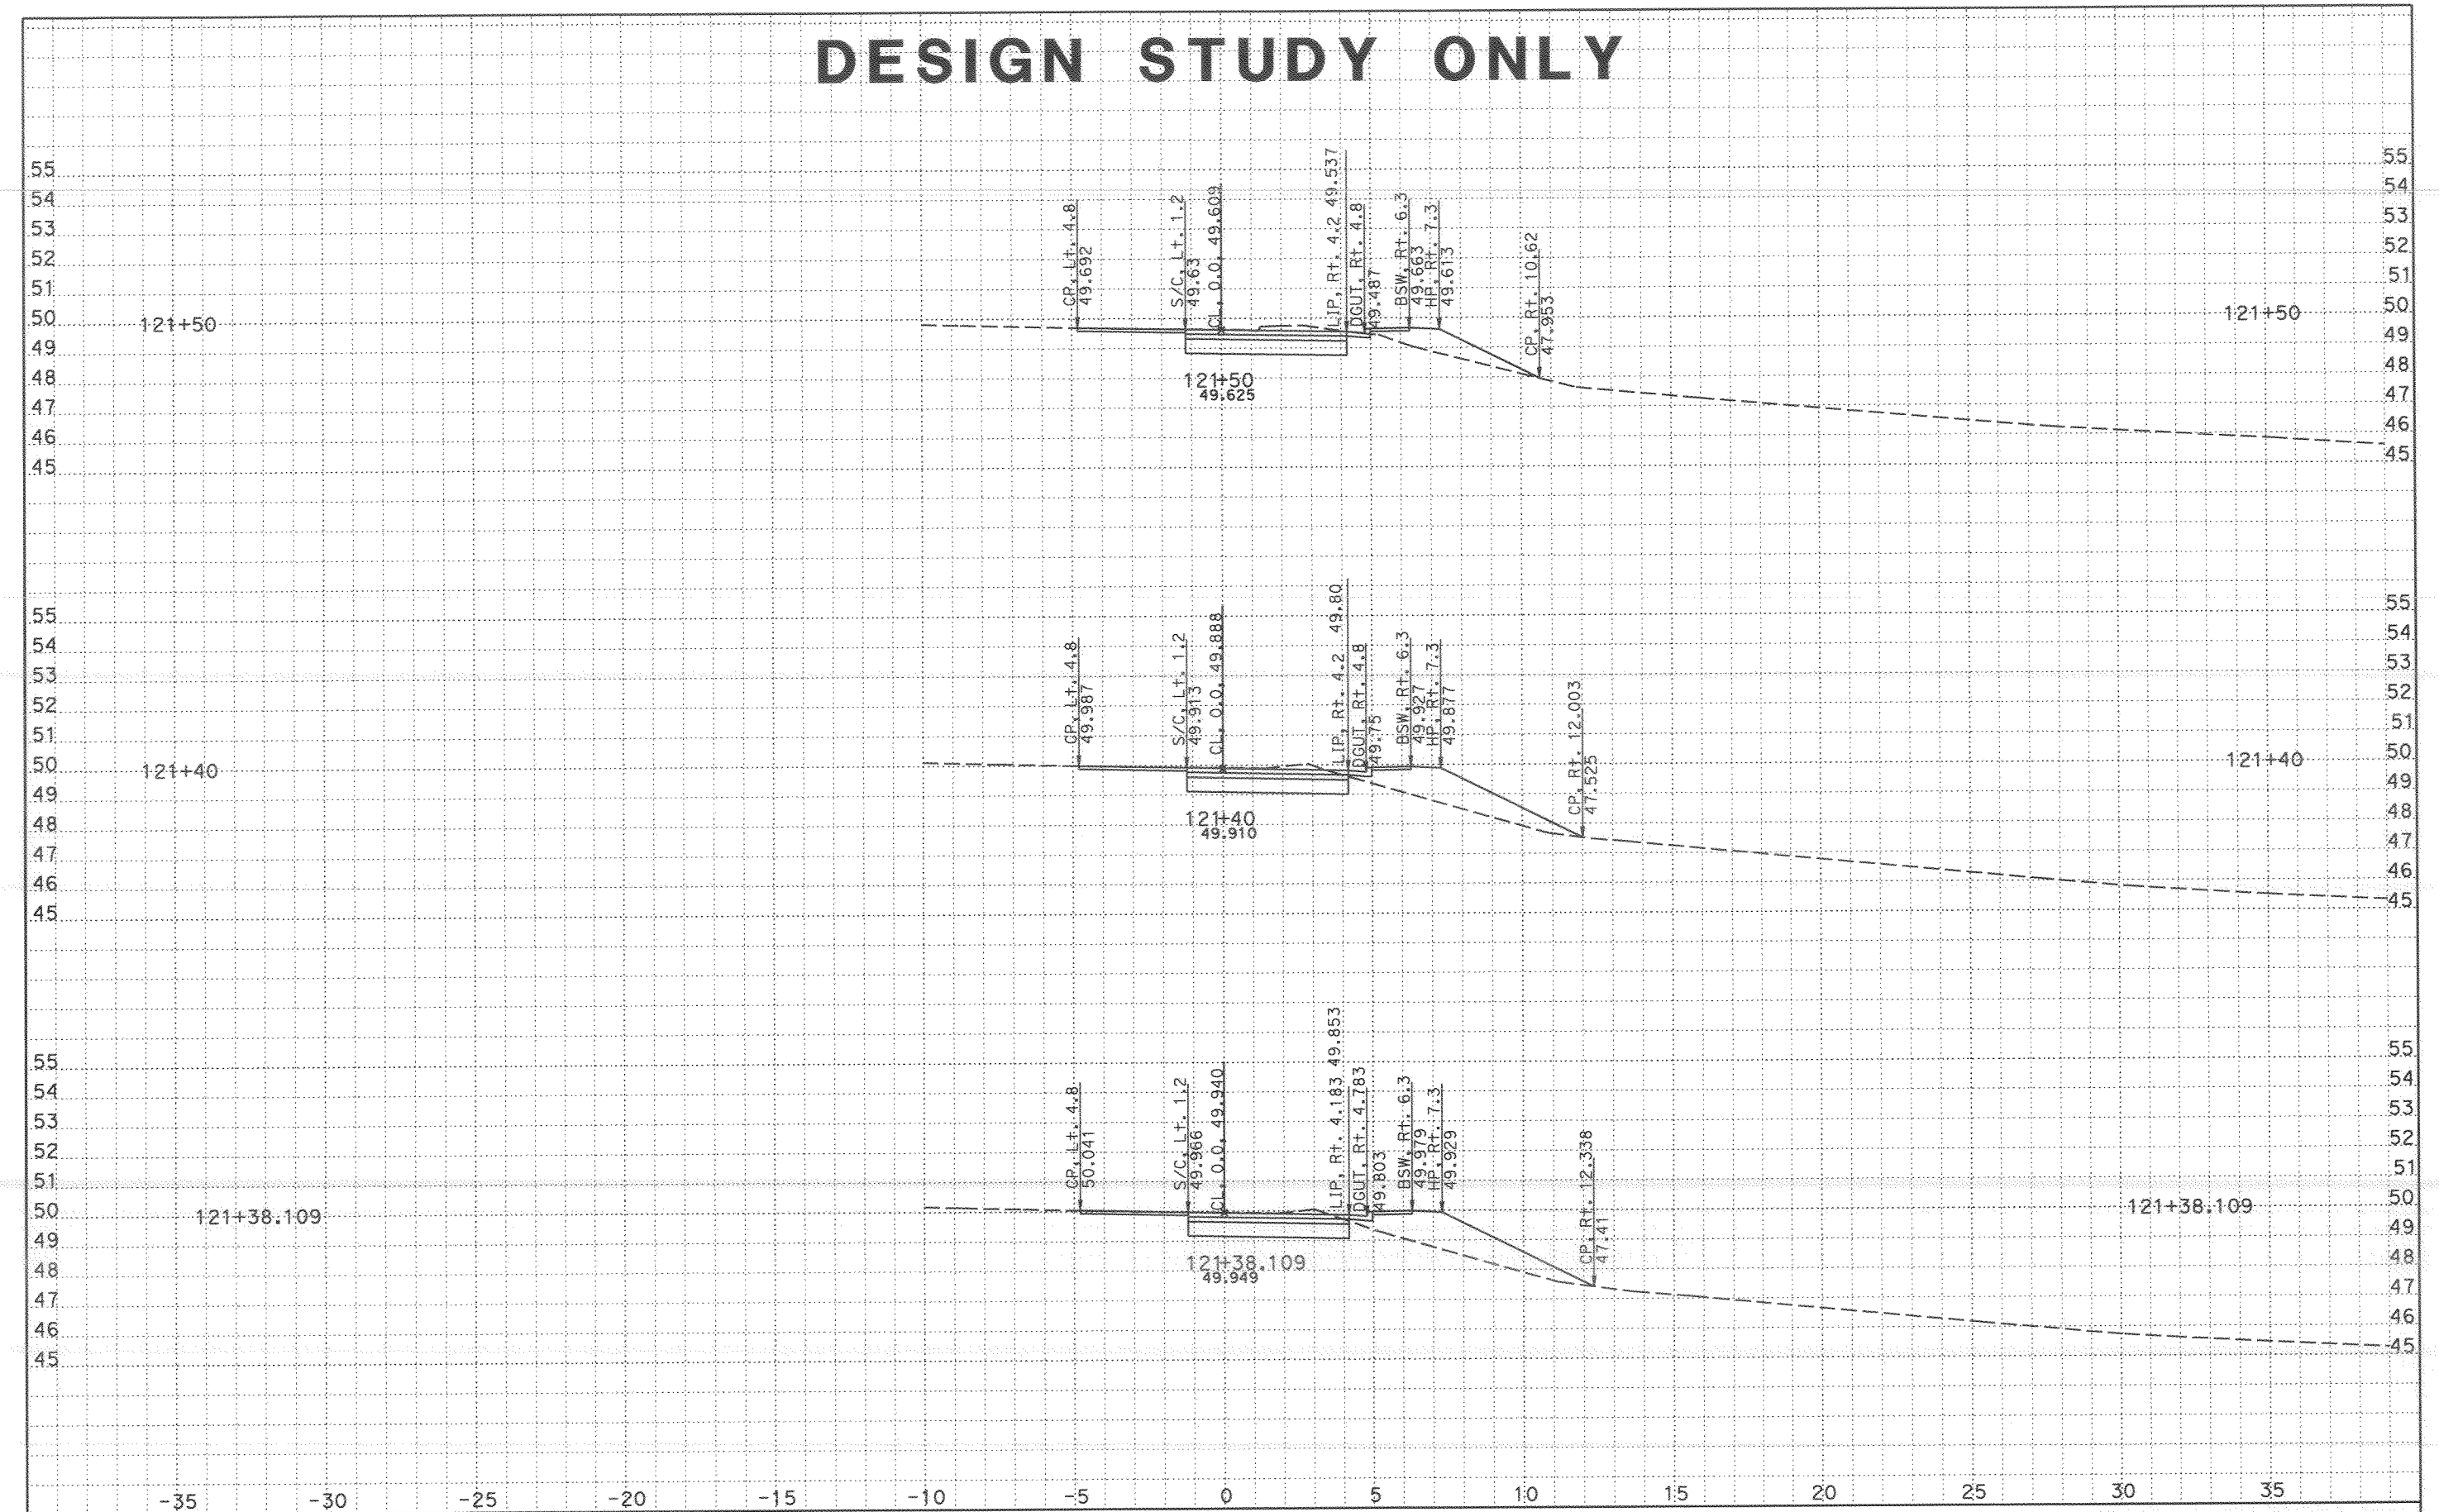


CROSS SECTIONS CREATED BY: s.pate DATE: 9/12/2007

ALL DIMENSIONS ARE METRIC

PROJECT: SD 805
EA: 11-276201
9.8/12.7

Scale Ratio: 1:100 Horiz.
1:100 Vert.

**EAST H St ONRAMP**
**X-SECTIONS**

SHEET 2 OF 21

Project: 24020 File: C:\805\submittal 062807\h st\xnh2a1 finish 062807.ear

# DESIGN STUDY ONLY

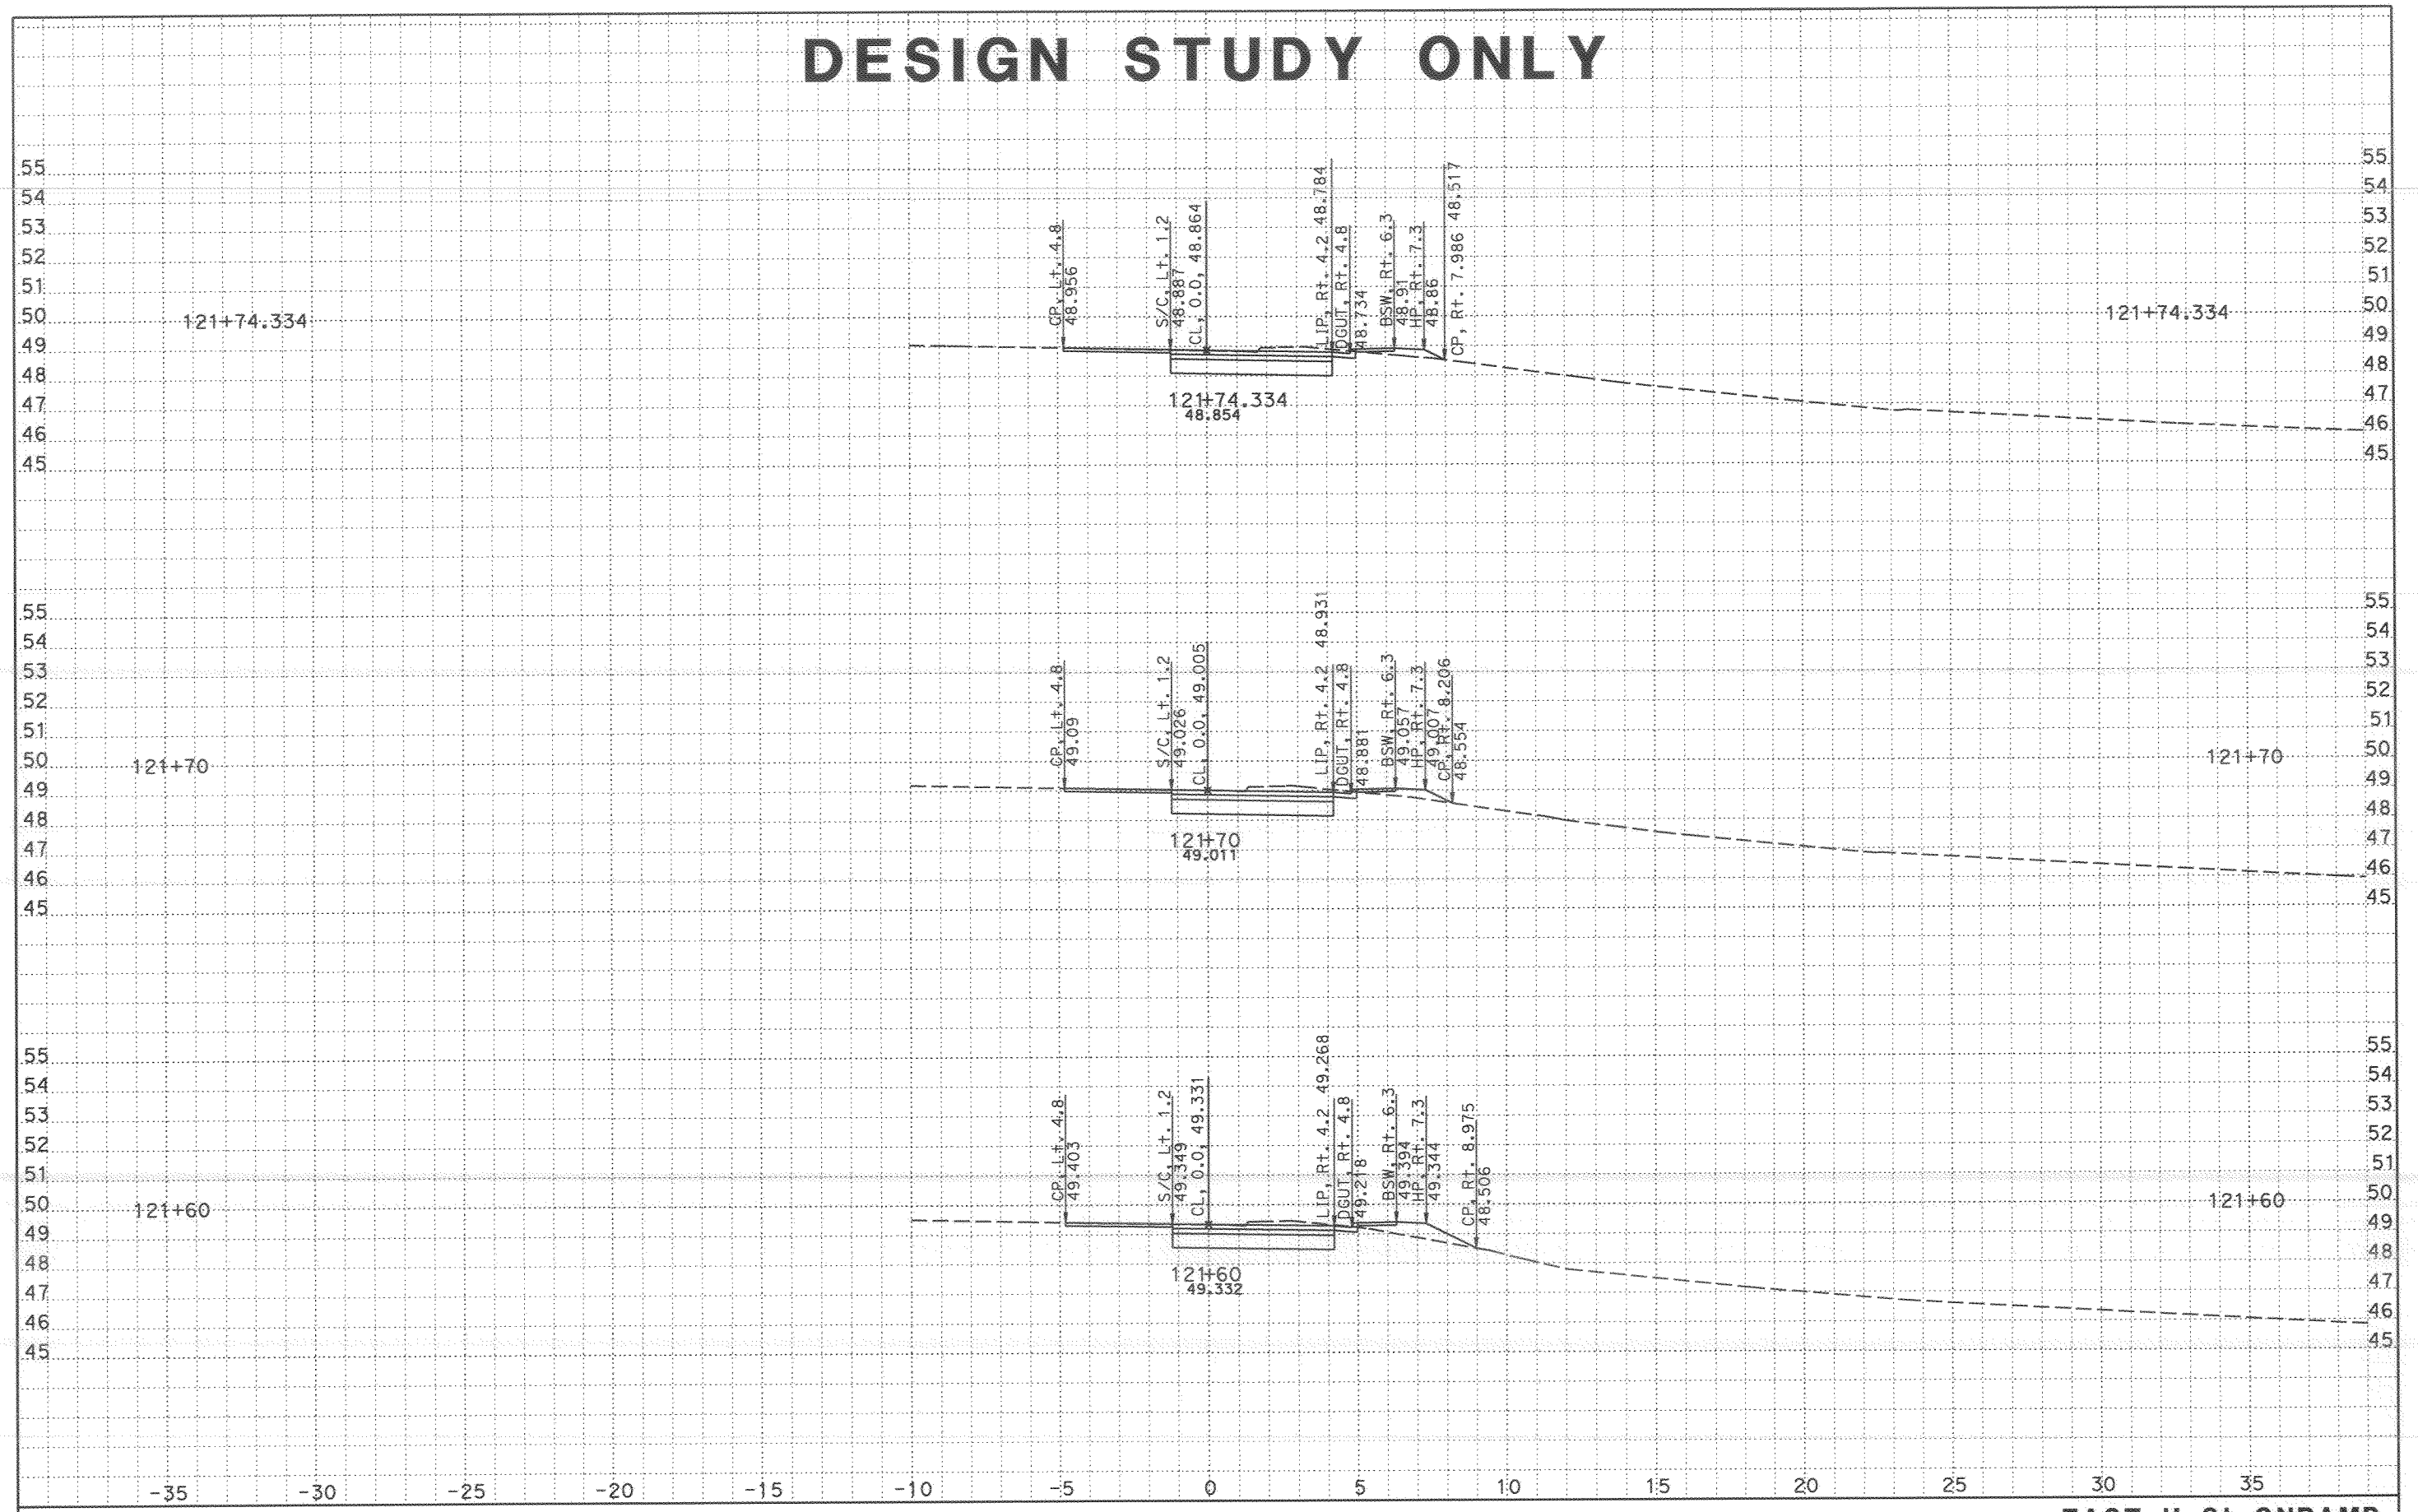


CROSS SECTIONS CREATED BY: s.pate DATE: 9/12/2007

ALL DIMENSIONS ARE METRIC

PROJECT: SD 805
EA: 11-276201
9.8/12.7

Scale Ratio: 1:100 Horiz.
1:100 Vert.

**EAST H St ONRAMP**
**X-SECTIONS**

SHEET 3 OF 21

Project: 24020 File: C:\805\submittal 062807\h st\xnh2a1 finish 062807.ear

# DESIGN STUDY ONLY

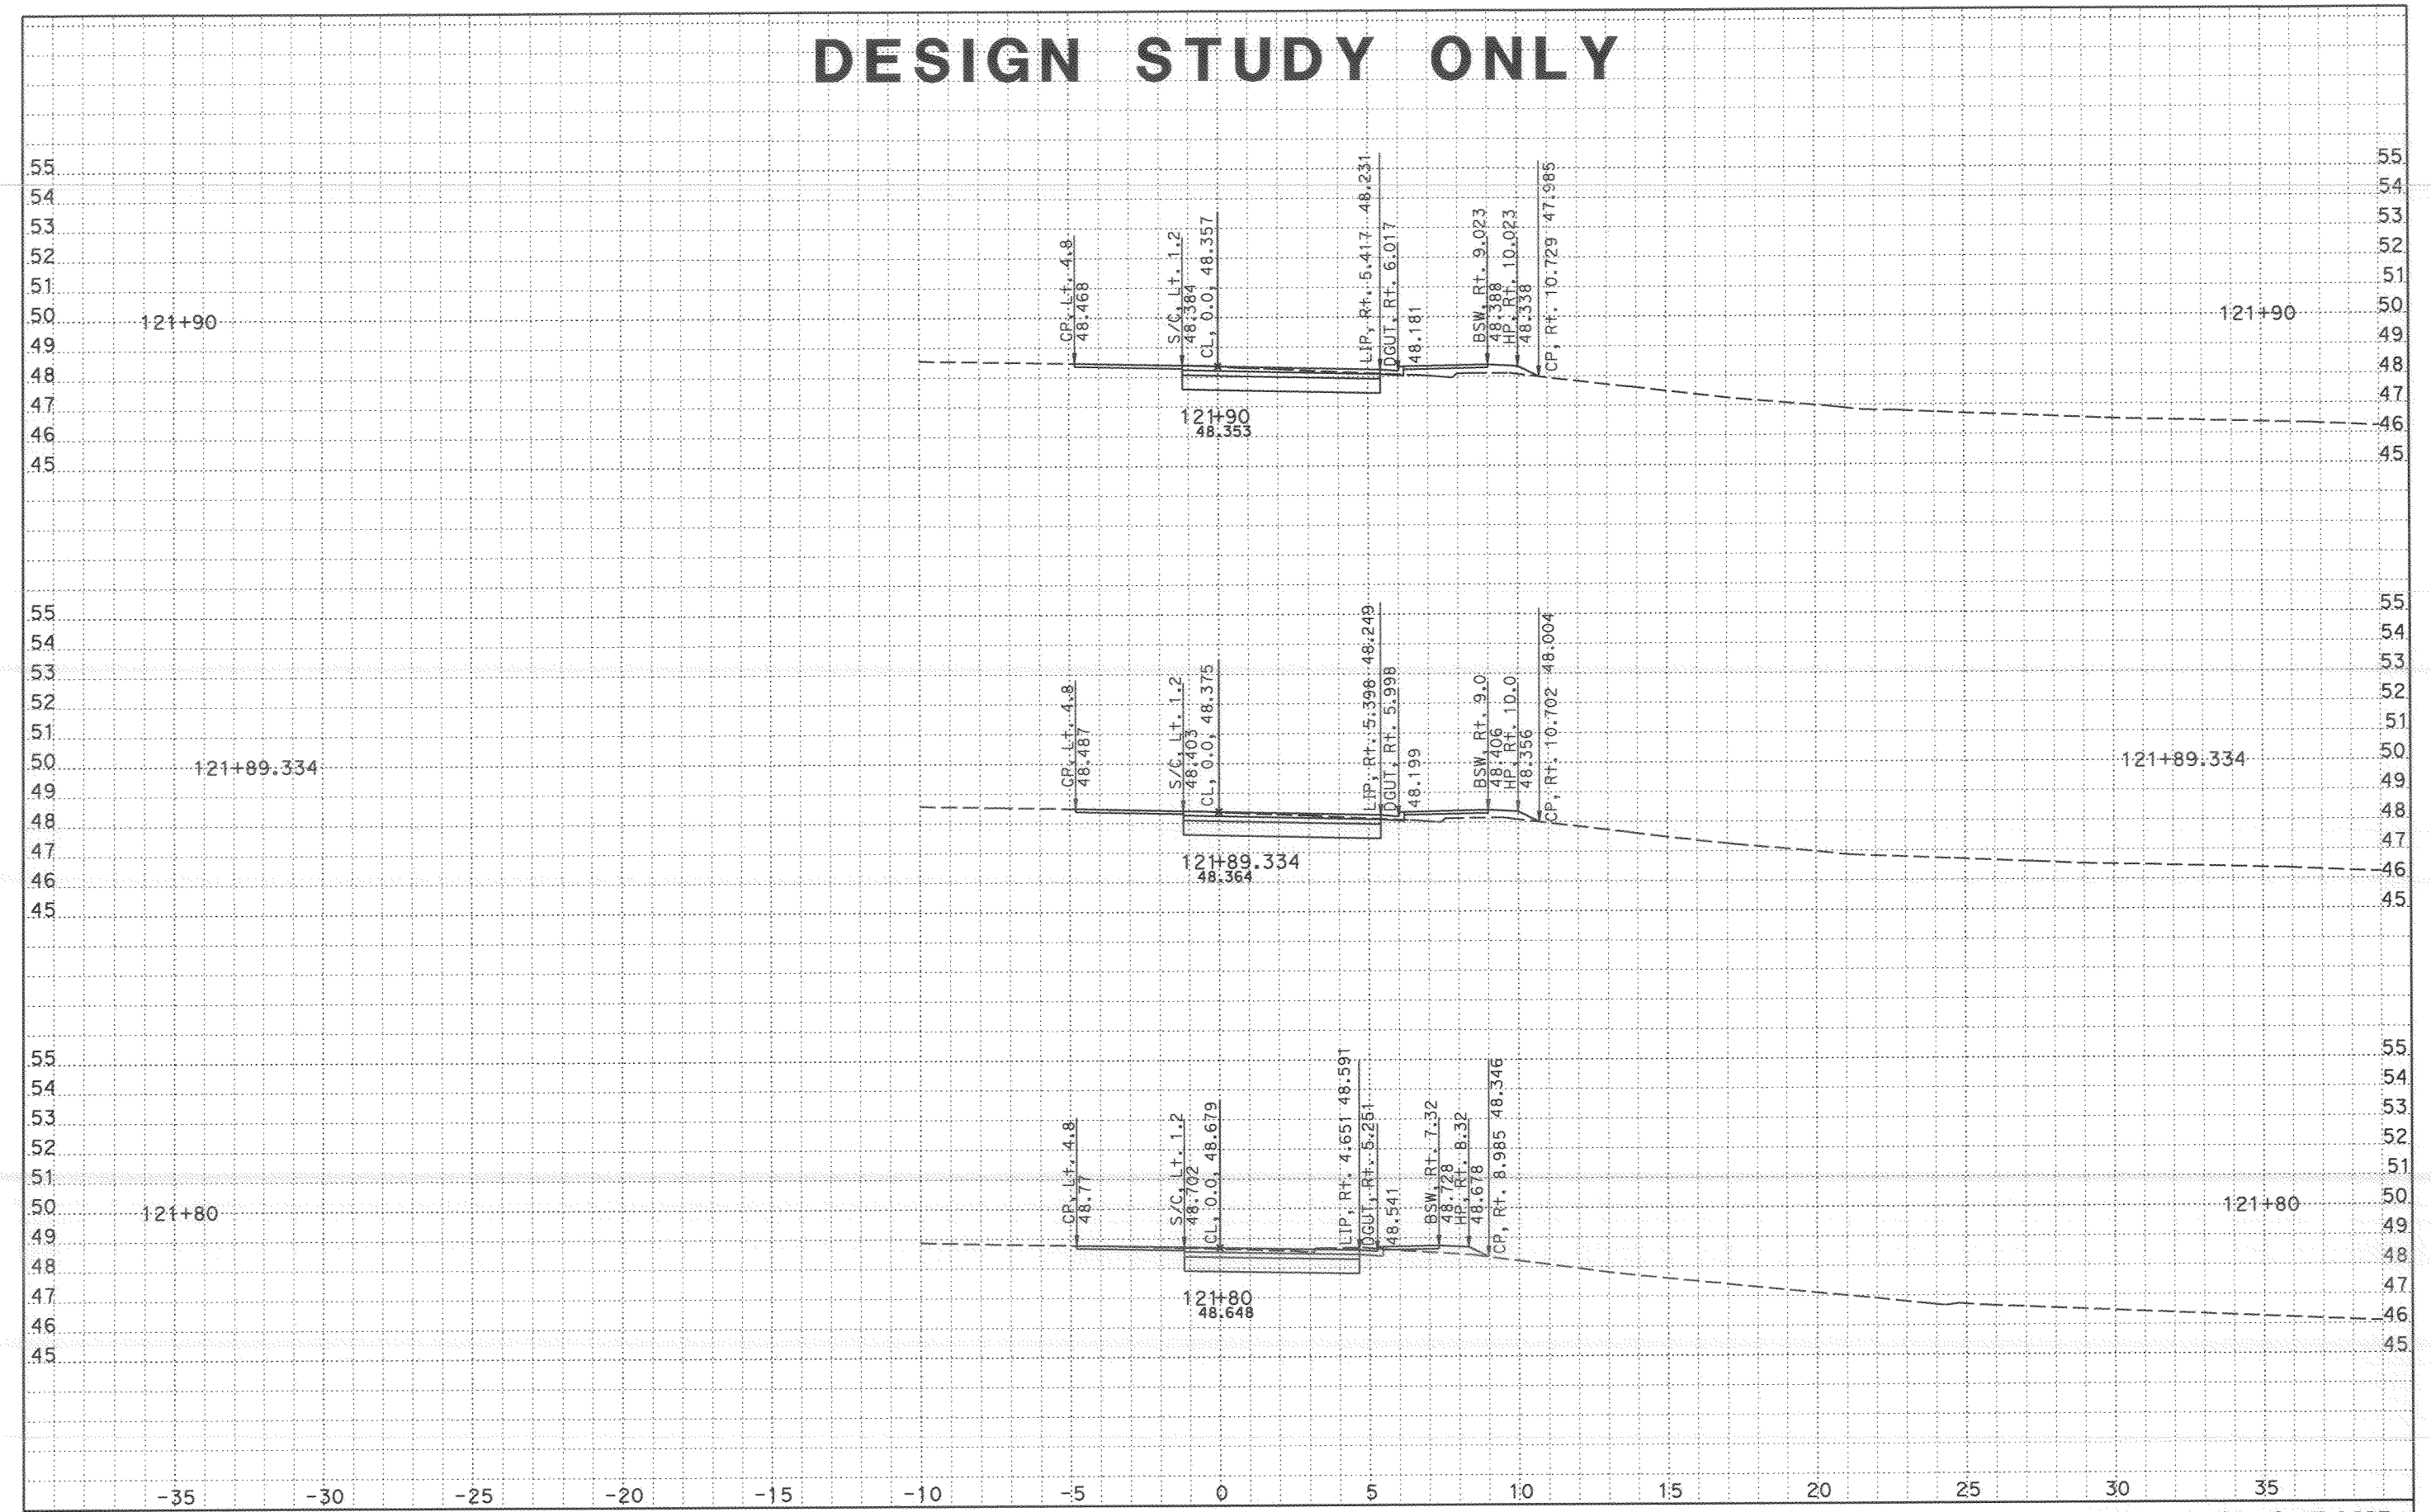


CROSS SECTIONS CREATED BY: s.pateIDATE: 9/12/2007 ALL DIMENSIONS ARE METRIC

Project: 24020 File: C:\805\submittal 062807\h st\xnh2a1 finish 062807.ear

PROJECT: SD 805
EA: 11-276201
9.8/12.7

Scale Ratio: 1:100 Horiz.
1:100 Vert.

**EAST H St ONRAMP X-SECTIONS**

SHEET 4 OF 21

# DESIGN STUDY ONLY

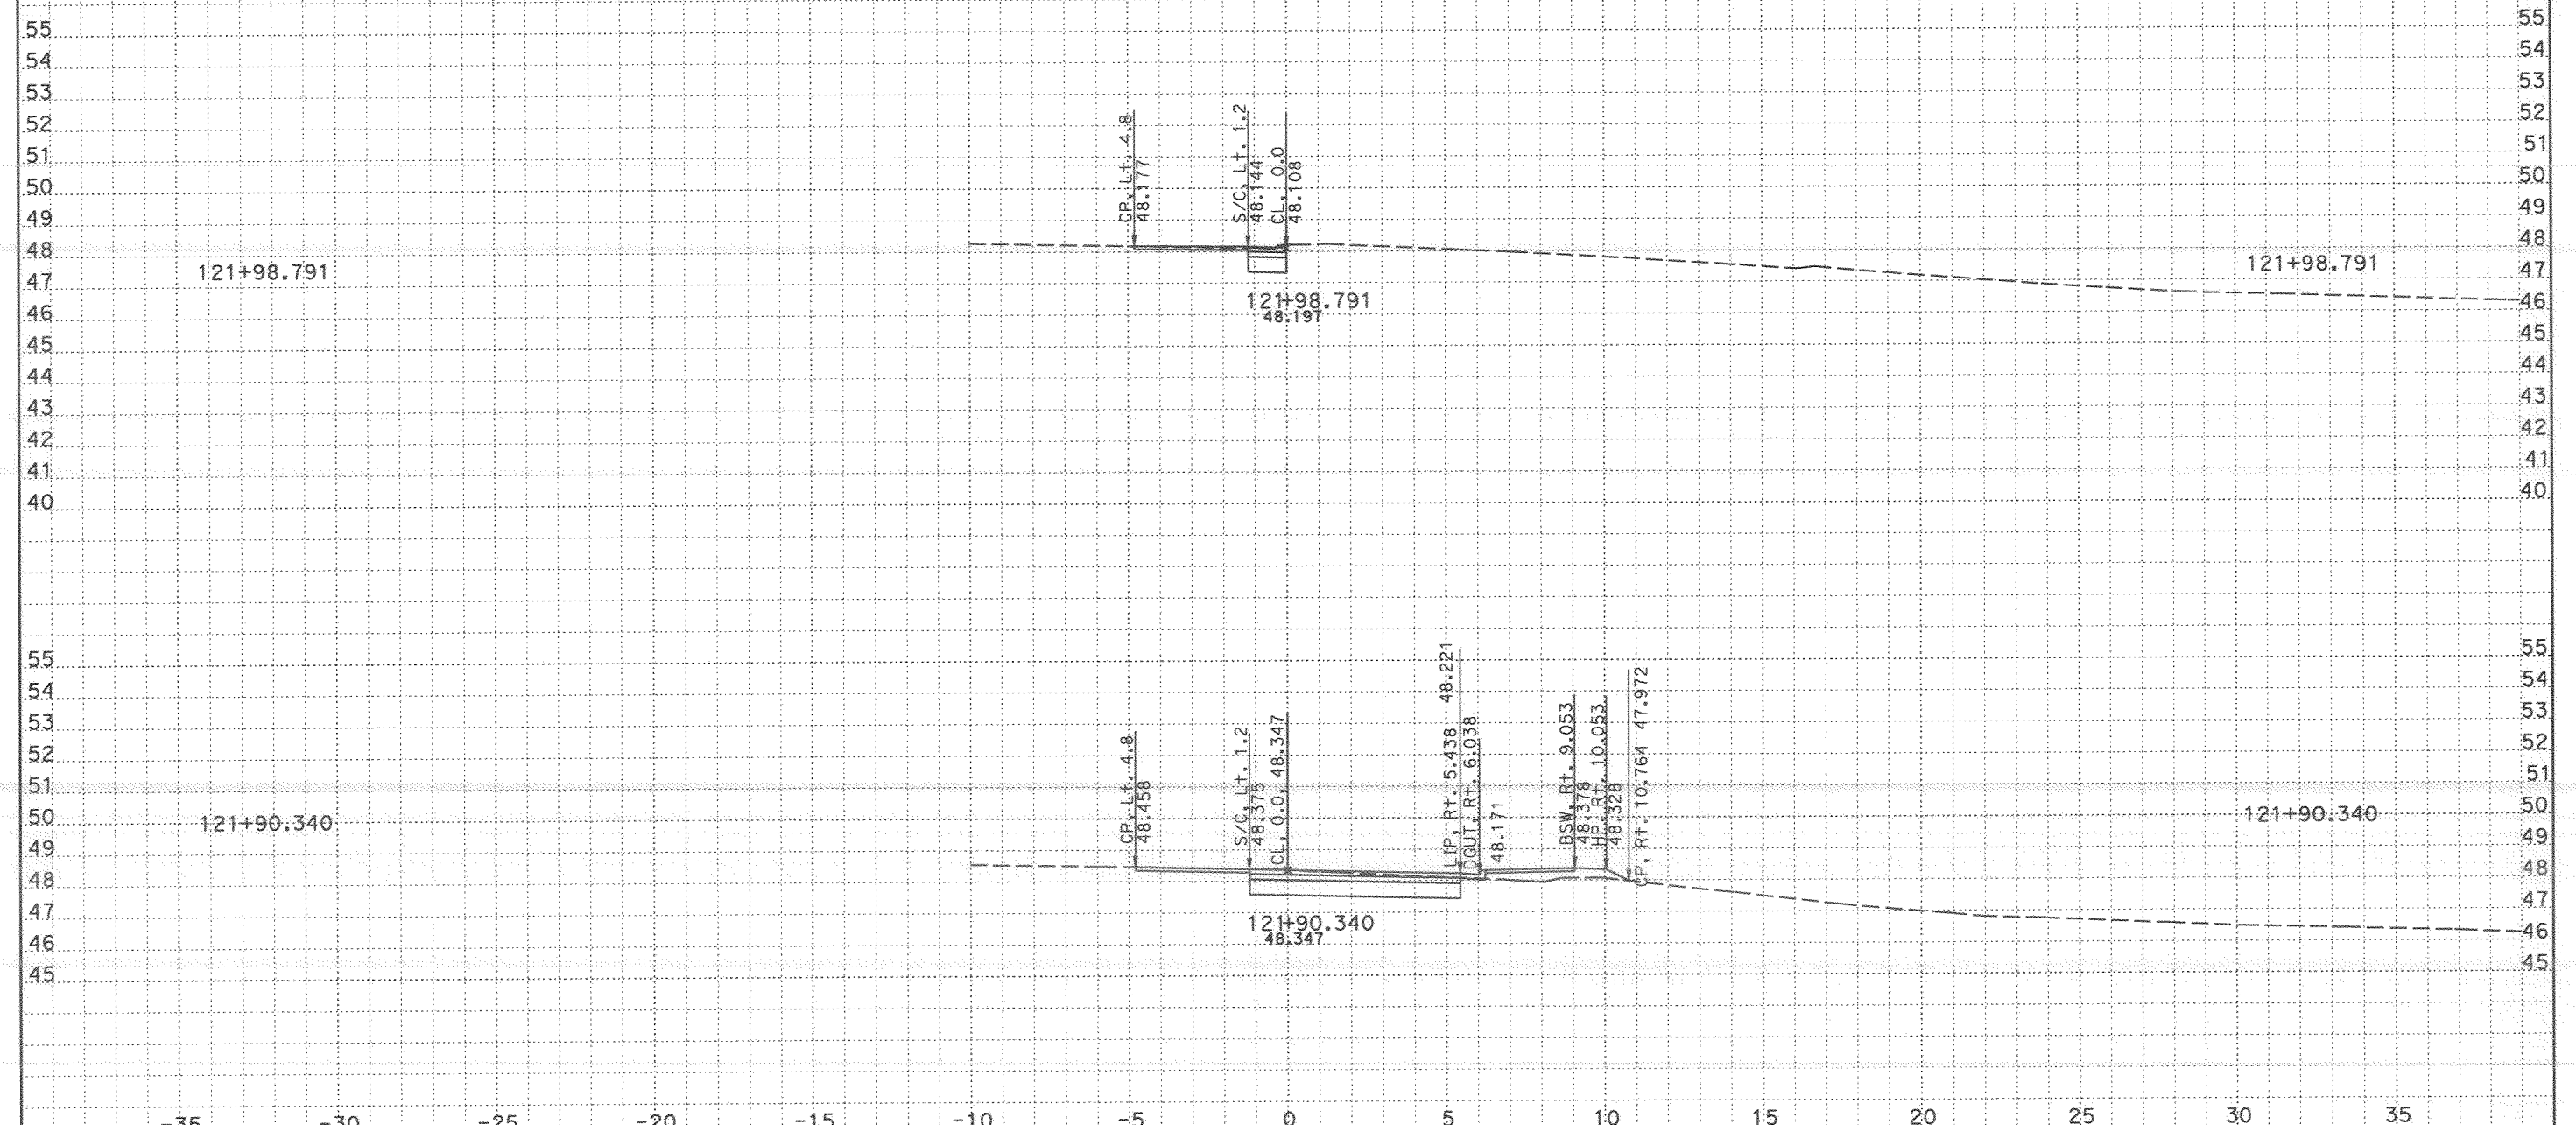


CROSS SECTIONS CREATED BY: s.pate DATE: 9/12/2007 ALL DIMENSIONS ARE METRIC

Project: 24020 File: C:\805\submittal 062807\h st\xnh2a1 finish 062807.ear

PROJECT: SD 805
EA: 11-276201
9.8/12.7

Scale Ratio: 1:100 Horiz.
1:100 Vert.

**EAST H St ONRAMP**
**X-SECTIONS**

SHEET 5 OF 21

# DESIGN STUDY ONLY

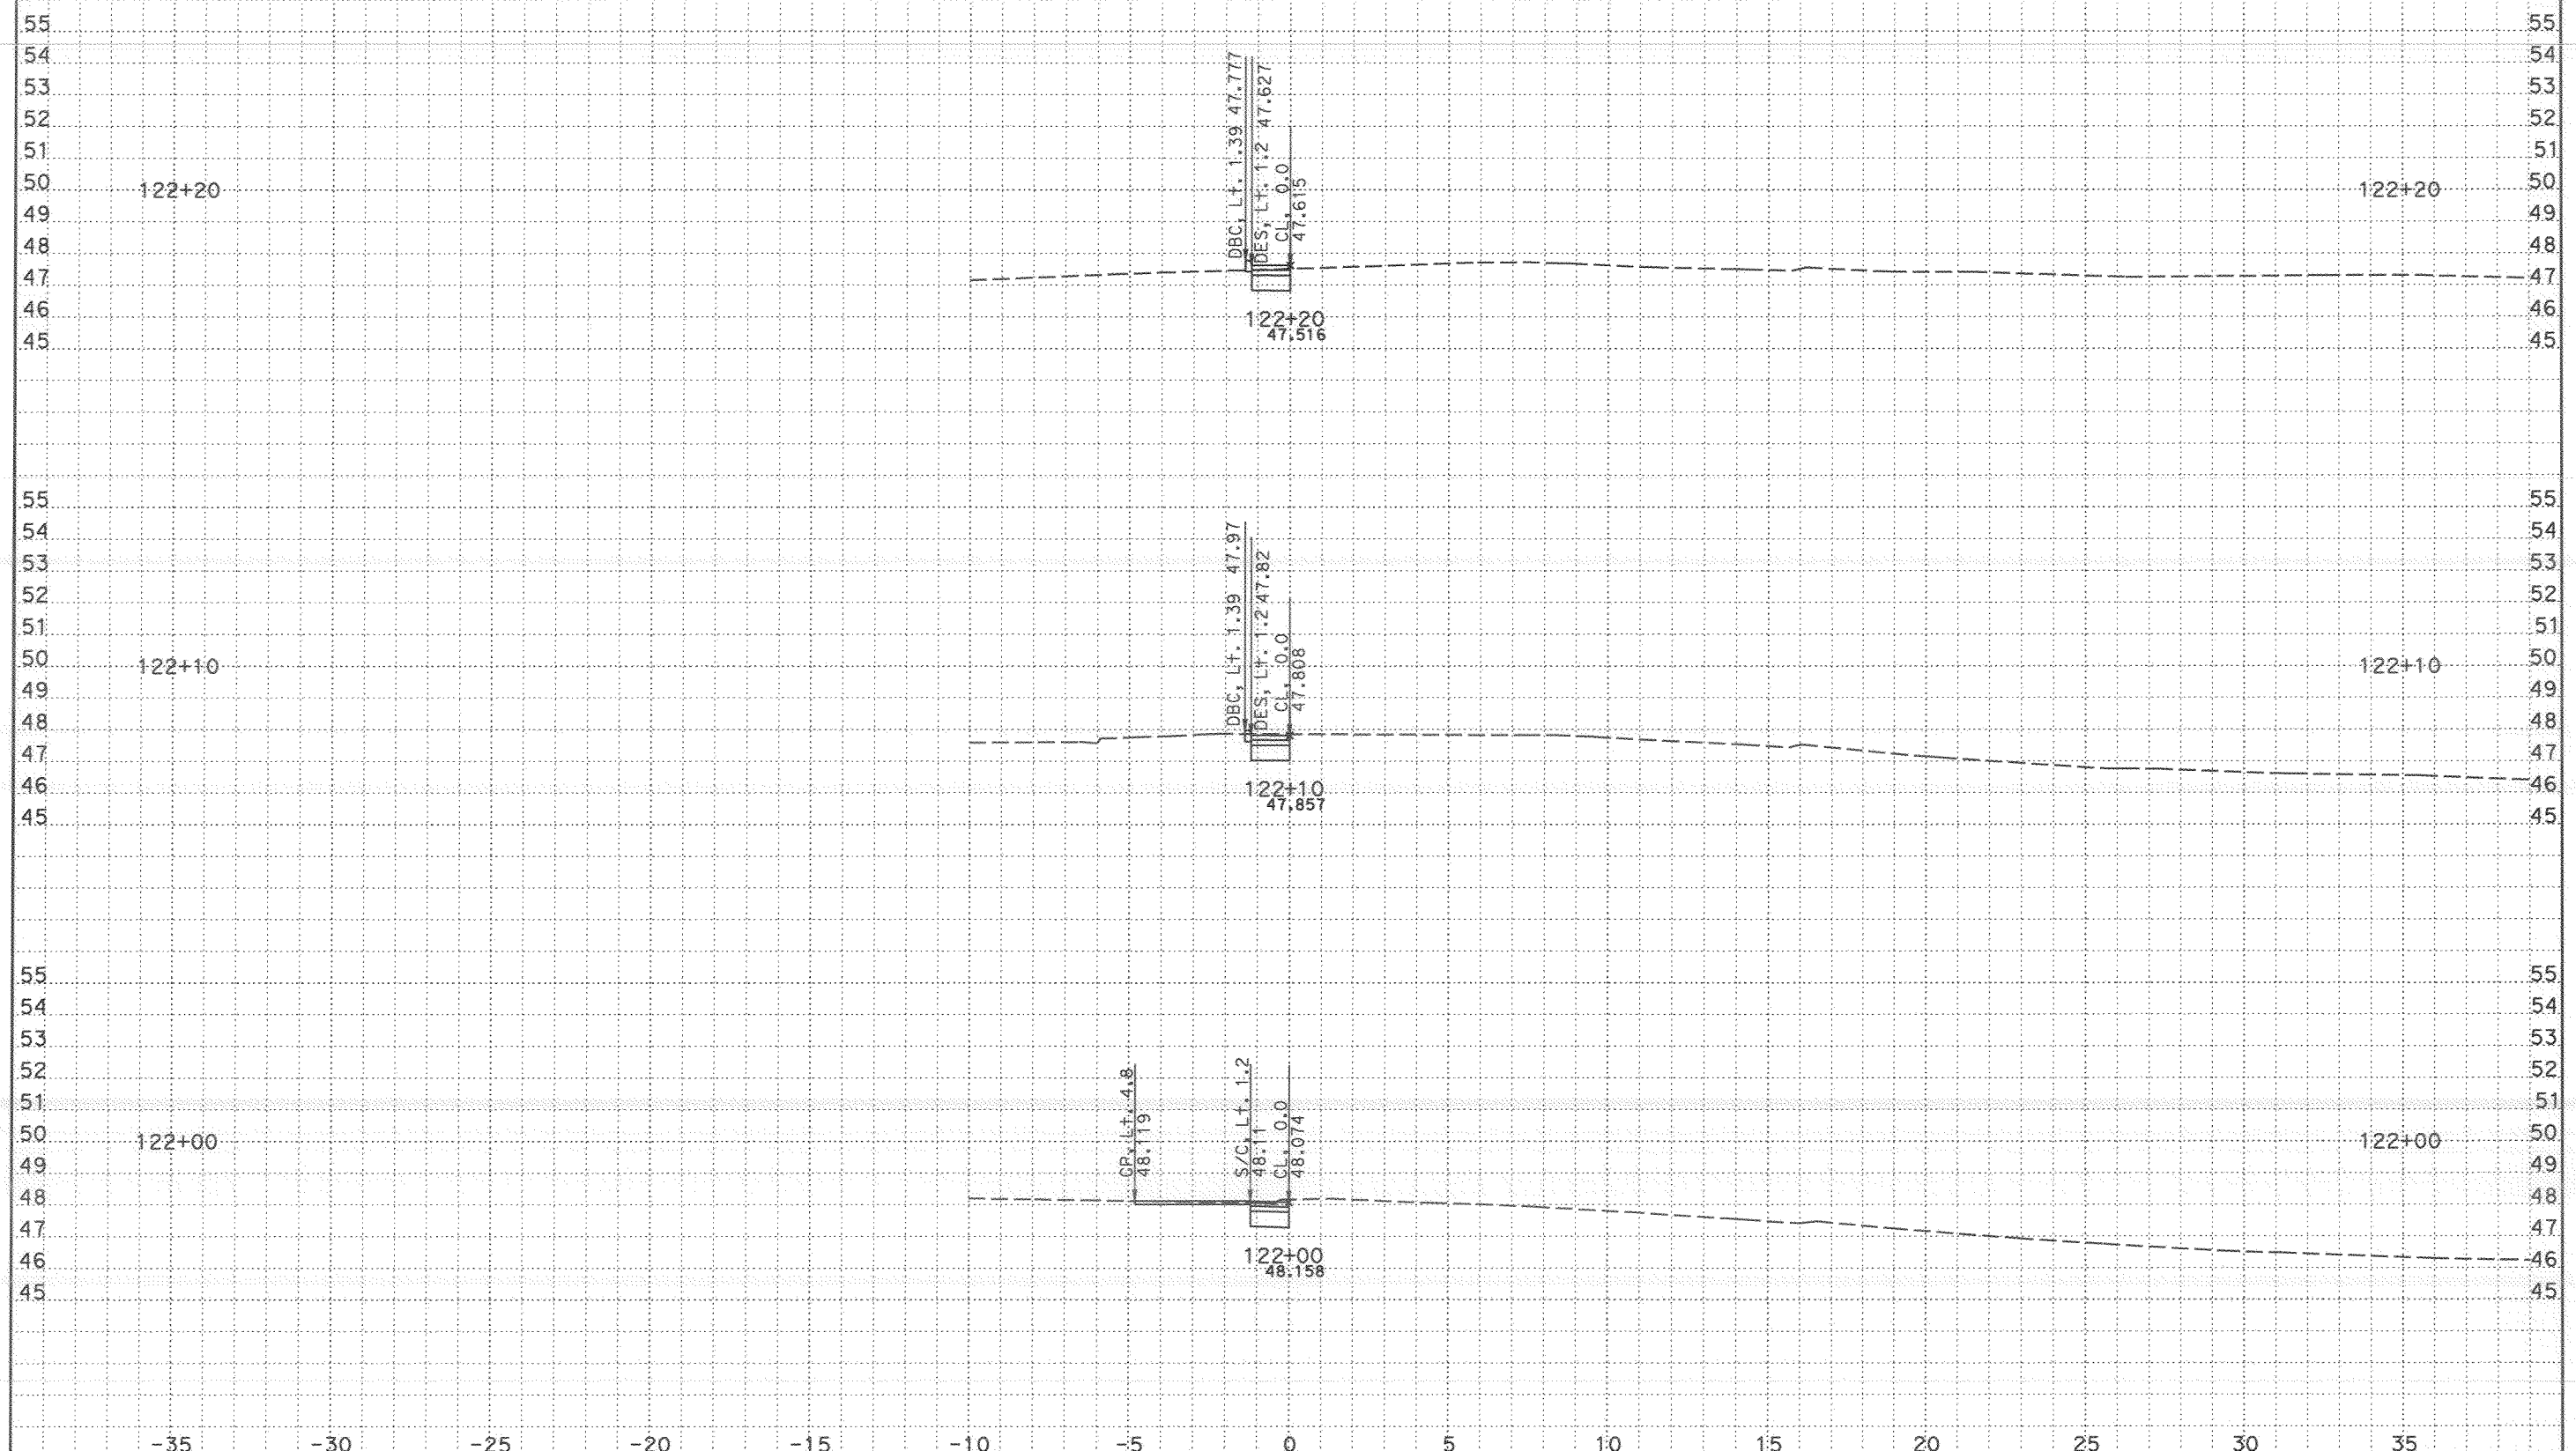


CROSS SECTIONS CREATED BY: s.pate DATE: 9/12/2007 ALL DIMENSIONS ARE METRIC

Project: 24020 File: C:\805\submittal 062807\h st\xnh2a1 finish 062807.ear

PROJECT: SD 805
EA: 11-276201
9.8/12.7

Scale Ratio: 1:100 Horiz.
1:100 Vert.

**EAST H St ONRAMP**
**X-SECTIONS**

SHEET 6 OF 21

# DESIGN STUDY ONLY

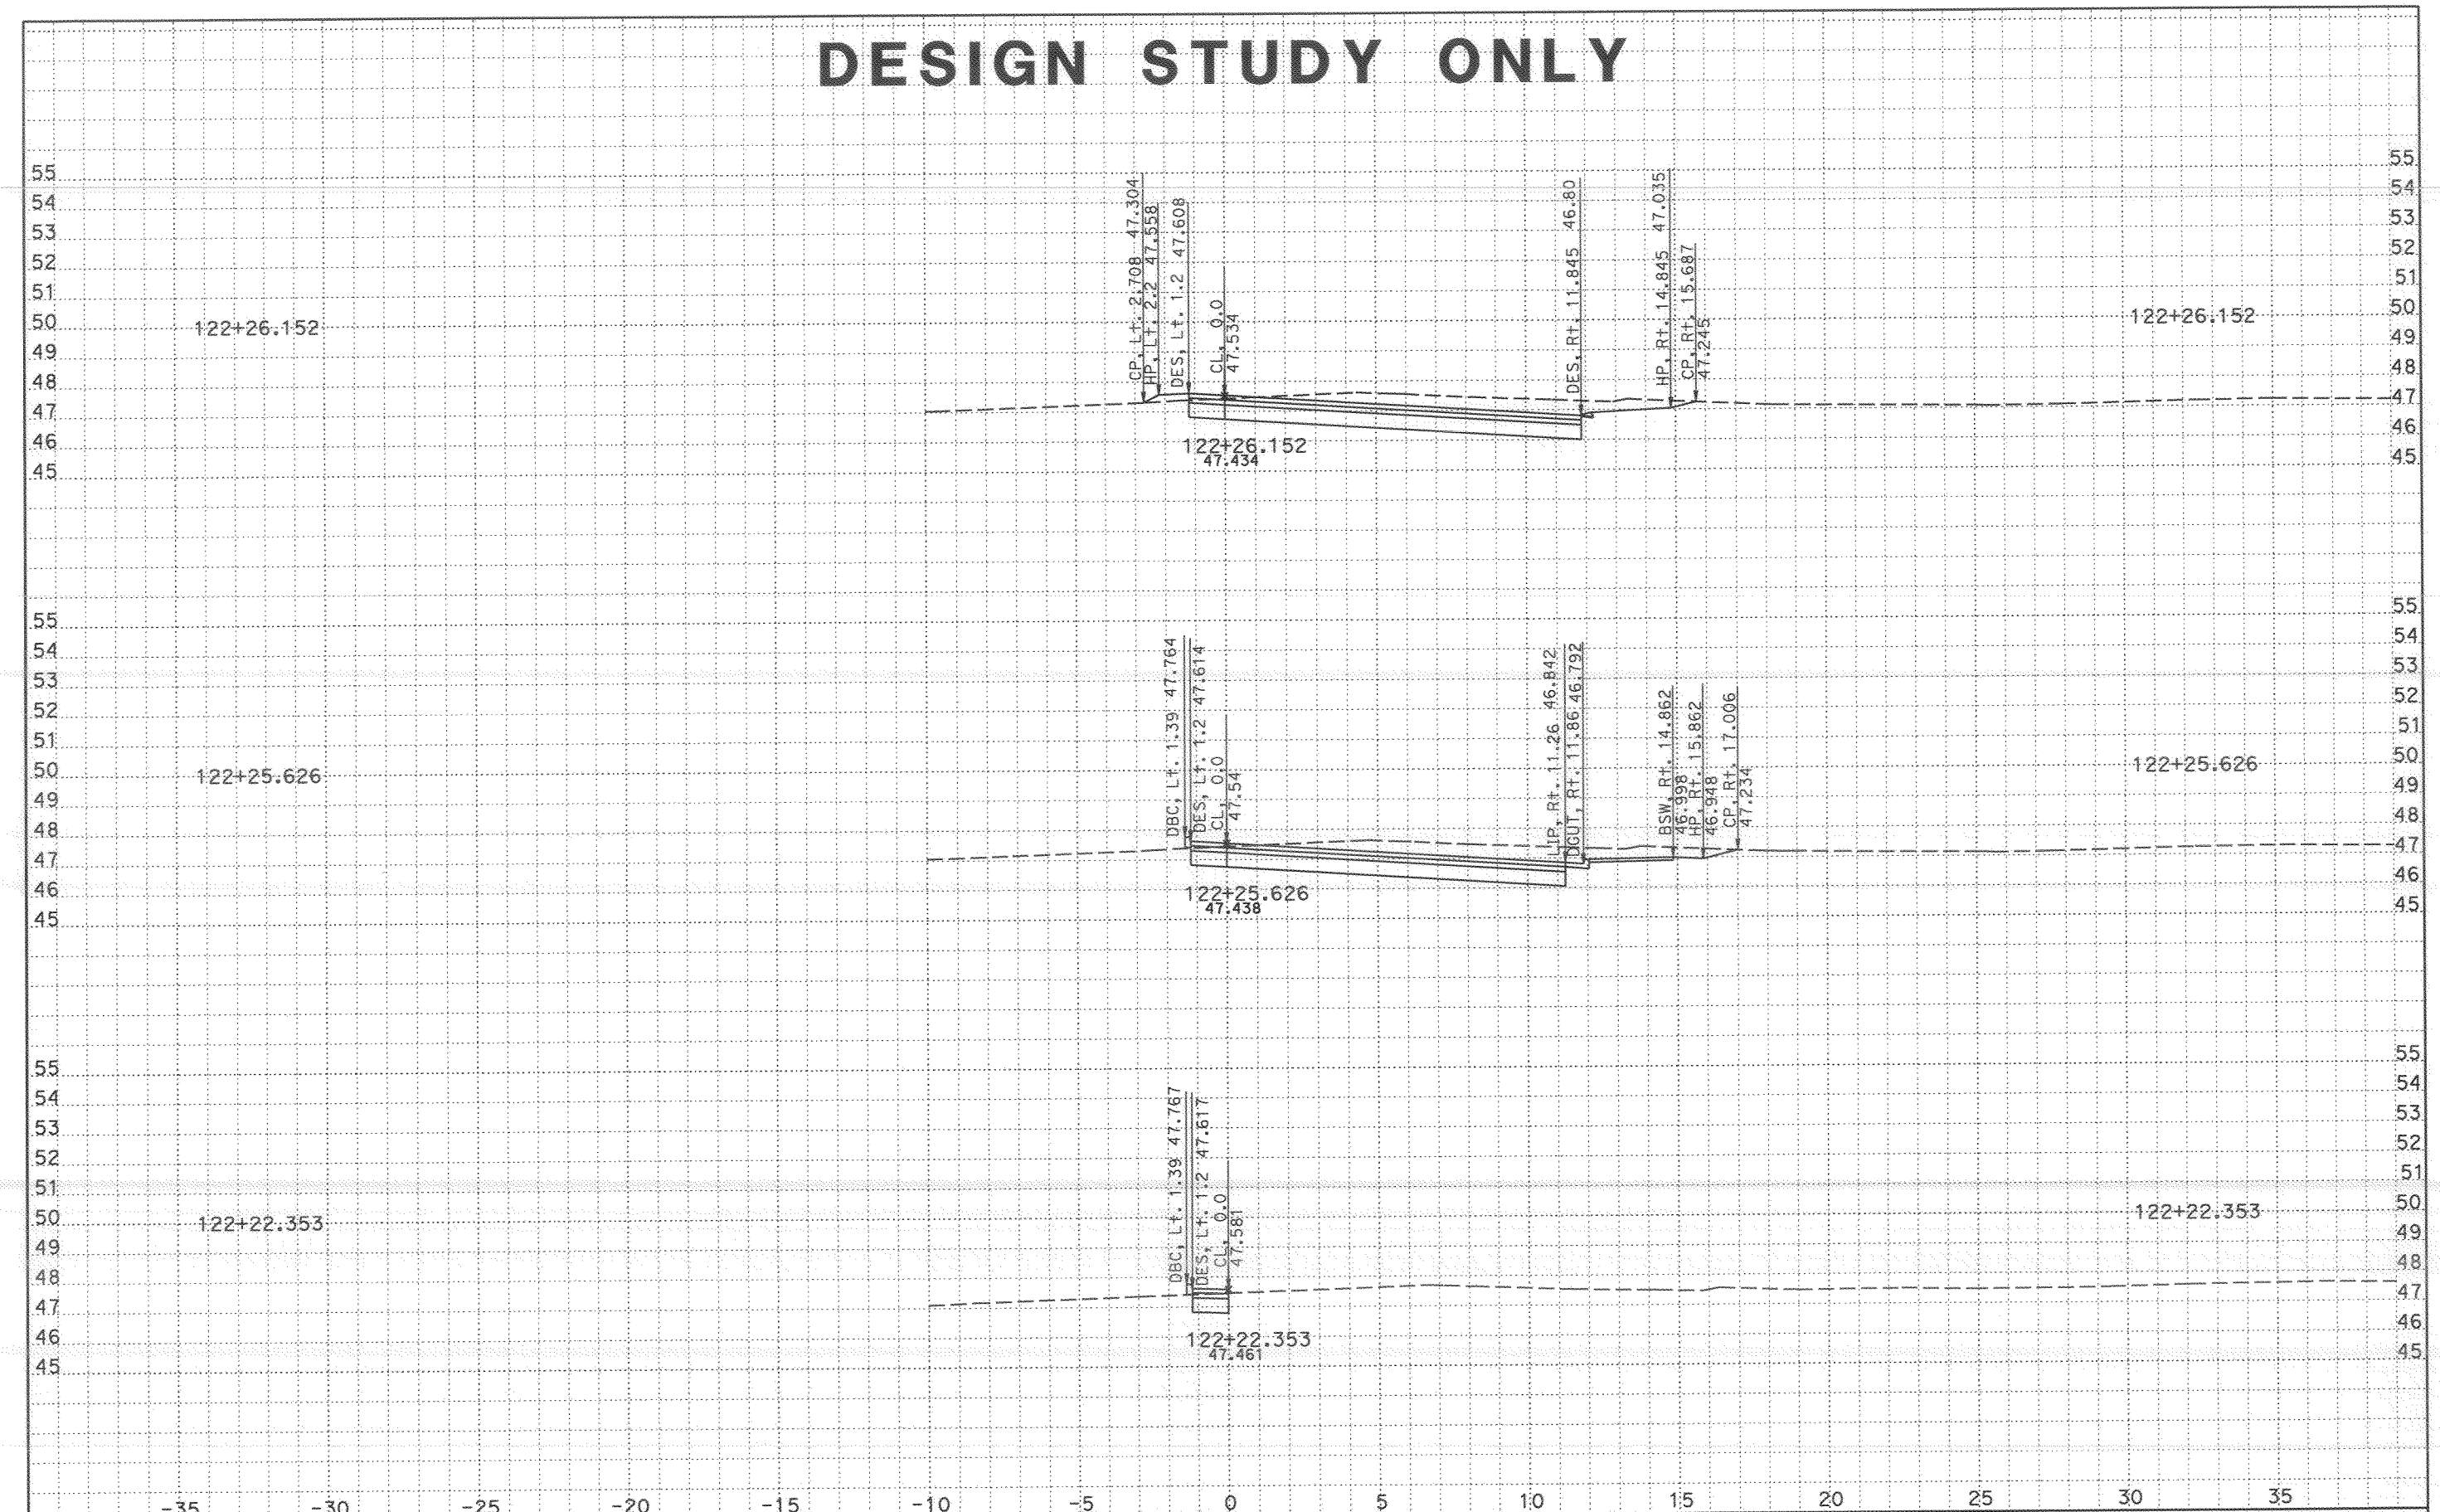


CROSS SECTIONS CREATED BY: s.pate DATE: 9/12/2007

ALL DIMENSIONS ARE METRIC

PROJECT: SD 805
EA: 11-276201
9.8/12.7

Scale Ratio: 1:100 Horiz.
1:100 Vert.

**EAST H St ONRAMP**
**X-SECTIONS**

SHEET 7 OF 21

Project: 24020 File: C:\805\submittal 062807\h st\xnh2a1 finish 062807.ear

# DESIGN STUDY ONLY

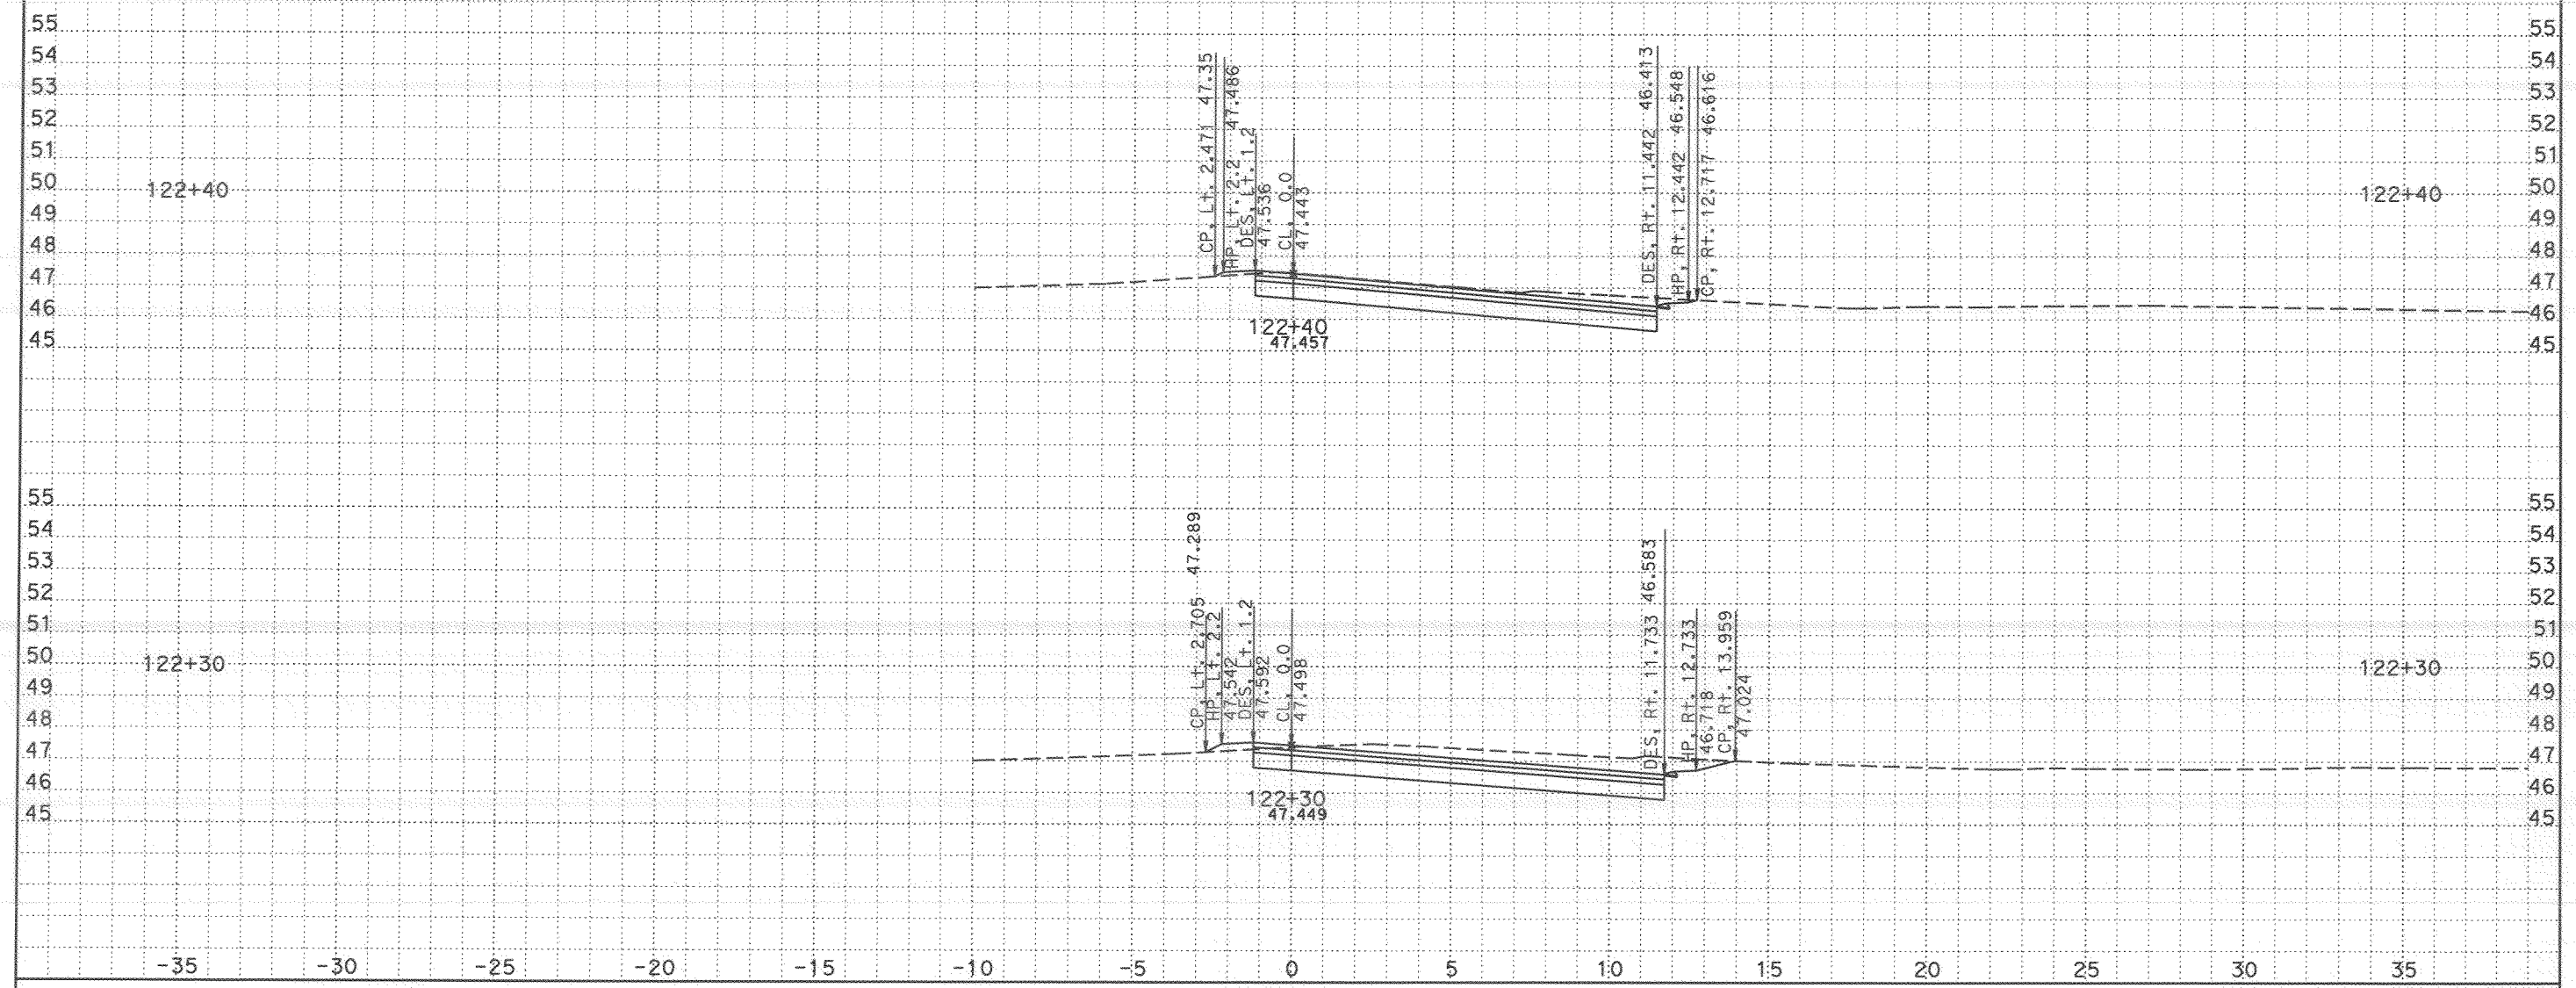


CROSS SECTIONS CREATED BY: s.pateIDATE: 9/12/2007

ALL DIMENSIONS ARE METRIC

PROJECT: SD 805
EA: 11-276201
9.8/12.7

Scale Ratio: 1:100 Horiz.
1:100 Vert.

**EAST H St ONRAMP**
**X-SECTIONS**

SHEET 8 OF 21

Project: 24020 File: C:\805\submittal 062807\h st\xnh2a1 finish 062807.ear

# DESIGN STUDY ONLY

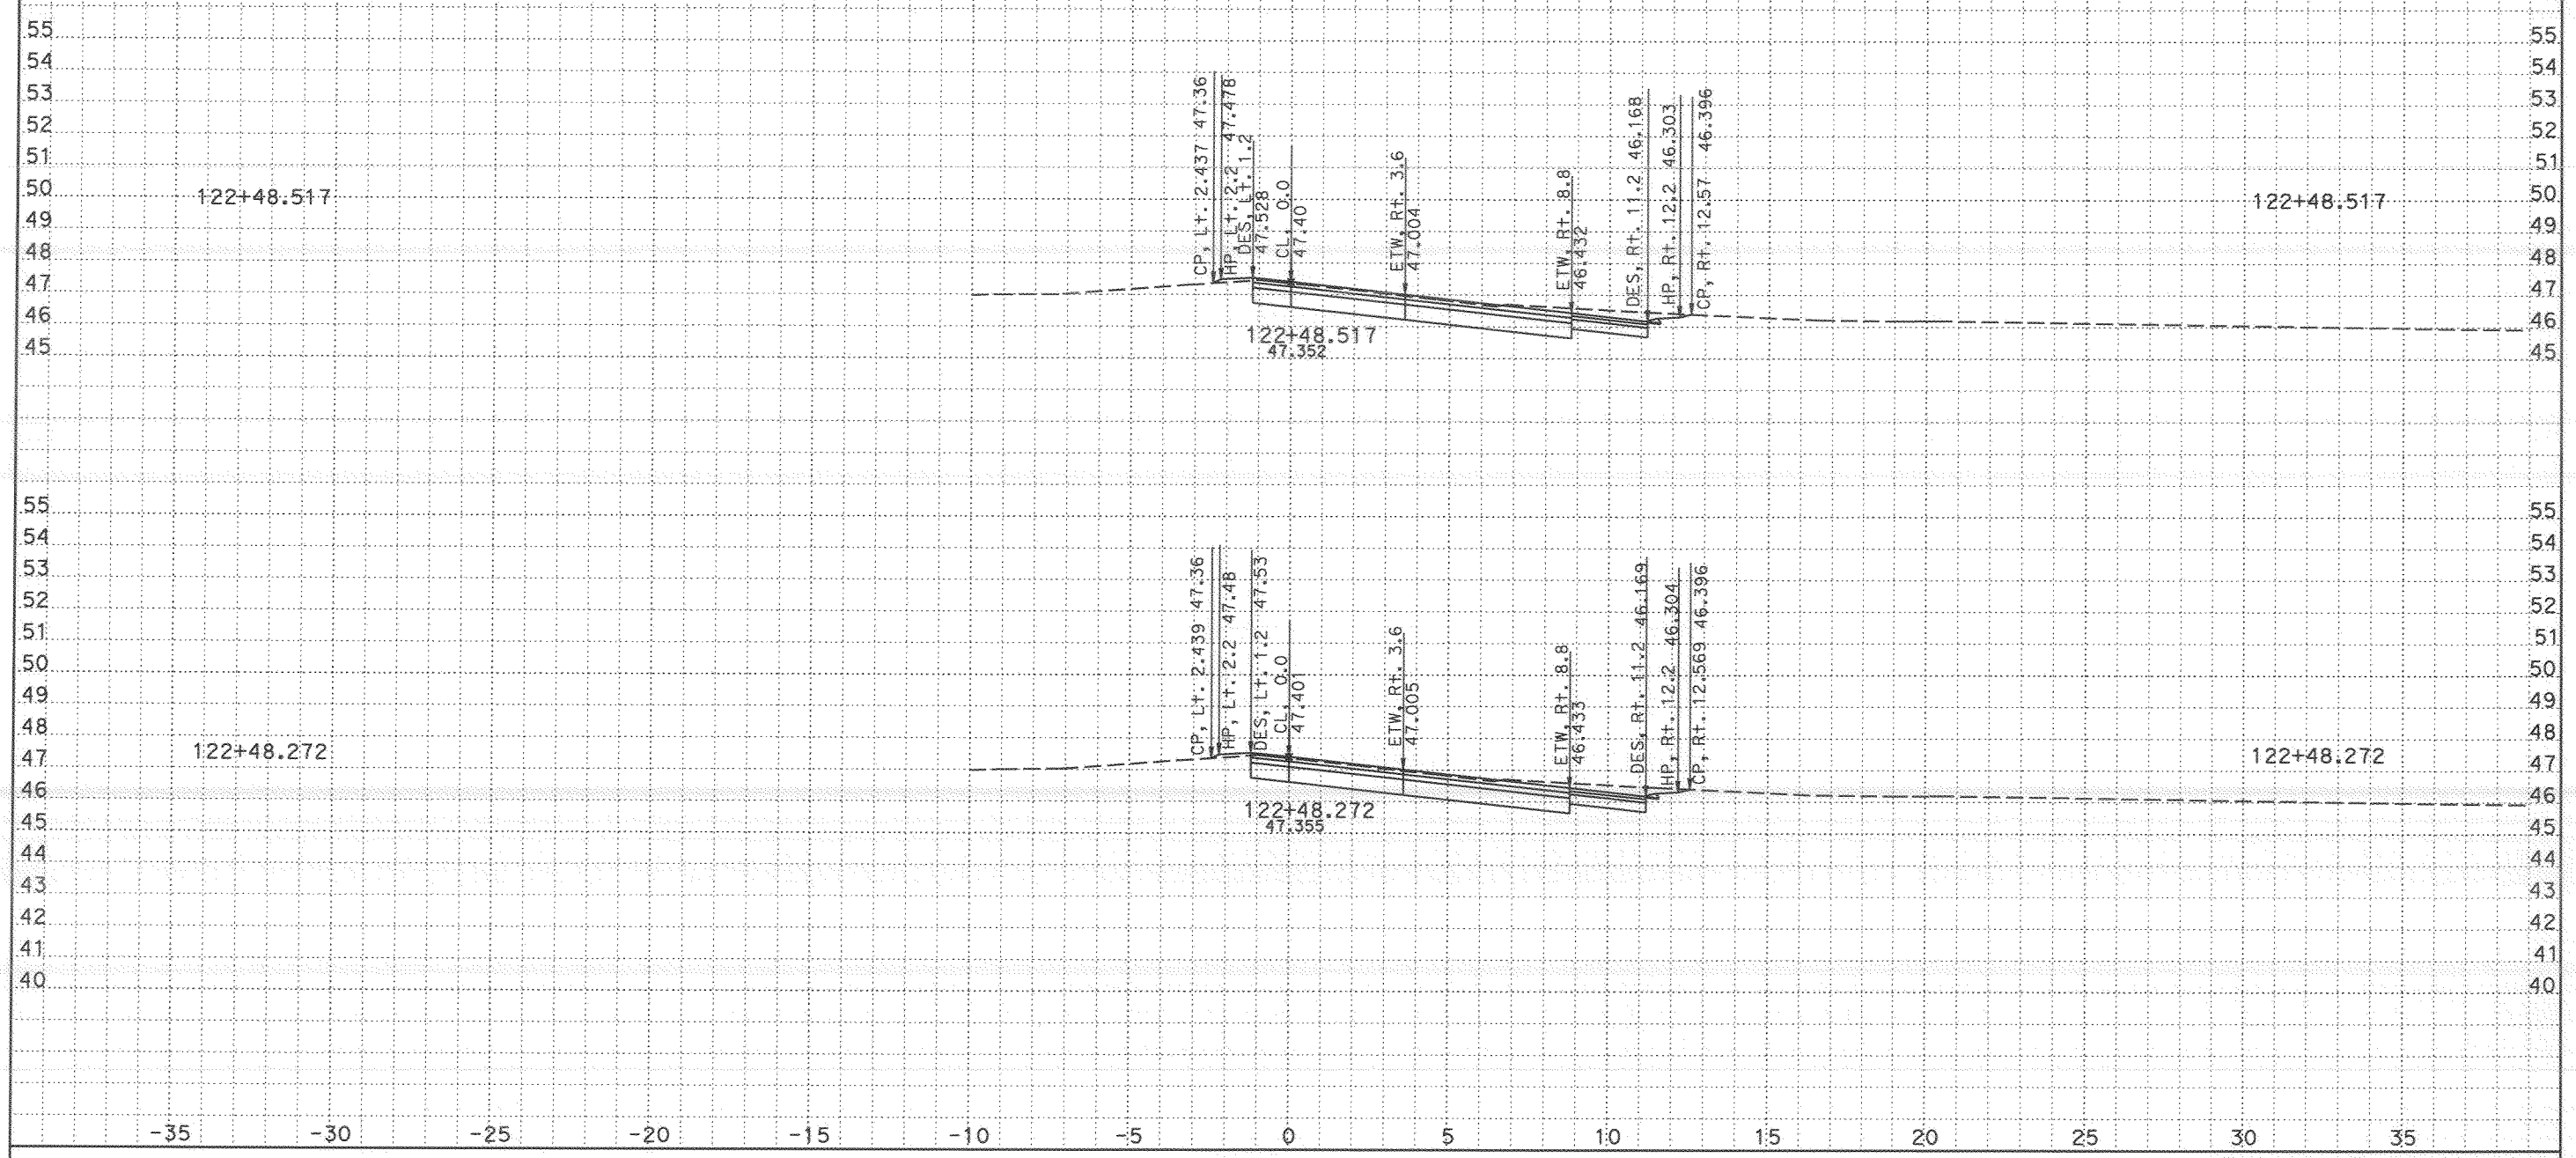


CROSS SECTIONS CREATED BY: s.pate DATE: 9/12/2007 ALL DIMENSIONS ARE METRIC

Project: 24020 File: C:\805\submittal 062807\h st\xnh2a1 finish 062807.ear

PROJECT: SD 805
EA: 11-276201
9.8/12.7

Scale Ratio: 1:100 Horiz.
1:100 Vert.

**EAST H St ONRAMP**
**X-SECTIONS**

SHEET 9 OF 21

# DESIGN STUDY ONLY

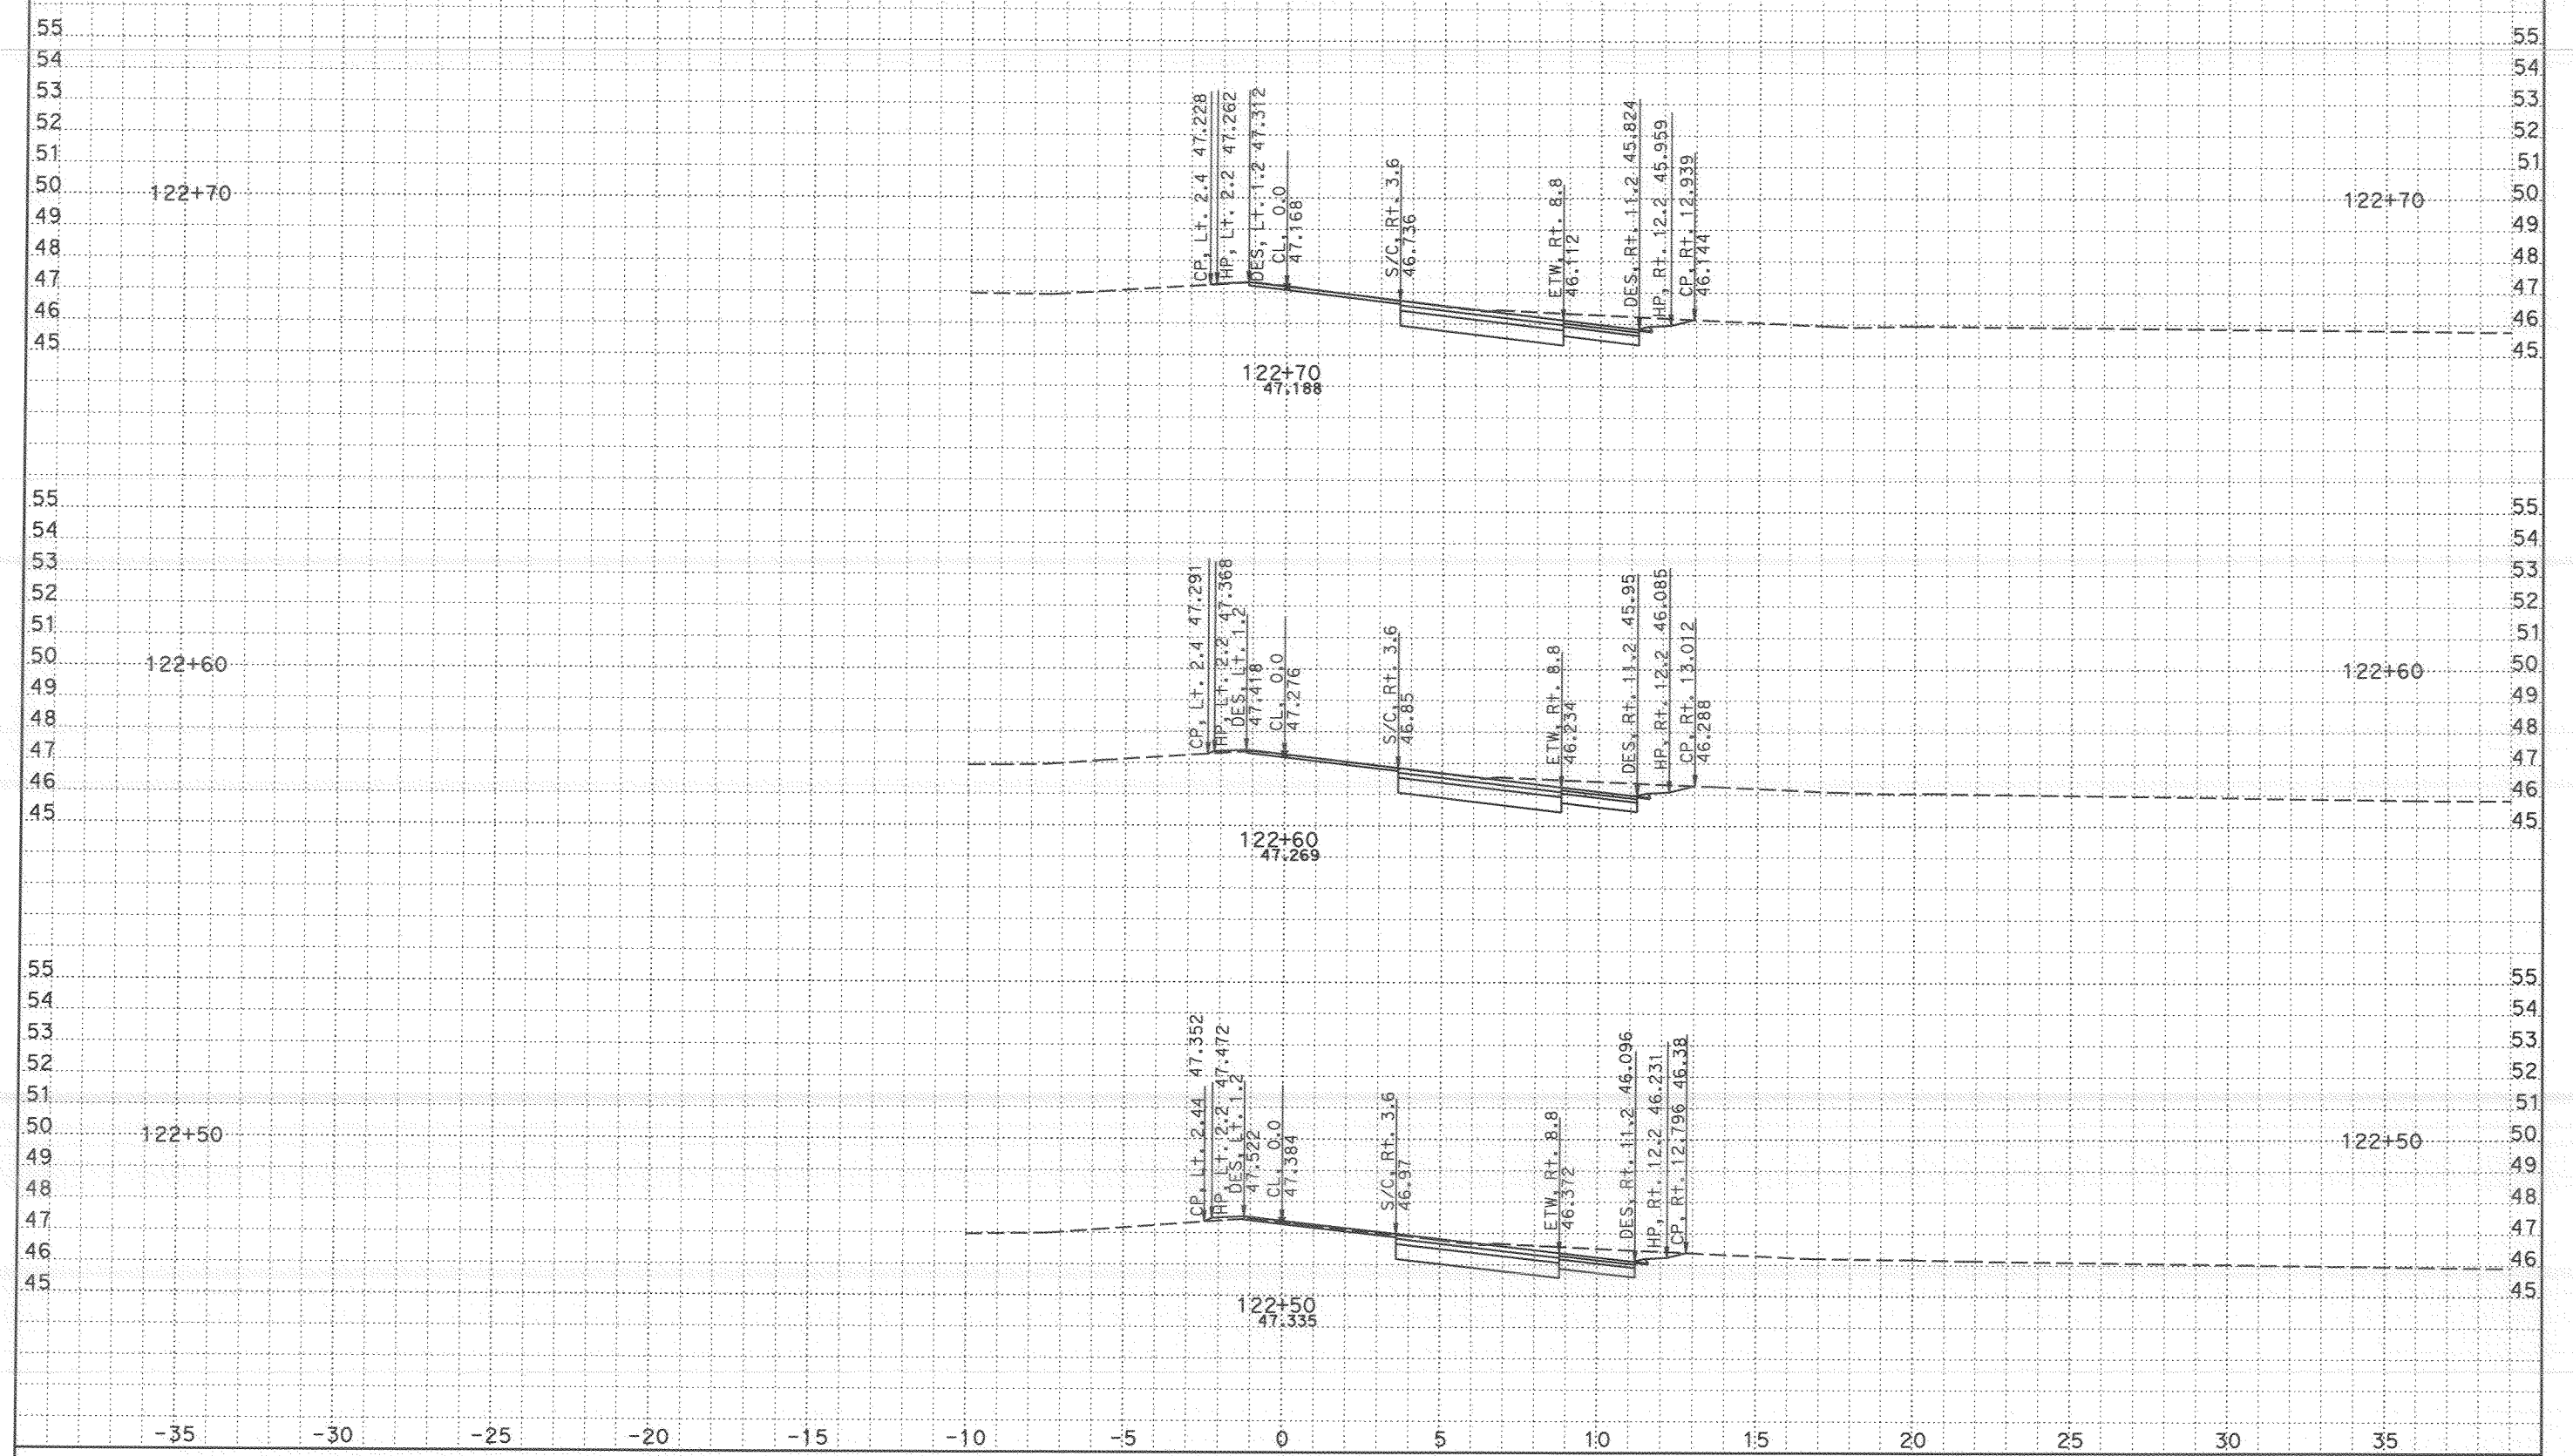


CROSS SECTIONS CREATED BY: s.pate DATE: 9/12/2007 ALL DIMENSIONS ARE METRIC

Project: 24020 File: C:\805\submittal 062807\h st\xnh2a1 finish 062807.ear

PROJECT: SD 805
EA: 11-276201
9.8/12.7

Scale Ratio: 1:100 Horiz.
1:100 Vert.

**EAST H St ONRAMP**
**X-SECTIONS**

SHEET 10 OF 21

# DESIGN STUDY ONLY

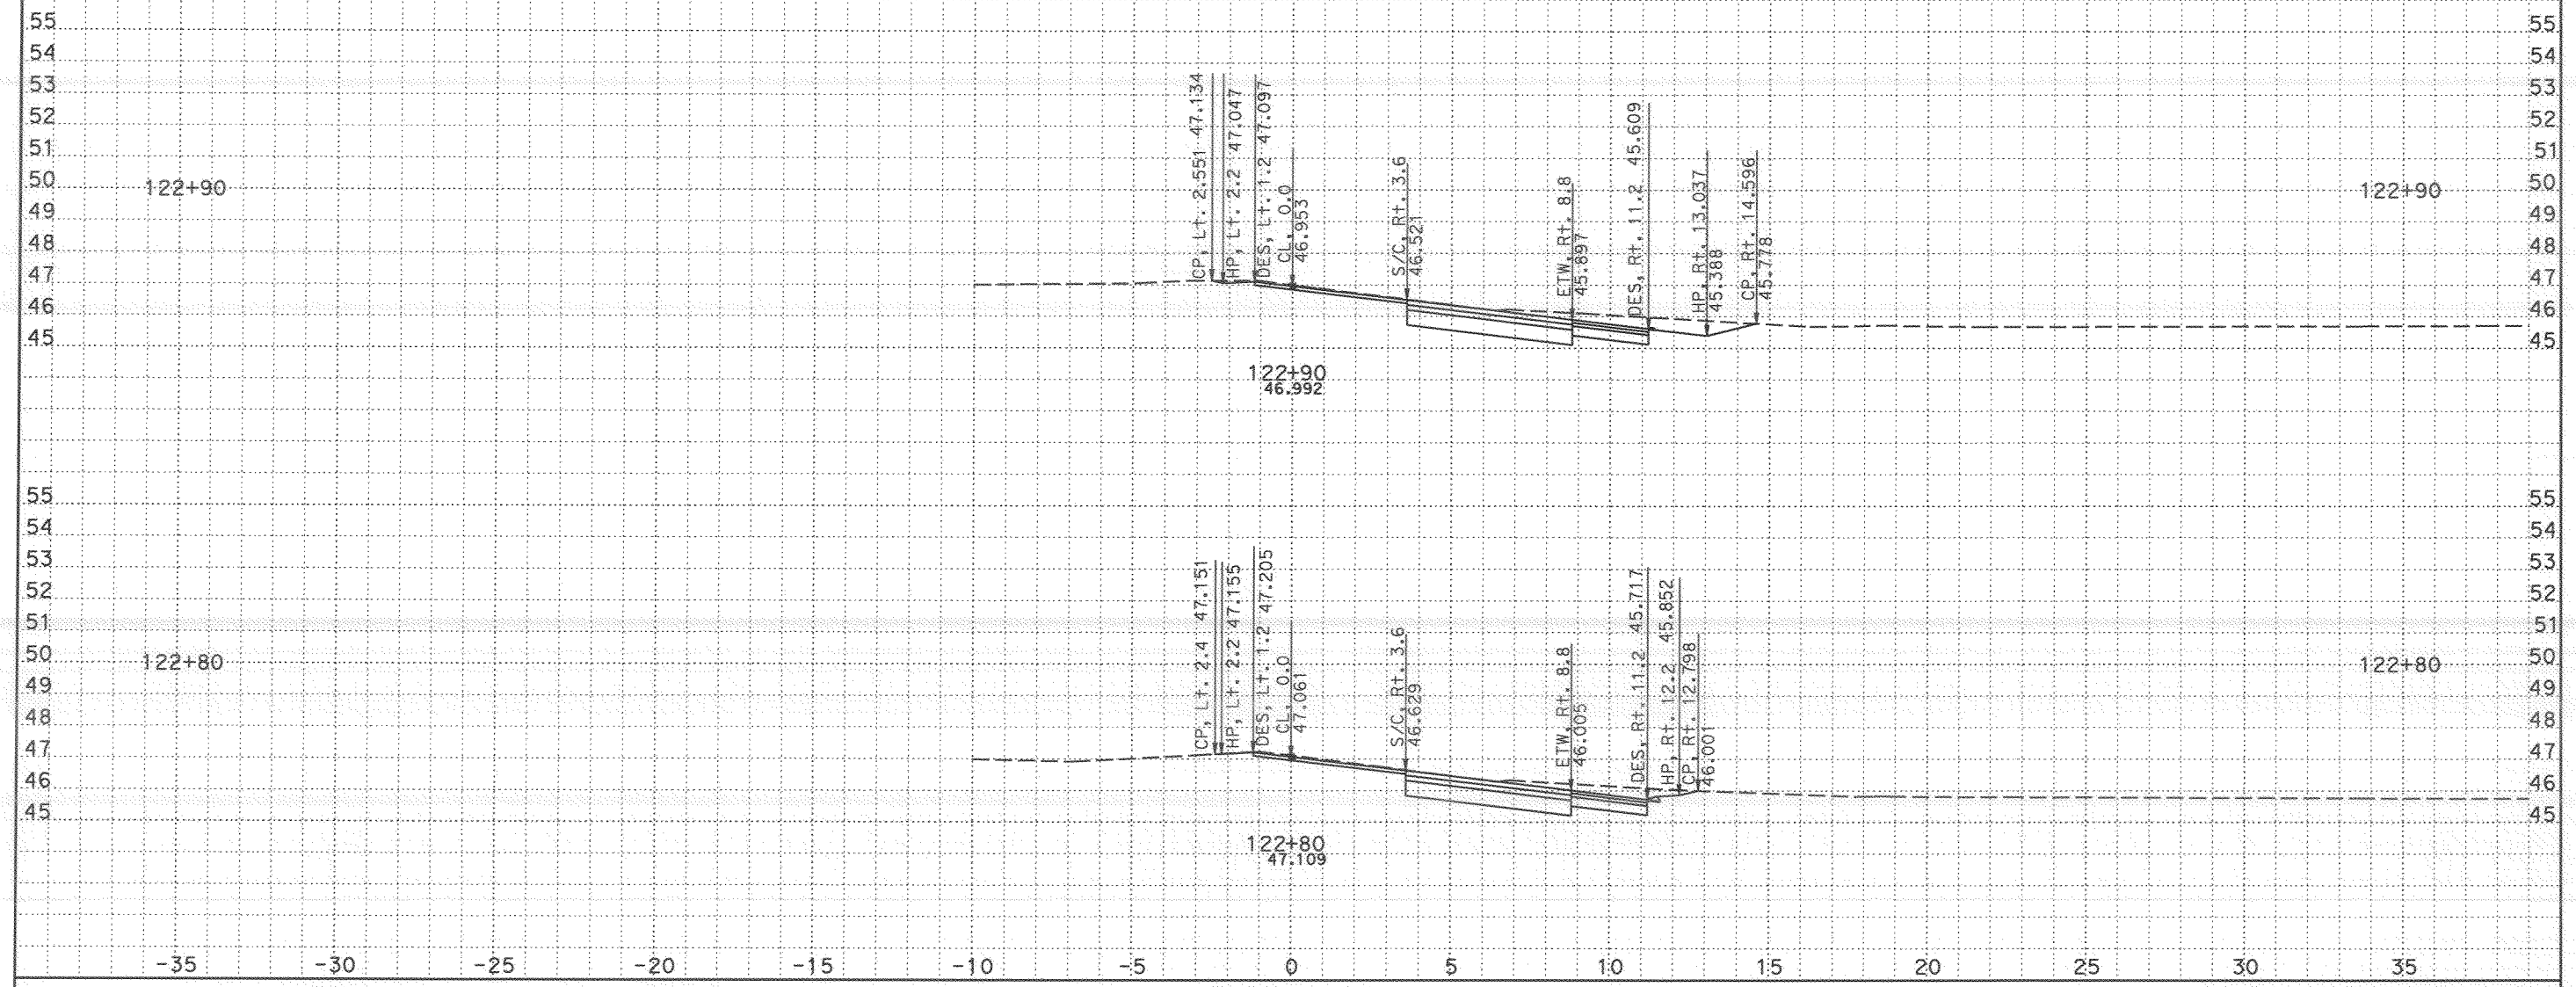


CROSS SECTIONS CREATED BY: s.pate DATE: 9/12/2007

ALL DIMENSIONS ARE METRIC

PROJECT: SD 805
EA: 11-276201
9.8/12.7

Scale Ratio: 1:100 Horiz.
1:100 Vert.

**EAST H St ONRAMP**
**X-SECTIONS**

SHEET 11 OF 21

Project: 24020 File: C:\805\submittal 062807\h st\xnh2a1 finish 062807.ear

# DESIGN STUDY ONLY

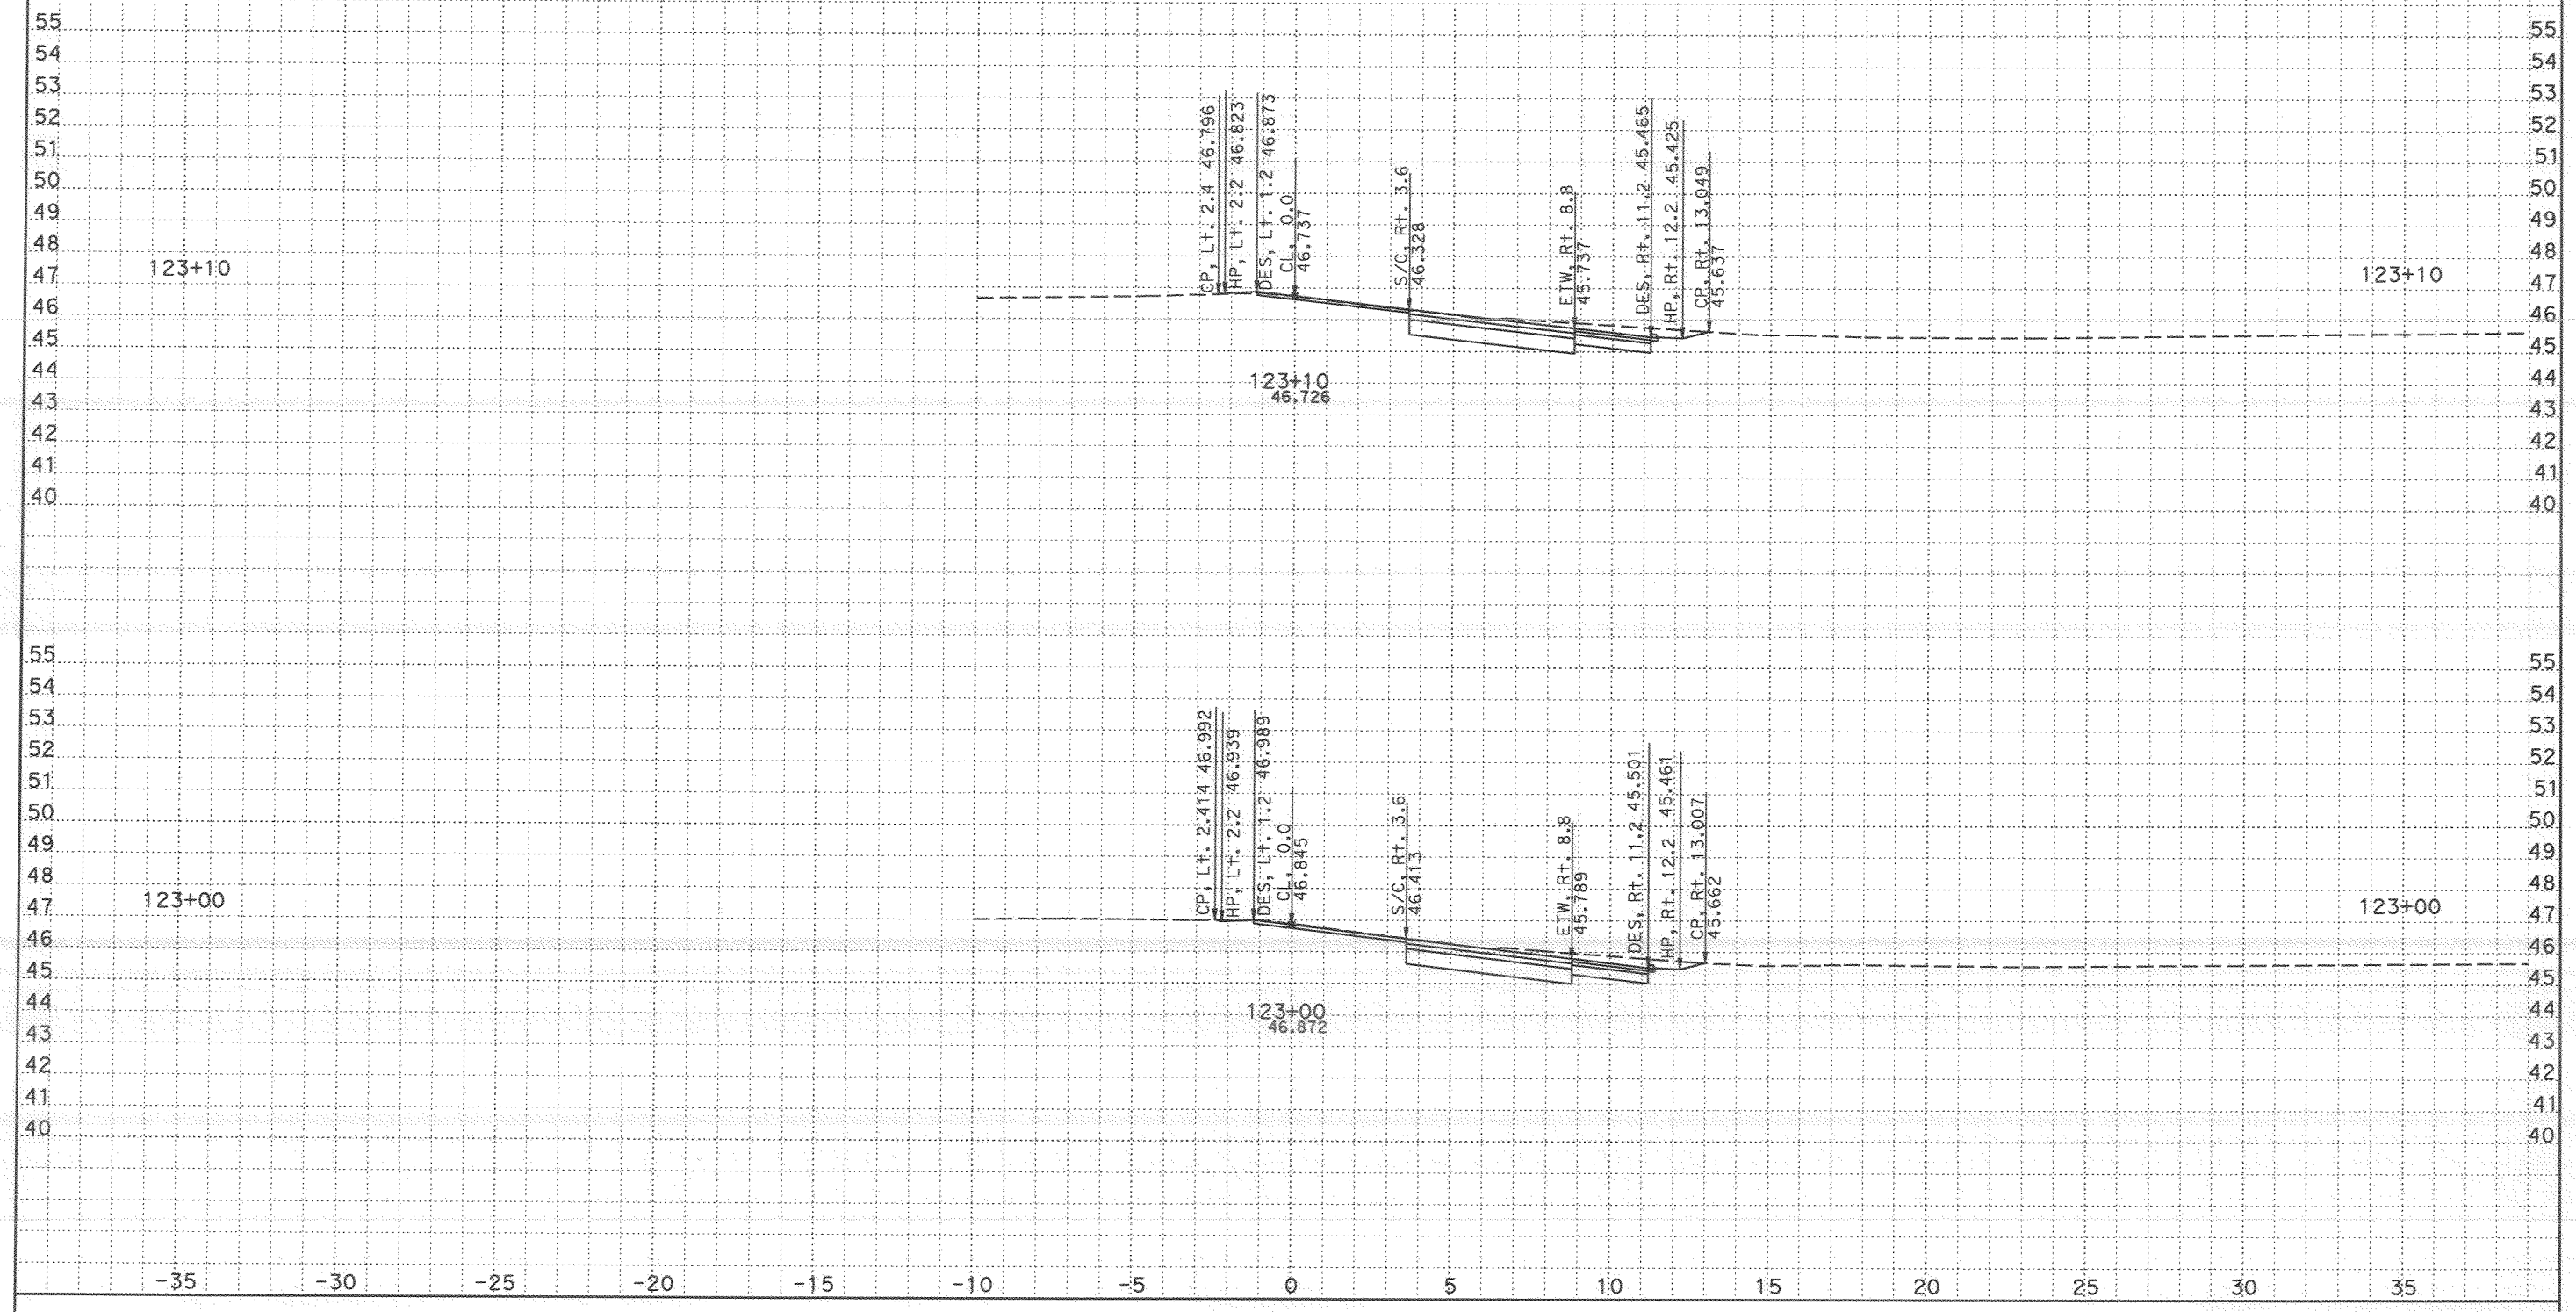


CROSS SECTIONS CREATED BY: s.pate DATE: 9/12/2007

ALL DIMENSIONS ARE METRIC

PROJECT: SD 805
EA: 11-276201
9.8/12.7

Scale Ratio: 1:100 Horiz.
1:100 Vert.

**EAST H St ONRAMP**
**X-SECTIONS**

SHEET 12 OF 21

Project: 24020 File: C:\805\submittal 062807\h st\xnh2a1 finish 062807.ear

# DESIGN STUDY ONLY

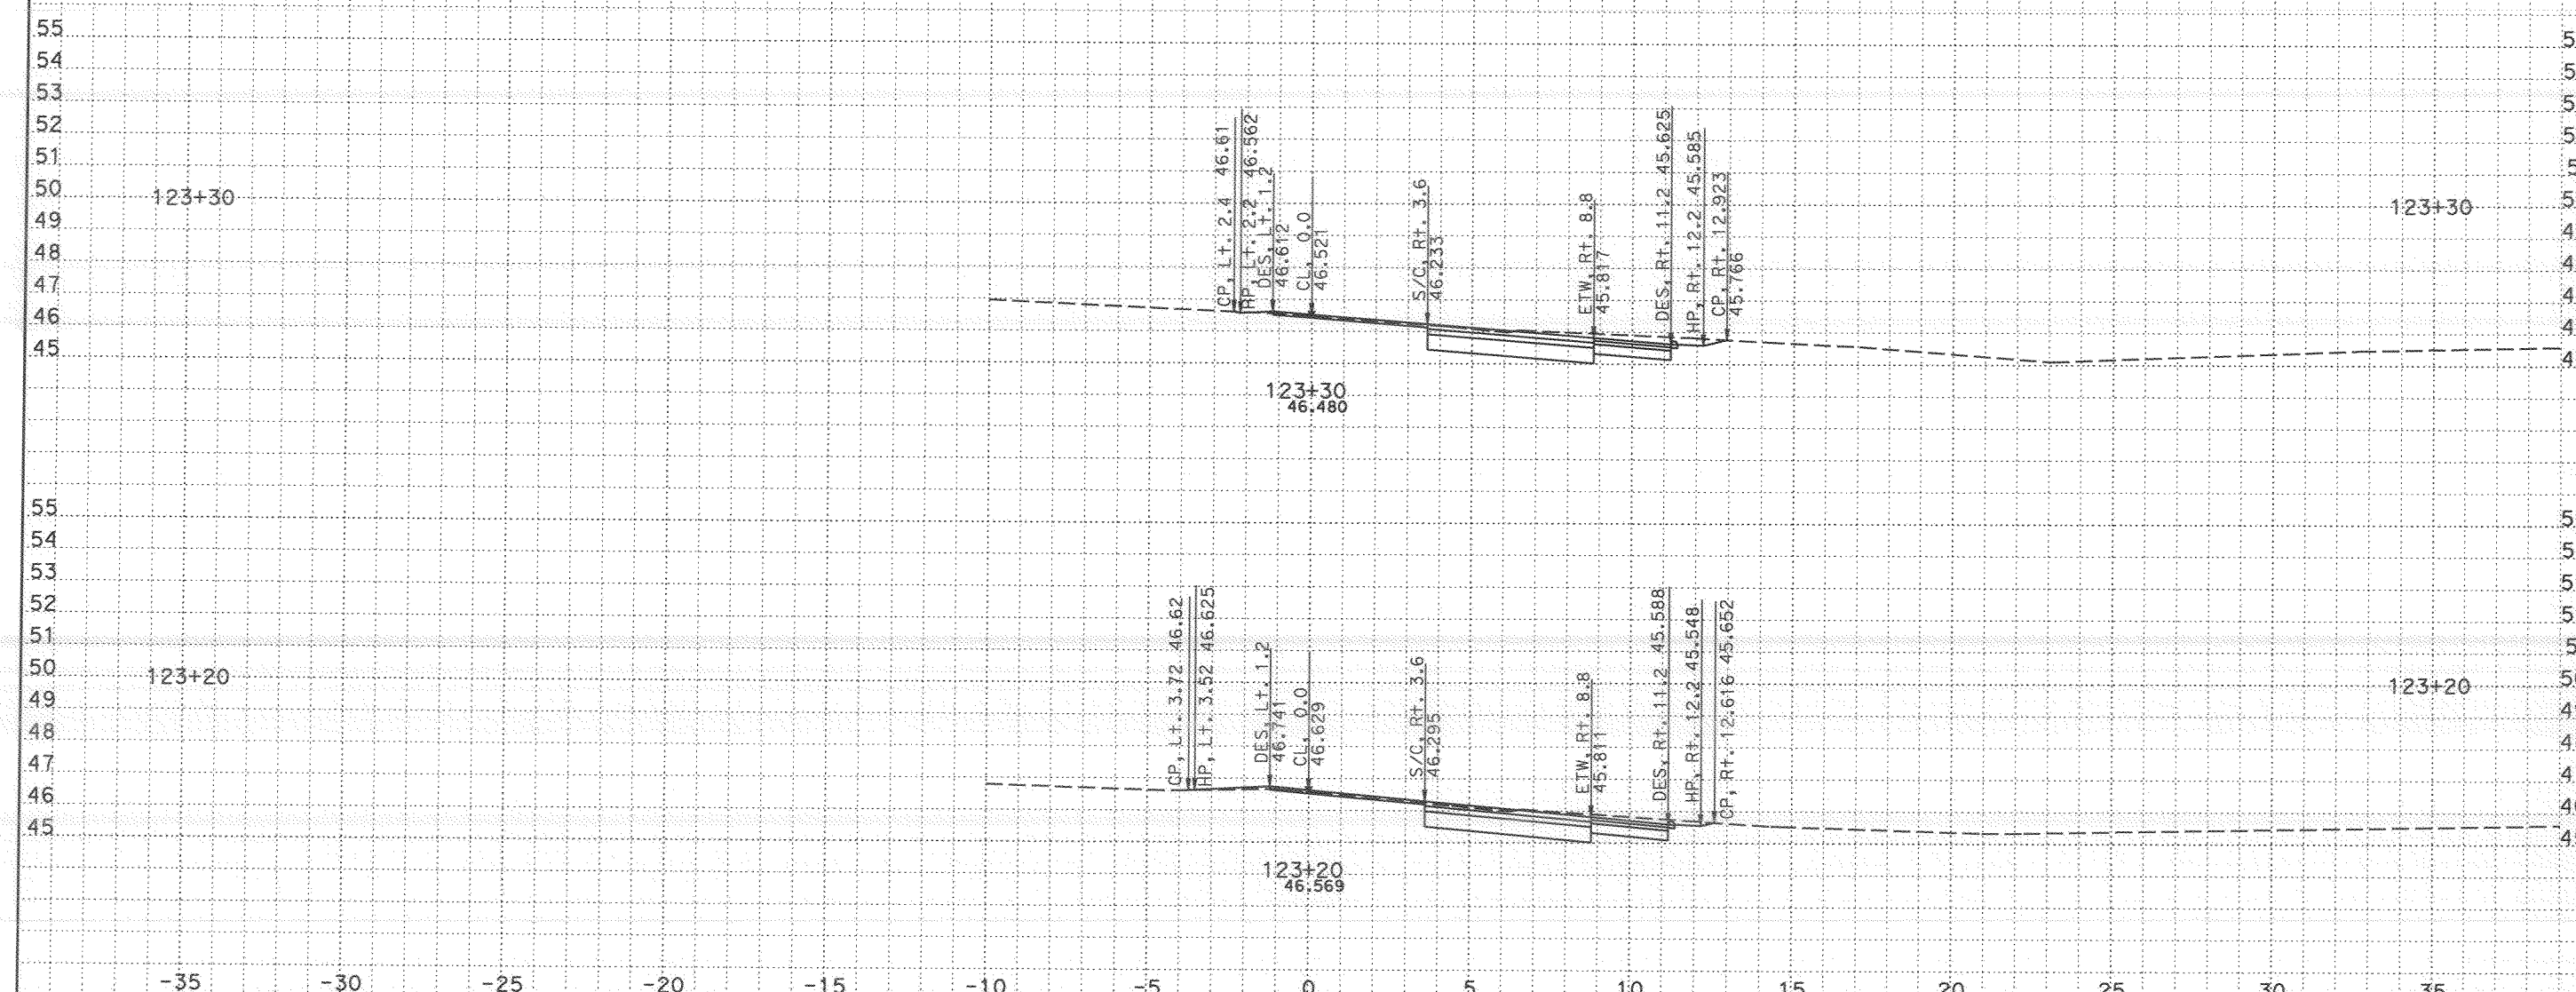


CROSS SECTIONS CREATED BY: s.pate DATE: 9/12/2007

ALL DIMENSIONS ARE METRIC

PROJECT: SD 805
EA: 11-276201
9.8/12.7

Scale Ratio: 1:100 Horiz.
1:100 Vert.

Project: 24020 File: C:\805\submittal 062807\h st\xnh2a1 finish 062807.ear

**EAST H St ONRAMP**
**X-SECTIONS**

SHEET 13 OF 21

# DESIGN STUDY ONLY

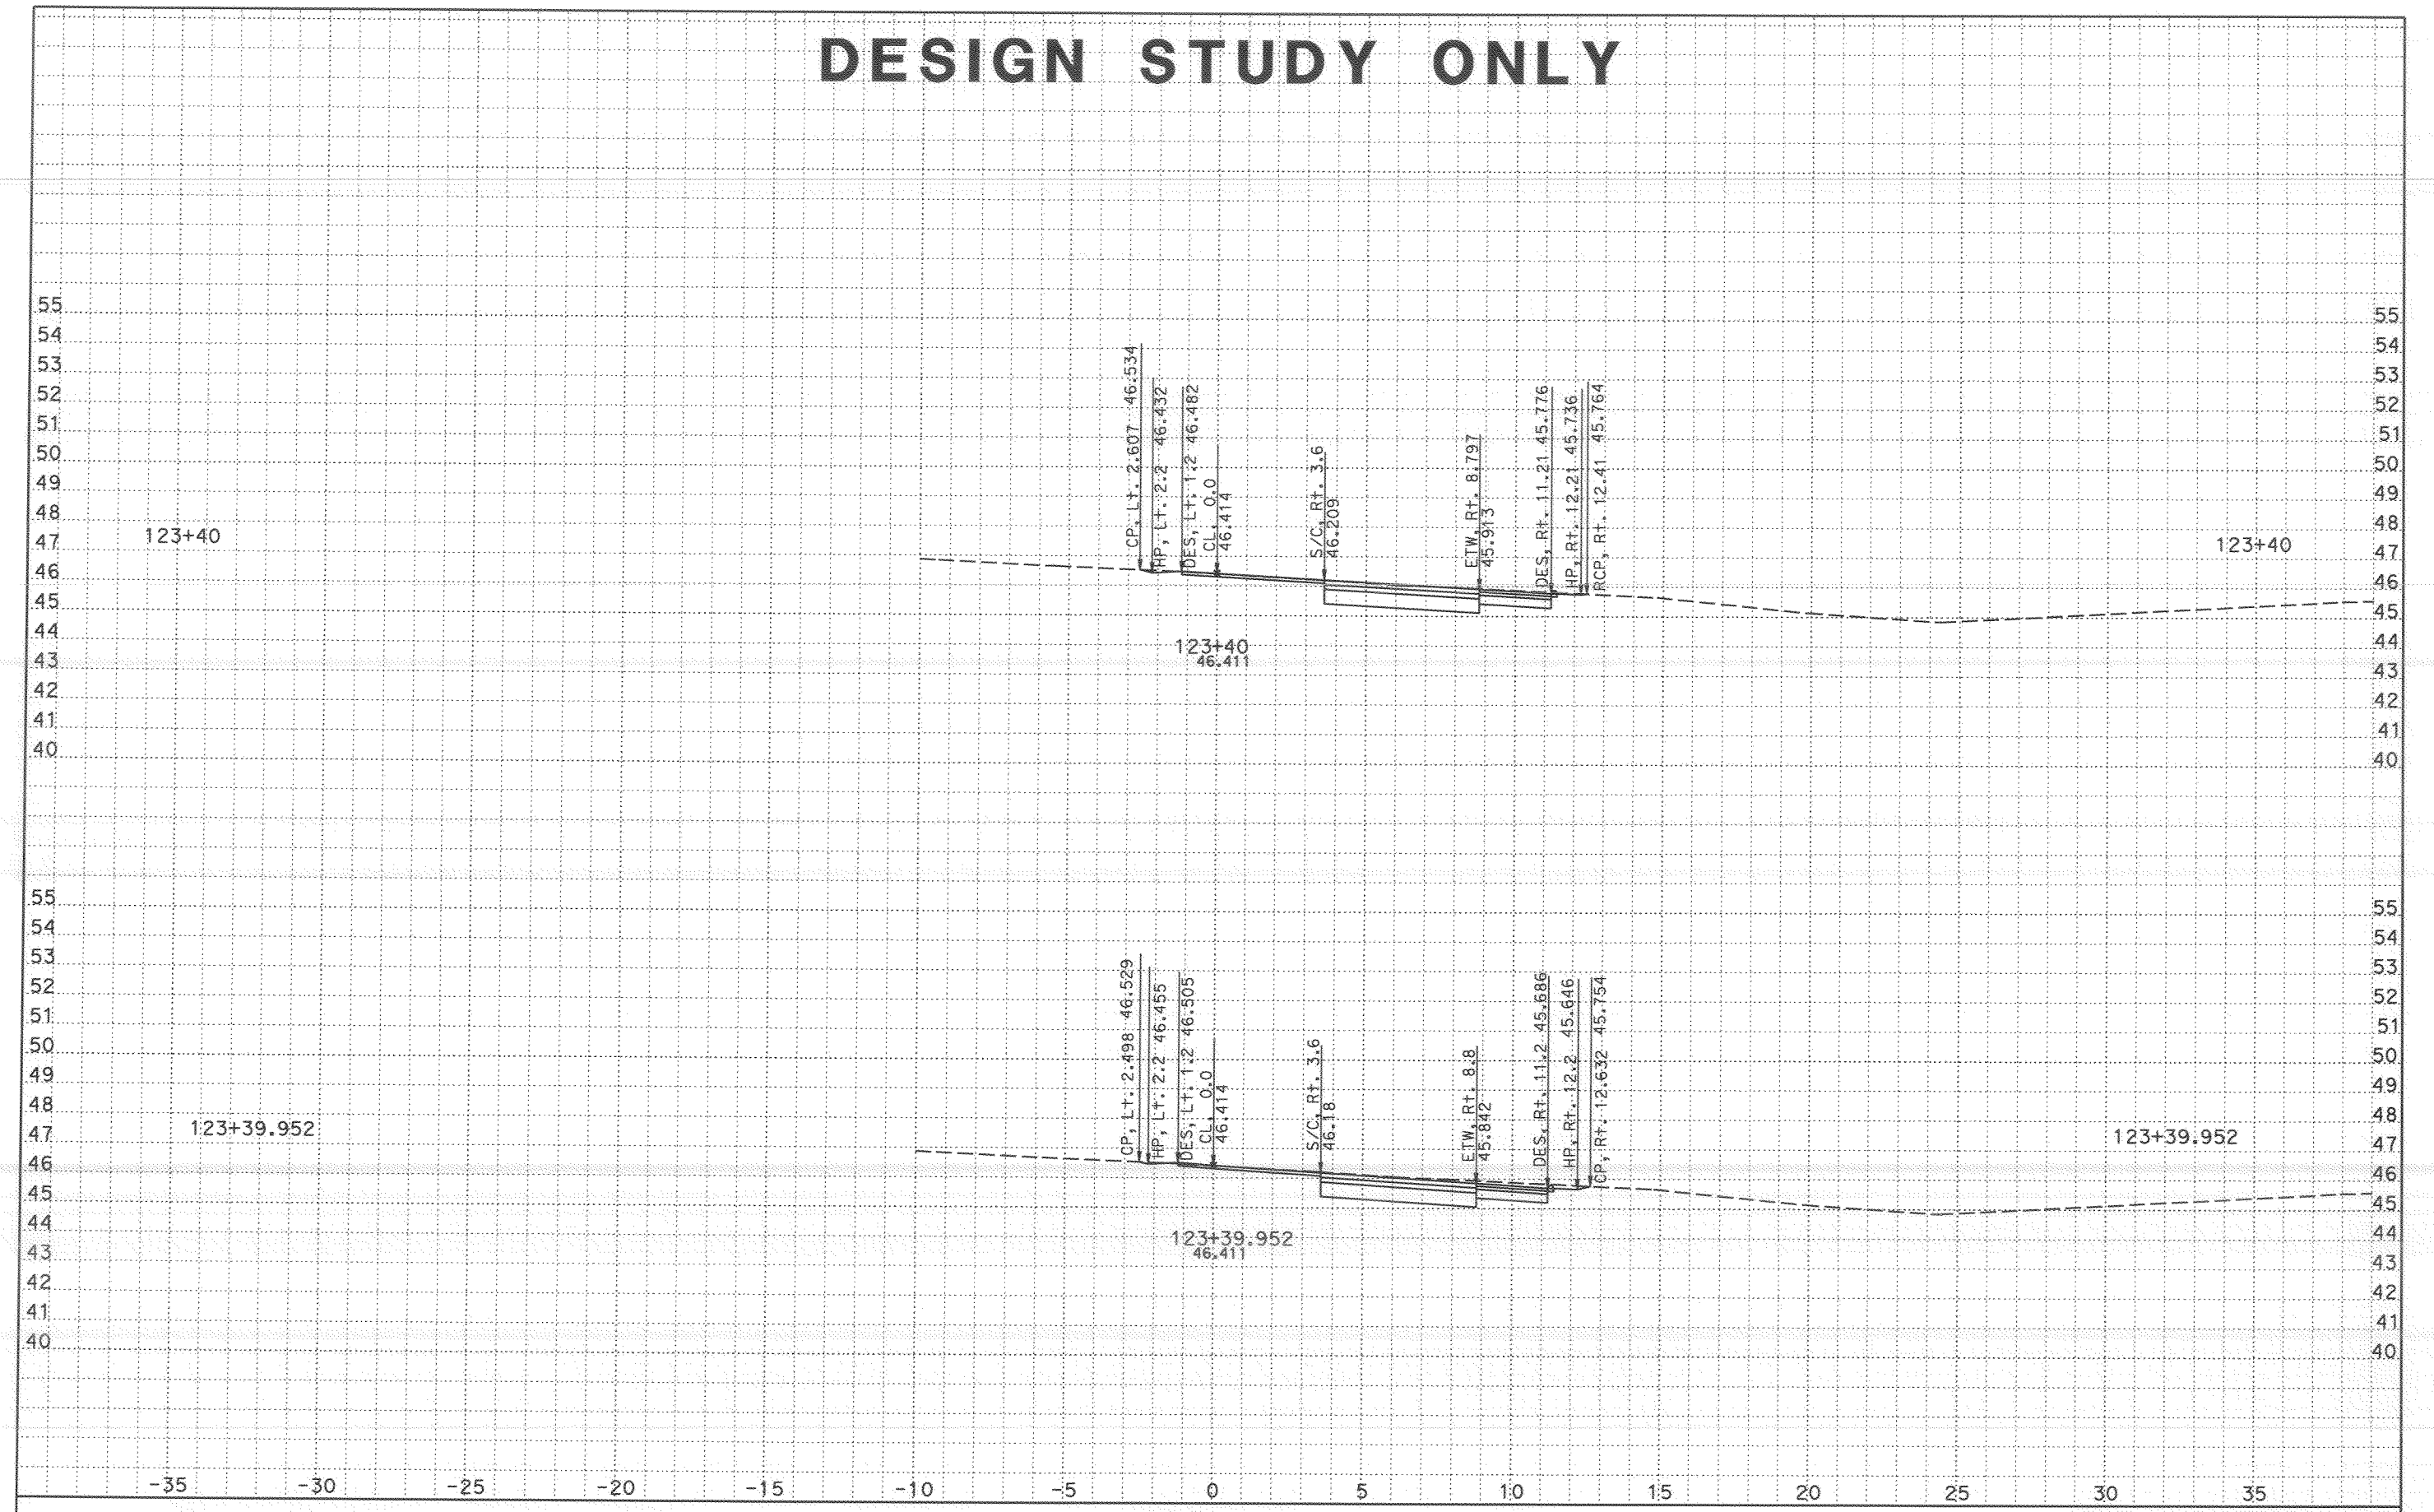


CROSS SECTIONS CREATED BY: s.pate DATE: 9/12/2007 ALL DIMENSIONS ARE METRIC

Project: 24020 File: C:\805\submittal 062807\h st\xnh2a1 finish 062807.ear

PROJECT: SD 805
EA: 11-276201
9.8/12.7

Scale Ratio: 1:100 Horiz.
1:100 Vert.

**EAST H St ONRAMP**
**X-SECTIONS**

SHEET 14 OF 21

# DESIGN STUDY ONLY

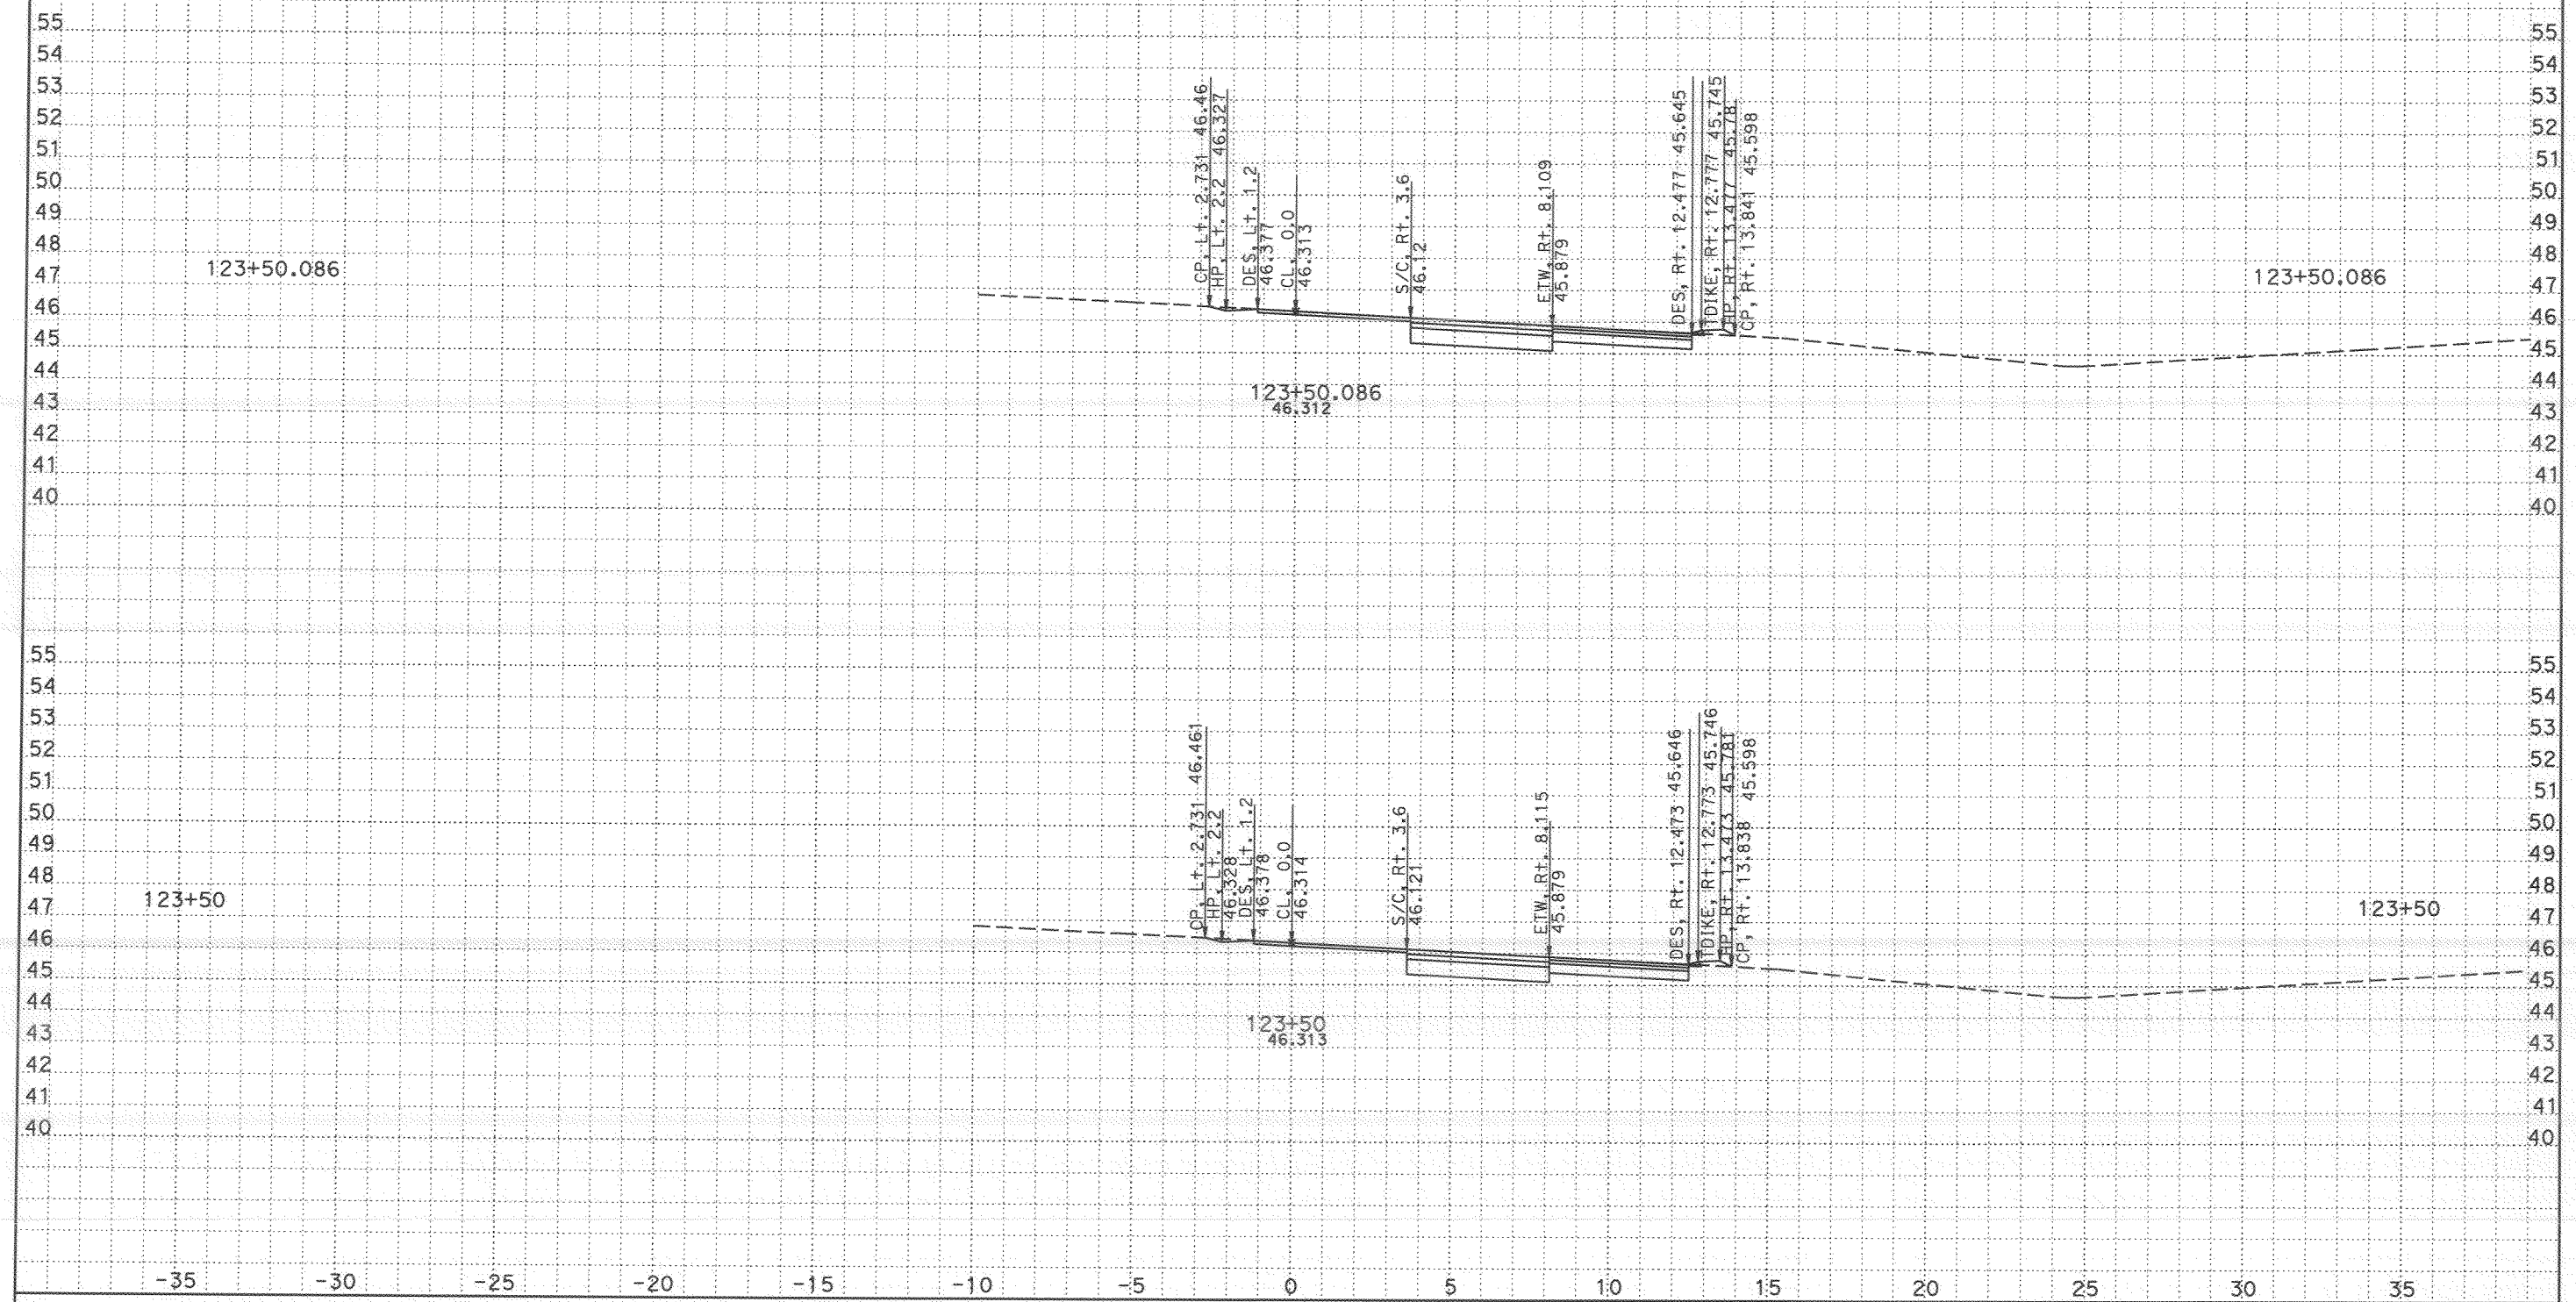


CROSS SECTIONS CREATED BY: s.pate DATE: 9/12/2007

ALL DIMENSIONS ARE METRIC

PROJECT: SD 805
EA: 11-276201
9.8/12.7

Scale Ratio: 1:100 Horiz.
1:100 Vert.

**EAST H St ONRAMP**
**X-SECTIONS**

SHEET 15 OF 21

Project: 24020 File: C:\805\submittal 062807\h st\xnh2a1 finish 062807.ear

# DESIGN STUDY ONLY

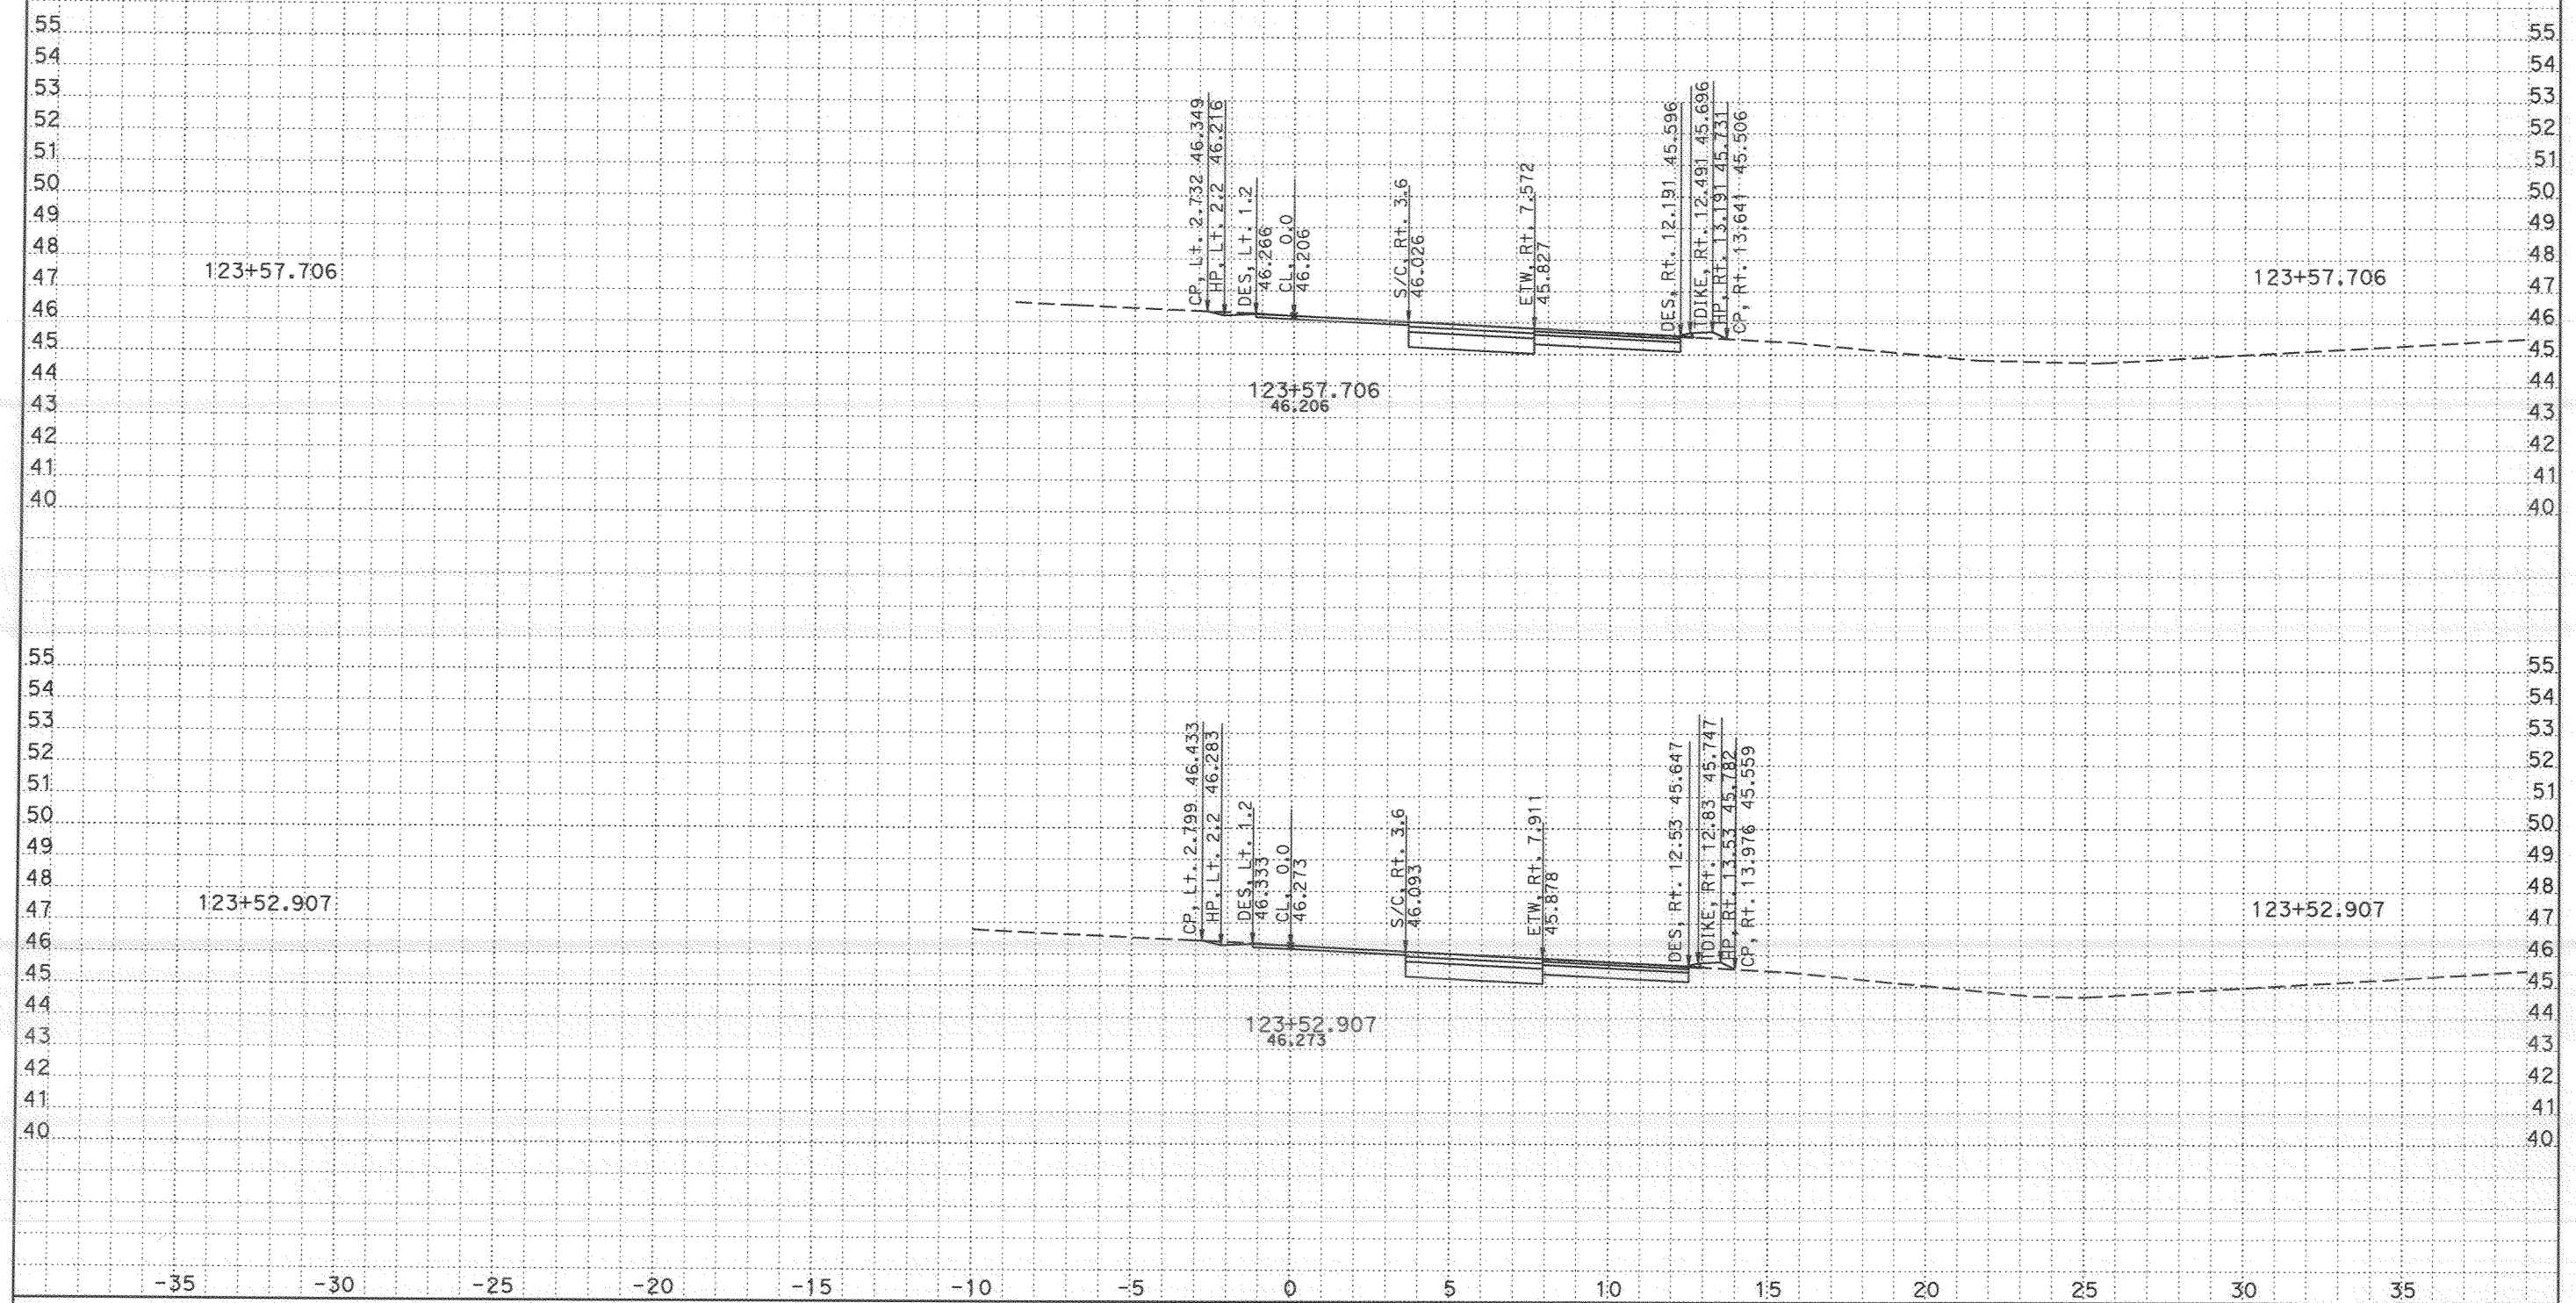


CROSS SECTIONS CREATED BY: s.pate DATE: 9/12/2007 ALL DIMENSIONS ARE METRIC

Project: 24020 File: C:\805\submittal 062807\h st\xnh2a1 finish 062807.ear

PROJECT: SD 805
EA: 11-276201
9.8/12.7

Scale Ratio: 1:100 Horiz.
1:100 Vert.

**EAST H St ONRAMP**
**X-SECTIONS**

SHEET 16 OF 21

# DESIGN STUDY ONLY

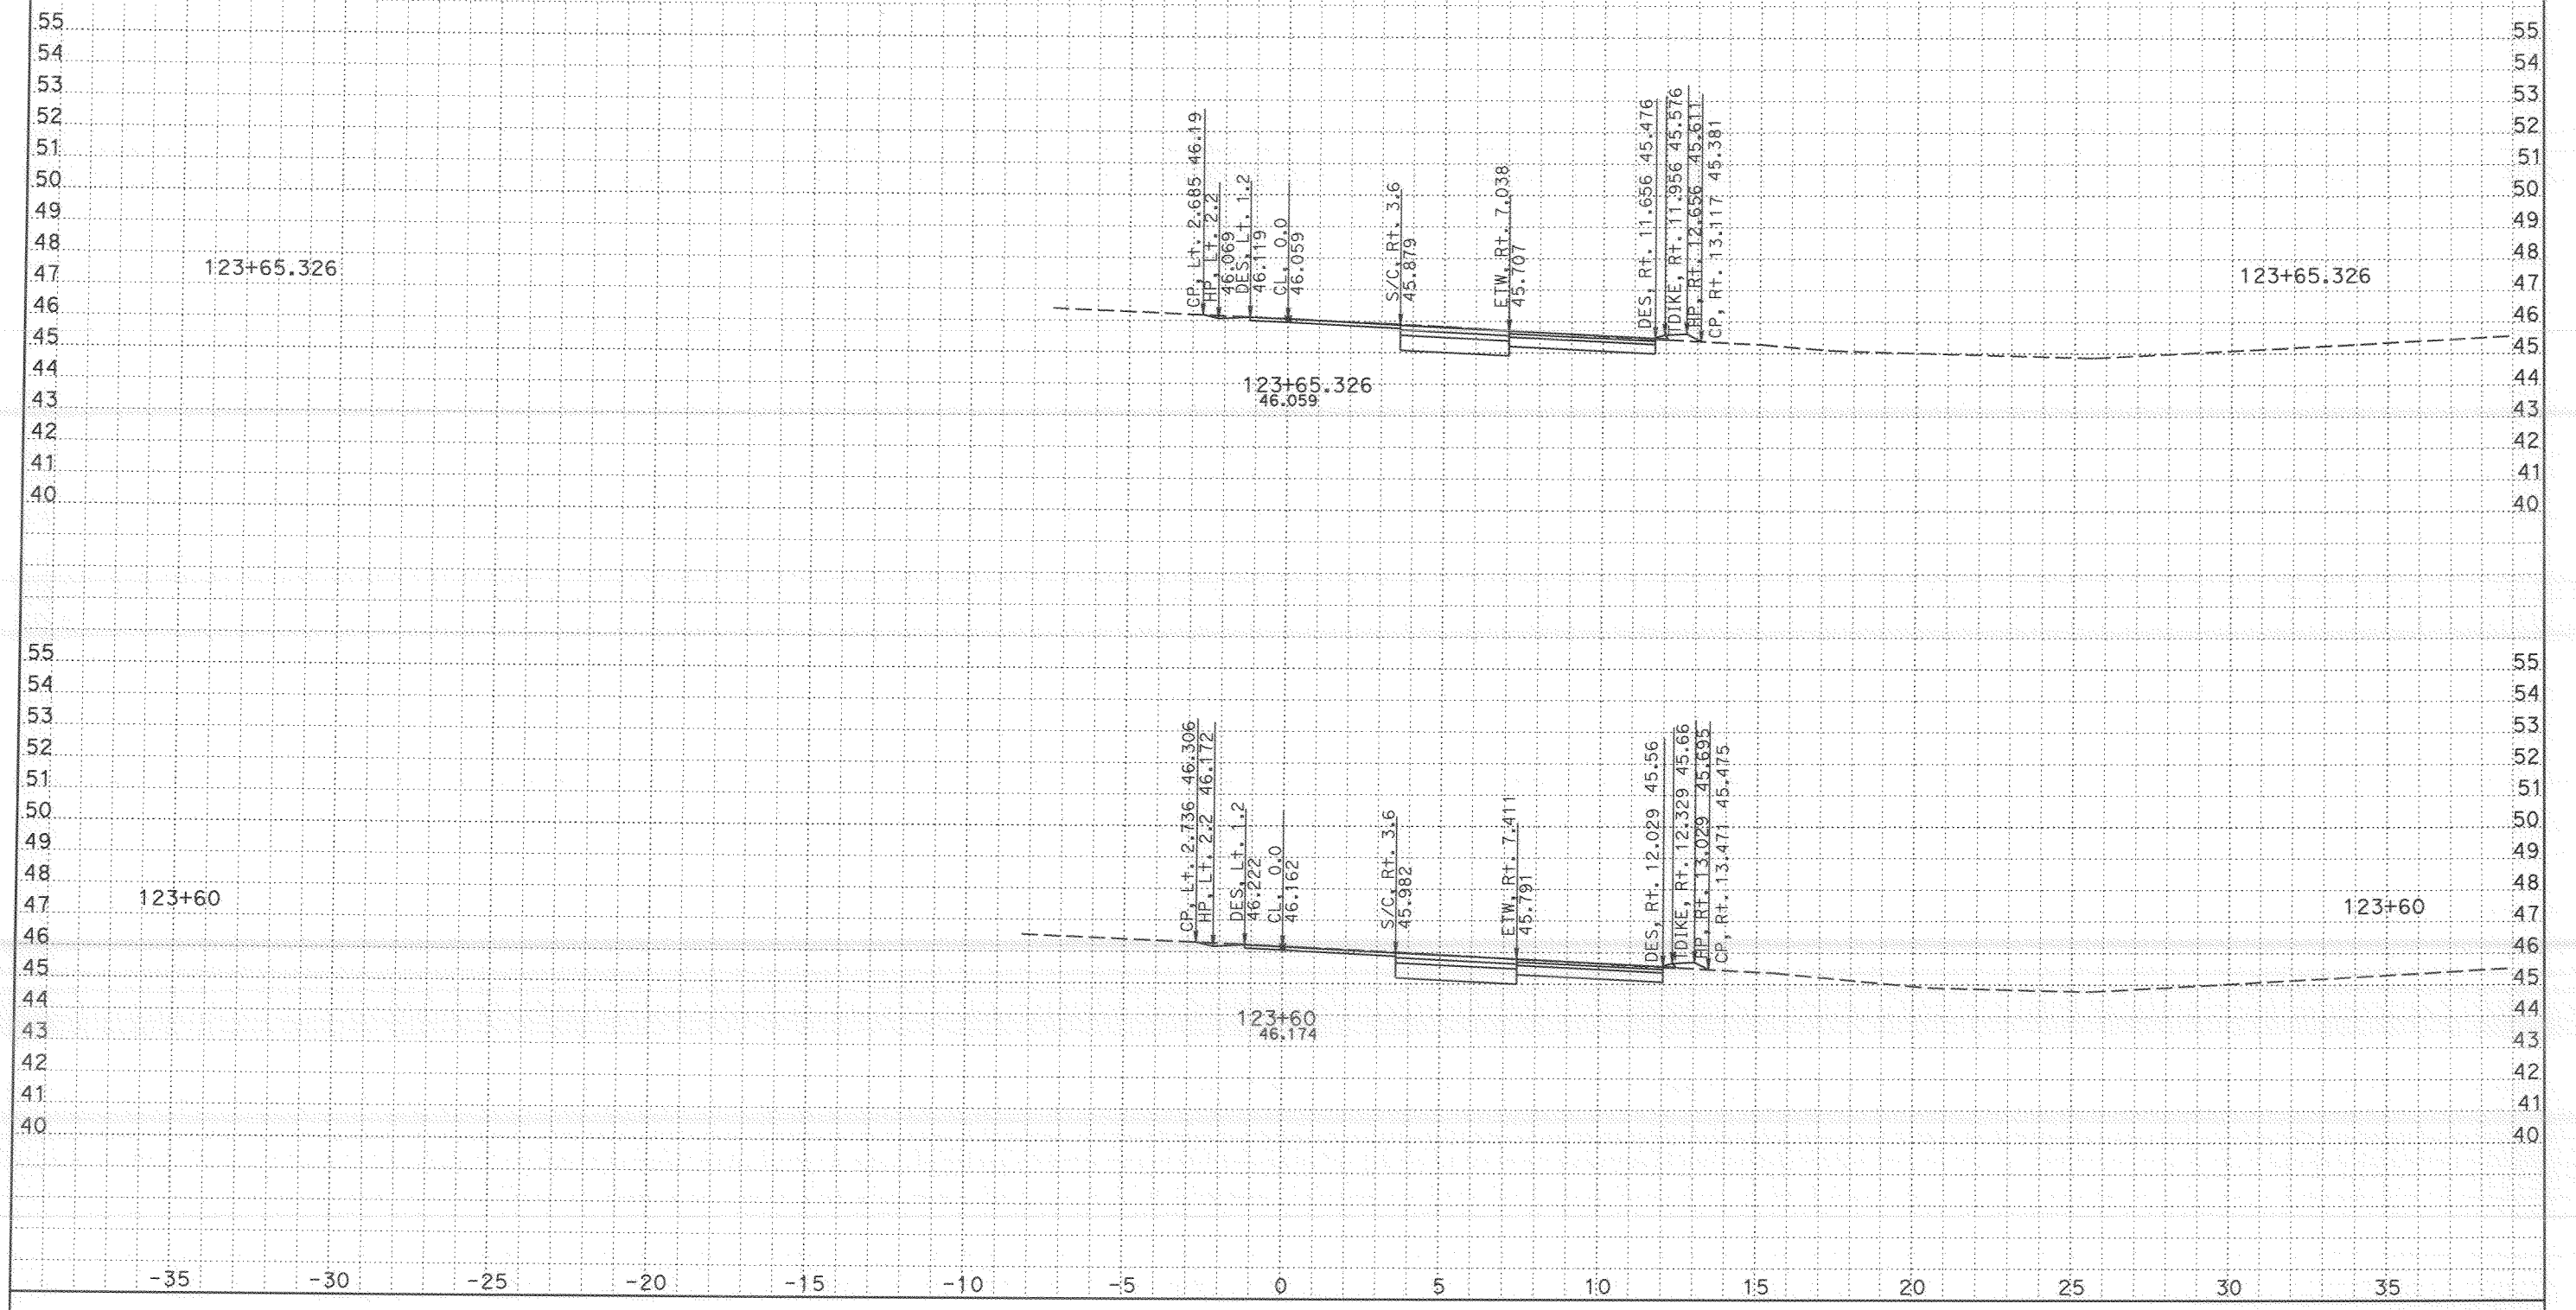


CROSS SECTIONS CREATED BY: s.pate DATE: 9/12/2007

ALL DIMENSIONS ARE METRIC

PROJECT: SD 805
EA: 11-276201
9.8/12.7

Scale Ratio: 1:100 Horiz.
1:100 Vert.

**EAST H St ONRAMP**
**X-SECTIONS**

SHEET 17 OF 21

Project: 24020 File: C:\805\submittal 062807\h st\xnh2a1 finish 062807.ear

# DESIGN STUDY ONLY

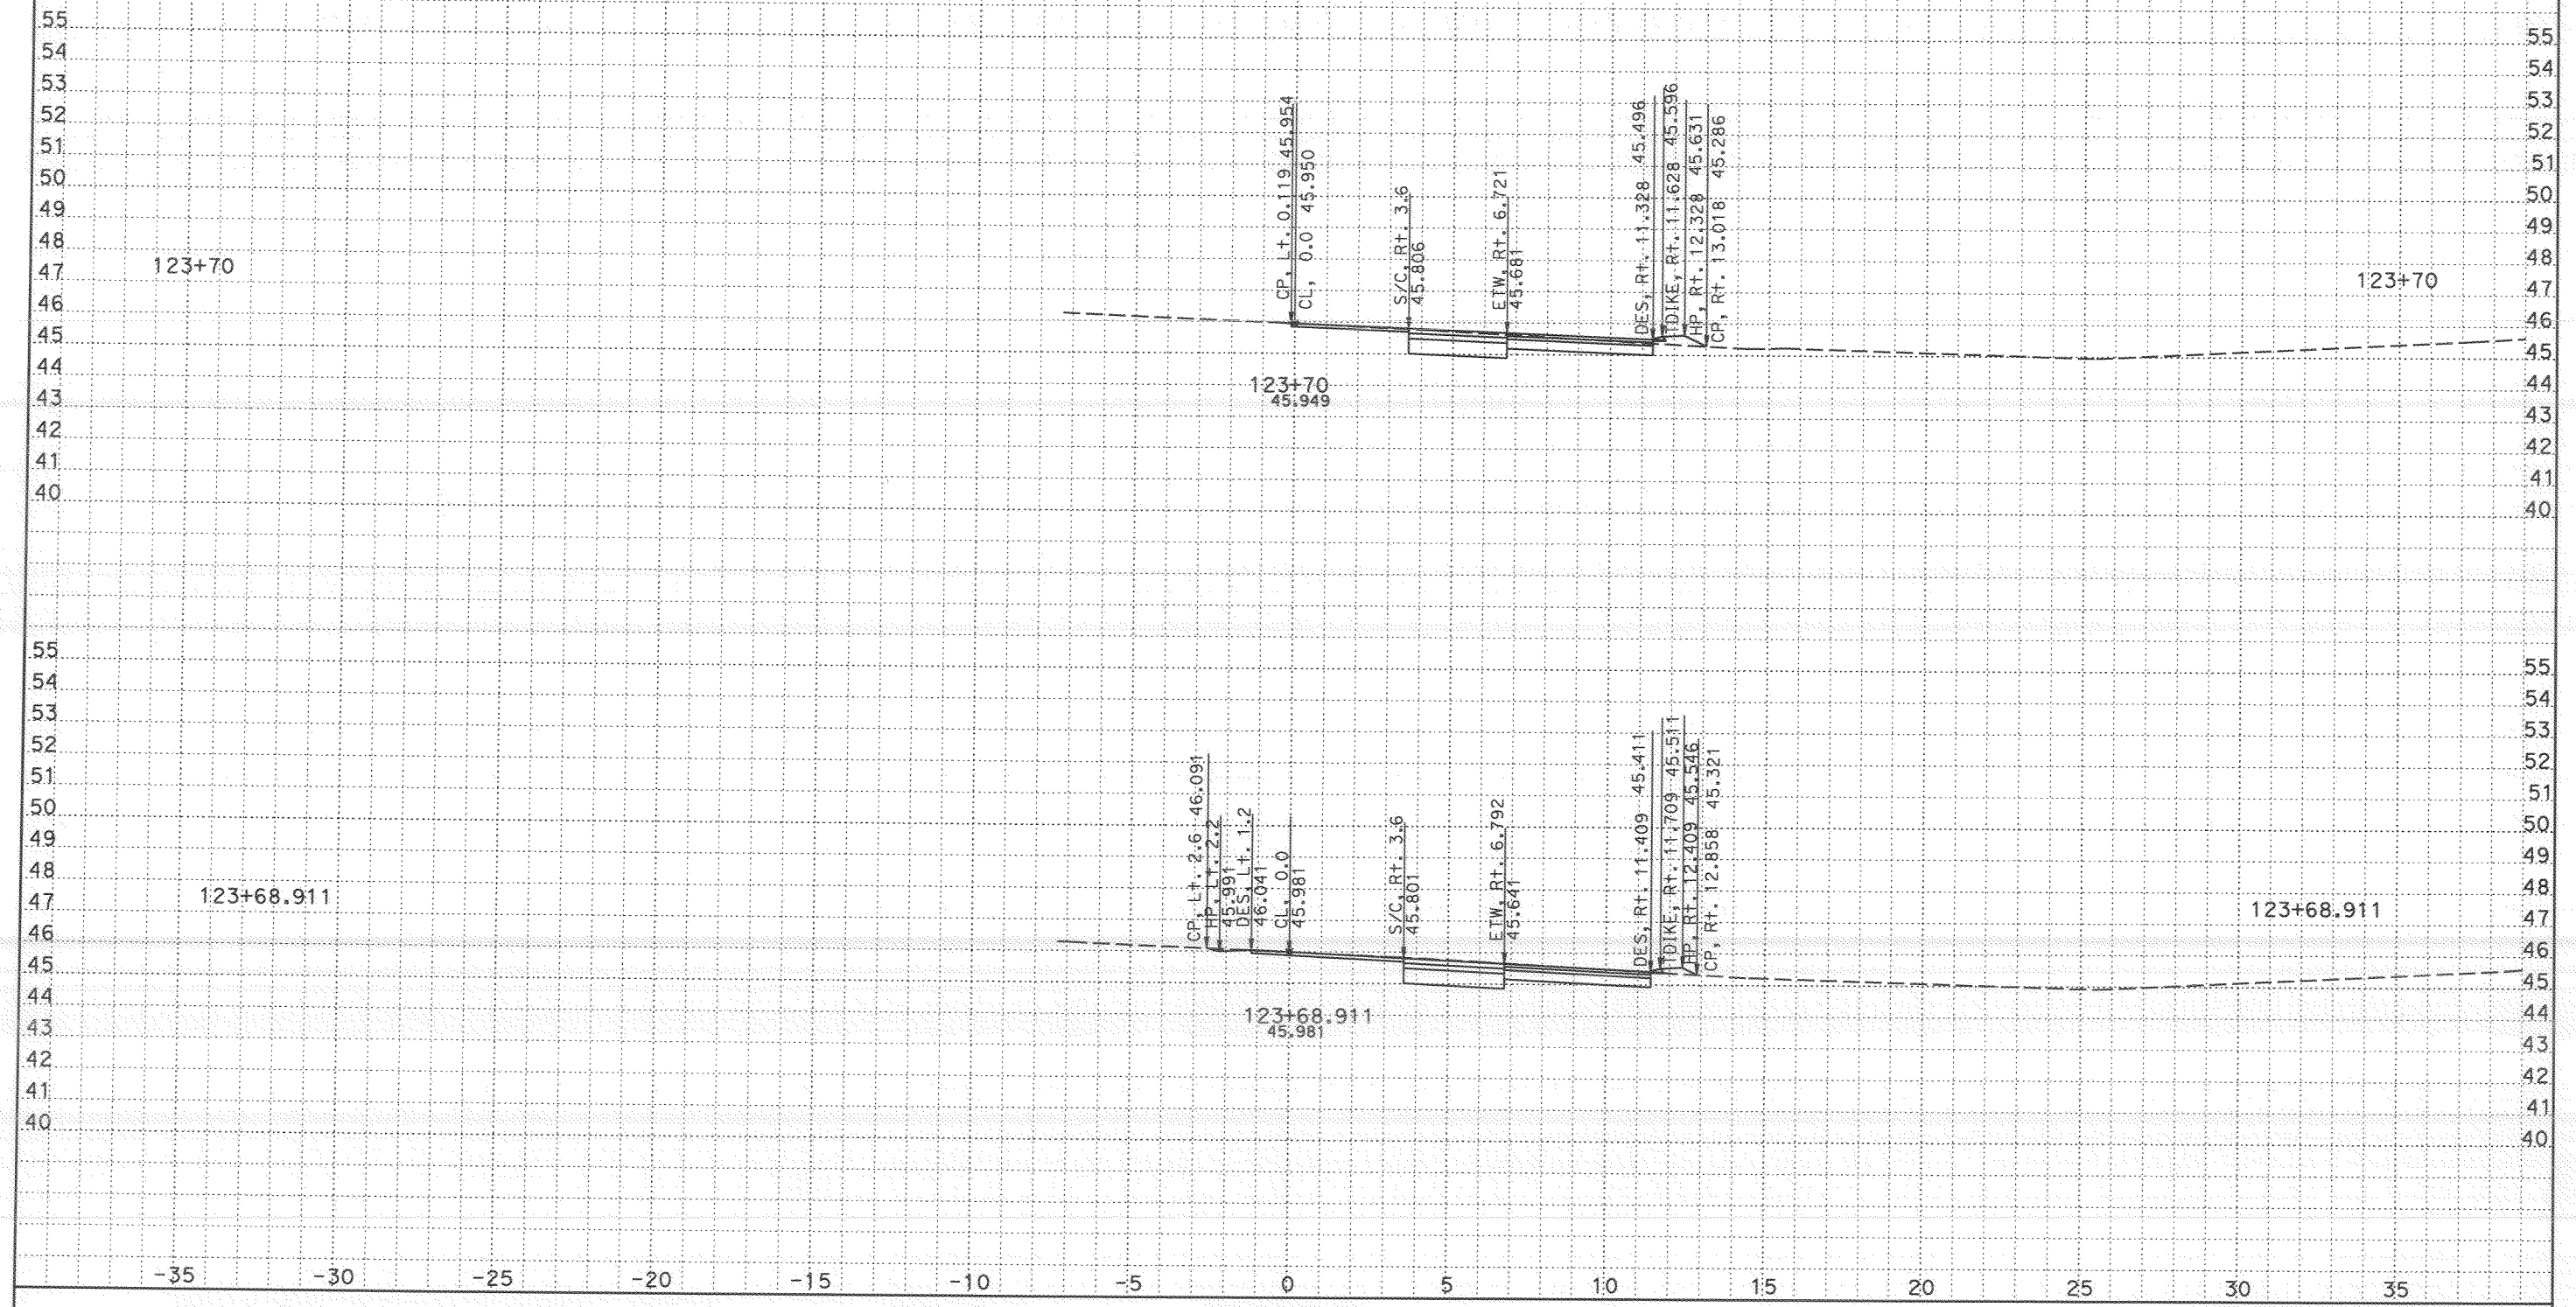


CROSS SECTIONS CREATED BY: s.pate DATE: 9/12/2007

ALL DIMENSIONS ARE METRIC

PROJECT: SD 805
EA: 11-276201
9.8/12.7

Scale Ratio: 1:100 Horiz.
1:100 Vert.

Project: 24020 File: C:\805\submittal 062807\h st\xnh2a1 finish 062807.ear

**EAST H St ONRAMP**
**X-SECTIONS**

SHEET 18 OF 21

# DESIGN STUDY ONLY

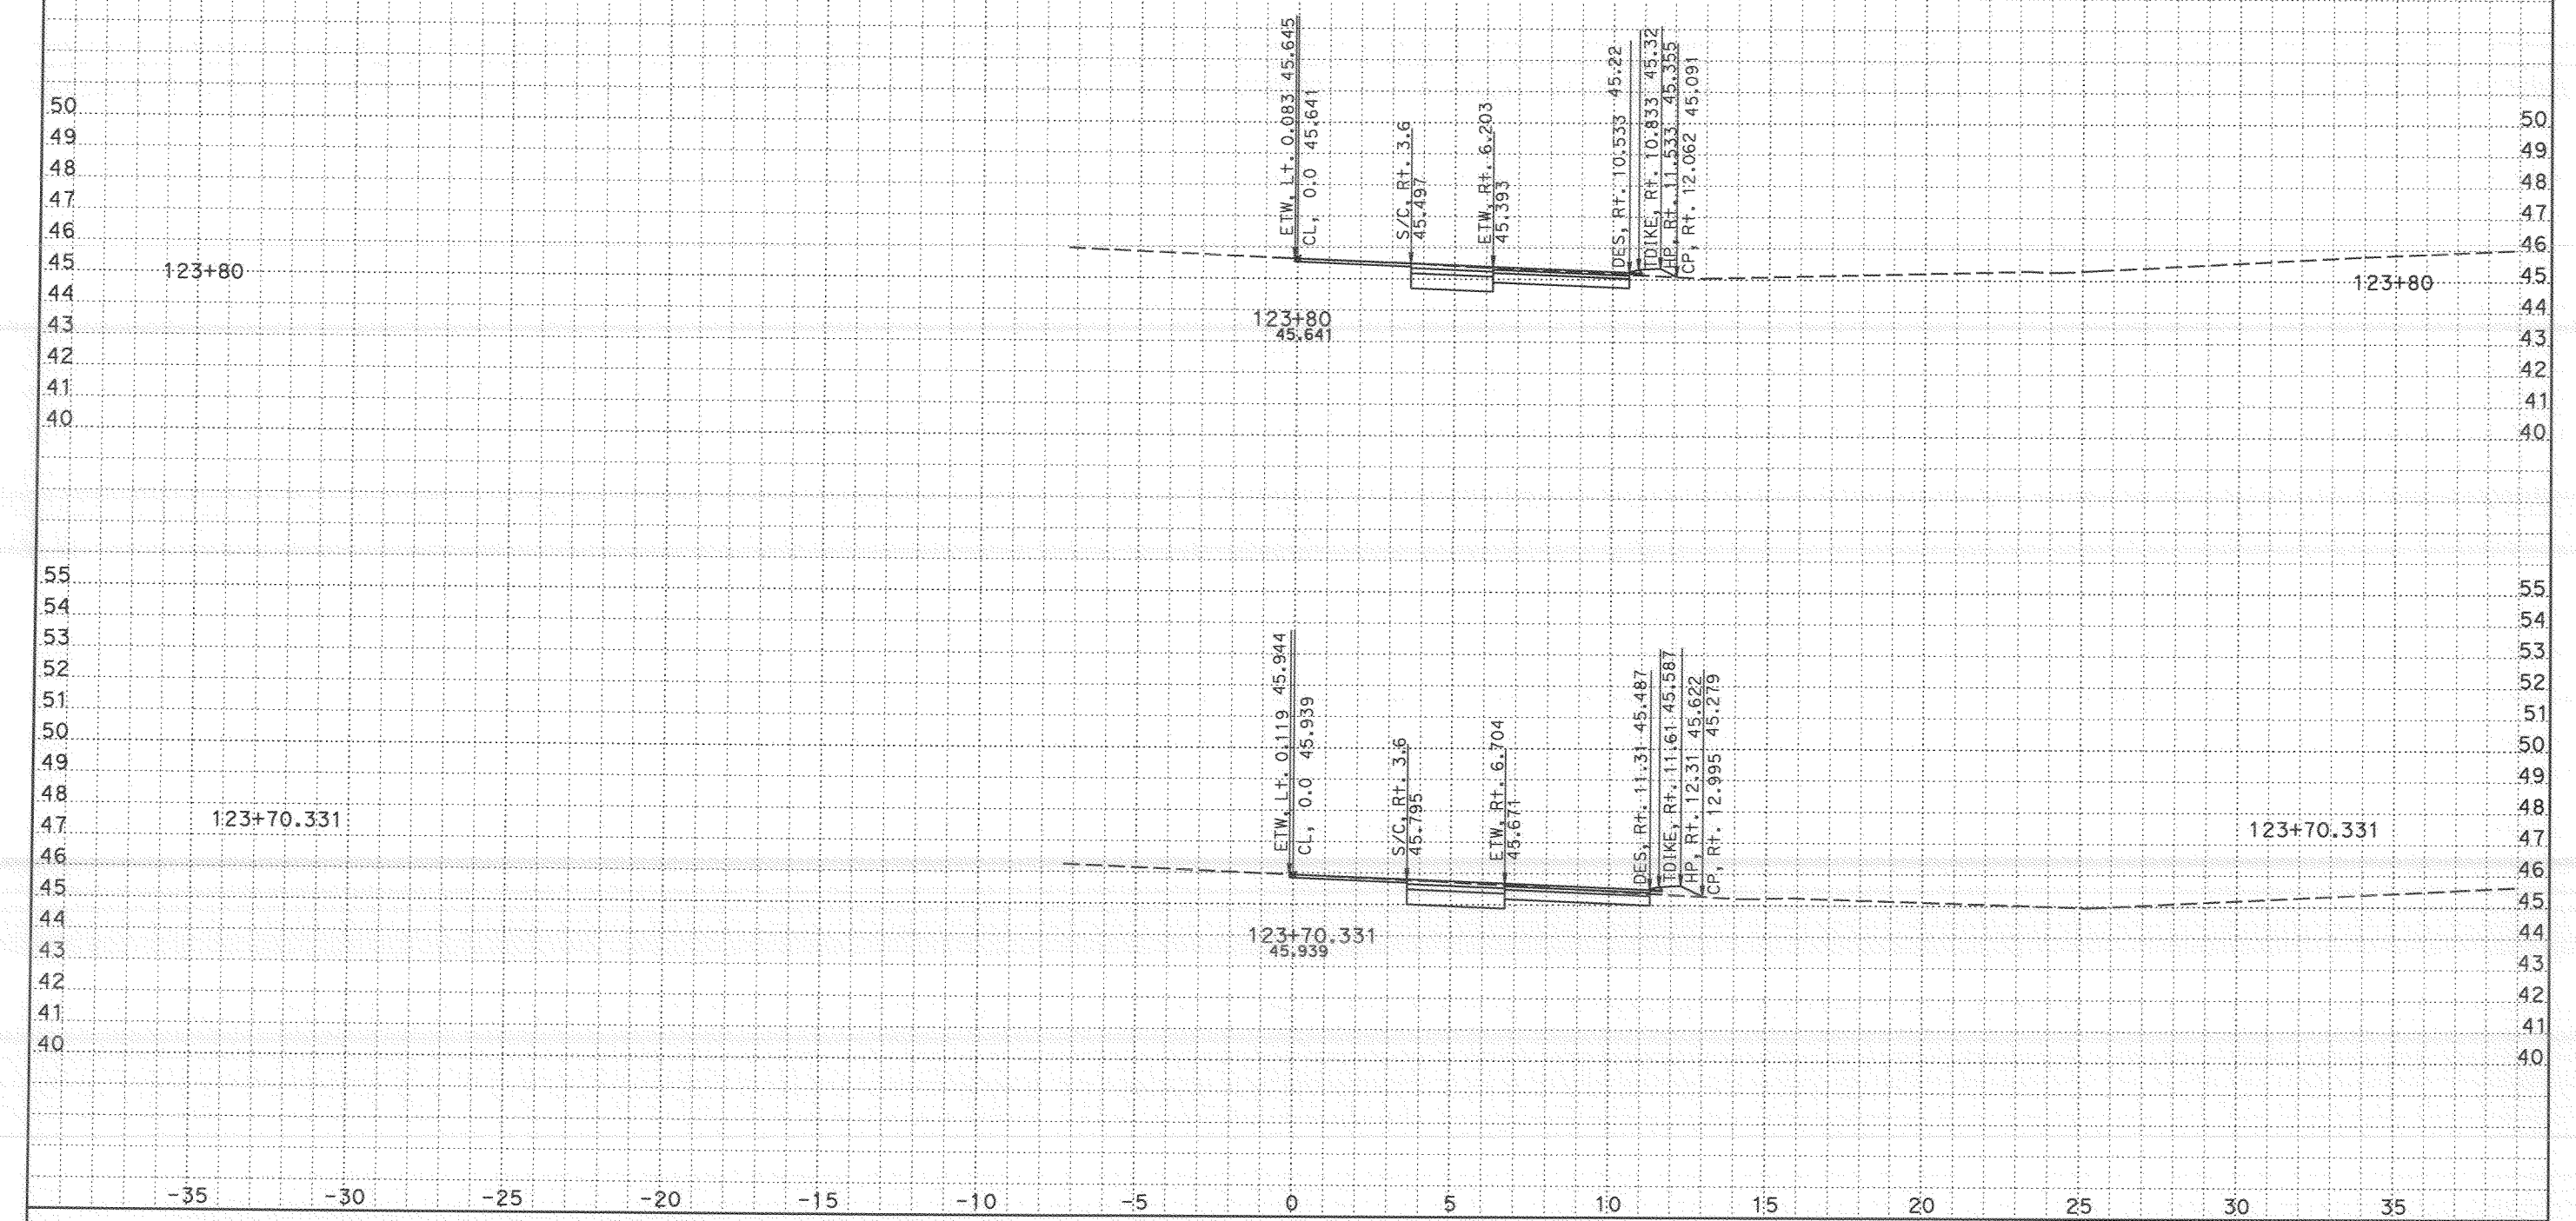


CROSS SECTIONS CREATED BY: s.pateIDATE: 9/12/2007

ALL DIMENSIONS ARE METRIC

PROJECT: SD 805
EA: 11-276201
9.8/12.7

Scale Ratio: 1:100 Horiz.
1:100 Vert.

**EAST H St ONRAMP**
**X-SECTIONS**

SHEET 19 OF 21

Project: 24020 File: C:\805\submittal 062807\h st\xnh2a1 finish 062807.ear

# DESIGN STUDY ONLY

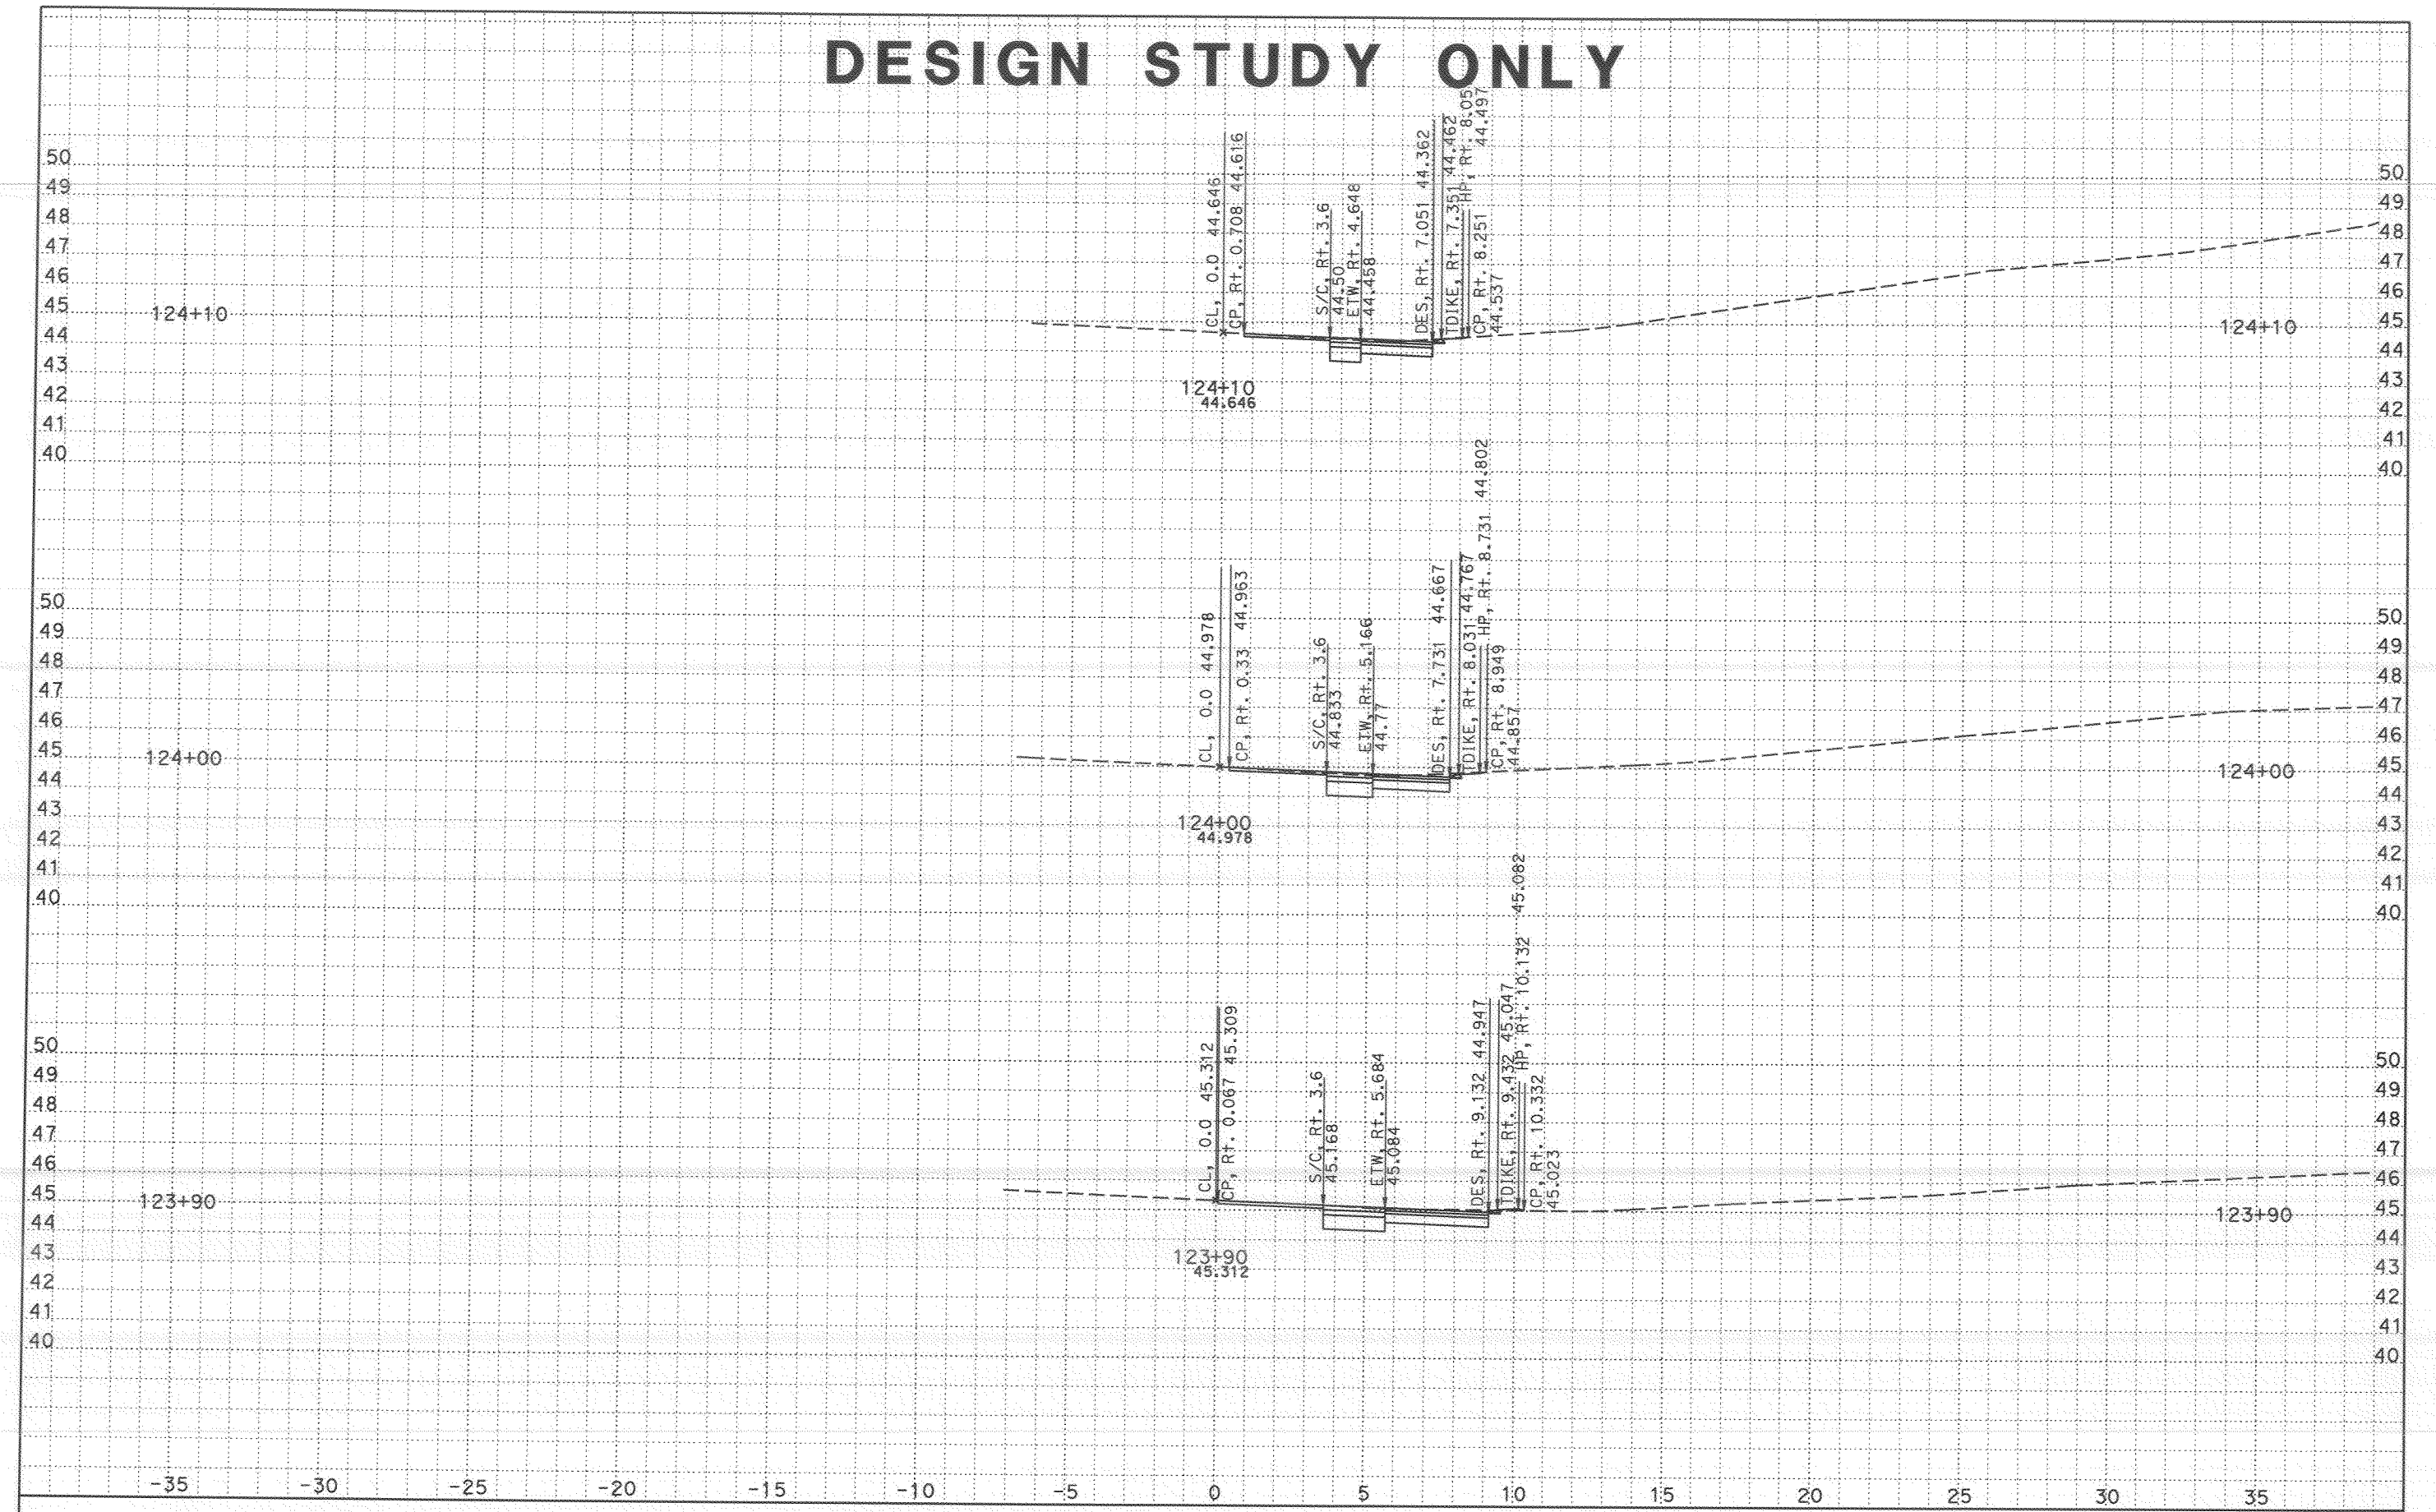


CROSS SECTIONS CREATED BY: s.pate DATE: 9/12/2007

ALL DIMENSIONS ARE METRIC

PROJECT: SD 805
EA: 11-276201
9.8/12.7

Scale Ratio: 1:100 Horiz.
1:100 Vert.

Project: 24020 File: C:\805\submittal 062807\h st\xnh2a1 finish 062807.ear

**EAST H St ONRAMP**
**X-SECTIONS**

SHEET 20 OF 21

# DESIGN STUDY ONLY

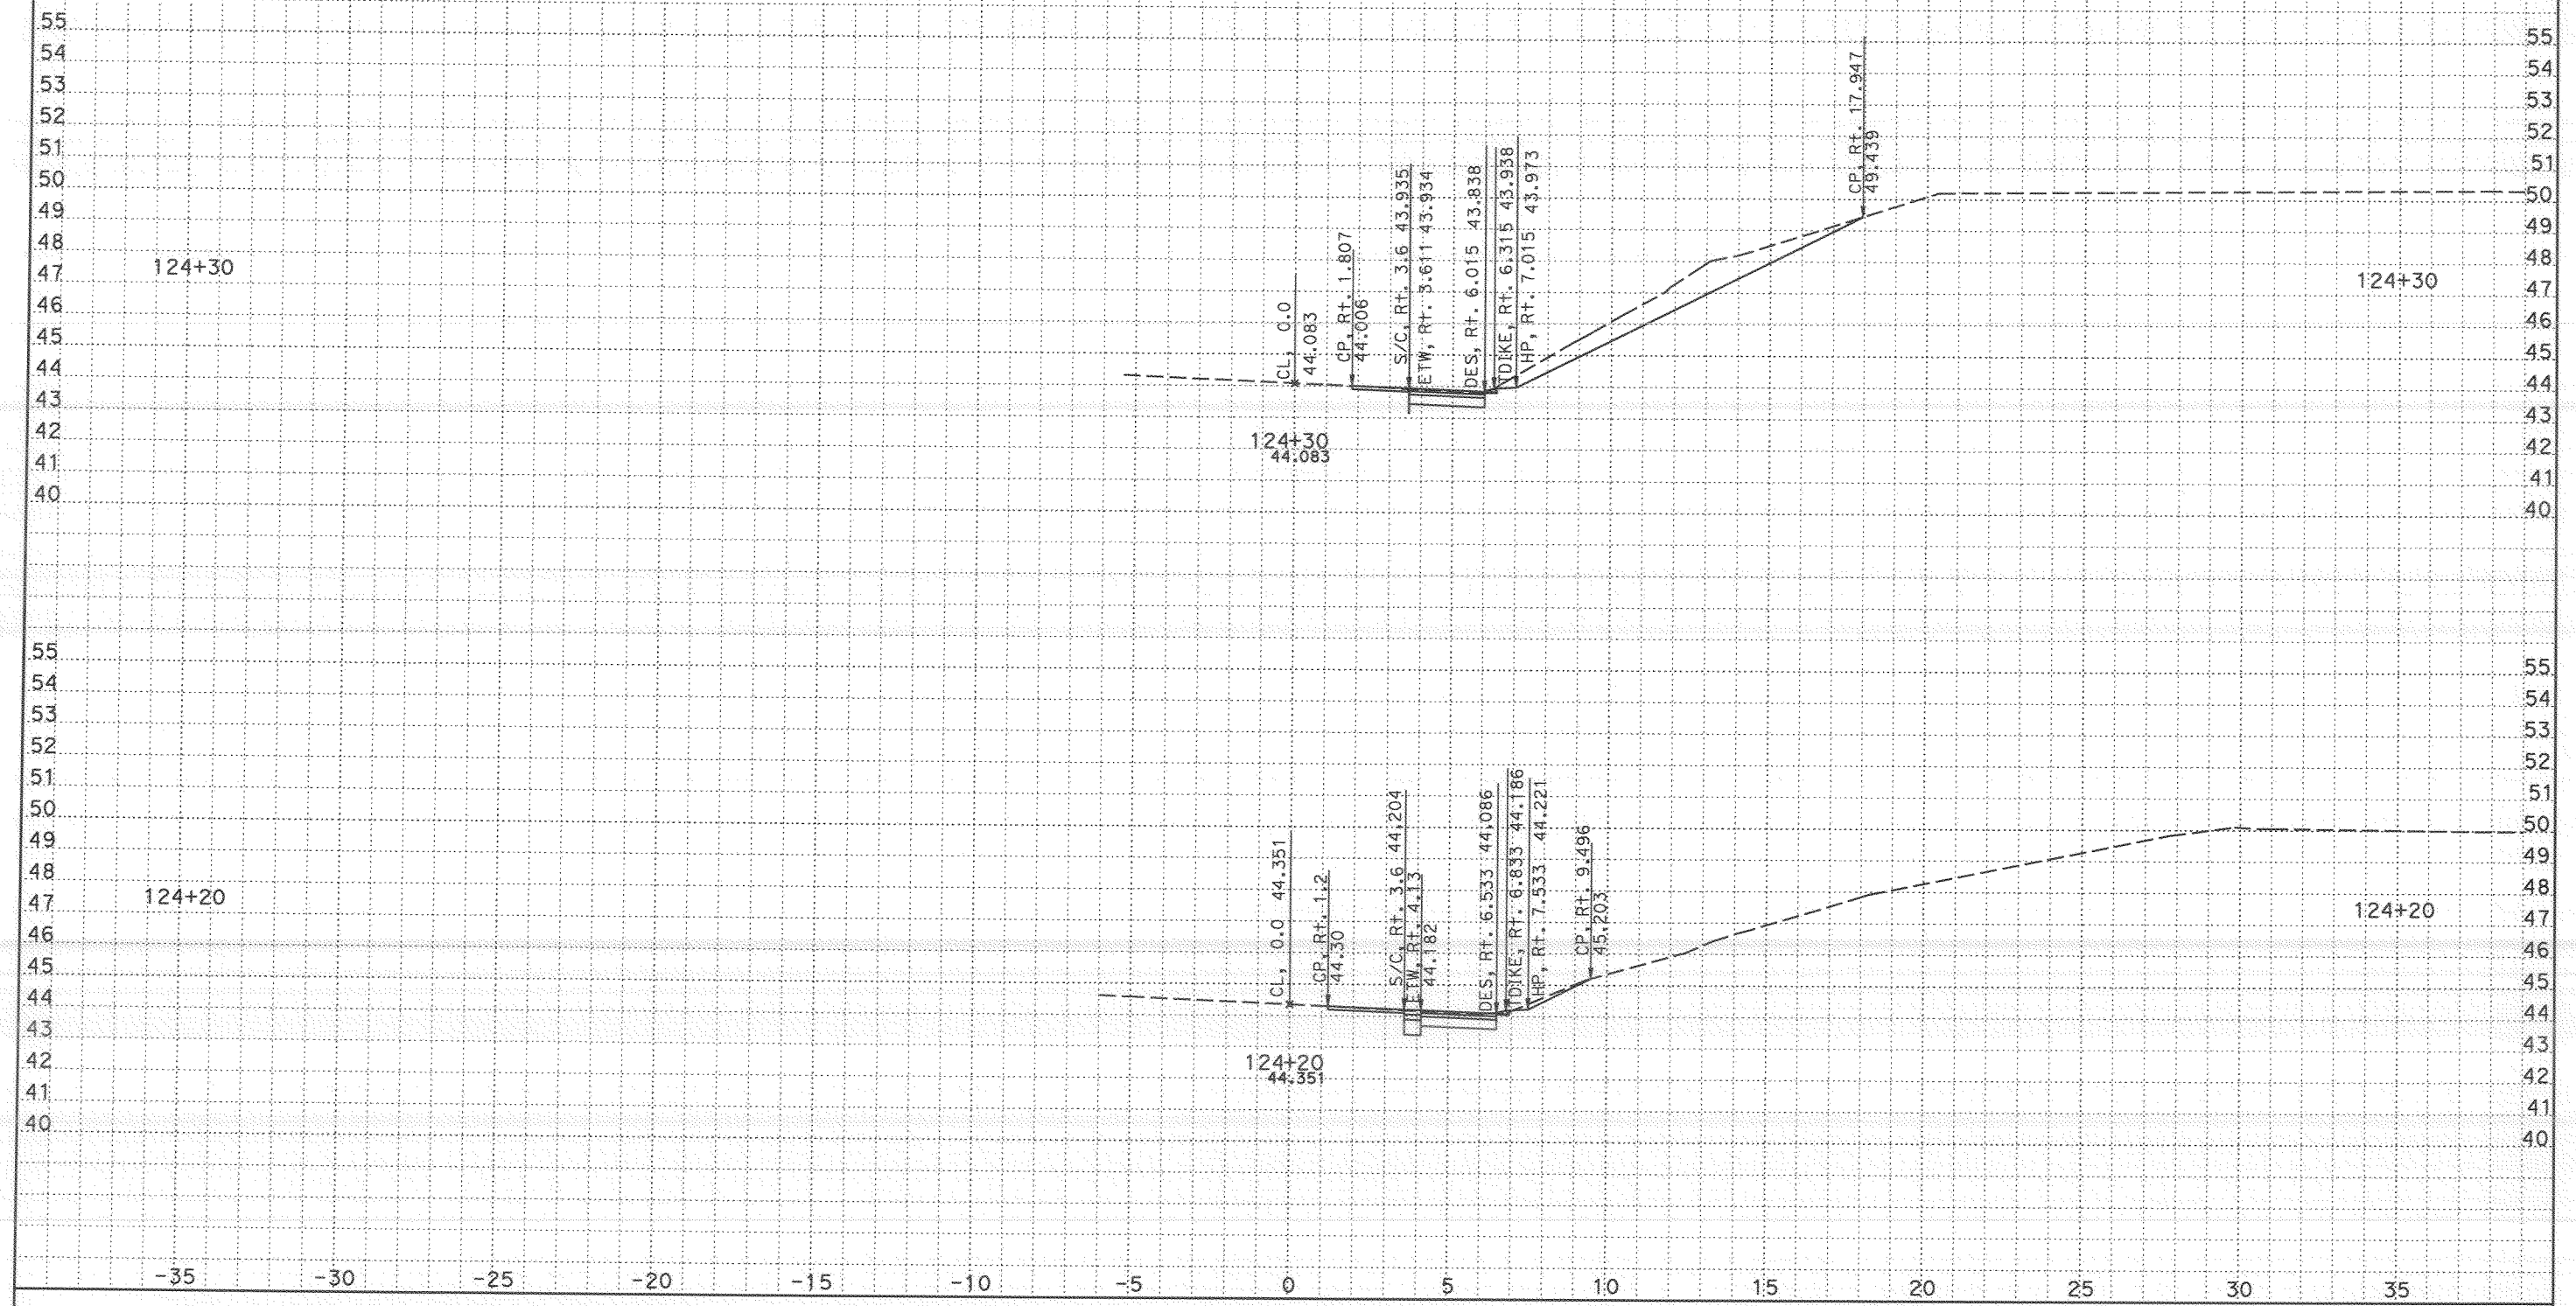


CROSS SECTIONS CREATED BY: s.pate DATE: 9/12/2007 ALL DIMENSIONS ARE METRIC

Project: 24020 File: C:\805\submittal 062807\h st\xnh2a1 finish 062807.ear

PROJECT: SD 805
EA: 11-276201
9.8/12.7

Scale Ratio: 1:100 Horiz.
1:100 Vert.

**EAST H St ONRAMP**
**X-SECTIONS**

SHEET 21 OF 21