DESIGN STUDY ONLY

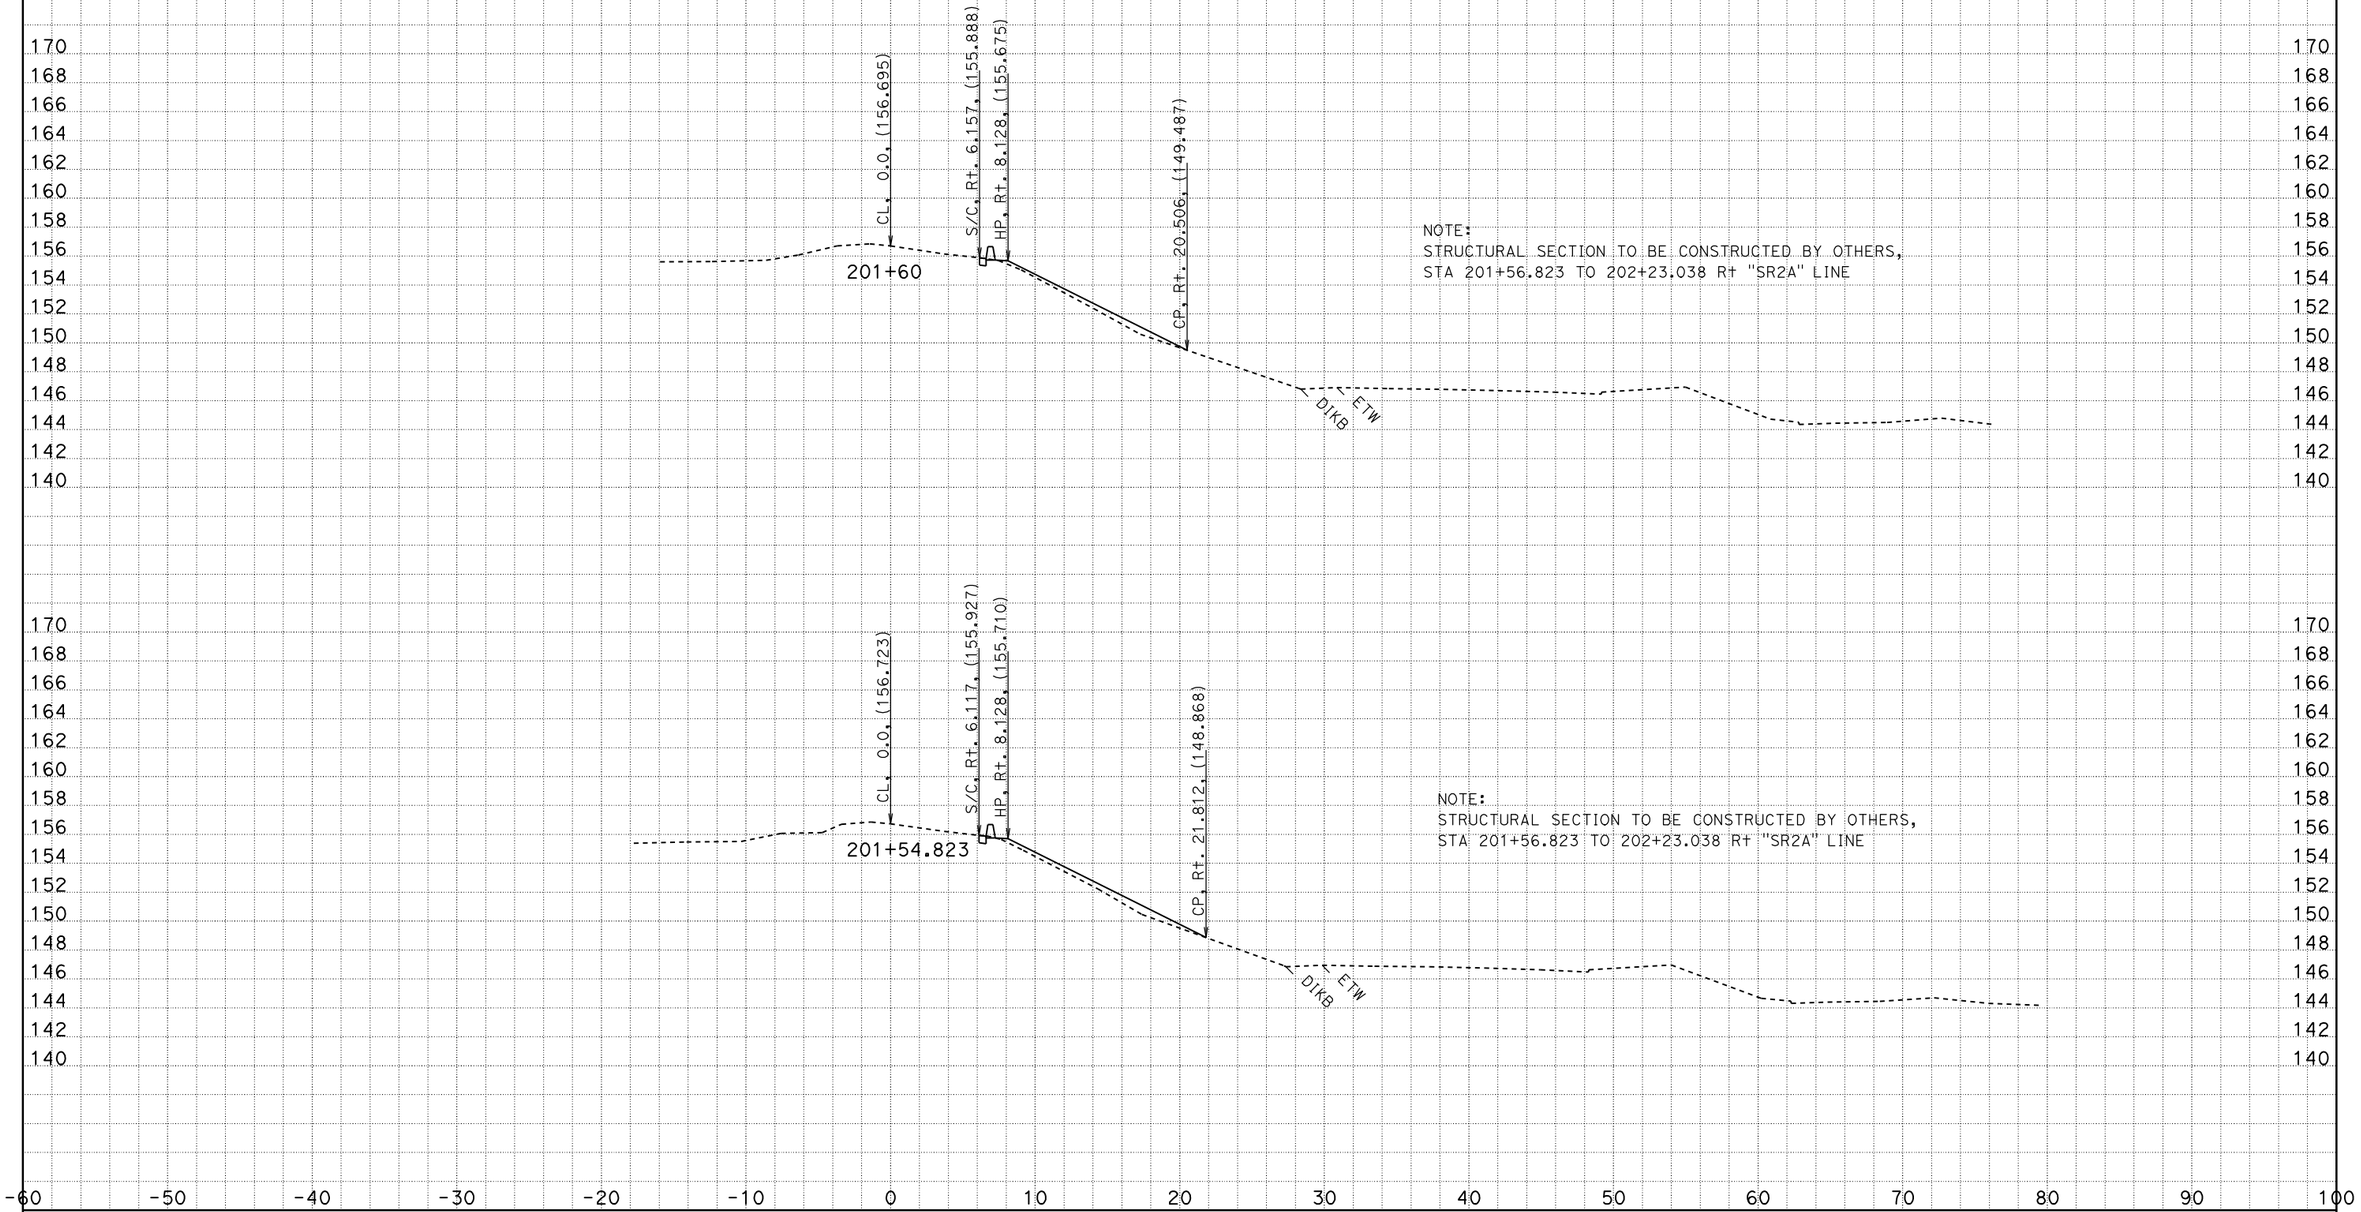

PROJECT: Managed Lanes Unit 1s
EA: 11-2T0914
Project: 2T0914 File: \d_sr2a_080421.ear

"SR2A"

ALL DIMENSIONS ARE METRIC DATE: 4/21/2008

Scale Ratio: 1:200 Horiz.
1:200 Vert.

AREA "SR2A"
CROSS SECTIONS

SHEET 1 OF 5

DESIGN STUDY ONLY

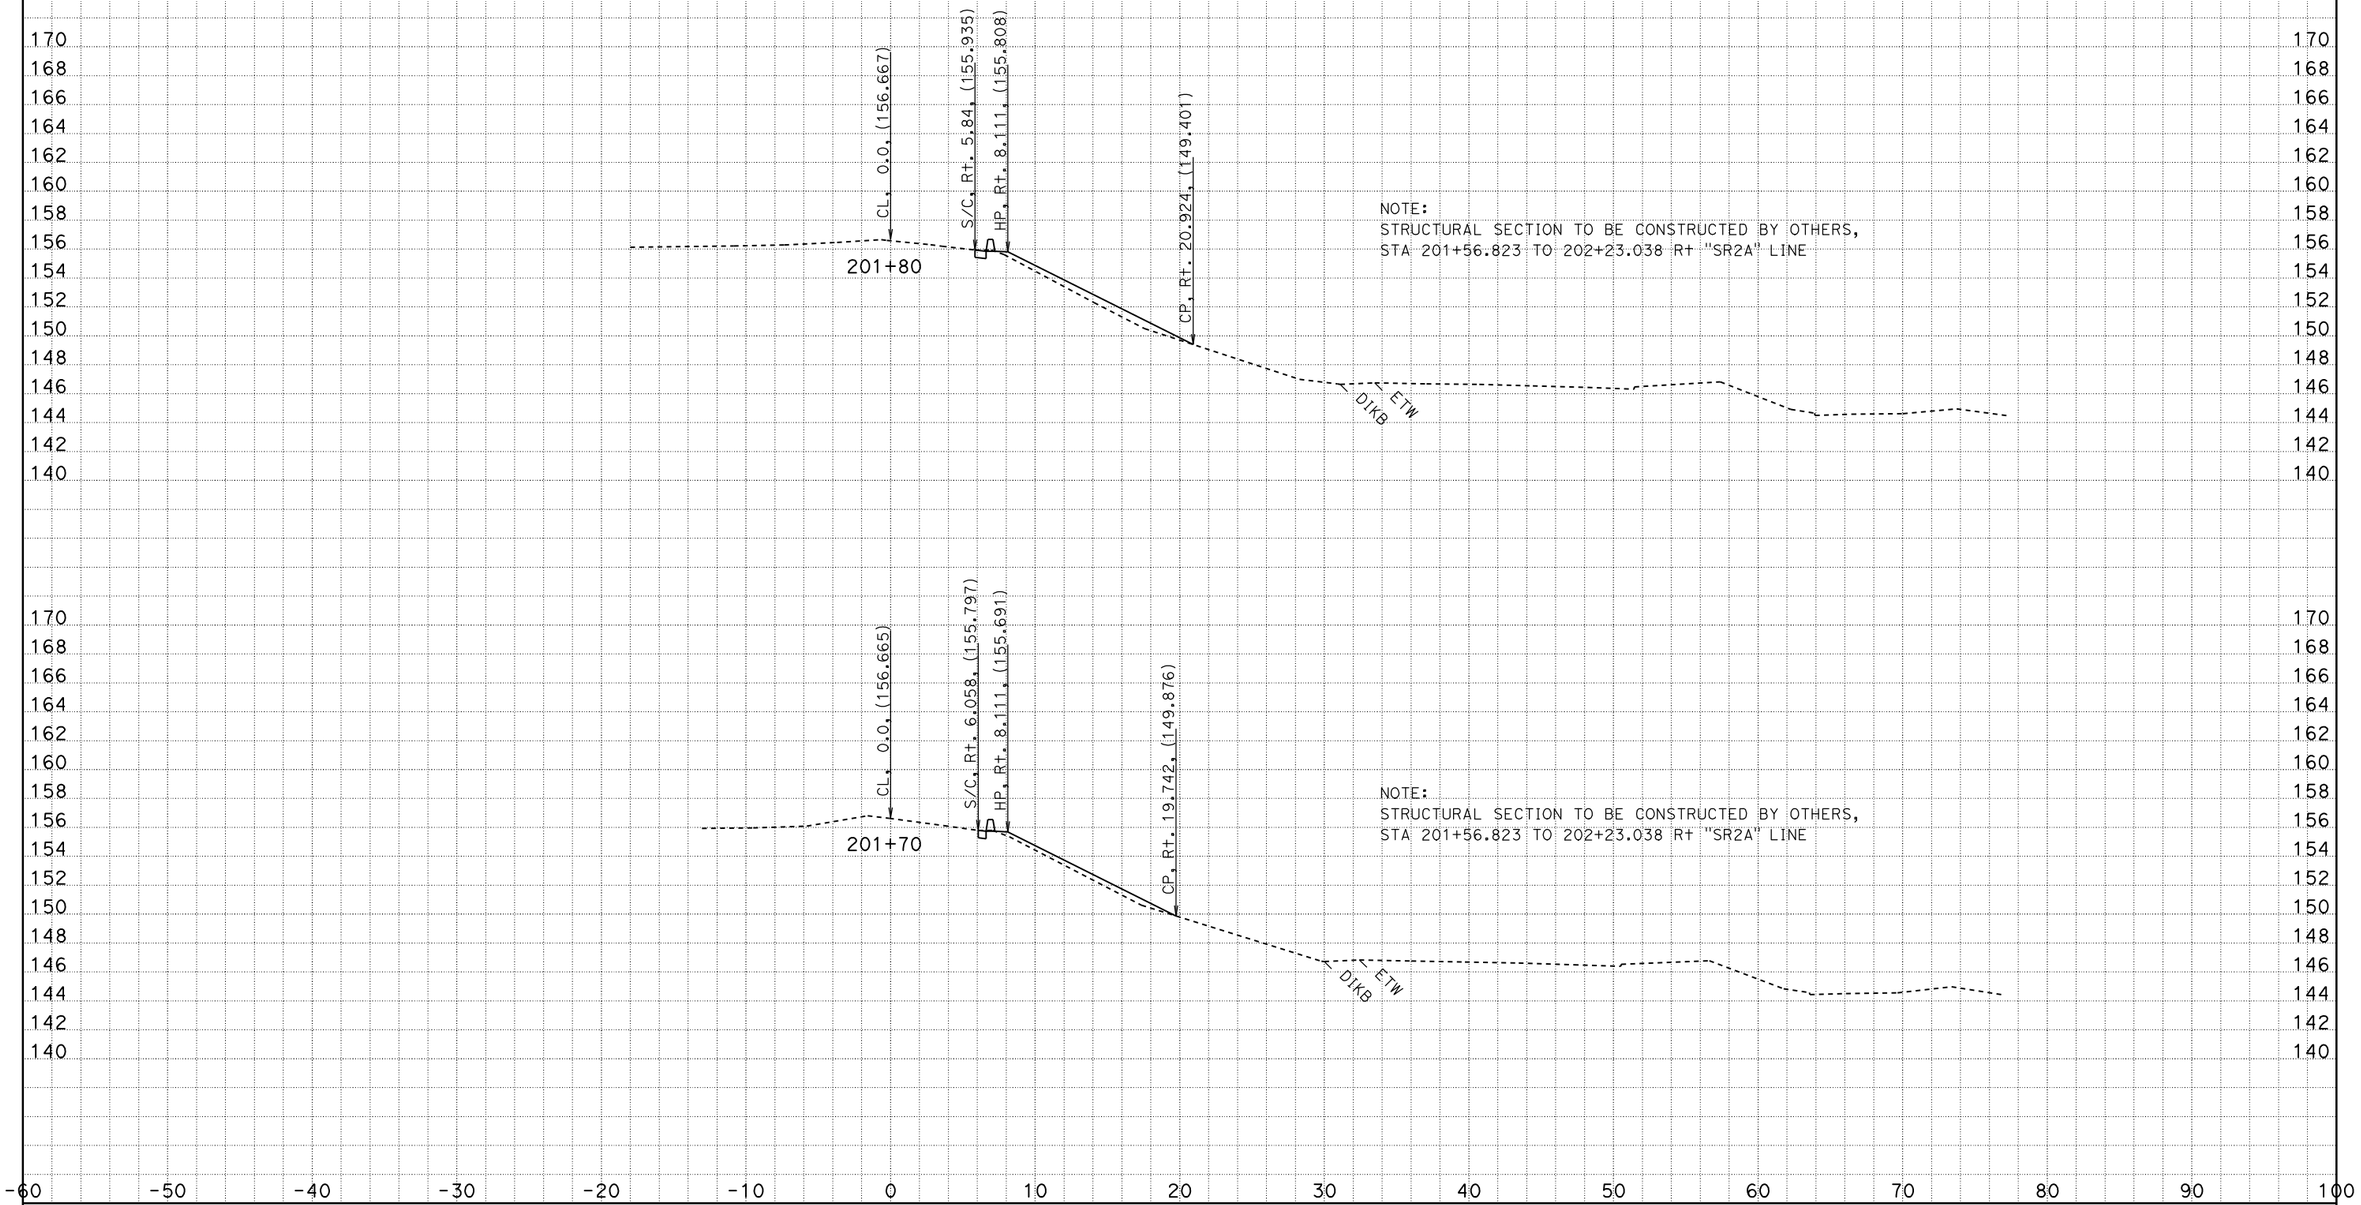

PROJECT: Managed Lanes Unit 1s
EA: 11-2T0914
Project: 2T0914 File: \d_sr2a_080421.ear

"SR2A"

ALL DIMENSIONS ARE METRIC DATE: 4/21/2008

Scale Ratio: 1:200 Horiz.
1:200 Vert.

AREA "SR2A"
CROSS SECTIONS

SHEET 2 OF 5

DESIGN STUDY ONLY

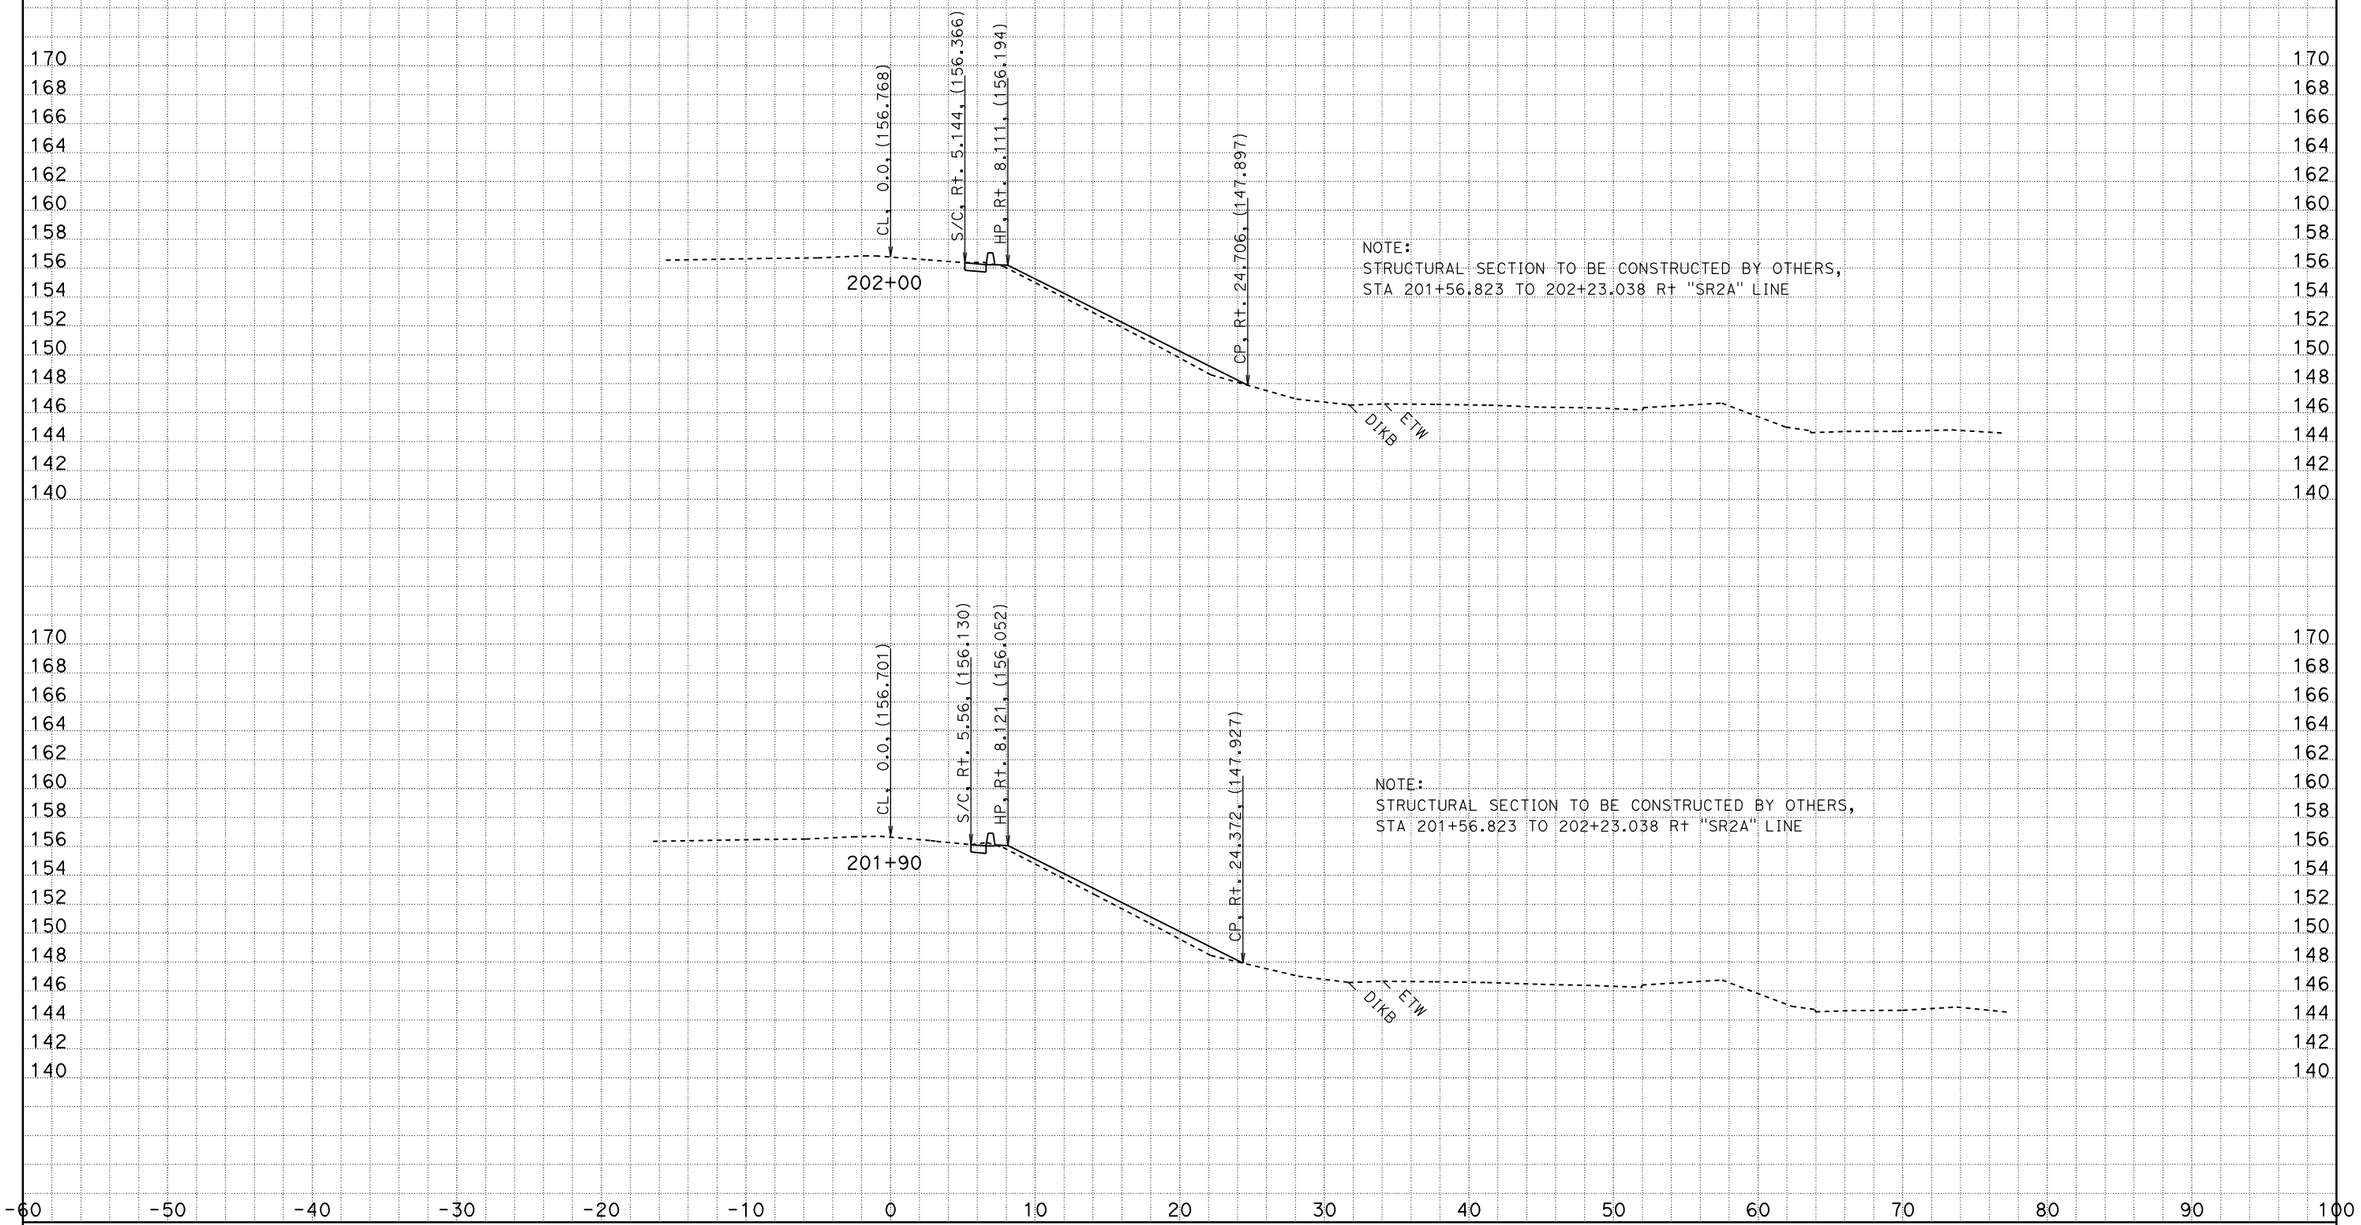

PROJECT: Managed Lanes Unit 1s
EA: 11-2T0914
Project: 2T0914 File: \d_sr2a_080421.ear

"SR2A"

ALL DIMENSIONS ARE METRIC DATE: 4/21/2008

Scale Ratio: 1:200 Horiz.
1:200 Vert.

AREA "SR2A"
CROSS SECTIONS

SHEET 3 OF 5

DESIGN STUDY ONLY

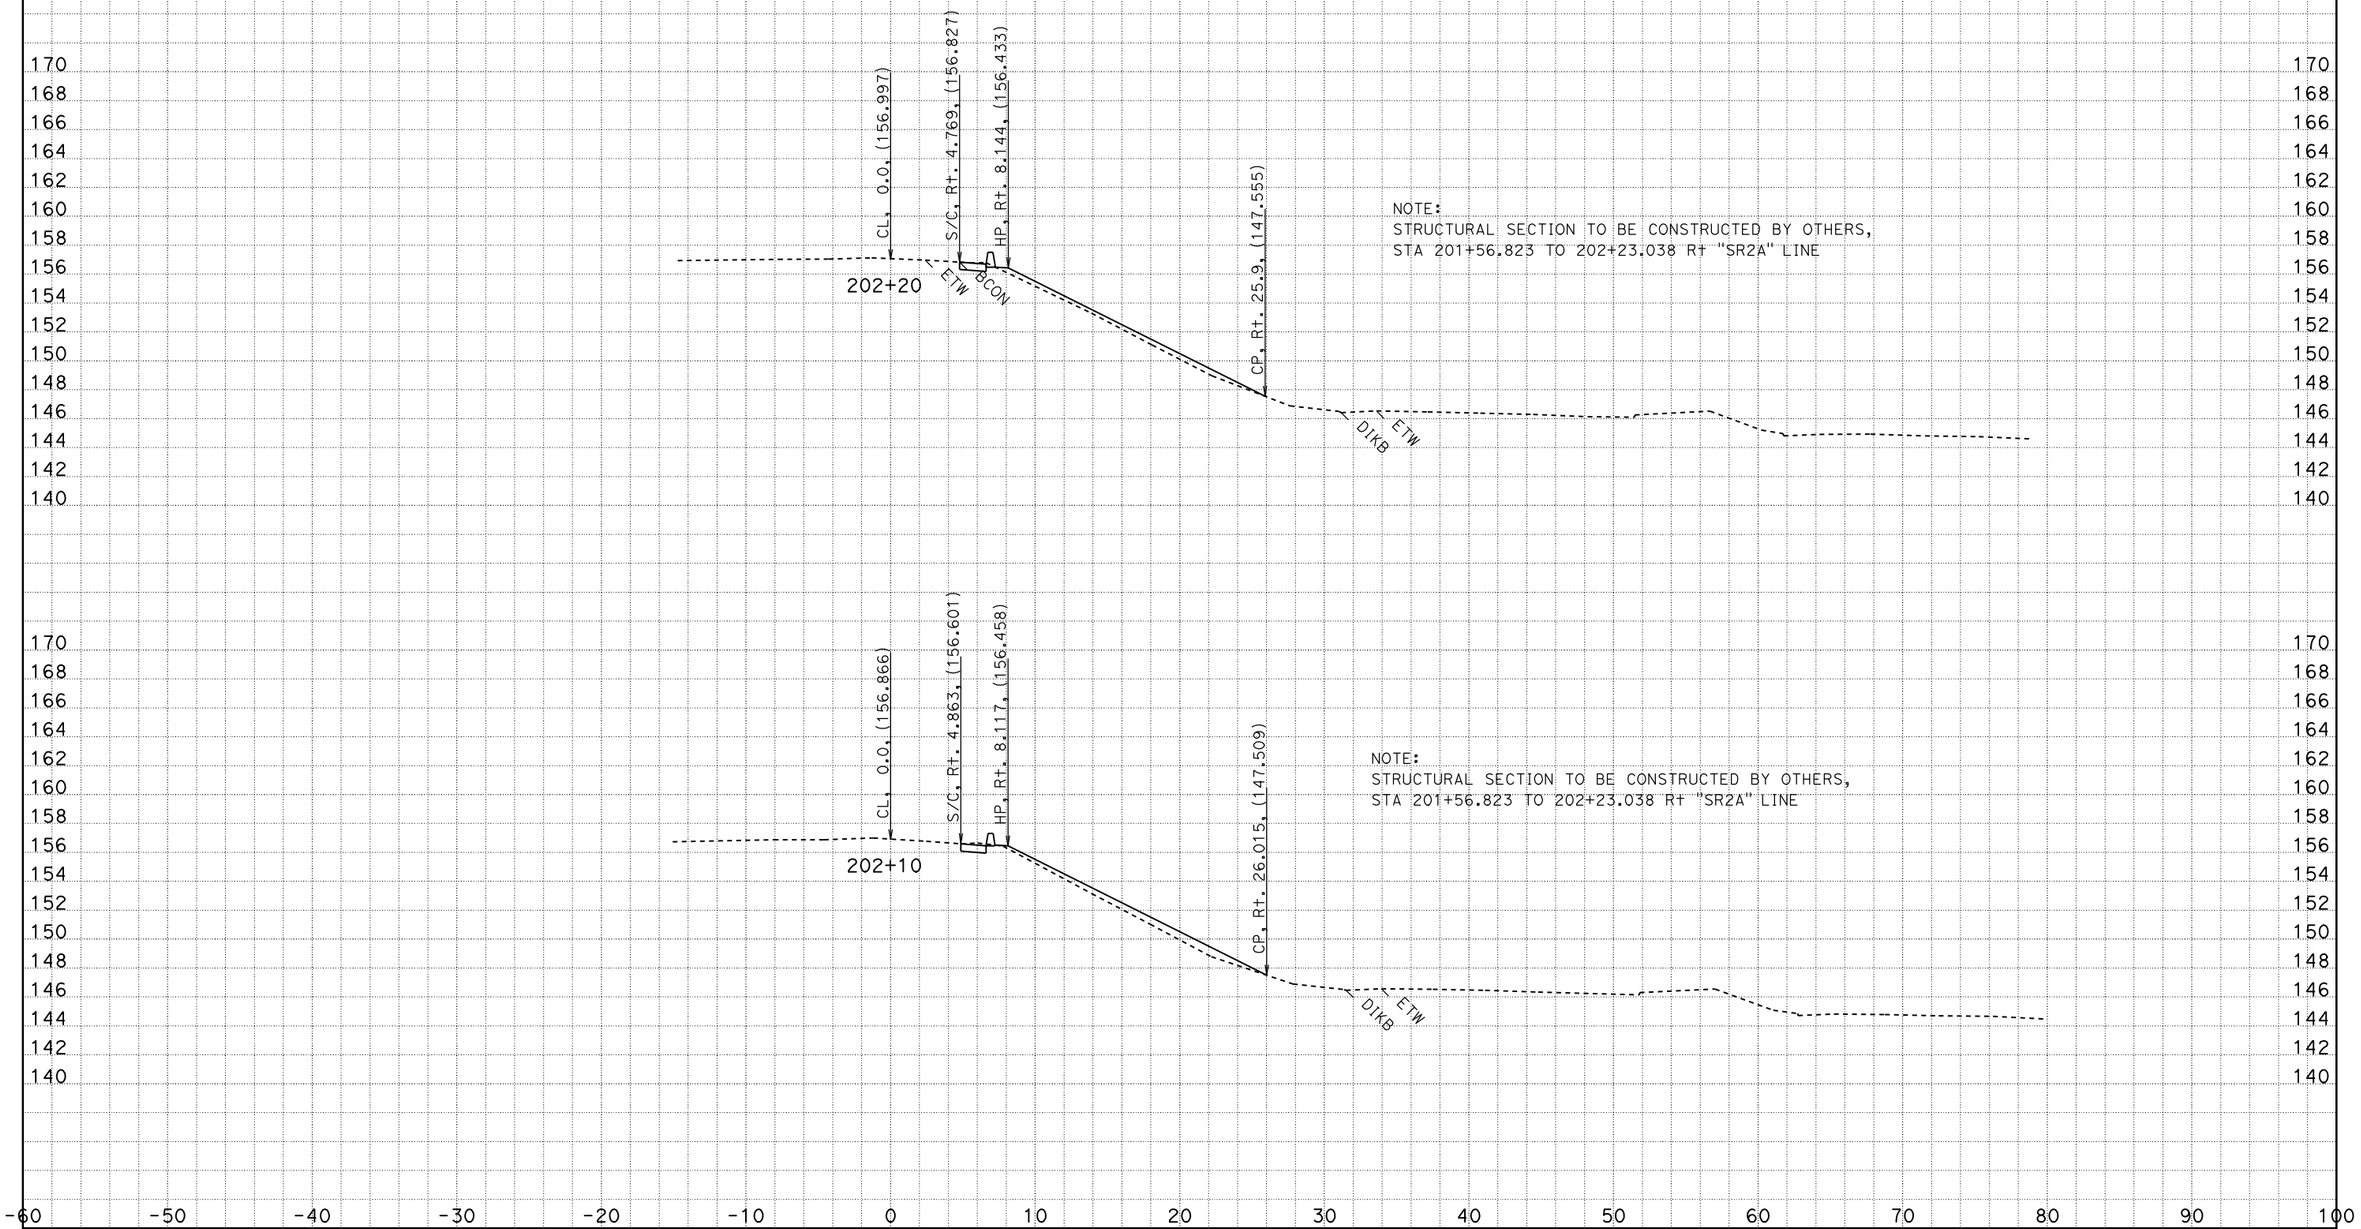

PROJECT: Managed Lanes Unit 1s
EA: 11-2T0914
Project: 2T0914 File: \d_sr2a_080421.ear

"SR2A"

ALL DIMENSIONS ARE METRIC DATE: 4/21/2008

Scale Ratio: 1:200 Horiz.
1:200 Vert.

AREA "SR2A"
CROSS SECTIONS

SHEET 4 OF 5

DESIGN STUDY ONLY

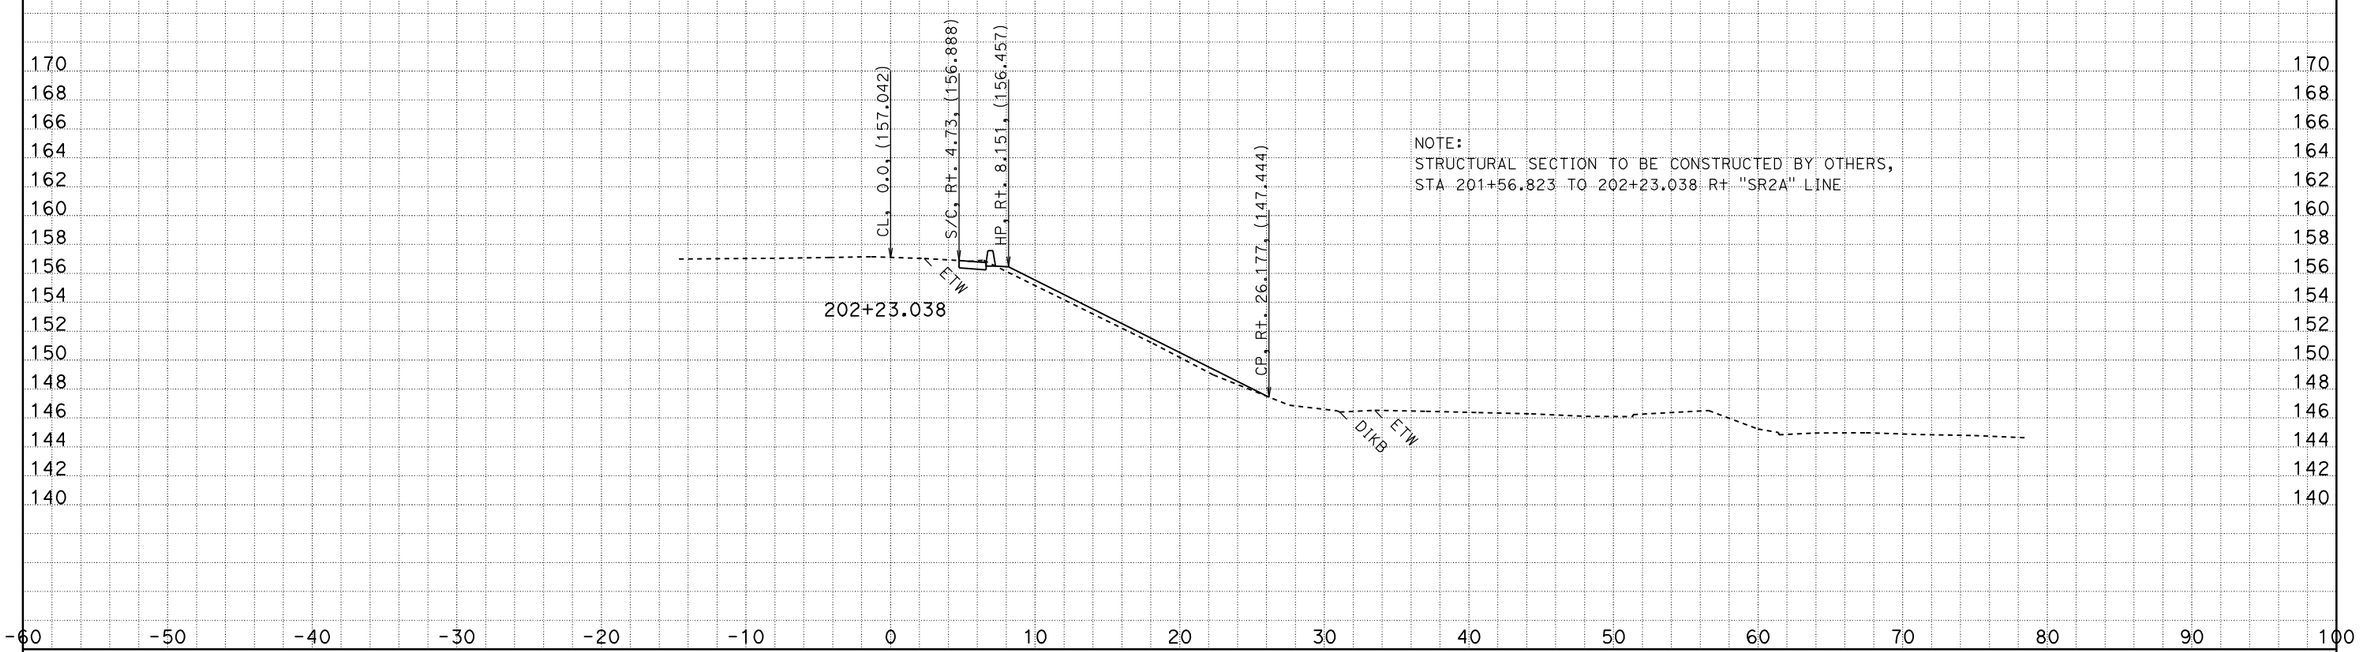

NOTE:
STRUCTURAL SECTION TO BE CONSTRUCTED BY OTHERS,
STA 201+56.823 TO 202+23.038 Rt "SR2A" LINE

PROJECT: Managed Lanes Unit 1s
EA: 11-2T0914
Project: 2T0914 File: \d_sr2a_080421.ear

"SR2A"

ALL DIMENSIONS ARE METRIC DATE: 4/21/2008

Scale Ratio: 1:200 Horiz.
1:200 Vert.

AREA "SR2A"
CROSS SECTIONS

SHEET 5 OF 5