DESIGN STUDY ONLY

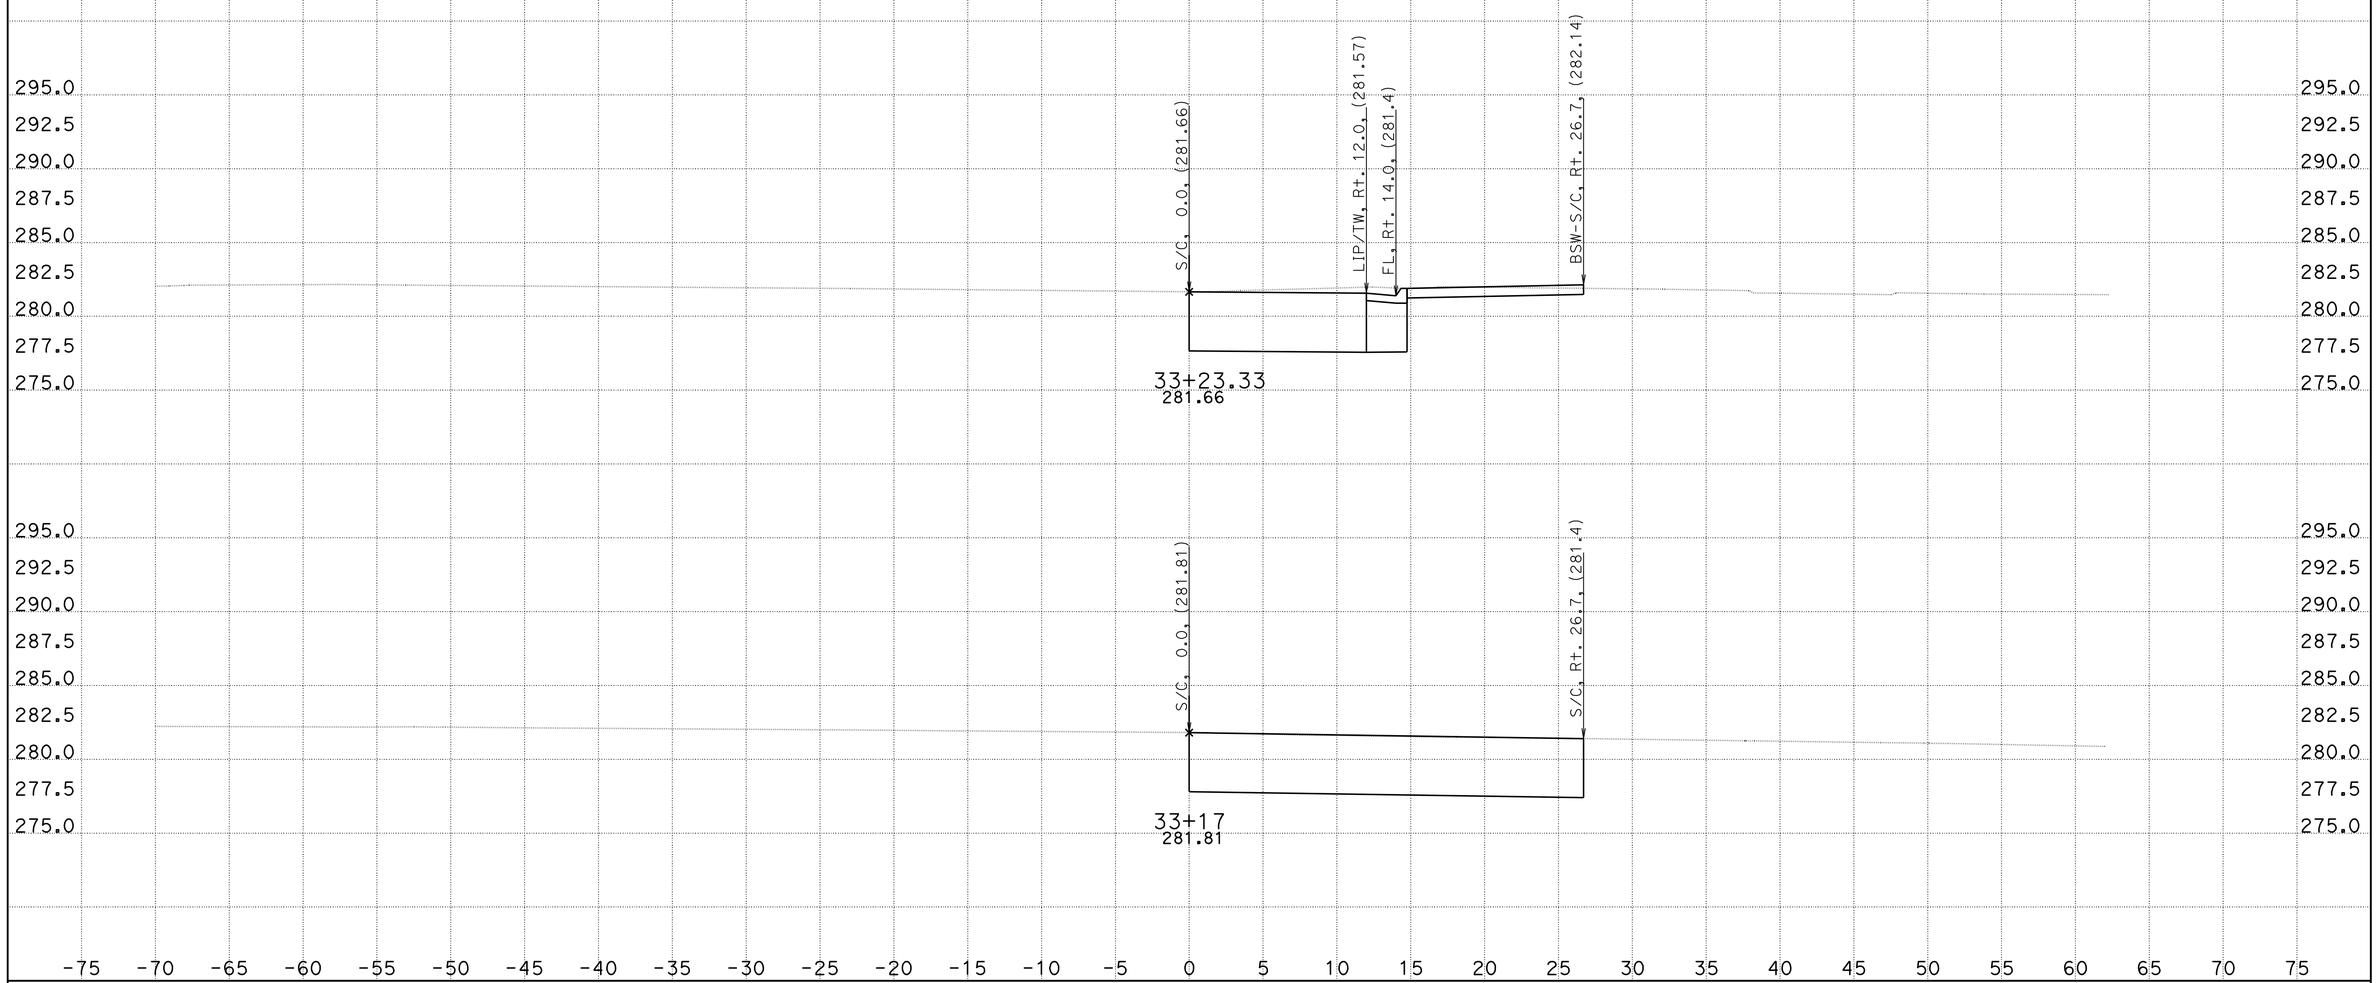

CREATED BY: RWH
DATE: 3/24/2011
KC Project: 29460 File: U:\KC_LIASON\Projects\29460\0_DESIGN\JRS1\EAR\jrs1_s2.eBR

CONTRACT: 11000003881
DIST/CO/RTE/PM: 11-SD-125
PROJECT ID: 11-SD-125

SCALE: 1" = 5' Horiz.
1" = 5' Vert.

All Dimensions are US Survey Feet

JRS
CROSS SECTIONS
SHEET 1 OF XXX

DESIGN STUDY ONLY

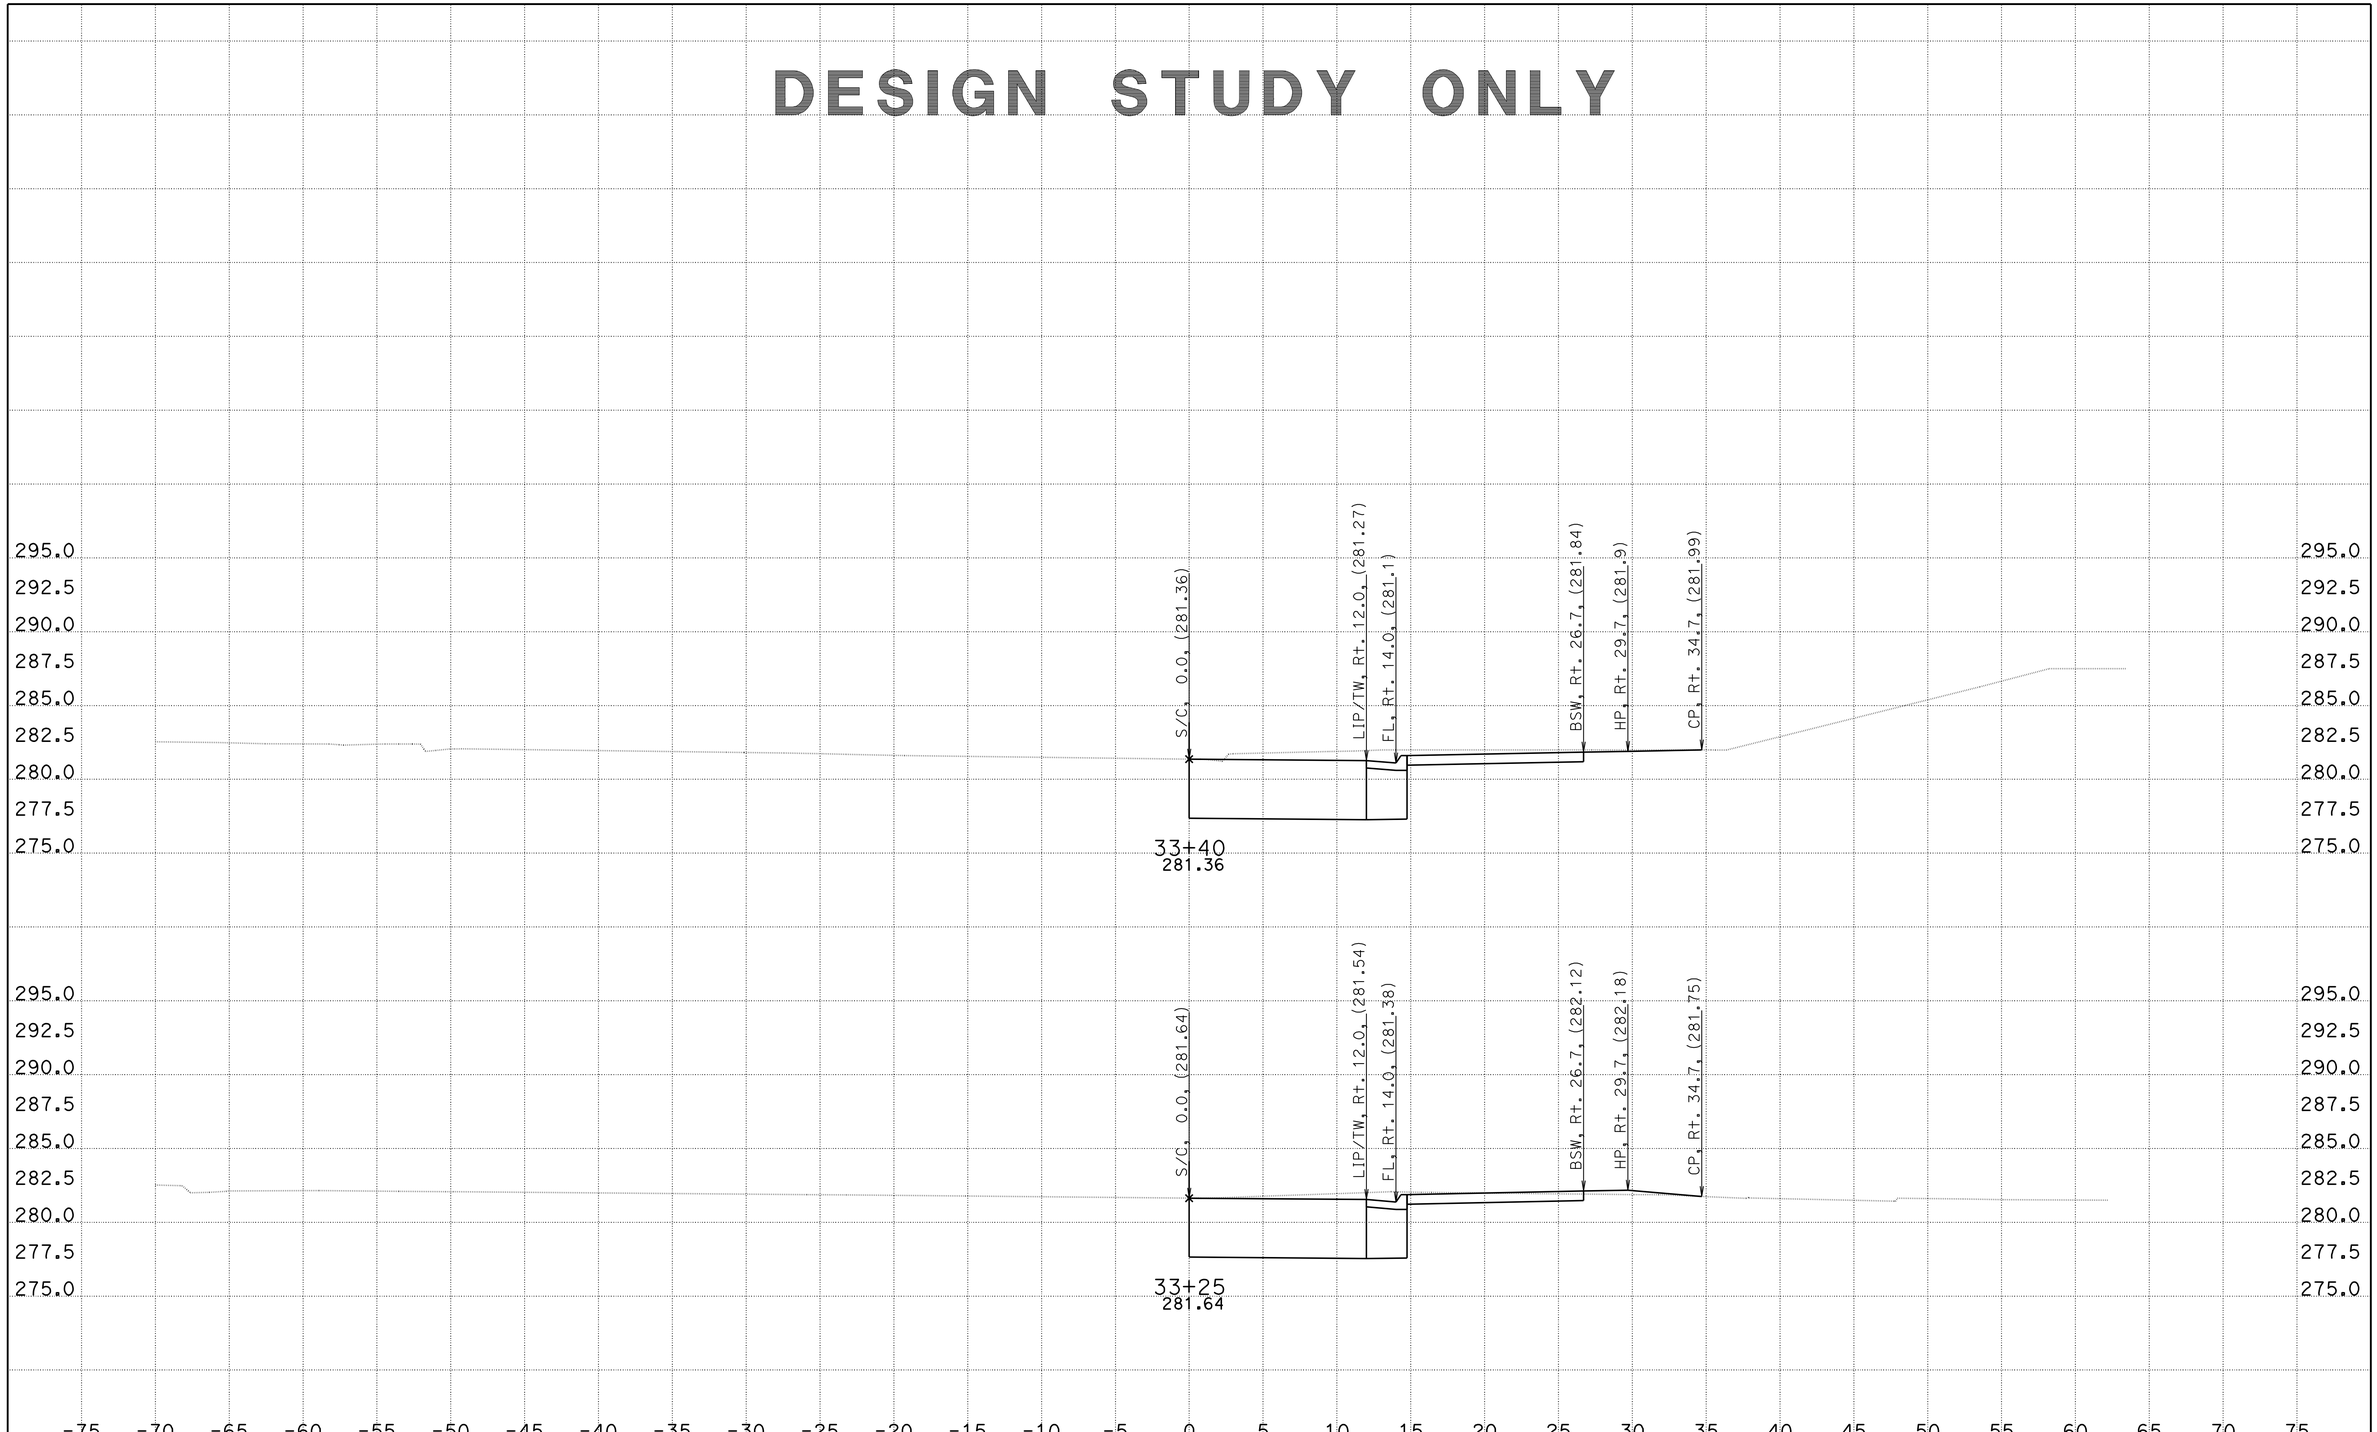

CREATED BY: RWH
DATE: 3/24/2011
KC Project: 29460

File: U:\KC_LIASON\Projects\29460\0_DESIGN\JRS1\EAR\jrs1_s2.eb

CONTRACT: 11000003881
DIST/CO/RTE/PM: 11-SD-125
PROJECT ID: 11-SD-125

SCALE: 1" = 5' Horiz.
1" = 5' Vert.

All Dimensions are US Survey Feet

JRS
CROSS SECTIONS
SHEET 2 OF XXX

DESIGN STUDY ONLY

CREATED BY: RWH
DATE: 3/24/2011
KC Project: 29460

CONTRACT: 11000003881
DIST/CO/RTE/PM: 11-SD-125
File: U:\KC_LIASON\Projects\29460\0_DESIGN\JRS1\EAR\jrs1_s2.eBPROJECT ID: 11-SD-125

SCALE: 1" = 5' Horiz.
1" = 5' Vert.

All Dimensions are US Survey Feet

JRS
CROSS SECTIONS
SHEET 3 OF XXX

DESIGN STUDY ONLY

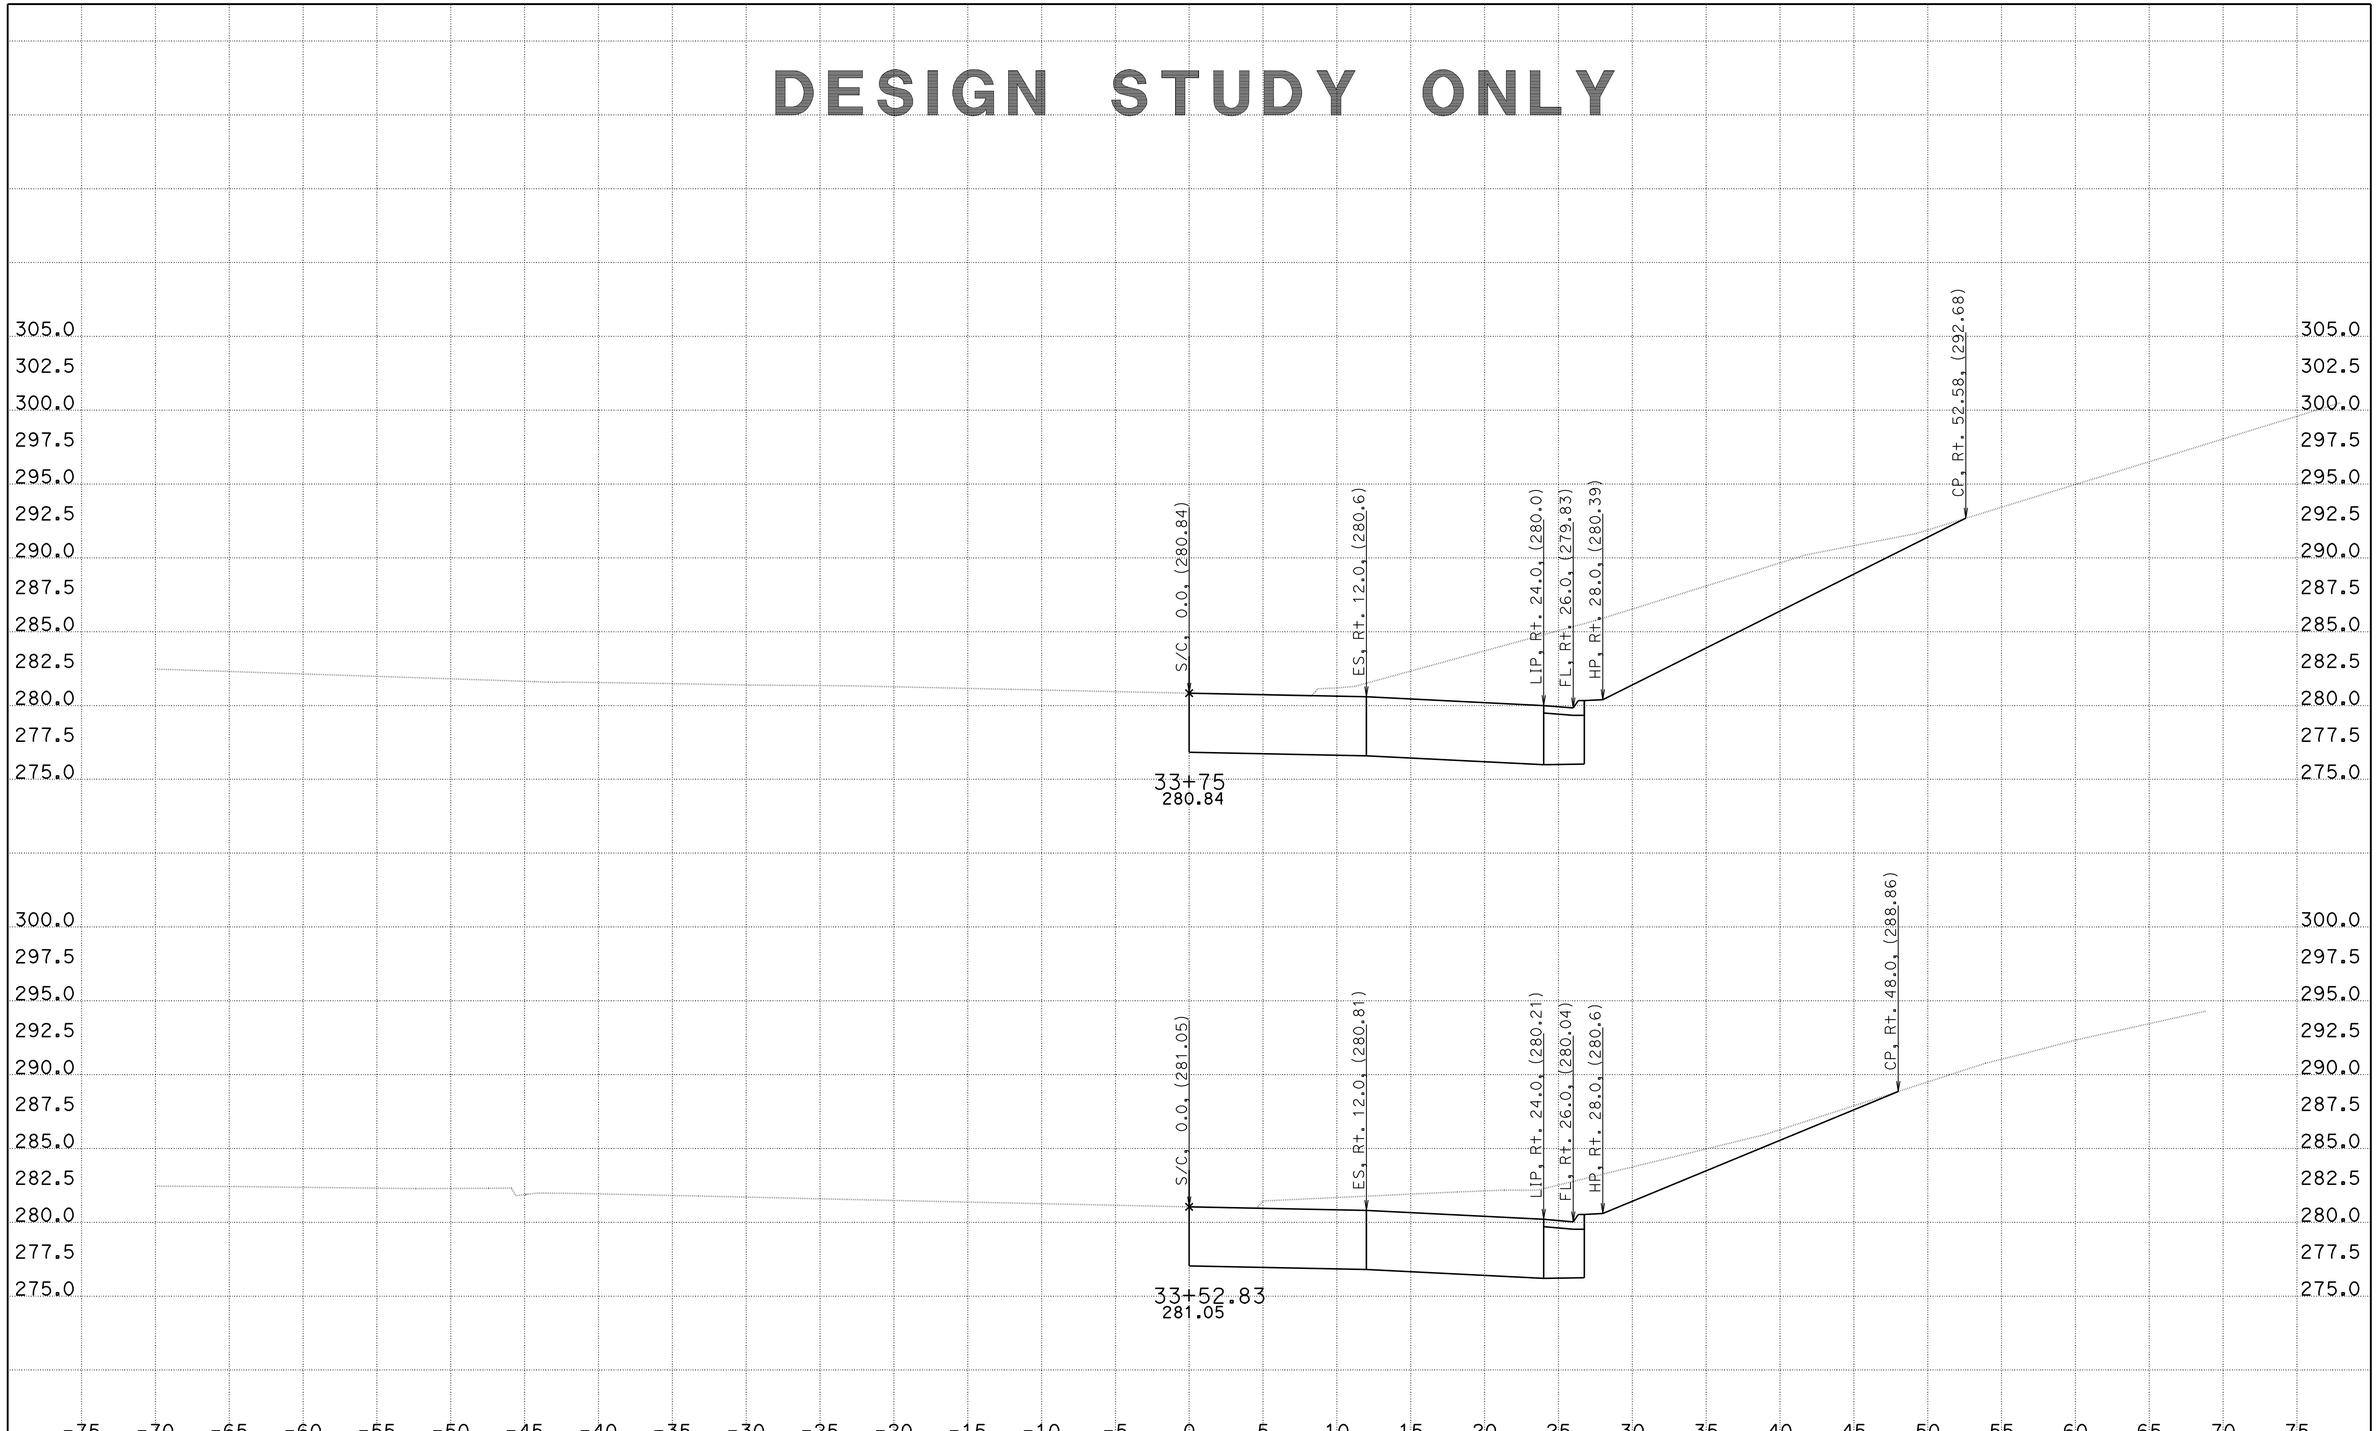

CREATED BY: RWH
DATE: 3/24/2011
KC Project: 29460 File: U:\KC_LIASON\Projects\29460\0_DESIGN\JRS1\EAR\jrs1_s2.eb

CONTRACT: 11000003881
DIST/CO/RTE/PM: 11-SD-125
PROJECT ID: 11-SD-125

SCALE: 1" = 5' Horiz.
1" = 5' Vert.

All Dimensions are US Survey Feet

JRS
CROSS SECTIONS
SHEET 4 OF XXX

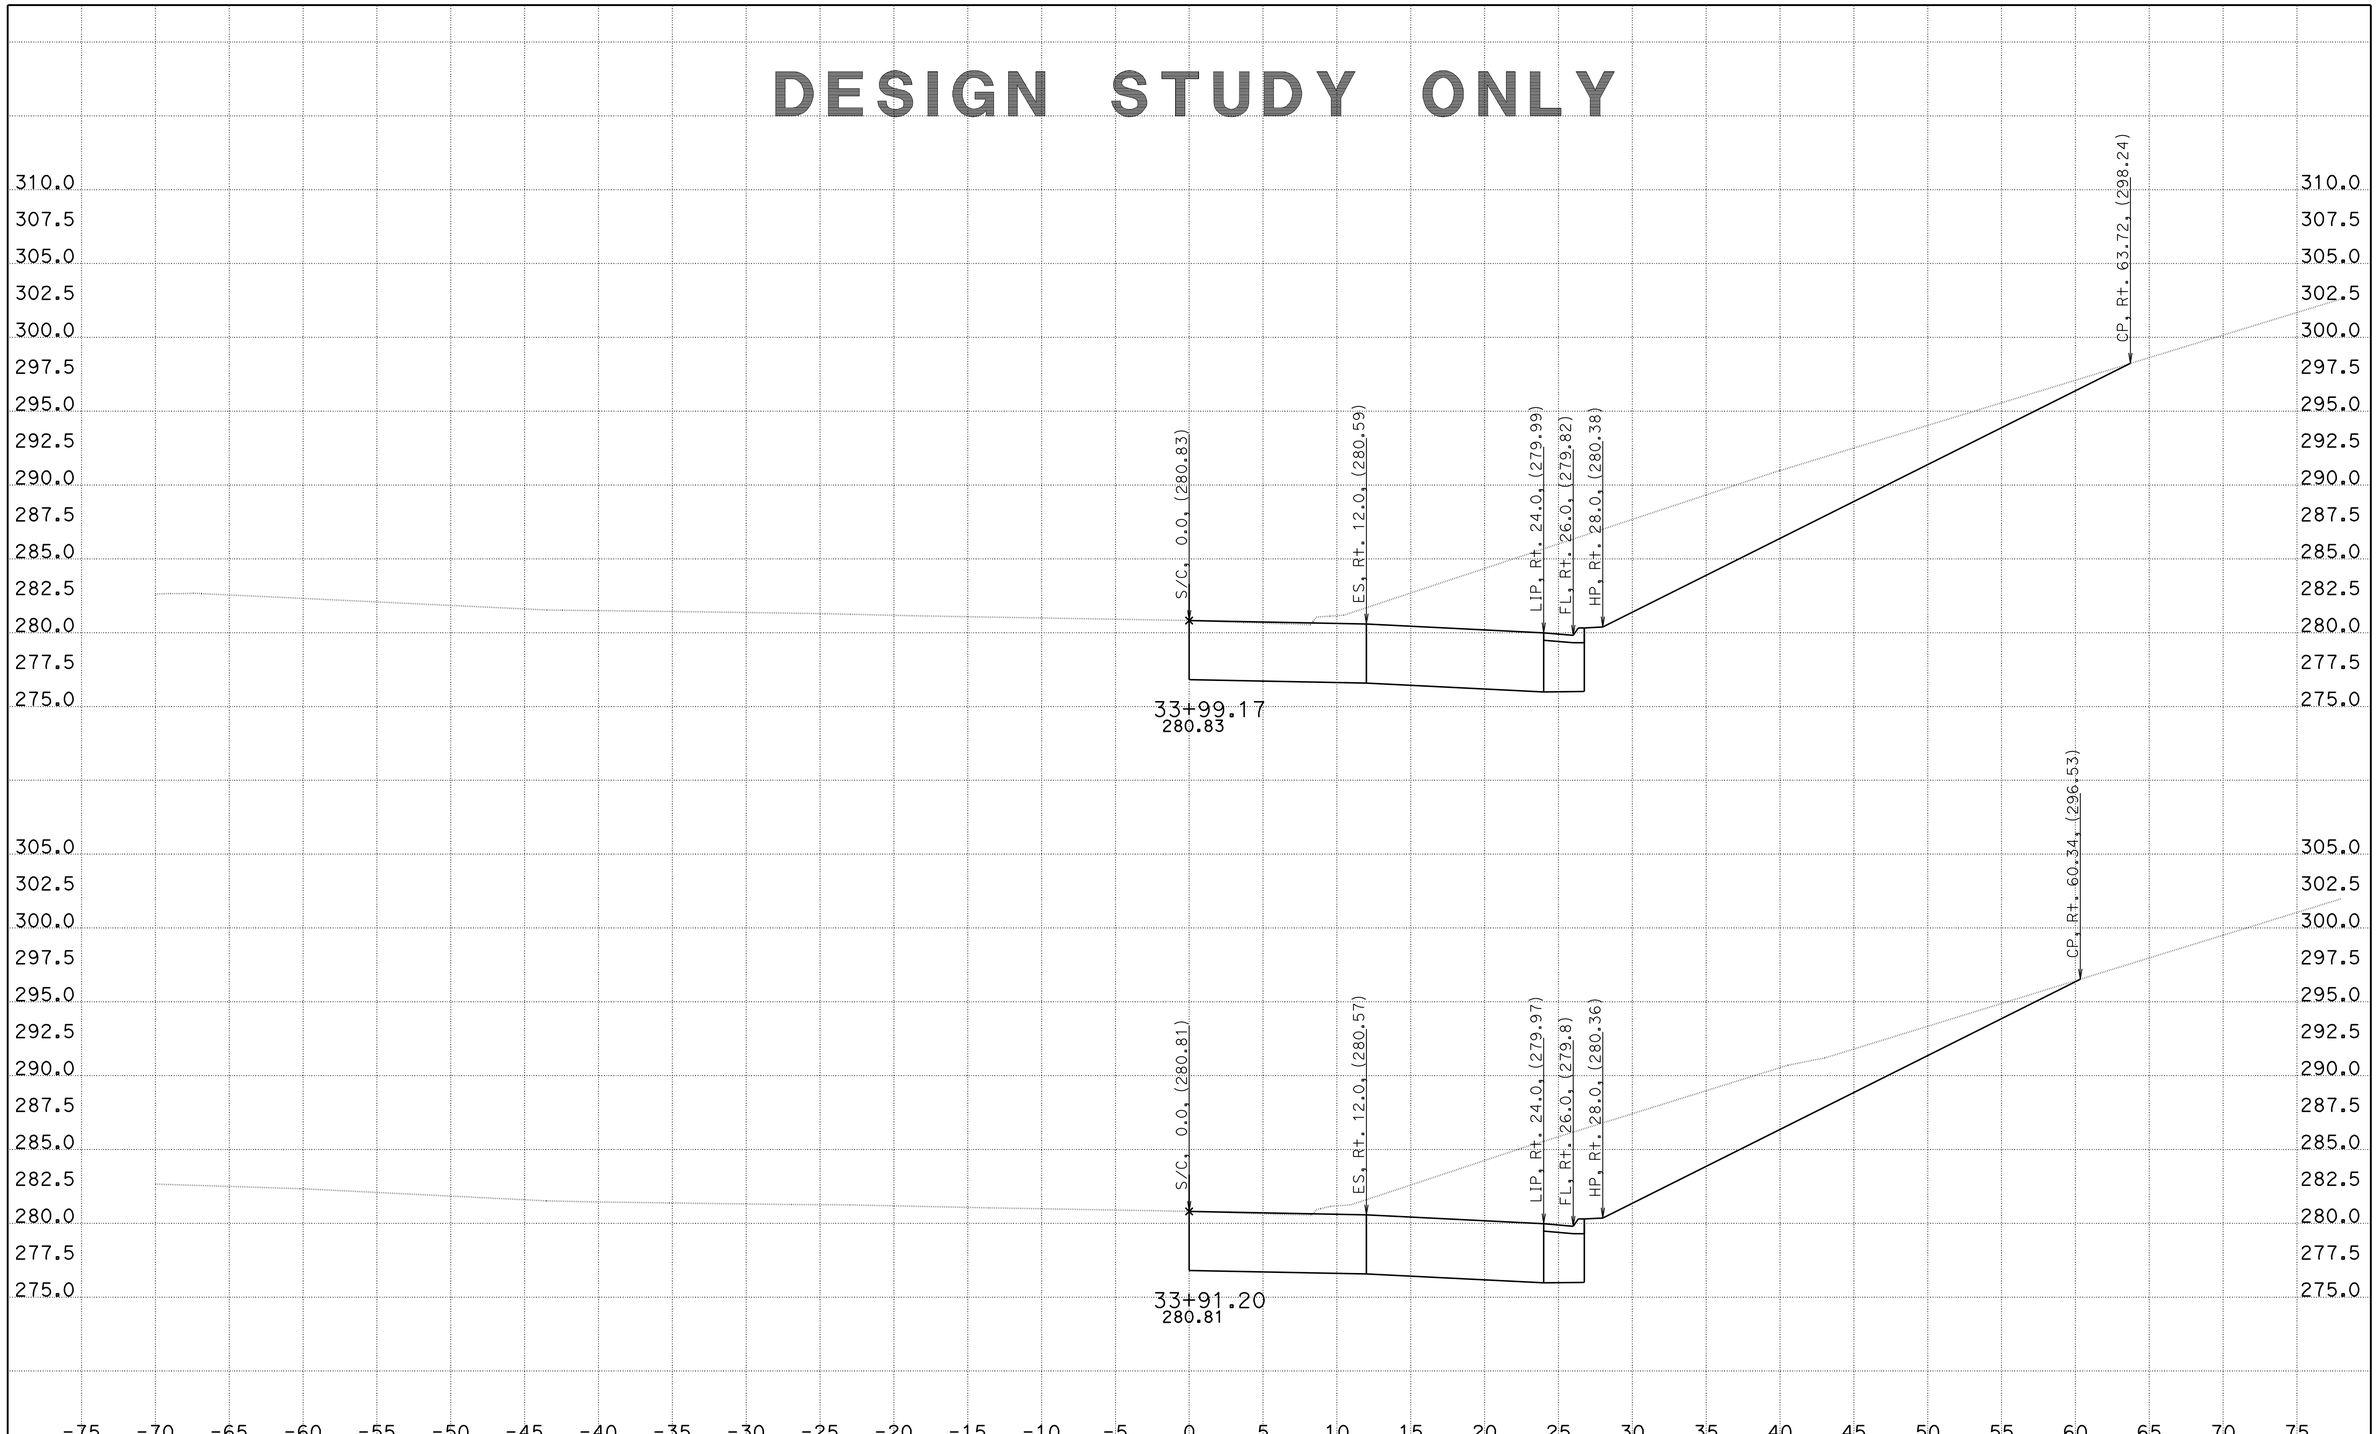

CREATED BY: RWH
DATE: 3/24/2011
KC Project: 29460 File: U:\KC_LIASON\Projects\29460\0_DESIGN\JRS1\EAR\jrs1_s2.eaR

CONTRACT: 11000003881
DIST/CO/RTE/PM: 11-SD-125
PROJECT ID: 11-SD-125

SCALE: 1" = 5' Horiz.
1" = 5' Vert.

All Dimensions are US Survey Feet

JRS
CROSS SECTIONS
SHEET 5 OF XXX

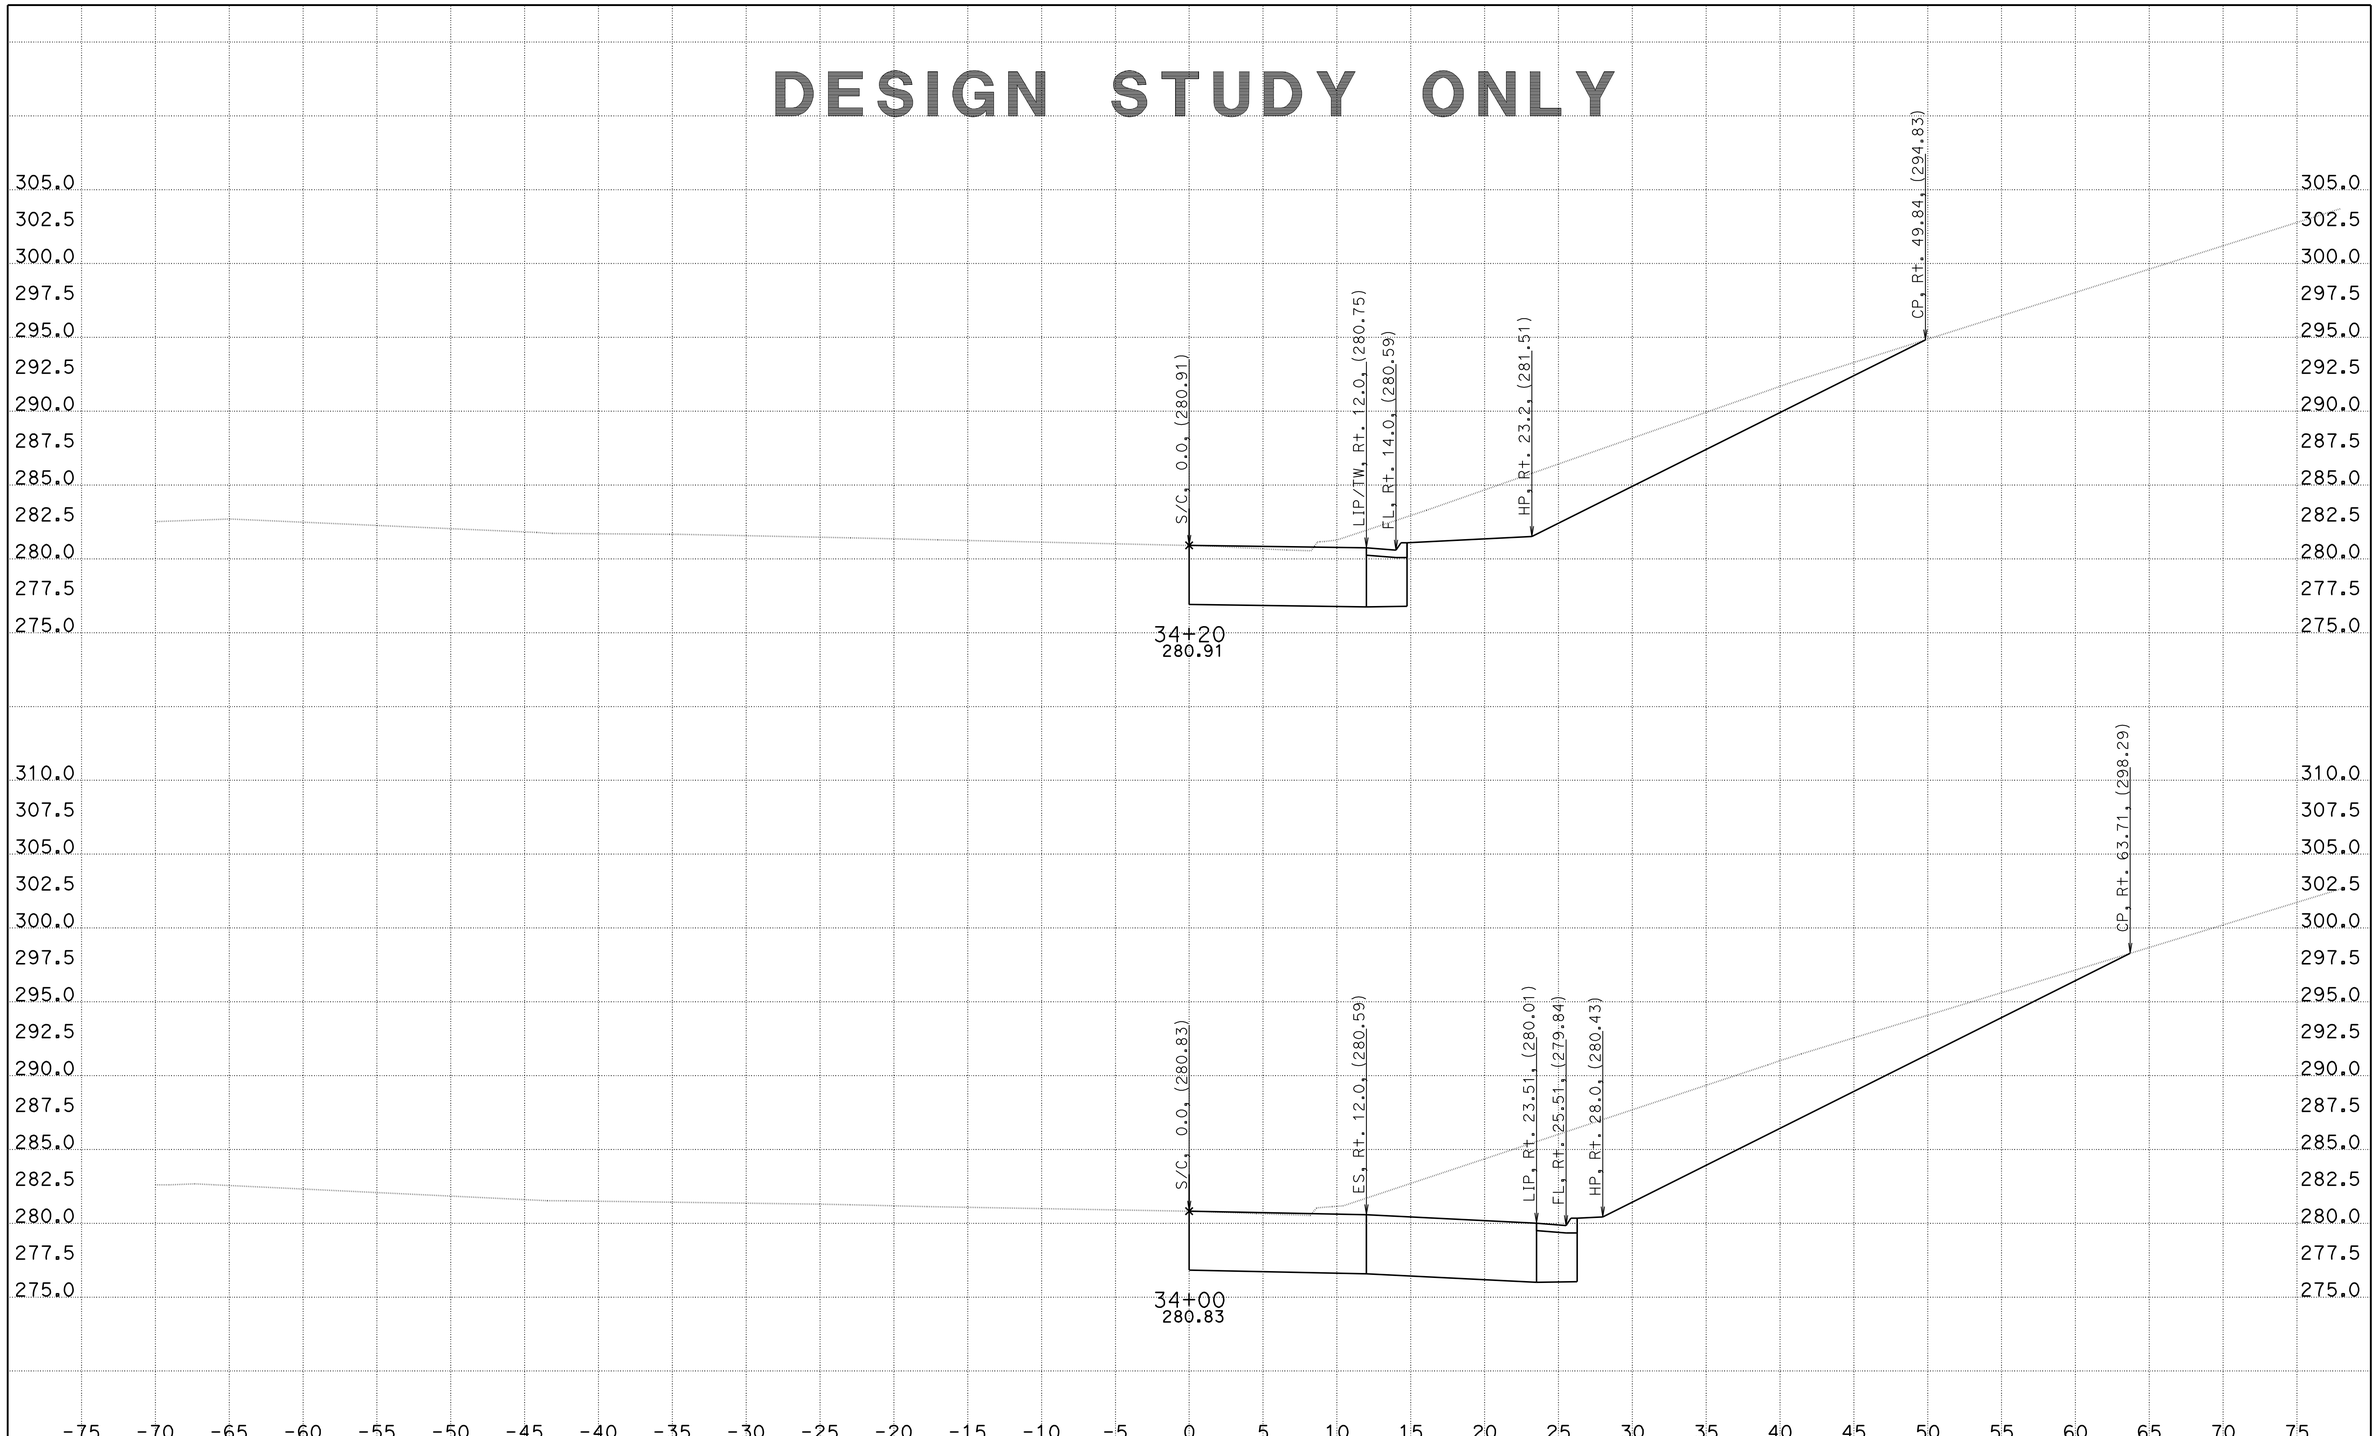

CREATED BY: RWH
DATE: 3/24/2011
KC Project: 29460 File: U:\KC_LIASON\Projects\29460\0_DESIGN\JRS1\EAR\jrs1_s2.eer

CONTRACT: 11000003881
DIST/CO/RTE/PM: 11-SD-125
PROJECT ID: 11-SD-125

SCALE: 1" = 5' Horiz.
1" = 5' Vert.

All Dimensions are US Survey Feet

JRS
CROSS SECTIONS
SHEET 6 OF XXX

DESIGN STUDY ONLY

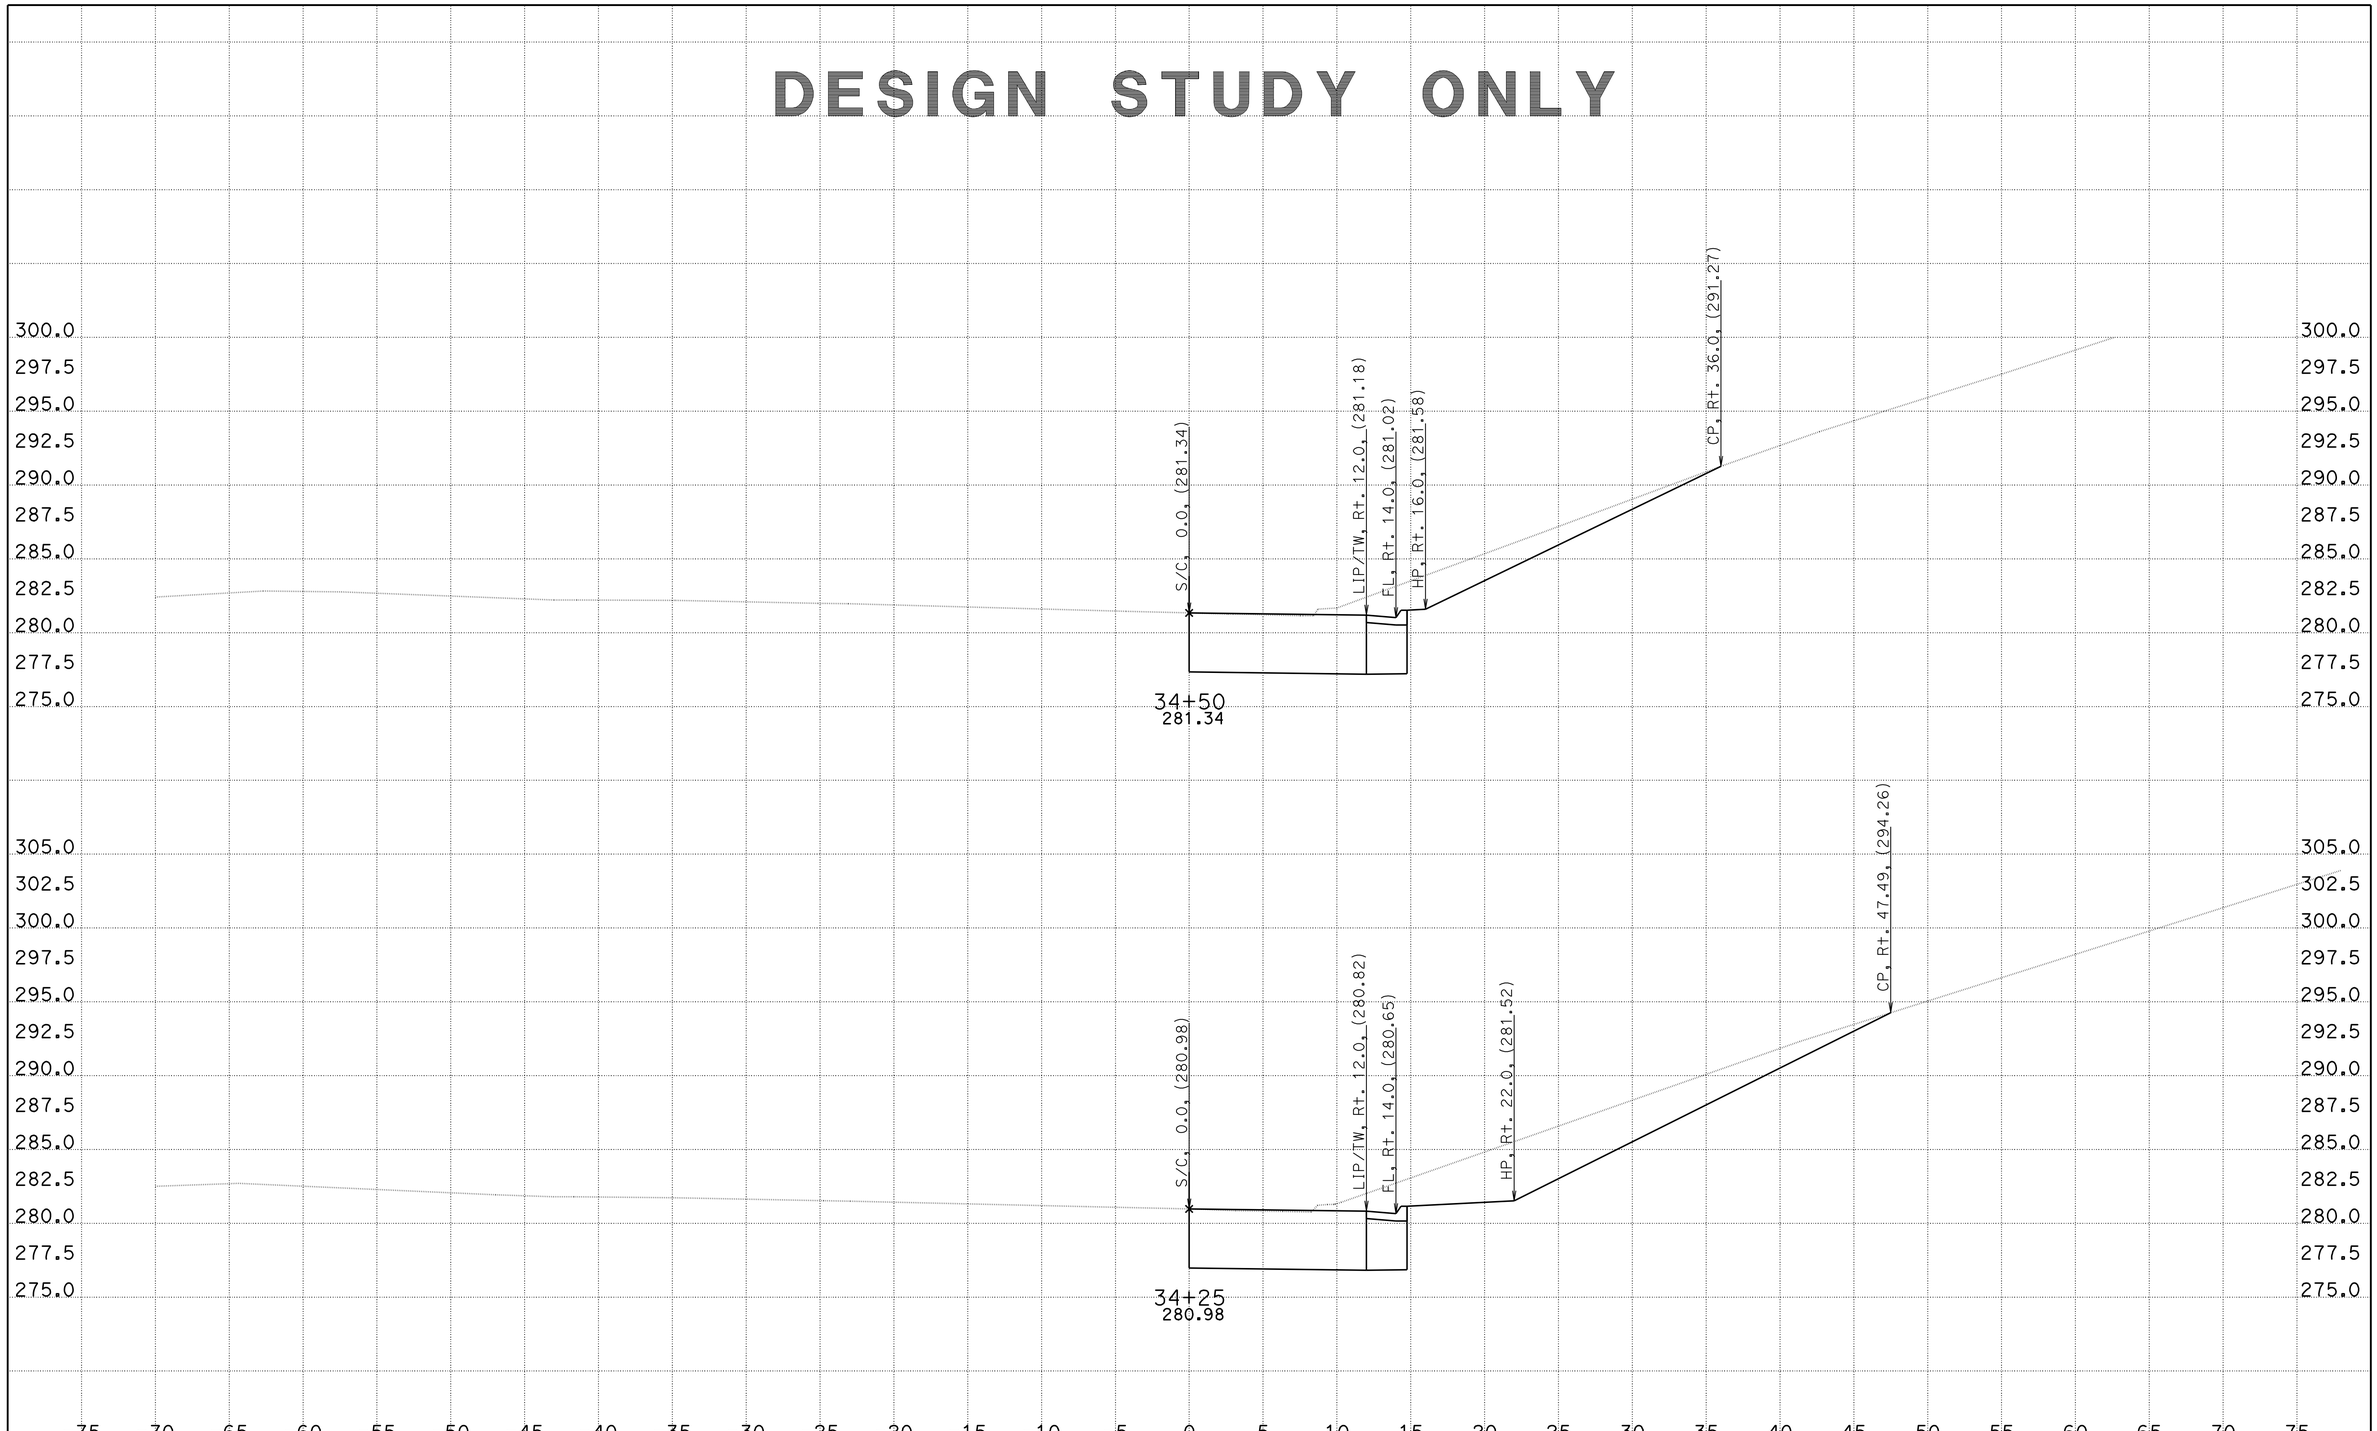

CREATED BY: RWH
DATE: 3/24/2011
KC Project: 29460 File: U:\KC_LIASON\Projects\29460\0_DESIGN\JRS1\EAR\jrs1_s2.eb

CONTRACT: 11000003881
DIST/CO/RTE/PM: 11-SD-125
PROJECT ID: 11-SD-125

SCALE: 1" = 5' Horiz.
1" = 5' Vert.

All Dimensions are US Survey Feet

JRS
CROSS SECTIONS
SHEET 7 OF XXX

DESIGN STUDY ONLY

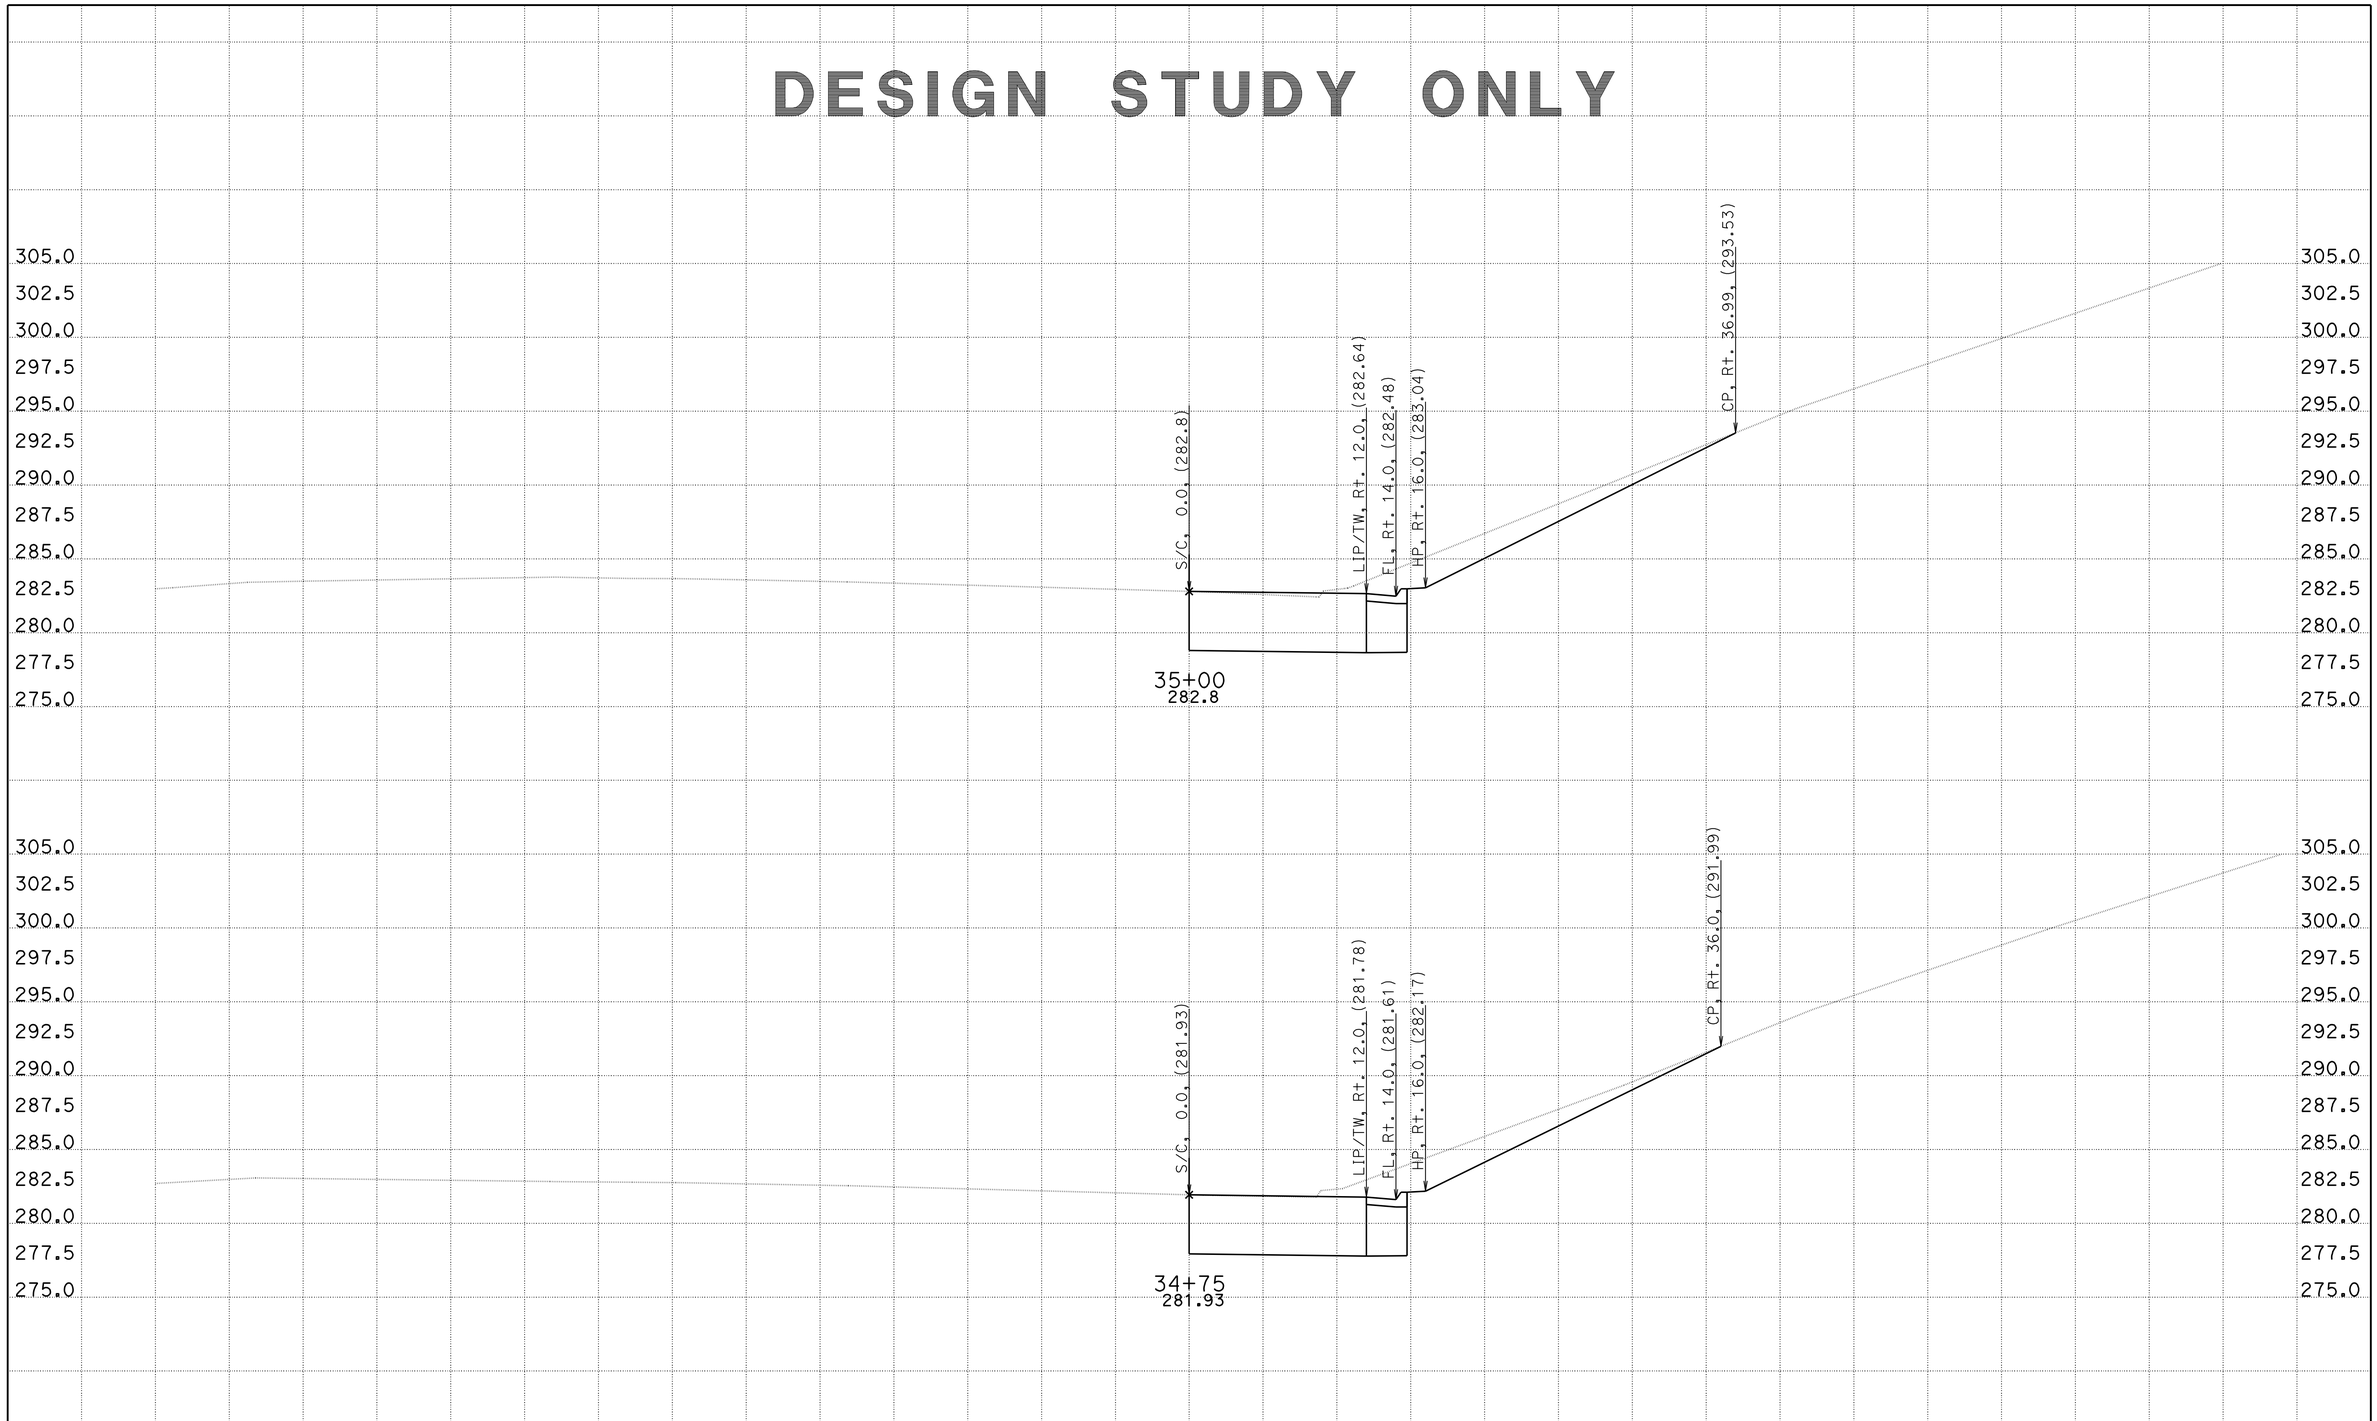

CREATED BY: RWH
DATE: 3/24/2011
KC Project: 29460 File: U:\KC_LIASON\Projects\29460\0_DESIGN\JRS1\EAR\jrs1_s2.eb

CONTRACT: 11000003881
DIST/CO/RTE/PM: 11-SD-125
PROJECT ID: 11-SD-125

SCALE: 1" = 5' Horiz.
1" = 5' Vert.

All Dimensions are US Survey Feet

JRS
CROSS SECTIONS
SHEET 8 OF XXX

DESIGN STUDY ONLY

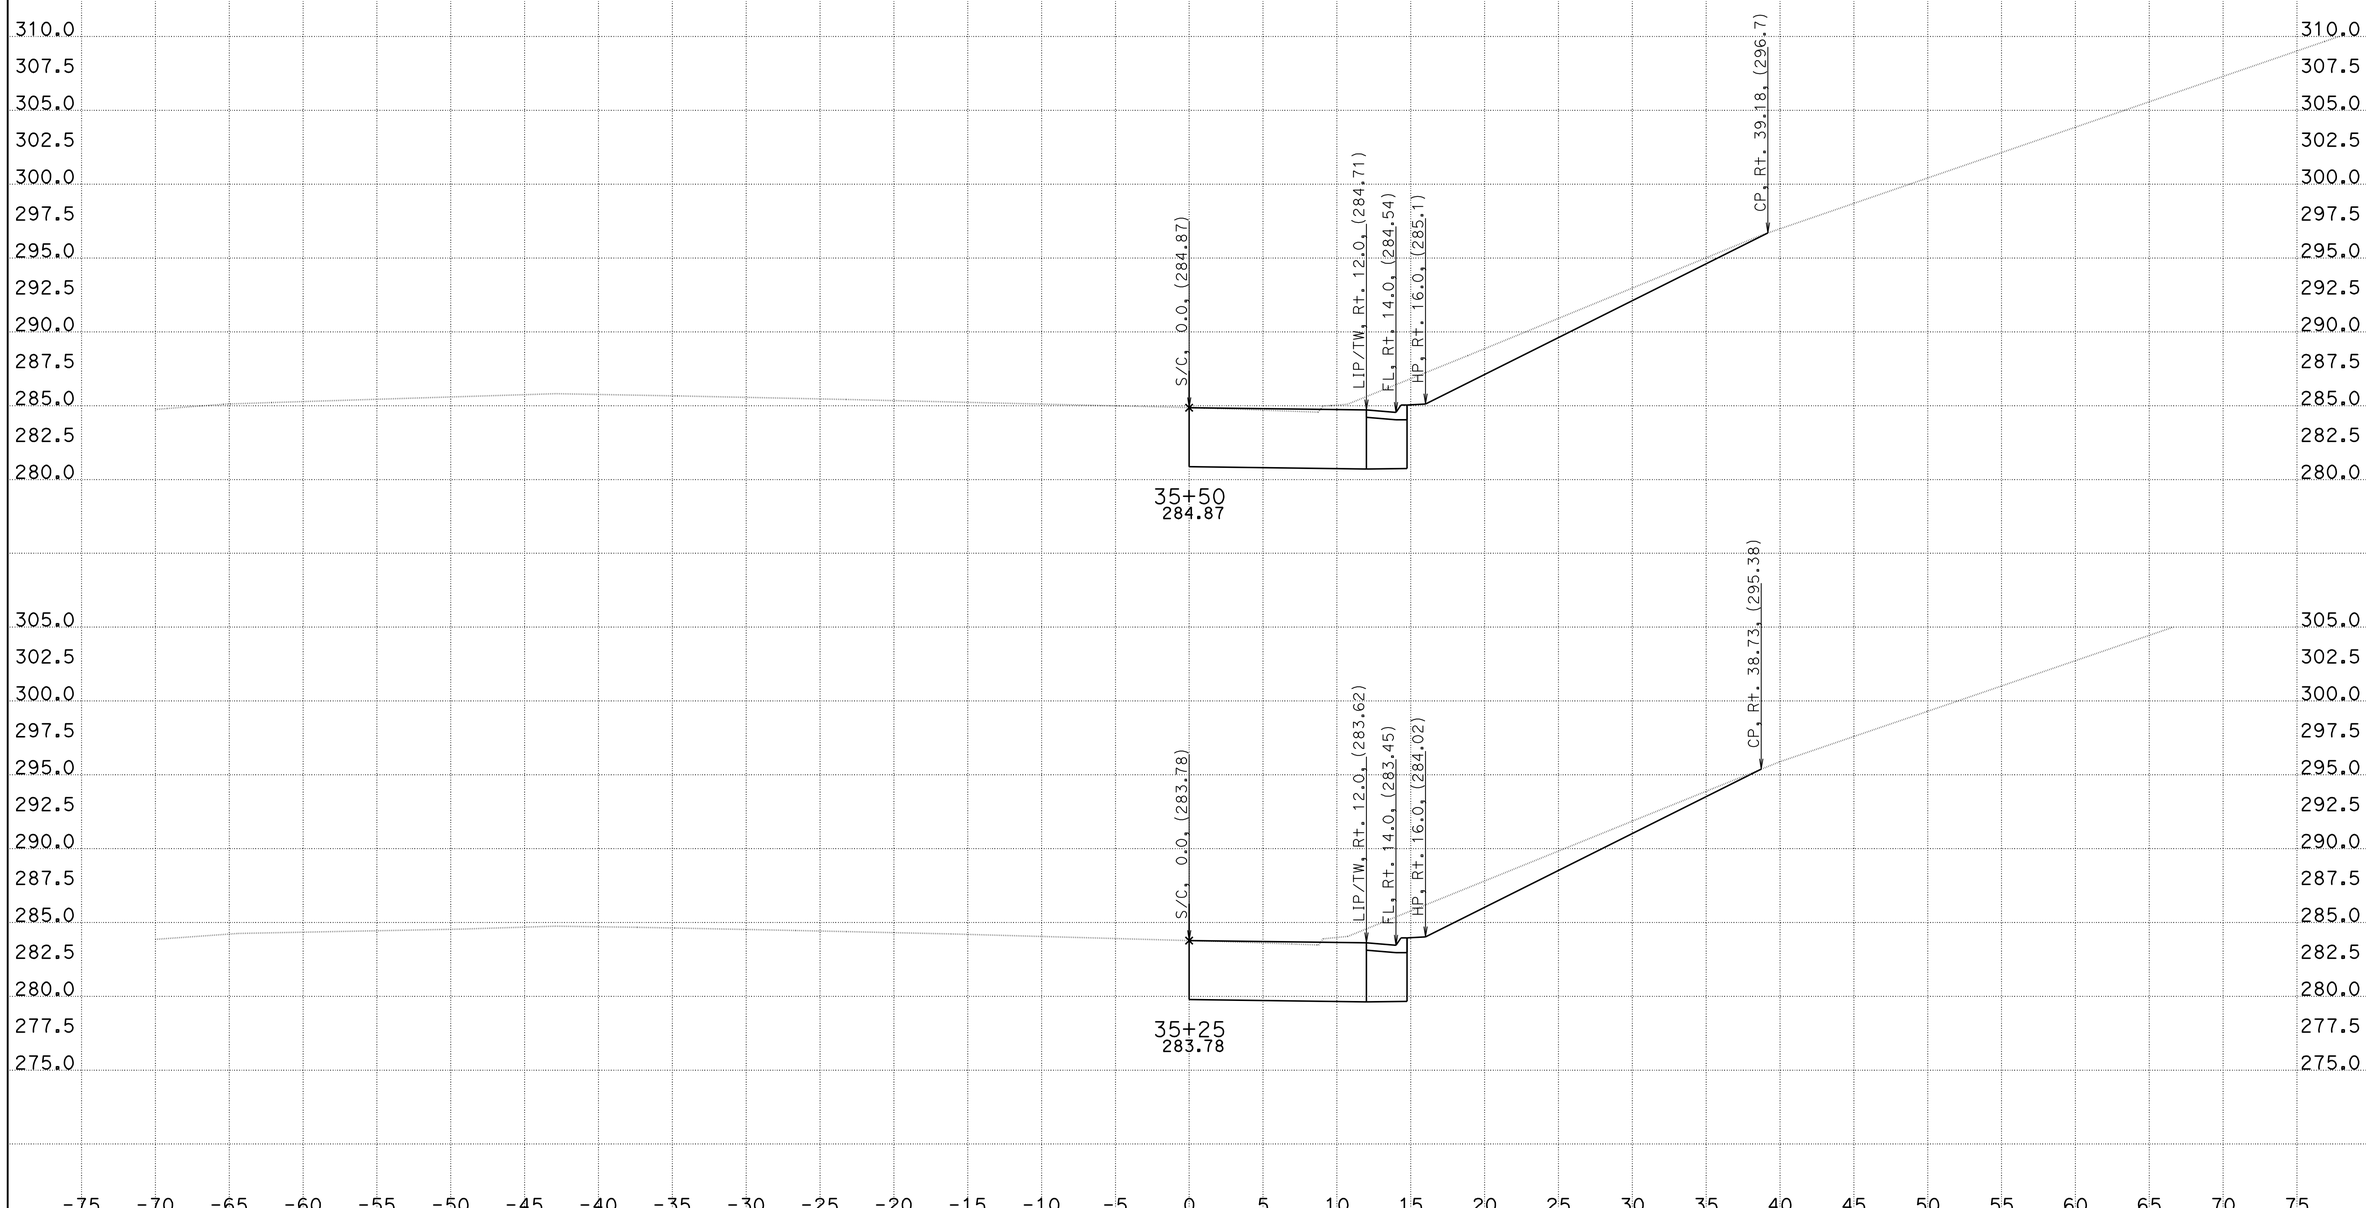

CREATED BY: RWH
DATE: 3/24/2011
KC Project: 29460

CONTRACT: 11000003881
DIST/CO/RTE/PM: 11-SD-125
File: U:\KC_LIASON\Projects\29460\0_DESIGN\JRS1\EAR\jrs1_s2.eb PROJECT ID: 11-SD-125

SCALE: 1" = 5' Horiz.
1" = 5' Vert.

All Dimensions are US Survey Feet

JRS
CROSS SECTIONS
SHEET 9 OF XXX

DESIGN STUDY ONLY

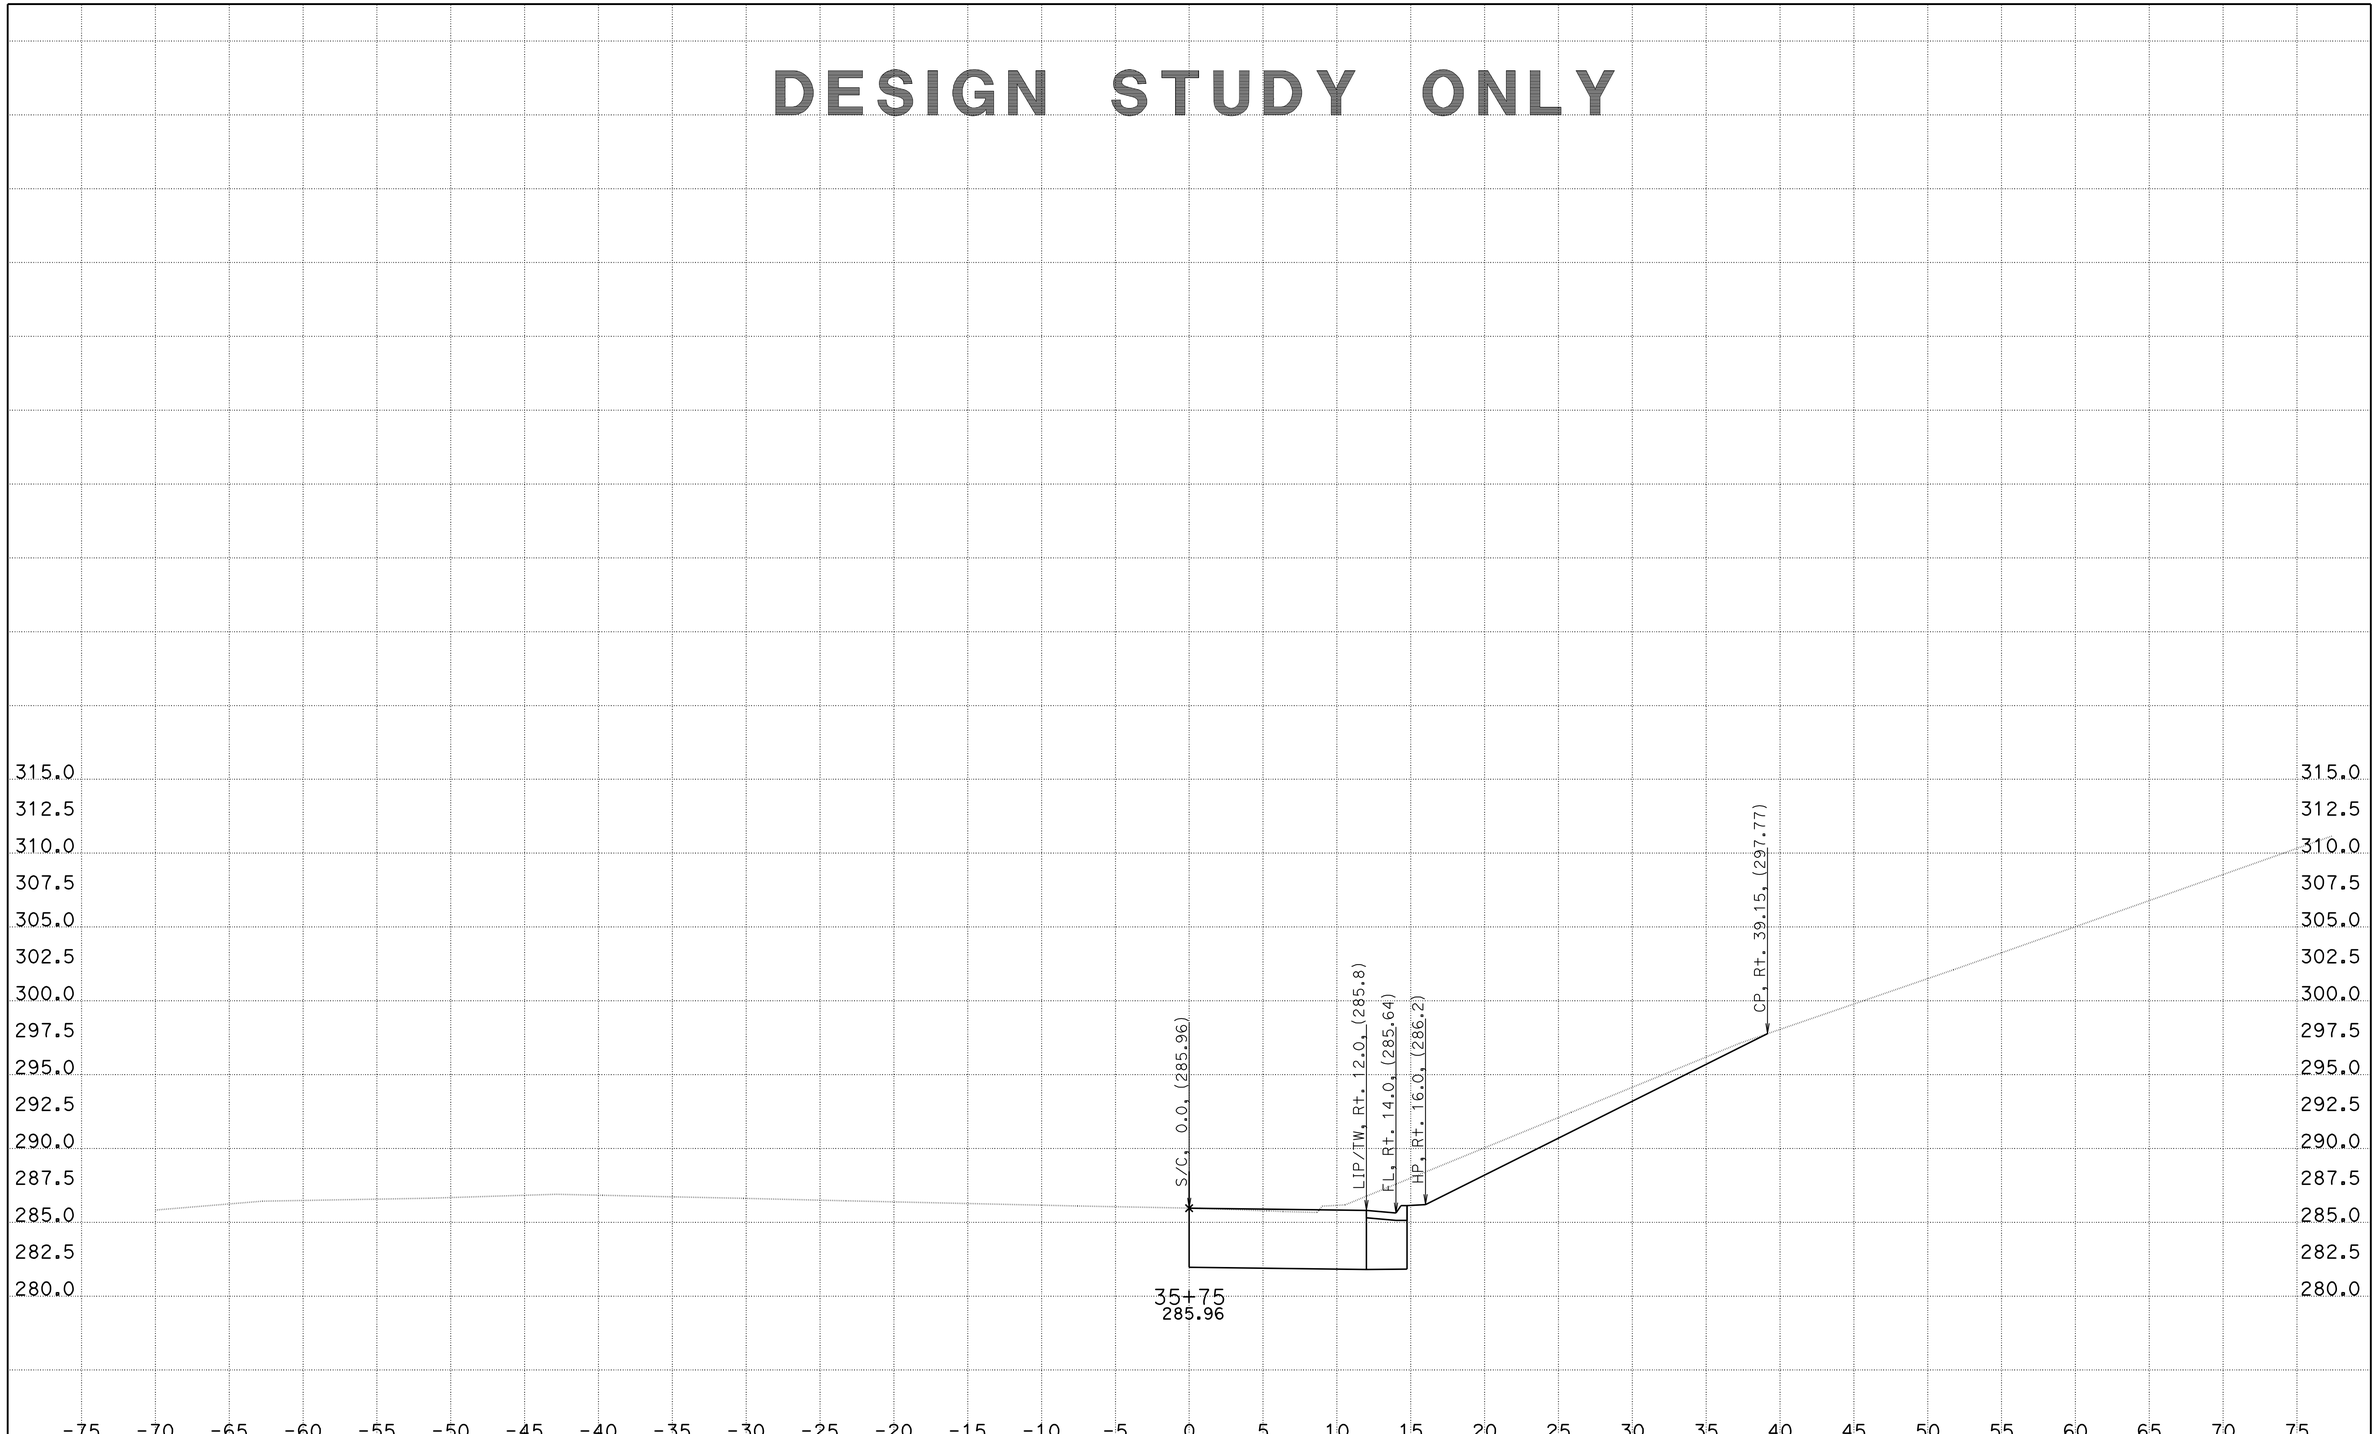

CREATED BY: RWH
DATE: 3/24/2011
KC Project: 29460 File: U:\KC_LIASON\Projects\29460\0_DESIGN\JRS1\EAR\jrs1_s2.eer

CONTRACT: 11000003881
DIST/CO/RTE/PM: 11-SD-125
PROJECT ID: 11-SD-125

SCALE: 1" = 5' Horiz.
1" = 5' Vert.

All Dimensions are US Survey Feet

JRS
CROSS SECTIONS
SHEET 10 OF XXX

DESIGN STUDY ONLY

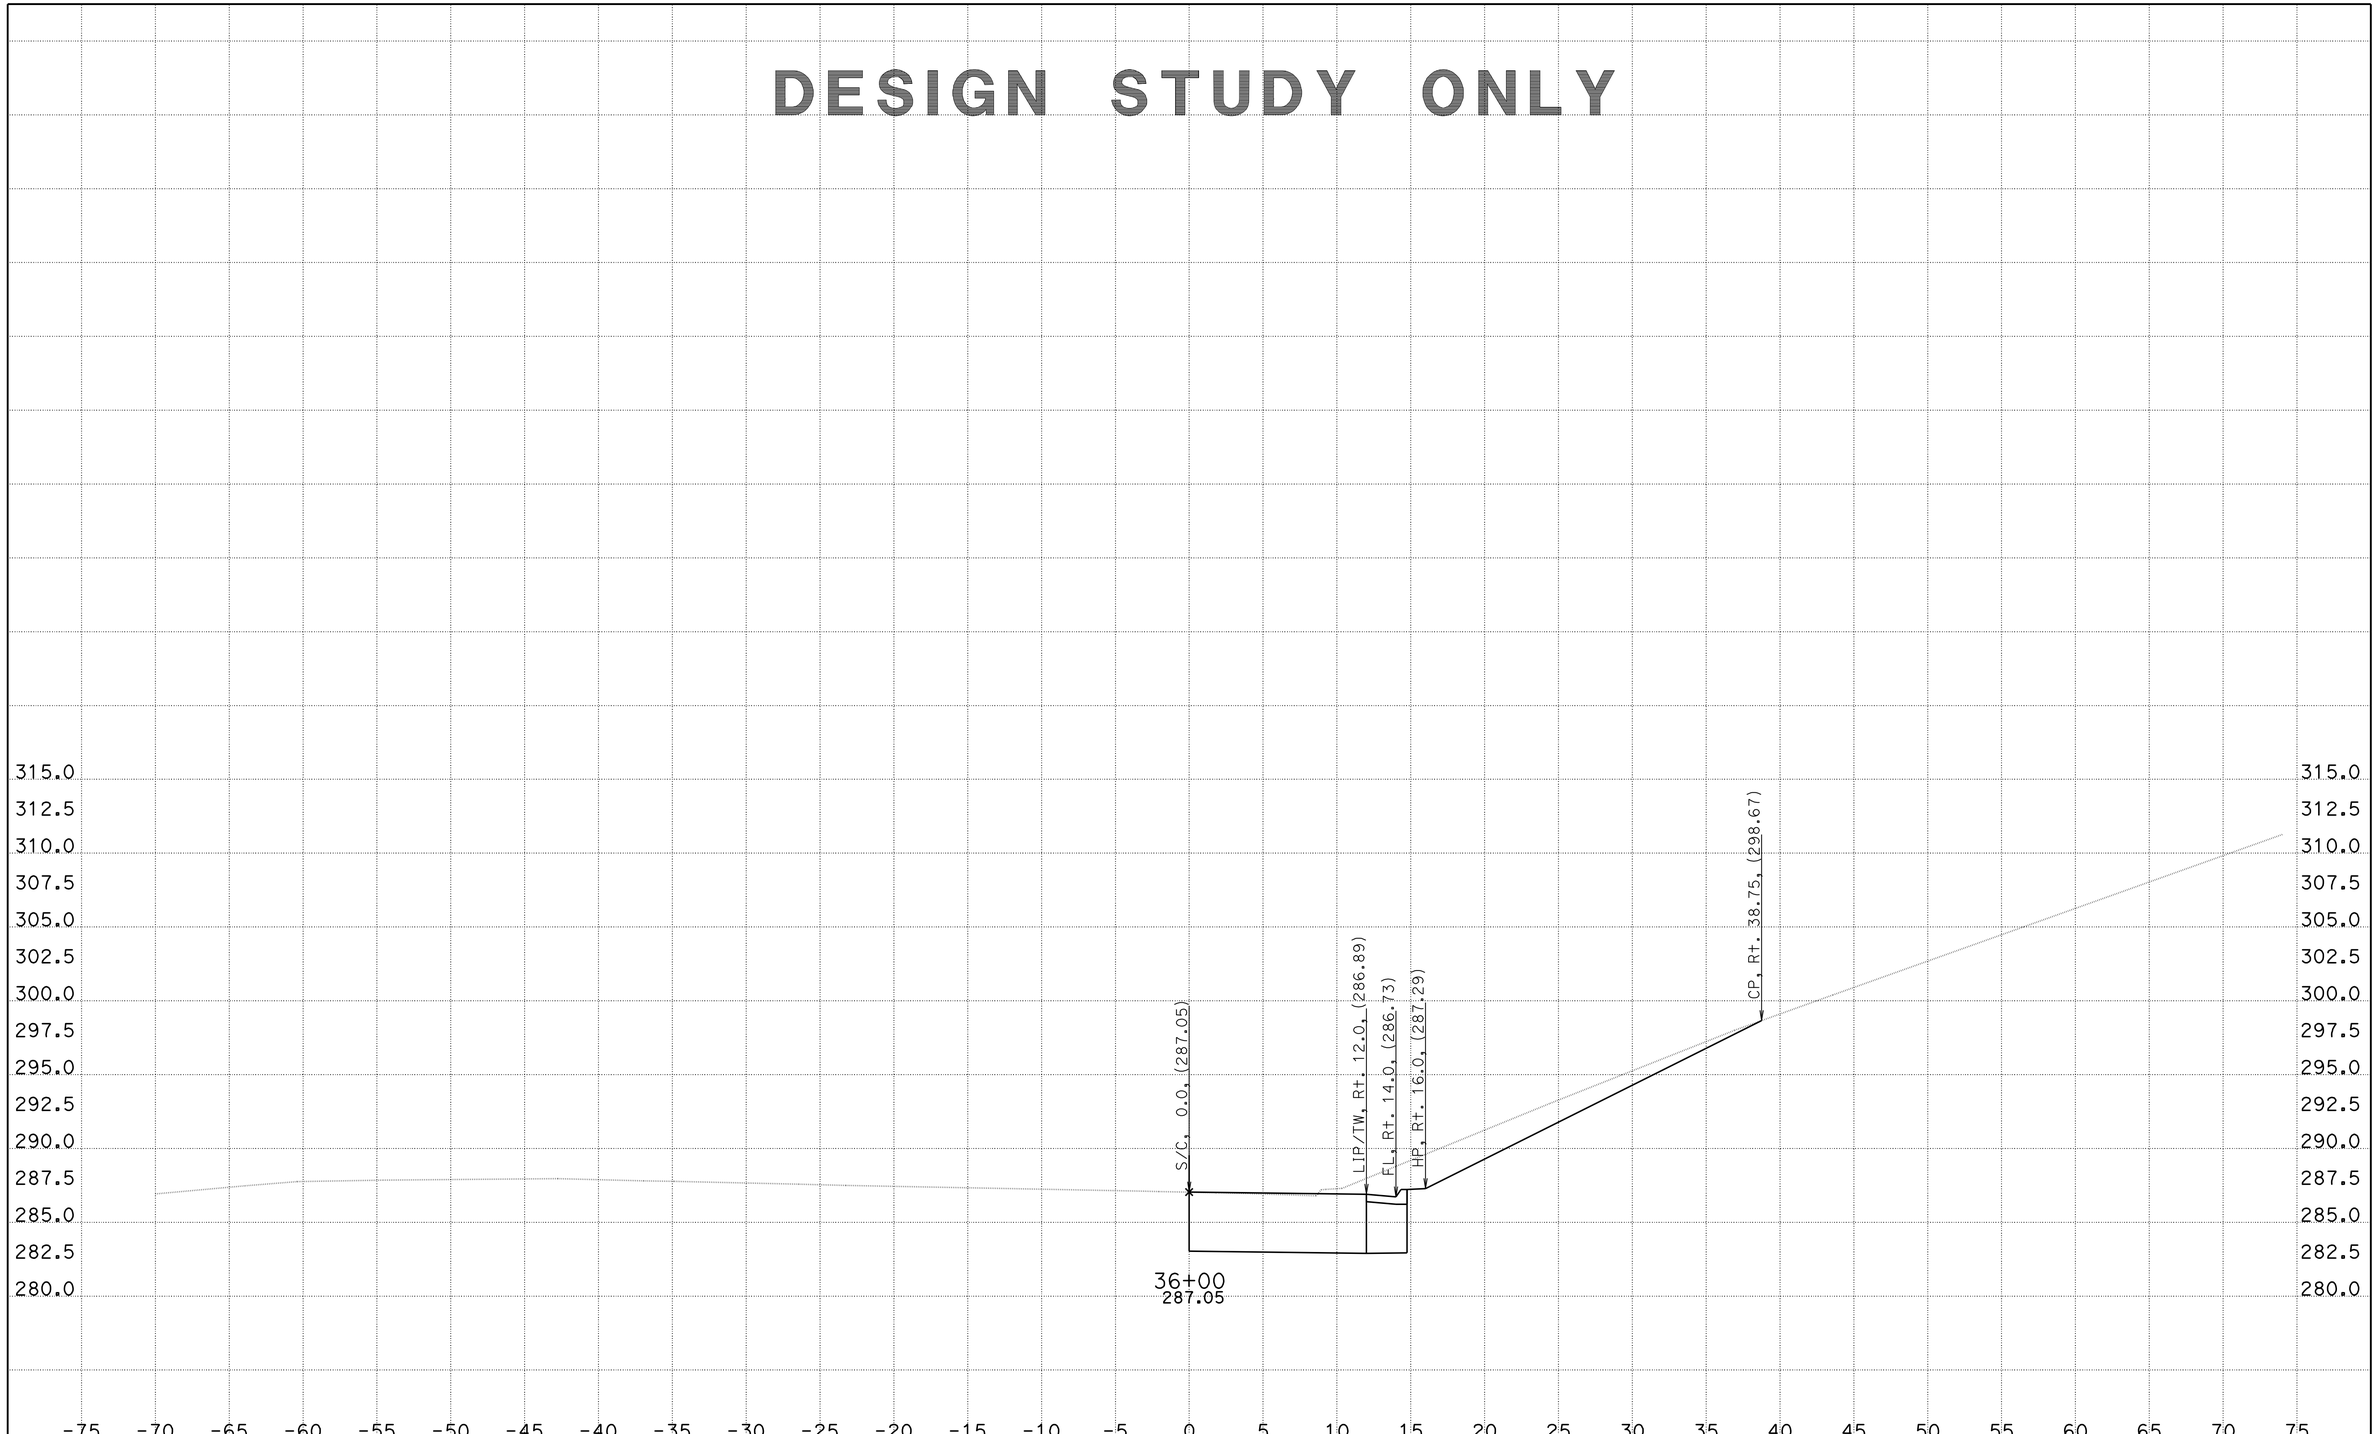

CREATED BY: RWH
DATE: 3/24/2011
KC Project: 29460 File: U:\KC_LIASON\Projects\29460\0_DESIGN\JRS1\EAR\jrs1_s2.eaPROJECT ID: 11-SD-125

CONTRACT: 11000003881
DIST/CO/RTE/PM: 11-SD-125

SCALE: 1" = 5' Horiz.
1" = 5' Vert.

All Dimensions are US Survey Feet

JRS
CROSS SECTIONS
SHEET 11 OF XXX

DESIGN STUDY ONLY

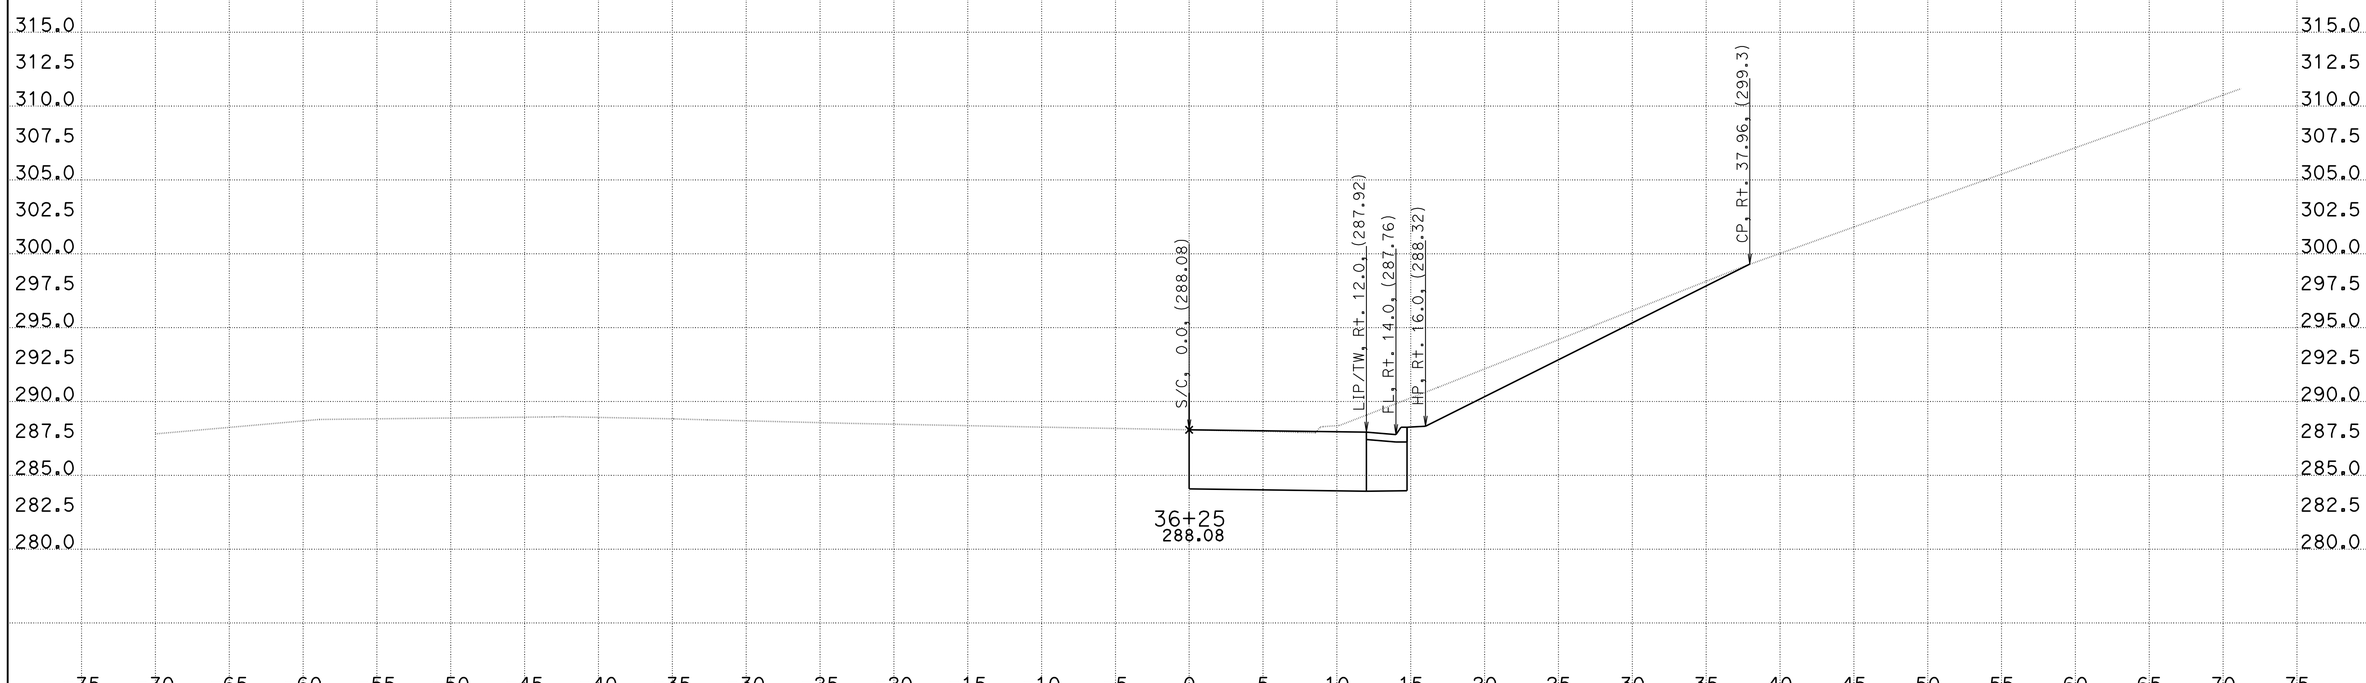

CREATED BY: RWH
DATE: 3/24/2011
KC Project: 29460 File: U:\KC_LIASON\Projects\29460\0_DESIGN\JRS1\EAR\jrs1_s2.eaPROJECT ID: 11-SD-125

CONTRACT: 11000003881
DIST/CO/RTE/PM: 11-SD-125

SCALE: 1" = 5' Horiz.
1" = 5' Vert.

All Dimensions are US Survey Feet

JRS
CROSS SECTIONS
SHEET 12 OF XXX

DESIGN STUDY ONLY

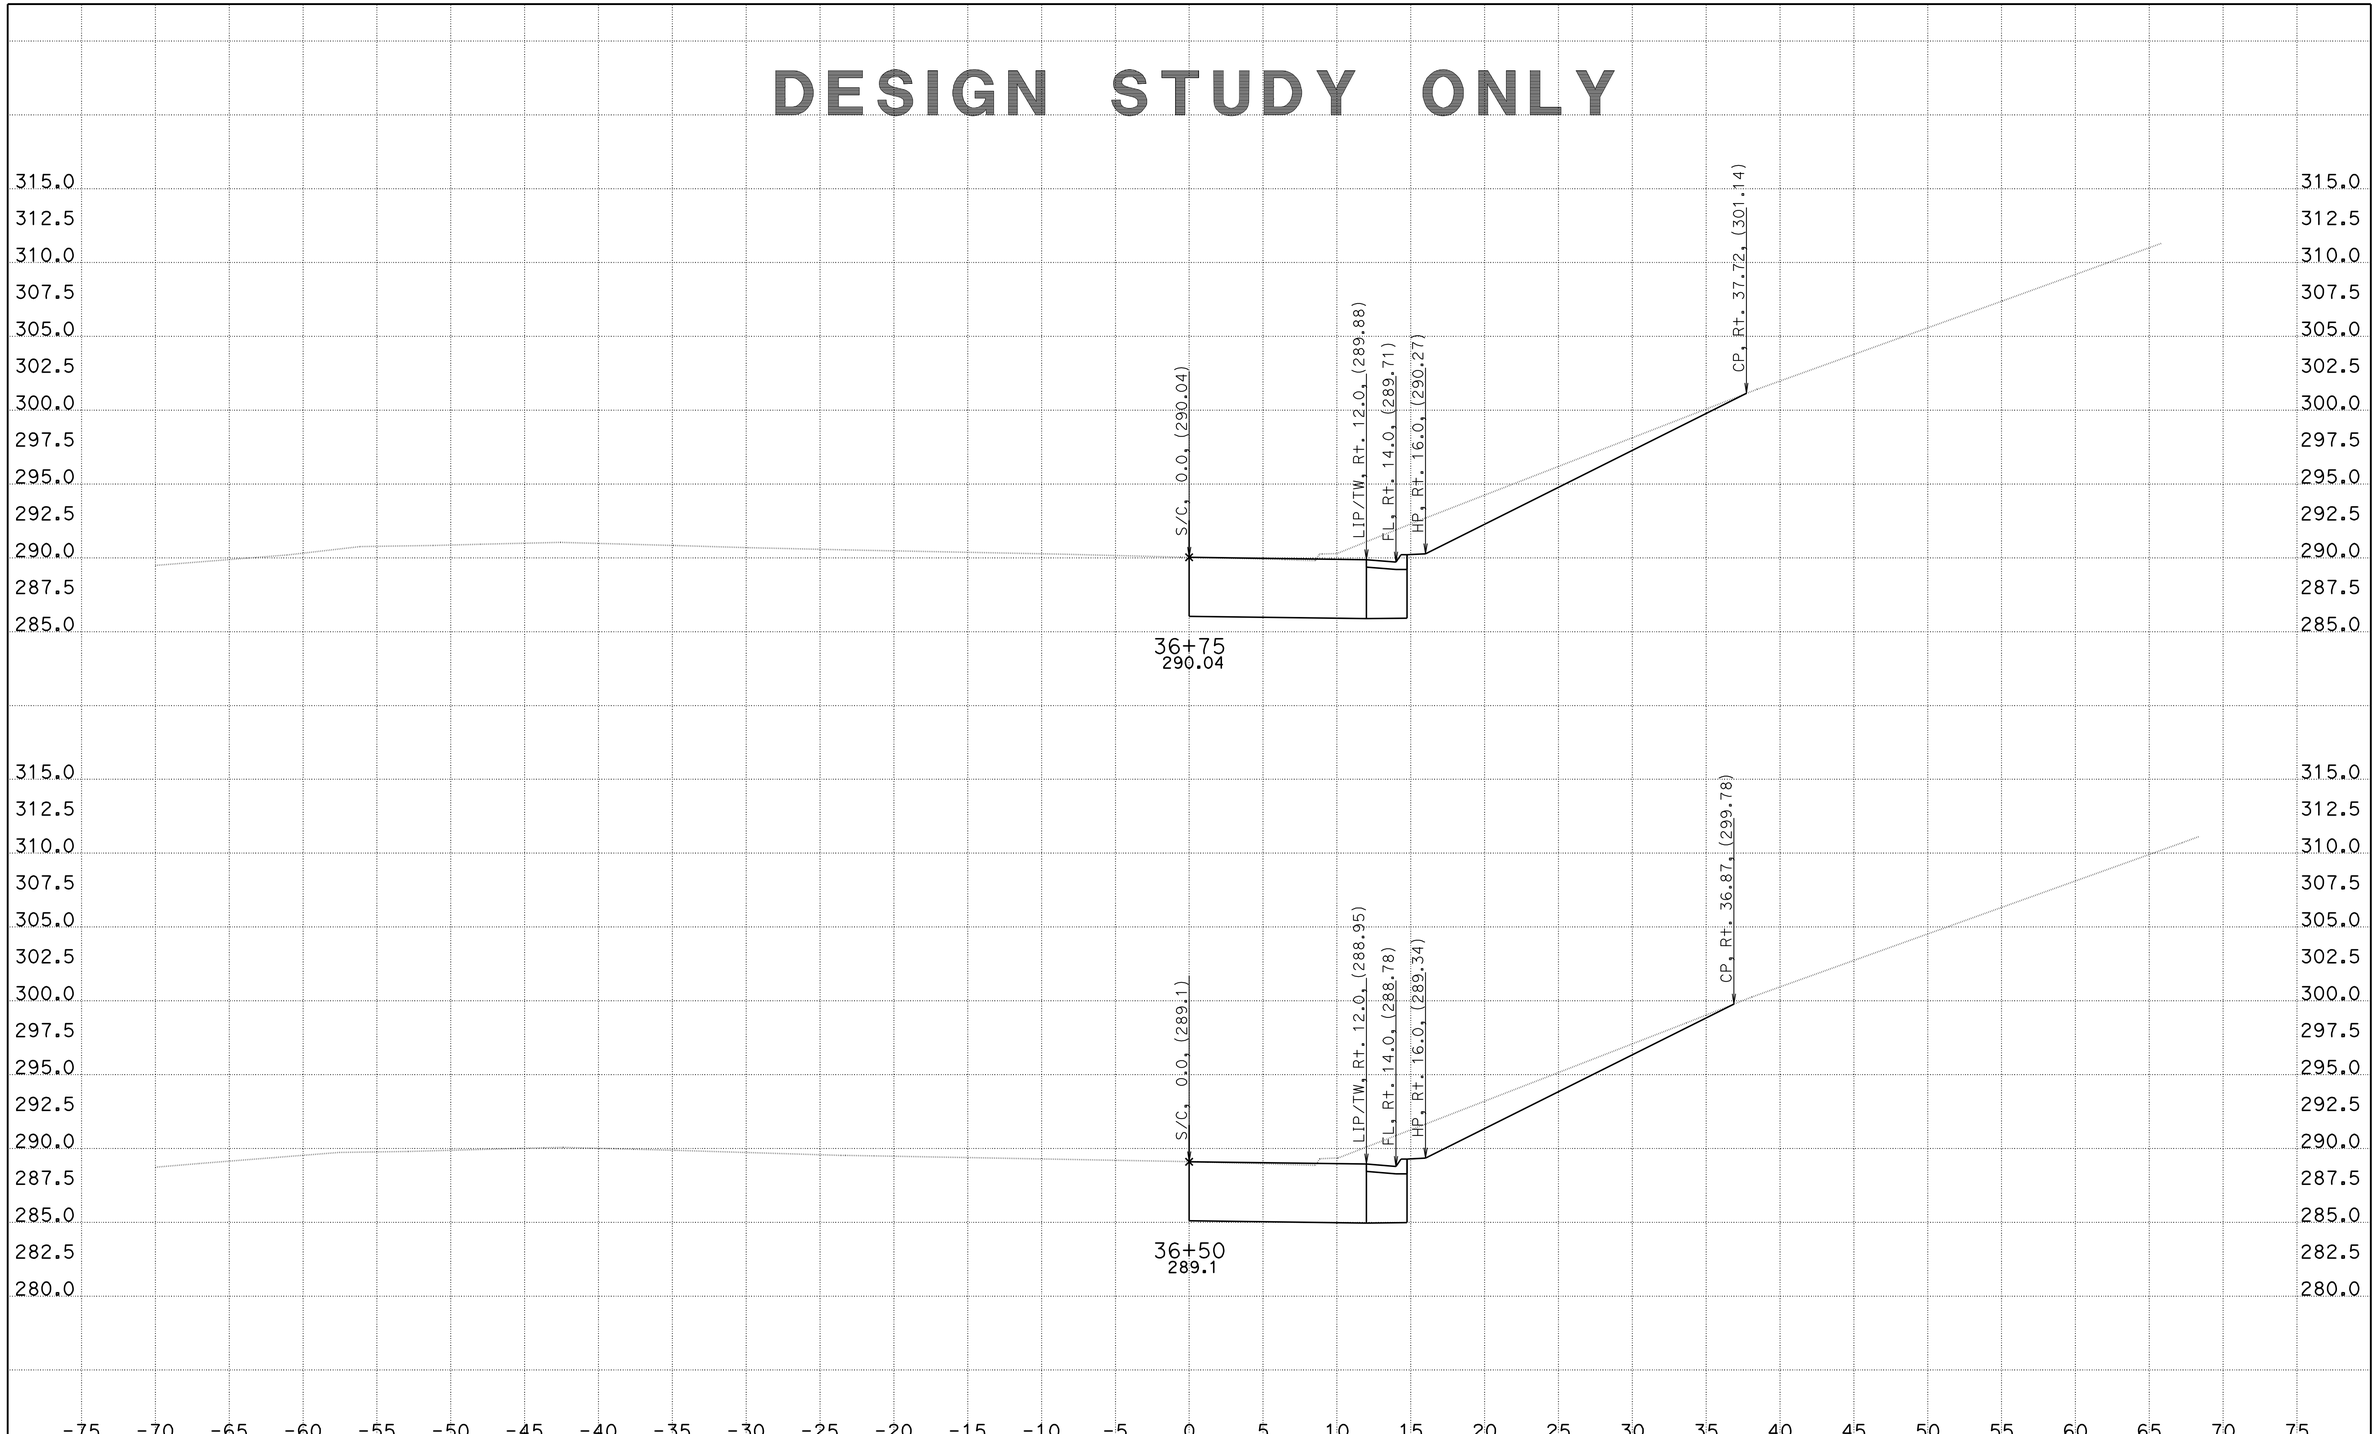

CREATED BY: RWH
DATE: 3/24/2011
KC Project: 29460 File: U:\KC_LIASON\Projects\29460\0_DESIGN\JRS1\EAR\jrs1_s2.eaPROJECT ID: 11-SD-125

CONTRACT: 11000003881
DIST/CO/RTE/PM: 11-SD-125

SCALE: 1" = 5' Horiz.
1" = 5' Vert.

All Dimensions are US Survey Feet

JRS
CROSS SECTIONS
SHEET 13 OF XXX

DESIGN STUDY ONLY

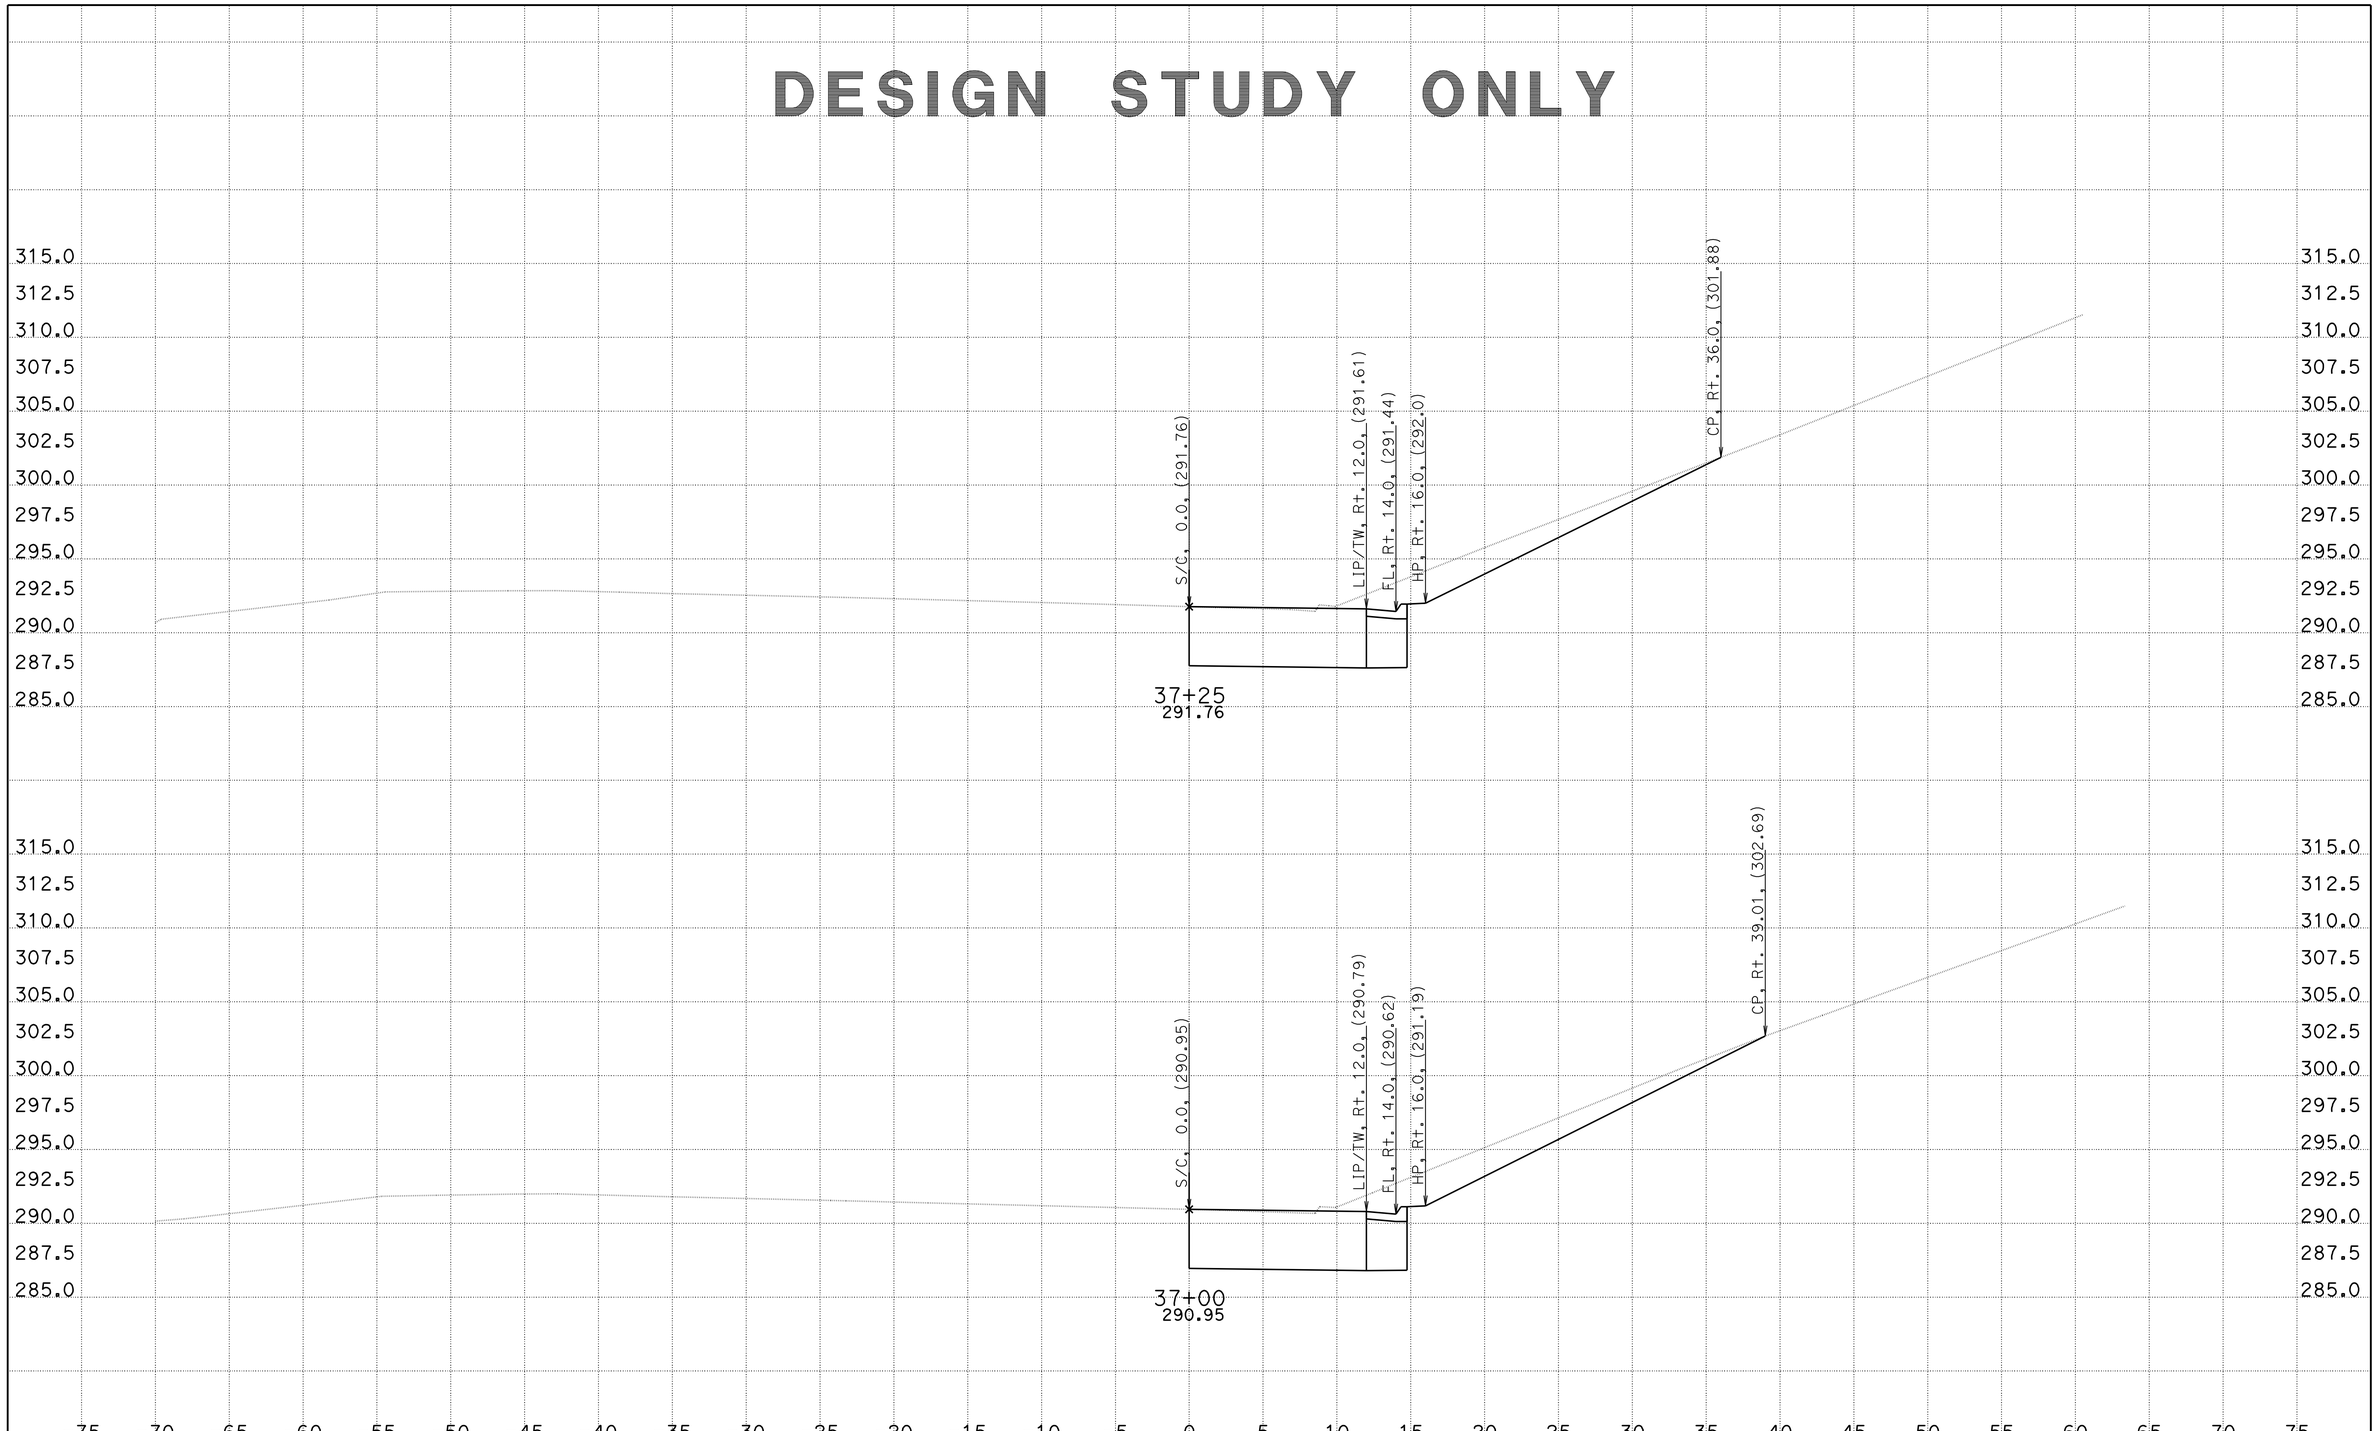

CREATED BY: RWH
DATE: 3/24/2011
KC Project: 29460 File: U:\KC_LIASON\Projects\29460\0_DESIGN\JRS1\EAR\jrs1_s2.eb

CONTRACT: 11000003881
DIST/CO/RTE/PM: 11-SD-125
PROJECT ID: 11-SD-125

SCALE: 1" = 5' Horiz.
1" = 5' Vert.

All Dimensions are US Survey Feet

JRS
CROSS SECTIONS
SHEET 14 OF XXX

DESIGN STUDY ONLY

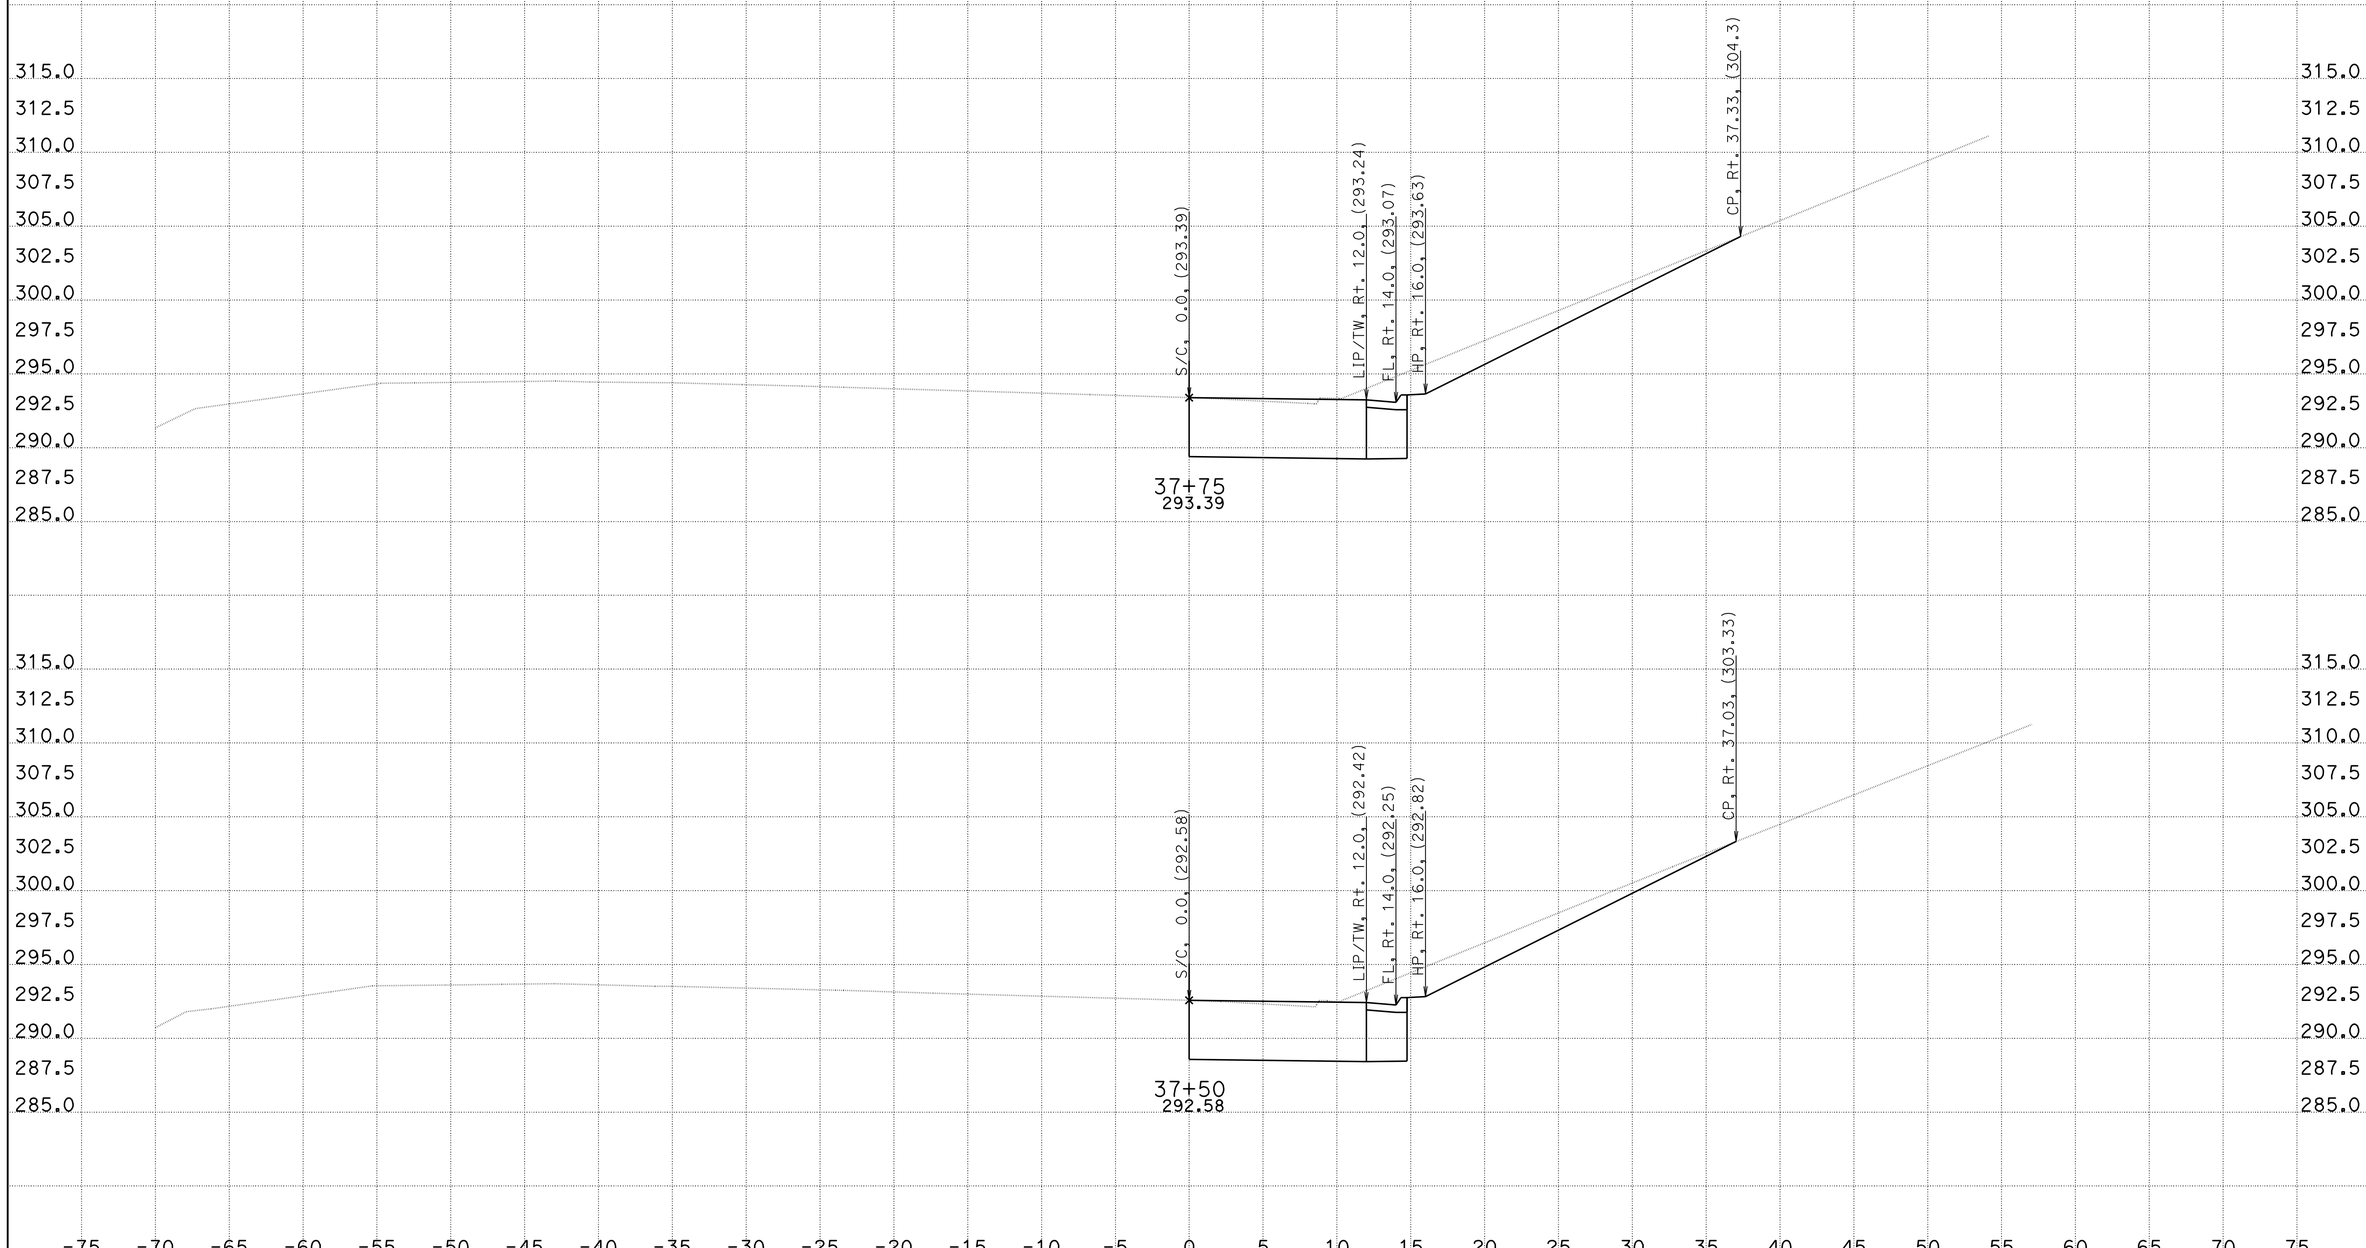

CREATED BY: RWH
DATE: 3/24/2011
KC Project: 29460 File: U:\KC_LIASON\Projects\29460\0_DESIGN\JRS1\EAR\jrs1_s2.eb

CONTRACT: 11000003881
DIST/CO/RTE/PM: 11-SD-125
PROJECT ID: 11-SD-125

SCALE: 1" = 5' Horiz.
1" = 5' Vert.

All Dimensions are US Survey Feet

JRS
CROSS SECTIONS
SHEET 15 OF XXX

DESIGN STUDY ONLY

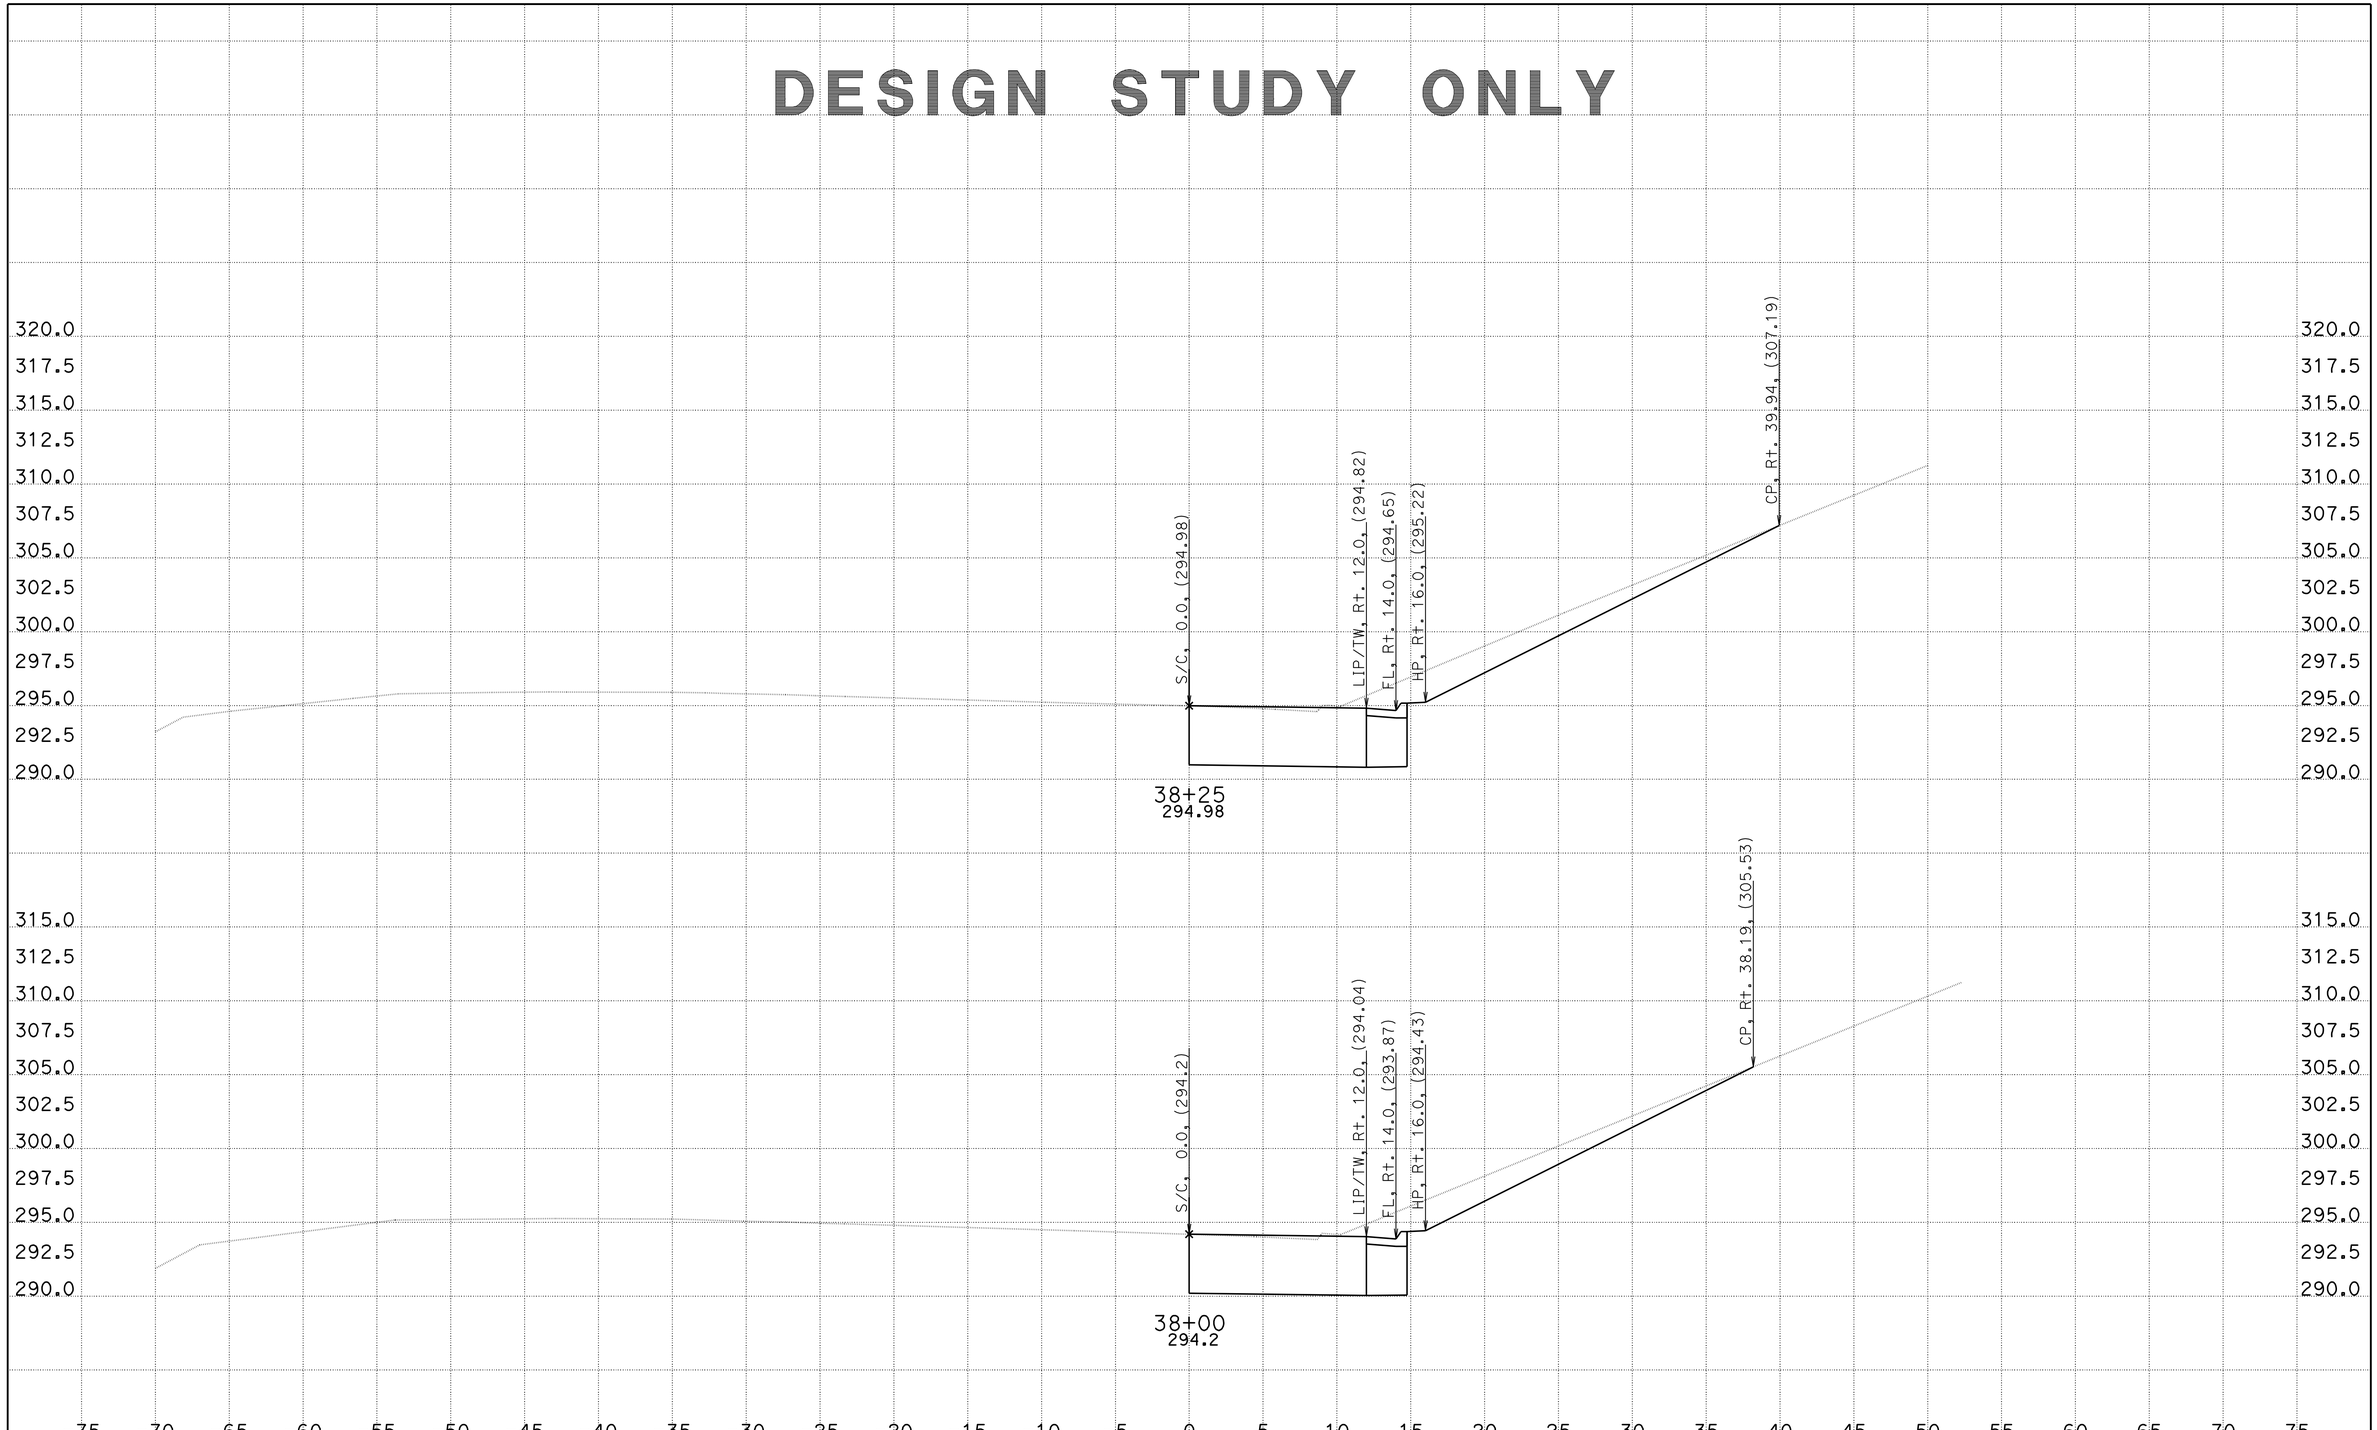

CREATED BY: RWH
DATE: 3/24/2011
KC Project: 29460

CONTRACT: 11000003881
DIST/CO/RTE/PM: 11-SD-125
File: U:\KC_LIASON\Projects\29460\0_DESIGN\JRS1\EAR\jrs1_s2.eaPROJECT ID: 11-SD-125

SCALE: 1" = 5' Horiz.
1" = 5' Vert.

All Dimensions are US Survey Feet

JRS
CROSS SECTIONS
SHEET 16 OF XXX

DESIGN STUDY ONLY

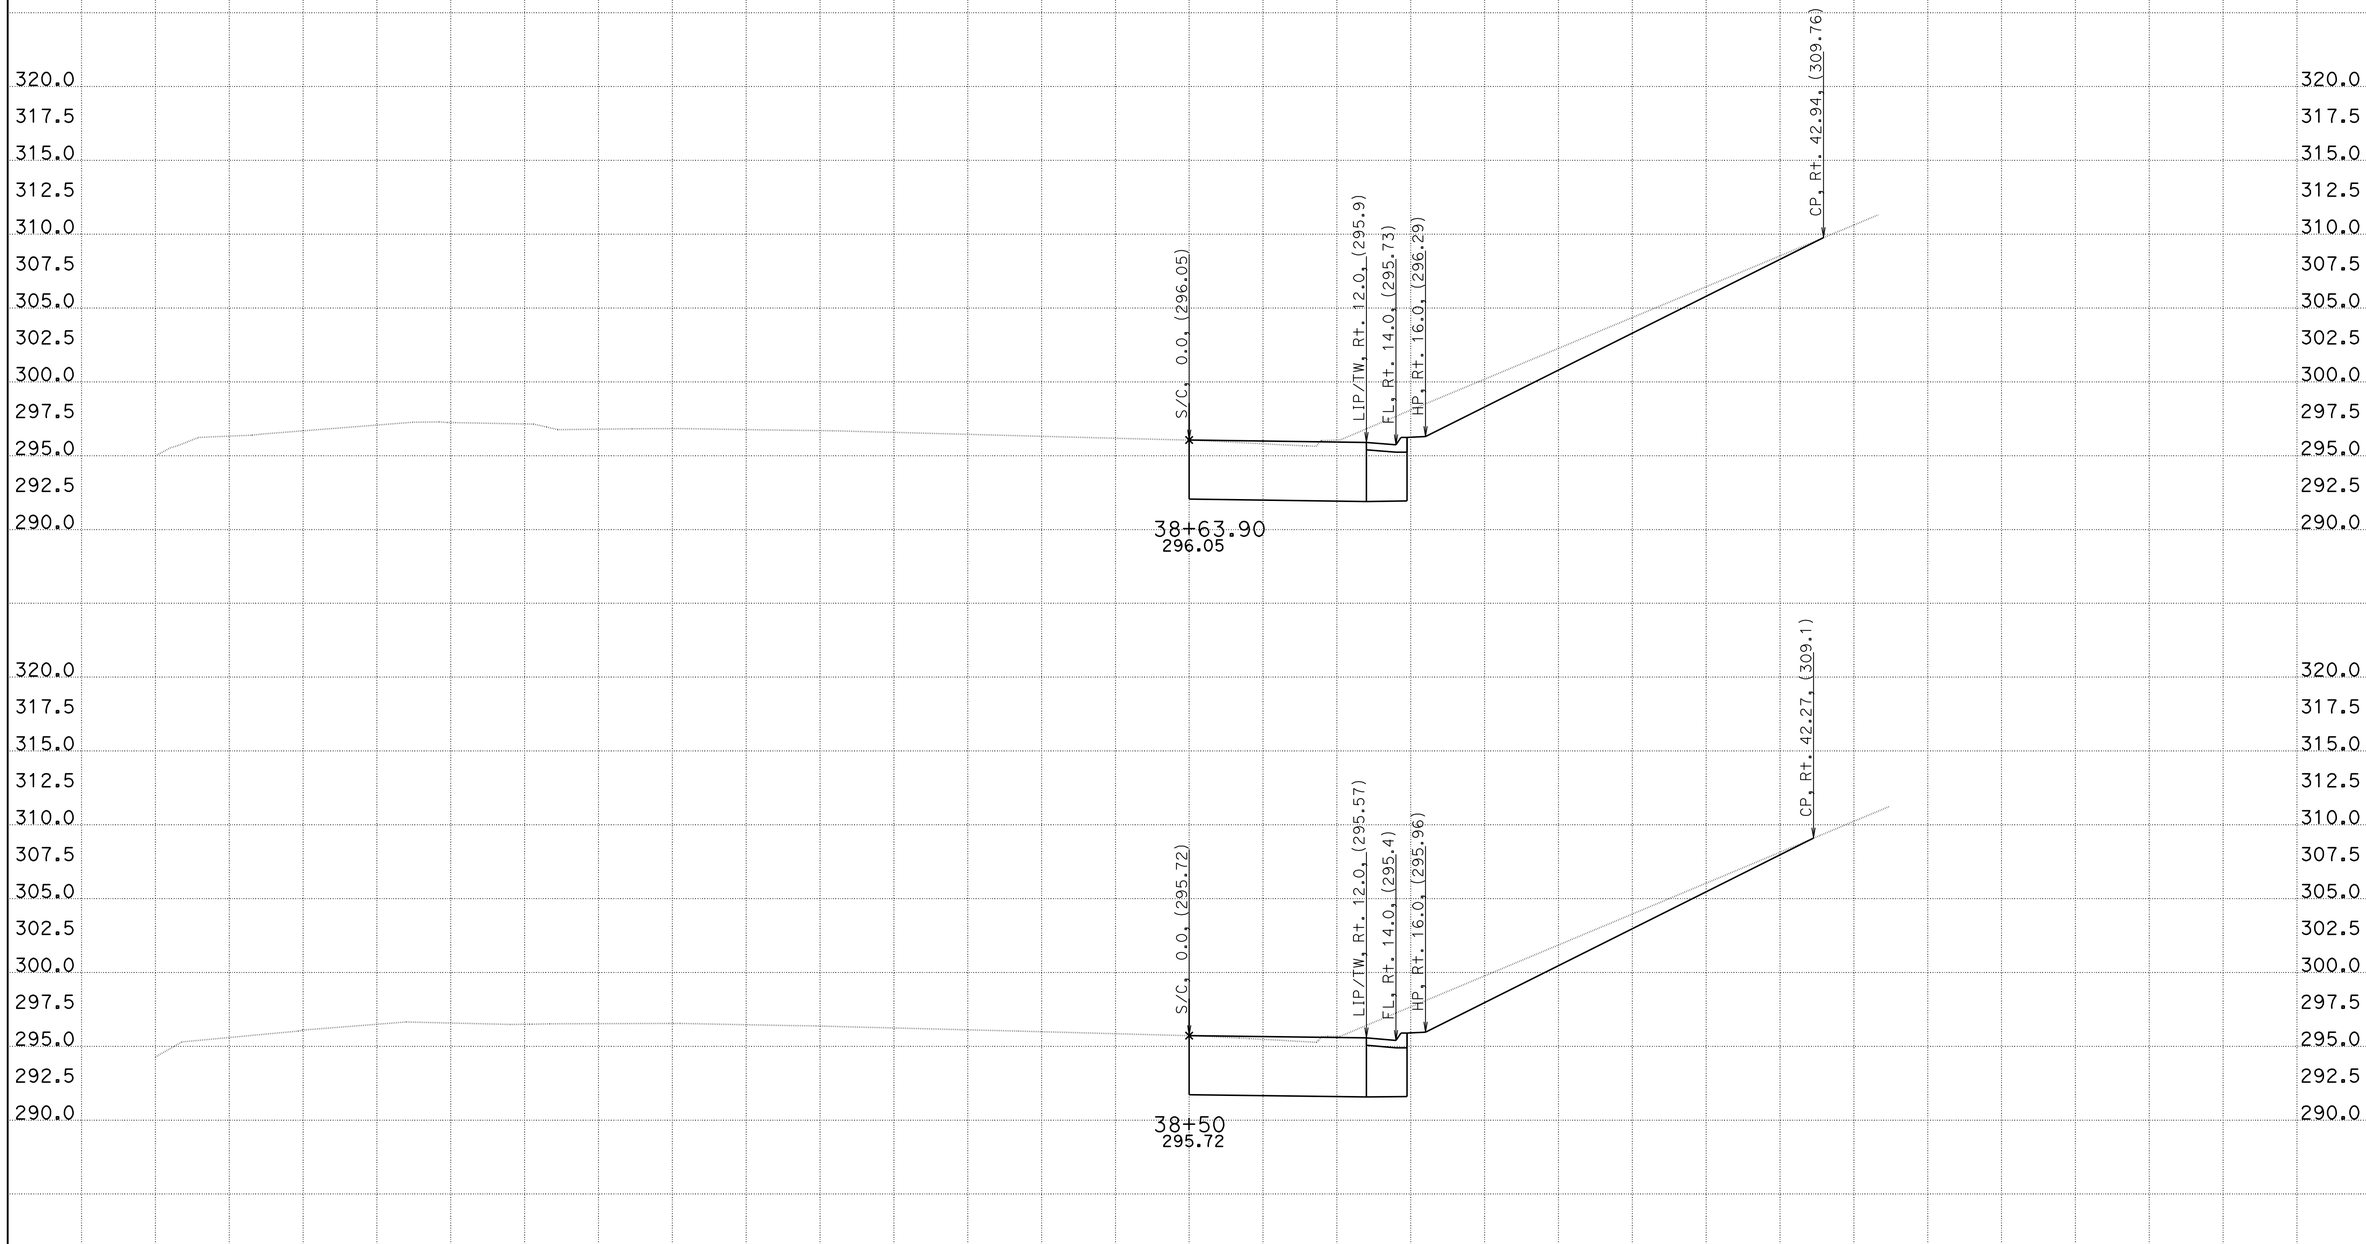

CREATED BY: RWH
DATE: 3/24/2011
KC Project: 29460

File: U:\KC_LIASON\Projects\29460\0_DESIGN\JRS1\EAR\jrs1_s2.eb

CONTRACT: 11000003881
DIST/CO/RTE/PM: 11-SD-125
PROJECT ID: 11-SD-125

SCALE: 1" = 5' Horiz.
1" = 5' Vert.

All Dimensions are US Survey Feet

JRS
CROSS SECTIONS

DESIGN STUDY ONLY

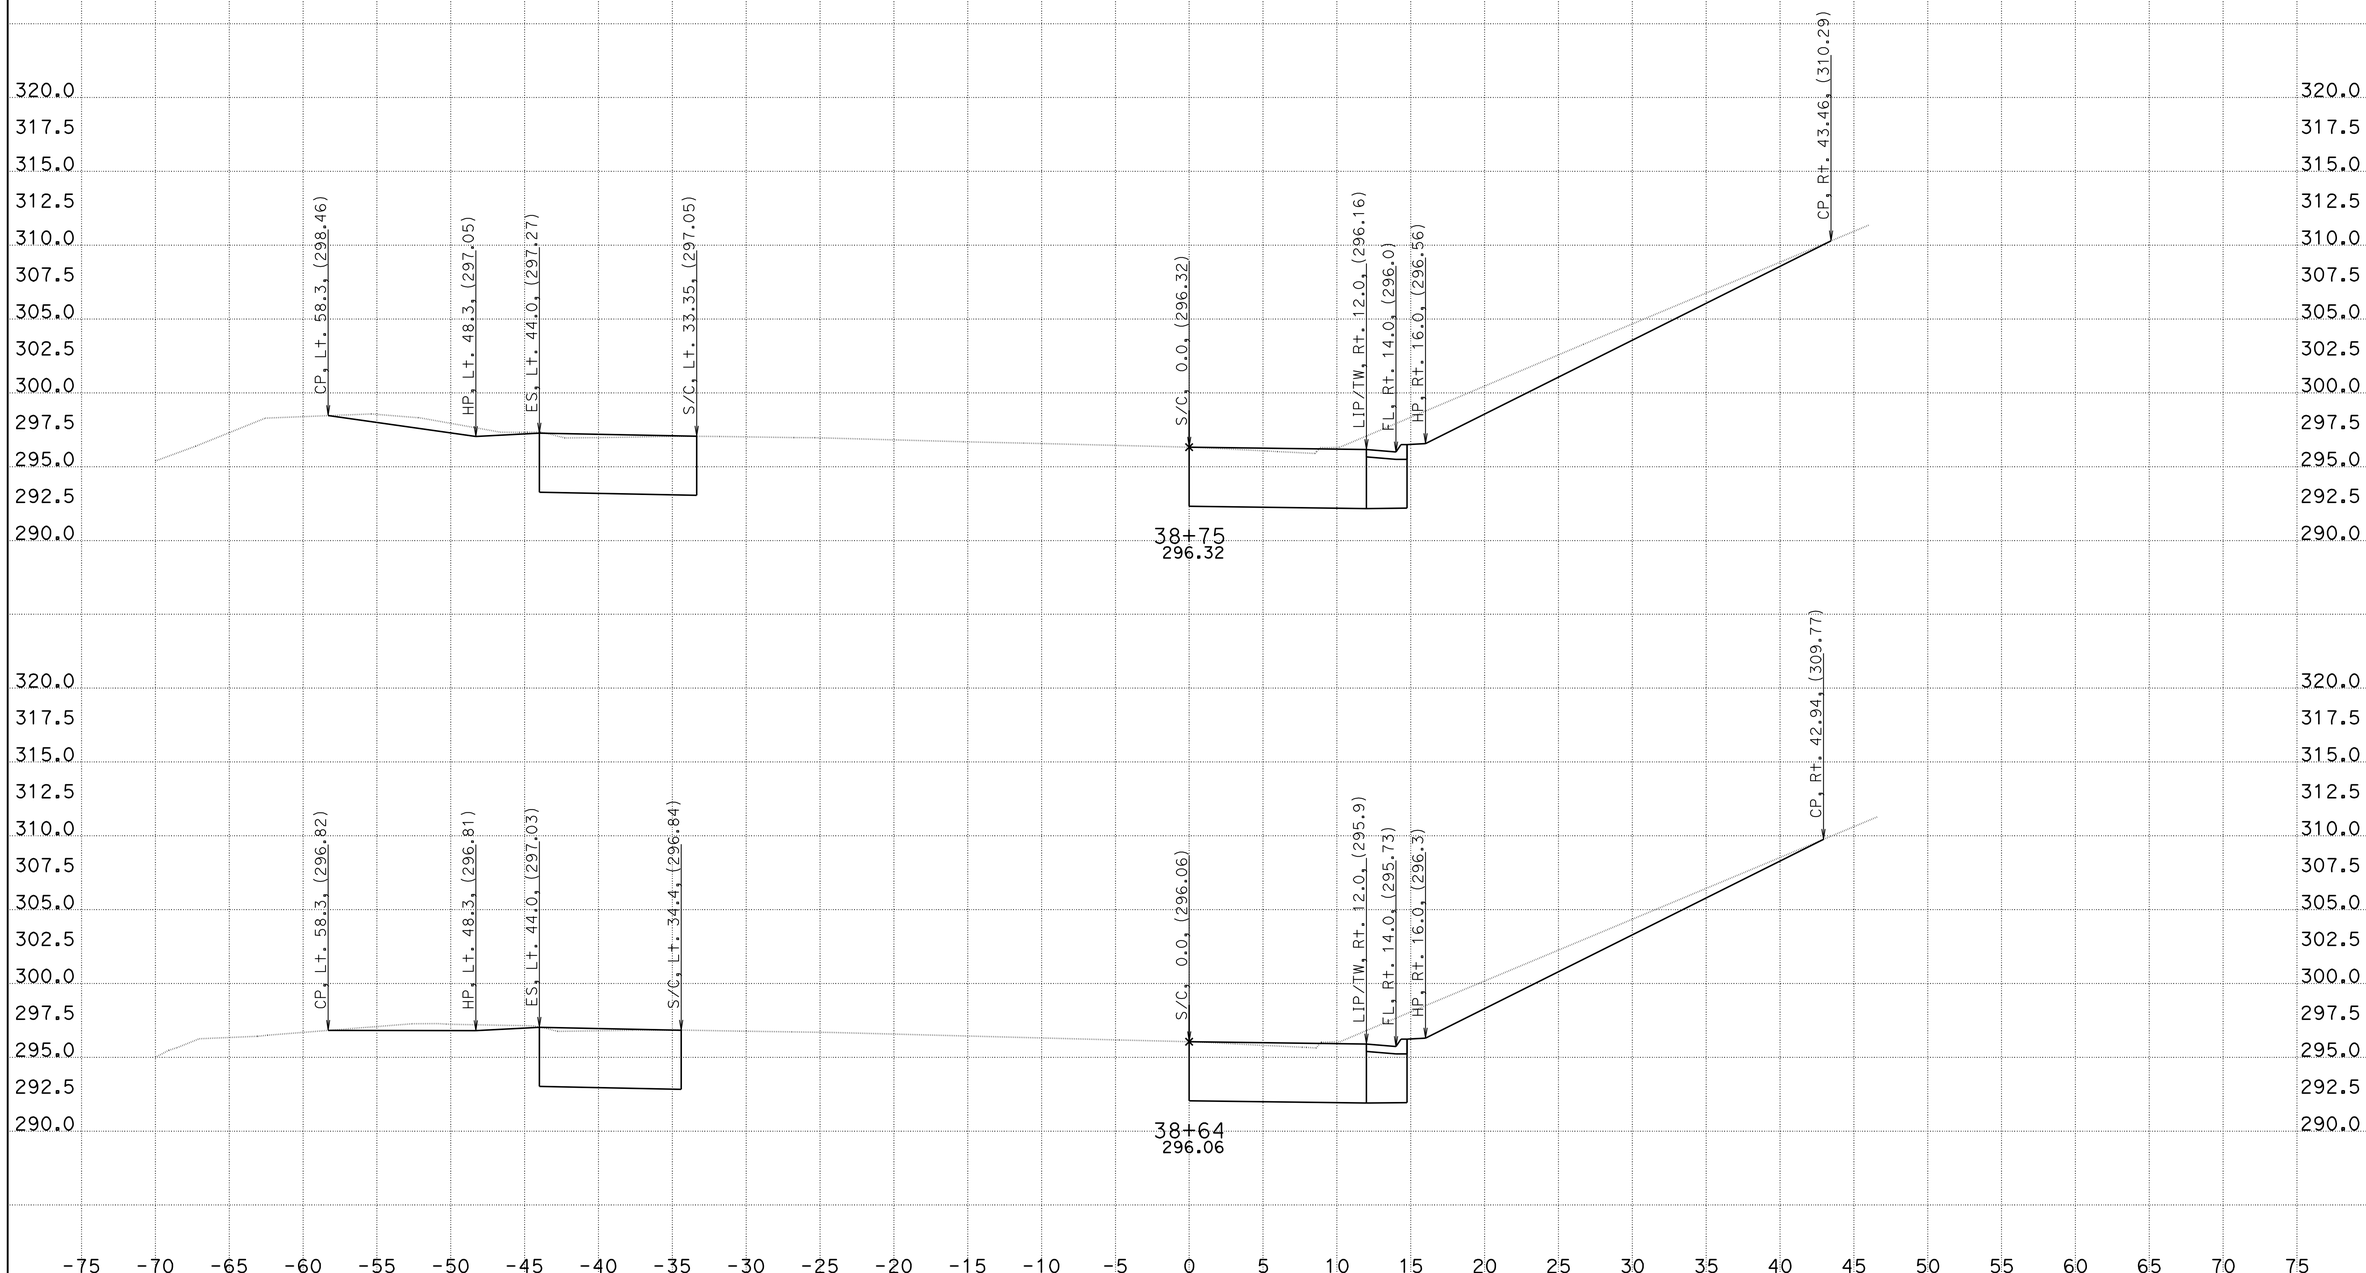

CREATED BY: RWH
DATE: 3/24/2011
KC Project: 29460

File: U:\KC_LIASON\Projects\29460\0_DESIGN\JRS1\EAR\jrs1_s2.e

CONTRACT: 11000003881
DIST/CO/RTE/PM: 11-SD-125
PROJECT ID: 11-SD-125

SCALE: 1" = 5' Horiz.
1" = 5' Vert.

All Dimensions are US Survey Feet

JRS
CROSS SECTIONS
SHEET 18 OF XXX

DESIGN STUDY ONLY

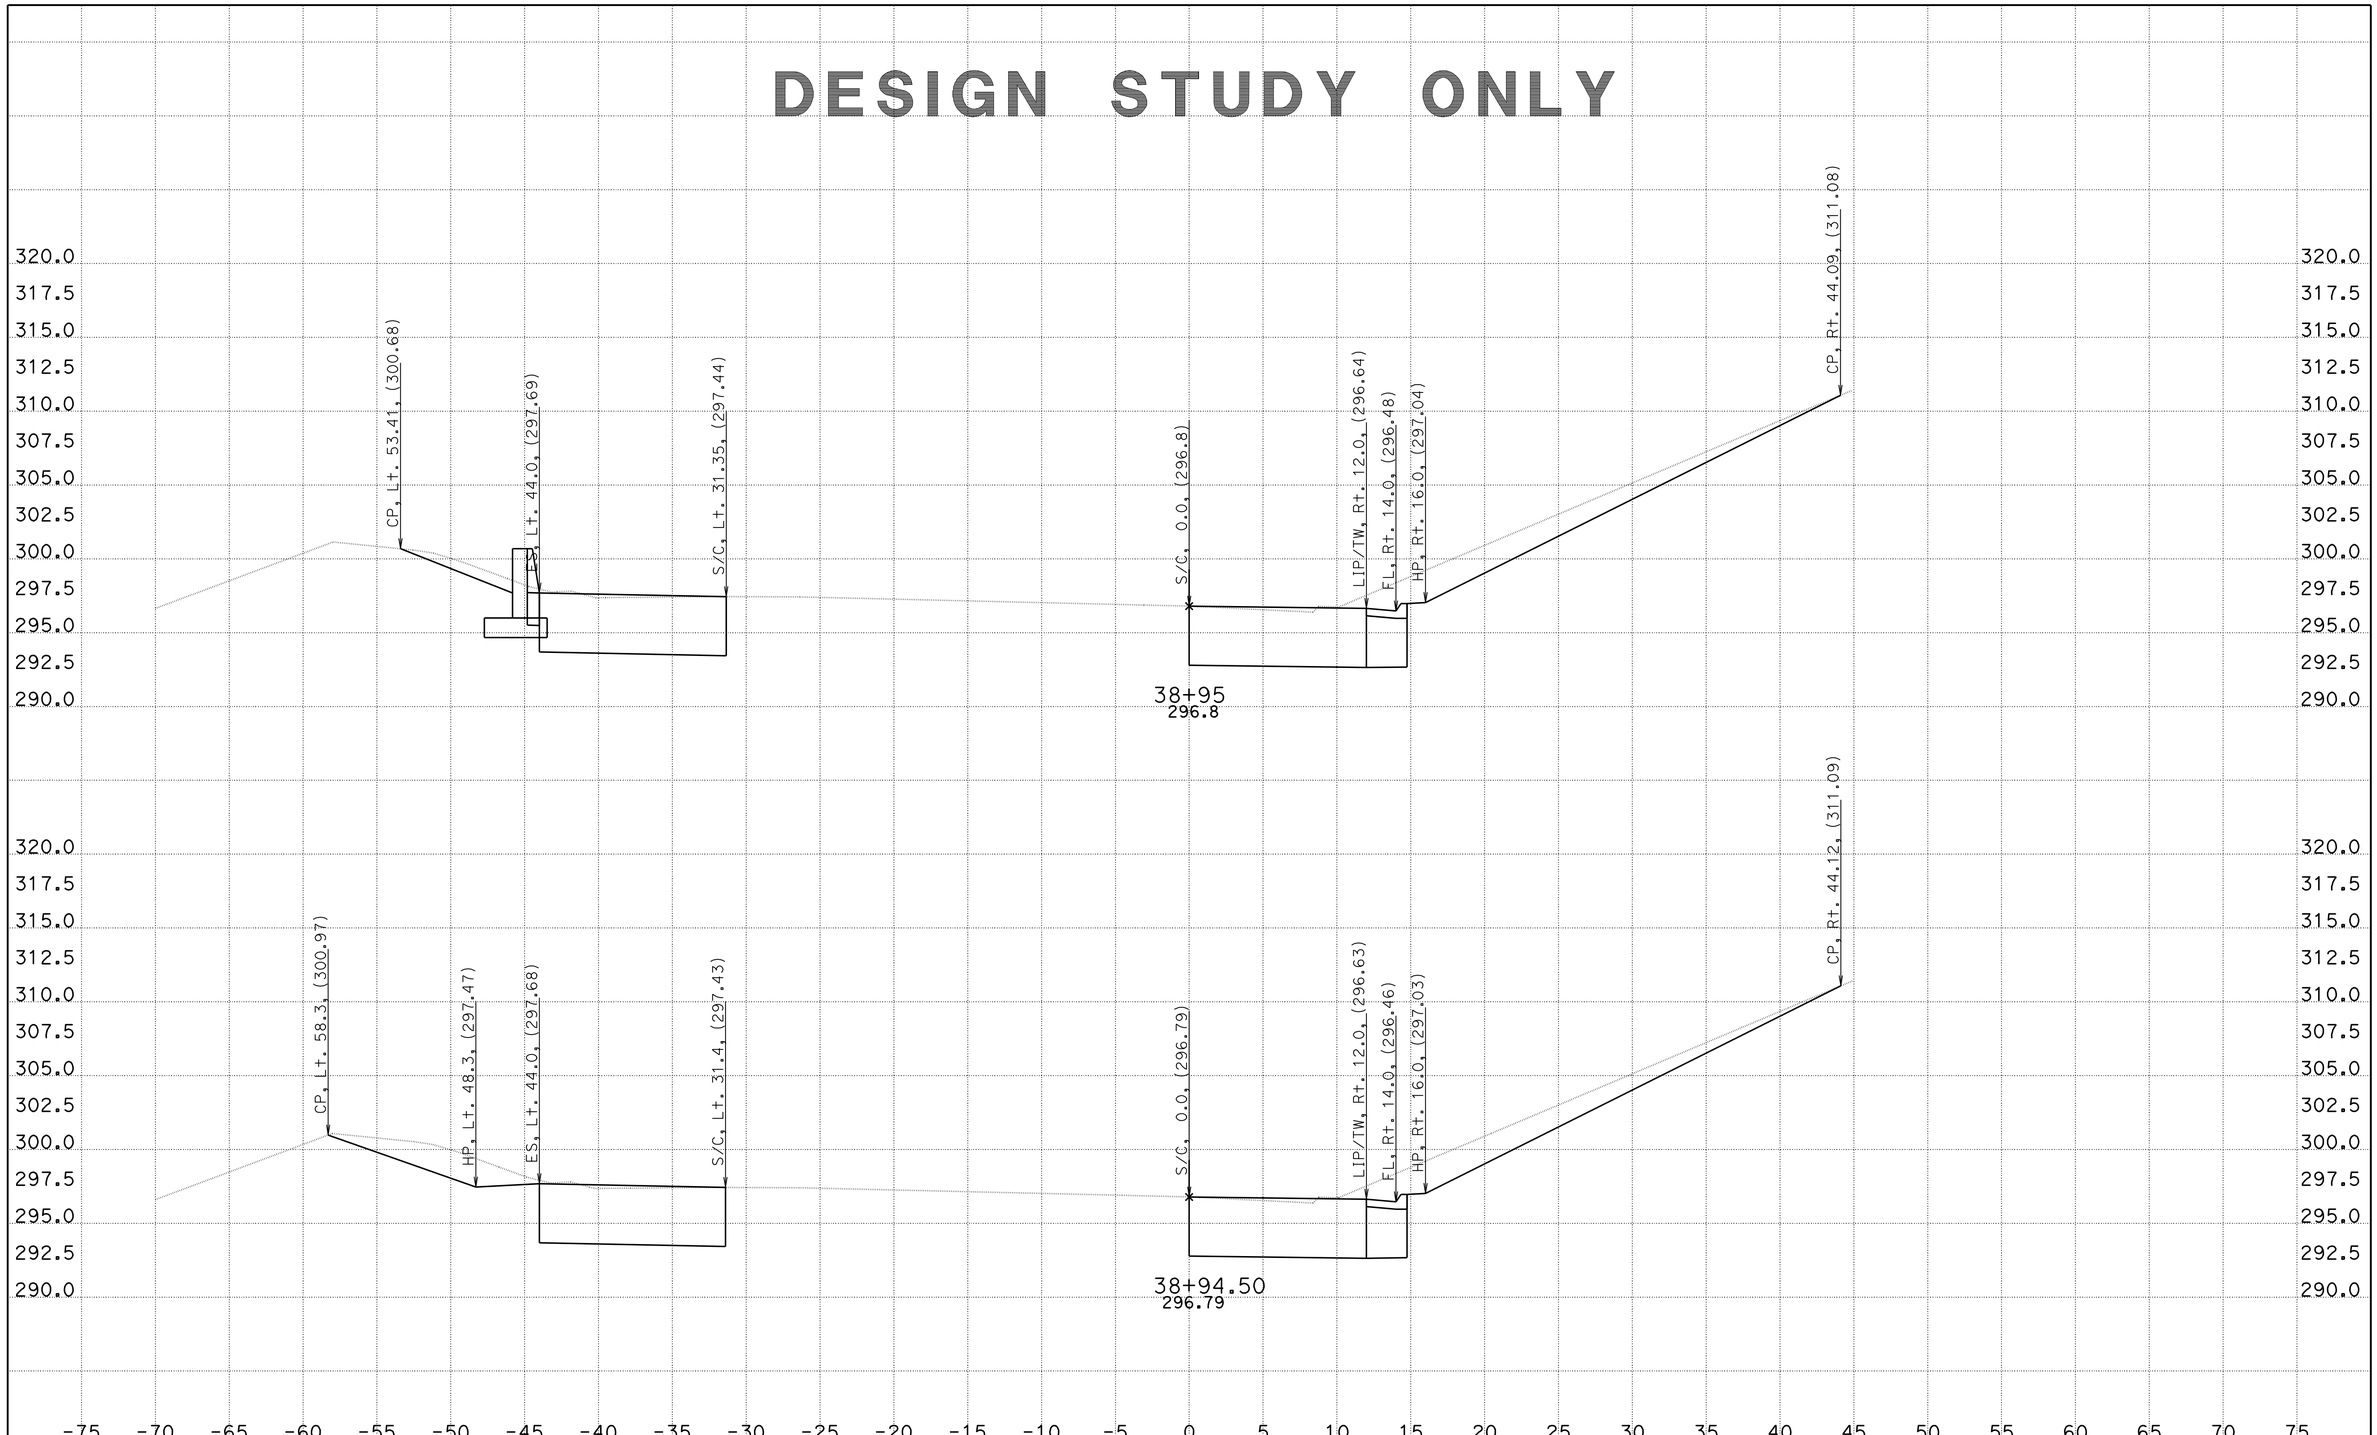

CREATED BY: RWH
DATE: 3/24/2011
KC Project: 29460

CONTRACT: 11000003881
DIST/CO/RTE/PM: 11-SD-125
File: U:\KC_LIASON\Projects\29460\0_DESIGN\JRS1\EAR\jrs1_s2.e PROJECT ID: 11-SD-125

SCALE: 1" = 5' Horiz.
1" = 5' Vert.

All Dimensions are US Survey Feet

JRS
CROSS SECTIONS
SHEET 19 OF XXX

DESIGN STUDY ONLY

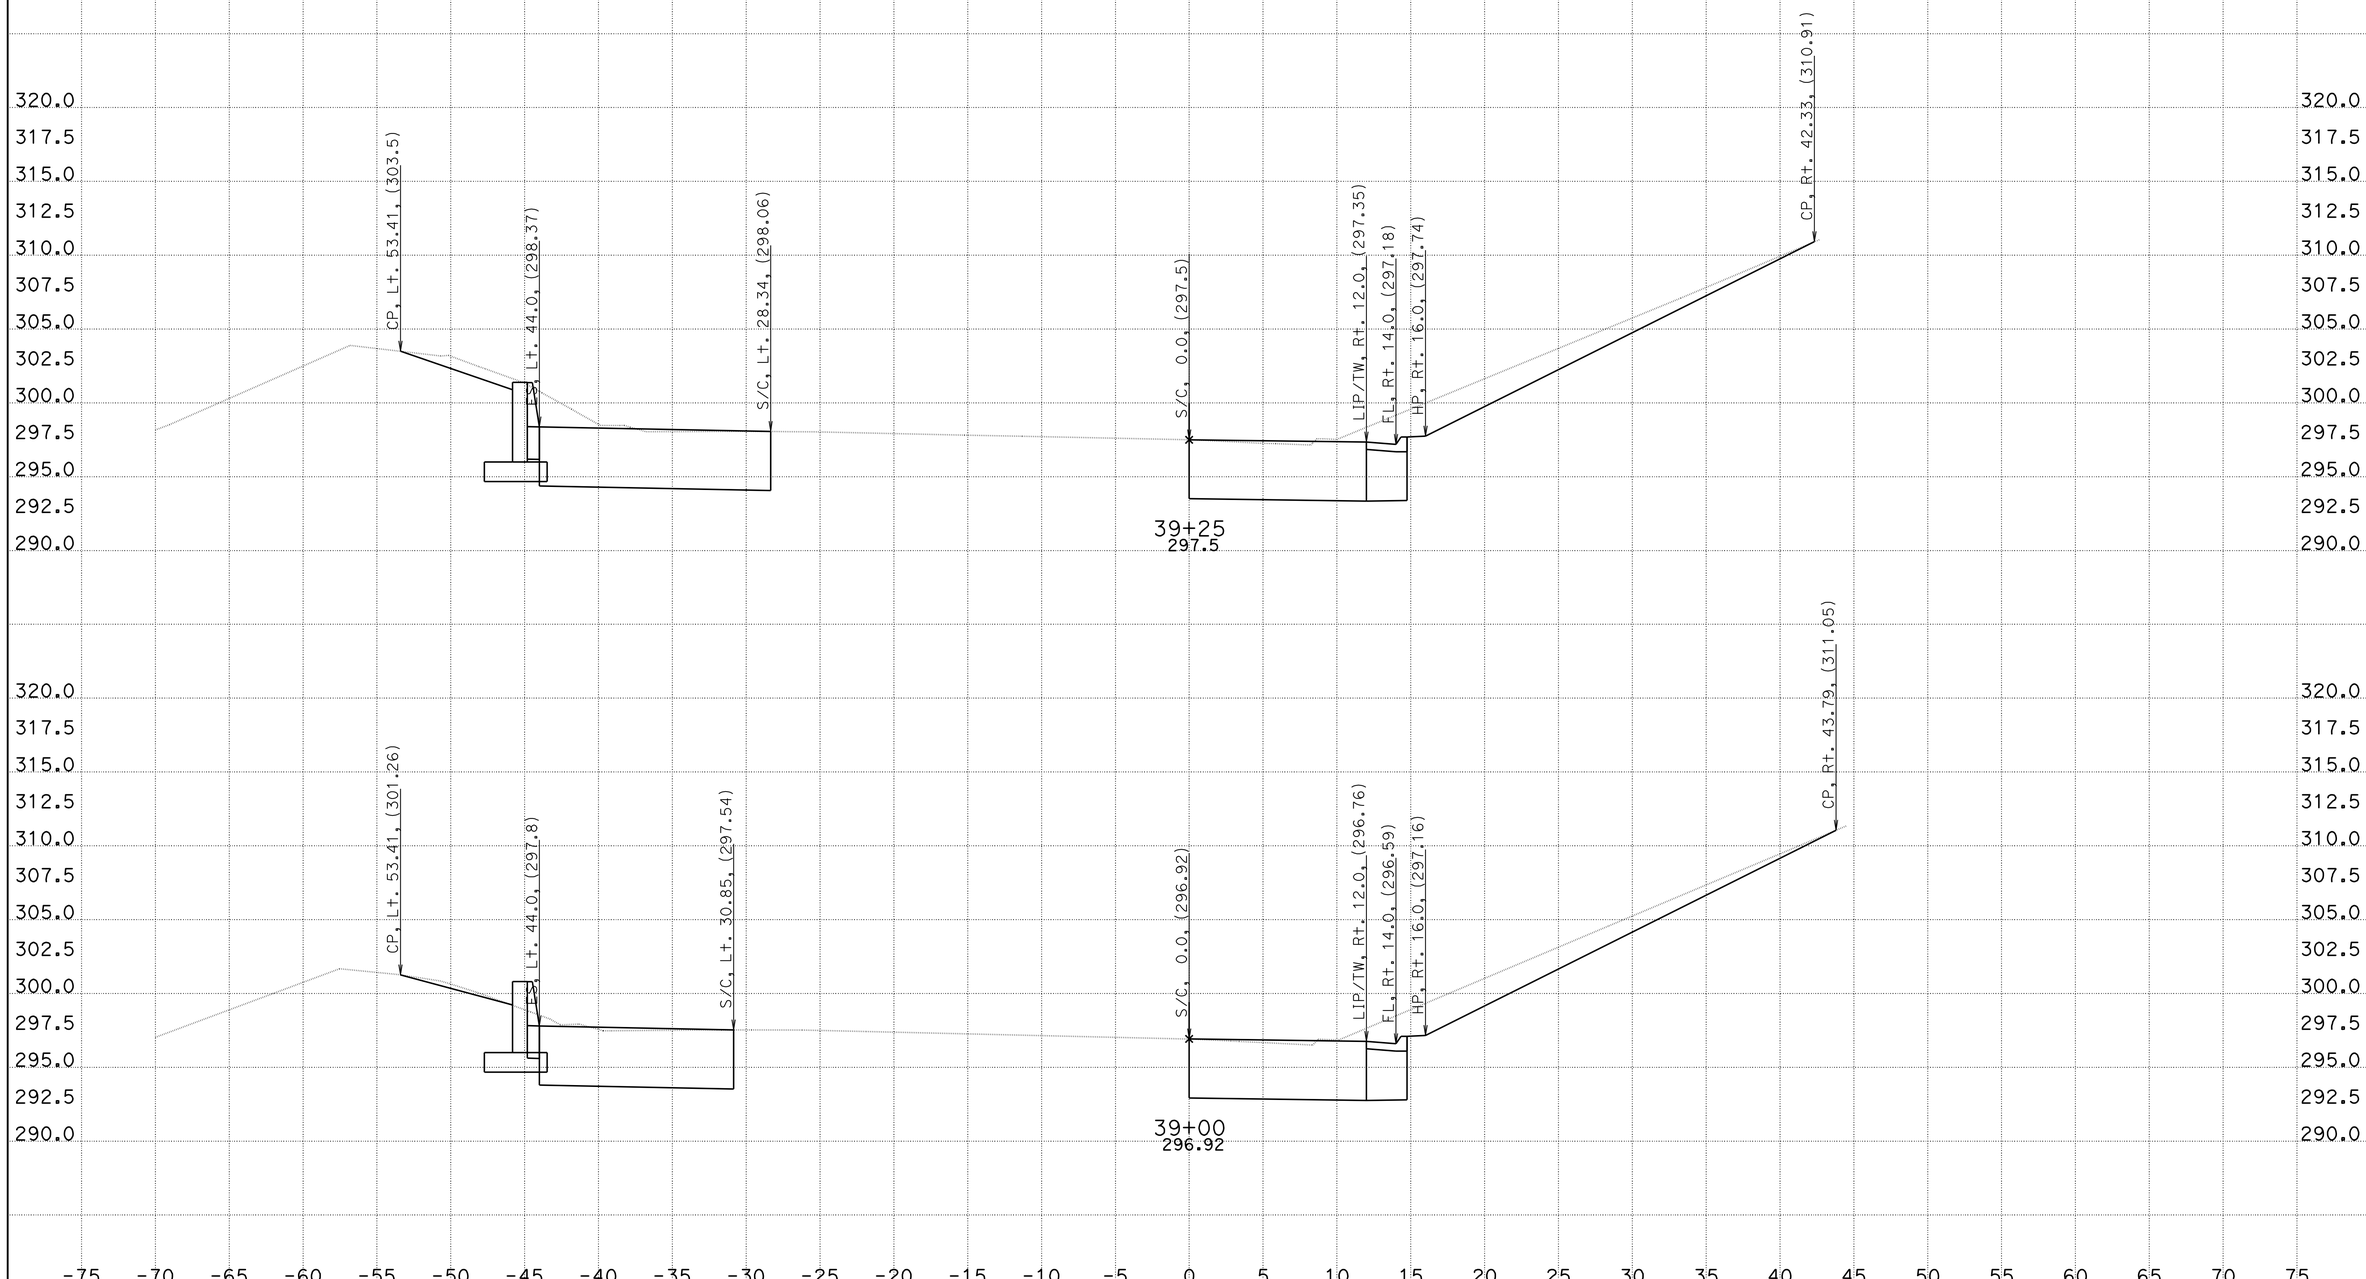

CREATED BY: RWH
DATE: 3/24/2011
KC Project: 29460

CONTRACT: 11000003881
DIST/CO/RTE/PM: 11-SD-125
File: U:\KC_LIASON\Projects\29460\0_DESIGN\JRS1\EAR\jrs1_s2.e PROJECT ID: 11-SD-125

SCALE: 1" = 5' Horiz.
1" = 5' Vert.

All Dimensions are US Survey Feet

JRS
CROSS SECTIONS
SHEET 20 OF XXX

DESIGN STUDY ONLY

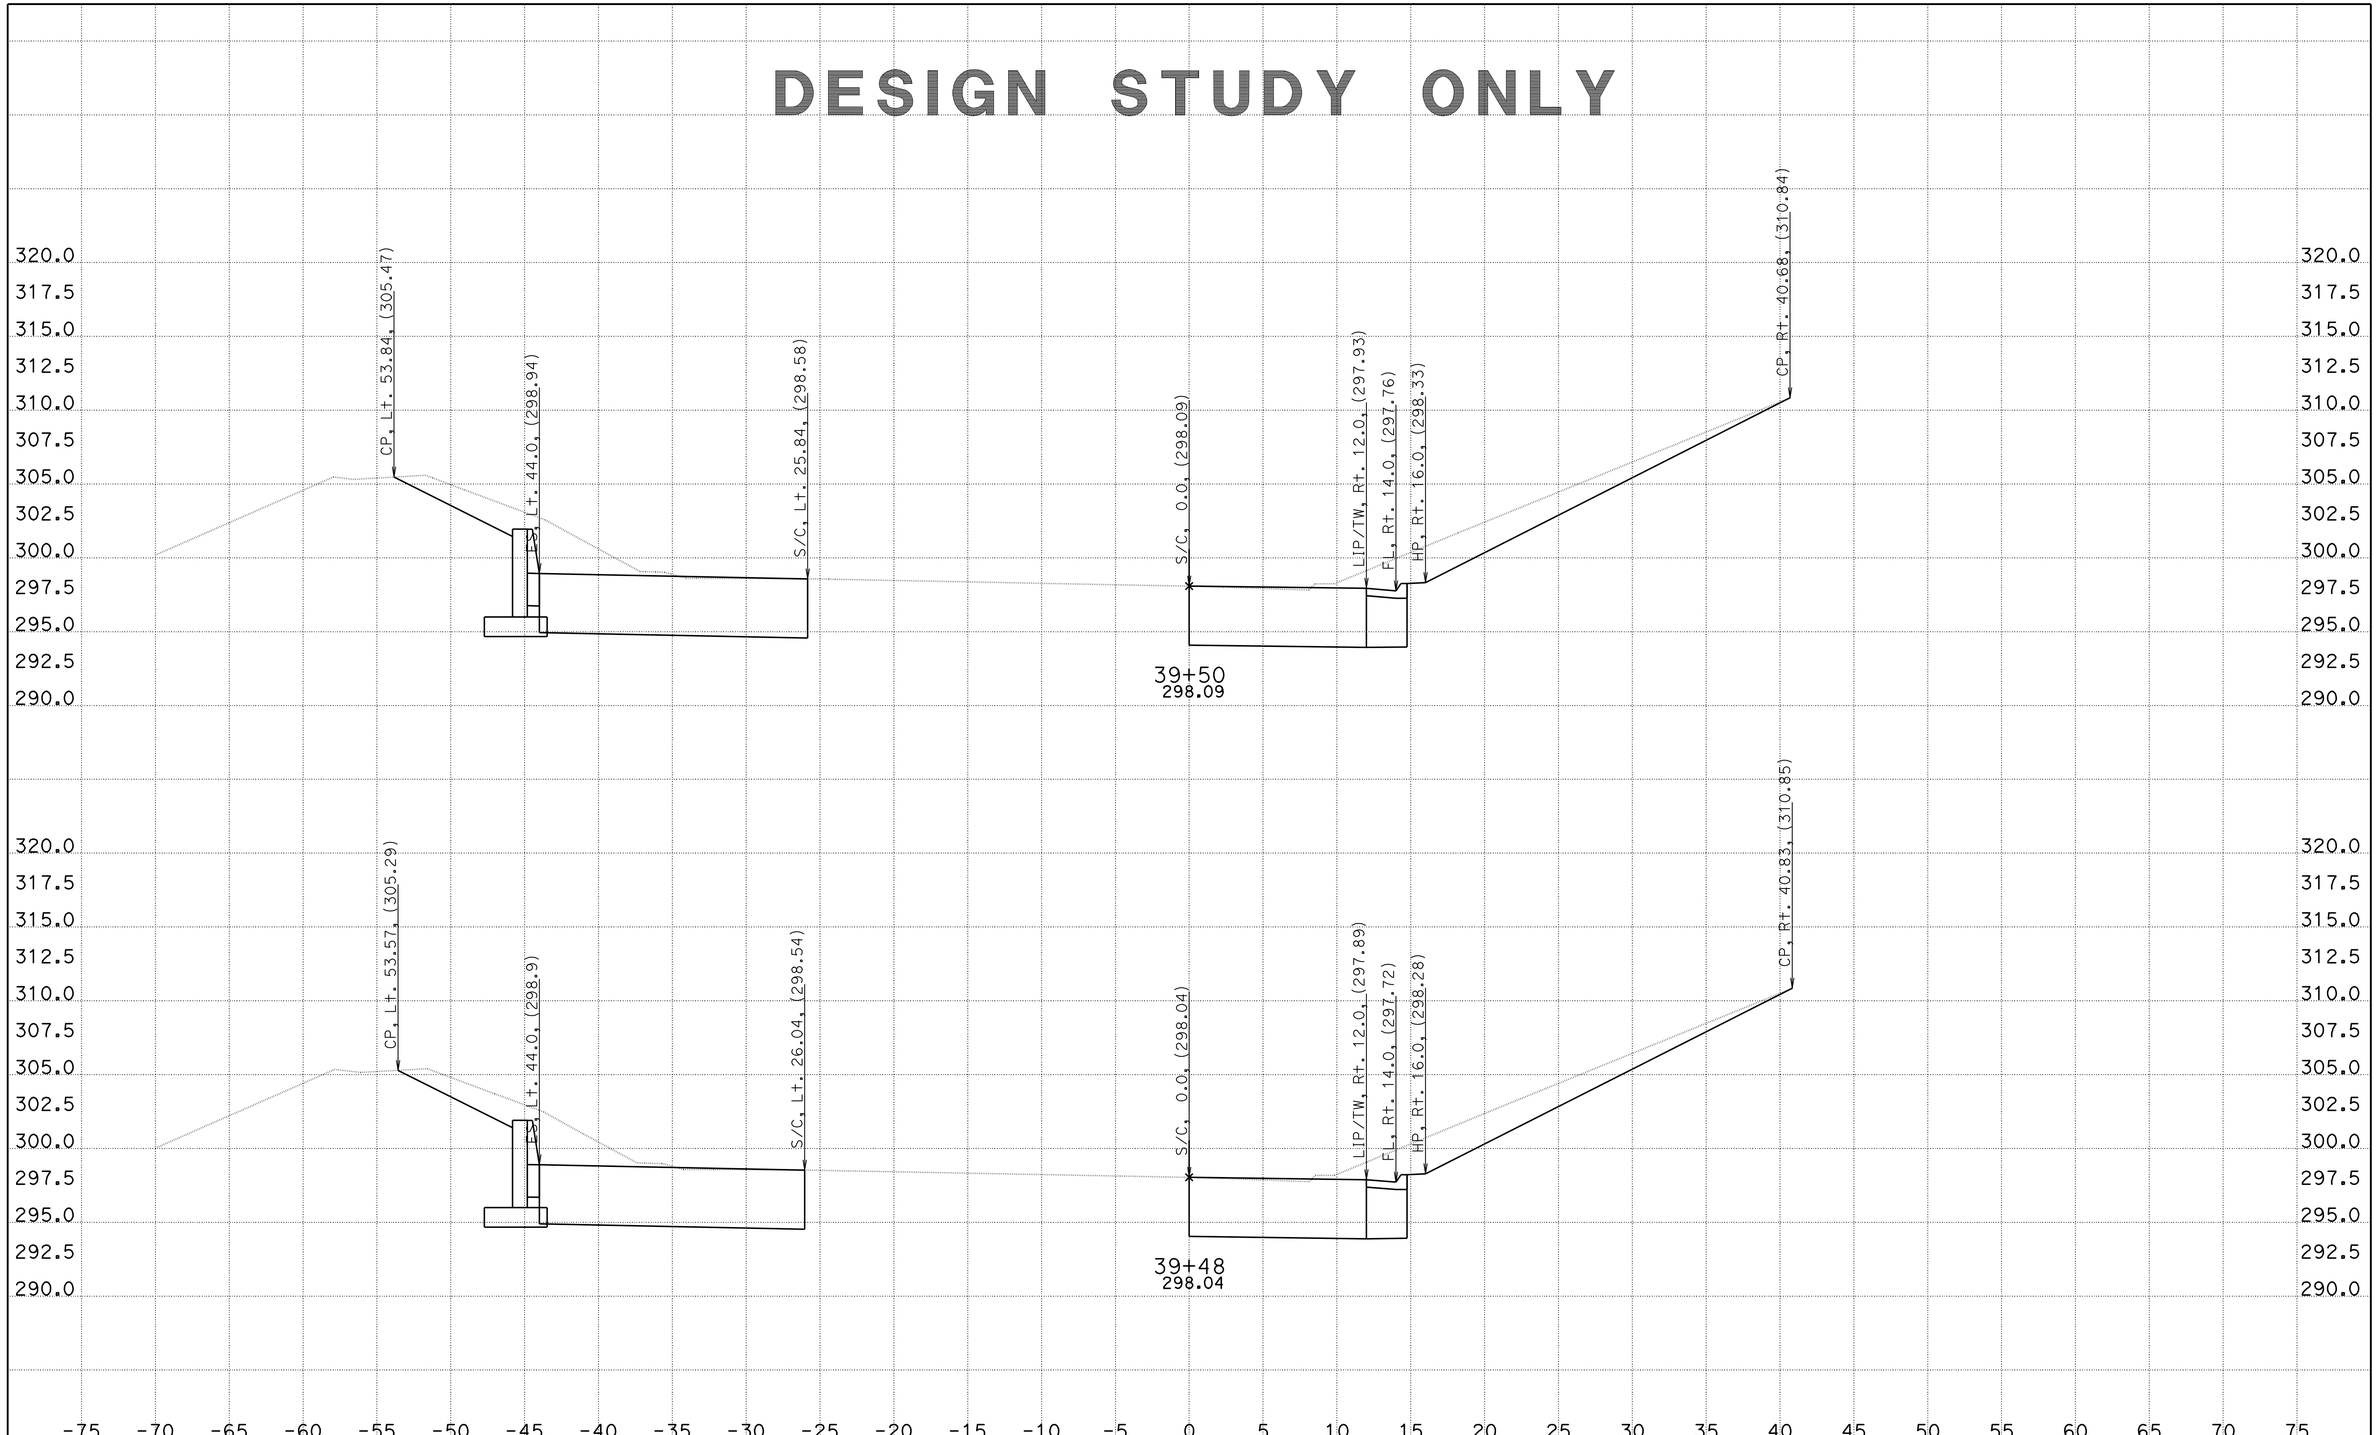

CREATED BY: RWH
DATE: 3/24/2011
KC Project: 29460

CONTRACT: 11000003881
DIST/CO/RTE/PM: 11-SD-125
File: U:\KC_LIASON\Projects\29460\0_DESIGN\JRS1\EAR\jrs1_s2.e PROJECT ID: 11-SD-125

SCALE: 1" = 5' Horiz.
1" = 5' Vert.

All Dimensions are US Survey Feet

JRS
CROSS SECTIONS
SHEET 21 OF XXX

DESIGN STUDY ONLY

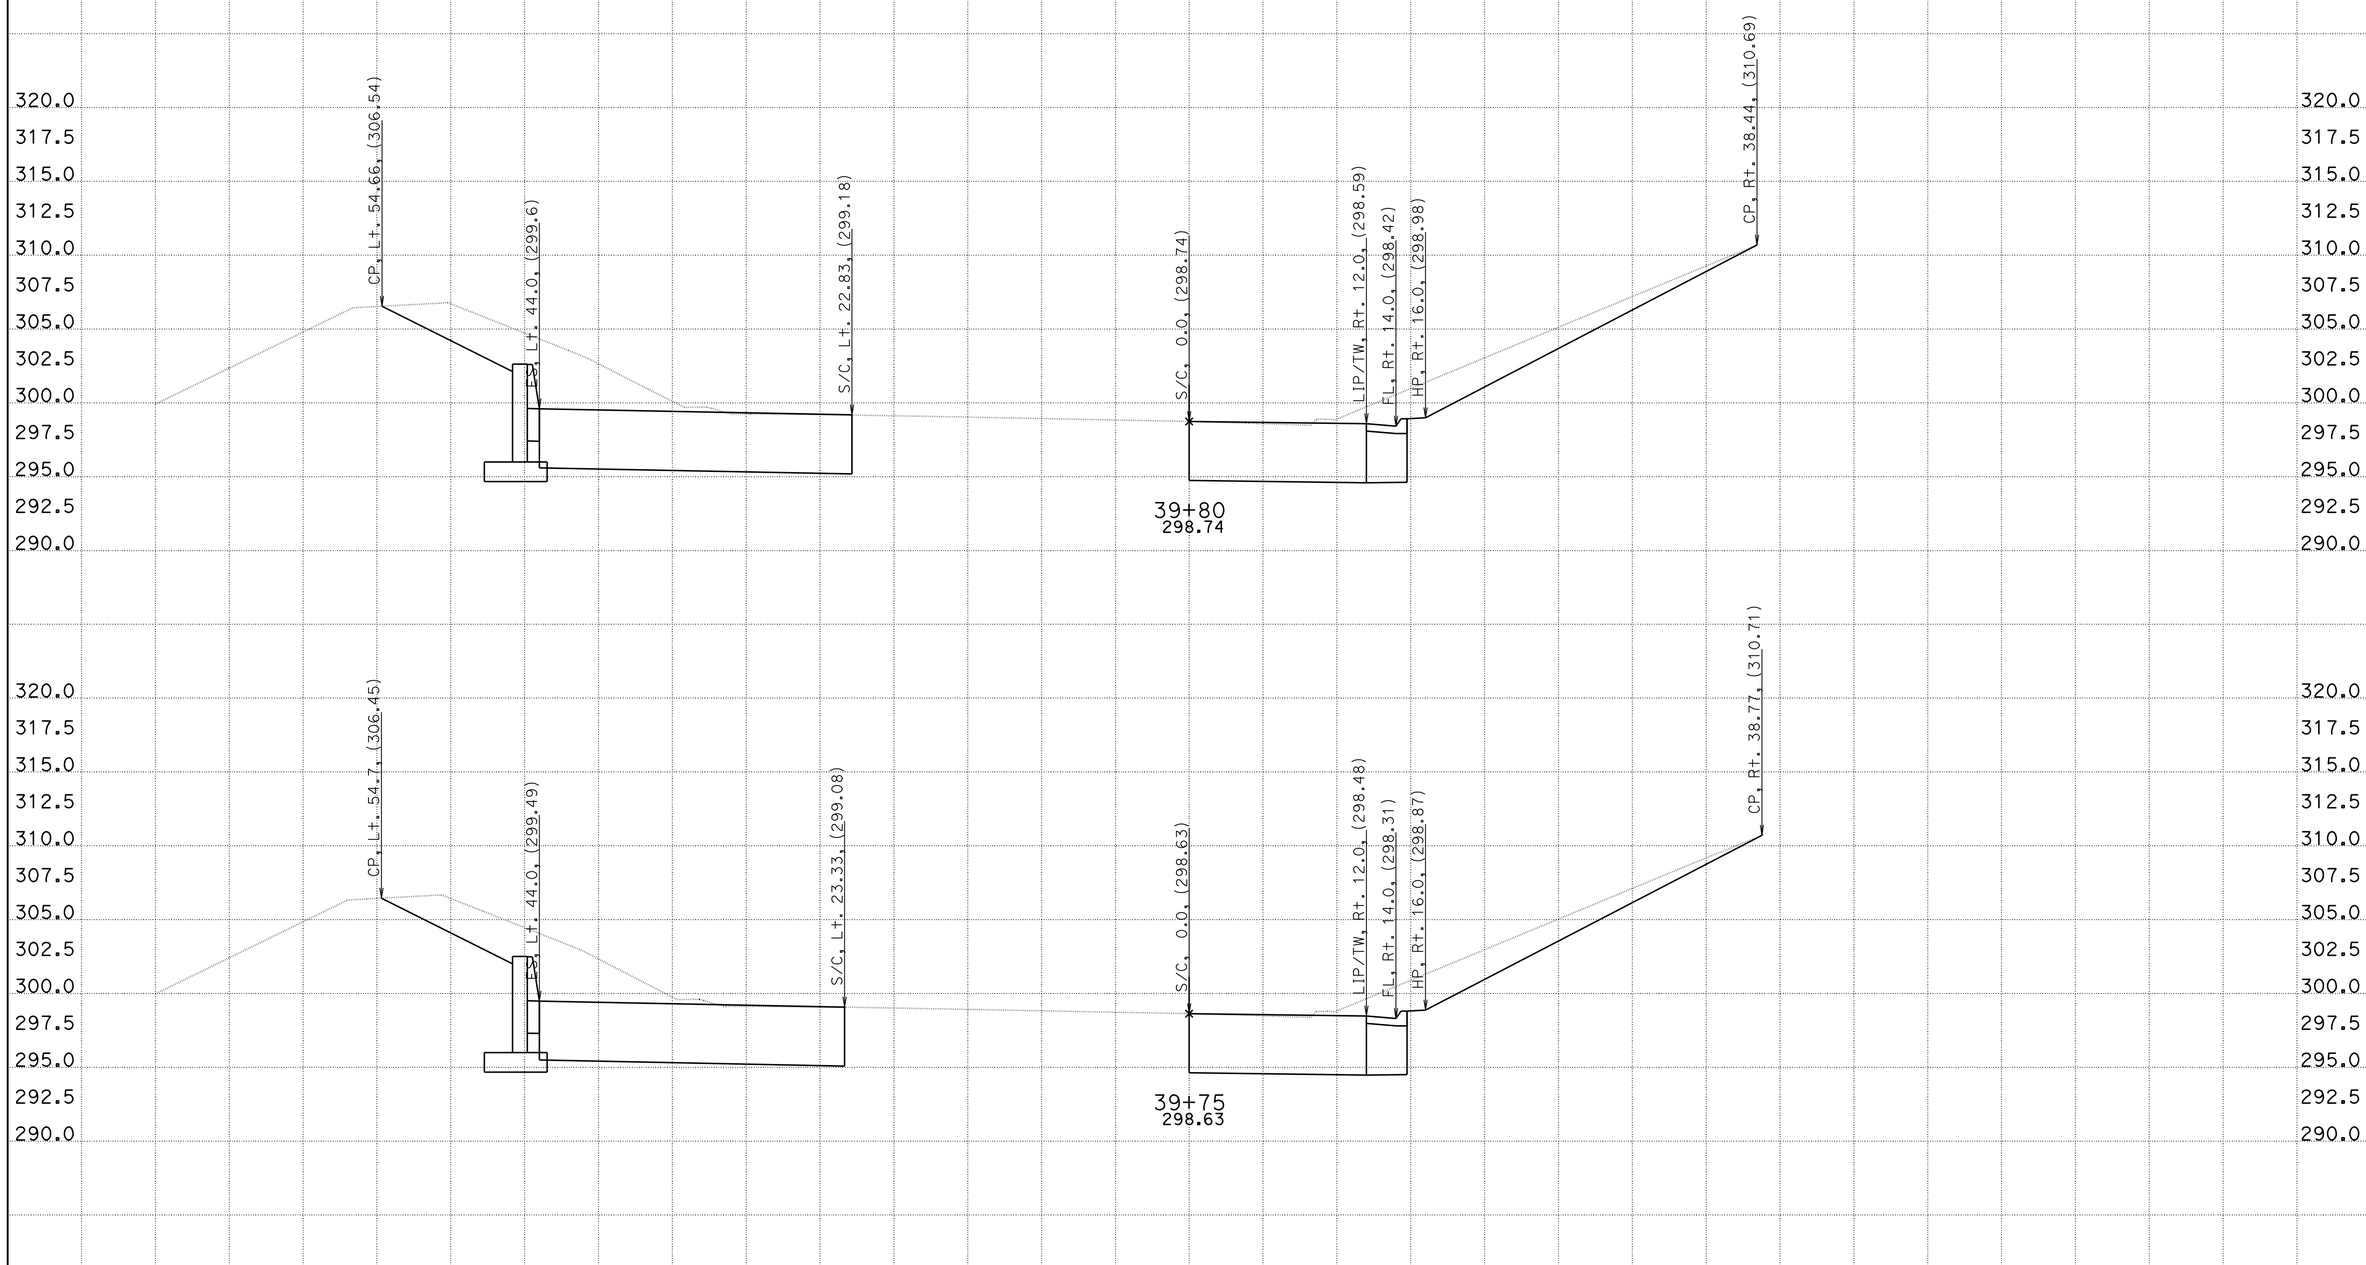

CREATED BY: RWH
DATE: 3/24/2011
KC Project: 29460

CONTRACT: 11000003881
DIST/CO/RTE/PM: 11-SD-125
File: U:\KC_LIASON\Projects\29460\0_DESIGN\JRS1\EAR\jrs1_s2.eb PROJECT ID: 11-SD-125

SCALE: 1" = 5' Horiz.
1" = 5' Vert.

All Dimensions are US Survey Feet

JRS
CROSS SECTIONS
SHEET 22 OF XXX

DESIGN STUDY ONLY

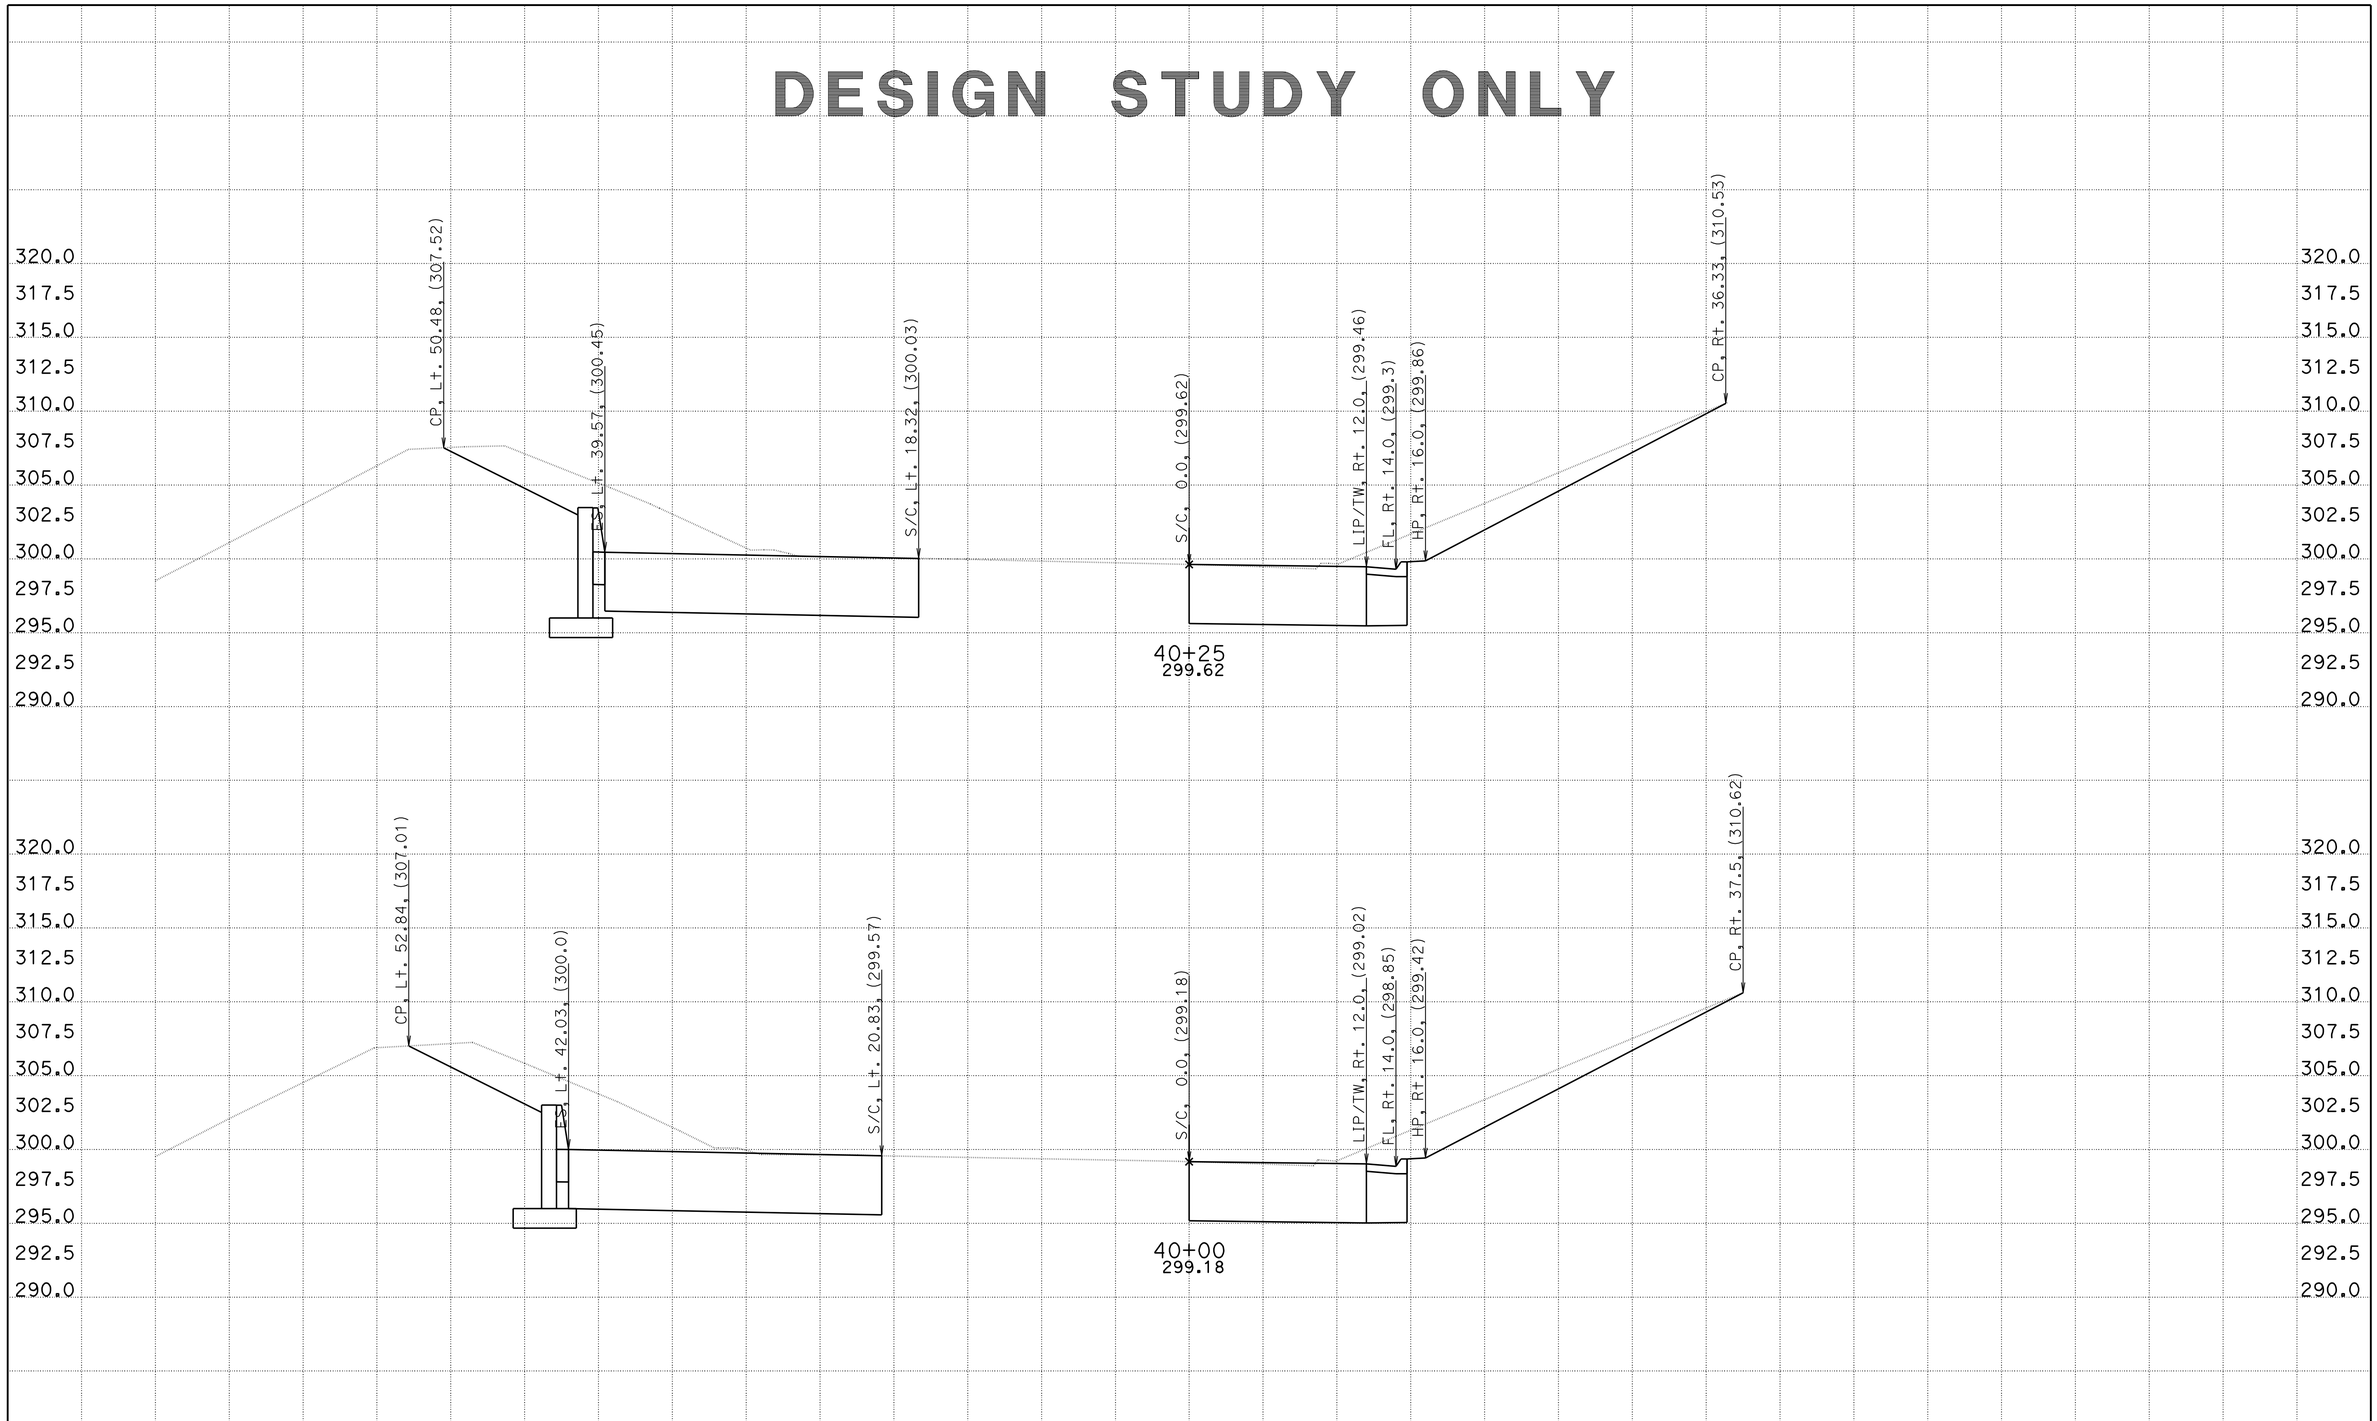

CREATED BY: RWH
DATE: 3/24/2011
KC Project: 29460

File: U:\KC_LIASON\Projects\29460\0_DESIGN\JRS1\EAR\jrs1_s2.eb

CONTRACT: 11000003881
DIST/CO/RTE/PM: 11-SD-125
PROJECT ID: 11-SD-125

SCALE: 1" = 5' Horiz.
1" = 5' Vert.

All Dimensions are US Survey Feet

JRS
CROSS SECTIONS

DESIGN STUDY ONLY

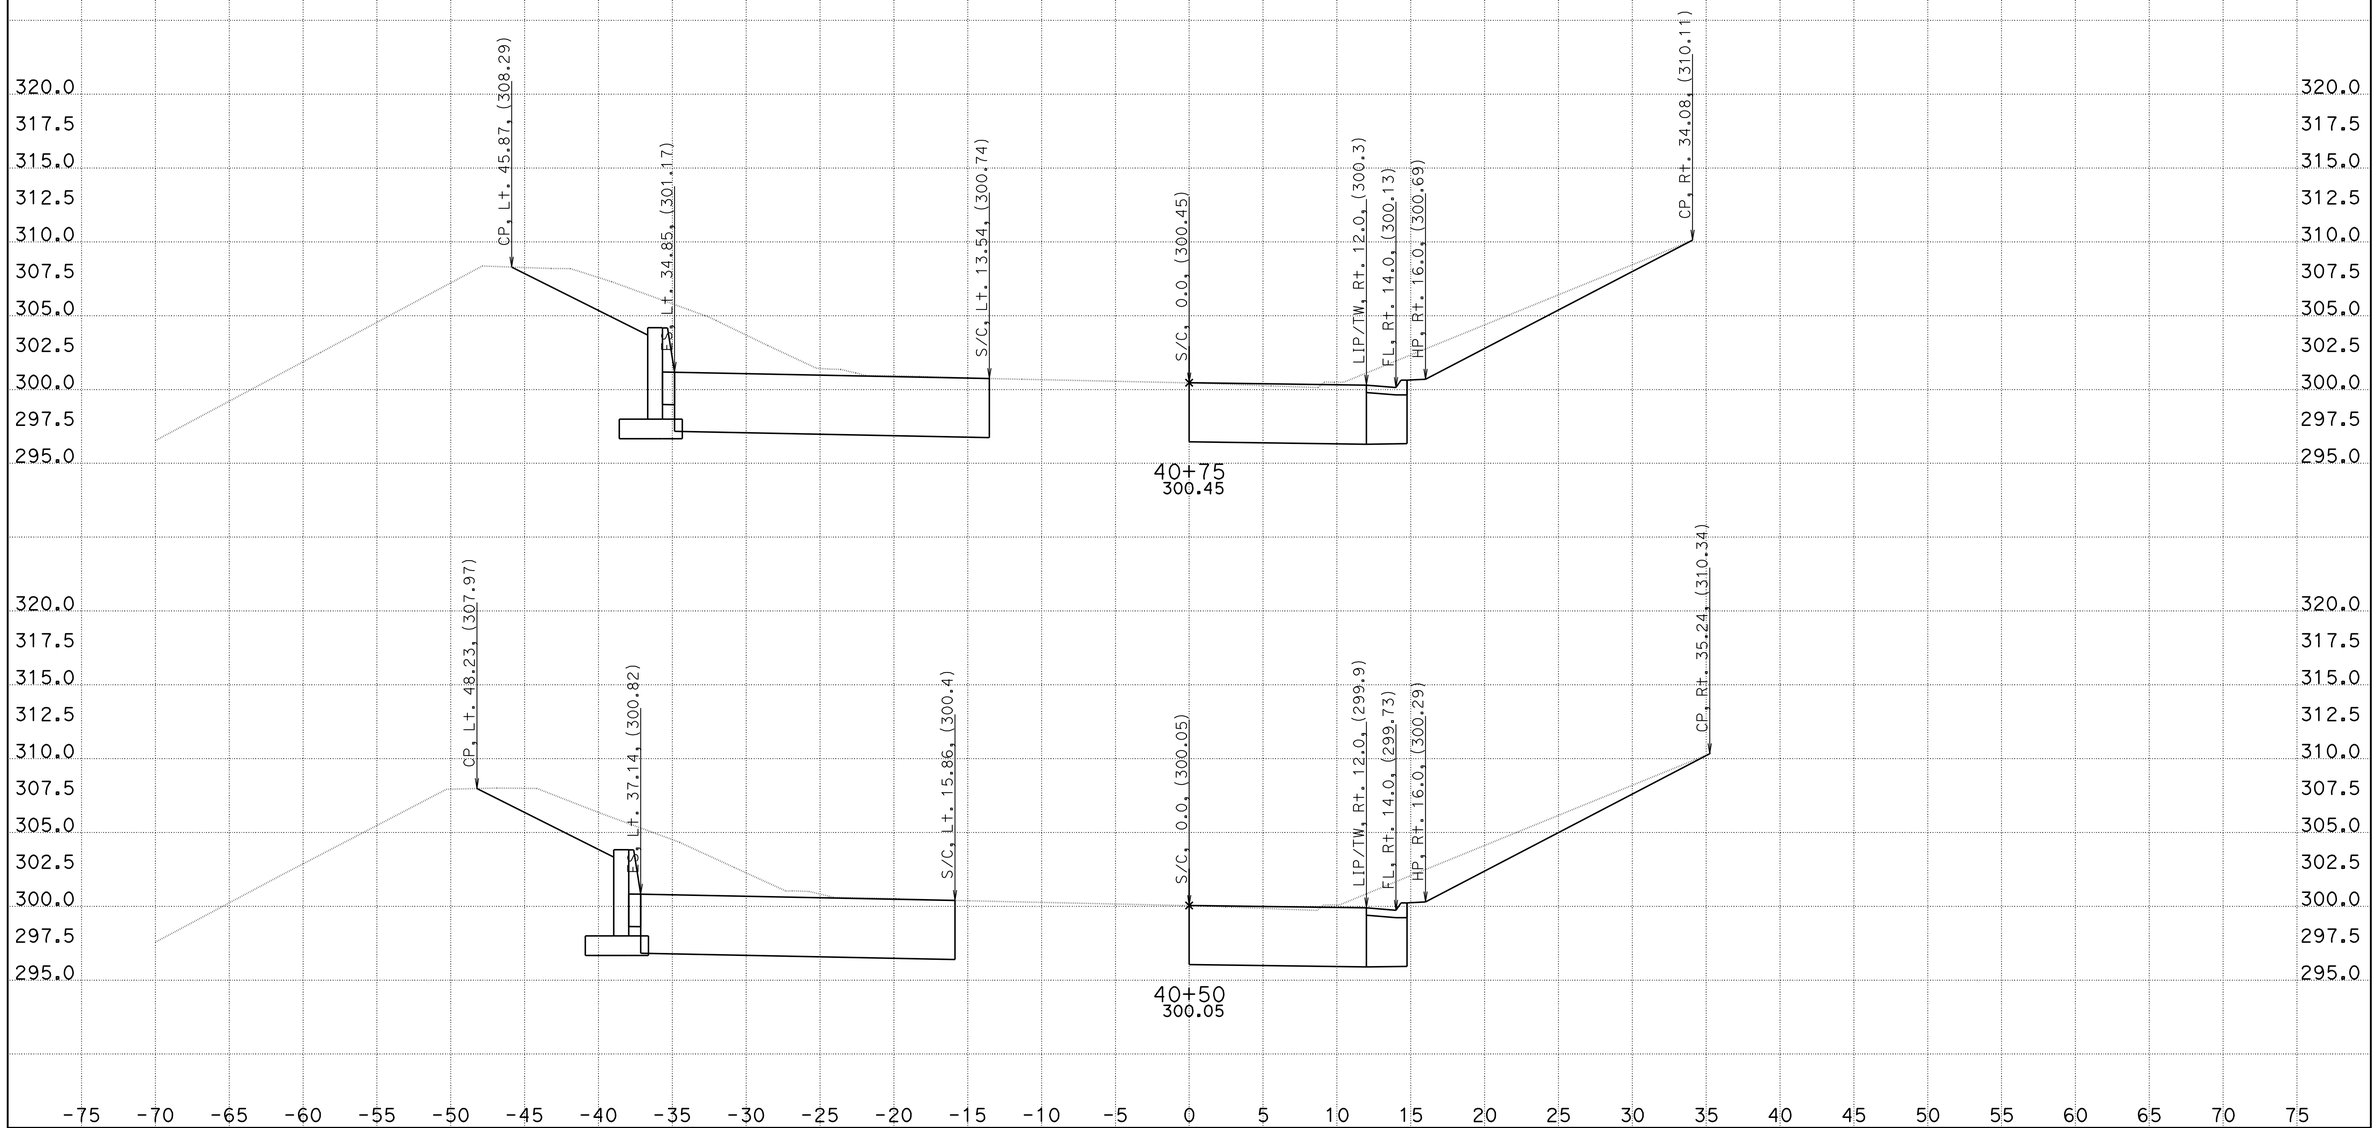

CREATED BY: RWH
DATE: 3/24/2011
KC Project: 29460

CONTRACT: 11000003881
DIST/CO/RTE/PM: 11-SD-125
File: U:\KC_LIASON\Projects\29460\0_DESIGN\JRS1\EAR\jrs1_s2.eaPROJECT ID: 11-SD-125

SCALE: 1" = 5' Horiz.
1" = 5' Vert.

All Dimensions are US Survey Feet

JRS
CROSS SECTIONS
SHEET 24 OF XXX

DESIGN STUDY ONLY

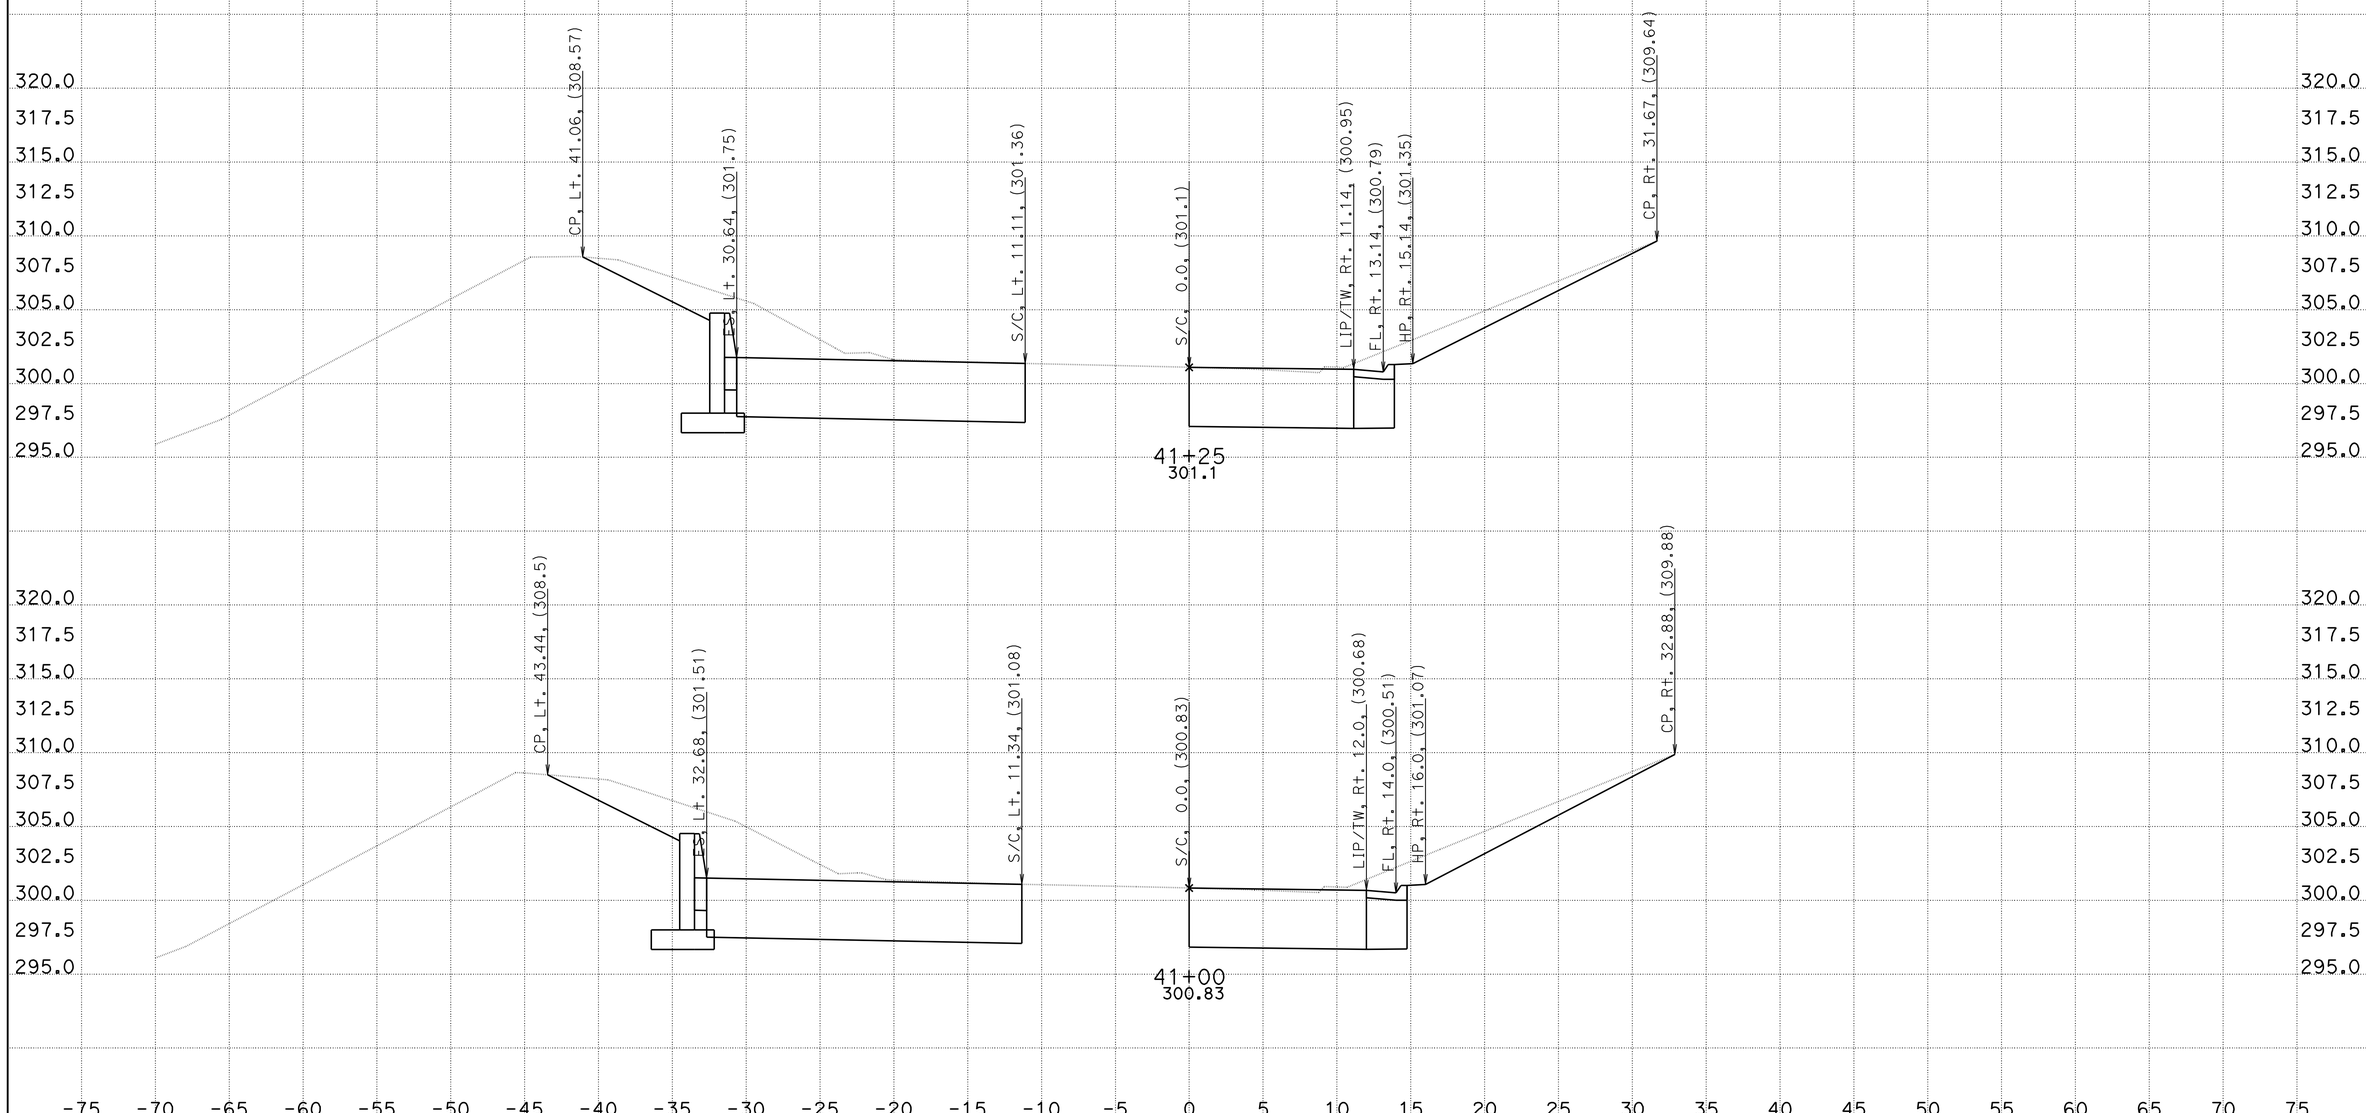

CREATED BY: RWH
DATE: 3/24/2011
KC Project: 29460

CONTRACT: 11000003881
DIST/CO/RTE/PM: 11-SD-125
File: U:\KC_LIASON\Projects\29460\0_DESIGN\JRS1\EAR\jrs1_s2.eBPROJECT ID: 11-SD-125

SCALE: 1" = 5' Horiz.
1" = 5' Vert.

All Dimensions are US Survey Feet

JRS
CROSS SECTIONS
SHEET 25 OF XXX

DESIGN STUDY ONLY

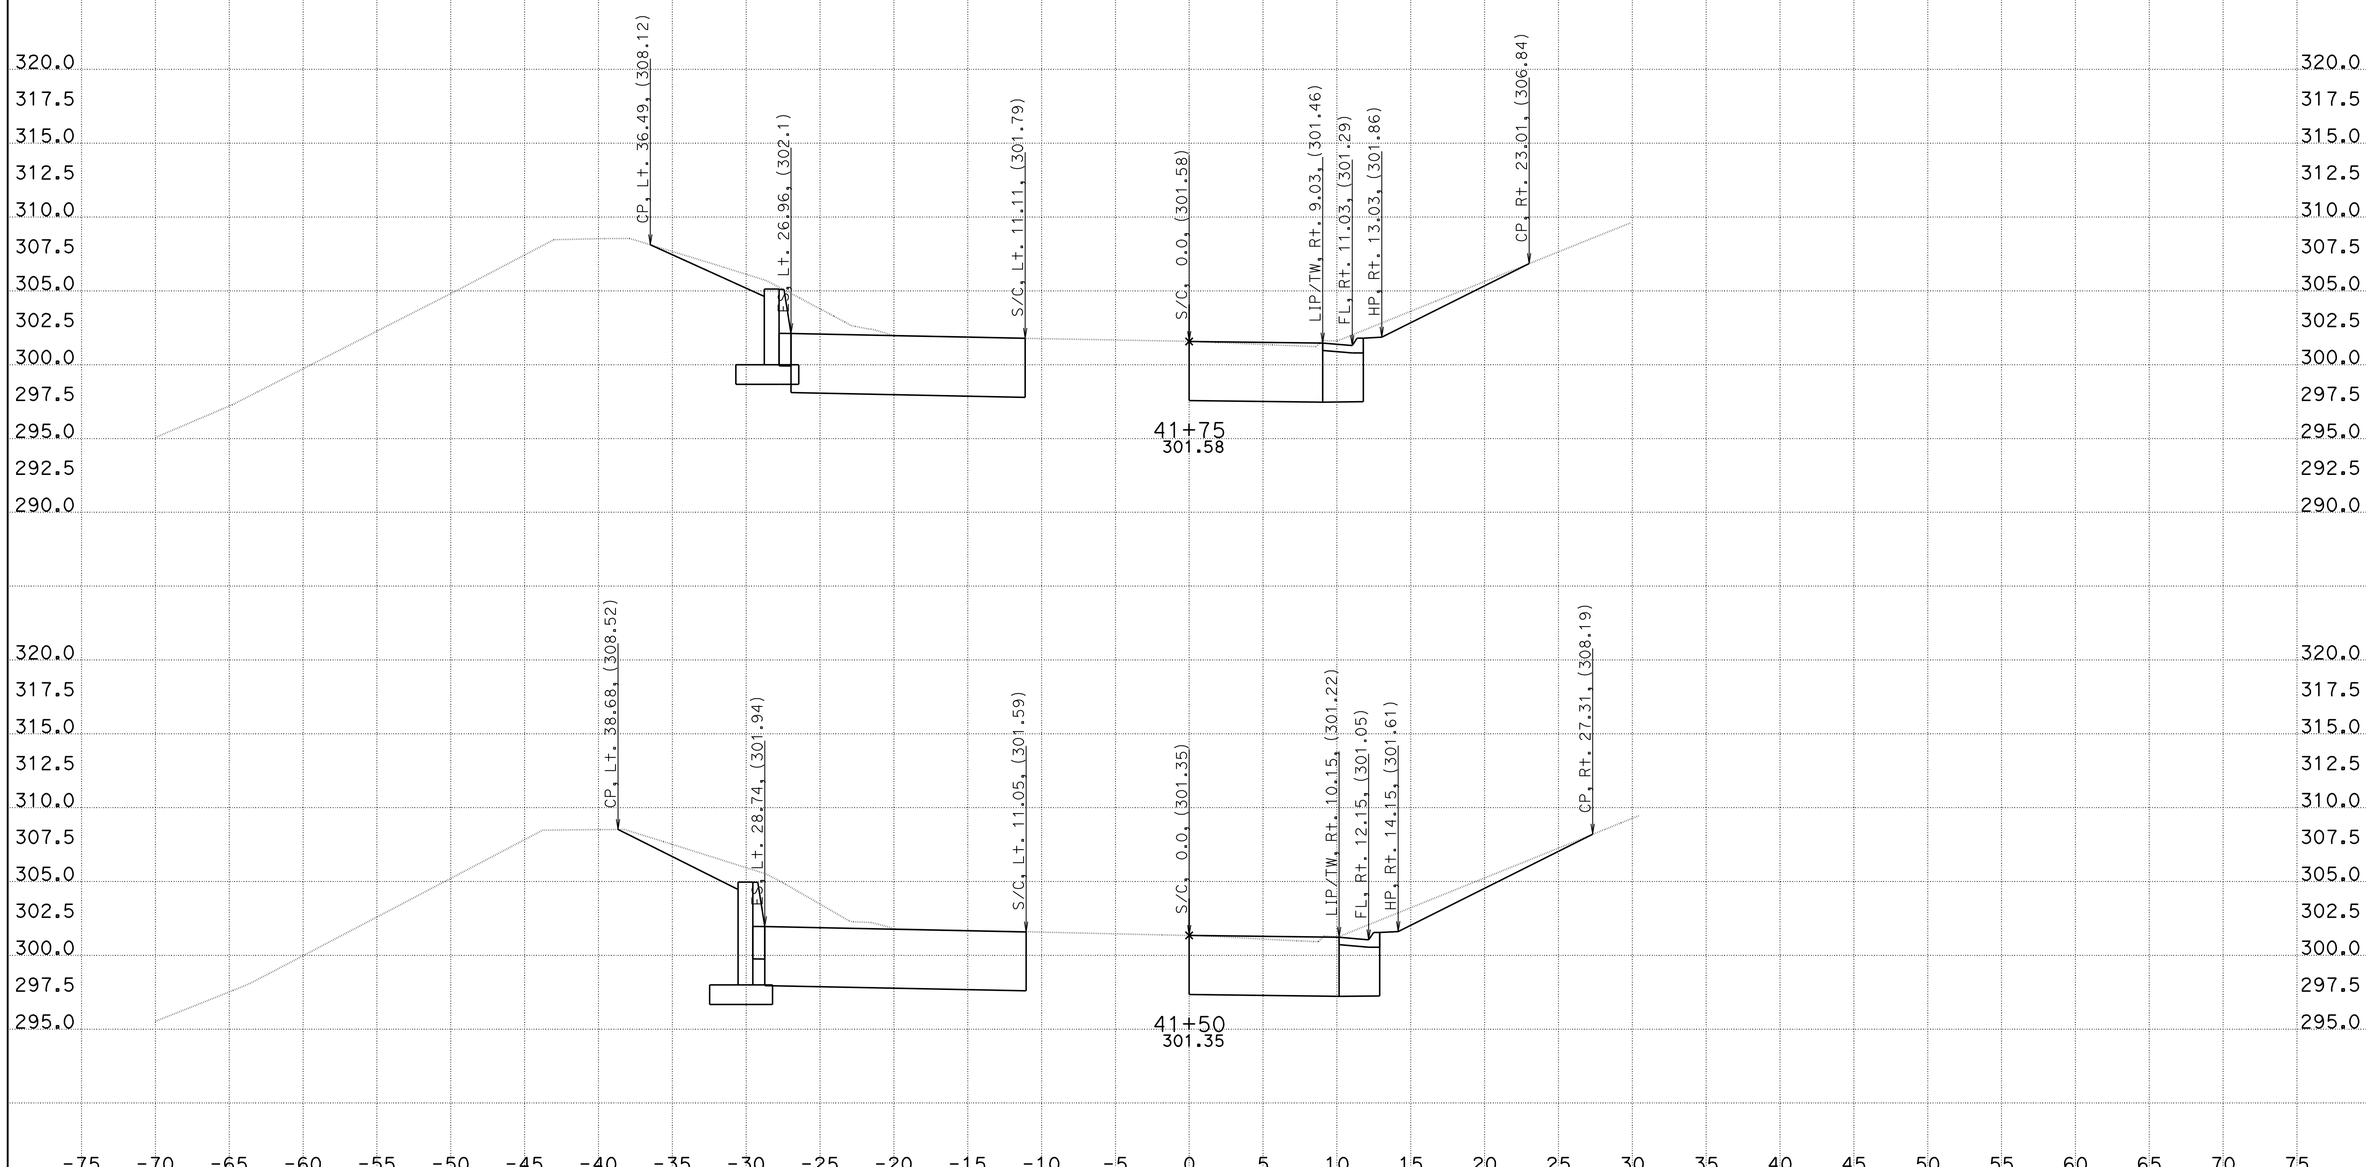

CREATED BY: RWH
DATE: 3/24/2011
KC Project: 29460 File: U:\KC_LIASON\Projects\29460\0_DESIGN\JRS1\EAR\jrs1_s2.eer

CONTRACT: 11000003881
DIST/CO/RTE/PM: 11-SD-125
PROJECT ID: 11-SD-125

SCALE: 1" = 5' Horiz.
1" = 5' Vert.

All Dimensions are US Survey Feet

JRS
CROSS SECTIONS
SHEET 26 OF XXX

DESIGN STUDY ONLY

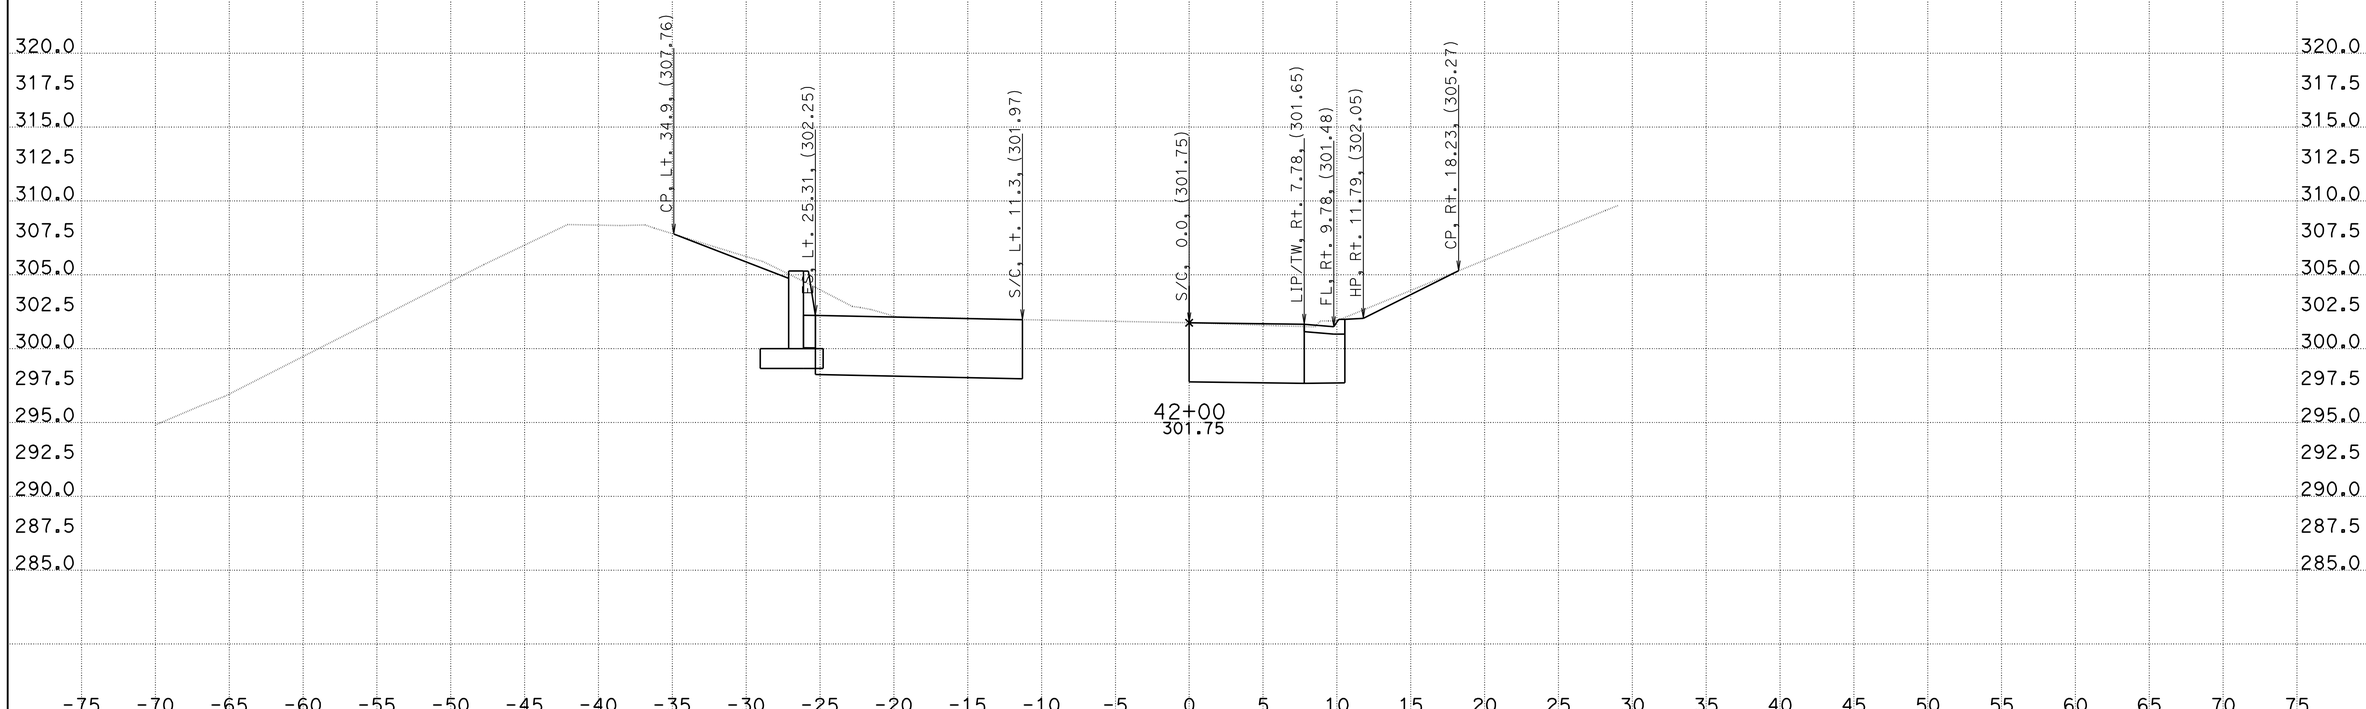

CREATED BY: RWH
DATE: 3/24/2011
KC Project: 29460

CONTRACT: 11000003881
DIST/CO/RTE/PM: 11-SD-125
File: U:\KC_LIASON\Projects\29460\0_DESIGN\JRS1\EAR\jrs1_s2.eb PROJECT ID: 11-SD-125

SCALE: 1" = 5' Horiz.
1" = 5' Vert.

All Dimensions are US Survey Feet

JRS
CROSS SECTIONS
SHEET 27 OF XXX

DESIGN STUDY ONLY

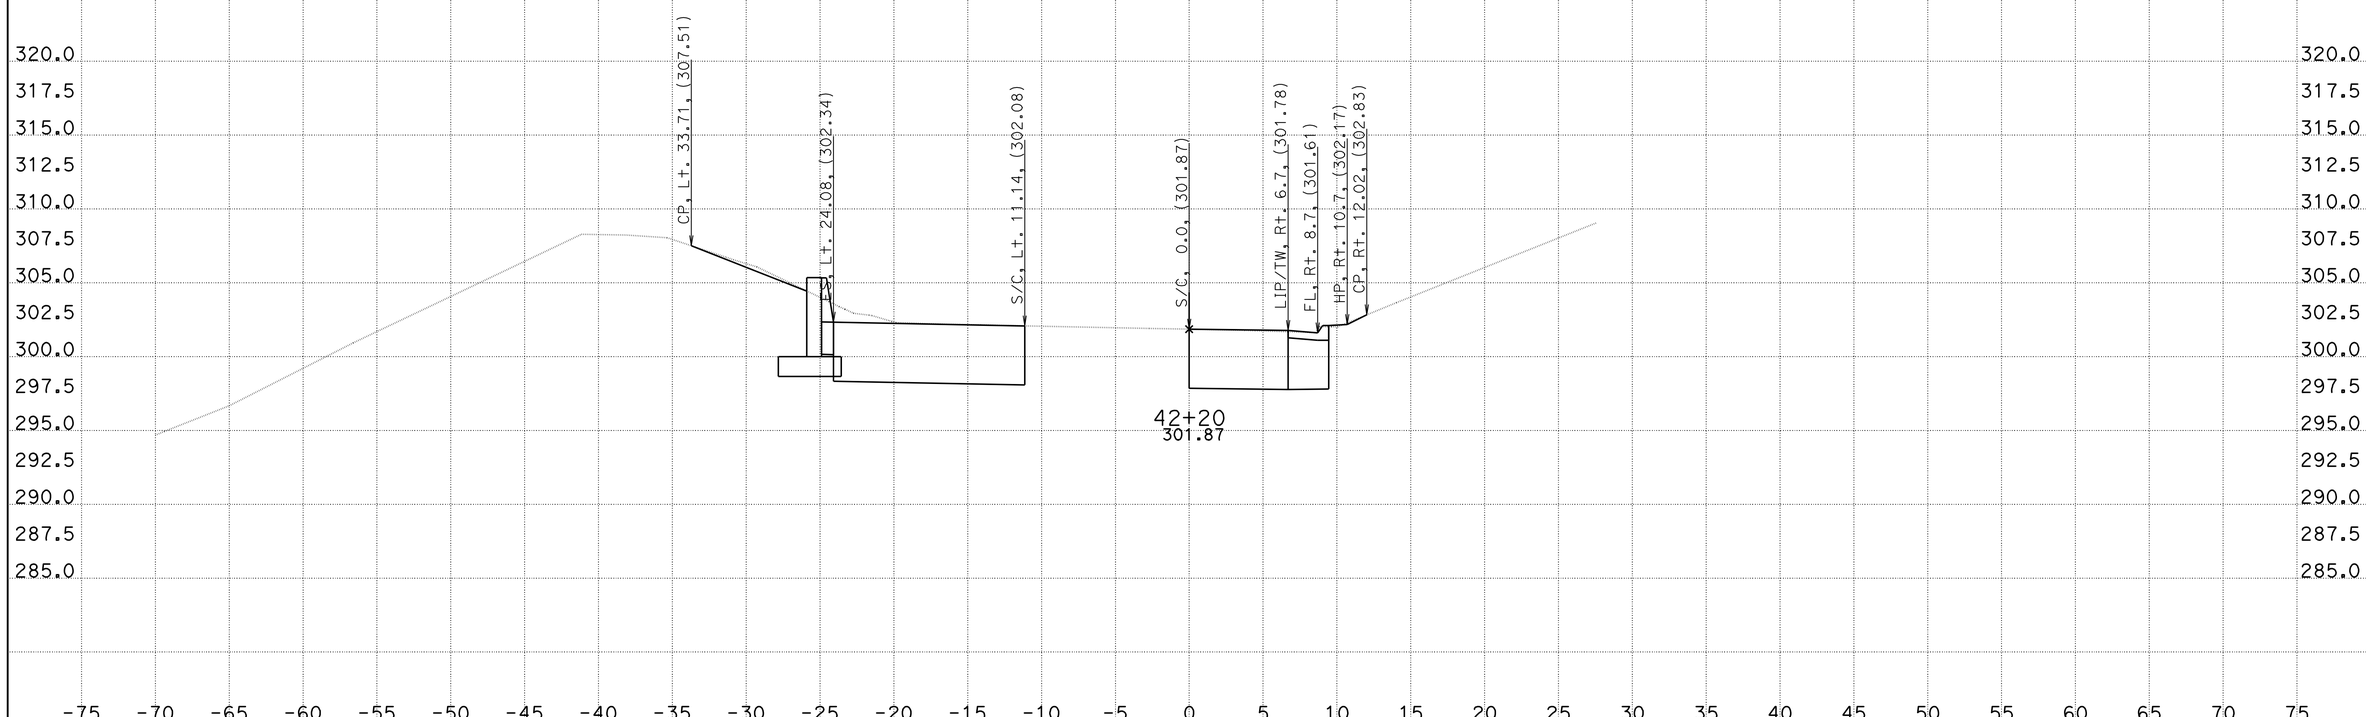

CREATED BY: RWH
DATE: 3/24/2011
KC Project: 29460

File: U:\KC_LIASON\Projects\29460\0_DESIGN\JRS1\EAR\jrs1_s2.eBR

CONTRACT: 11000003881
DIST/CO/RTE/PM: 11-SD-125
PROJECT ID: 11-SD-125

SCALE: 1" = 5' Horiz.
1" = 5' Vert.

All Dimensions are US Survey Feet

JRS
CROSS SECTIONS
SHEET 28 OF XXX

DESIGN STUDY ONLY

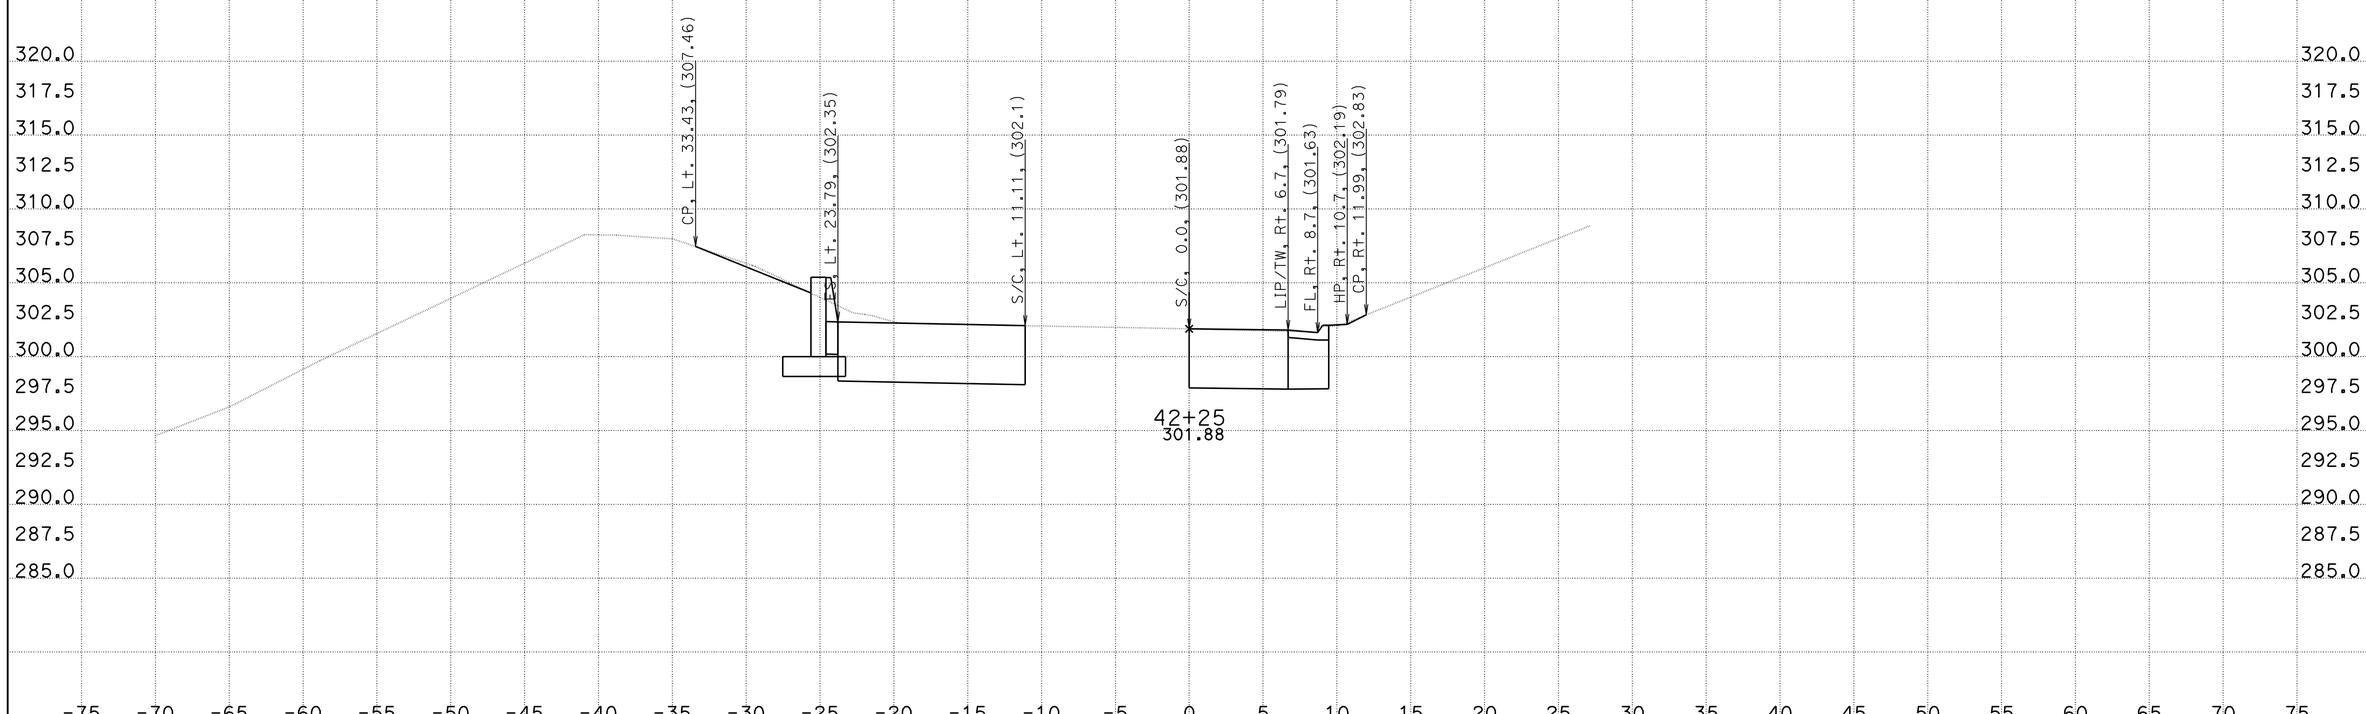

CREATED BY: RWH
DATE: 3/24/2011
KC Project: 29460

File: U:\KC_LIASON\Projects\29460\0_DESIGN\JRS1\EAR\jrs1_s2.eBR

CONTRACT: 11000003881
DIST/CO/RTE/PM: 11-SD-125
PROJECT ID: 11-SD-125

SCALE: 1" = 5' Horiz.
1" = 5' Vert.

All Dimensions are US Survey Feet

JRS
CROSS SECTIONS

DESIGN STUDY ONLY

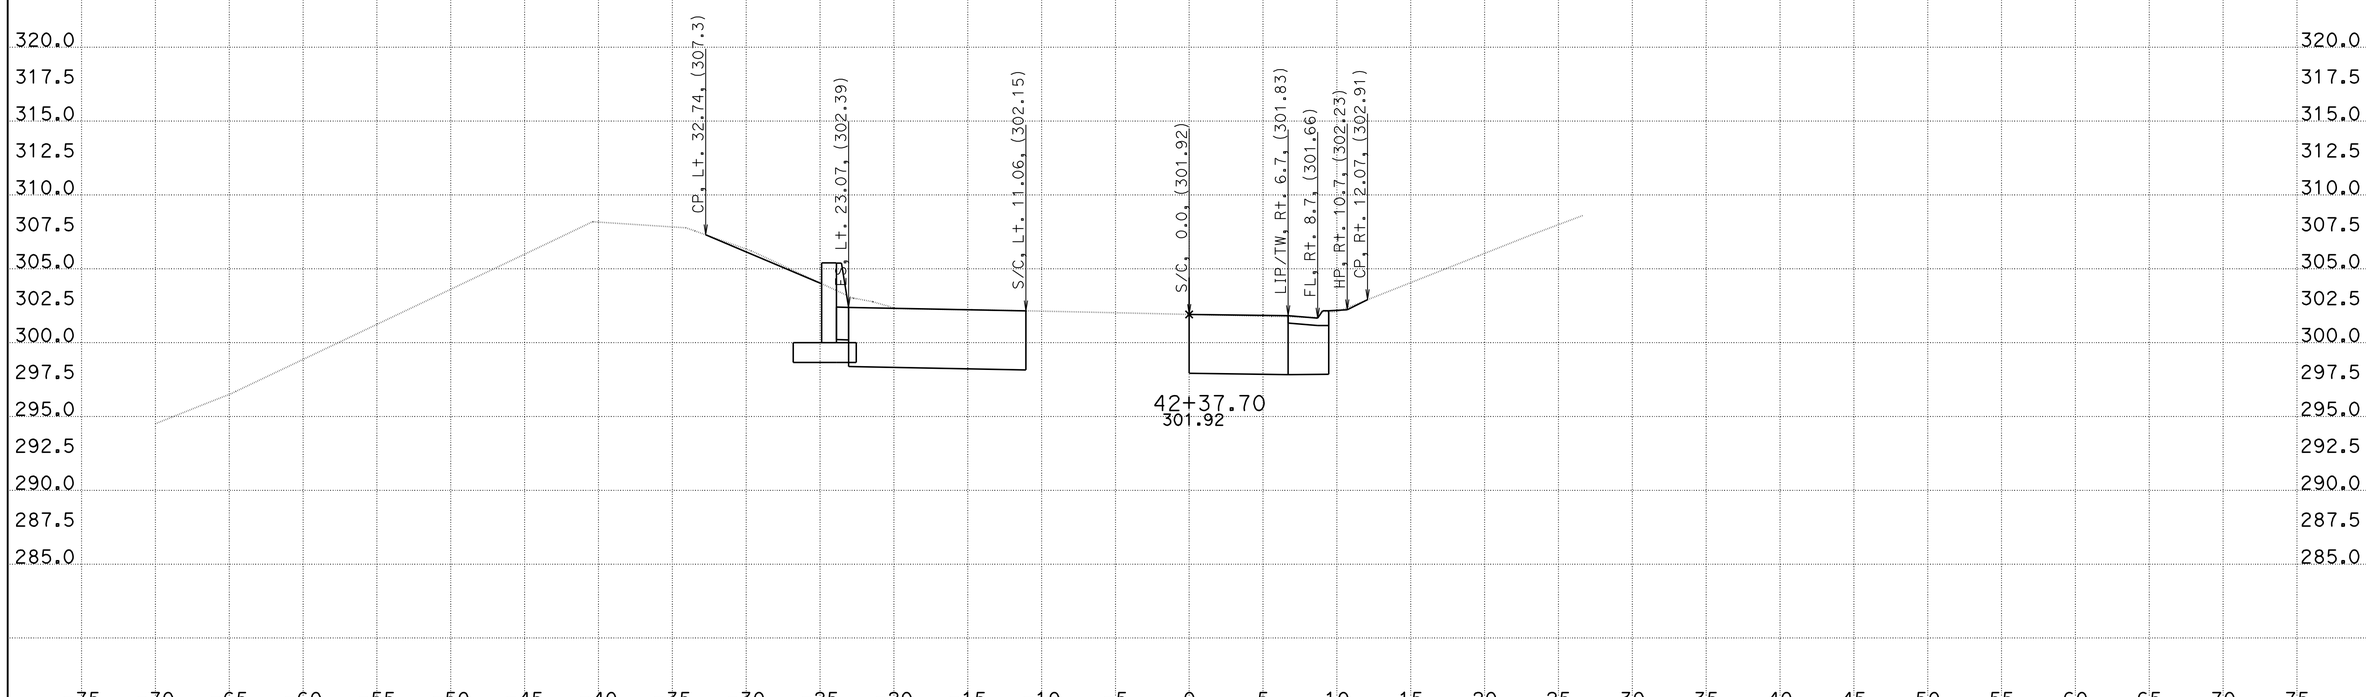

CREATED BY: RWH
DATE: 3/24/2011
KC Project: 29460 File: U:\KC_LIASON\Projects\29460\0_DESIGN\JRS1\EAR\jrs1_s2.eer

CONTRACT: 11000003881
DIST/CO/RTE/PM: 11-SD-125
PROJECT ID: 11-SD-125

SCALE: 1" = 5' Horiz.
1" = 5' Vert.

All Dimensions are US Survey Feet

JRS
CROSS SECTIONS
SHEET 30 OF XXX

DESIGN STUDY ONLY

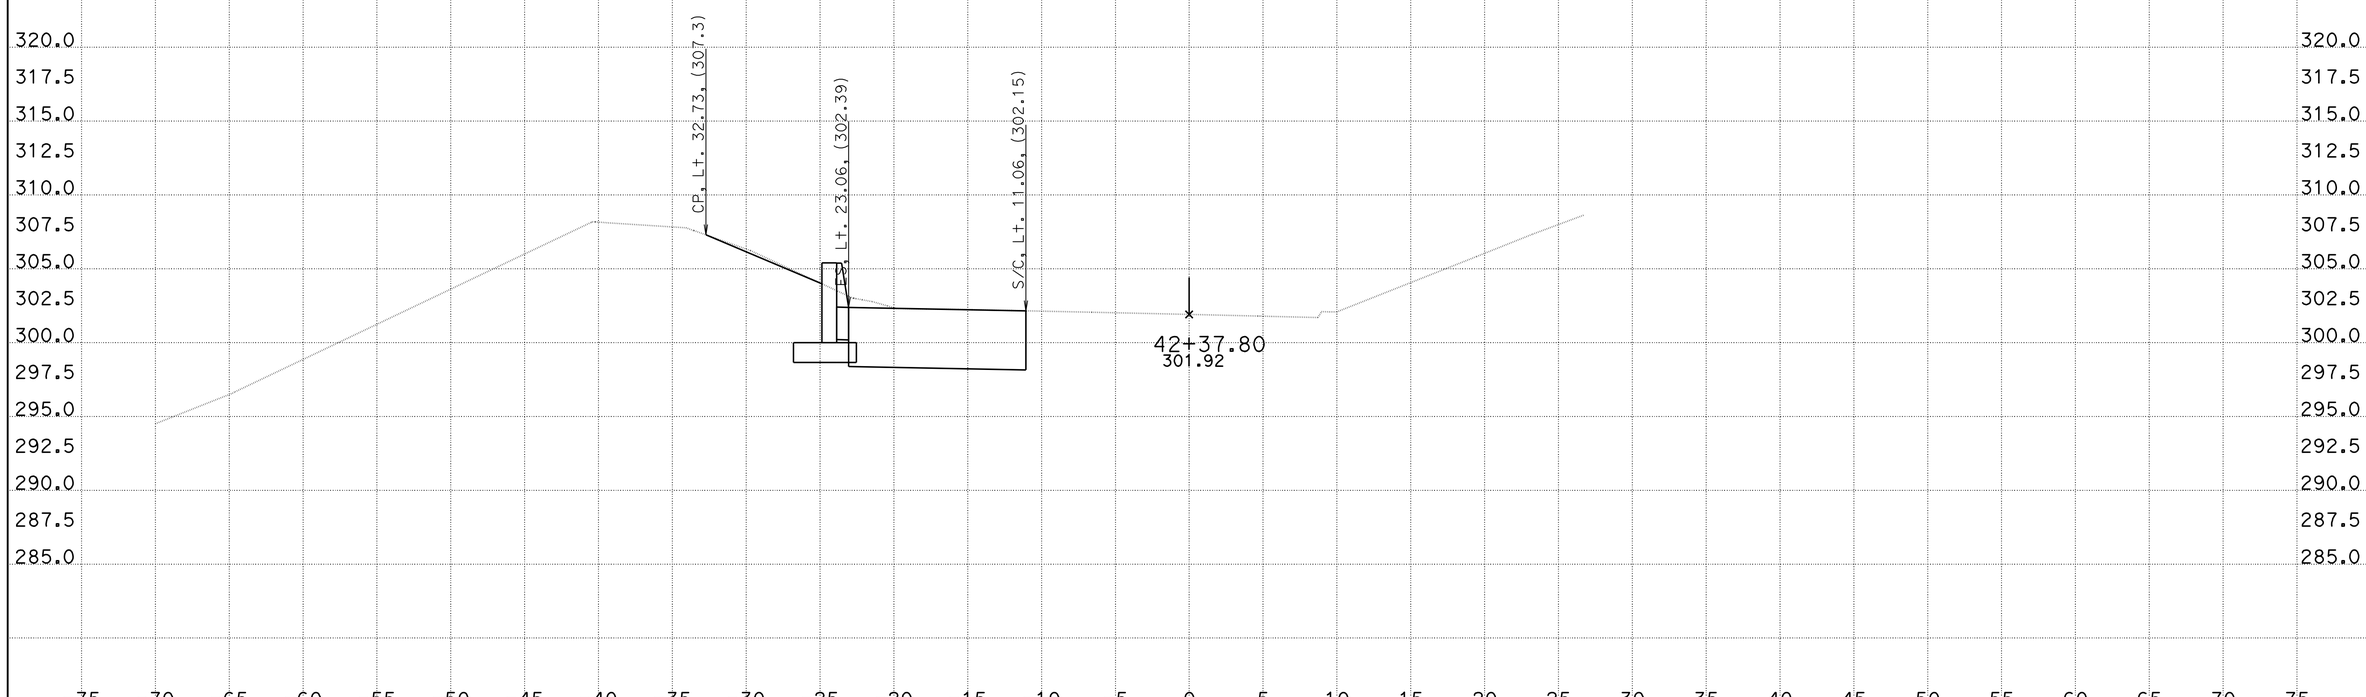

CREATED BY: RWH
DATE: 3/24/2011
KC Project: 29460 File: U:\KC_LIASON\Projects\29460\0_DESIGN\JRS1\EAR\jrs1_s2.eer

CONTRACT: 11000003881
DIST/CO/RTE/PM: 11-SD-125
PROJECT ID: 11-SD-125

SCALE: 1" = 5' Horiz.
1" = 5' Vert.

All Dimensions are US Survey Feet

JRS
CROSS SECTIONS
SHEET 31 OF XXX

DESIGN STUDY ONLY

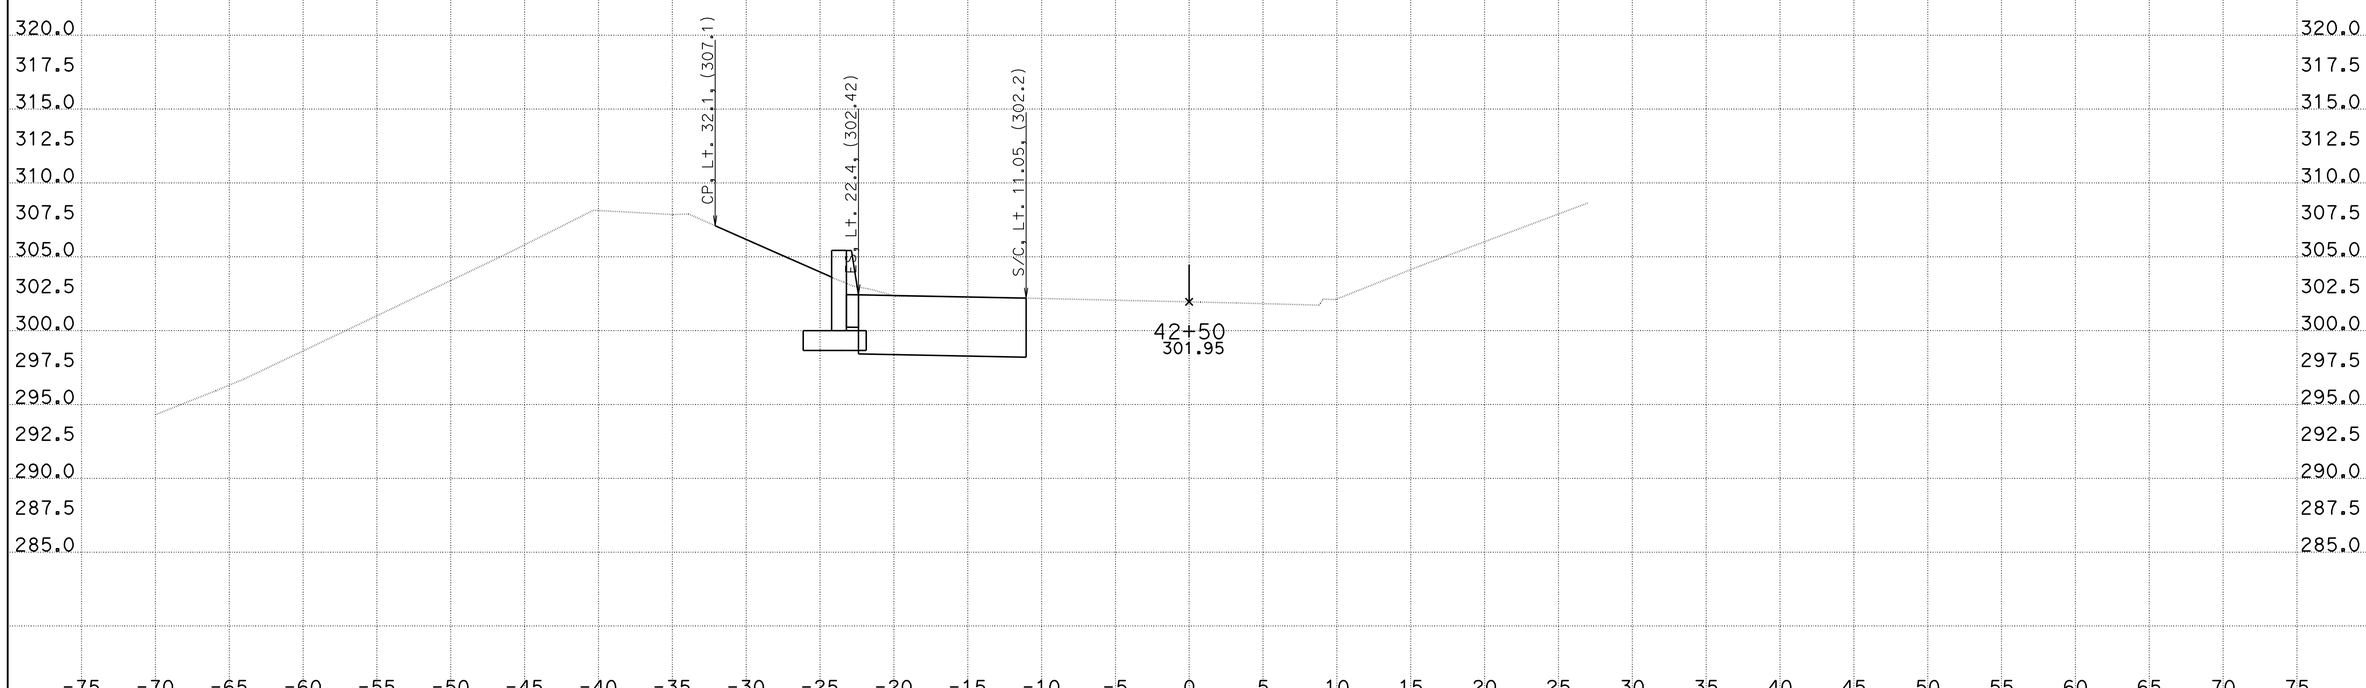

CREATED BY: RWH
DATE: 3/24/2011
KC Project: 29460

CONTRACT: 11000003881
DIST/CO/RTE/PM: 11-SD-125
File: U:\KC_LIASON\Projects\29460\0_DESIGN\JRS1\EAR\jrs1_s2.eBPROJECT ID: 11-SD-125

SCALE: 1" = 5' Horiz.
1" = 5' Vert.

All Dimensions are US Survey Feet

JRS
CROSS SECTIONS
SHEET 32 OF XXX

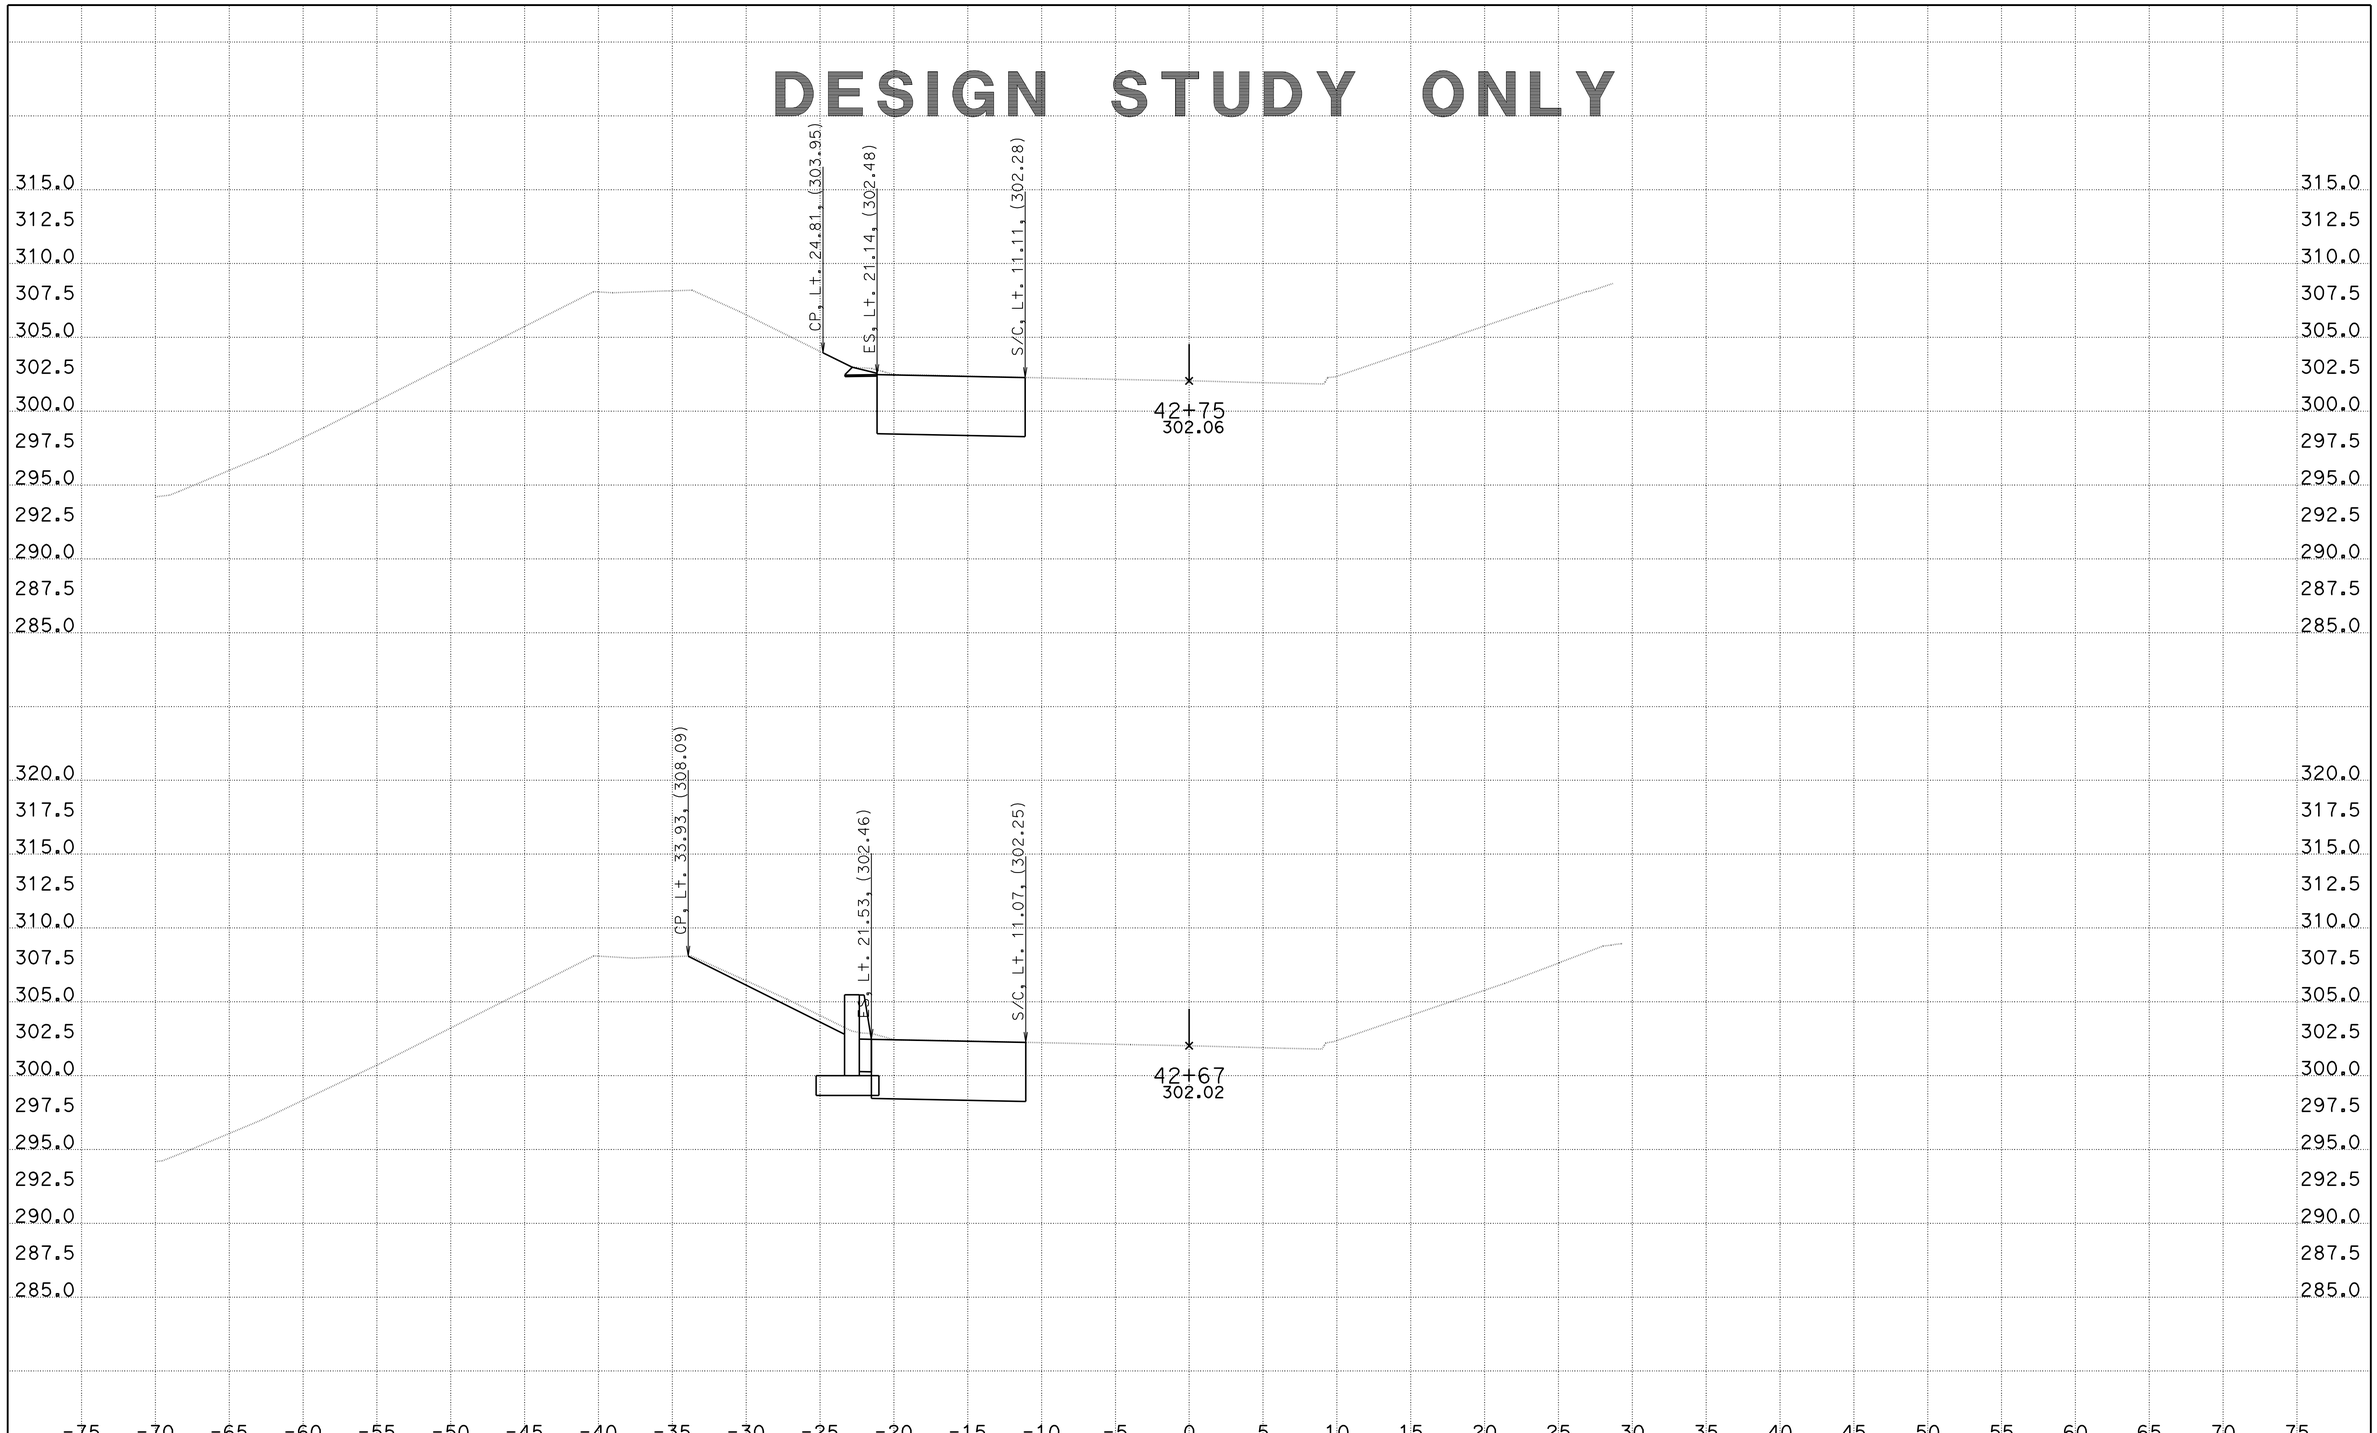

CREATED BY: RWH
DATE: 3/24/2011
KC Project: 29460 File: U:\KC_LIASON\Projects\29460\0_DESIGN\JRS1\EAR\jrs1_s2.eaR

CONTRACT: 11000003881
DIST/CO/RTE/PM: 11-SD-125
PROJECT ID: 11-SD-125

SCALE: 1" = 5' Horiz.
1" = 5' Vert.

All Dimensions are US Survey Feet

JRS
CROSS SECTIONS
SHEET 33 OF XXX

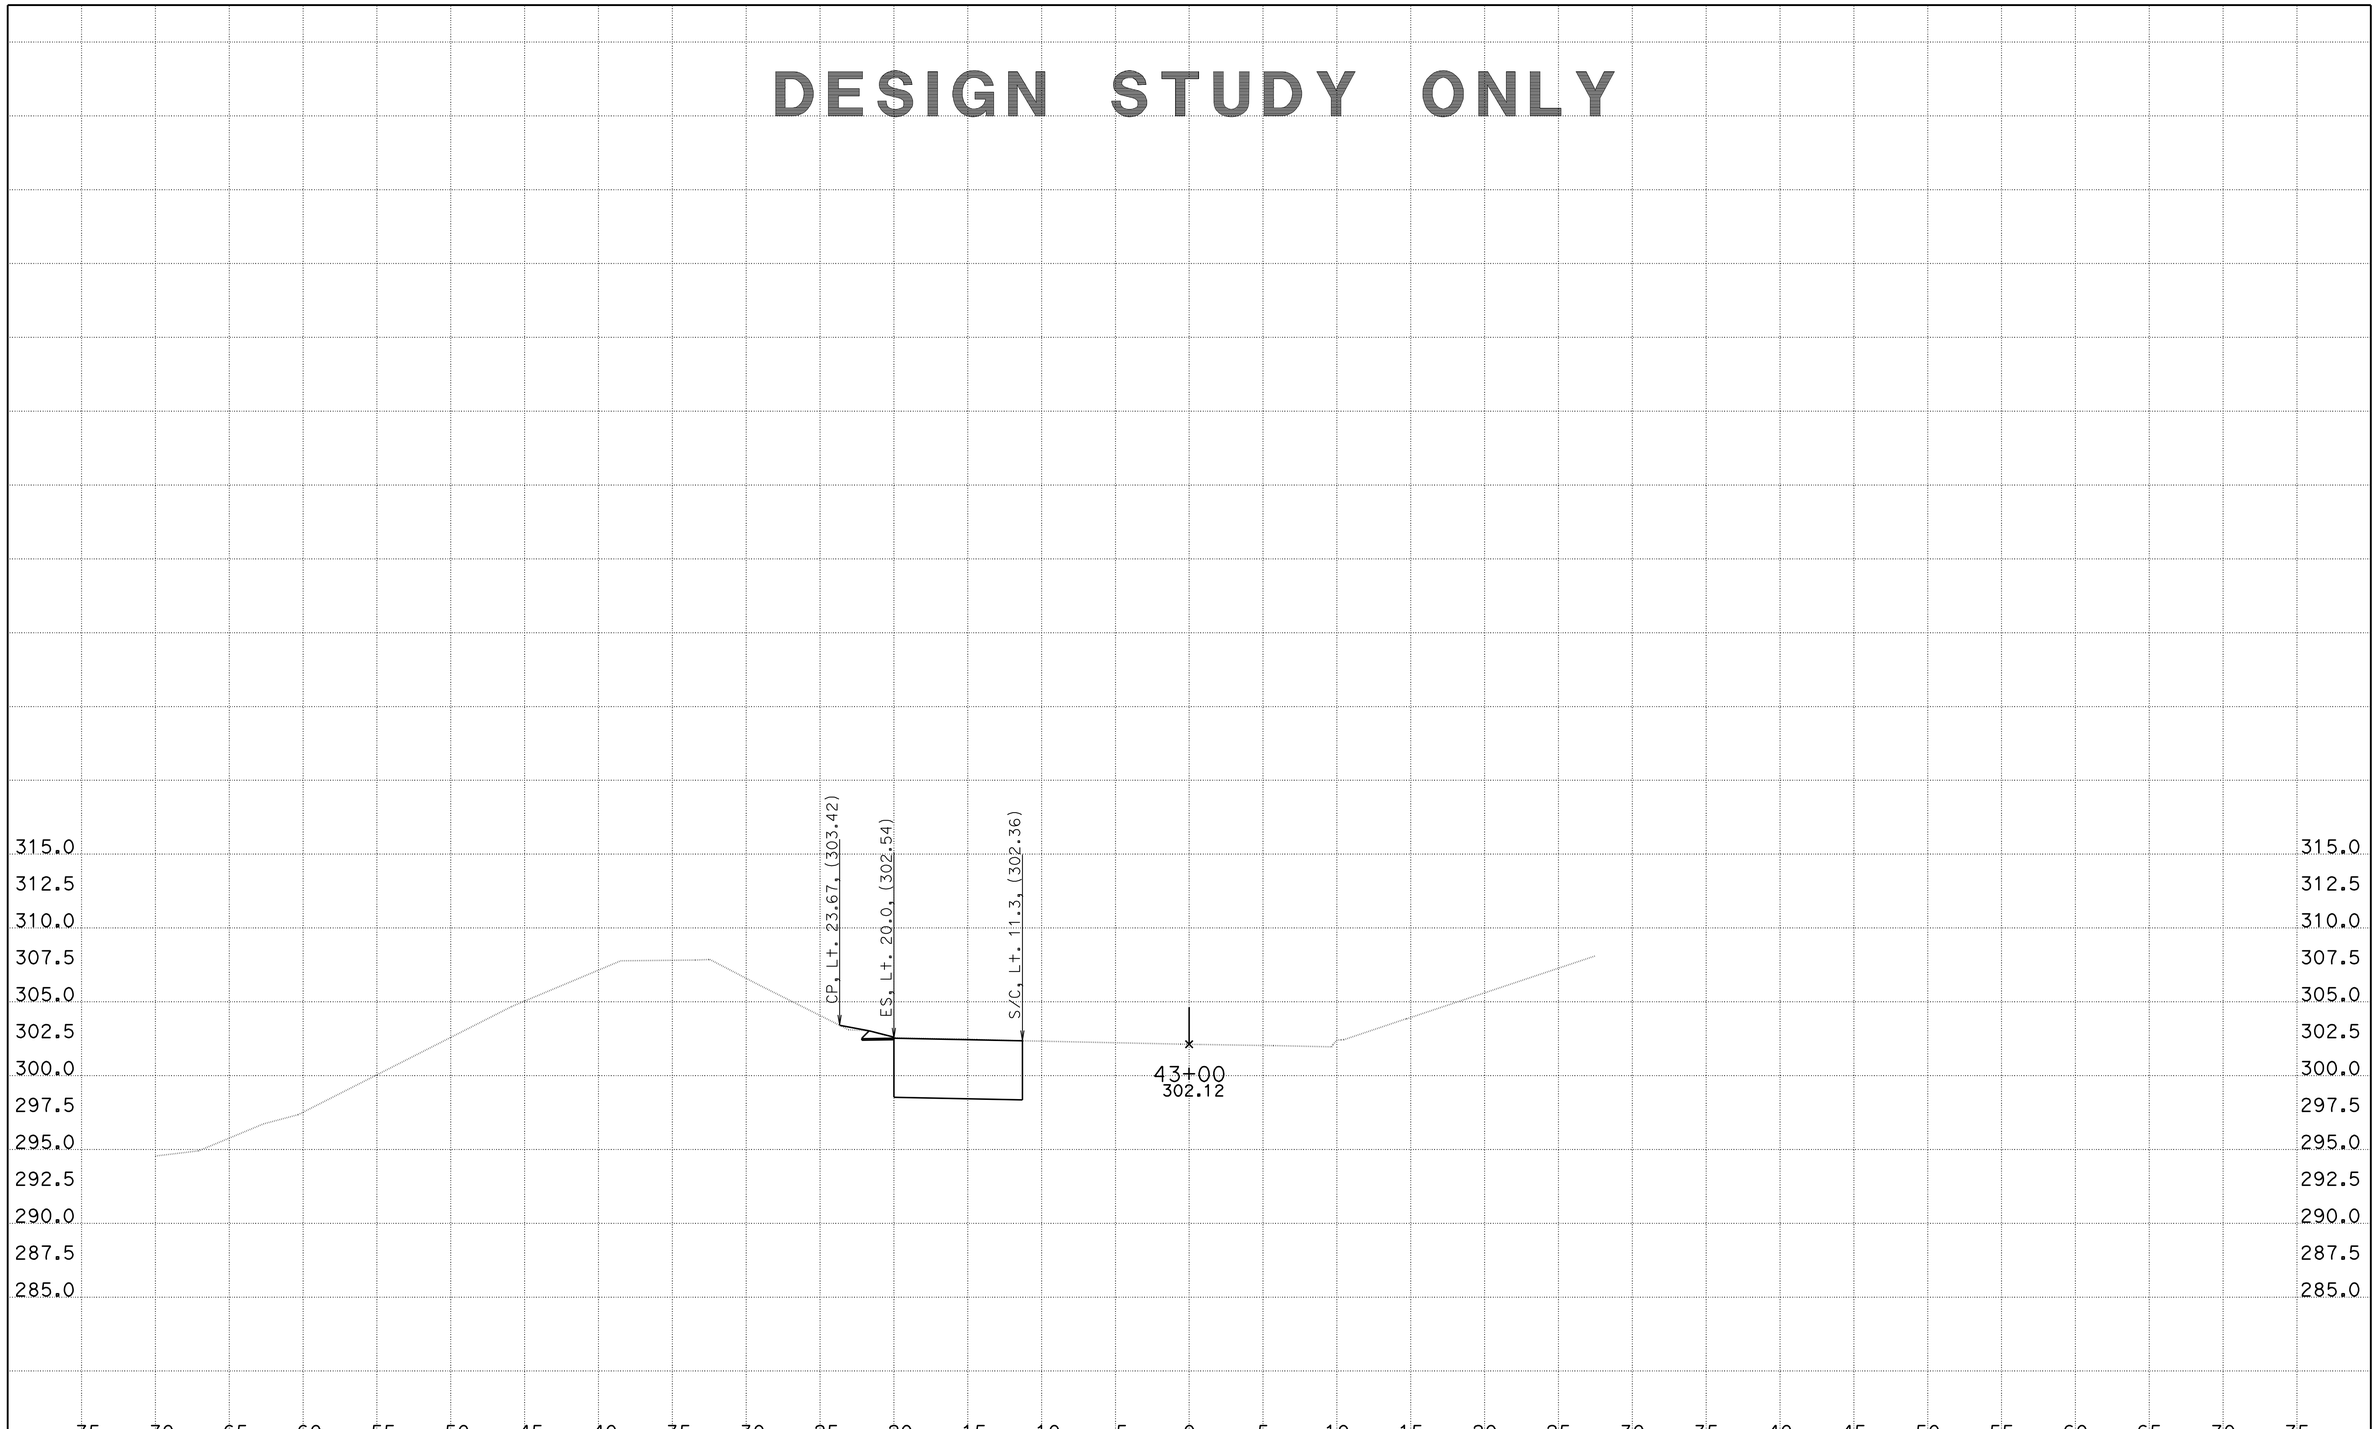

CREATED BY: RWH
DATE: 3/24/2011
KC Project: 29460

File: U:\KC_LIASON\Projects\29460\0_DESIGN\JRS1\EAR\jrs1_s2.eb

CONTRACT: 11000003881
DIST/CO/RTE/PM: 11-SD-125
PROJECT ID: 11-SD-125

SCALE: 1" = 5' Horiz.
1" = 5' Vert.

All Dimensions are US Survey Feet

JRS
CROSS SECTIONS