DESIGN STUDY ONLY

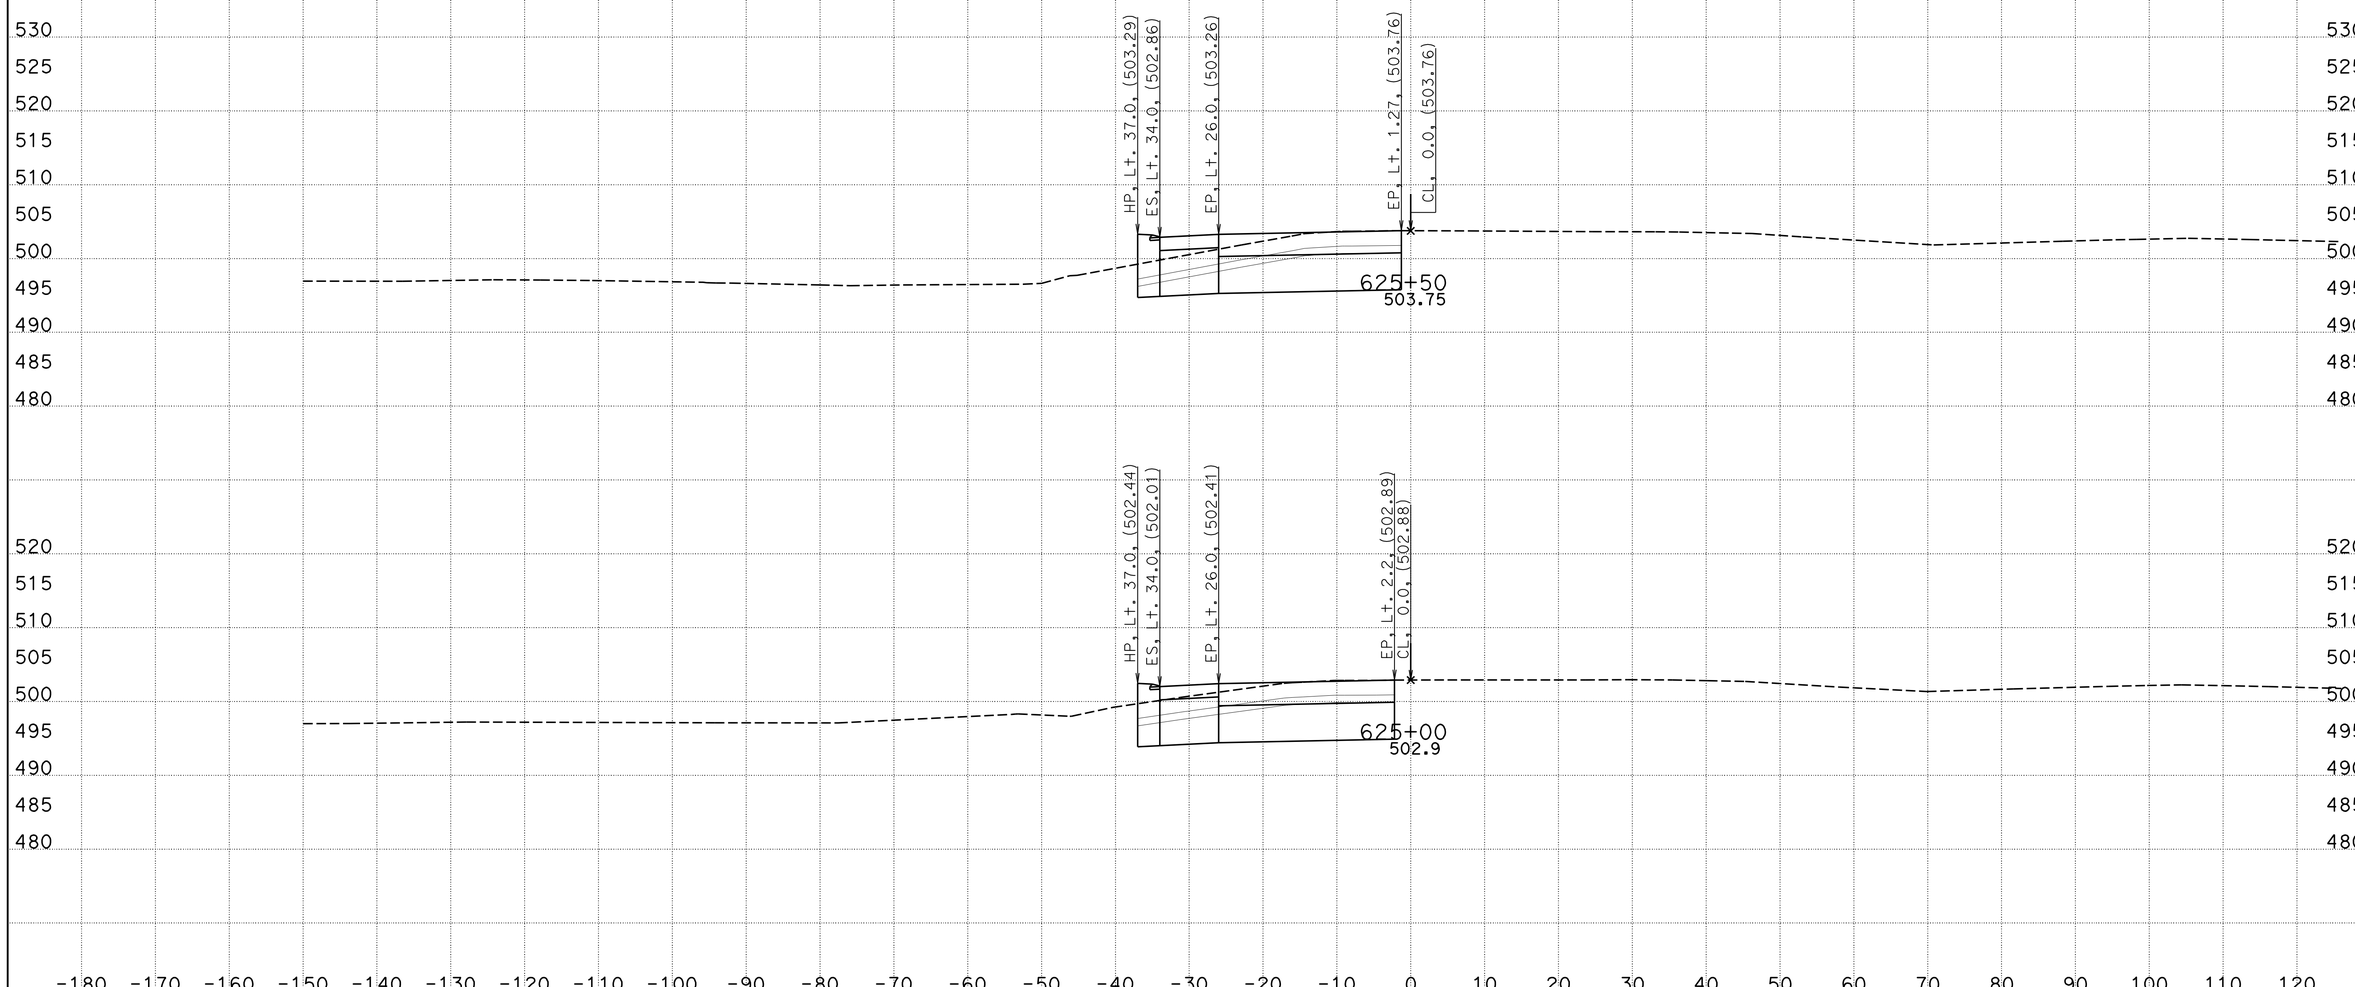

CREATED BY: WAYNE NGUYEN
DATE: 8/30/2013
KC Project: 05632 File: D:\UserData\05632\WB\EAR\wb_d.ear

CONTRACT: 05632
DIST/CO/RTE/PM: 11-SD-11/905 0.0,1.6/R9.9,R10.7
PROJECT ID: SR11/SR905

SCALE: 1" = 10' Horiz.
1" = 10' Vert.

All Dimensions are US Survey Feet

WB
CROSS SECTIONS
SHEET 1 OF 60

DESIGN STUDY ONLY

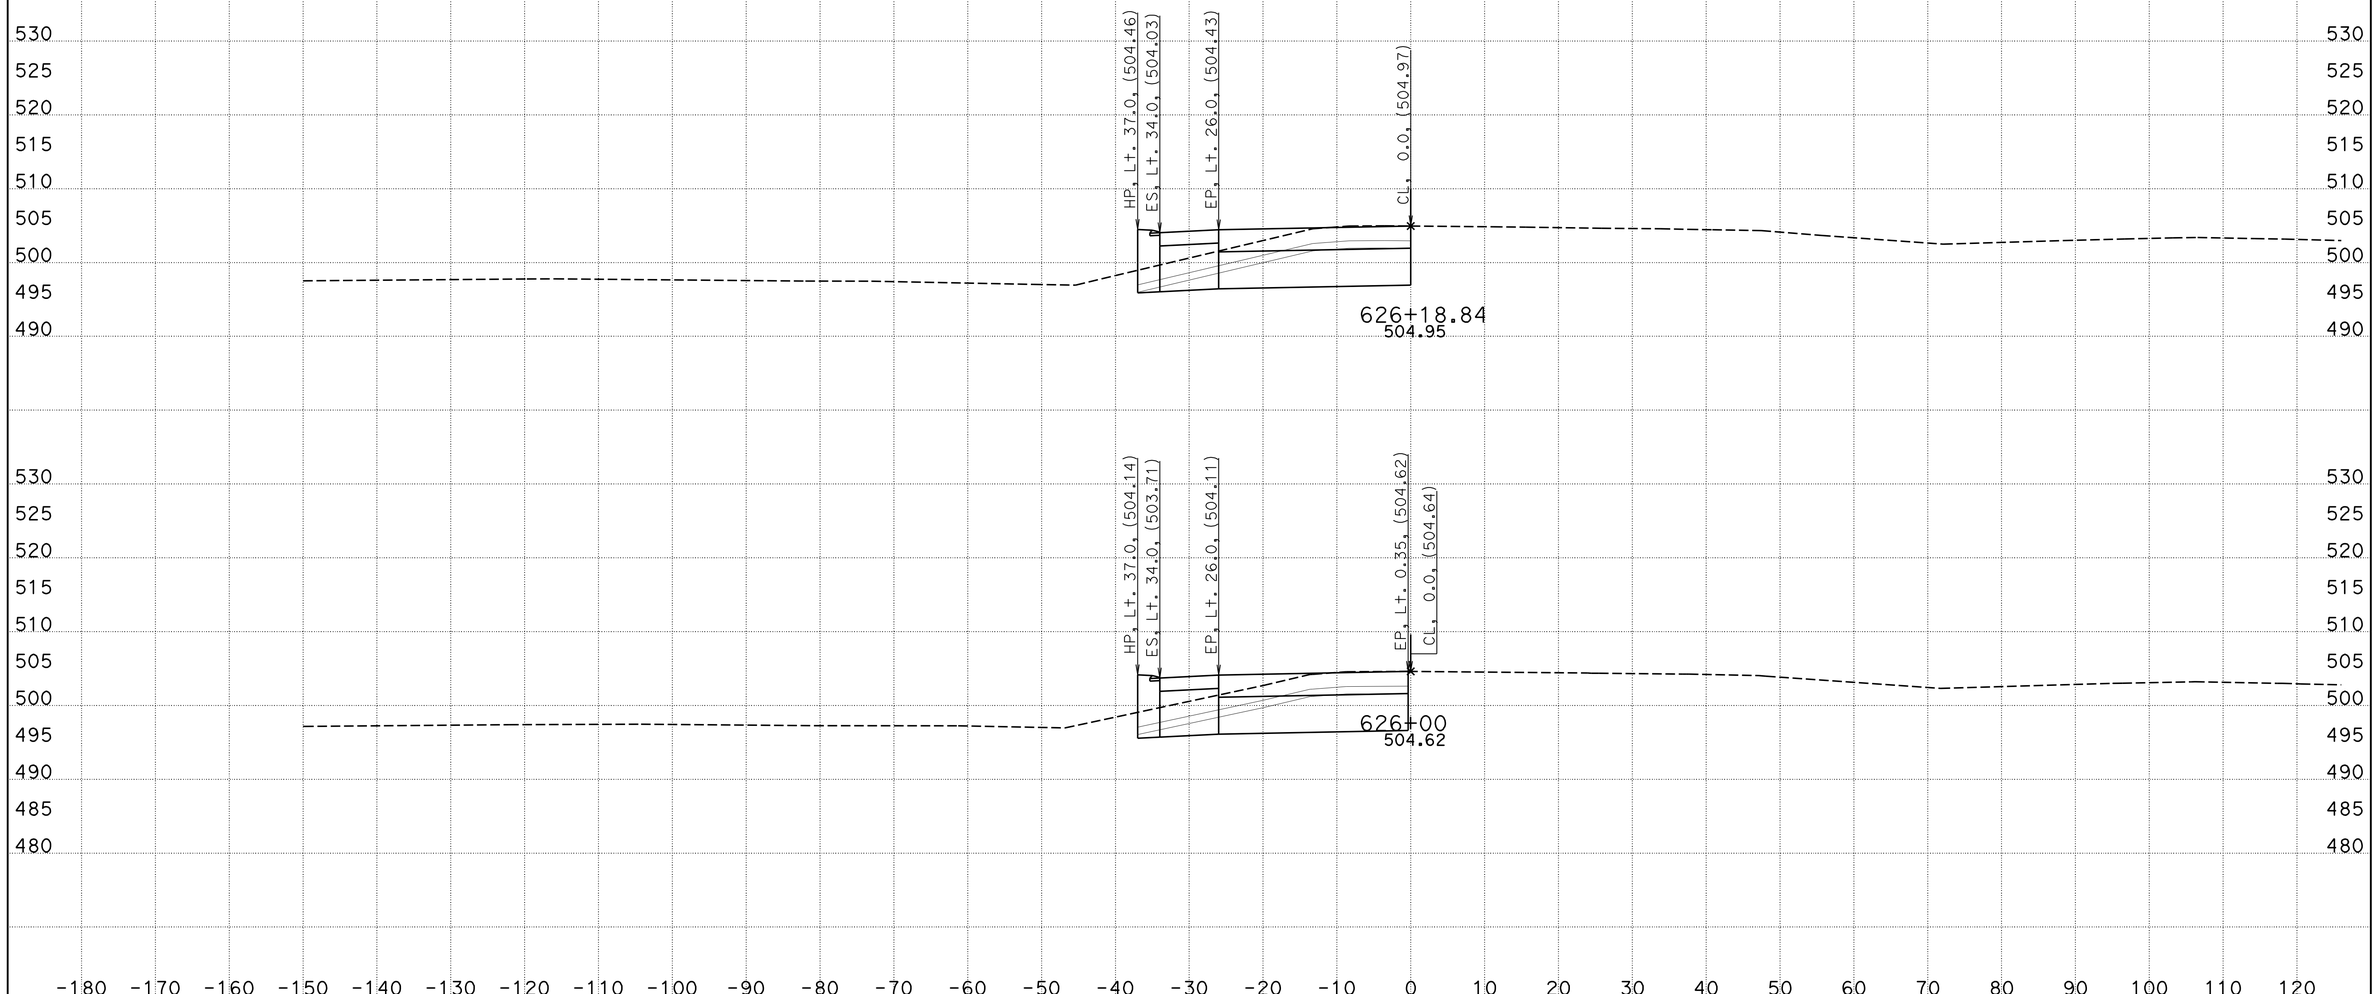

CREATED BY: WAYNE NGUYEN
DATE: 8/30/2013
KC Project: 05632 File: D:\UserData\05632\WB\EAR\wb_d.ear

CONTRACT: 05632
DIST/CO/RTE/PM: 11-SD-11/905 0.0,1.6/R9.9,R10.7
PROJECT ID: SR11/SR905

SCALE: 1" = 10' Horiz.
1" = 10' Vert.

All Dimensions are US Survey Feet

WB
CROSS SECTIONS
SHEET 2 OF 60

DESIGN STUDY ONLY

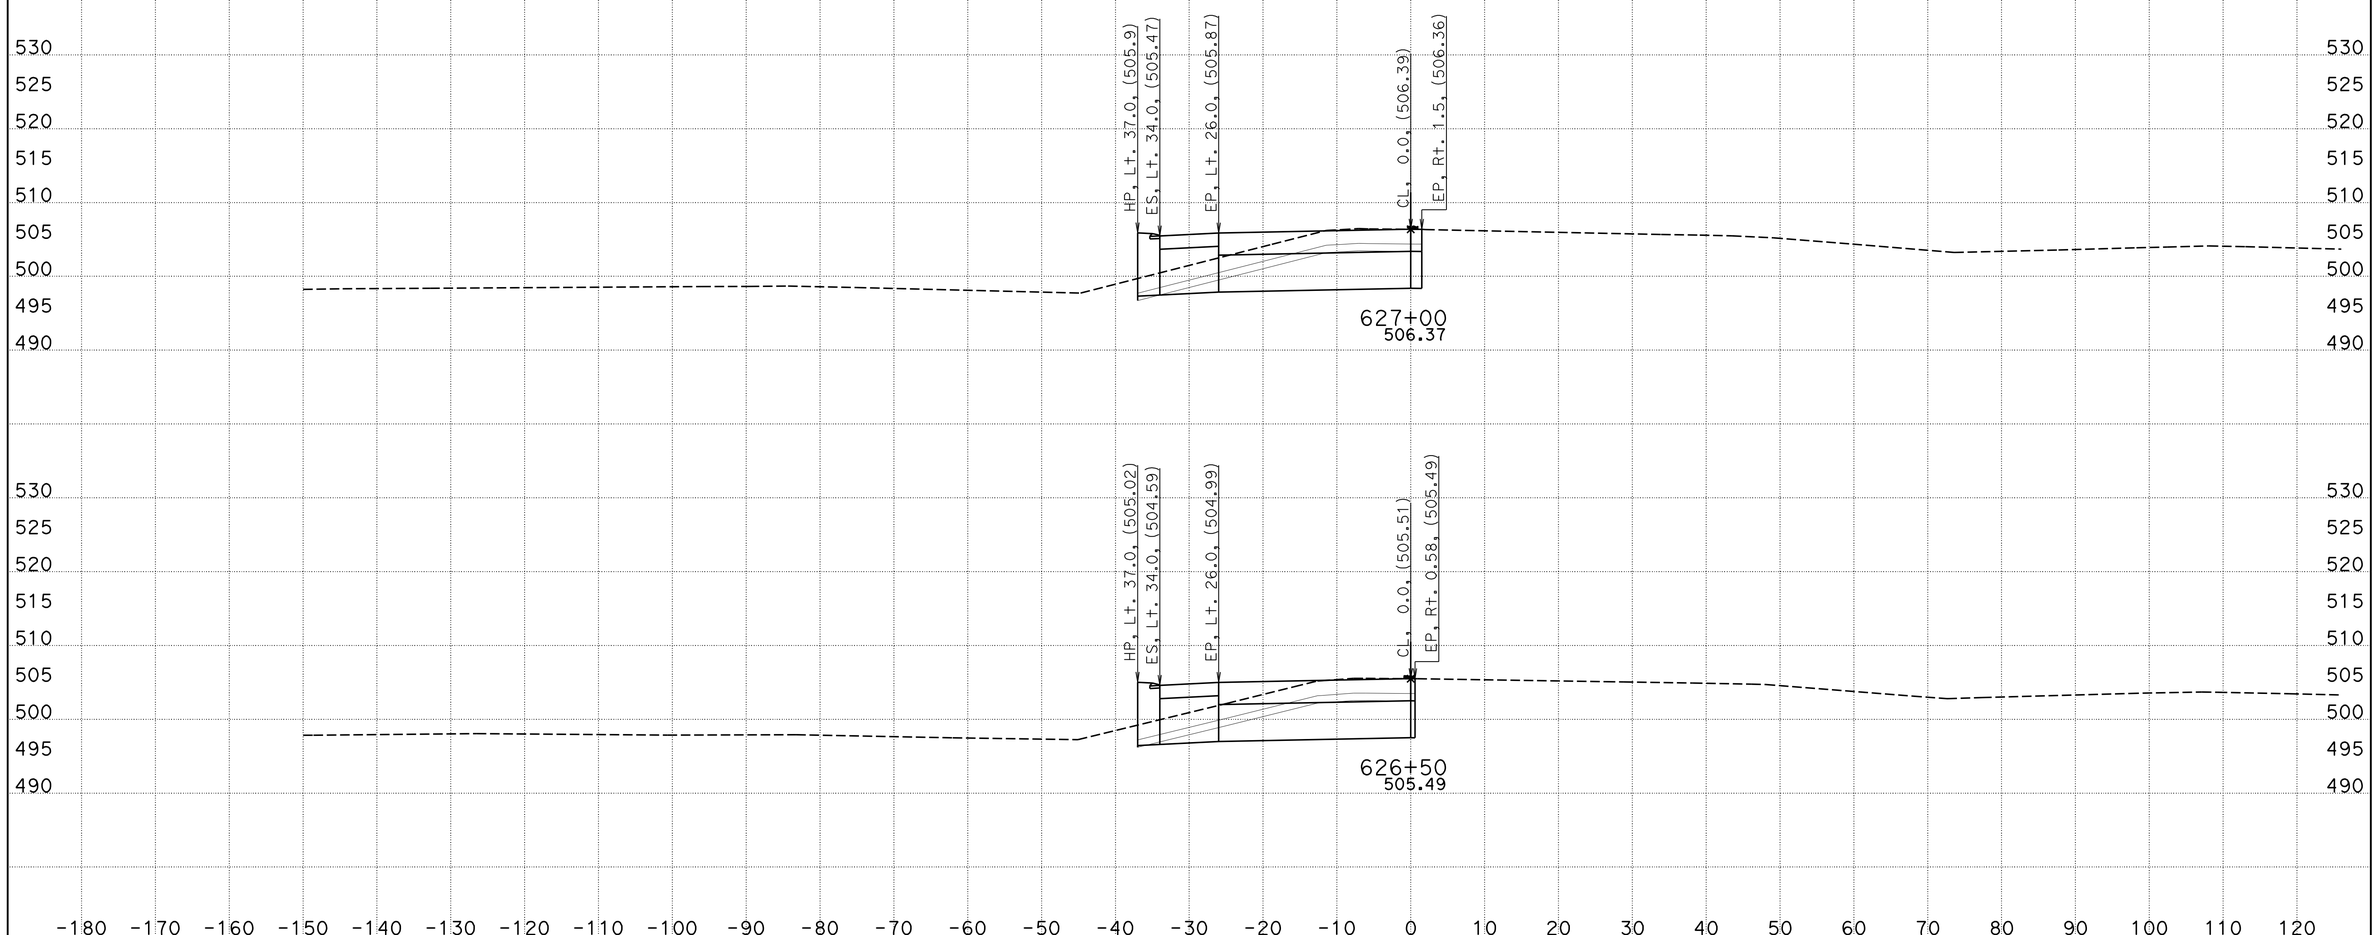

CREATED BY: WAYNE NGUYEN
DATE: 8/30/2013
KC Project: 05632 File: D:\UserData\05632\WB\EAR\wb_d.ear

CONTRACT: 05632
DIST/CO/RTE/PM: 11-SD-11/905 0.0,1.6/R9.9,R10.7
PROJECT ID: SR11/SR905

SCALE: 1" = 10' Horiz.
1" = 10' Vert.

All Dimensions are US Survey Feet

WB
CROSS SECTIONS
SHEET 3 OF 60

DESIGN STUDY ONLY

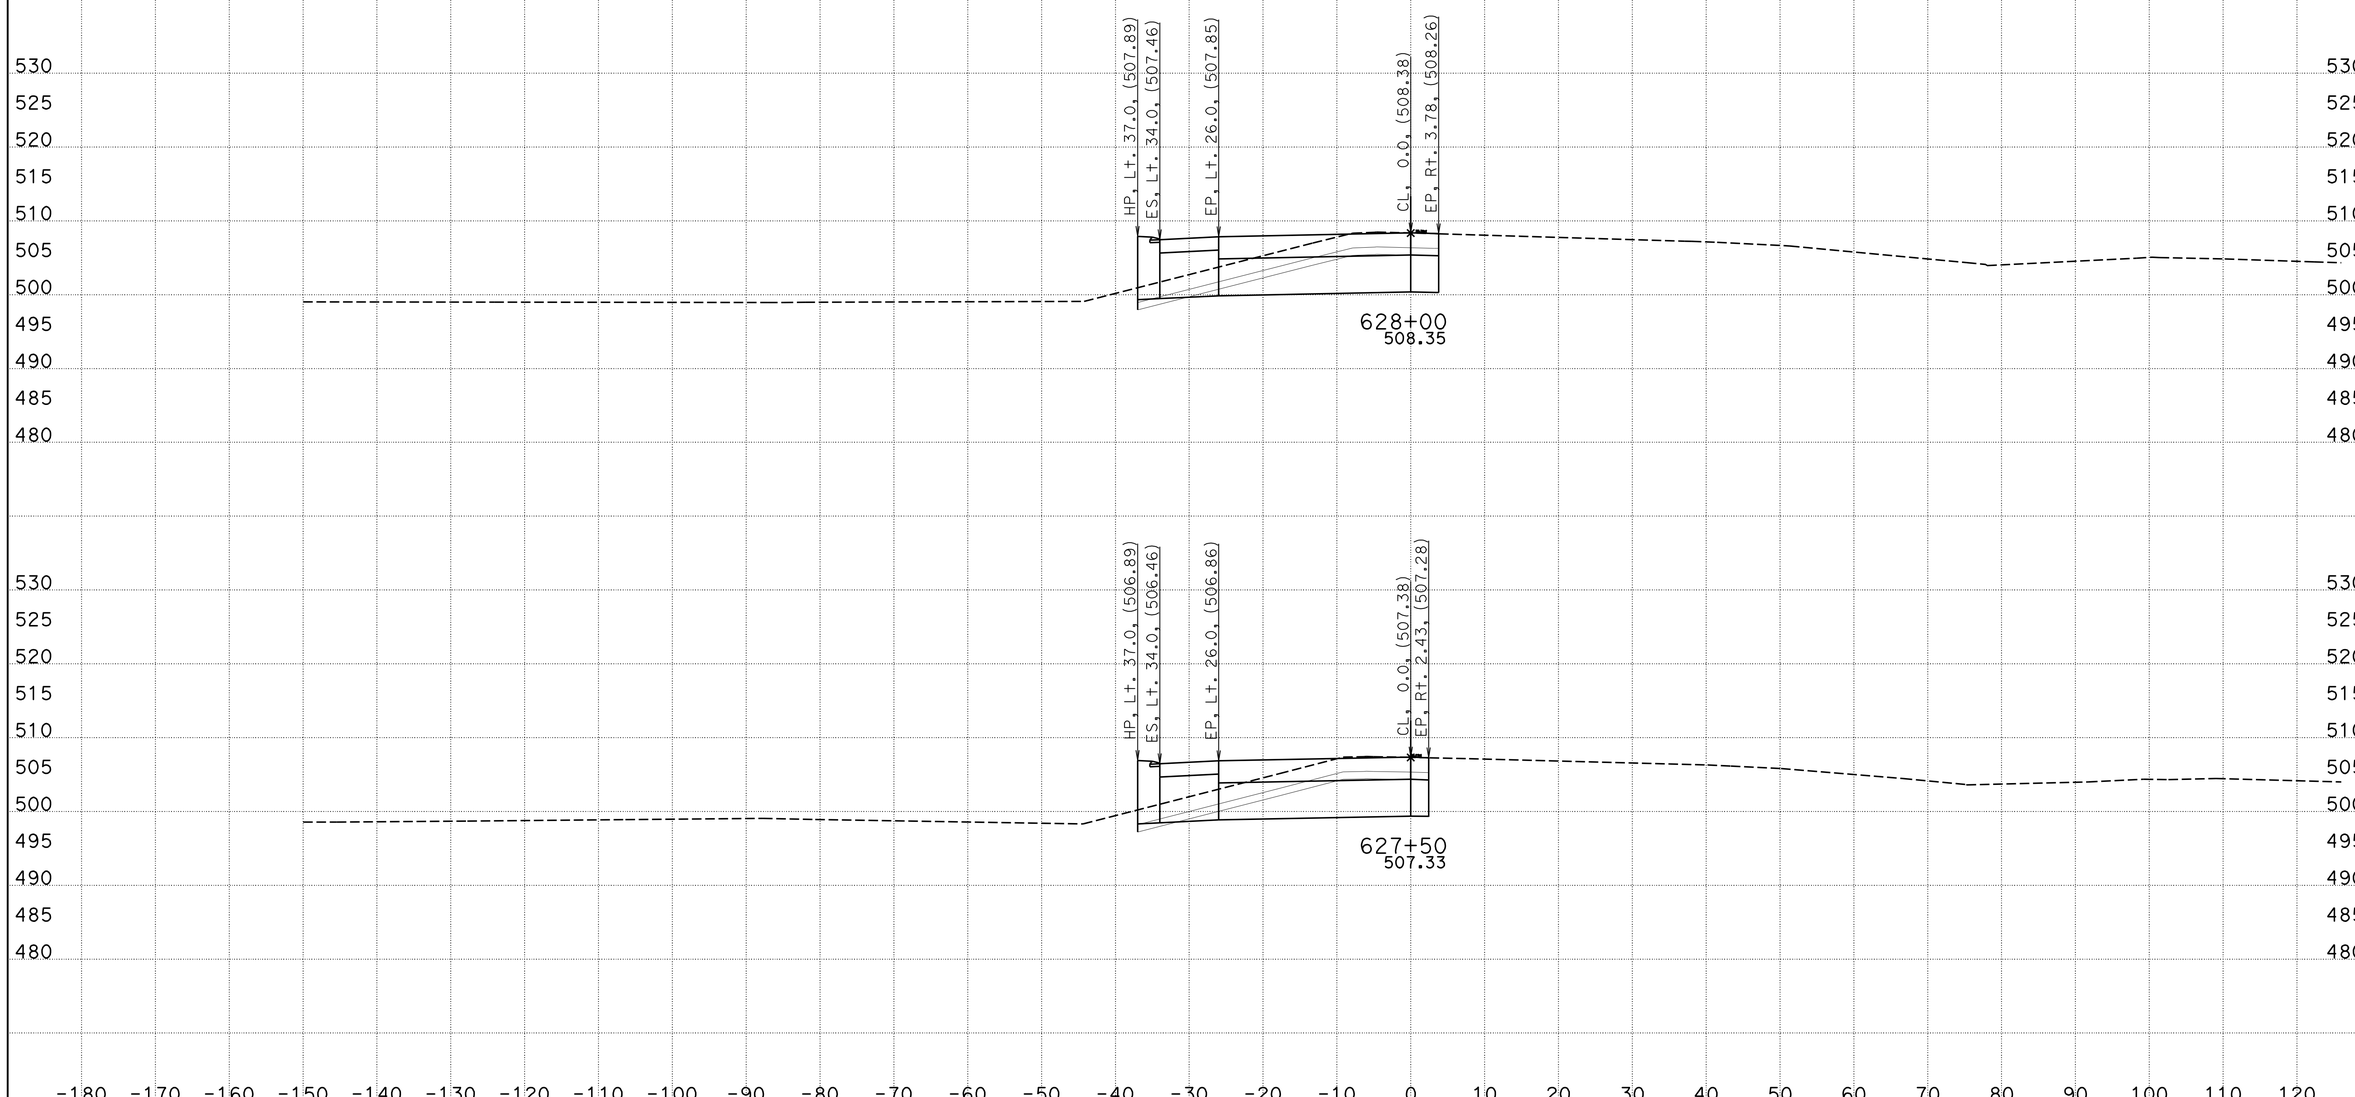

CREATED BY: WAYNE NGUYEN
DATE: 8/30/2013
KC Project: 05632 File: D:\UserData\05632\WB\EAR\wb_d.ear

CONTRACT: 05632
DIST/CO/RTE/PM: 11-SD-11/905 0.0,1.6/R9.9,R10.7
PROJECT ID: SR11/SR905

SCALE: 1" = 10' Horiz.
1" = 10' Vert.

All Dimensions are US Survey Feet

WB
CROSS SECTIONS
SHEET 4 OF 60

DESIGN STUDY ONLY

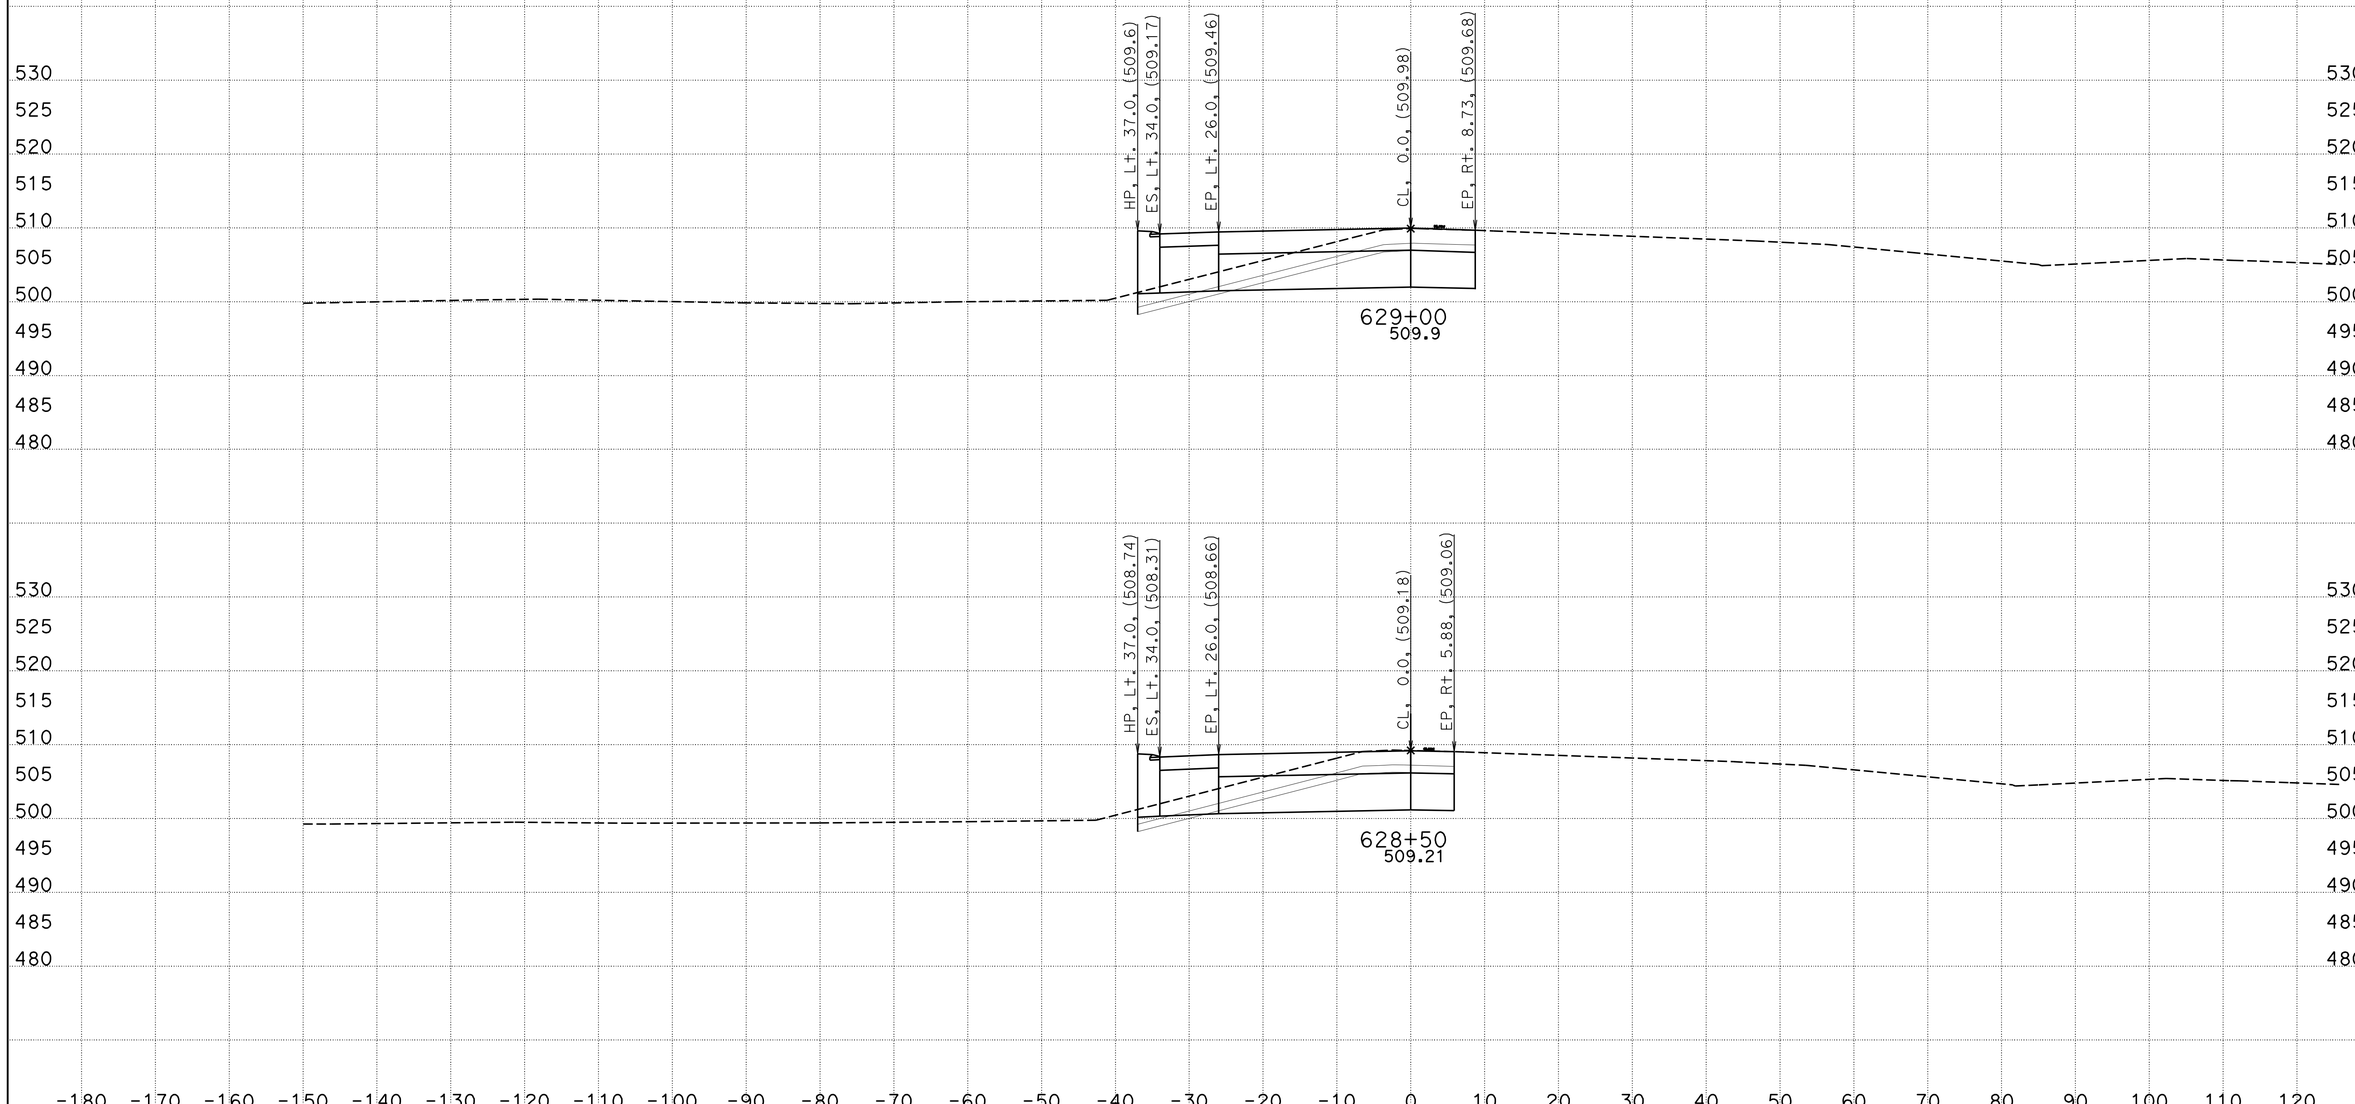

CREATED BY: WAYNE NGUYEN
DATE: 8/30/2013
KC Project: 05632 File: D:\UserData\05632\WB\EAR\wb_d.ear

CONTRACT: 05632
DIST/CO/RTE/PM: 11-SD-11/905 0.0,1.6/R9.9,R10.7
PROJECT ID: SR11/SR905

SCALE: 1" = 10' Horiz.
1" = 10' Vert.

All Dimensions are US Survey Feet

WB
CROSS SECTIONS
SHEET 5 OF 60

DESIGN STUDY ONLY

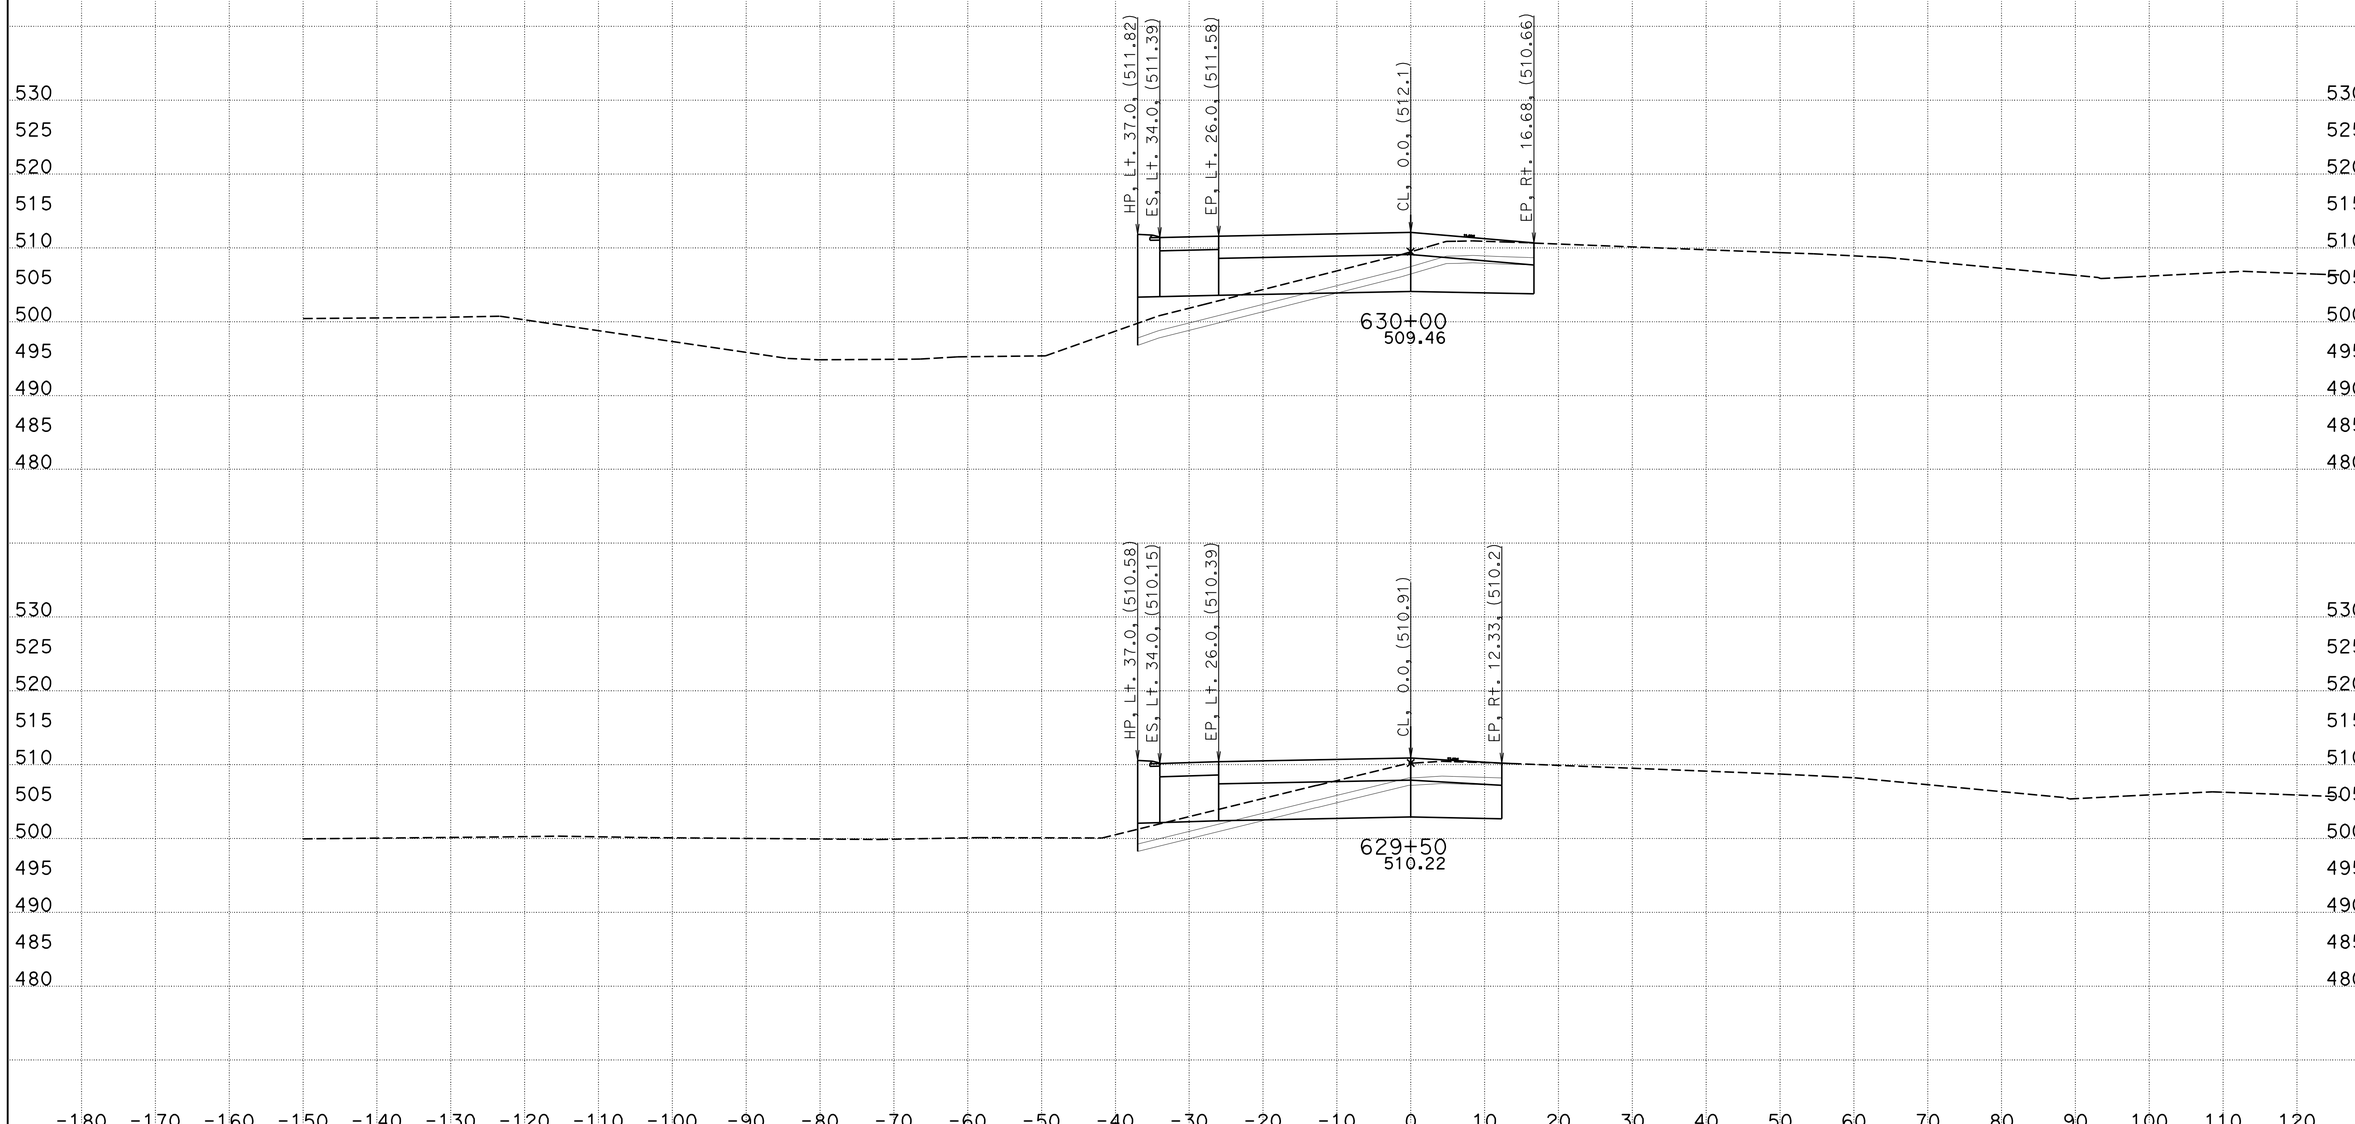

CREATED BY: WAYNE NGUYEN
DATE: 8/30/2013
KC Project: 05632 File: D:\UserData\05632\WB\EAR\wb_d.ear

CONTRACT: 05632
DIST/CO/RTE/PM: 11-SD-11/905 0.0,1.6/R9.9,R10.7
PROJECT ID: SR11/SR905

SCALE: 1" = 10' Horiz.
1" = 10' Vert.

All Dimensions are US Survey Feet

WB
CROSS SECTIONS
SHEET 6 OF 60

DESIGN STUDY ONLY

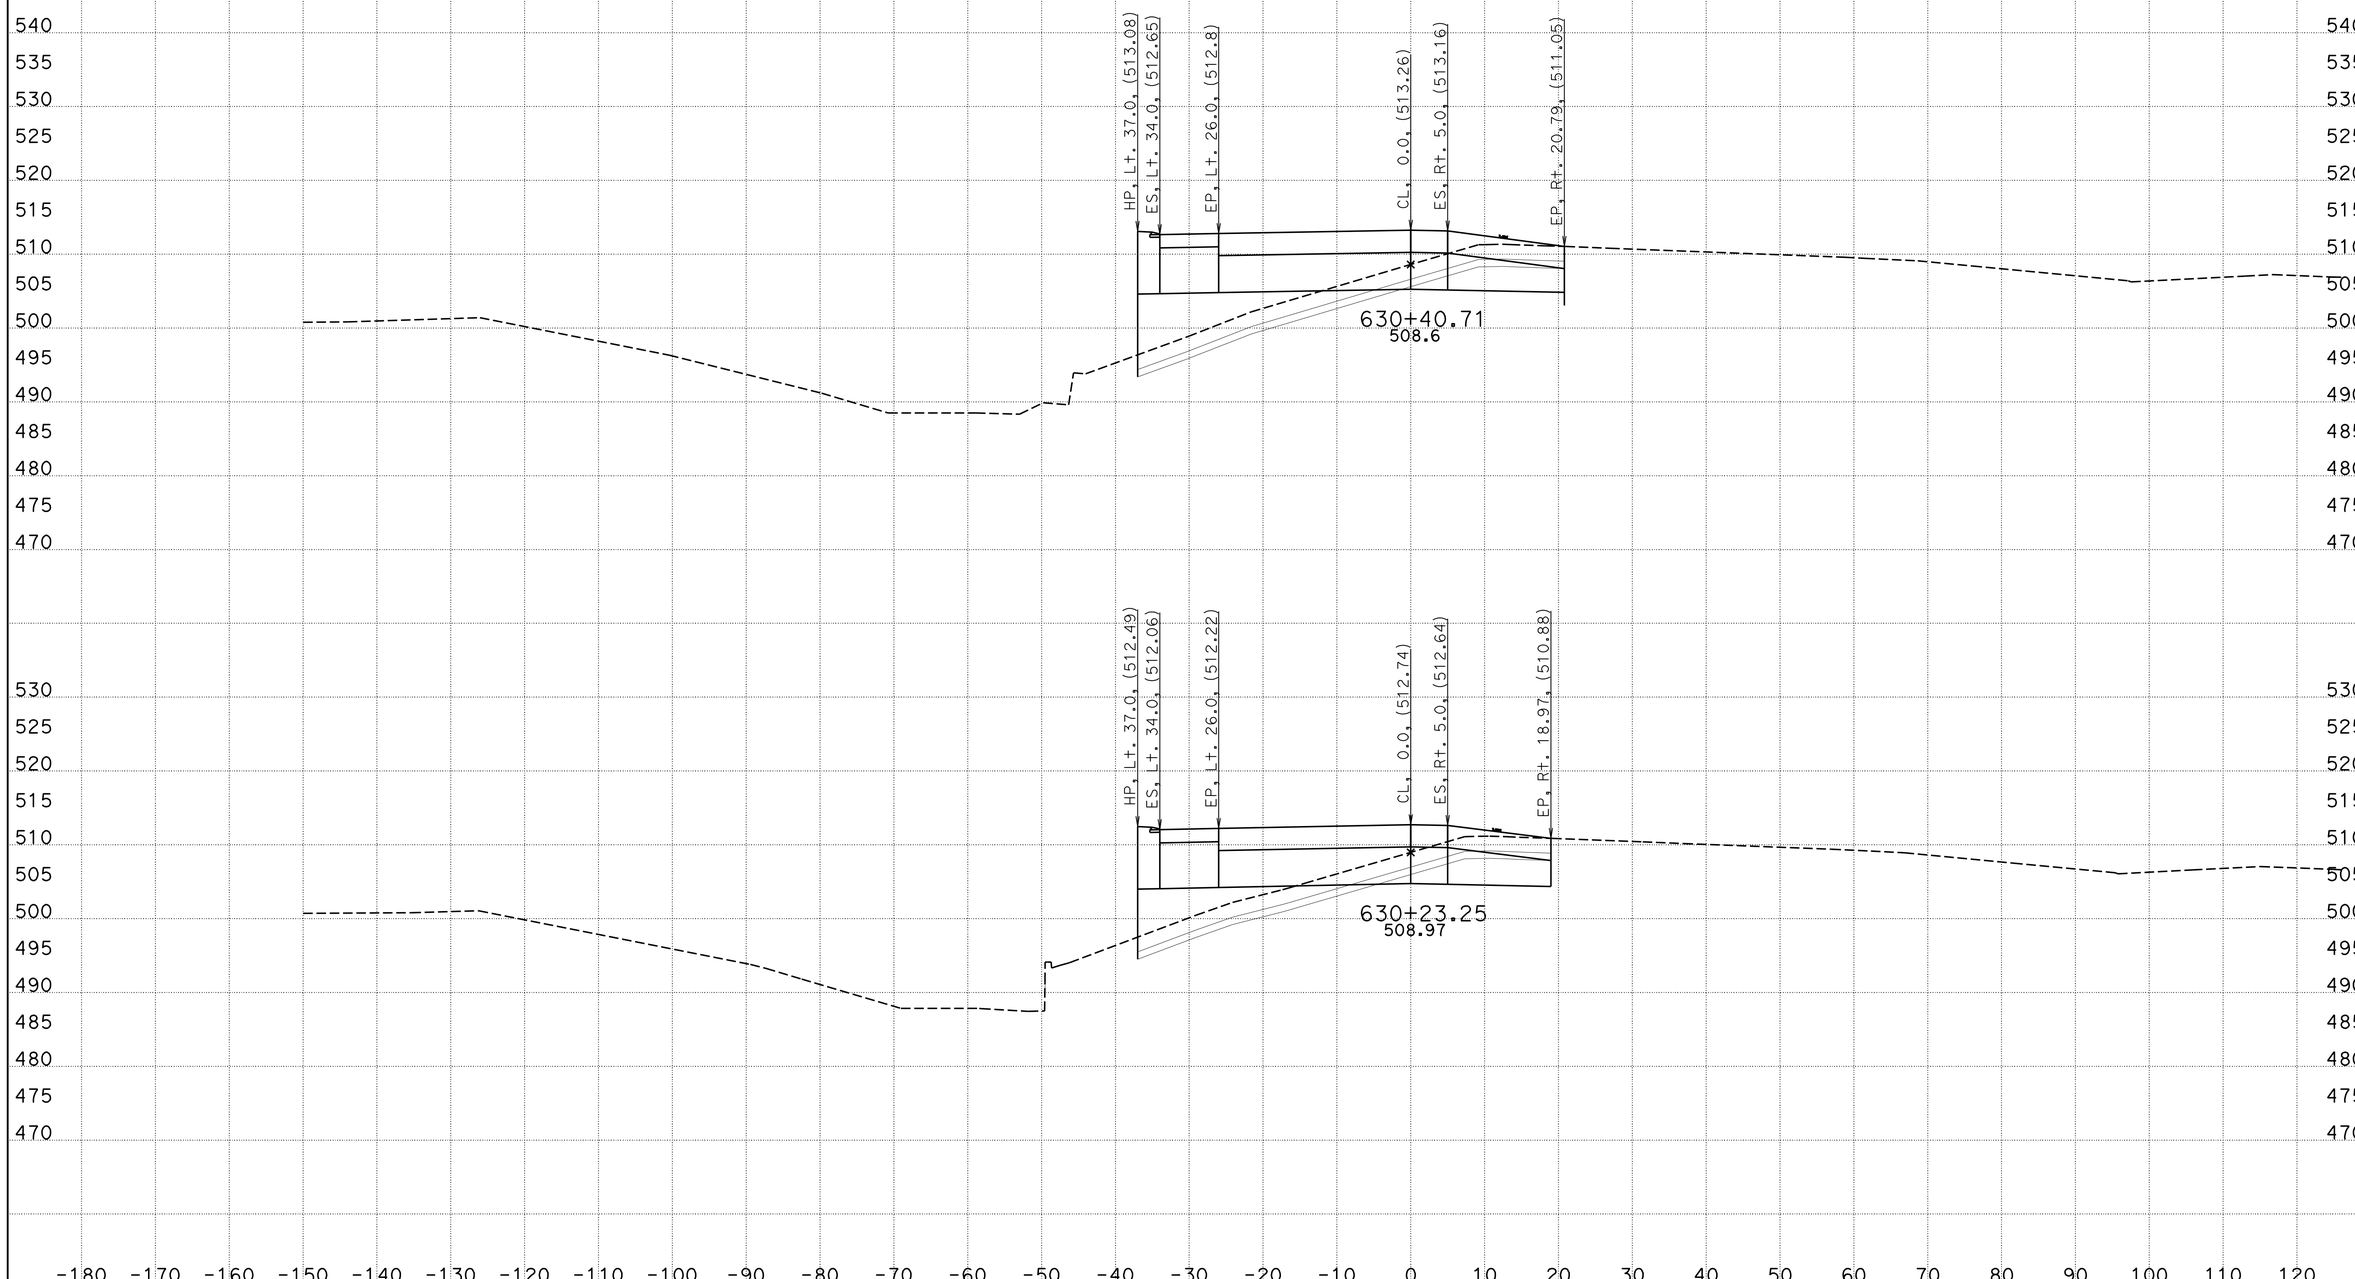

CREATED BY: WAYNE NGUYEN
DATE: 8/30/2013
KC Project: 05632 File: D:\UserData\05632\WB\EAR\wb_d.ear

CONTRACT: 05632
DIST/CO/RTE/PM: 11-SD-11/905 0.0,1.6/R9.9,R10.7
PROJECT ID: SR11/SR905

SCALE: 1" = 10' Horiz.
1" = 10' Vert.

All Dimensions are US Survey Feet

WB
CROSS SECTIONS
SHEET 7 OF 60

DESIGN STUDY ONLY

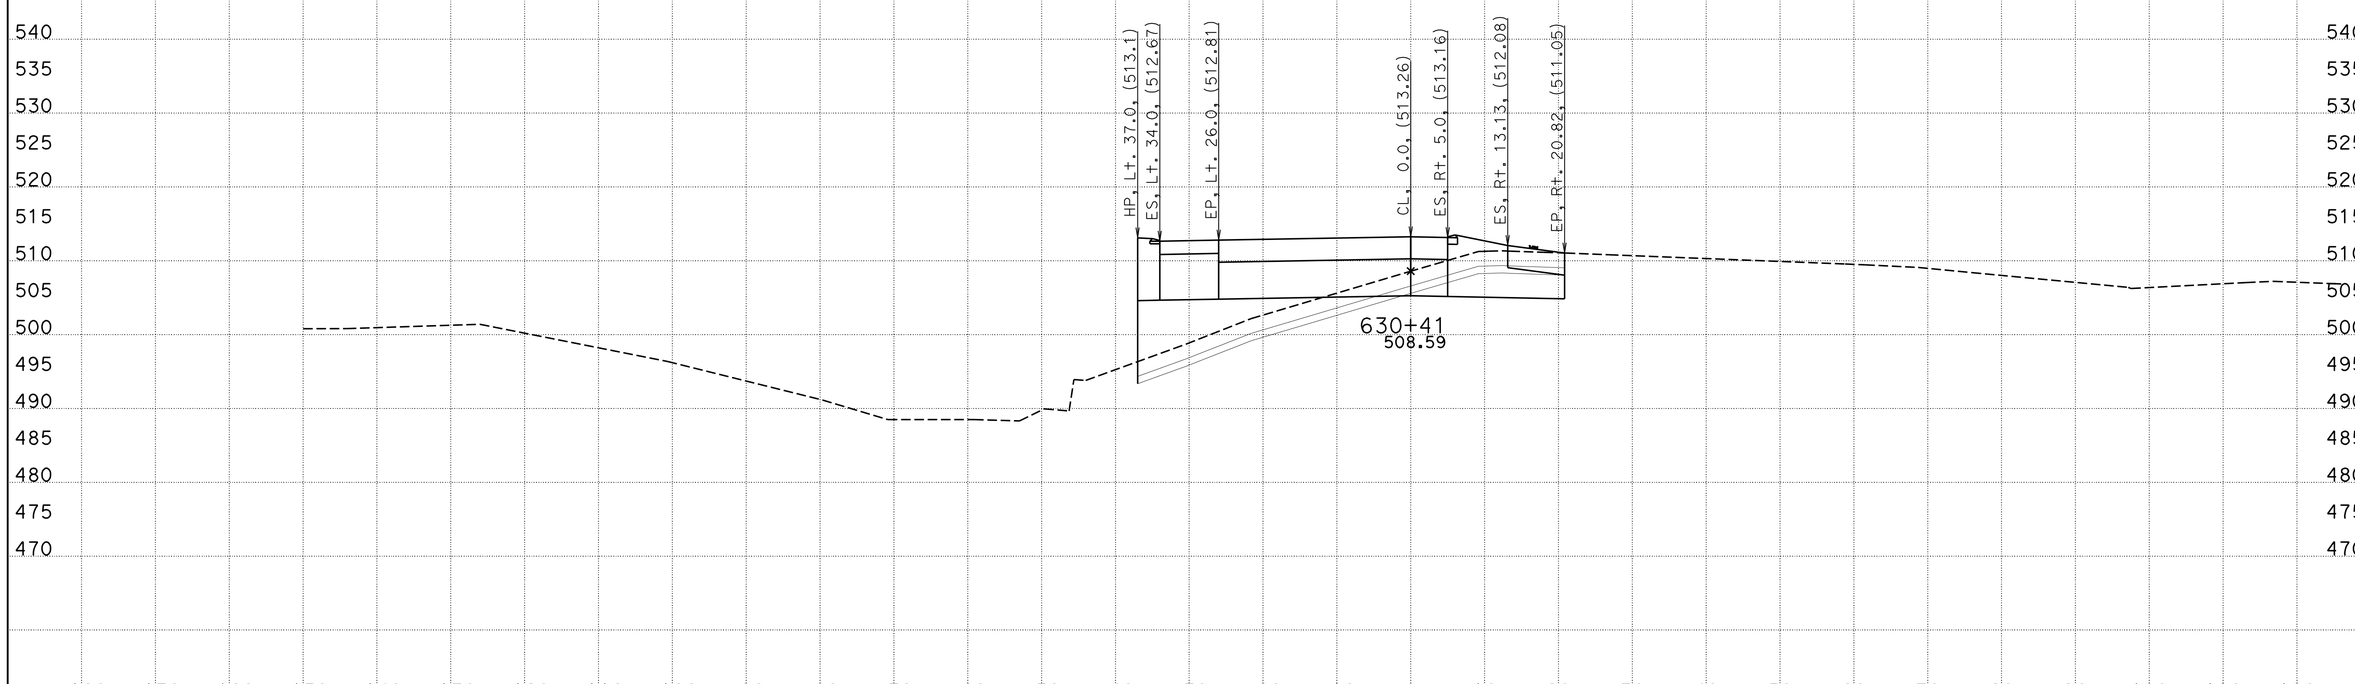

CREATED BY: WAYNE NGUYEN
DATE: 8/30/2013
KC Project: 05632 File: D:\UserData\05632\WB\EAR\wb_d.ear

CONTRACT: 05632
DIST/CO/RTE/PM: 11-SD-11/905 0.0,1.6/R9.9,R10.7
PROJECT ID: SR11/SR905

SCALE: 1" = 10' Horiz.
1" = 10' Vert.

All Dimensions are US Survey Feet

WB
CROSS SECTIONS
SHEET 8 OF 60

DESIGN STUDY ONLY

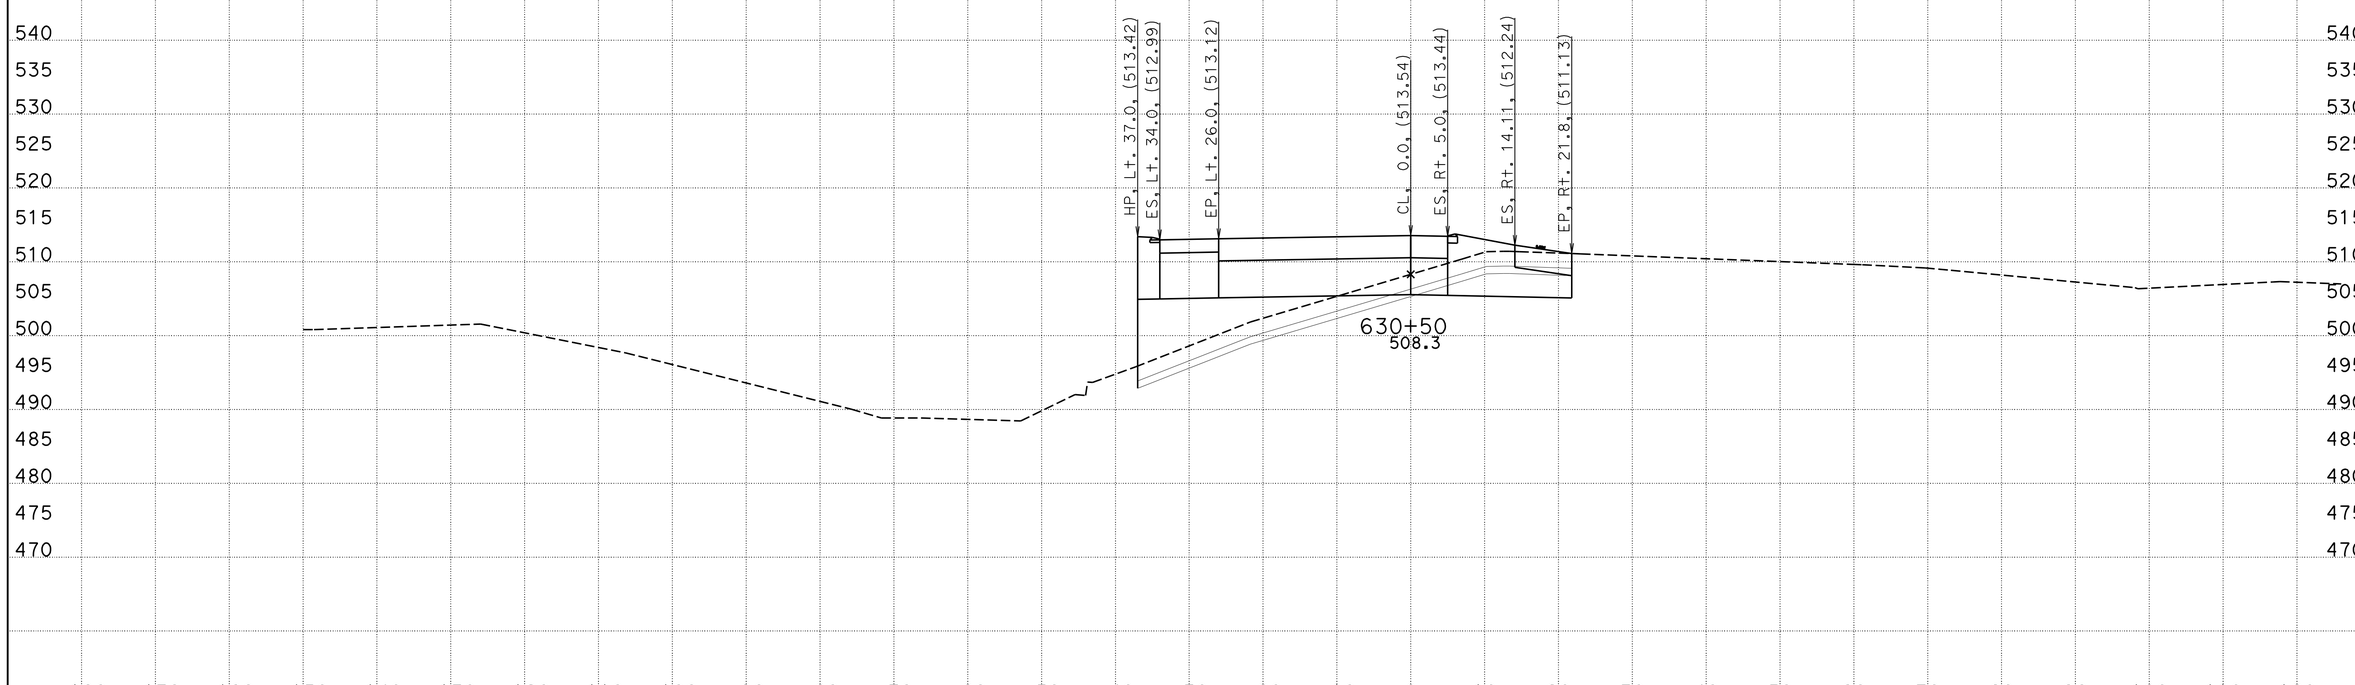

CREATED BY: WAYNE NGUYEN
DATE: 8/30/2013
KC Project: 05632 File: D:\UserData\05632\WB\EAR\wb_d.ear

CONTRACT: 05632
DIST/CO/RTE/PM: 11-SD-11/905 0.0,1.6/R9.9,R10.7
PROJECT ID: SR11/SR905

SCALE: 1" = 10' Horiz.
1" = 10' Vert.

All Dimensions are US Survey Feet

WB
CROSS SECTIONS
SHEET 9 OF 60

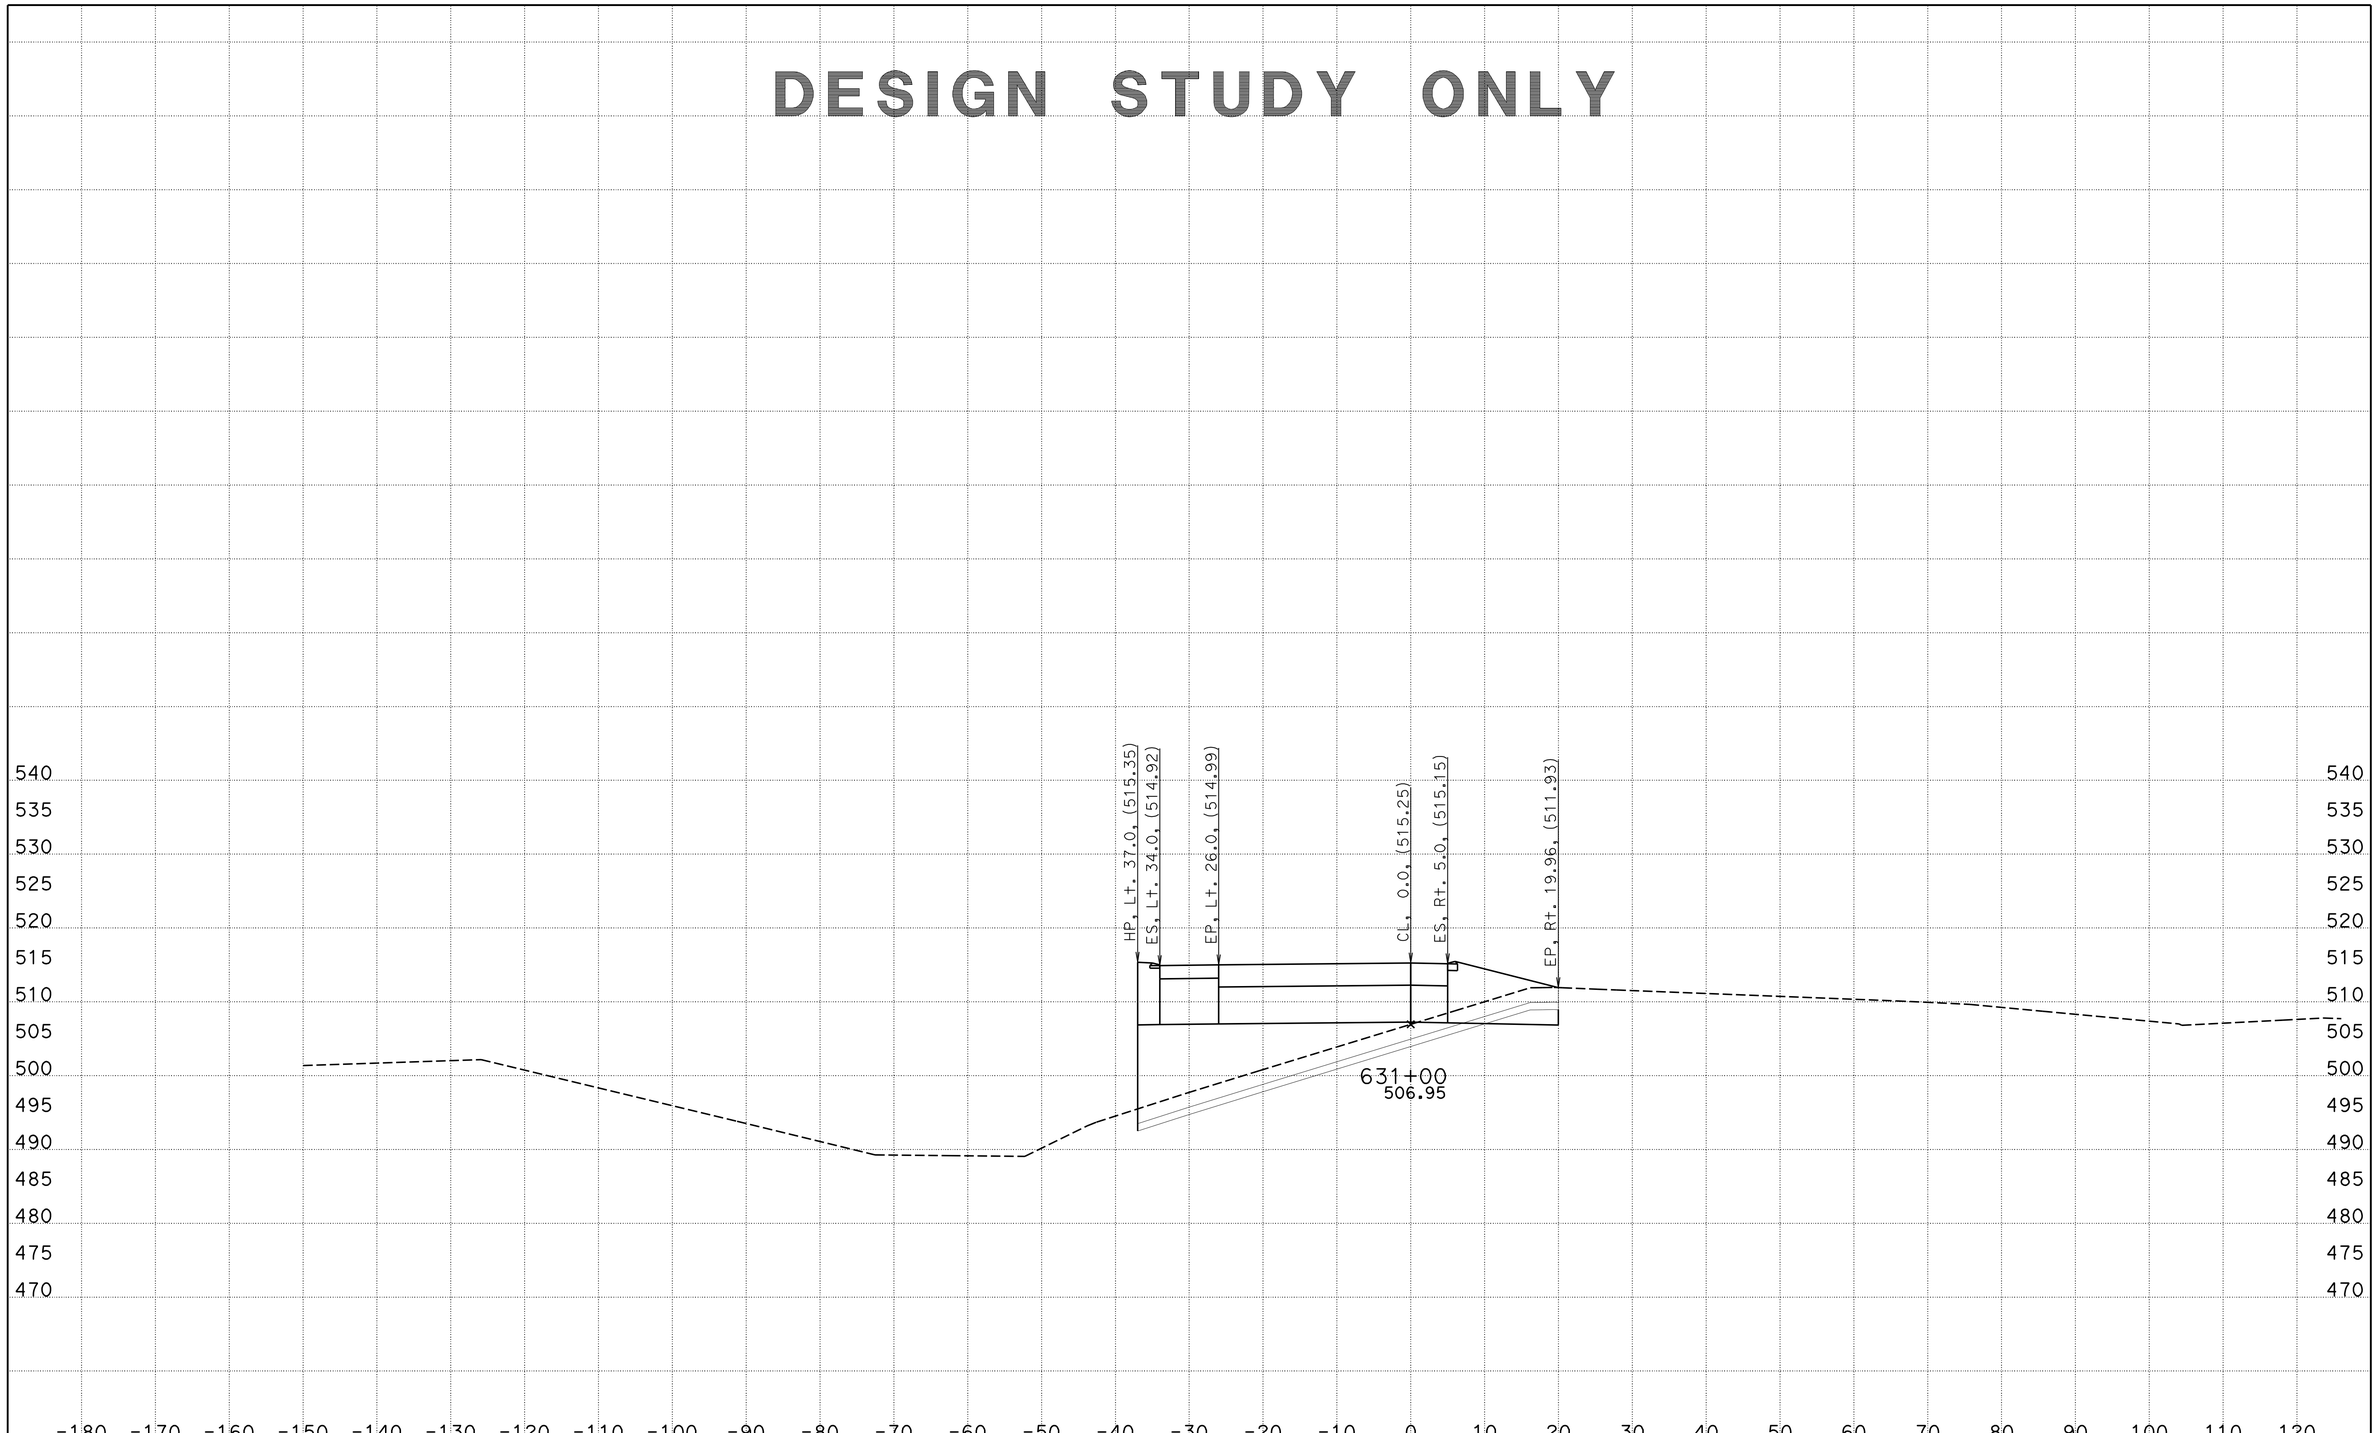

CREATED BY: WAYNE NGUYEN
DATE: 8/30/2013
KC Project: 05632 File: D:\UserData\05632\WB\EAR\wb_d.ear

CONTRACT: 05632
DIST/CO/RTE/PM: 11-SD-11/905 0.0,1.6/R9.9,R10.7
PROJECT ID: SR11/SR905

SCALE: 1" = 10' Horiz.
1" = 10' Vert.
All Dimensions are US Survey Feet

WB
CROSS SECTIONS
SHEET 10 OF 60

DESIGN STUDY ONLY

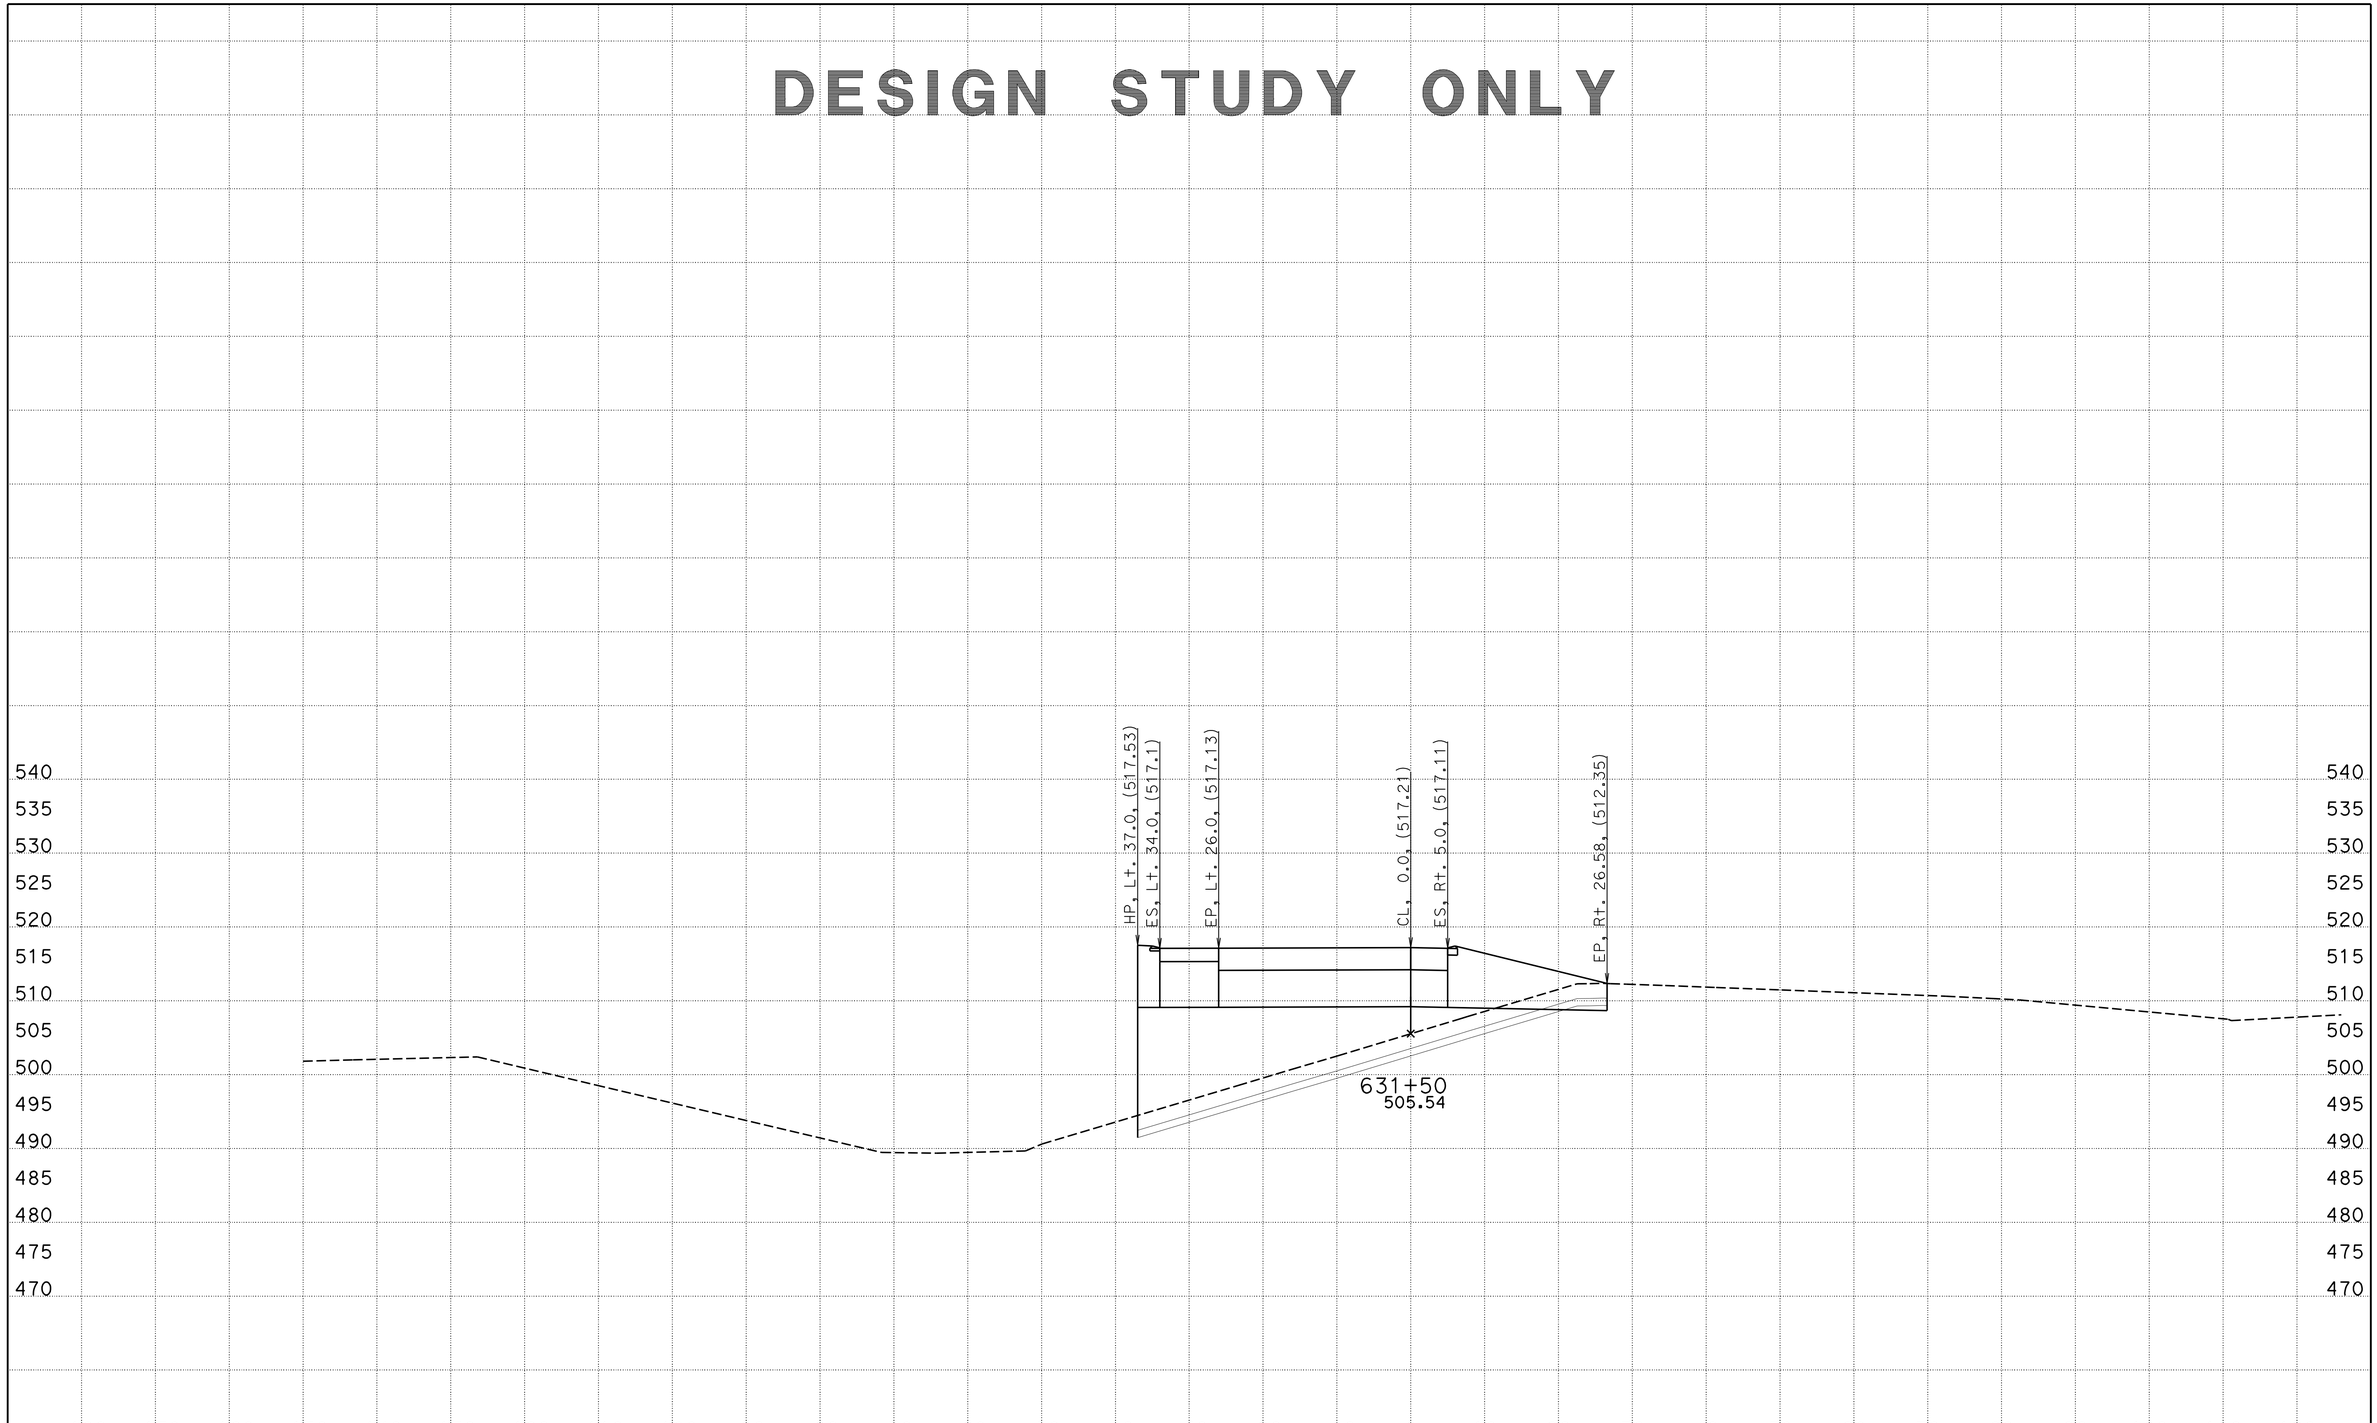

CREATED BY: WAYNE NGUYEN
DATE: 8/30/2013
KC Project: 05632 File: D:\UserData\05632\WB\EAR\wb_d.ear

CONTRACT: 05632
DIST/CO/RTE/PM: 11-SD-11/905 0.0,1.6/R9.9,R10.7
PROJECT ID: SR11/SR905

SCALE: 1" = 10' Horiz.
1" = 10' Vert.

All Dimensions are US Survey Feet

WB
CROSS SECTIONS
SHEET 11 OF 60

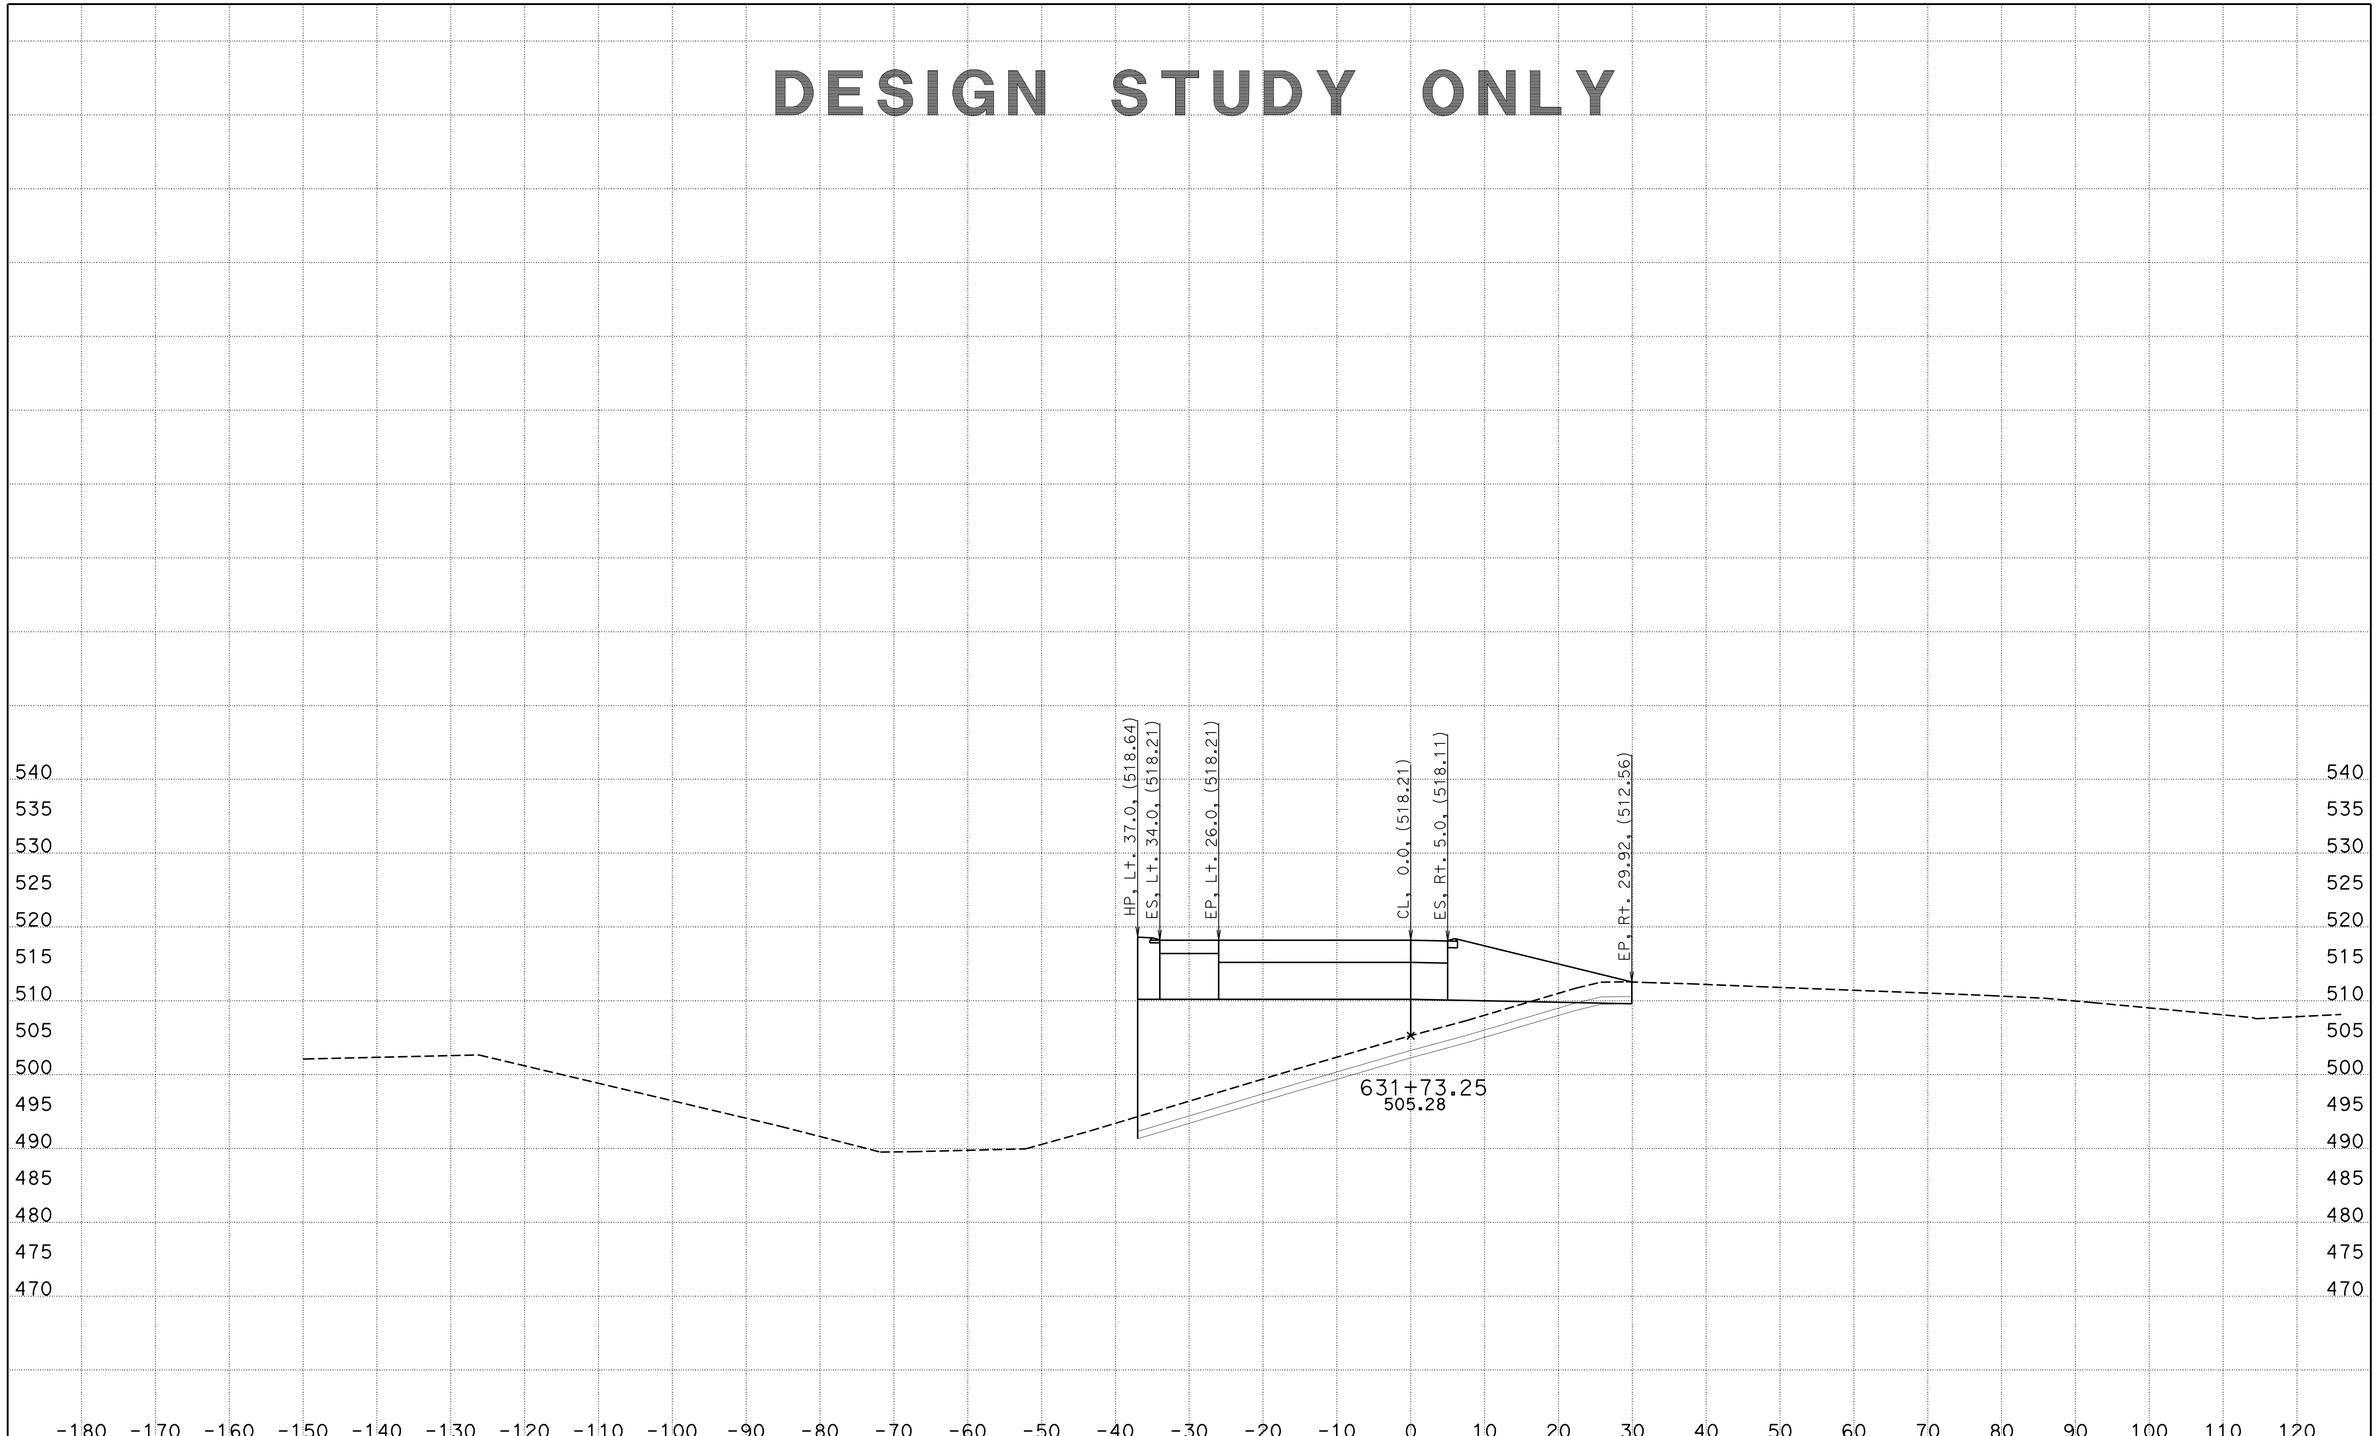

CREATED BY: WAYNE NGUYEN
DATE: 8/30/2013
KC Project: 05632 File: D:\UserData\05632\WB\EAR\wb_d.ear

CONTRACT: 05632
DIST/CO/RTE/PM: 11-SD-11/905 0.0,1.6/R9.9,R10.7
PROJECT ID: SR11/SR905

SCALE: 1" = 10' Horiz.
1" = 10' Vert.

All Dimensions are US Survey Feet

WB
CROSS SECTIONS
SHEET 12 OF 60

DESIGN STUDY ONLY

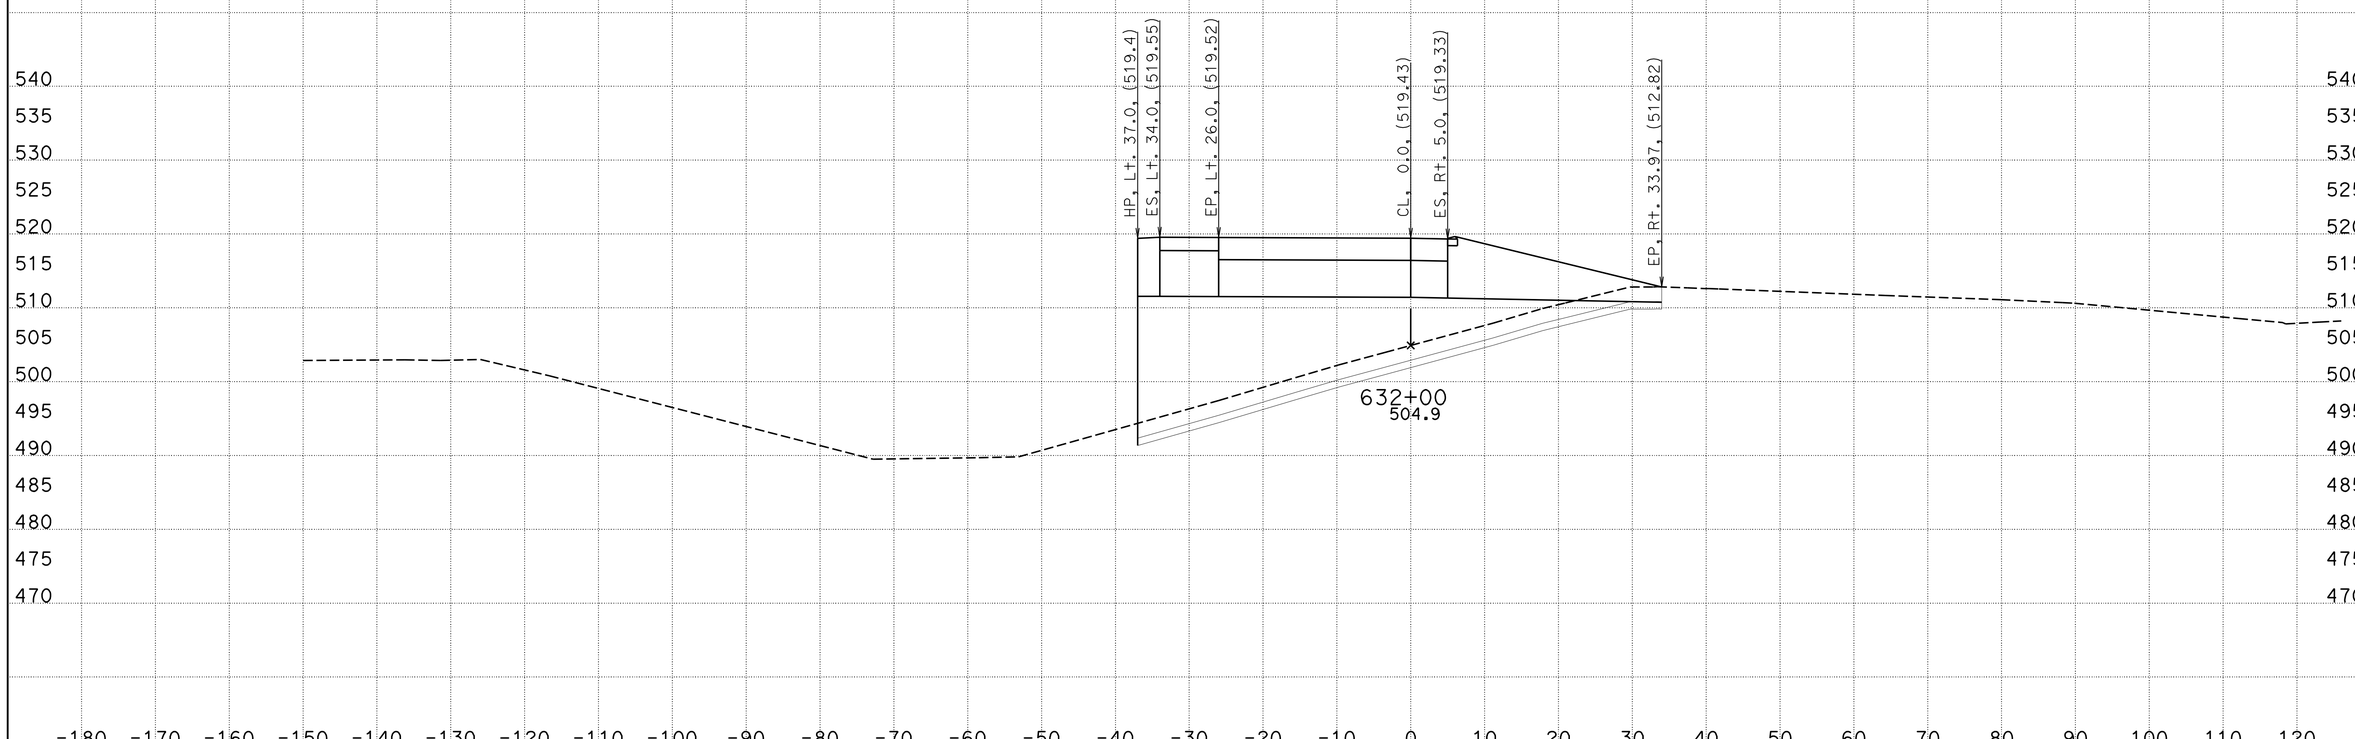

CREATED BY: WAYNE NGUYEN
DATE: 8/30/2013
KC Project: 05632 File: D:\UserData\05632\WB\EAR\wb_d.ear

CONTRACT: 05632
DIST/CO/RTE/PM: 11-SD-11/905 0.0,1.6/R9.9,R10.7
PROJECT ID: SR11/SR905

SCALE: 1" = 10' Horiz.
1" = 10' Vert.

All Dimensions are US Survey Feet

WB
CROSS SECTIONS
SHEET 13 OF 60

DESIGN STUDY ONLY

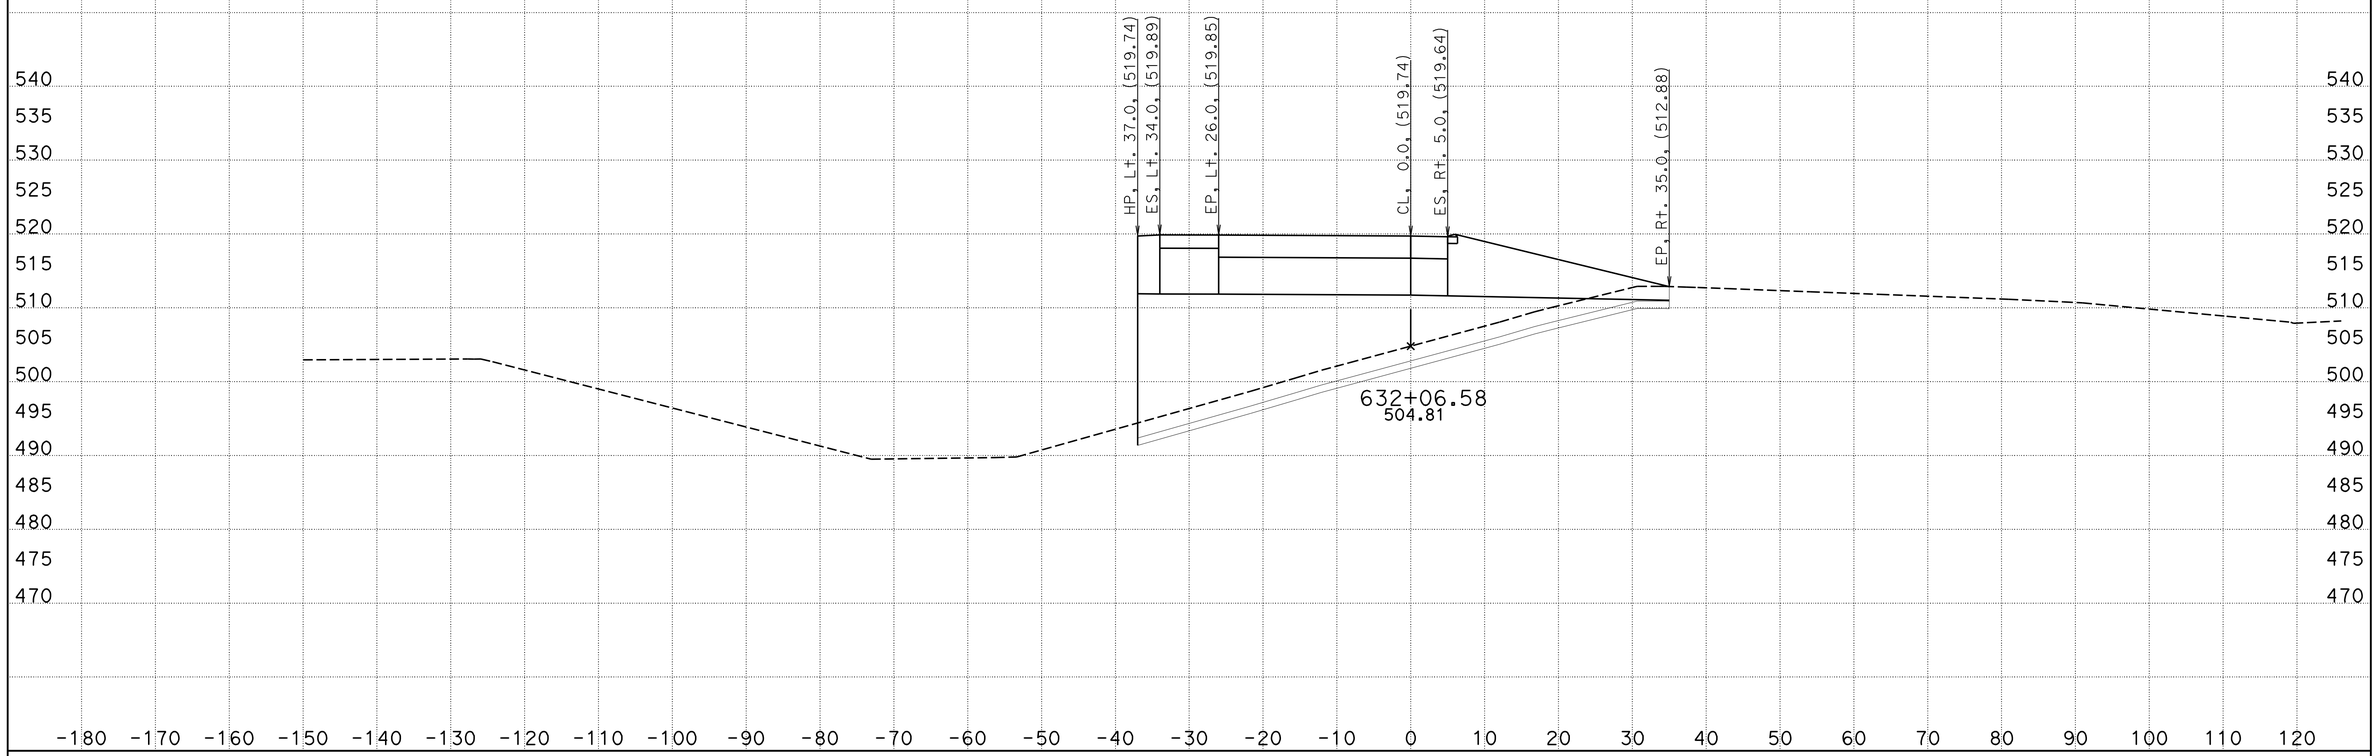

CREATED BY: WAYNE NGUYEN
DATE: 8/30/2013
KC Project: 05632 File: D:\UserData\05632\WB\EAR\wb_d.ear

CONTRACT: 05632
DIST/CO/RTE/PM: 11-SD-11/905 0.0,1.6/R9.9,R10.7
PROJECT ID: SR11/SR905

SCALE: 1" = 10' Horiz.
1" = 10' Vert.
All Dimensions are US Survey Feet

WB
CROSS SECTIONS
SHEET 14 OF 60

DESIGN STUDY ONLY

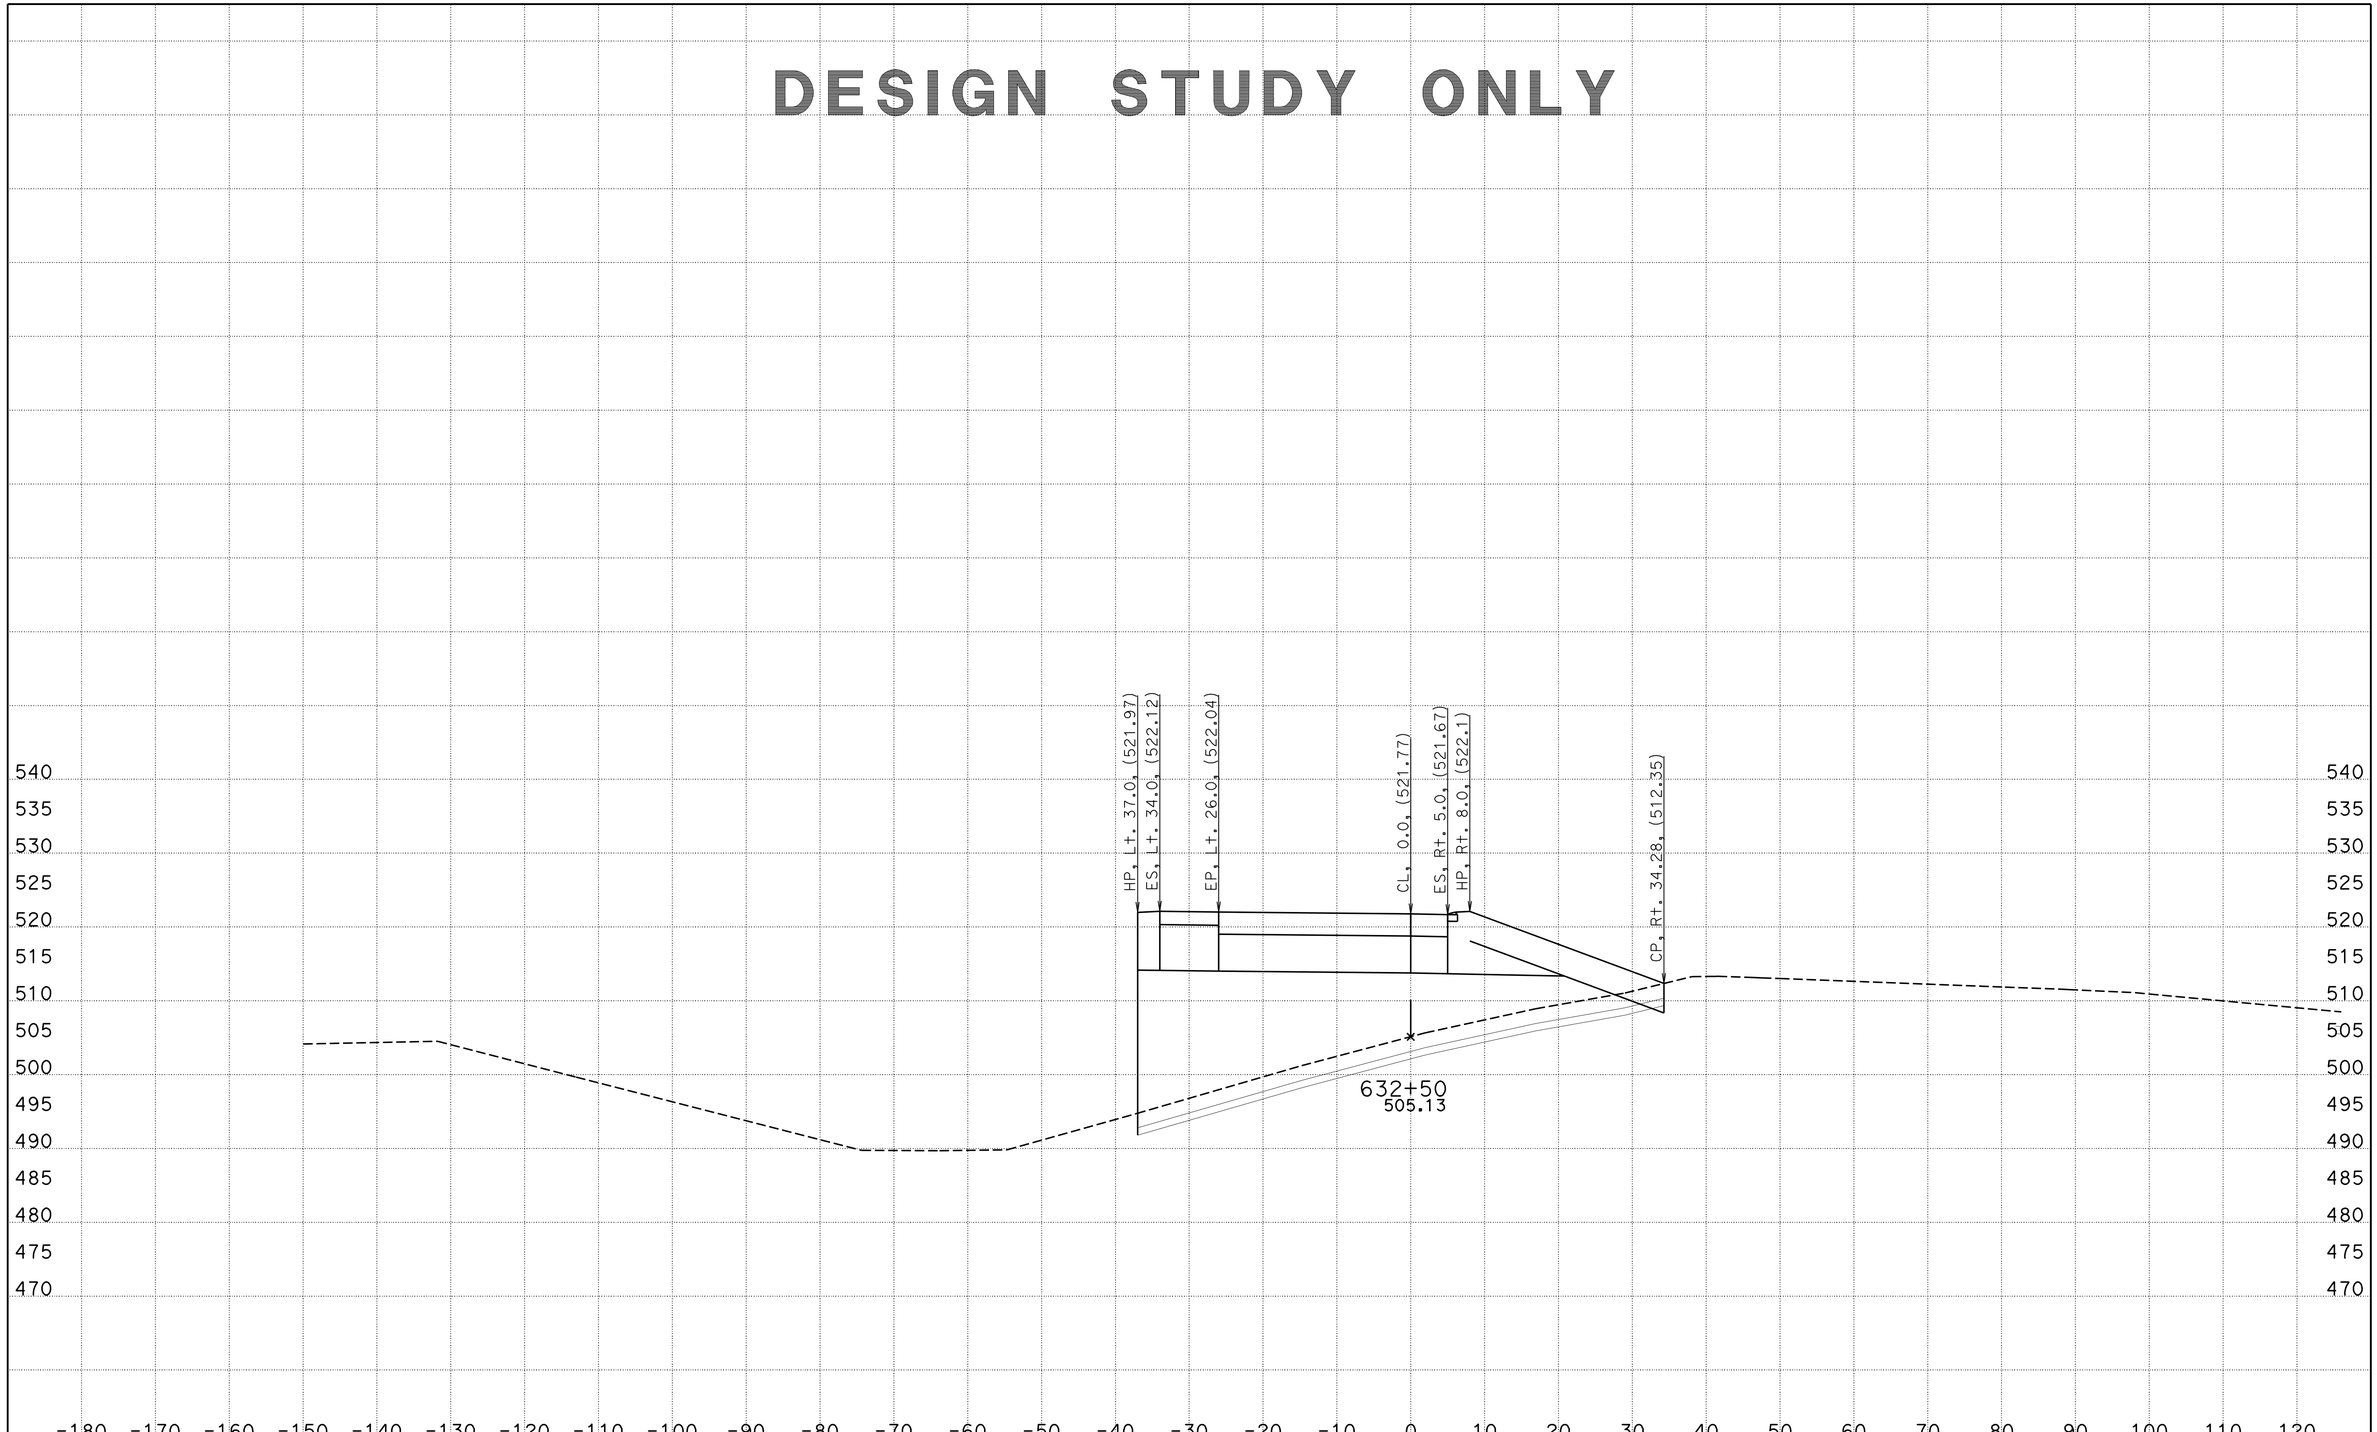

CREATED BY: WAYNE NGUYEN
DATE: 8/30/2013
KC Project: 05632 File: D:\UserData\05632\WB\EAR\wb_d.ear

CONTRACT: 05632
DIST/CO/RTE/PM: 11-SD-11/905 0.0,1.6/R9.9,R10.7
PROJECT ID: SR11/SR905

SCALE: 1" = 10' Horiz.
1" = 10' Vert.

All Dimensions are US Survey Feet

WB
CROSS SECTIONS
SHEET 15 OF 60

DESIGN STUDY ONLY

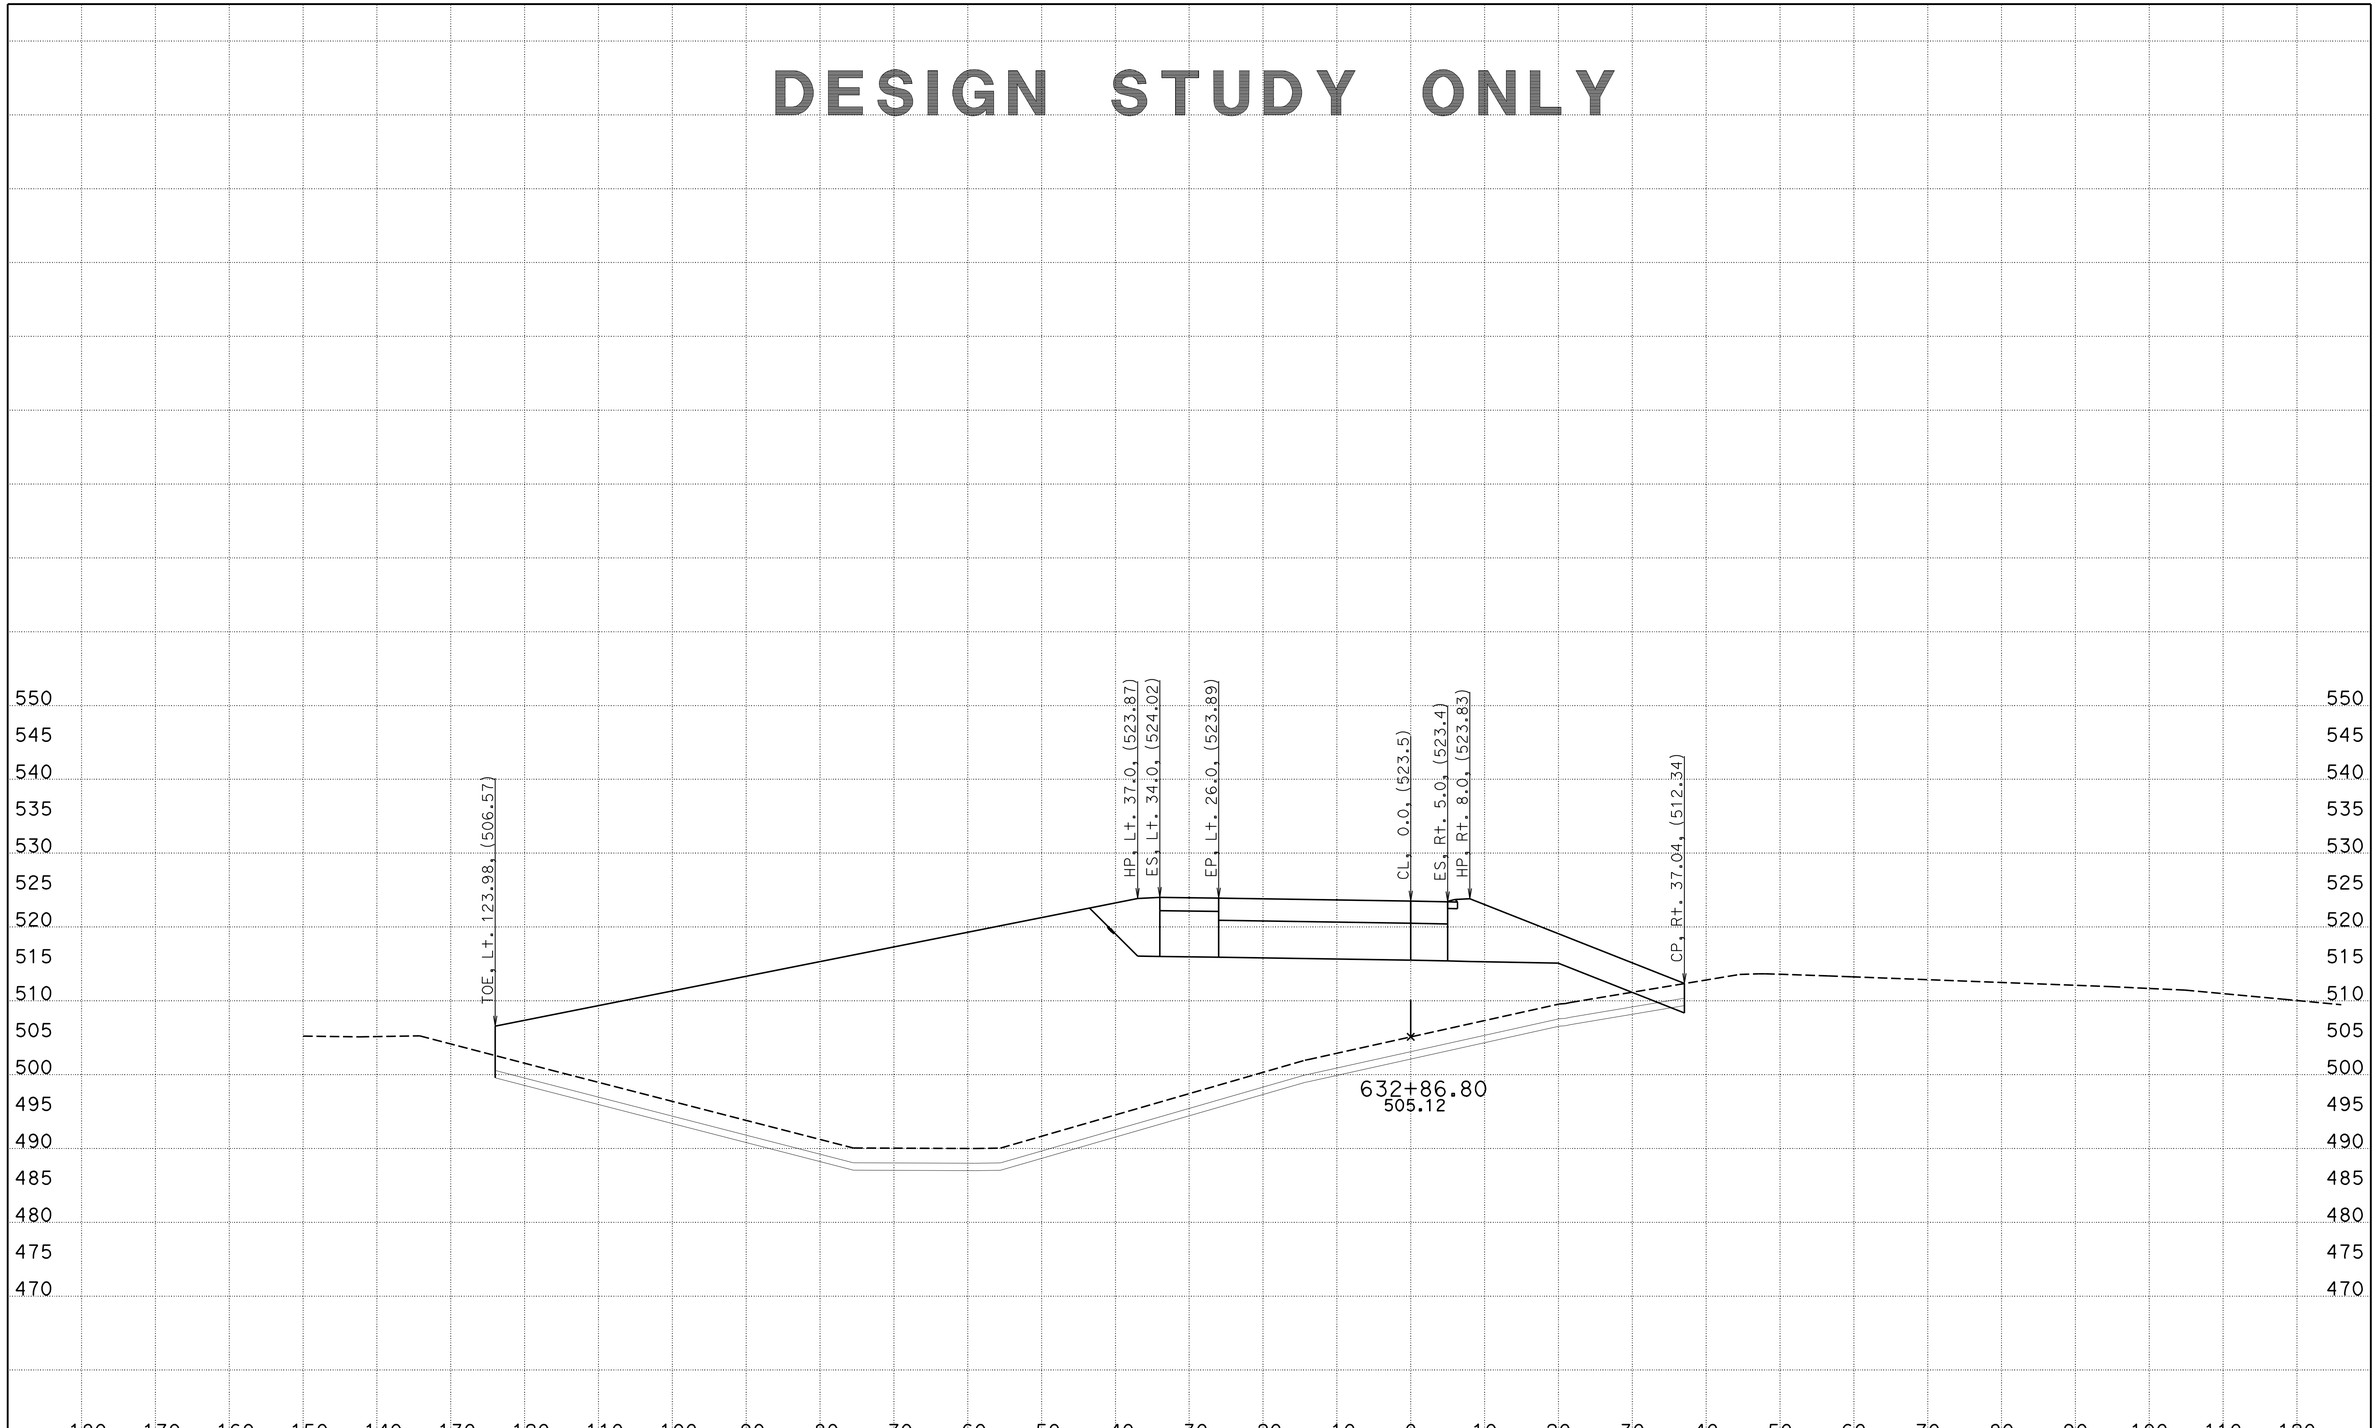

CREATED BY: WAYNE NGUYEN
DATE: 8/30/2013
KC Project: 05632 File: D:\UserData\05632\WB\EAR\wb_d.ear

CONTRACT: 05632
DIST/CO/RTE/PM: 11-SD-11/905 0.0,1.6/R9.9,R10.7
PROJECT ID: SR11/SR905

SCALE: 1" = 10' Horiz.
1" = 10' Vert.

All Dimensions are US Survey Feet

WB
CROSS SECTIONS
SHEET 16 OF 60

DESIGN STUDY ONLY

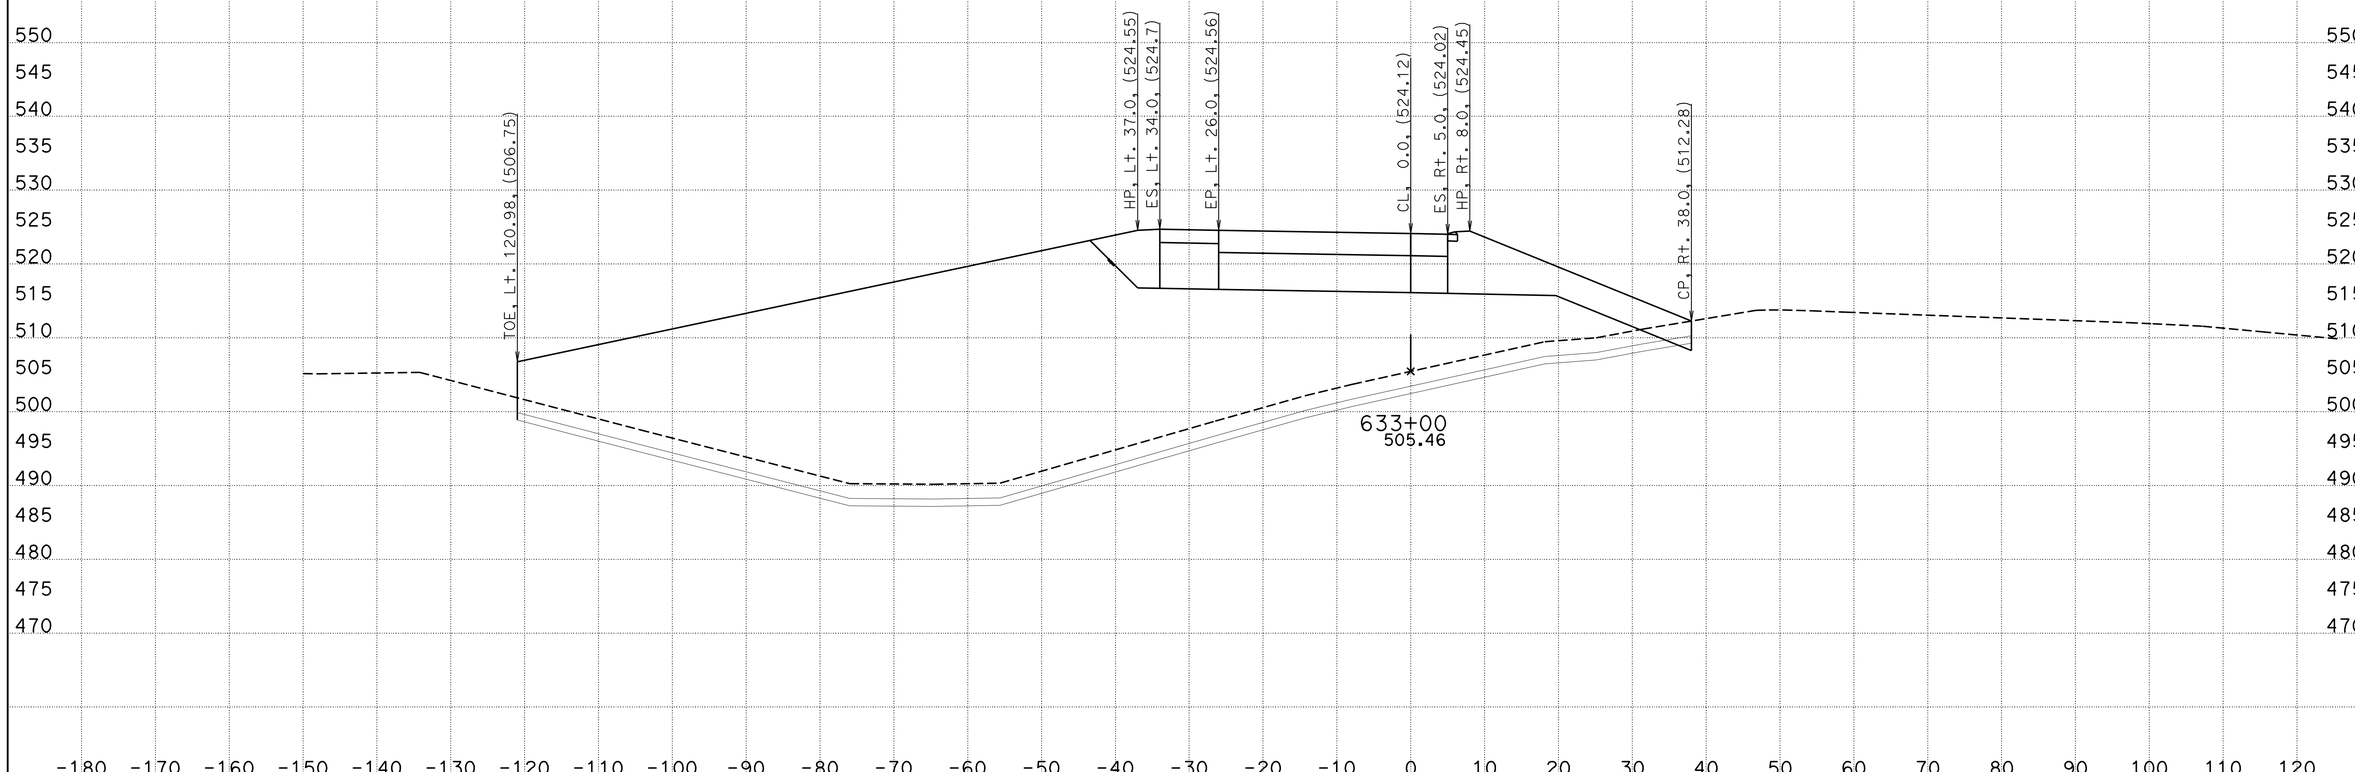

CREATED BY: WAYNE NGUYEN
DATE: 8/30/2013
KC Project: 05632 File: D:\UserData\05632\WB\EAR\wb_d.ear

CONTRACT: 05632
DIST/CO/RTE/PM: 11-SD-11/905 0.0,1.6/R9.9,R10.7
PROJECT ID: SR11/SR905

SCALE: 1" = 10' Horiz.
1" = 10' Vert.

All Dimensions are US Survey Feet

WB
CROSS SECTIONS
SHEET 17 OF 60

DESIGN STUDY ONLY

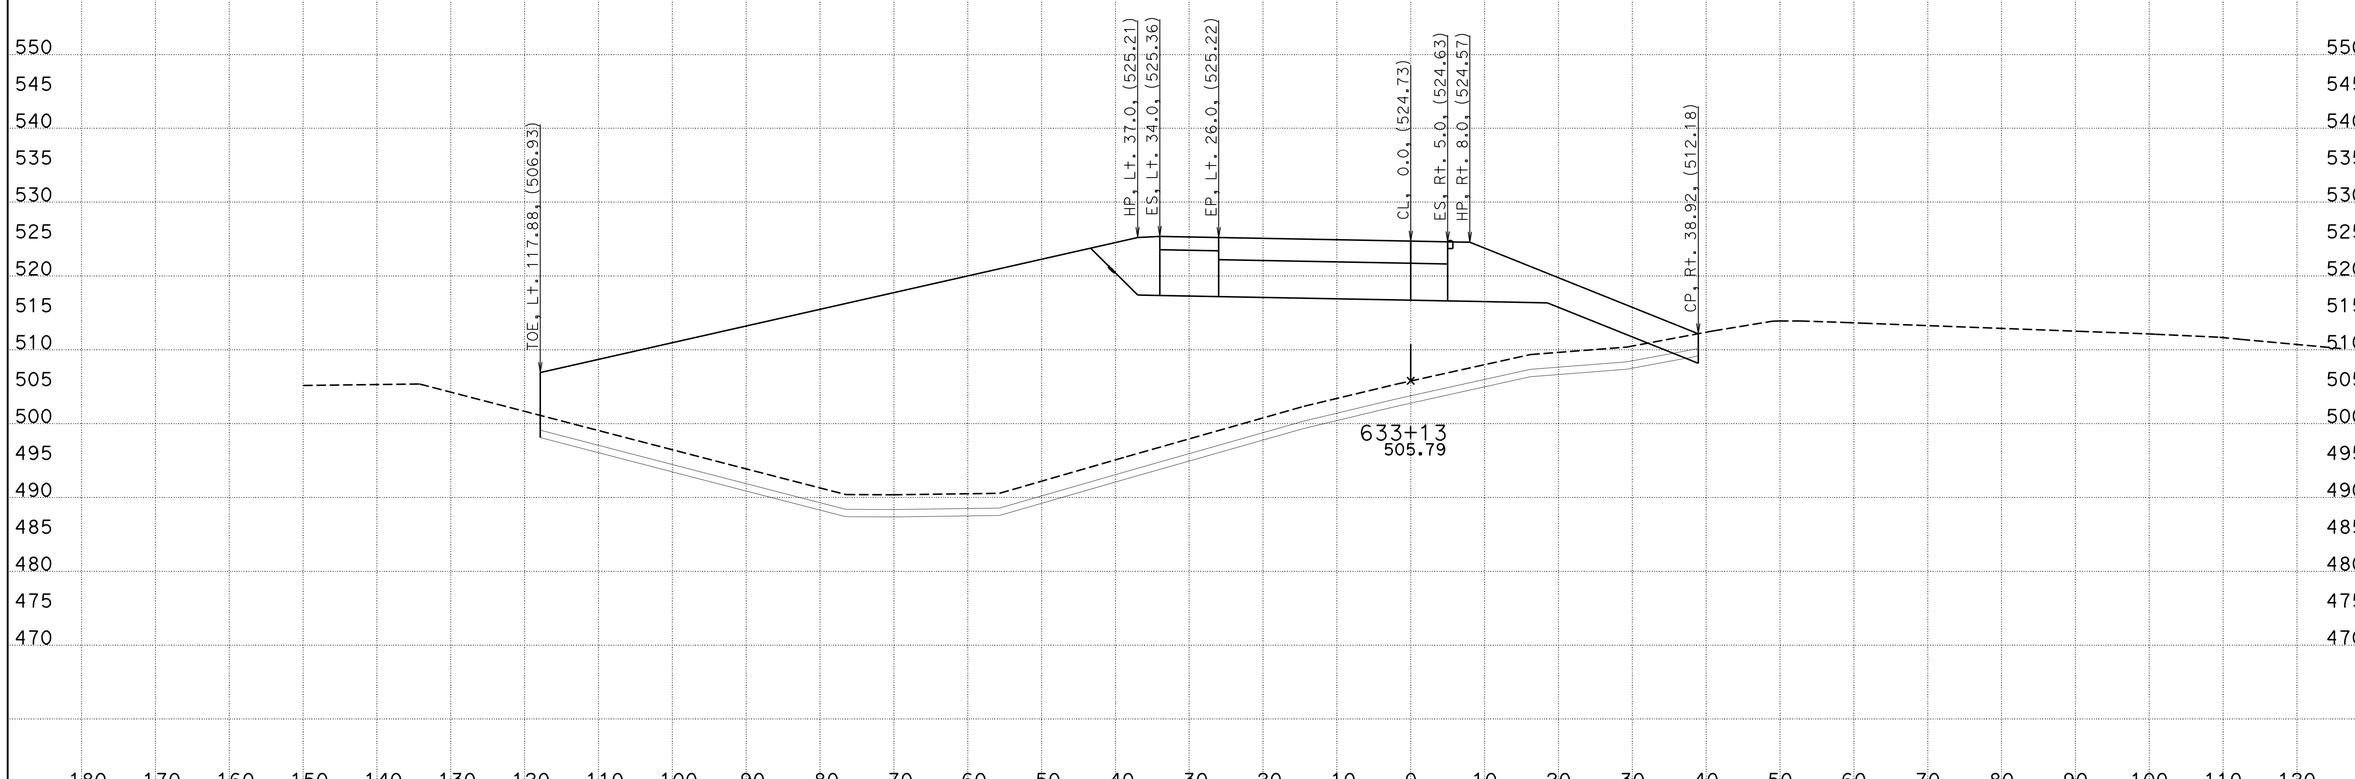

CREATED BY: WAYNE NGUYEN
DATE: 8/30/2013
KC Project: 05632 File: D:\UserData\05632\WB\EAR\wb_d.ear

CONTRACT: 05632
DIST/CO/RTE/PM: 11-SD-11/905 0.0,1.6/R9.9,R10.7
PROJECT ID: SR11/SR905

SCALE: 1" = 10' Horiz.
1" = 10' Vert.

All Dimensions are US Survey Feet

WB
CROSS SECTIONS
SHEET 18 OF 60

DESIGN STUDY ONLY

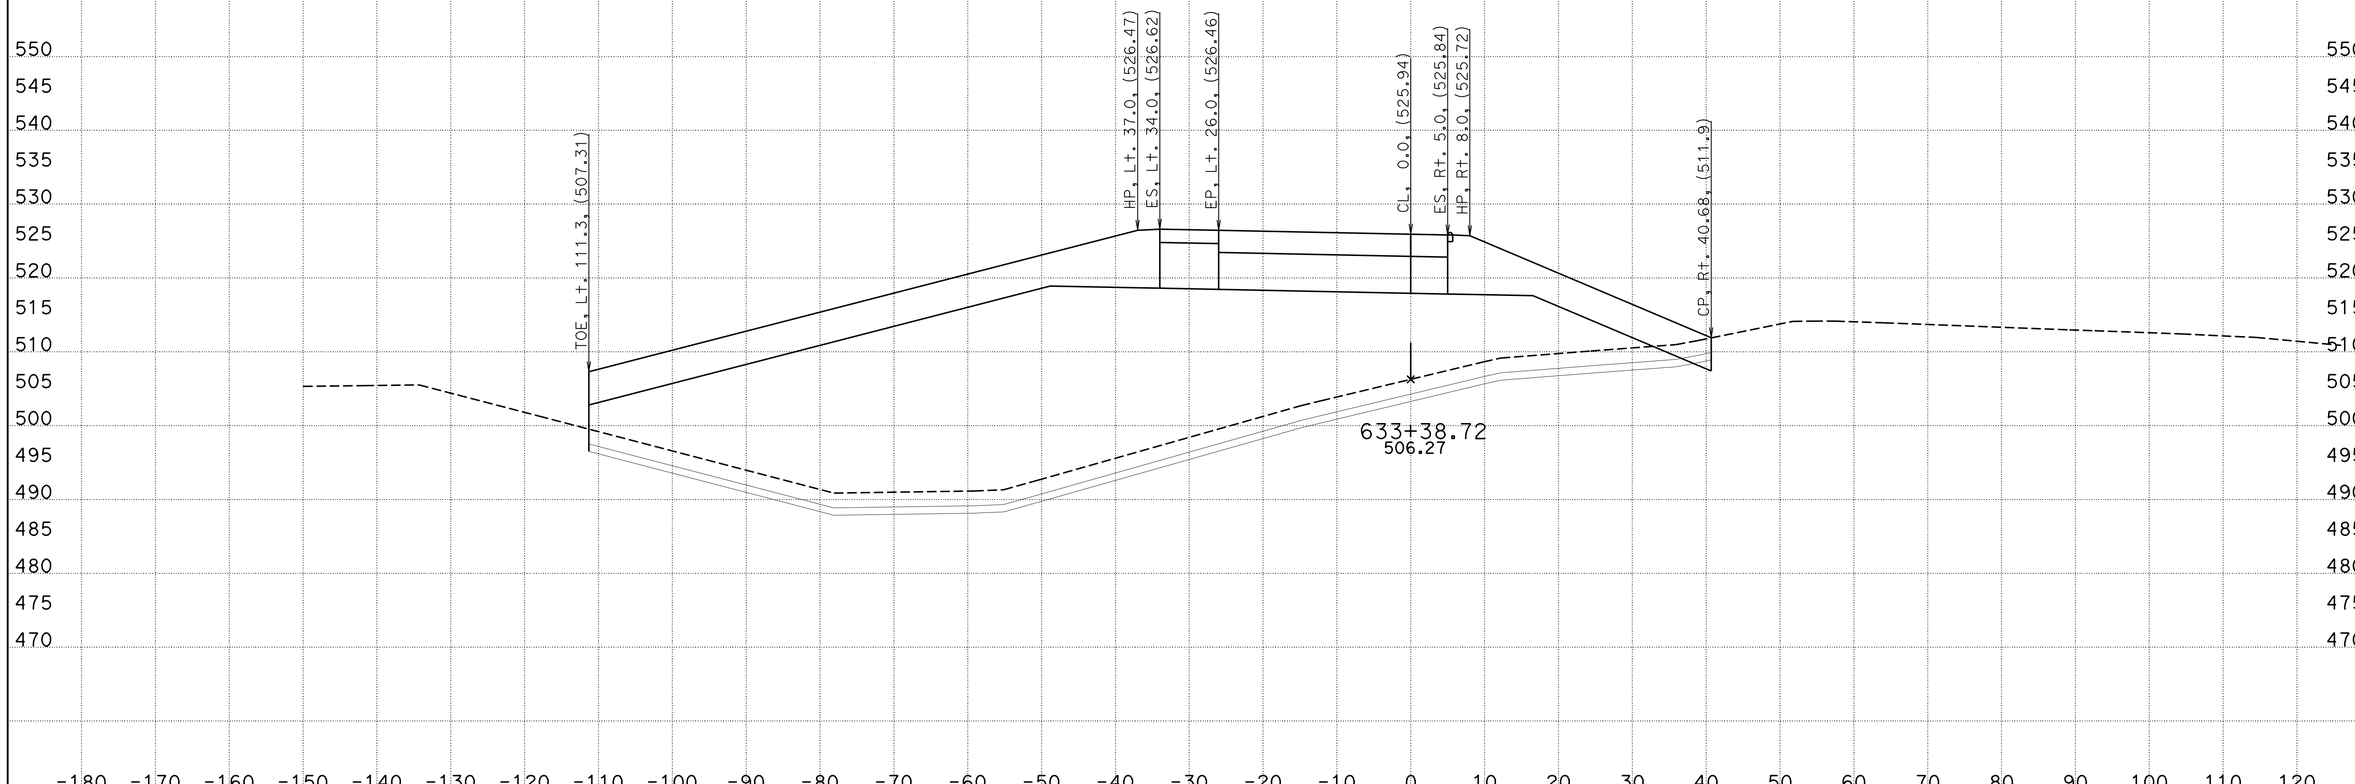

CREATED BY: WAYNE NGUYEN
DATE: 8/30/2013
KC Project: 05632 File: D:\UserData\05632\WB\EAR\wb_d.ear

CONTRACT: 05632
DIST/CO/RTE/PM: 11-SD-11/905 0.0,1.6/R9.9,R10.7
PROJECT ID: SR11/SR905

SCALE: 1" = 10' Horiz.
1" = 10' Vert.

All Dimensions are US Survey Feet

WB
CROSS SECTIONS
SHEET 19 OF 60

DESIGN STUDY ONLY

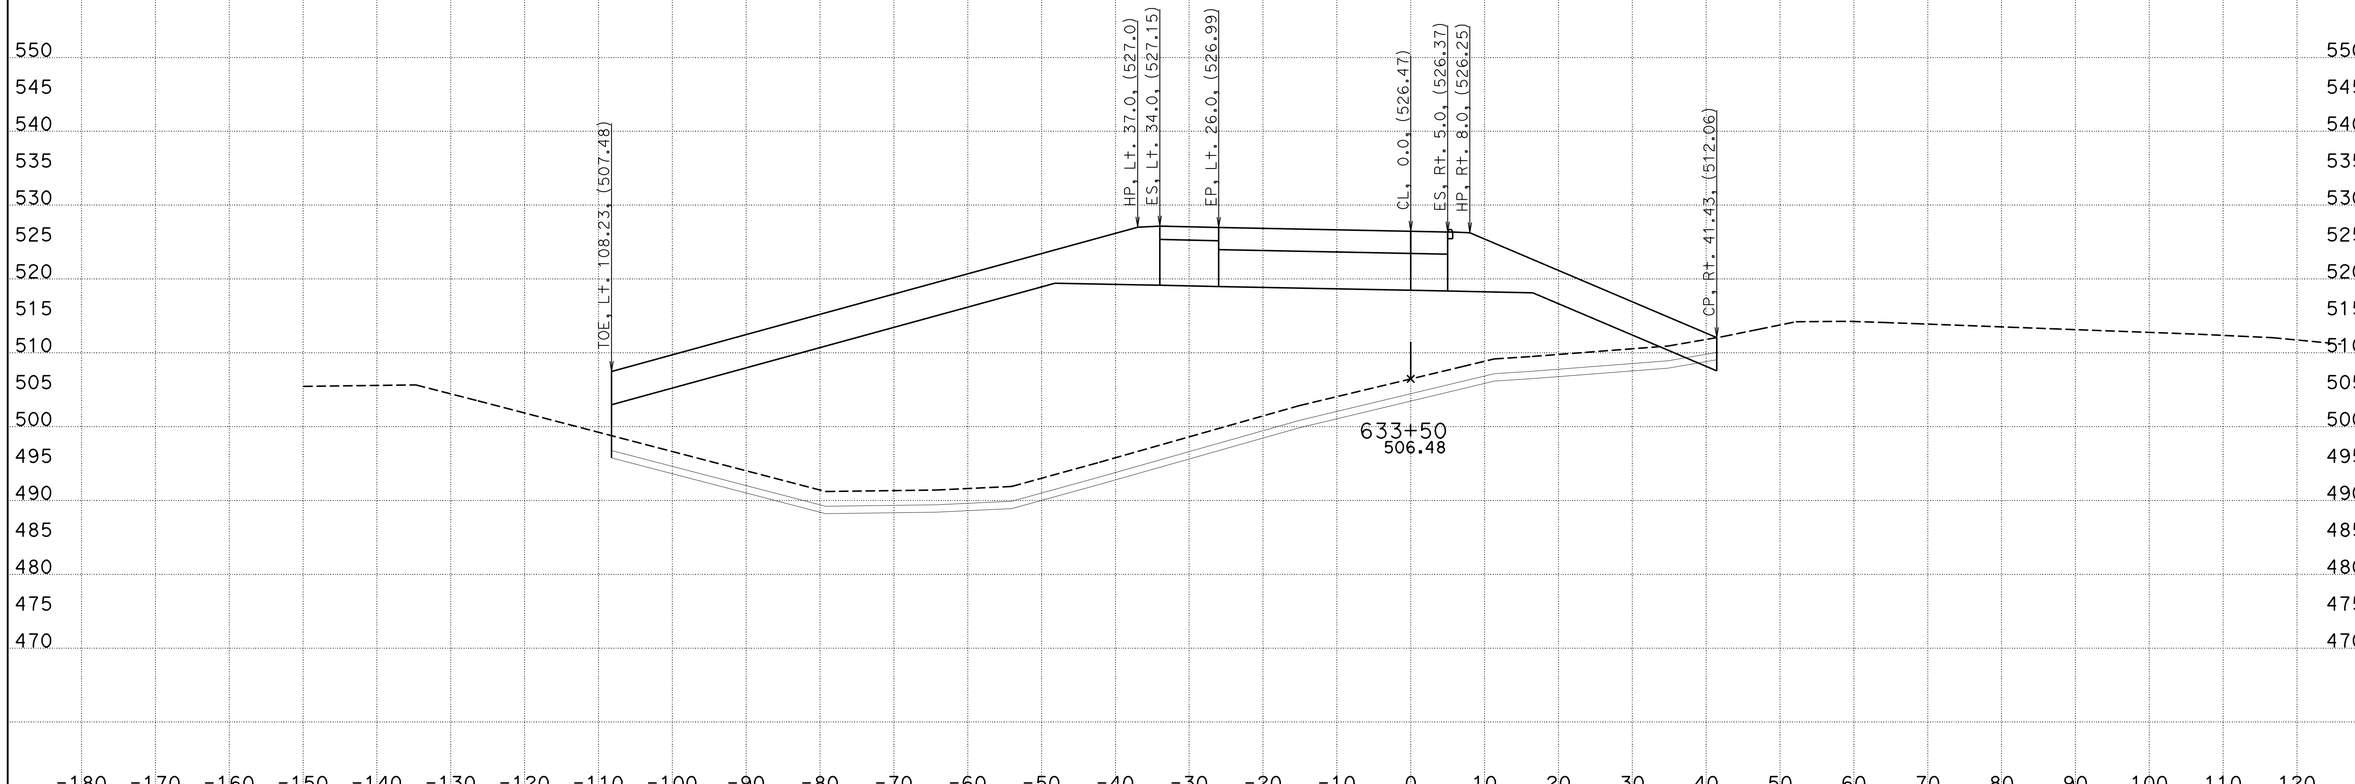

CREATED BY: WAYNE NGUYEN
DATE: 8/30/2013
KC Project: 05632 File: D:\UserData\05632\WB\EAR\wb_d.ear

CONTRACT: 05632
DIST/CO/RTE/PM: 11-SD-11/905 0.0,1.6/R9.9,R10.7
PROJECT ID: SR11/SR905

SCALE: 1" = 10' Horiz.
1" = 10' Vert.
All Dimensions are US Survey Feet

WB
CROSS SECTIONS
SHEET 20 OF 60

DESIGN STUDY ONLY

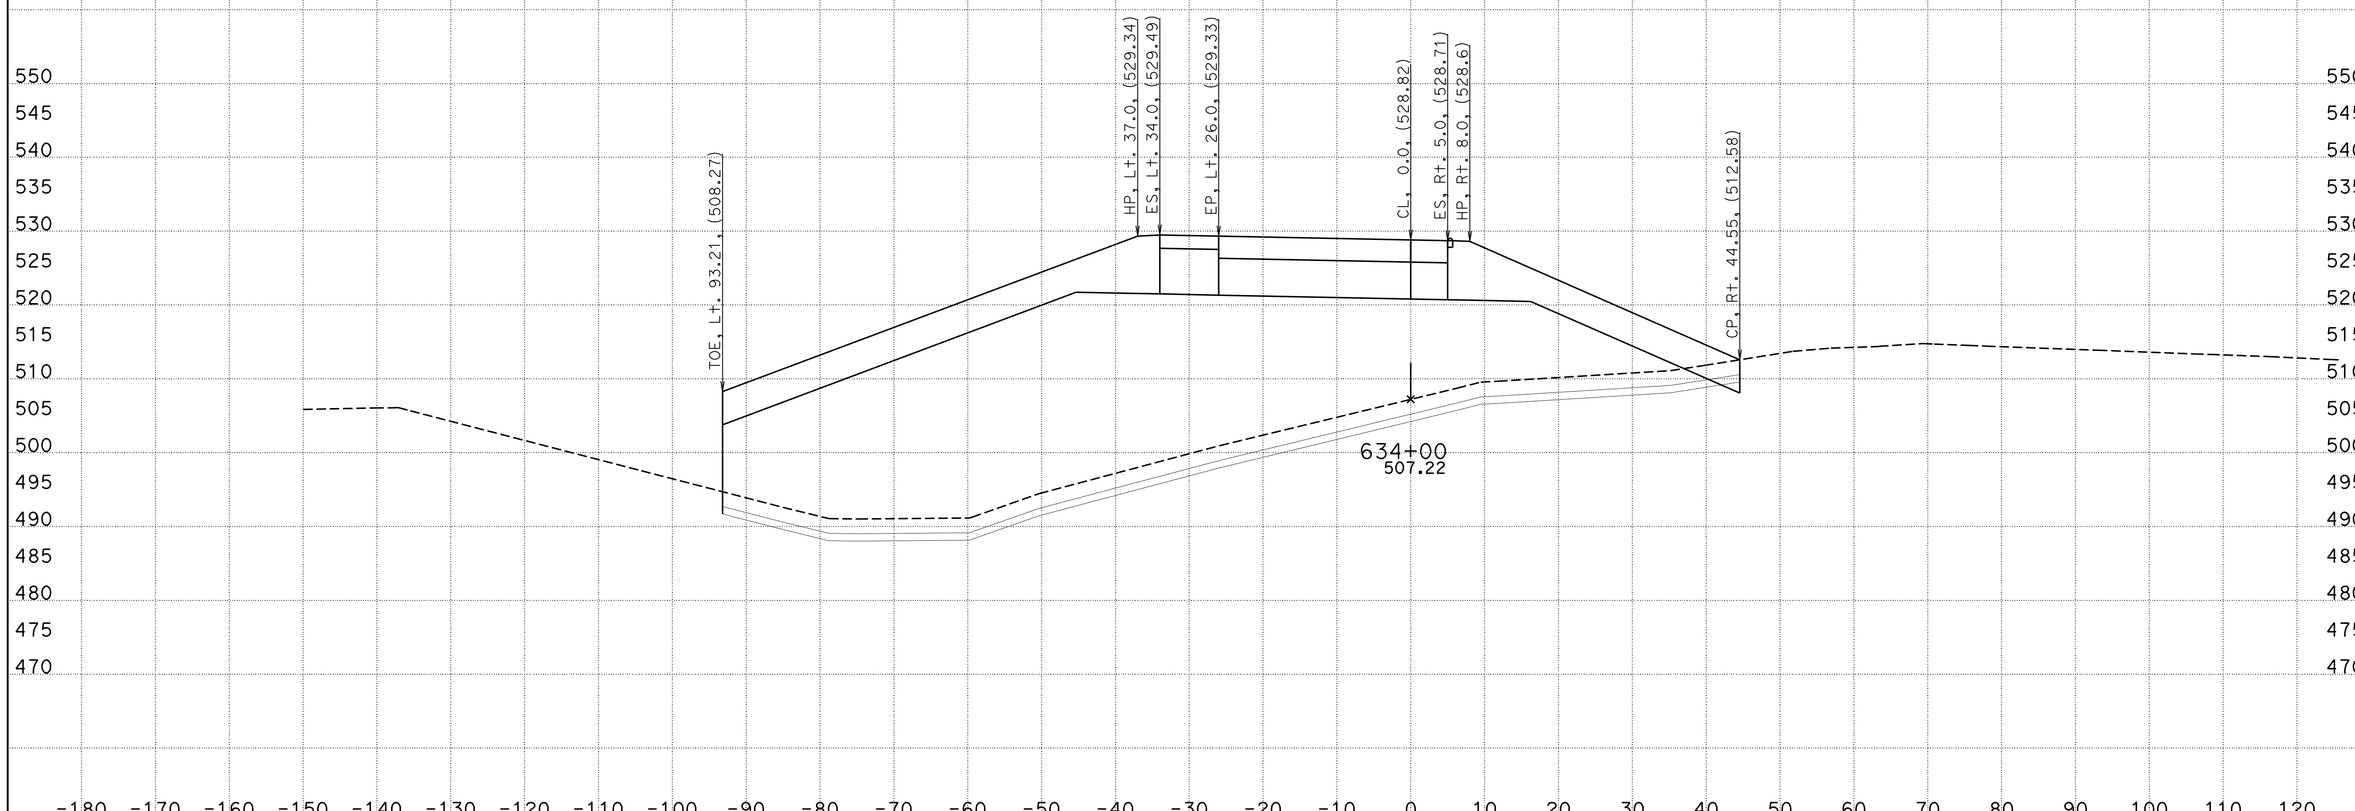

CREATED BY: WAYNE NGUYEN
DATE: 8/30/2013
KC Project: 05632 File: D:\UserData\05632\WB\EAR\wb_d.ear

CONTRACT: 05632
DIST/CO/RTE/PM: 11-SD-11/905 0.0,1.6/R9.9,R10.7
PROJECT ID: SR11/SR905

SCALE: 1" = 10' Horiz.
1" = 10' Vert.

All Dimensions are US Survey Feet

WB
CROSS SECTIONS
SHEET 21 OF 60

DESIGN STUDY ONLY

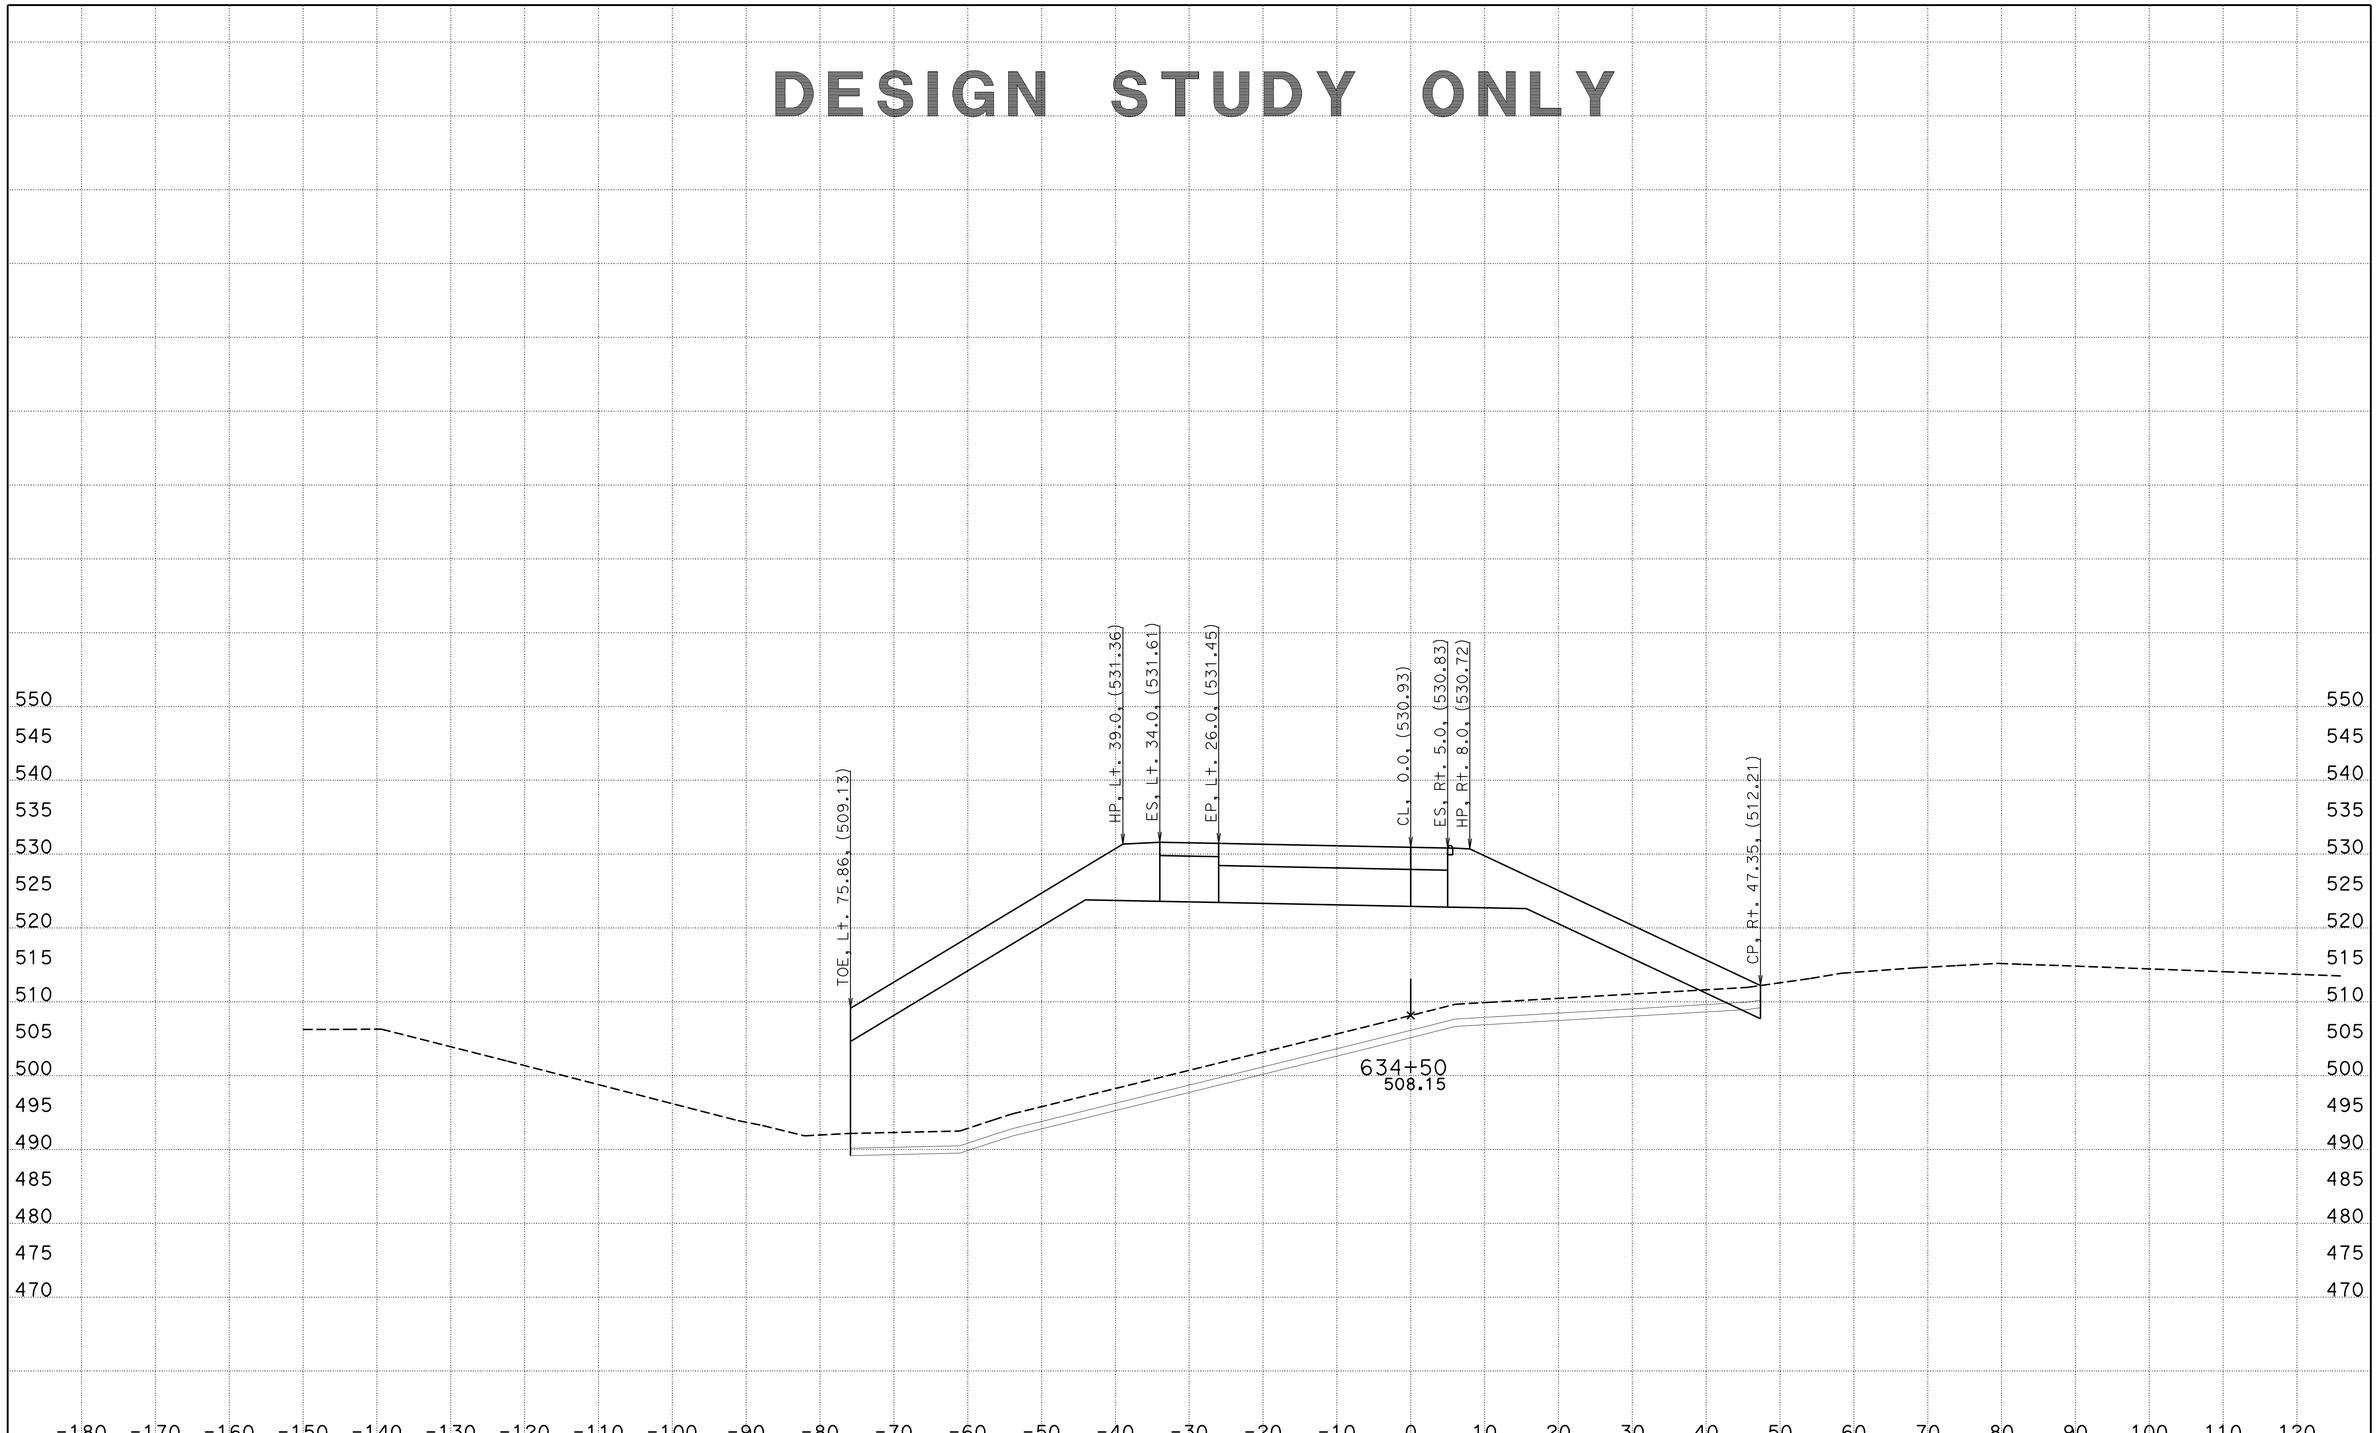

CREATED BY: WAYNE NGUYEN
DATE: 8/30/2013
KC Project: 05632 File: D:\UserData\05632\WB\EAR\wb_d.ear

CONTRACT: 05632
DIST/CO/RTE/PM: 11-SD-11/905 0.0,1.6/R9.9,R10.7
PROJECT ID: SR11/SR905

SCALE: 1" = 10' Horiz.
1" = 10' Vert.

All Dimensions are US Survey Feet

WB
CROSS SECTIONS
SHEET 22 OF 60

DESIGN STUDY ONLY

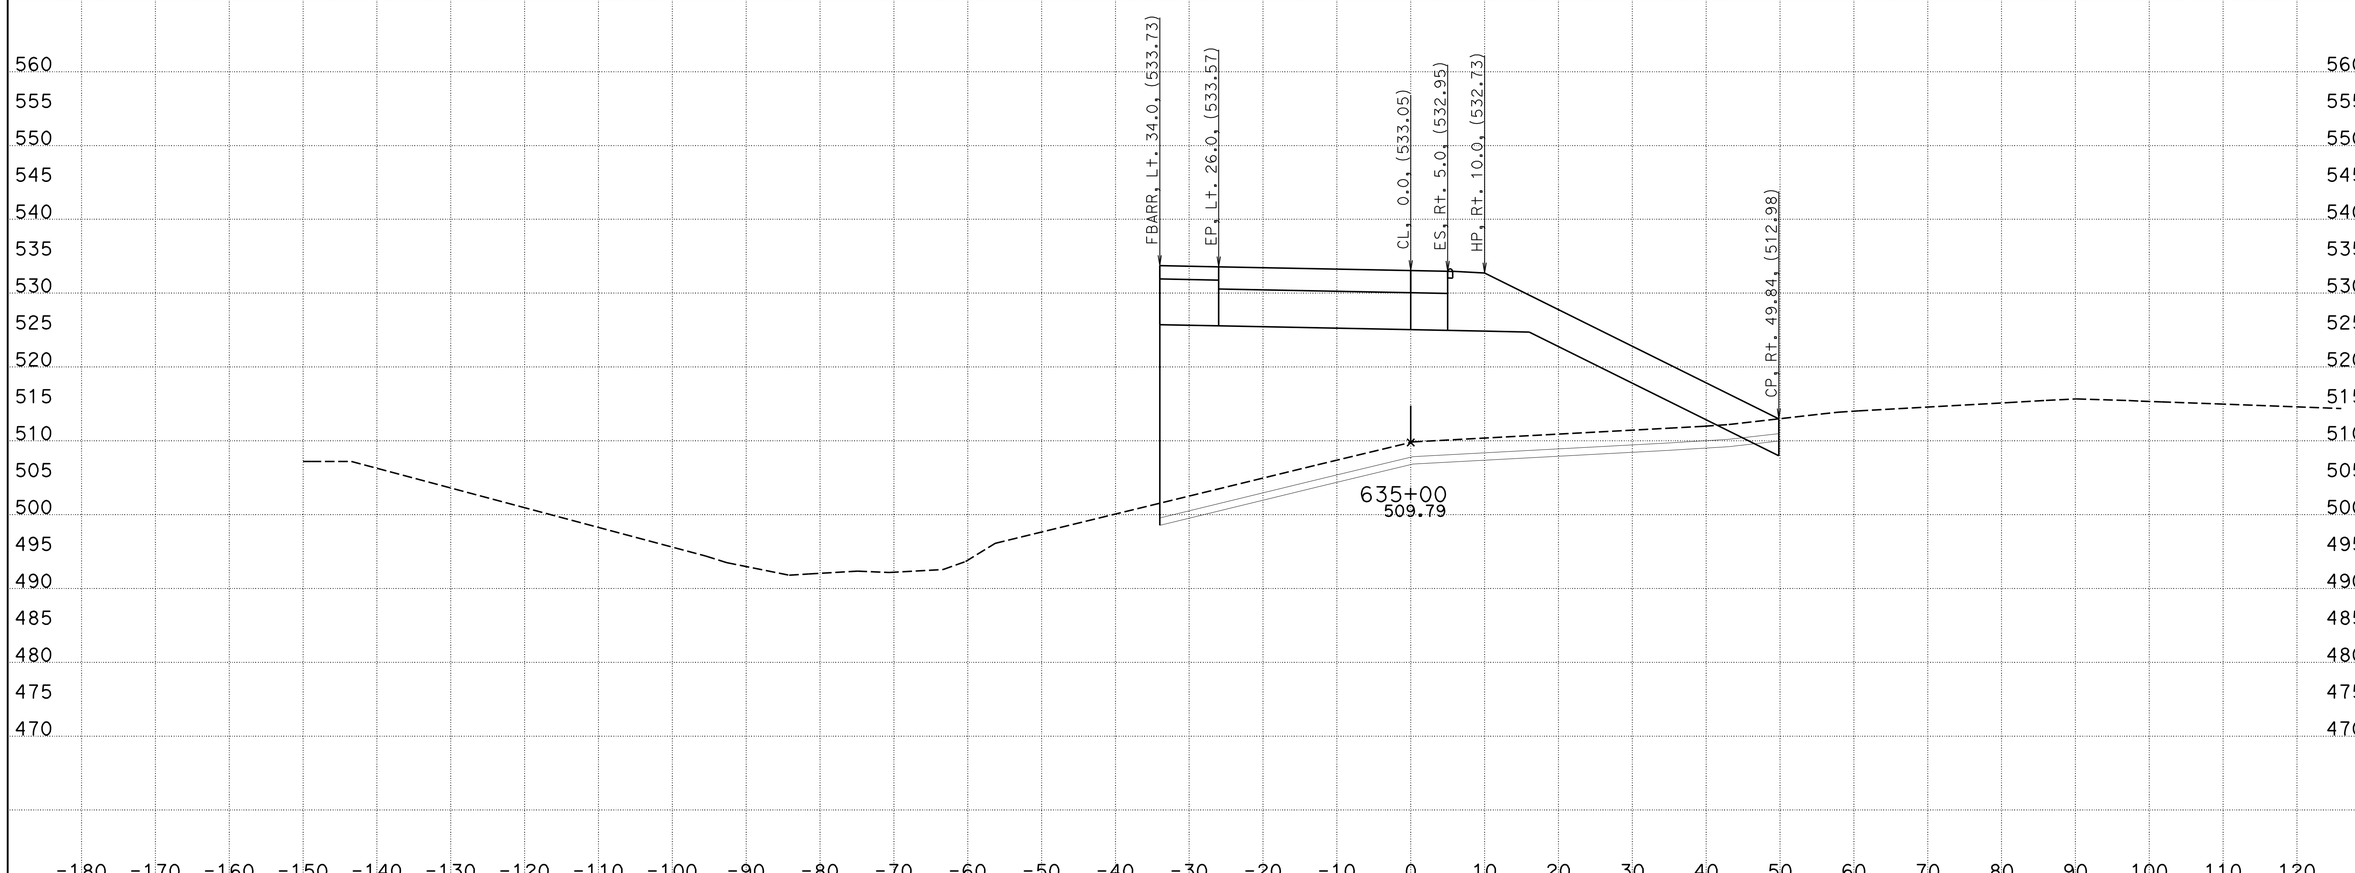

CREATED BY: WAYNE NGUYEN
DATE: 8/30/2013
KC Project: 05632 File: D:\UserData\05632\WB\EAR\wb_d.ear

CONTRACT: 05632
DIST/CO/RTE/PM: 11-SD-11/905 0.0,1.6/R9.9,R10.7
PROJECT ID: SR11/SR905

SCALE: 1" = 10' Horiz.
1" = 10' Vert.

All Dimensions are US Survey Feet

WB
CROSS SECTIONS
SHEET 23 OF 60

DESIGN STUDY ONLY

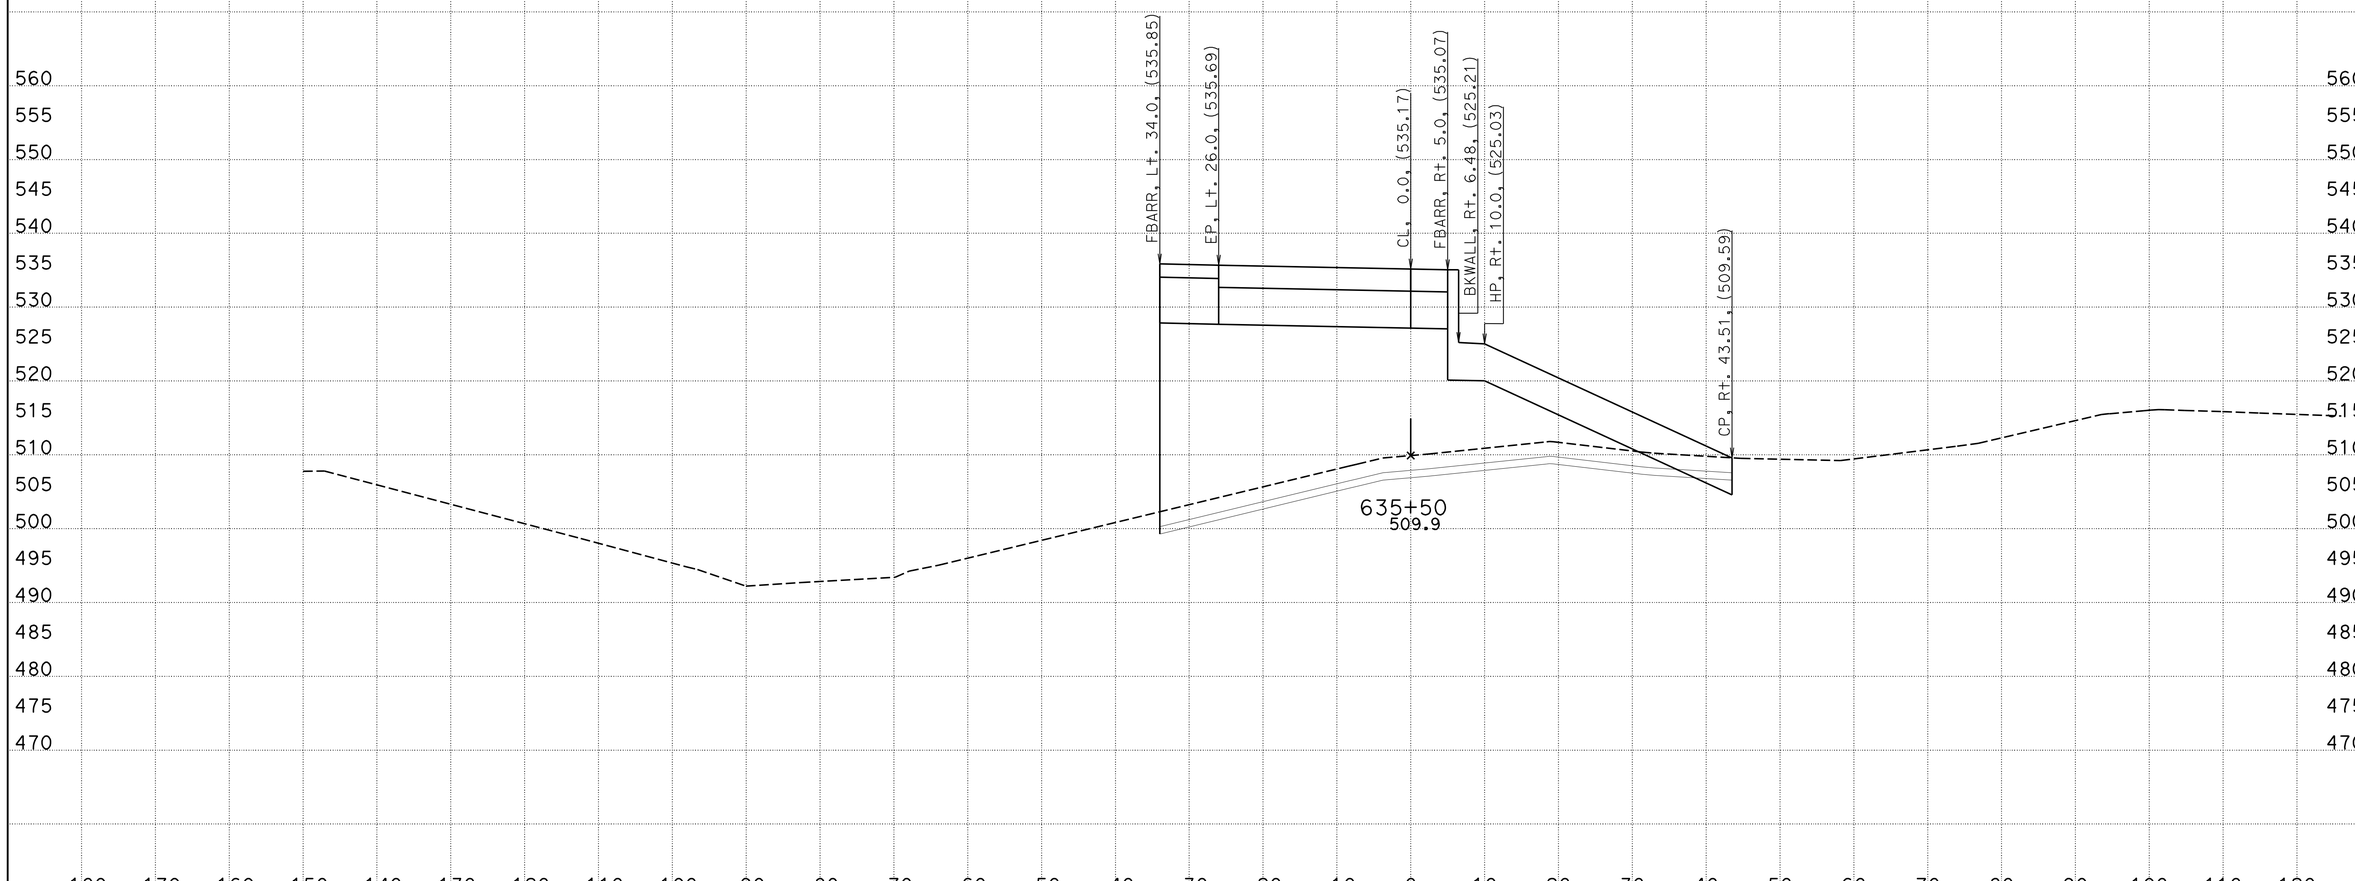

CREATED BY: WAYNE NGUYEN
DATE: 8/30/2013
KC Project: 05632 File: D:\UserData\05632\WB\EAR\wb_d.ear

CONTRACT: 05632
DIST/CO/RTE/PM: 11-SD-11/905 0.0,1.6/R9.9,R10.7
PROJECT ID: SR11/SR905

SCALE: 1" = 10' Horiz.
1" = 10' Vert.

All Dimensions are US Survey Feet

WB
CROSS SECTIONS
SHEET 24 OF 60

DESIGN STUDY ONLY

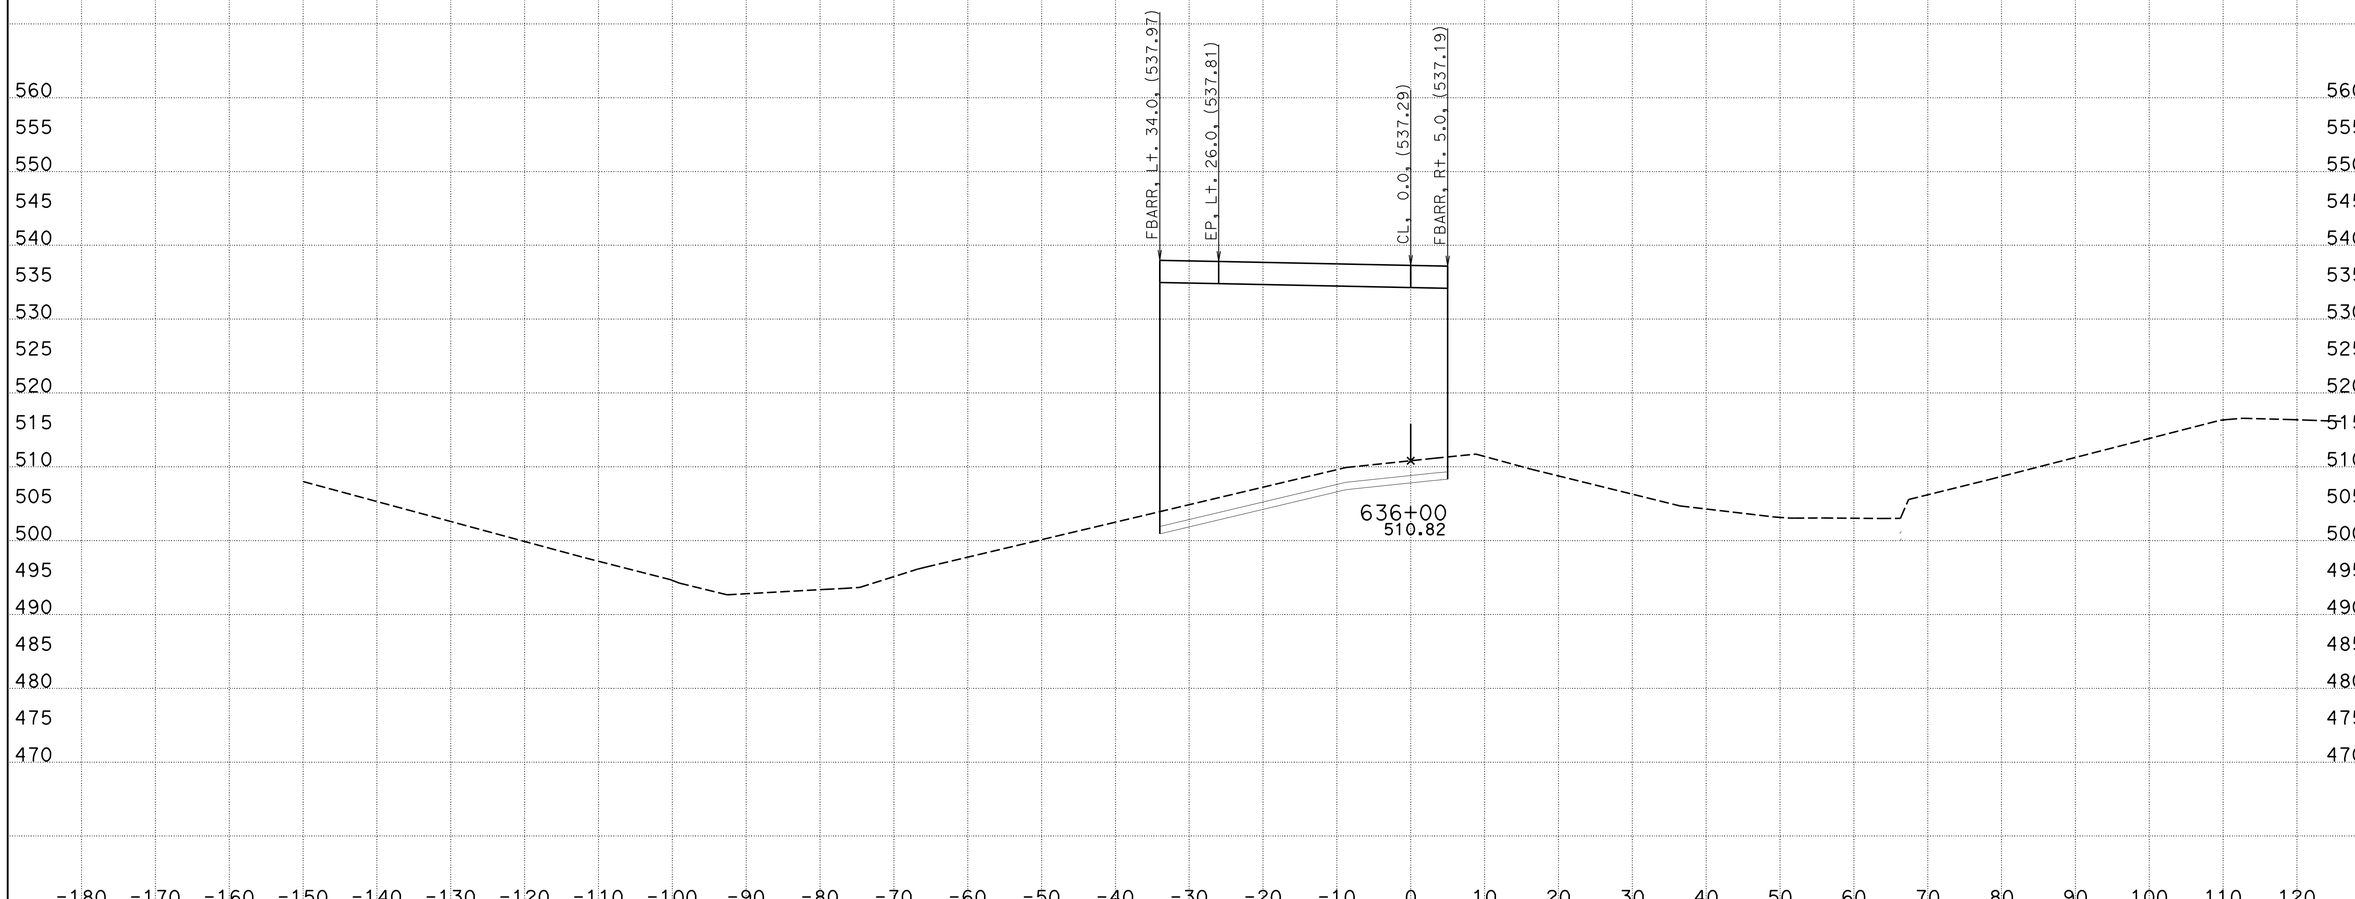

CREATED BY: WAYNE NGUYEN
DATE: 8/30/2013
KC Project: 05632 File: D:\UserData\05632\WB\EAR\wb_d.ear

CONTRACT: 05632
DIST/CO/RTE/PM: 11-SD-11/905 0.0,1.6/R9.9,R10.7
PROJECT ID: SR11/SR905

SCALE: 1" = 10' Horiz.
1" = 10' Vert.
All Dimensions are US Survey Feet

WB
CROSS SECTIONS
SHEET 25 OF 60

DESIGN STUDY ONLY

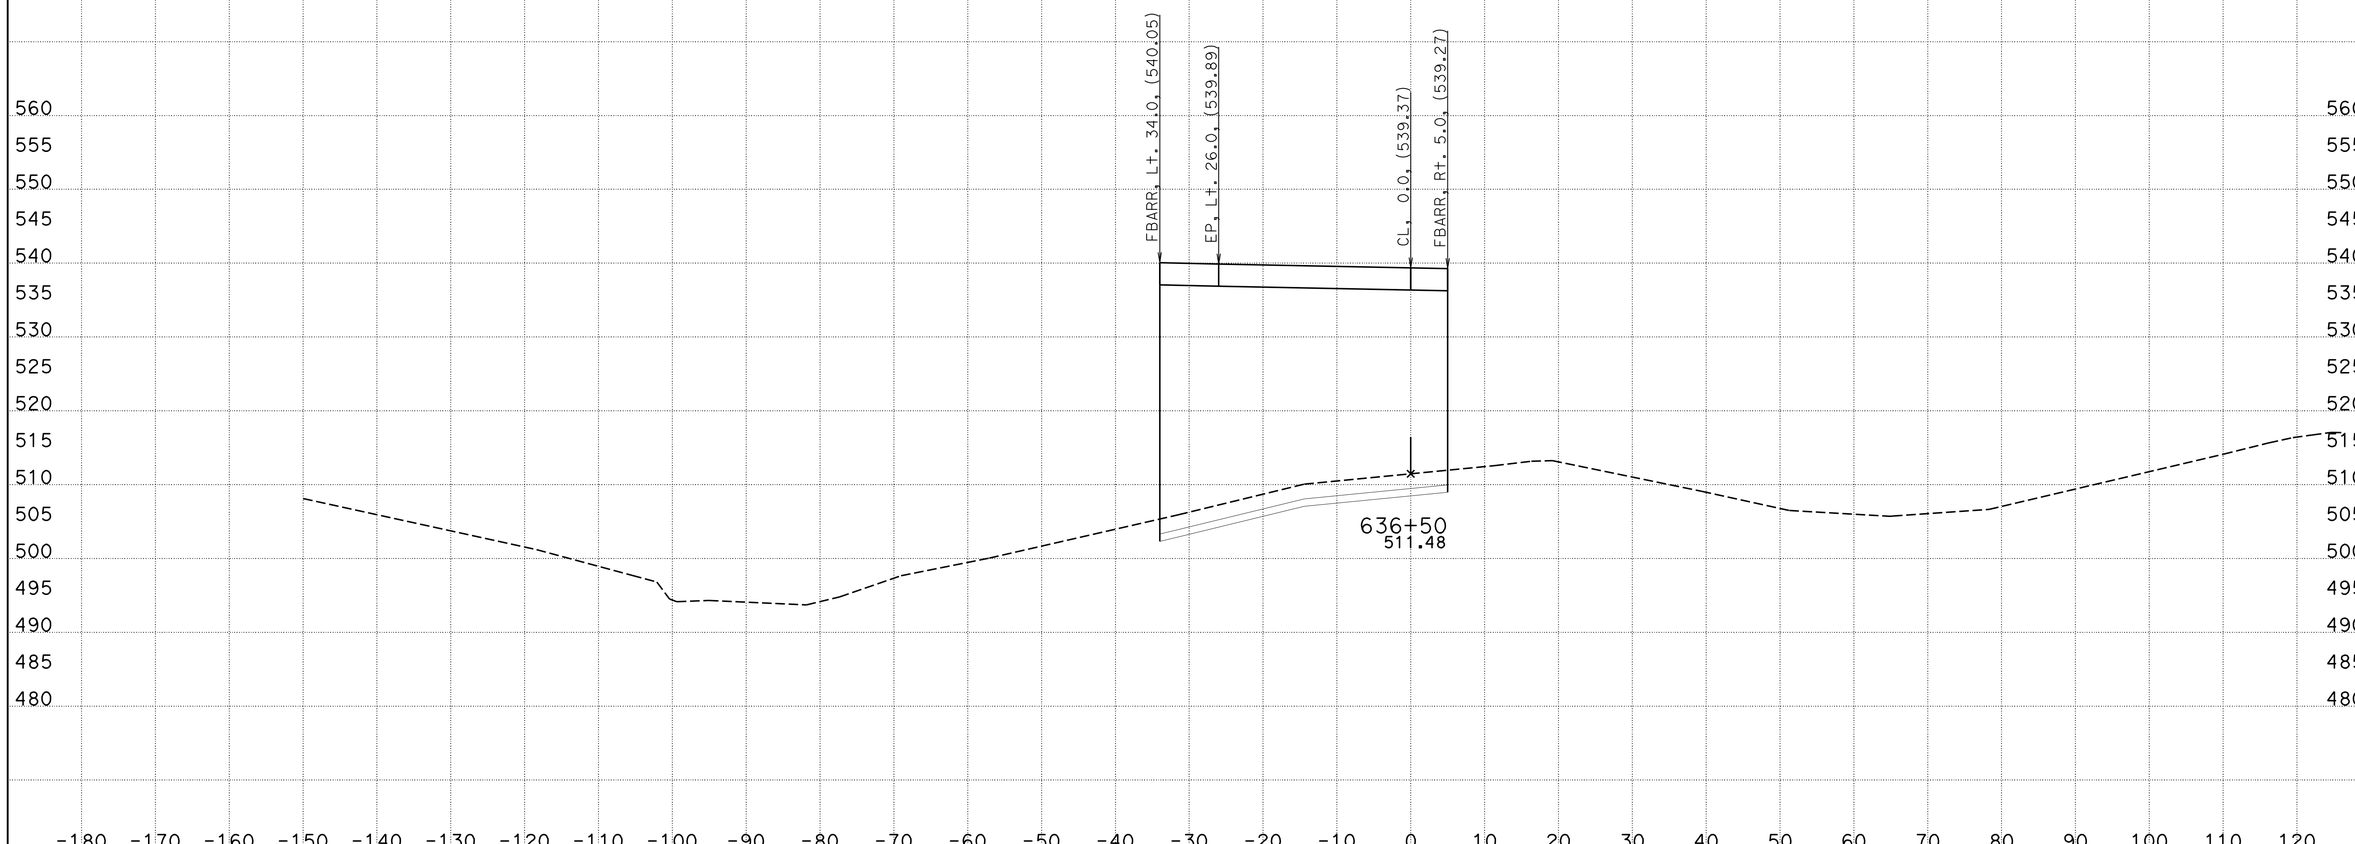

CREATED BY: WAYNE NGUYEN
DATE: 8/30/2013
KC Project: 05632 File: D:\UserData\05632\WB\EAR\wb_d.ear

CONTRACT: 05632
DIST/CO/RTE/PM: 11-SD-11/905 0.0,1.6/R9.9,R10.7
PROJECT ID: SR11/SR905

SCALE: 1" = 10' Horiz.
1" = 10' Vert.
All Dimensions are US Survey Feet

WB
CROSS SECTIONS
SHEET 26 OF 60

DESIGN STUDY ONLY

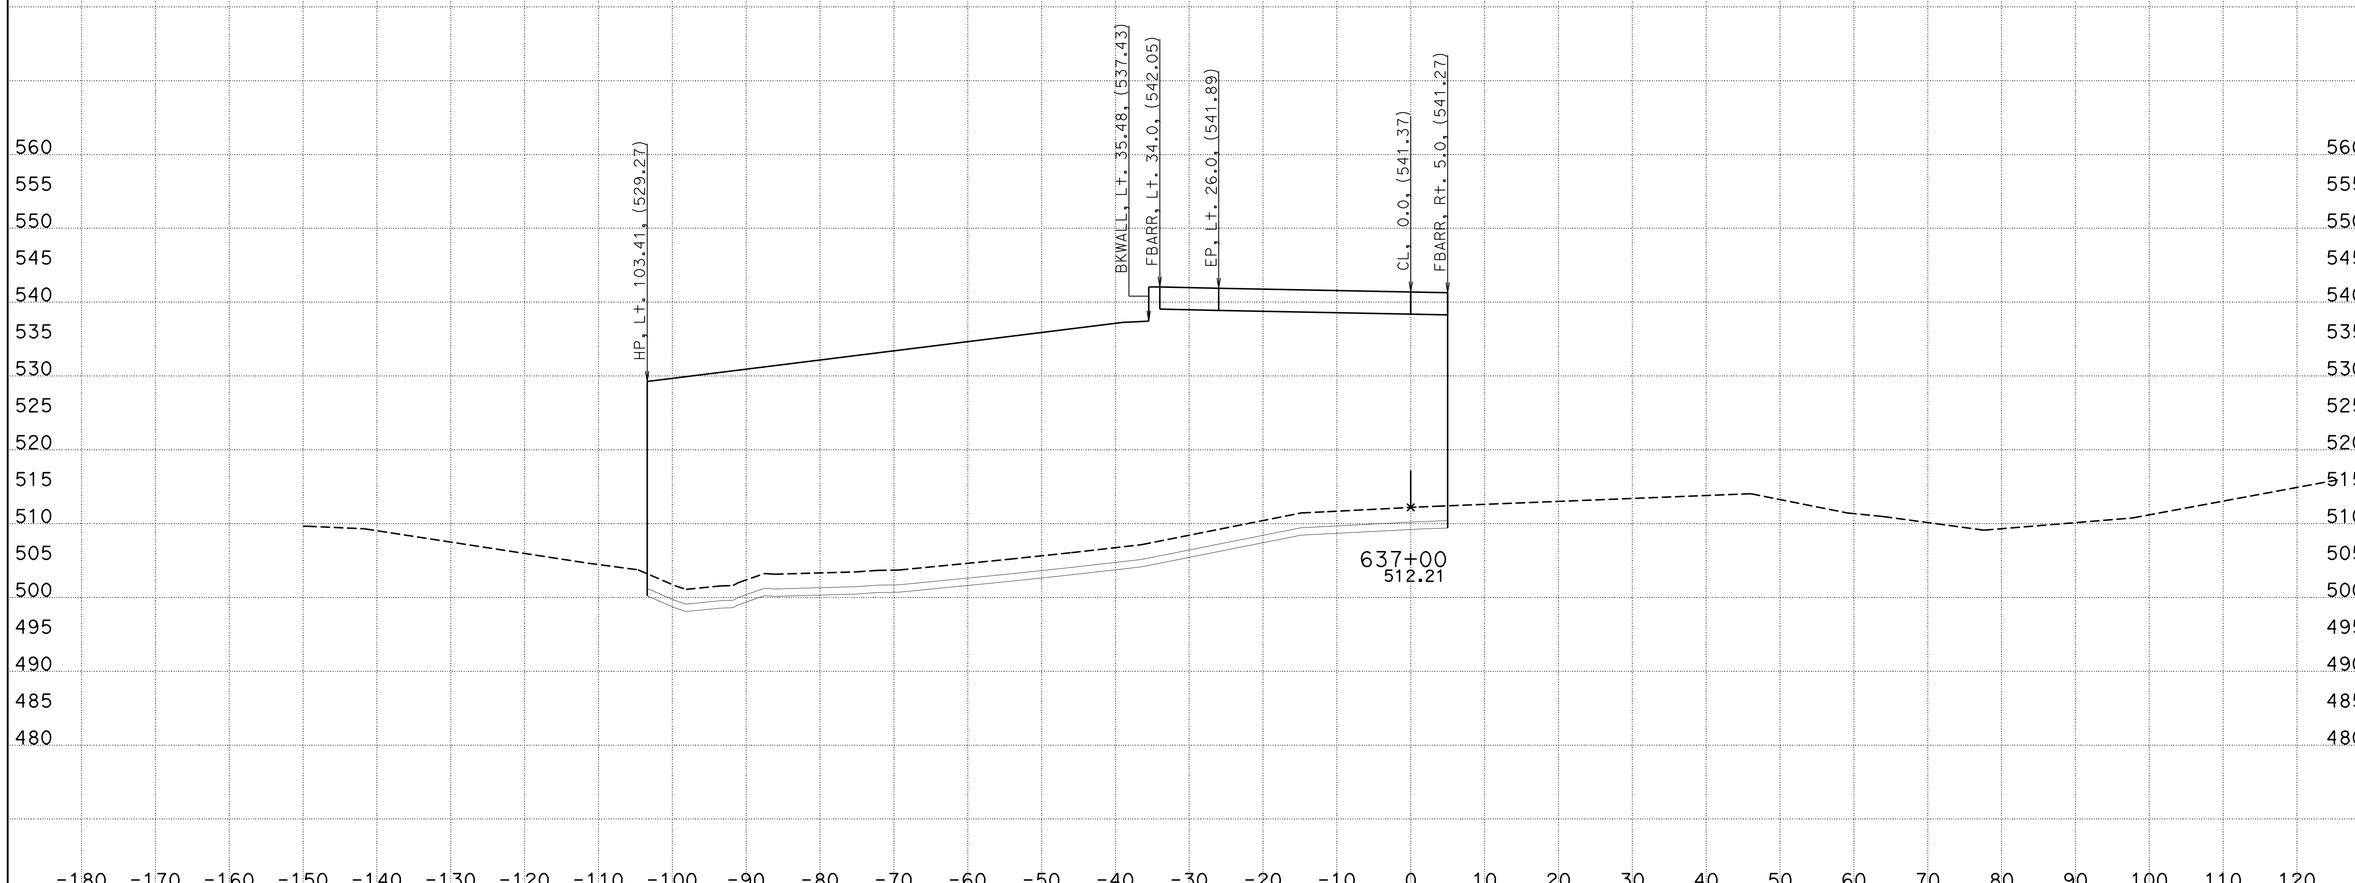

CREATED BY: WAYNE NGUYEN
DATE: 8/30/2013
KC Project: 05632 File: D:\UserData\05632\WB\EAR\wb_d.ear

CONTRACT: 05632
DIST/CO/RTE/PM: 11-SD-11/905 0.0,1.6/R9.9,R10.7
PROJECT ID: SR11/SR905

SCALE: 1" = 10' Horiz.
1" = 10' Vert.

All Dimensions are US Survey Feet

WB
CROSS SECTIONS
SHEET 27 OF 60

DESIGN STUDY ONLY

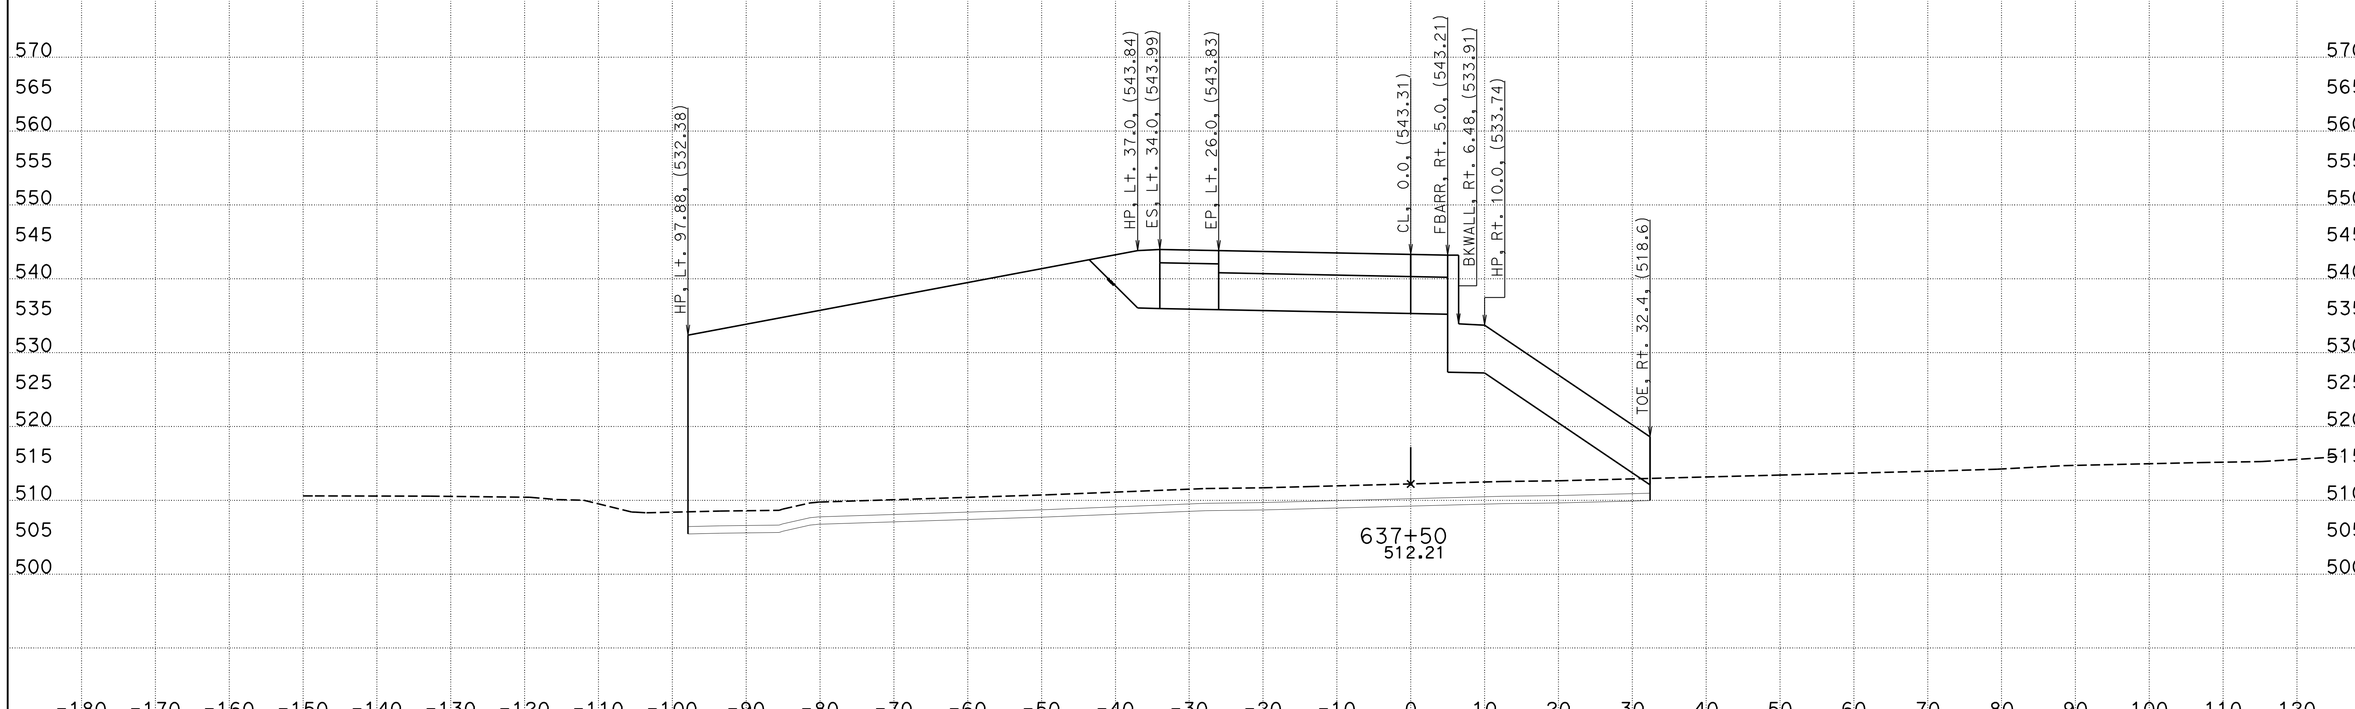

CREATED BY: WAYNE NGUYEN
DATE: 8/30/2013
KC Project: 05632 File: D:\UserData\05632\WB\EAR\wb_d.ear

CONTRACT: 05632
DIST/CO/RTE/PM: 11-SD-11/905 0.0,1.6/R9.9,R10.7
PROJECT ID: SR11/SR905

SCALE: 1" = 10' Horiz.
1" = 10' Vert.

All Dimensions are US Survey Feet

WB
CROSS SECTIONS
SHEET 28 OF 60

DESIGN STUDY ONLY

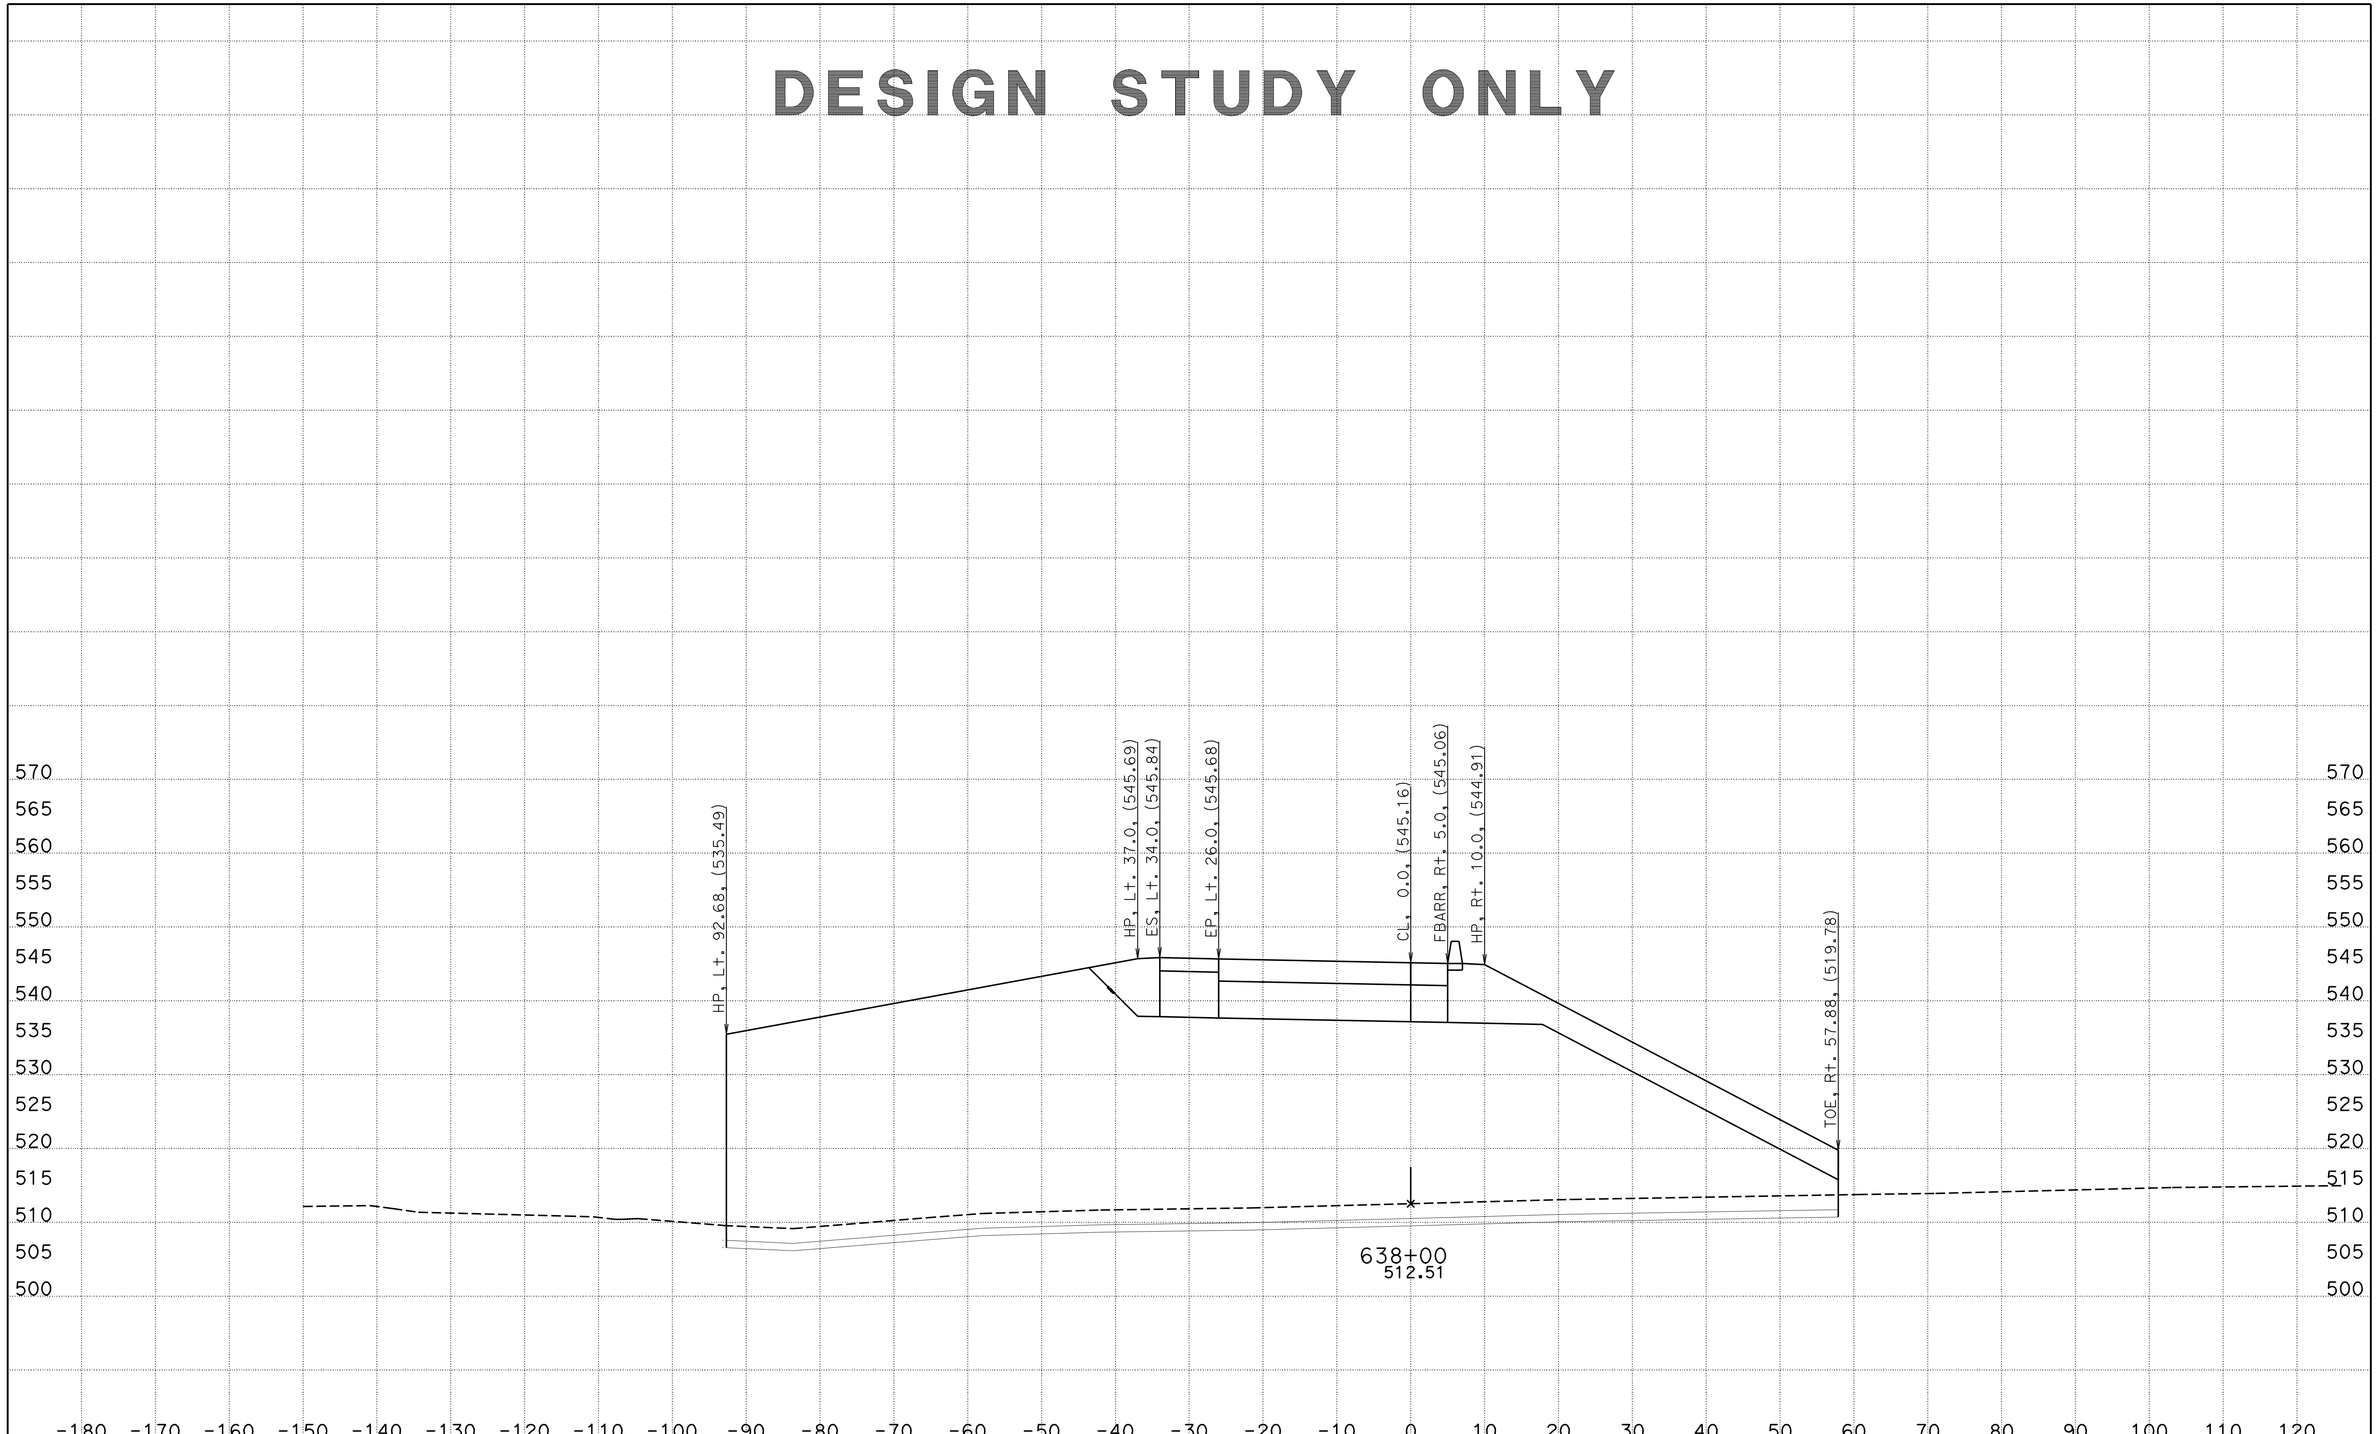

CREATED BY: WAYNE NGUYEN
DATE: 8/30/2013
KC Project: 05632 File: D:\UserData\05632\WB\EAR\wb_d.ear

CONTRACT: 05632
DIST/CO/RTE/PM: 11-SD-11/905 0.0,1.6/R9.9,R10.7
PROJECT ID: SR11/SR905

SCALE: 1" = 10' Horiz.
1" = 10' Vert.

All Dimensions are US Survey Feet

WB
CROSS SECTIONS
SHEET 29 OF 60

DESIGN STUDY ONLY

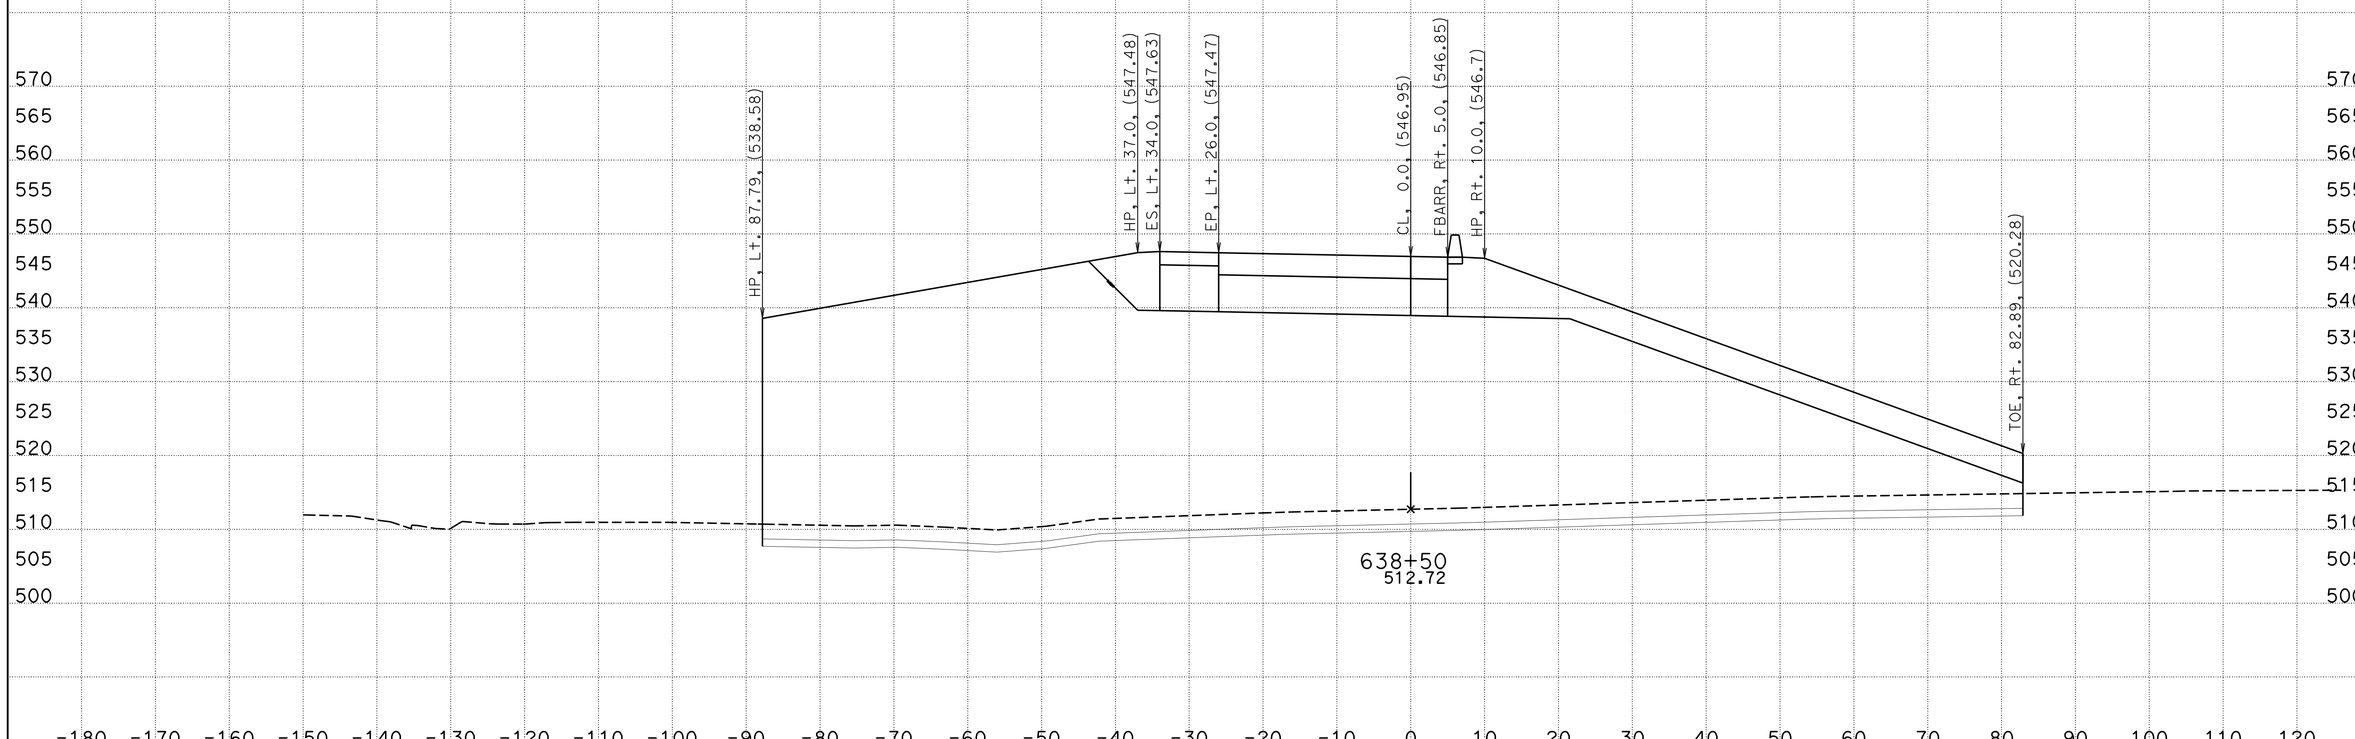

CREATED BY: WAYNE NGUYEN
DATE: 8/30/2013
KC Project: 05632 File: D:\UserData\05632\WB\EAR\wb_d.ear

CONTRACT: 05632
DIST/CO/RTE/PM: 11-SD-11/905 0.0,1.6/R9.9,R10.7
PROJECT ID: SR11/SR905

SCALE: 1" = 10' Horiz.
1" = 10' Vert.

All Dimensions are US Survey Feet

WB
CROSS SECTIONS
SHEET 30 OF 60

DESIGN STUDY ONLY

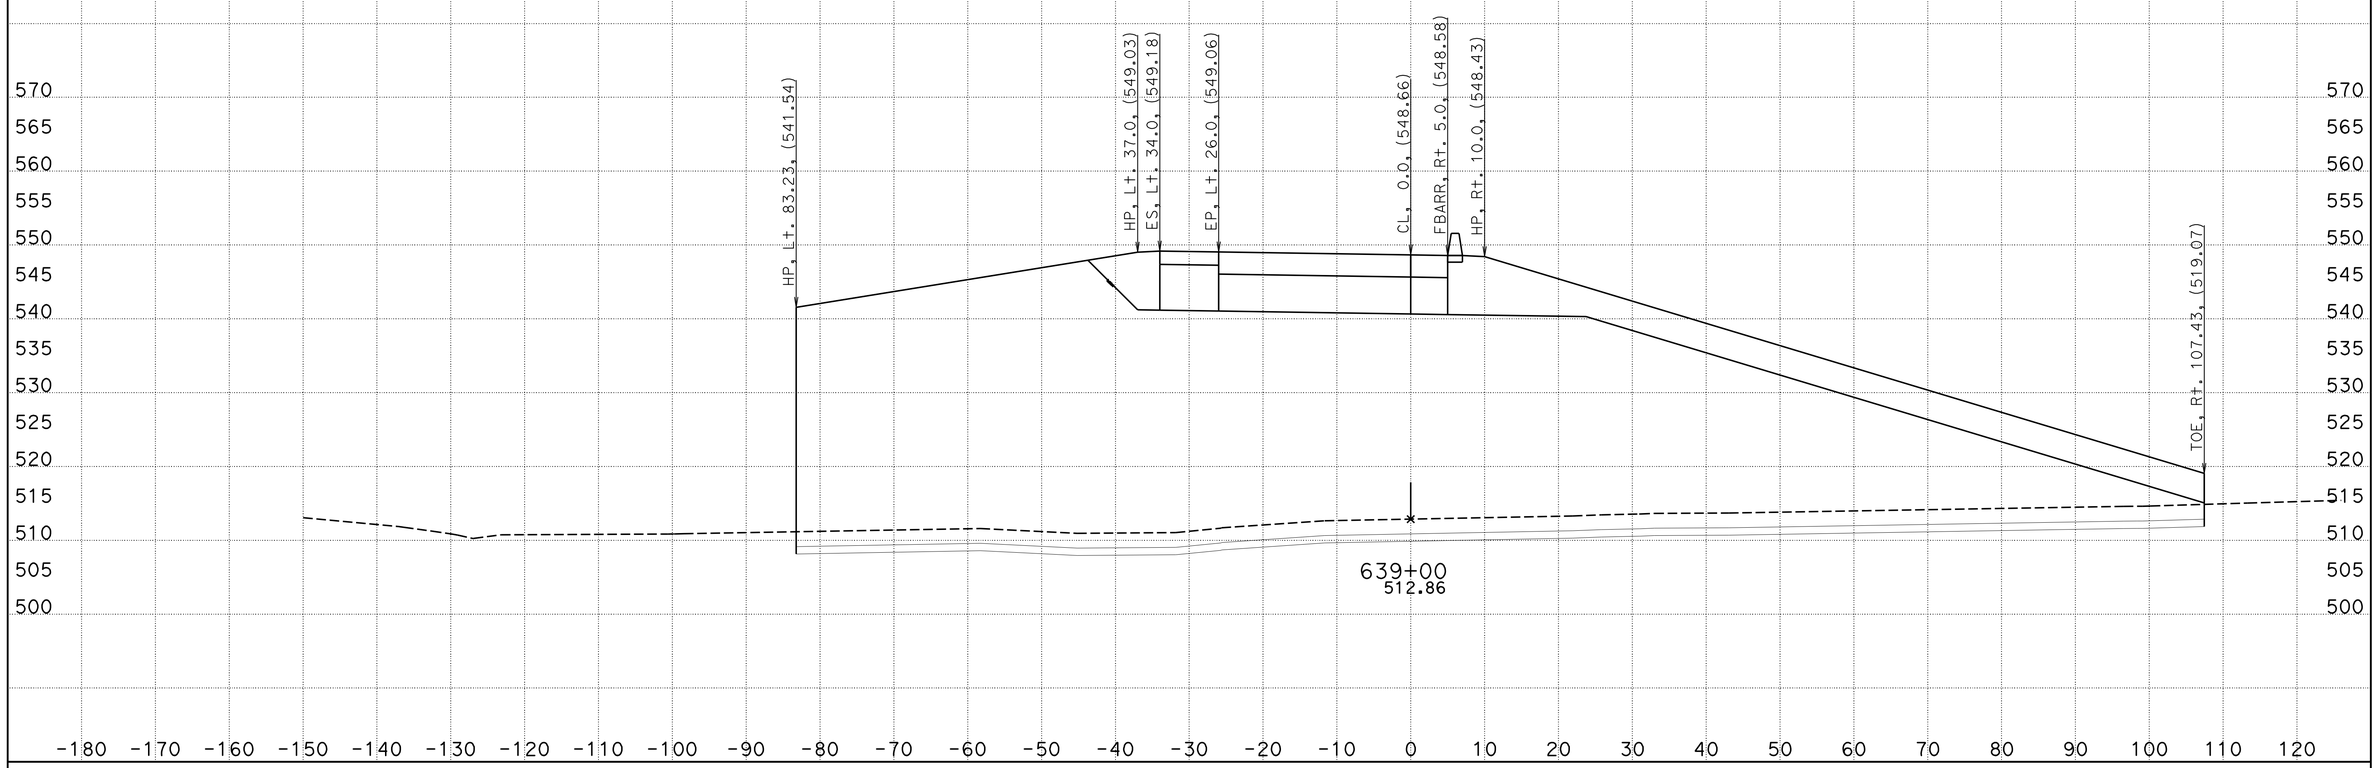

CREATED BY: WAYNE NGUYEN
DATE: 8/30/2013
KC Project: 05632 File: D:\UserData\05632\WB\EAR\wb_d.ear

CONTRACT: 05632
DIST/CO/RTE/PM: 11-SD-11/905 0.0,1.6/R9.9,R10.7
PROJECT ID: SR11/SR905

SCALE: 1" = 10' Horiz.
1" = 10' Vert.

All Dimensions are US Survey Feet

WB
CROSS SECTIONS
SHEET 31 OF 60

DESIGN STUDY ONLY

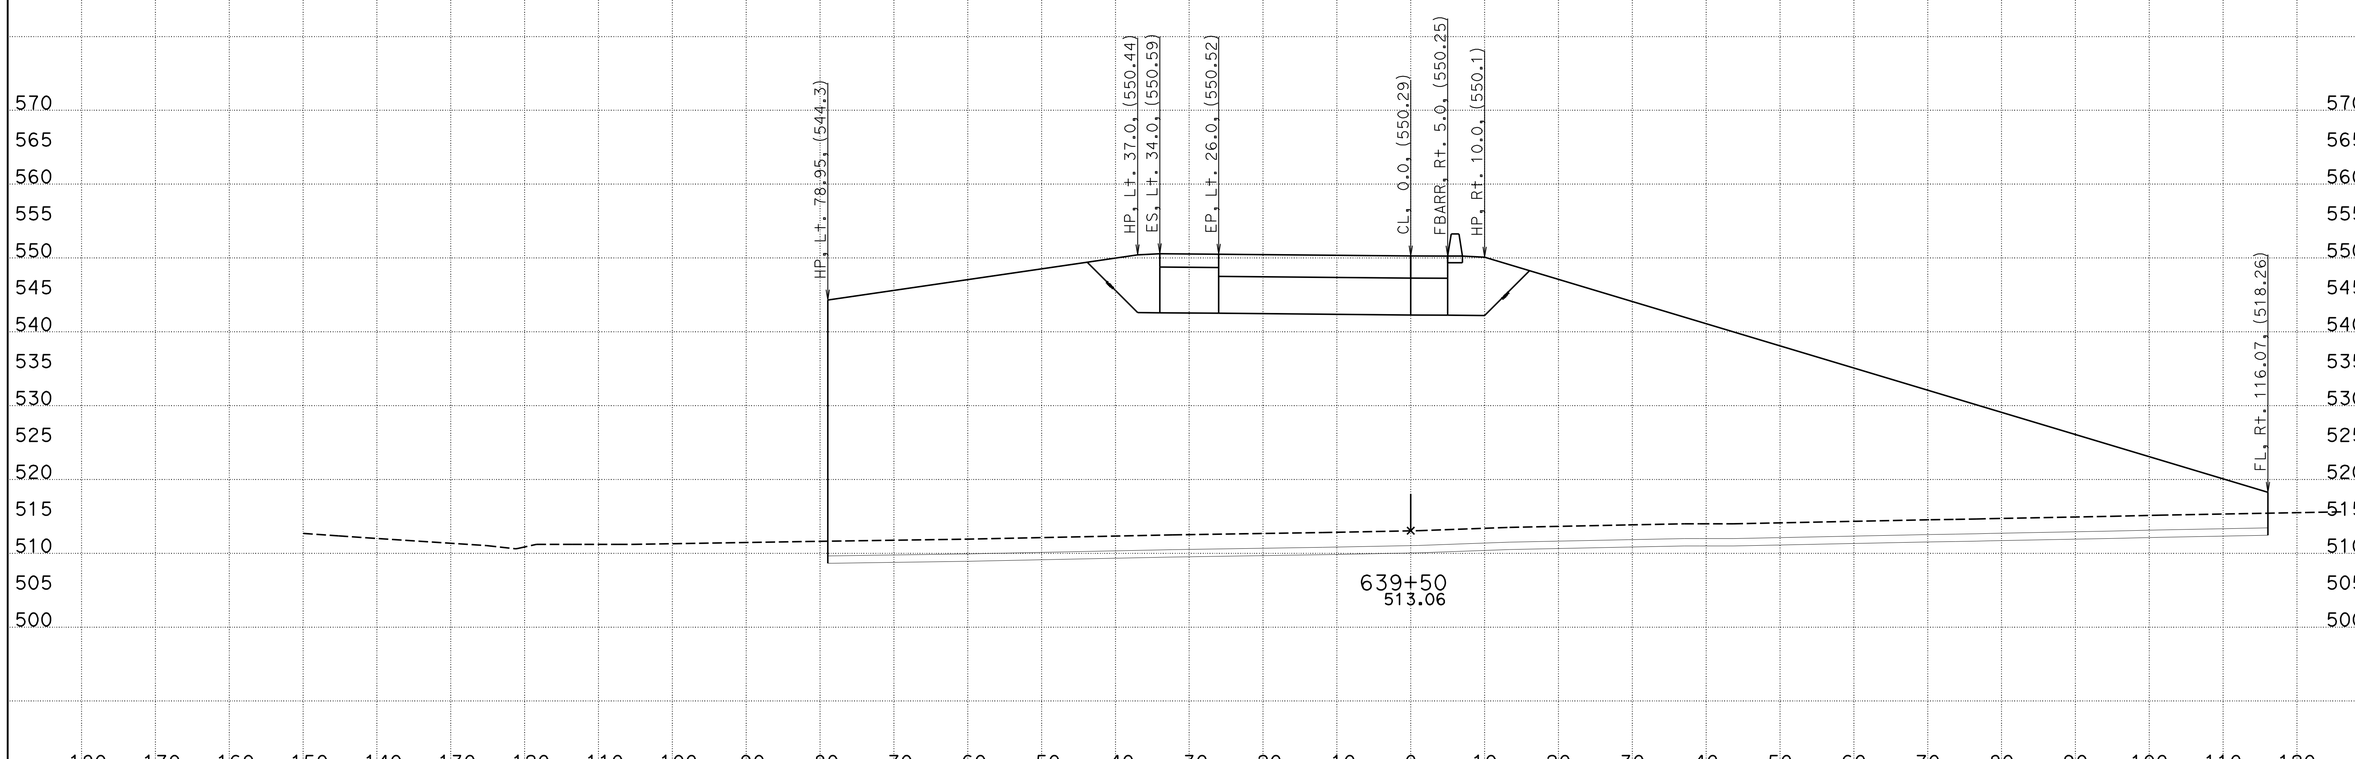

CREATED BY: WAYNE NGUYEN
DATE: 8/30/2013
KC Project: 05632 File: D:\UserData\05632\WB\EAR\wb_d.ear

CONTRACT: 05632
DIST/CO/RTE/PM: 11-SD-11/905 0.0,1.6/R9.9,R10.7
PROJECT ID: SR11/SR905

SCALE: 1" = 10' Horiz.
1" = 10' Vert.

All Dimensions are US Survey Feet

WB
CROSS SECTIONS
SHEET 32 OF 60

DESIGN STUDY ONLY

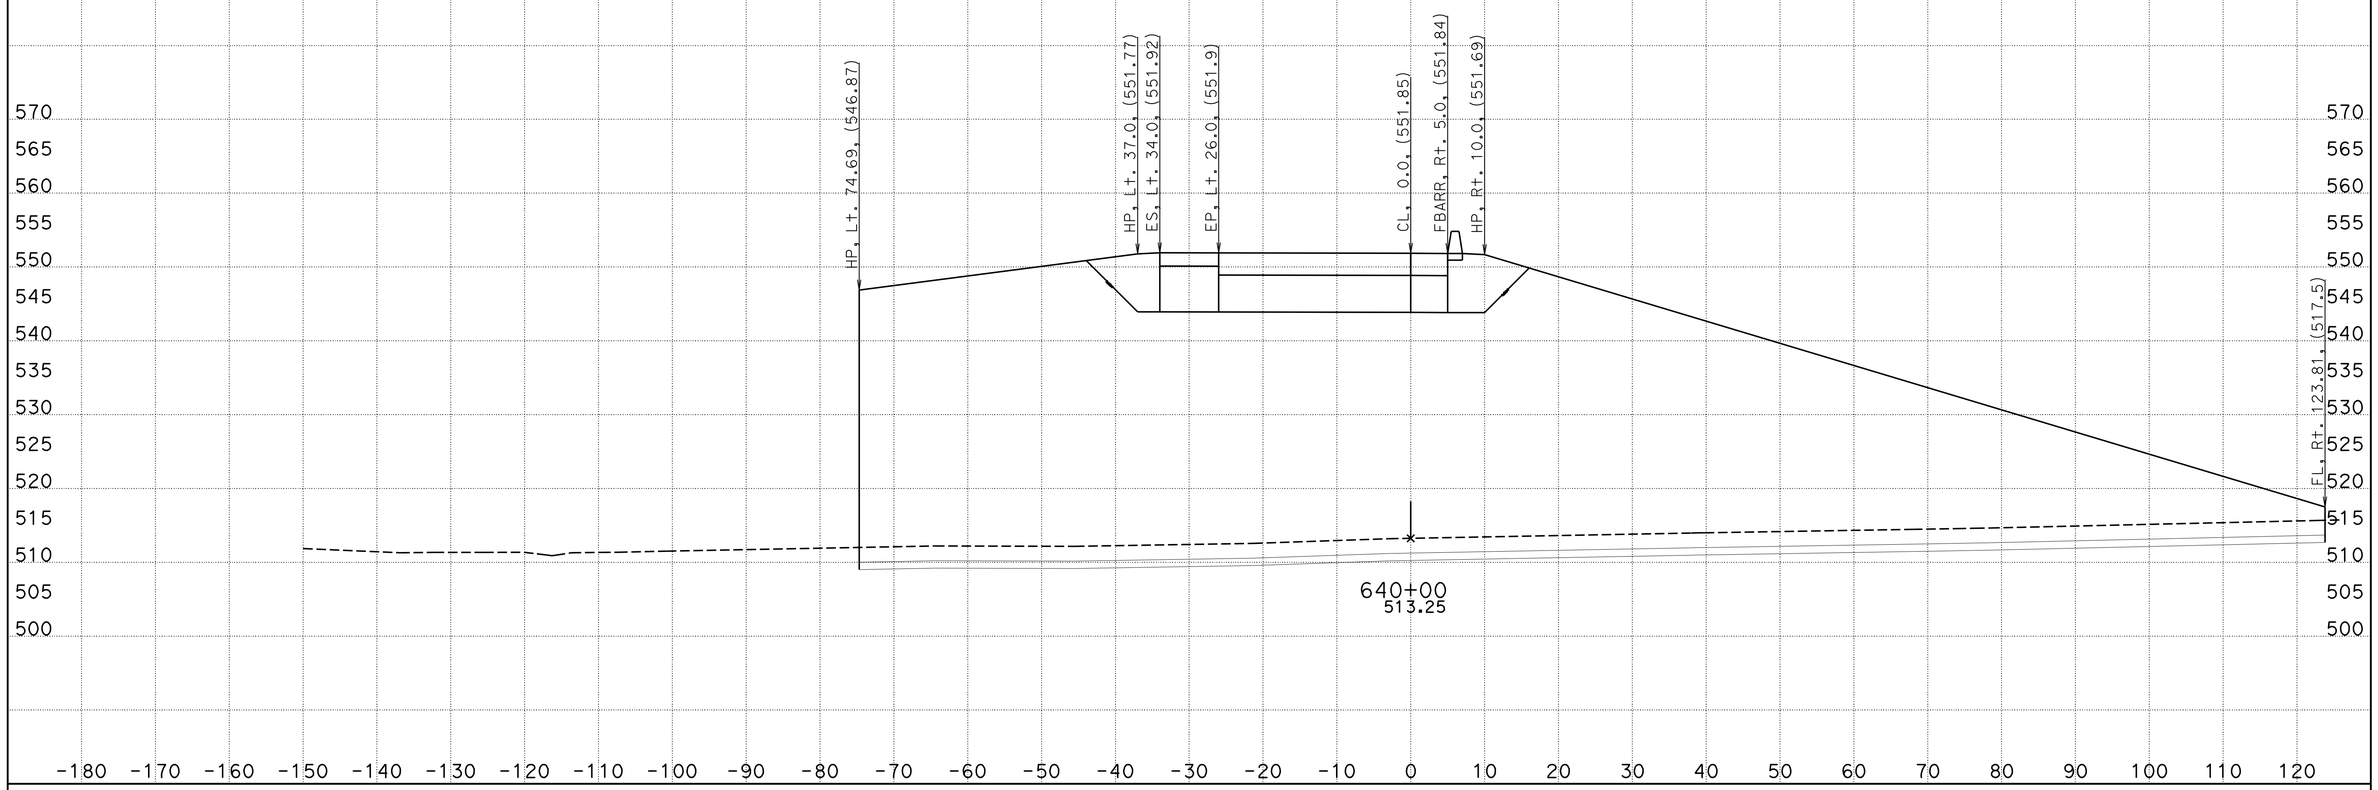

CREATED BY: WAYNE NGUYEN
DATE: 8/30/2013
KC Project: 05632 File: D:\UserData\05632\WB\EAR\wb_d.ear

CONTRACT: 05632
DIST/CO/RTE/PM: 11-SD-11/905 0.0,1.6/R9.9,R10.7
PROJECT ID: SR11/SR905

SCALE: 1" = 10' Horiz.
1" = 10' Vert.

All Dimensions are US Survey Feet

WB
CROSS SECTIONS
SHEET 33 OF 60

DESIGN STUDY ONLY

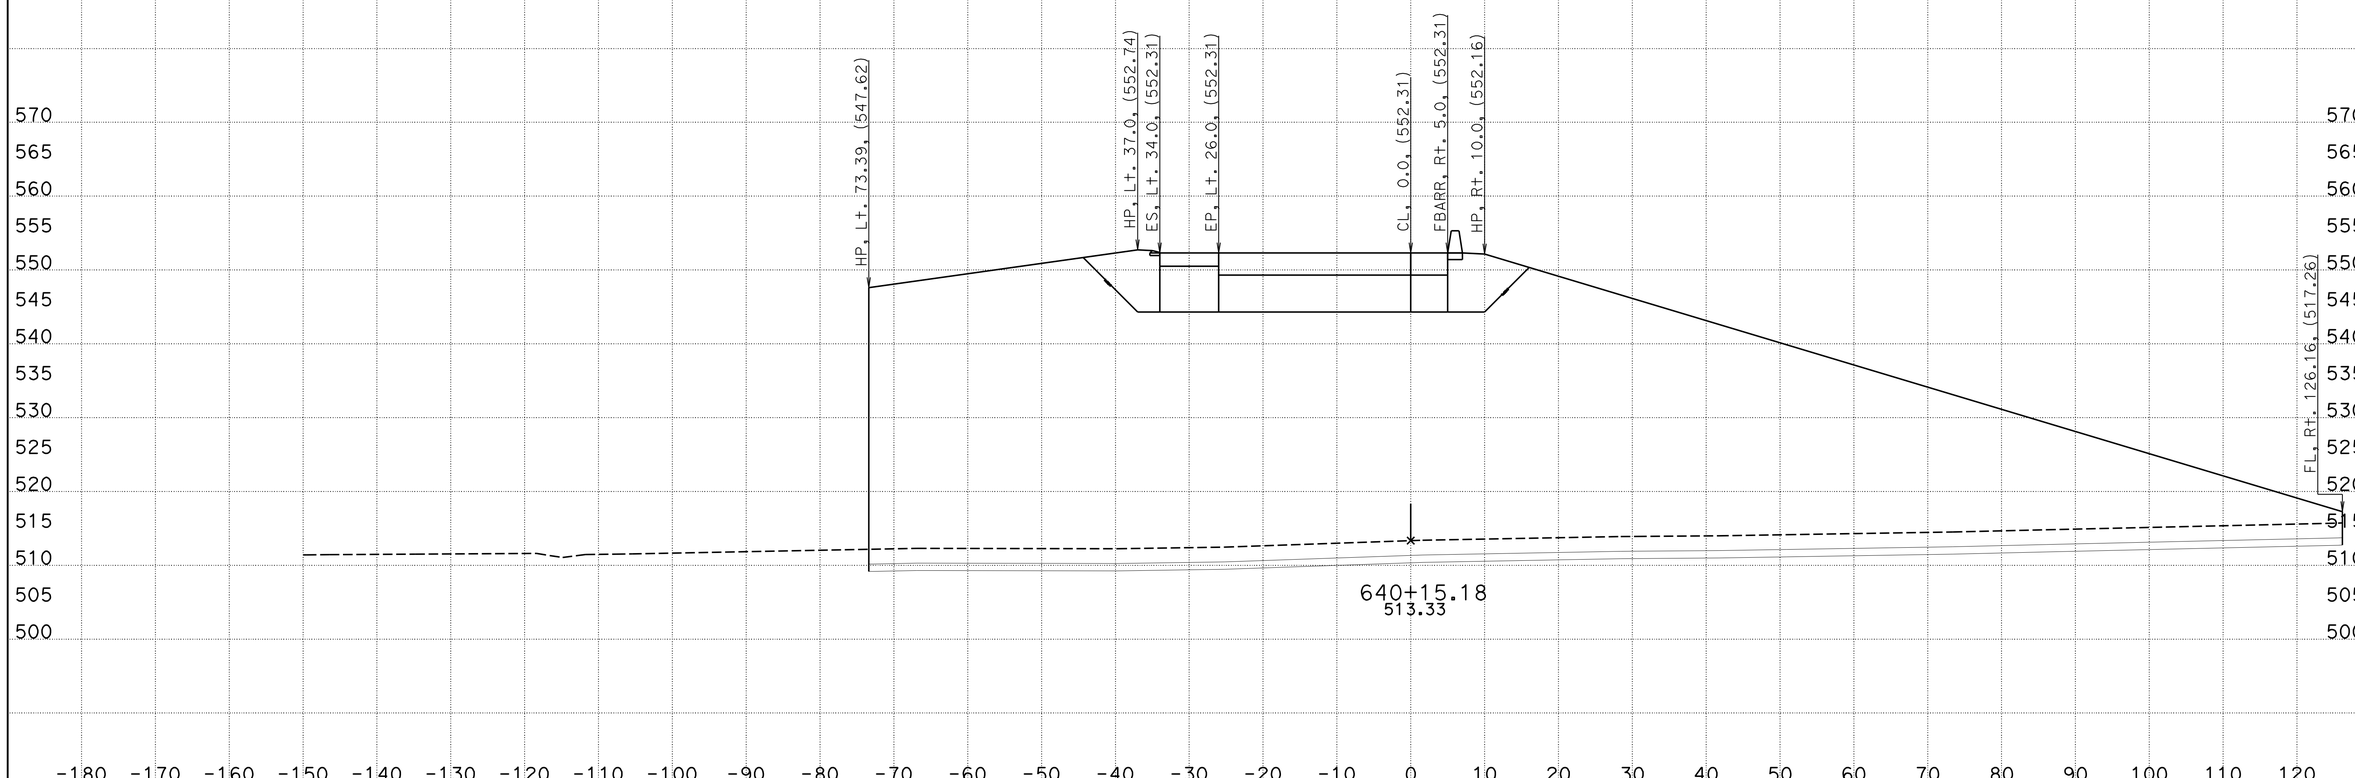

CREATED BY: WAYNE NGUYEN
DATE: 8/30/2013
KC Project: 05632 File: D:\UserData\05632\WB\EAR\wb_d.ear

CONTRACT: 05632
DIST/CO/RTE/PM: 11-SD-11/905 0.0,1.6/R9.9,R10.7
PROJECT ID: SR11/SR905

SCALE: 1" = 10' Horiz.
1" = 10' Vert.

All Dimensions are US Survey Feet

WB
CROSS SECTIONS
SHEET 34 OF 60

DESIGN STUDY ONLY

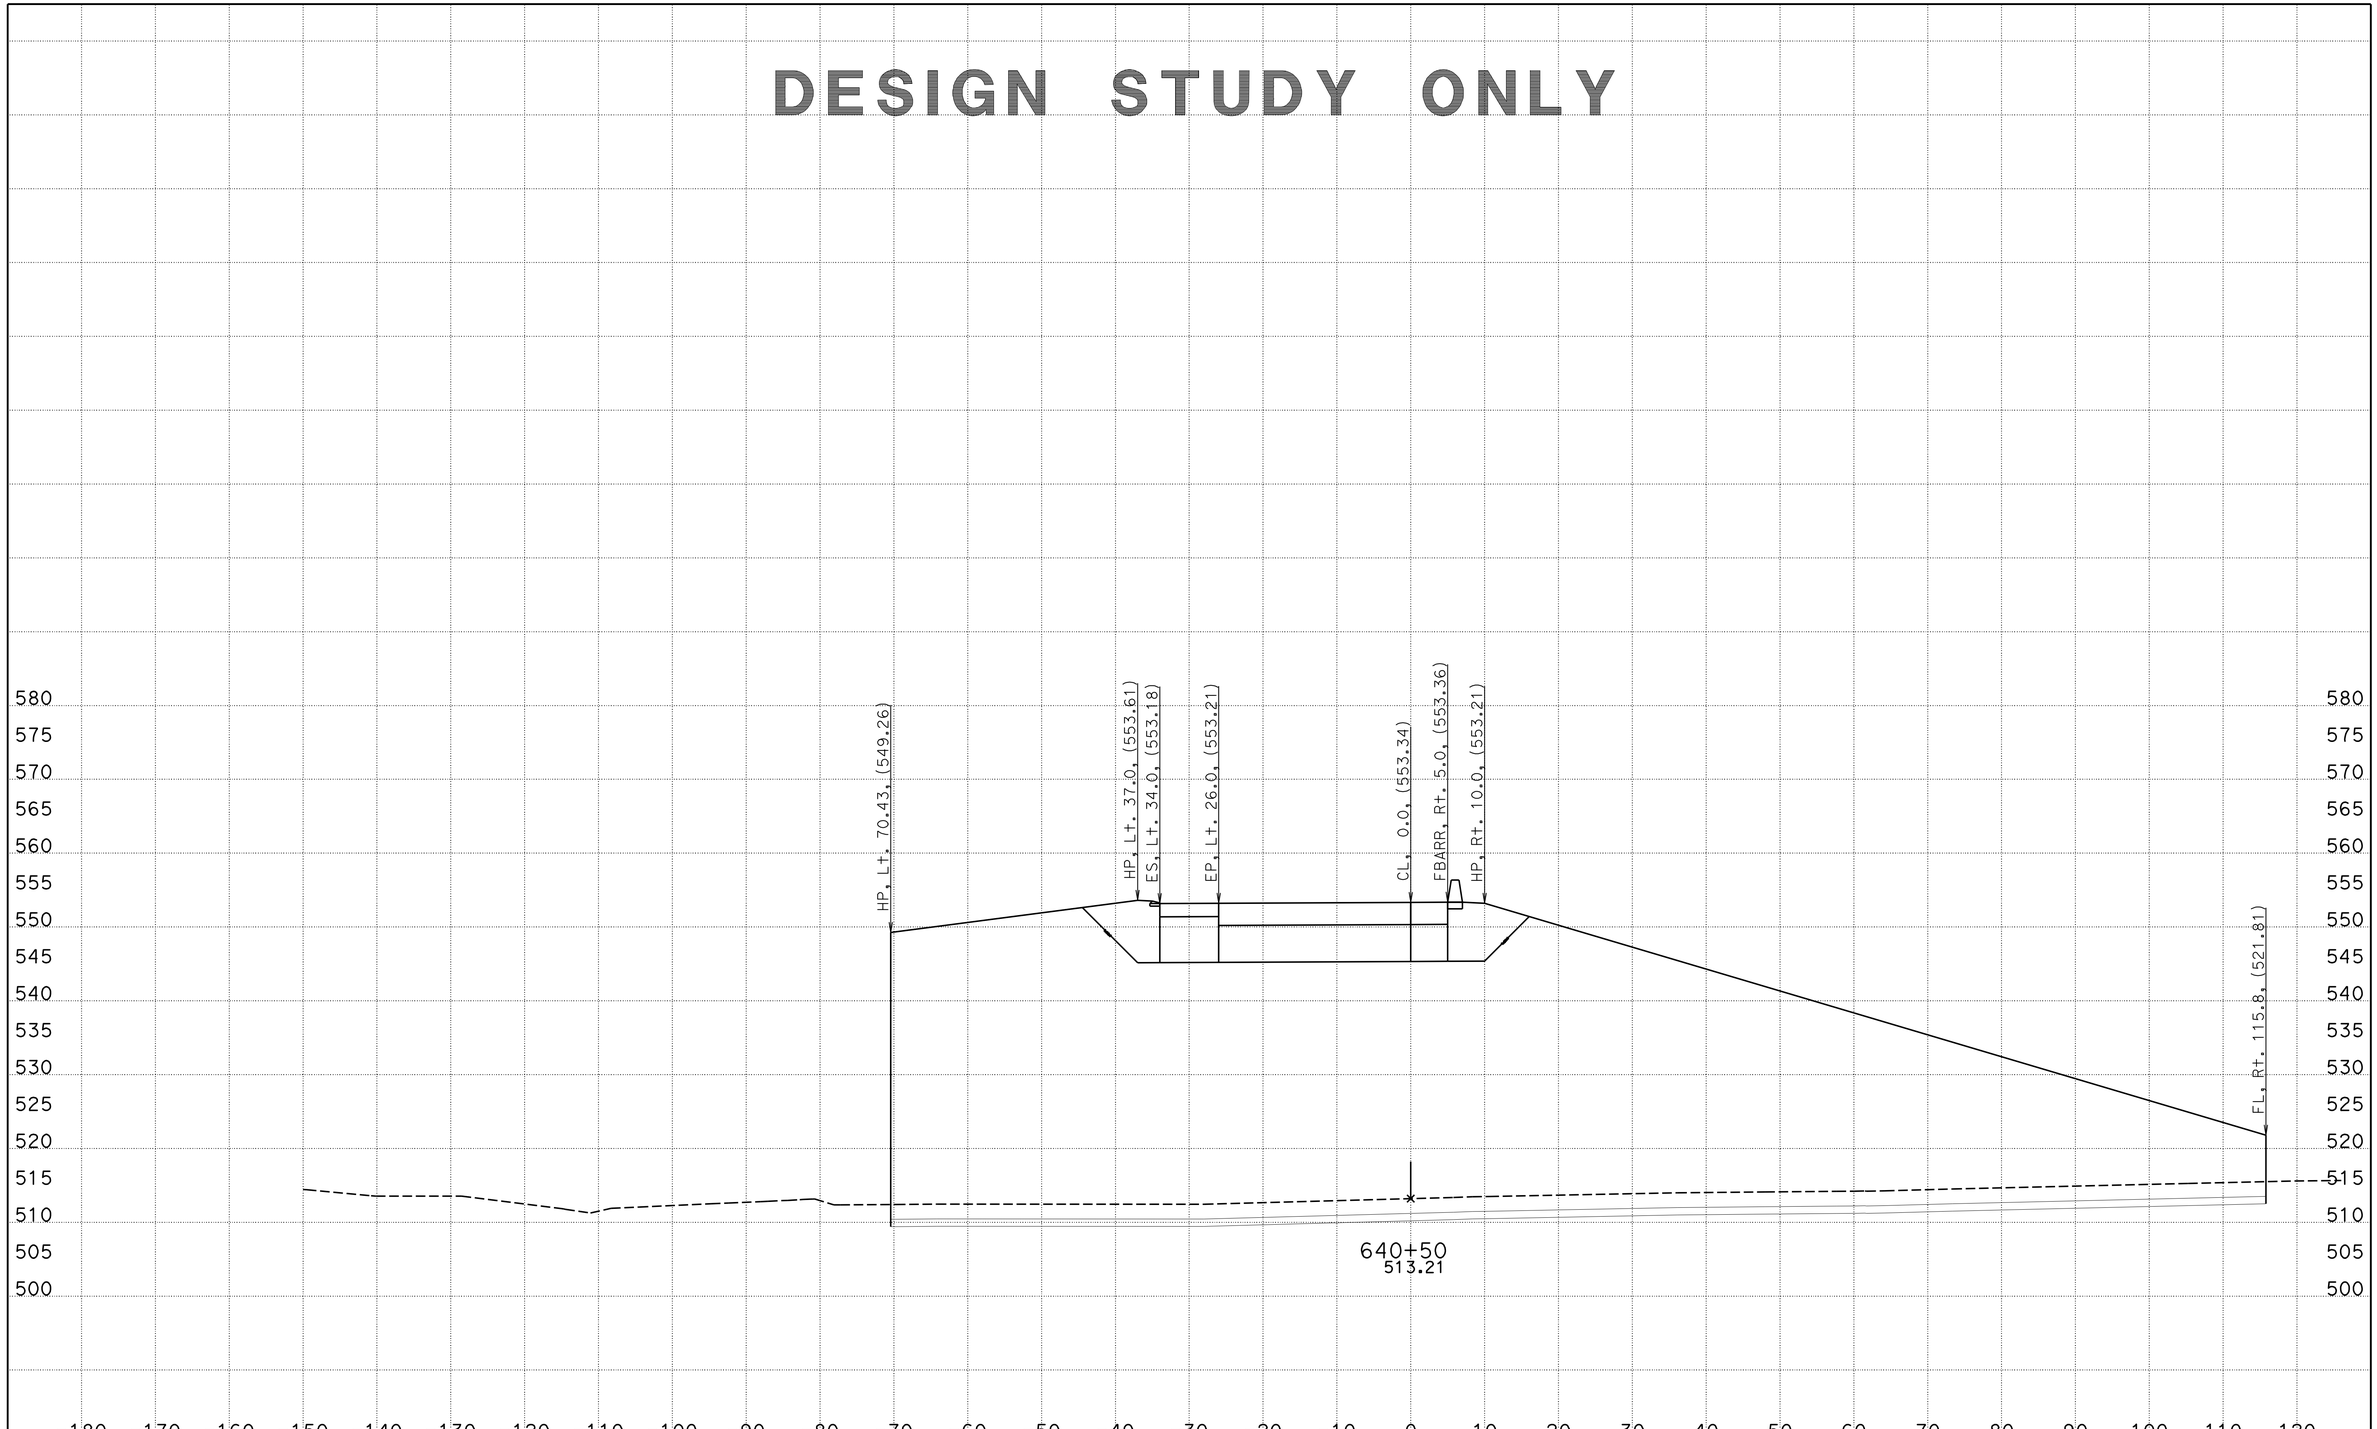

CREATED BY: WAYNE NGUYEN
DATE: 8/30/2013
KC Project: 05632 File: D:\UserData\05632\WB\EAR\wb_d.ear

CONTRACT: 05632
DIST/CO/RTE/PM: 11-SD-11/905 0.0,1.6/R9.9,R10.7
PROJECT ID: SR11/SR905

SCALE: 1" = 10' Horiz.
1" = 10' Vert.

All Dimensions are US Survey Feet

WB
CROSS SECTIONS
SHEET 35 OF 60

DESIGN STUDY ONLY

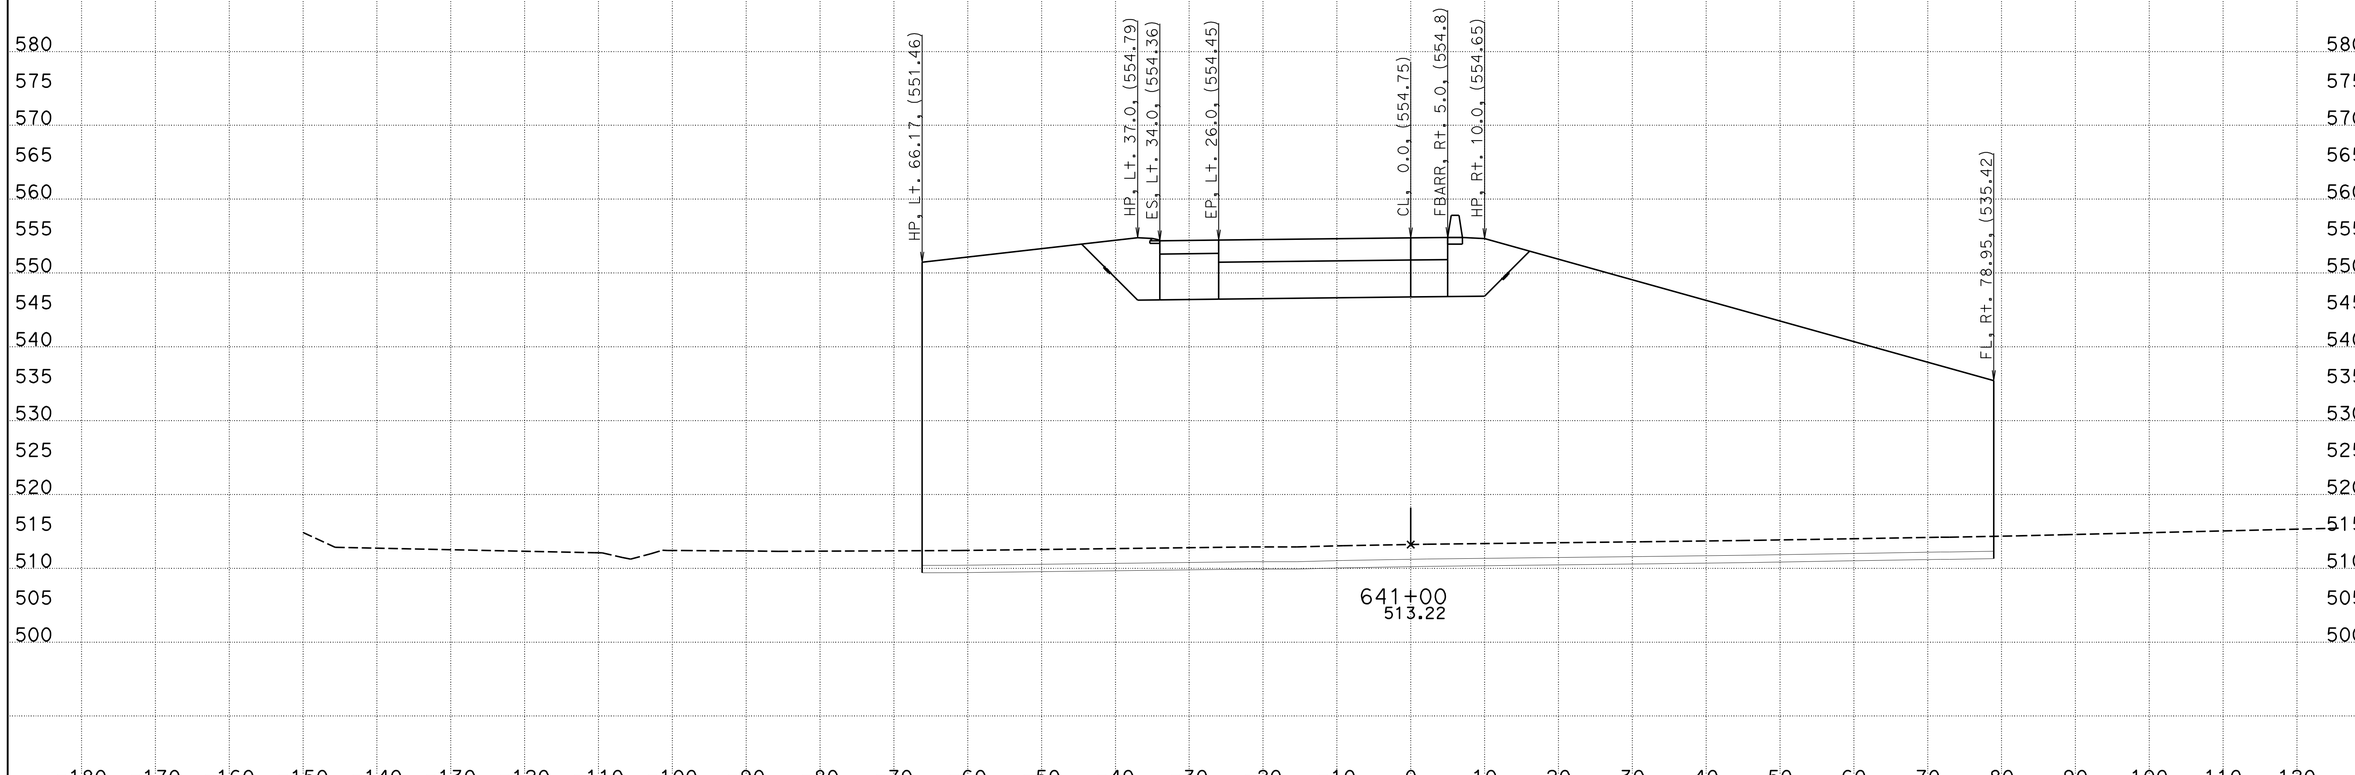

CREATED BY: WAYNE NGUYEN
DATE: 8/30/2013
KC Project: 05632 File: D:\UserData\05632\WB\EAR\wb_d.ear

CONTRACT: 05632
DIST/CO/RTE/PM: 11-SD-11/905 0.0,1.6/R9.9,R10.7
PROJECT ID: SR11/SR905

SCALE: 1" = 10' Horiz.
1" = 10' Vert.

All Dimensions are US Survey Feet

WB
CROSS SECTIONS
SHEET 36 OF 60

DESIGN STUDY ONLY

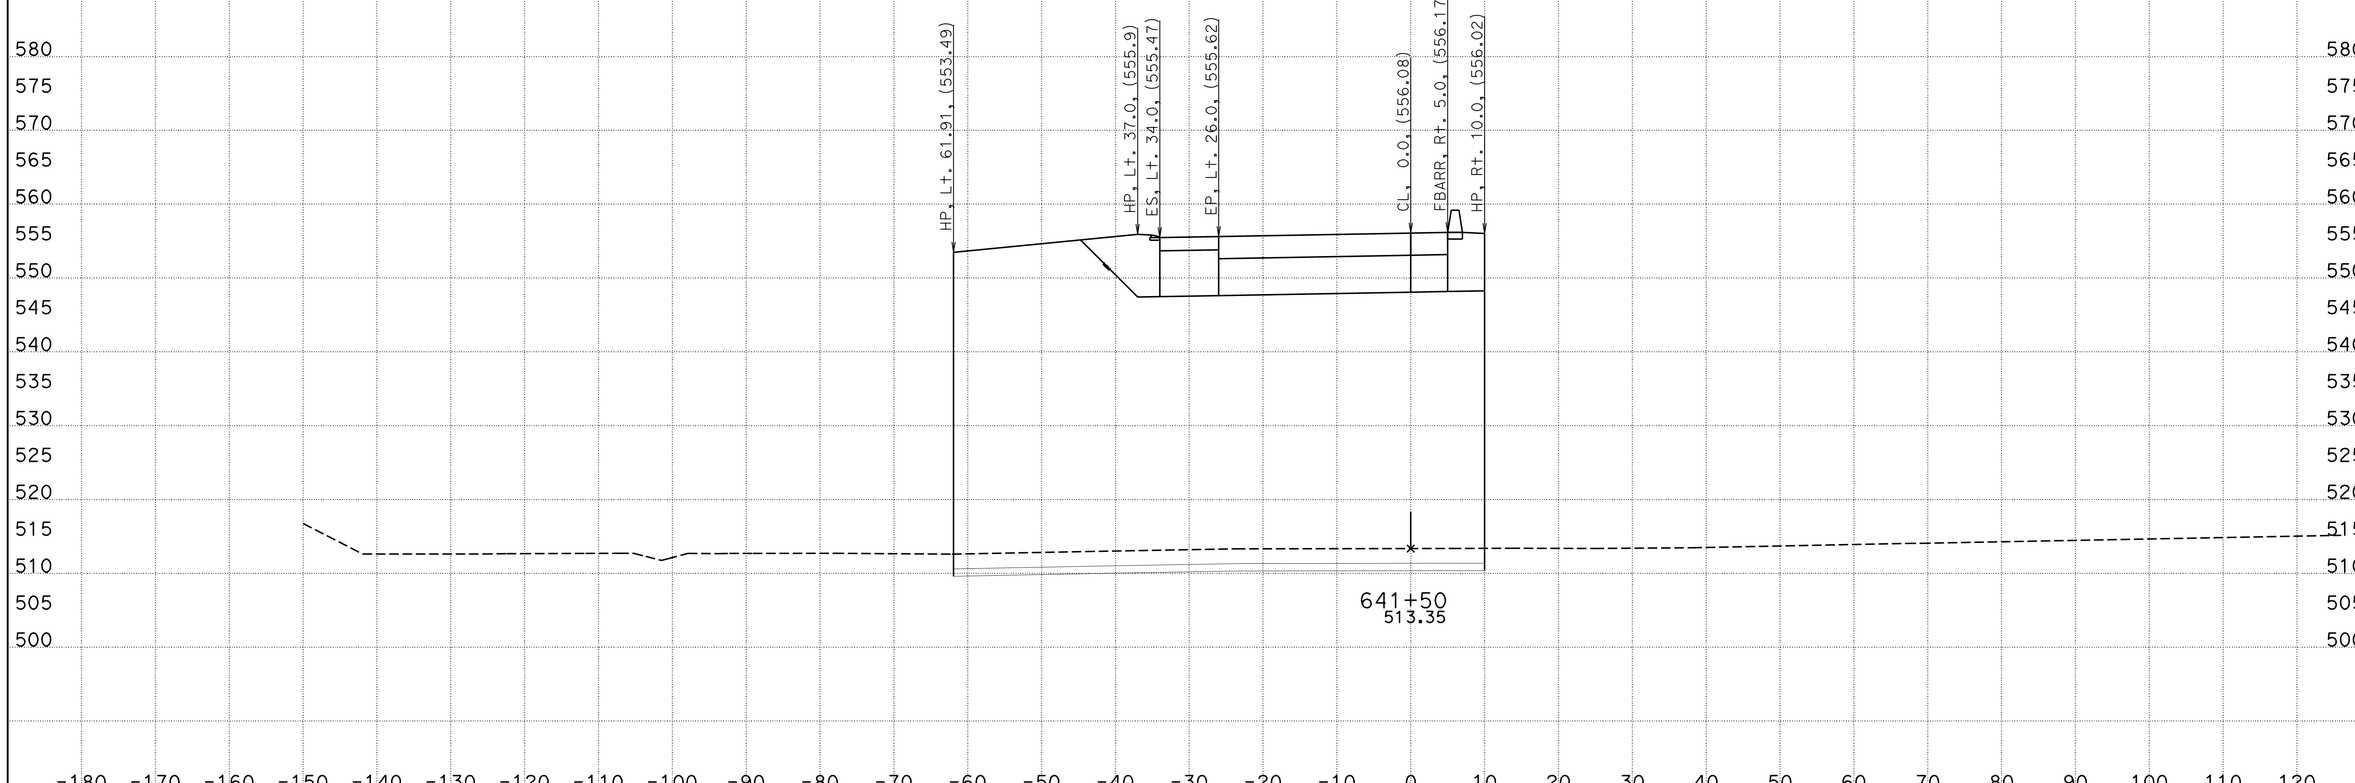

CREATED BY: WAYNE NGUYEN
DATE: 8/30/2013
KC Project: 05632 File: D:\UserData\05632\WB\EAR\wb_d.ear

CONTRACT: 05632
DIST/CO/RTE/PM: 11-SD-11/905 0.0,1.6/R9.9,R10.7
PROJECT ID: SR11/SR905

SCALE: 1" = 10' Horiz.
1" = 10' Vert.

All Dimensions are US Survey Feet

WB
CROSS SECTIONS
SHEET 37 OF 60

DESIGN STUDY ONLY

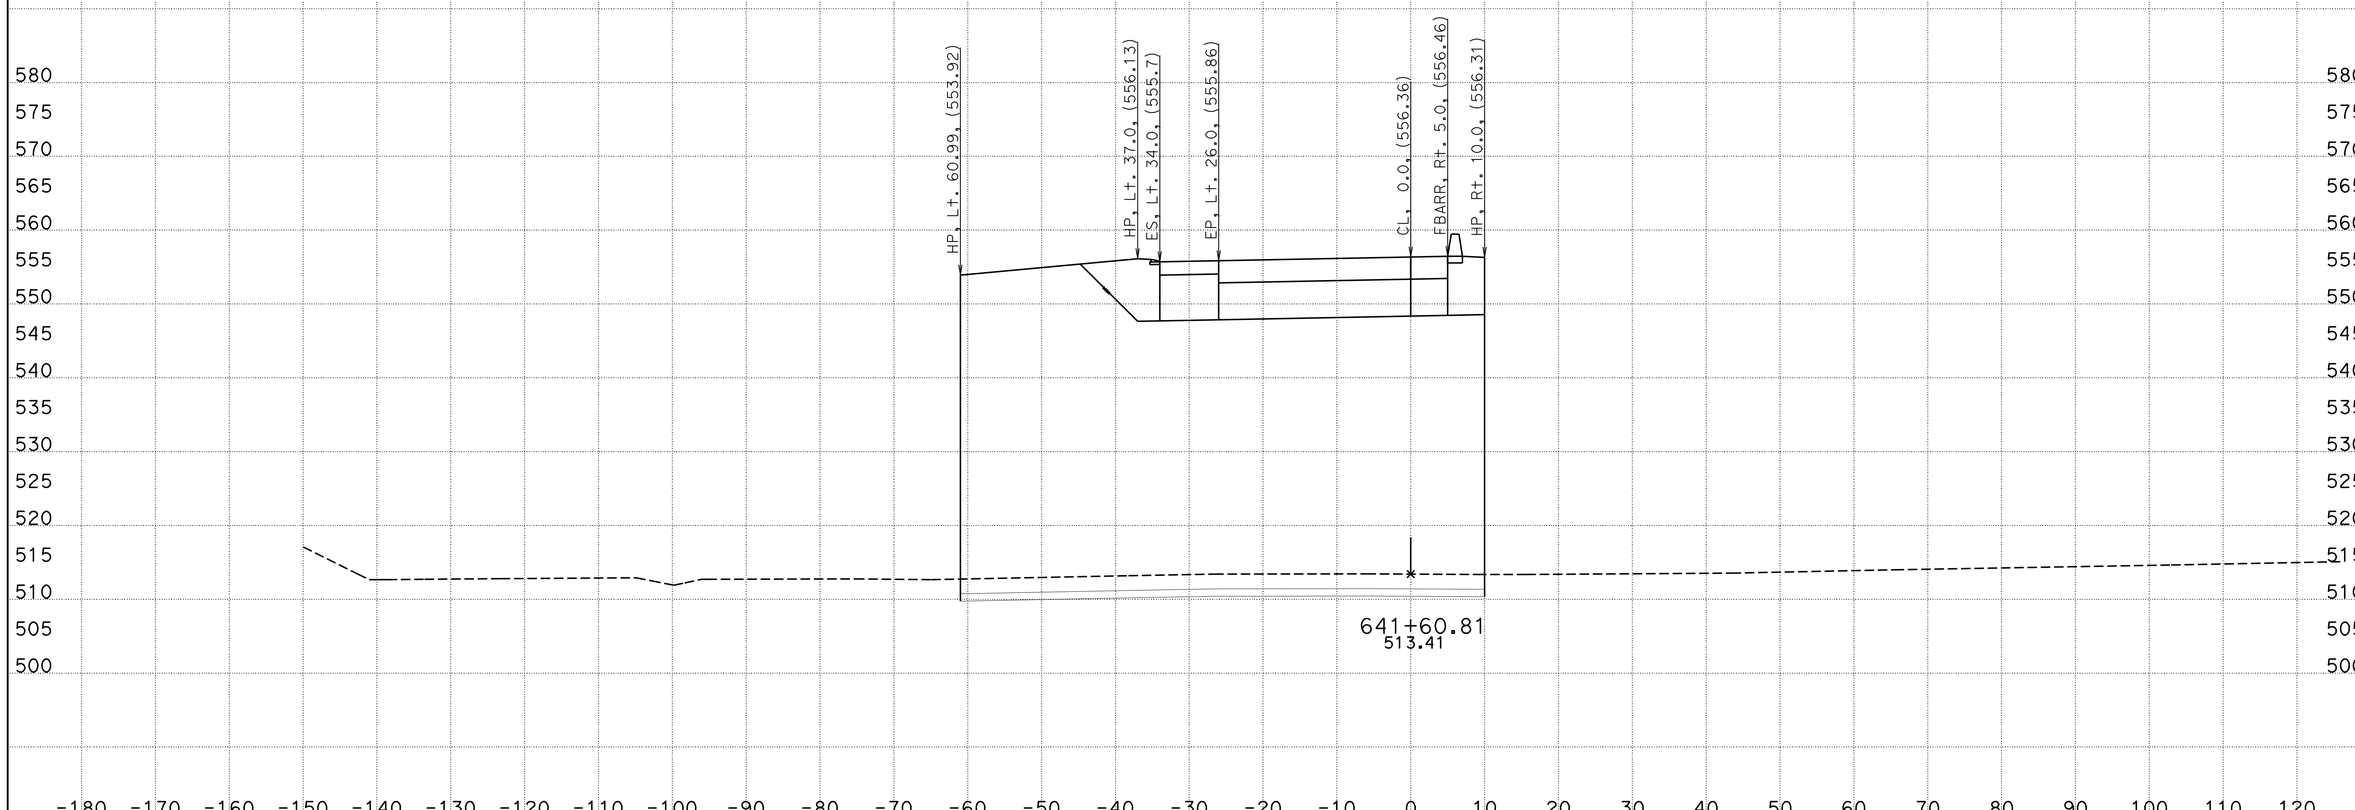

CREATED BY: WAYNE NGUYEN
DATE: 8/30/2013
KC Project: 05632 File: D:\UserData\05632\WB\EAR\wb_d.ear

CONTRACT: 05632
DIST/CO/RTE/PM: 11-SD-11/905 0.0,1.6/R9.9,R10.7
PROJECT ID: SR11/SR905

SCALE: 1" = 10' Horiz.
1" = 10' Vert.
All Dimensions are US Survey Feet

WB
CROSS SECTIONS
SHEET 38 OF 60

DESIGN STUDY ONLY

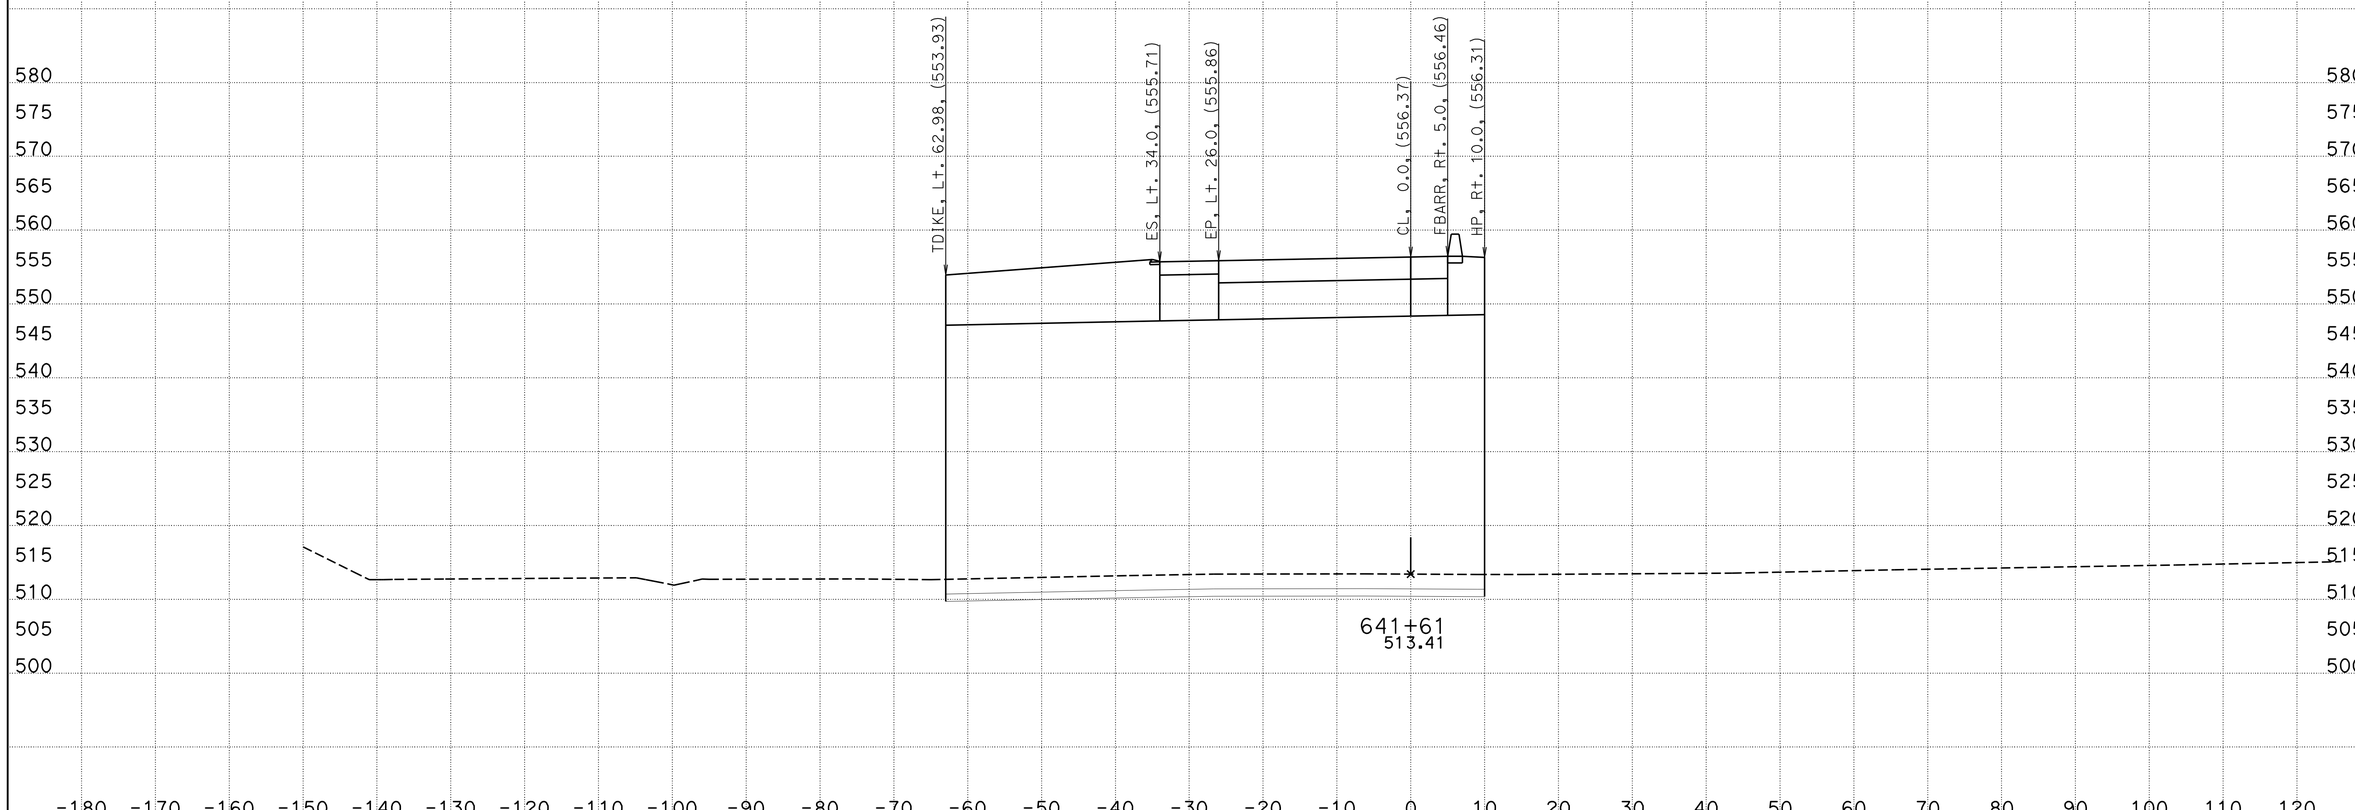

CREATED BY: WAYNE NGUYEN
DATE: 8/30/2013
KC Project: 05632 File: D:\UserData\05632\WB\EAR\wb_d.ear

CONTRACT: 05632
DIST/CO/RTE/PM: 11-SD-11/905 0.0,1.6/R9.9,R10.7
PROJECT ID: SR11/SR905

SCALE: 1" = 10' Horiz.
1" = 10' Vert.

All Dimensions are US Survey Feet

WB
CROSS SECTIONS
SHEET 39 OF 60

DESIGN STUDY ONLY

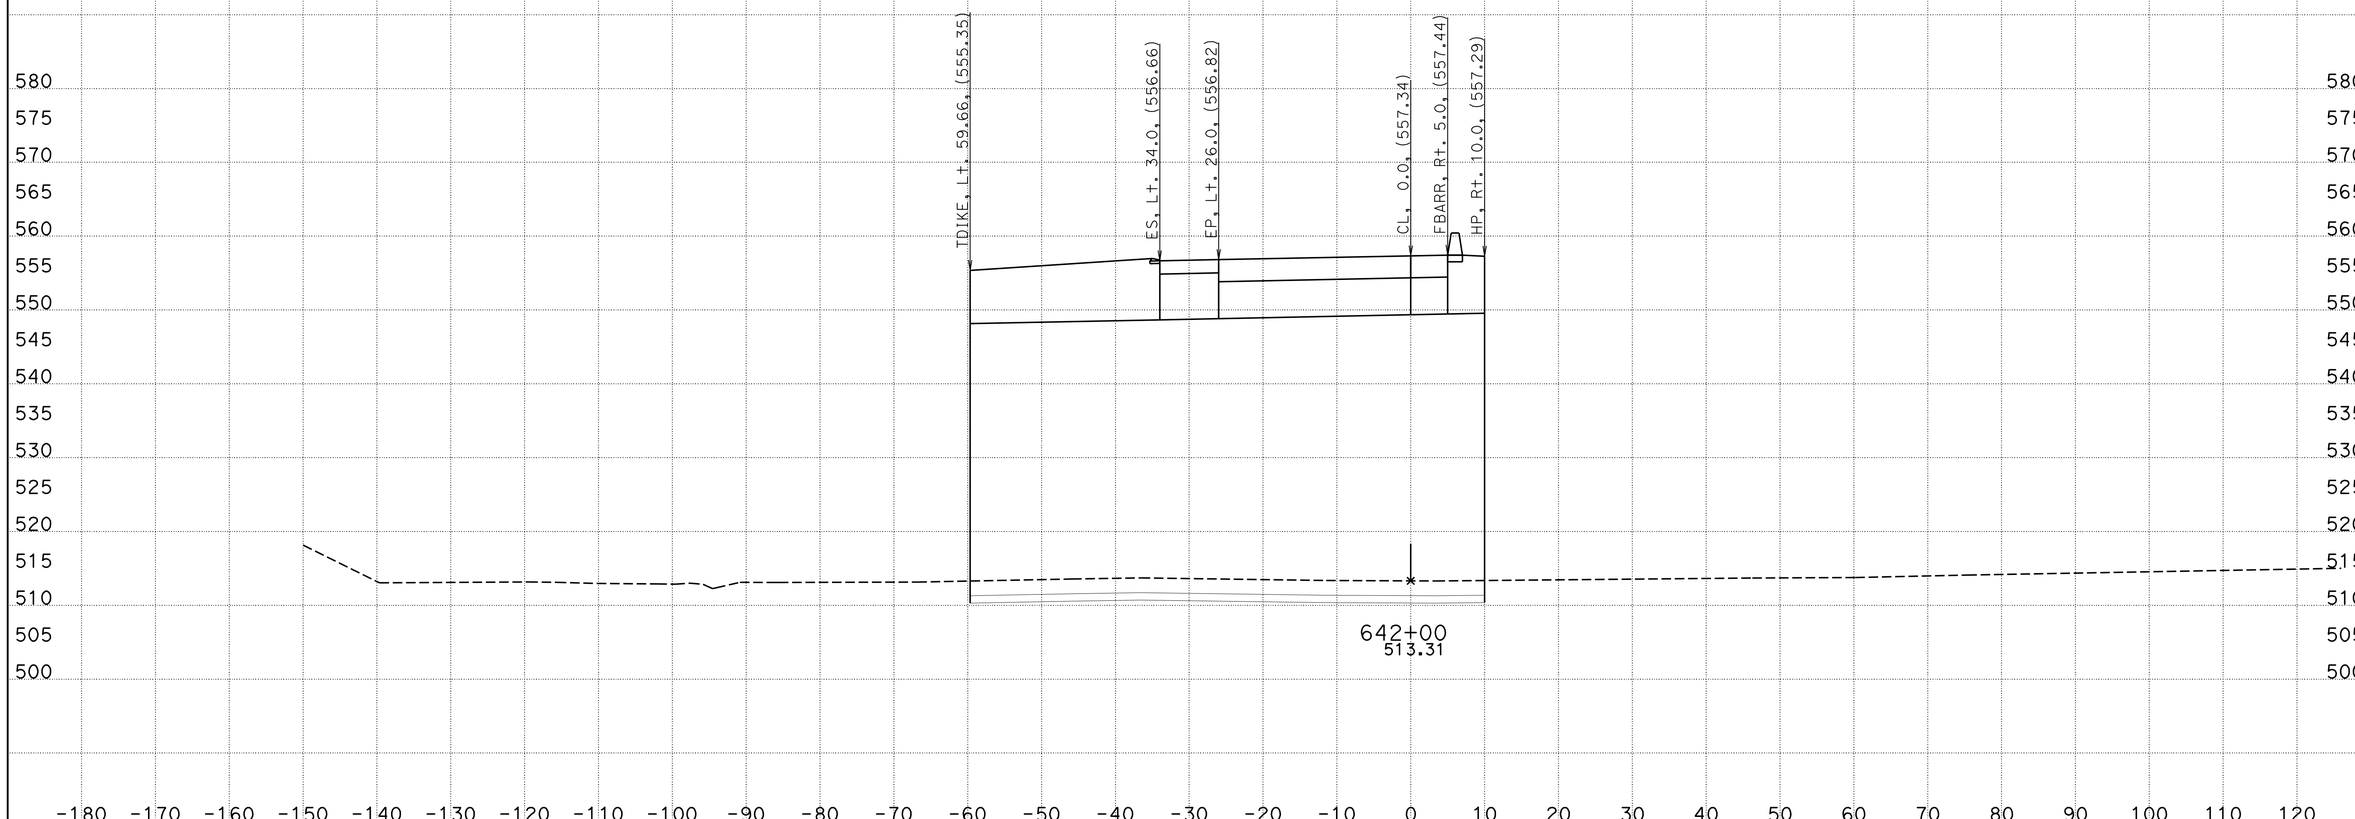

CREATED BY: WAYNE NGUYEN
DATE: 8/30/2013
KC Project: 05632 File: D:\UserData\05632\WB\EAR\wb_d.ear

CONTRACT: 05632
DIST/CO/RTE/PM: 11-SD-11/905 0.0,1.6/R9.9,R10.7
PROJECT ID: SR11/SR905

SCALE: 1" = 10' Horiz.
1" = 10' Vert.

All Dimensions are US Survey Feet

WB
CROSS SECTIONS
SHEET 40 OF 60

DESIGN STUDY ONLY

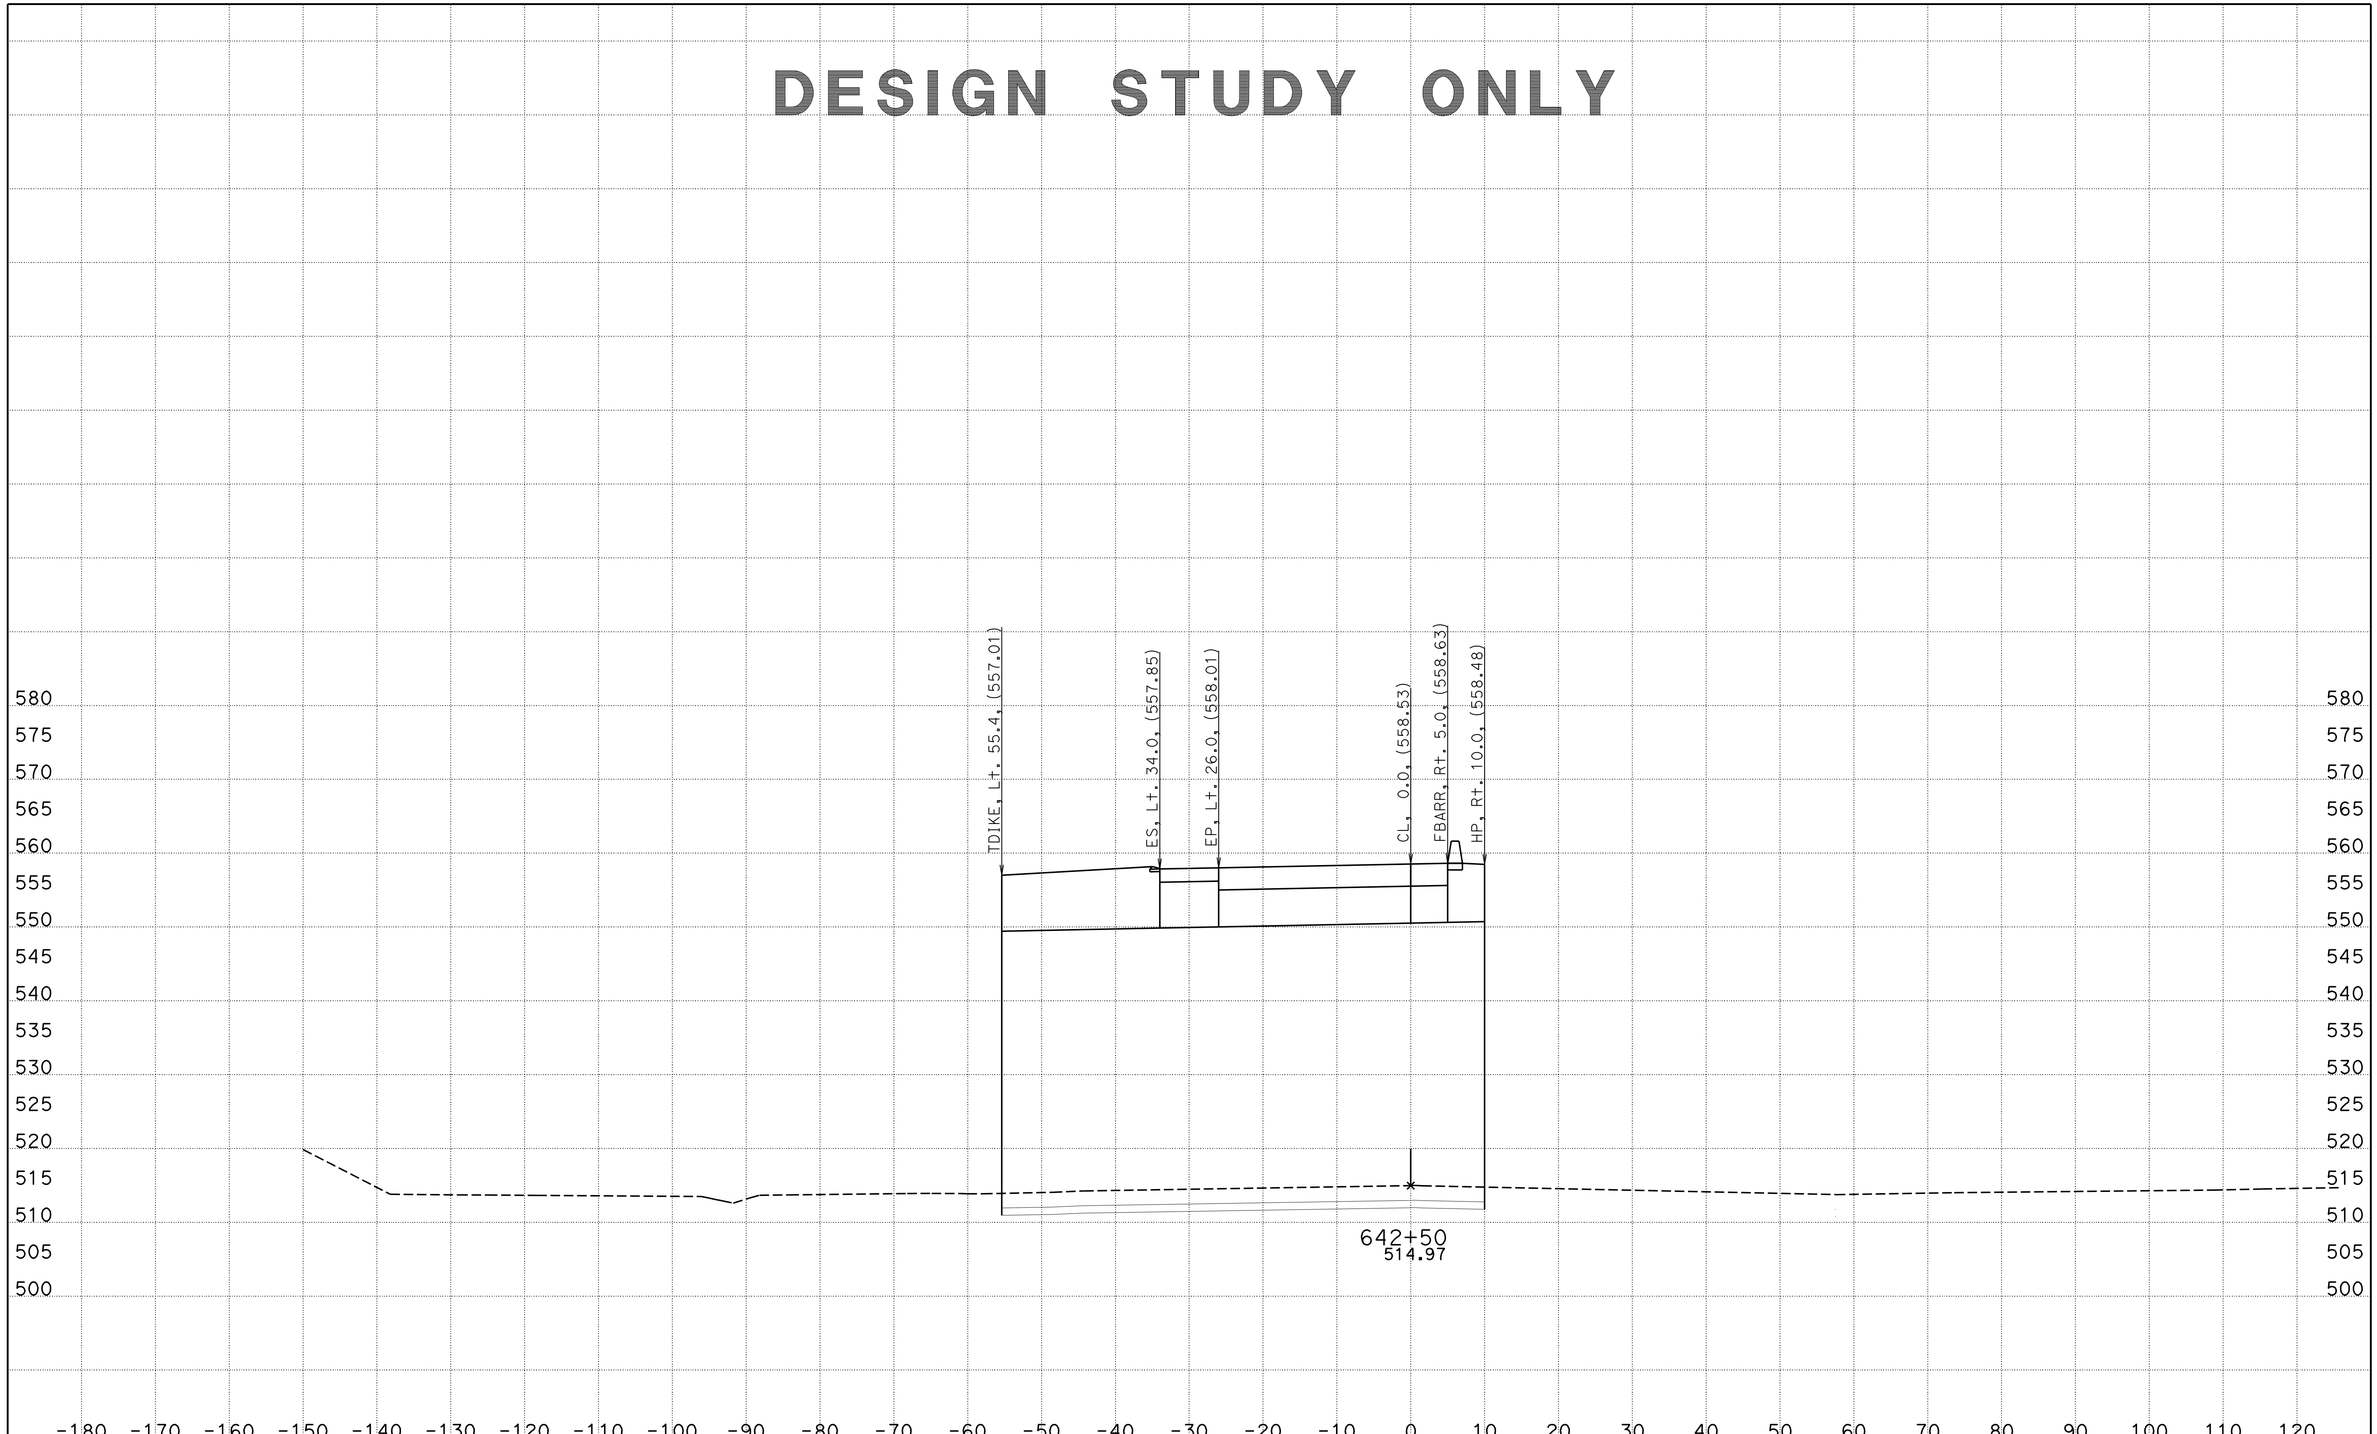

CREATED BY: WAYNE NGUYEN
DATE: 8/30/2013
KC Project: 05632 File: D:\UserData\05632\WB\EAR\wb_d.ear

CONTRACT: 05632
DIST/CO/RTE/PM: 11-SD-11/905 0.0,1.6/R9.9,R10.7
PROJECT ID: SR11/SR905

SCALE: 1" = 10' Horiz.
1" = 10' Vert.

All Dimensions are US Survey Feet

WB
CROSS SECTIONS
SHEET 41 OF 60

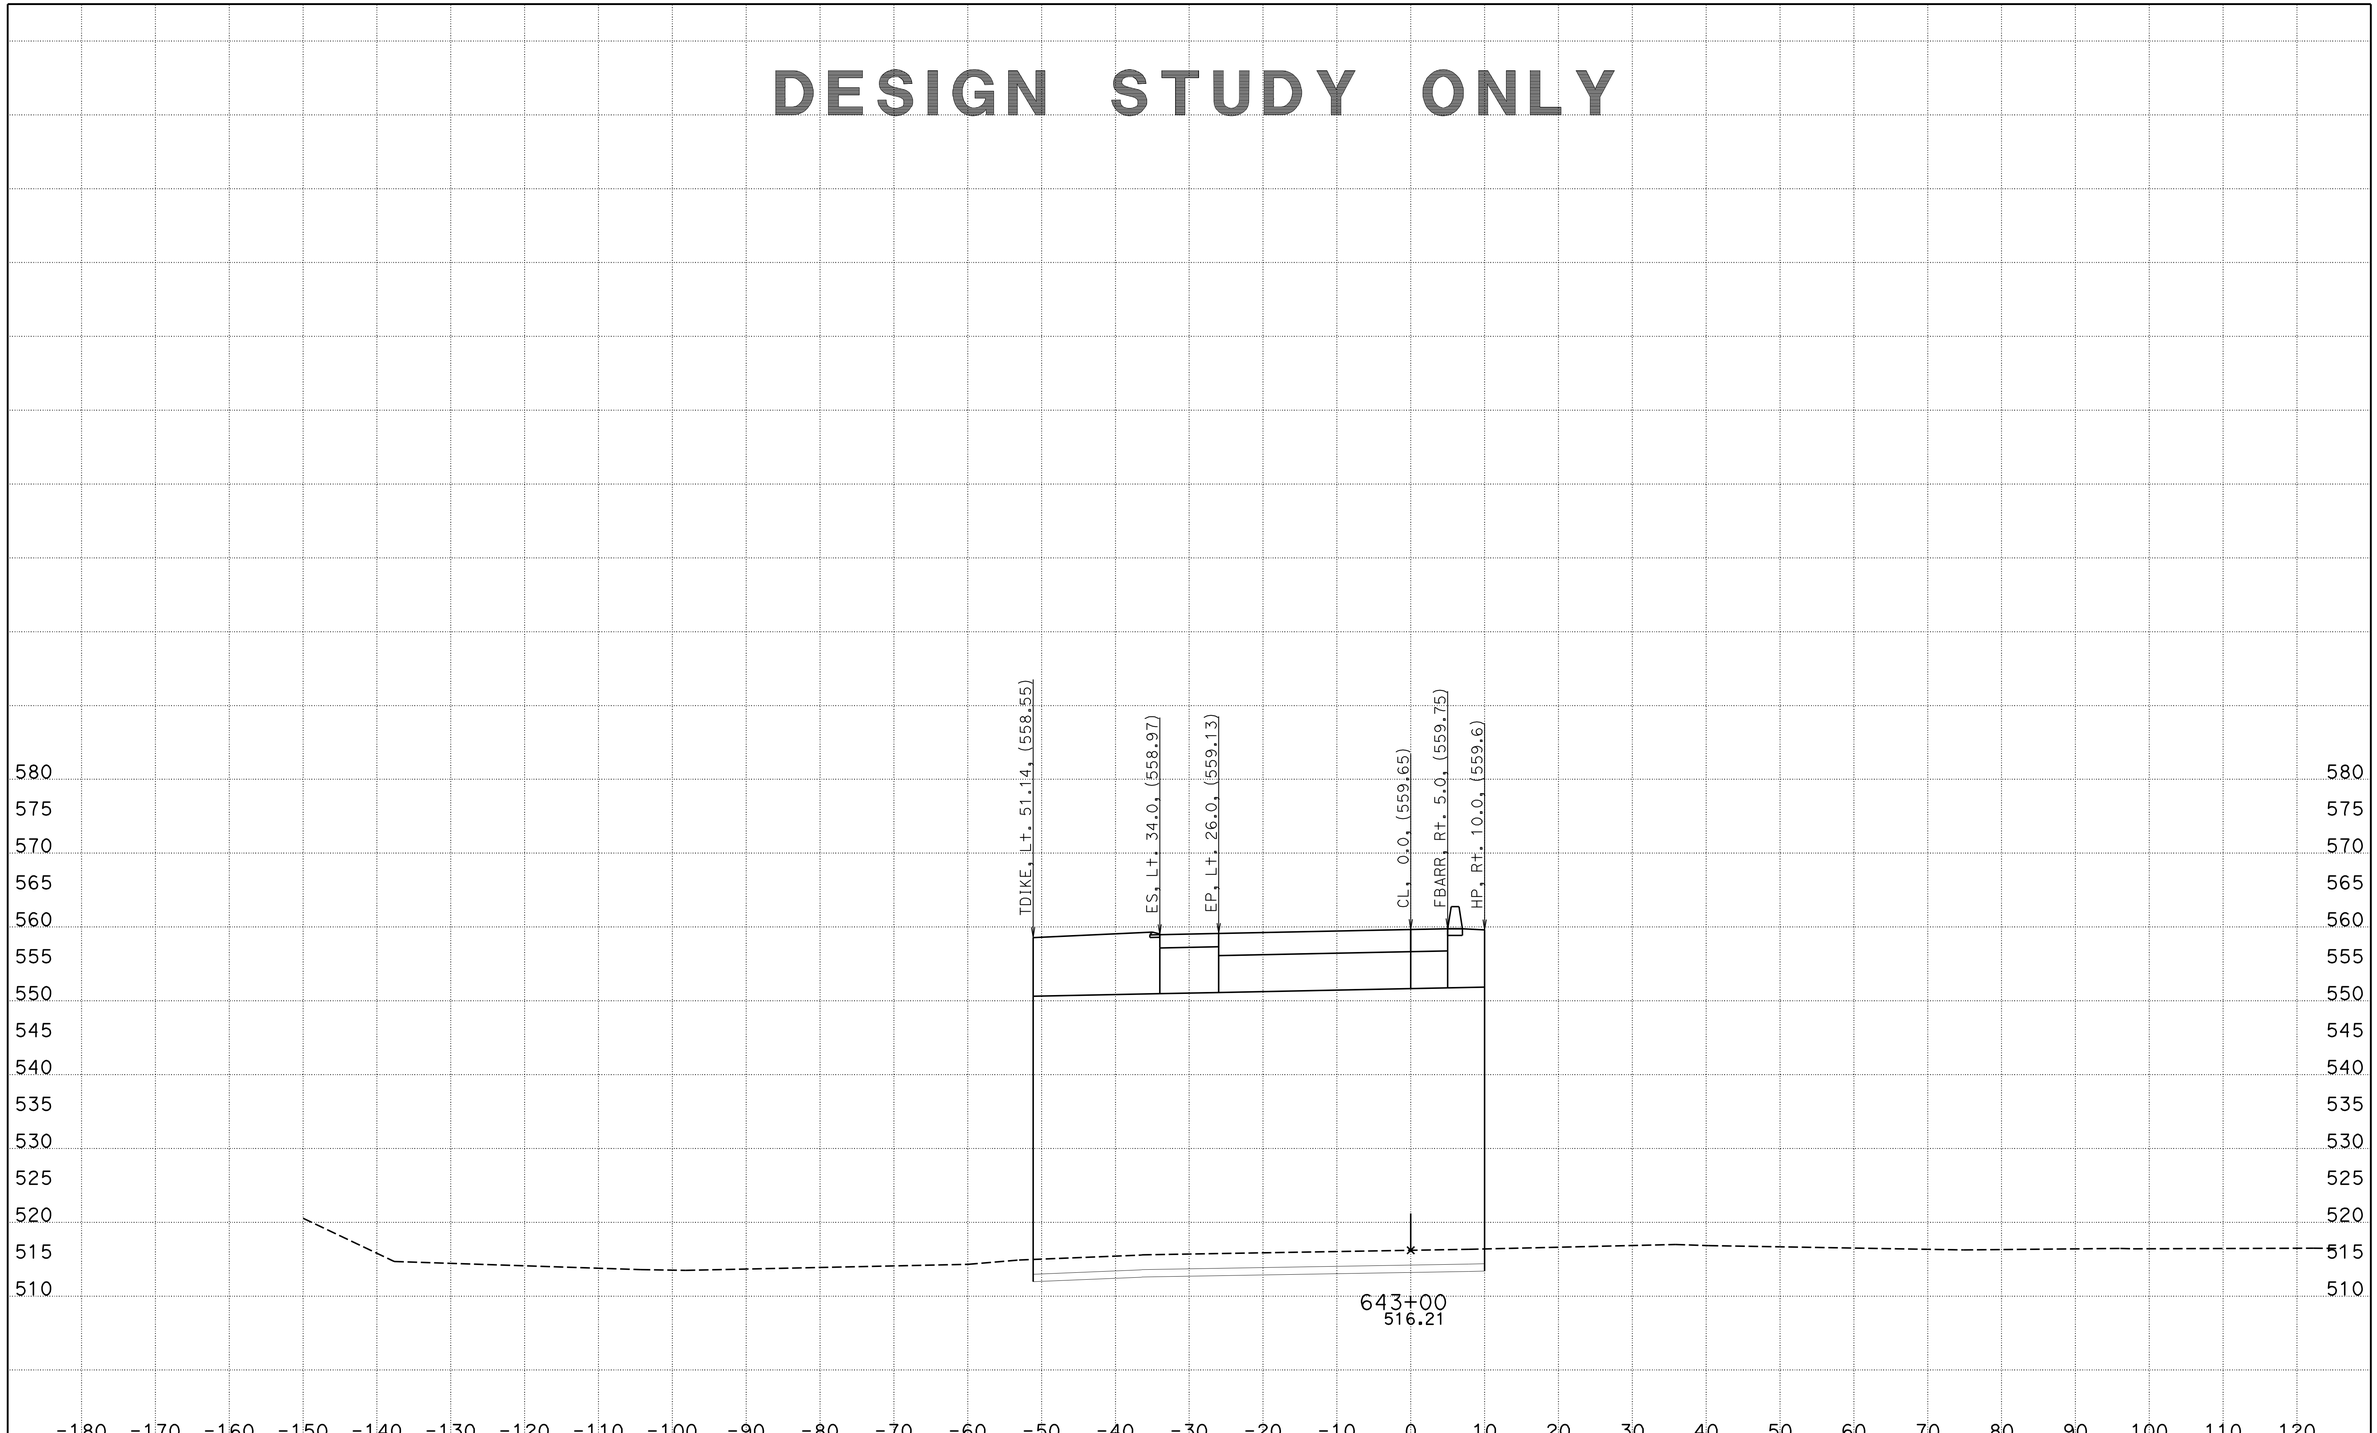

CREATED BY: WAYNE NGUYEN
DATE: 8/30/2013
KC Project: 05632 File: D:\UserData\05632\WB\EAR\wb_d.ear

CONTRACT: 05632
DIST/CO/RTE/PM: 11-SD-11/905 0.0,1.6/R9.9,R10.7
PROJECT ID: SR11/SR905

SCALE: 1" = 10' Horiz.
1" = 10' Vert.
All Dimensions are US Survey Feet

WB
CROSS SECTIONS
SHEET 42 OF 60

DESIGN STUDY ONLY

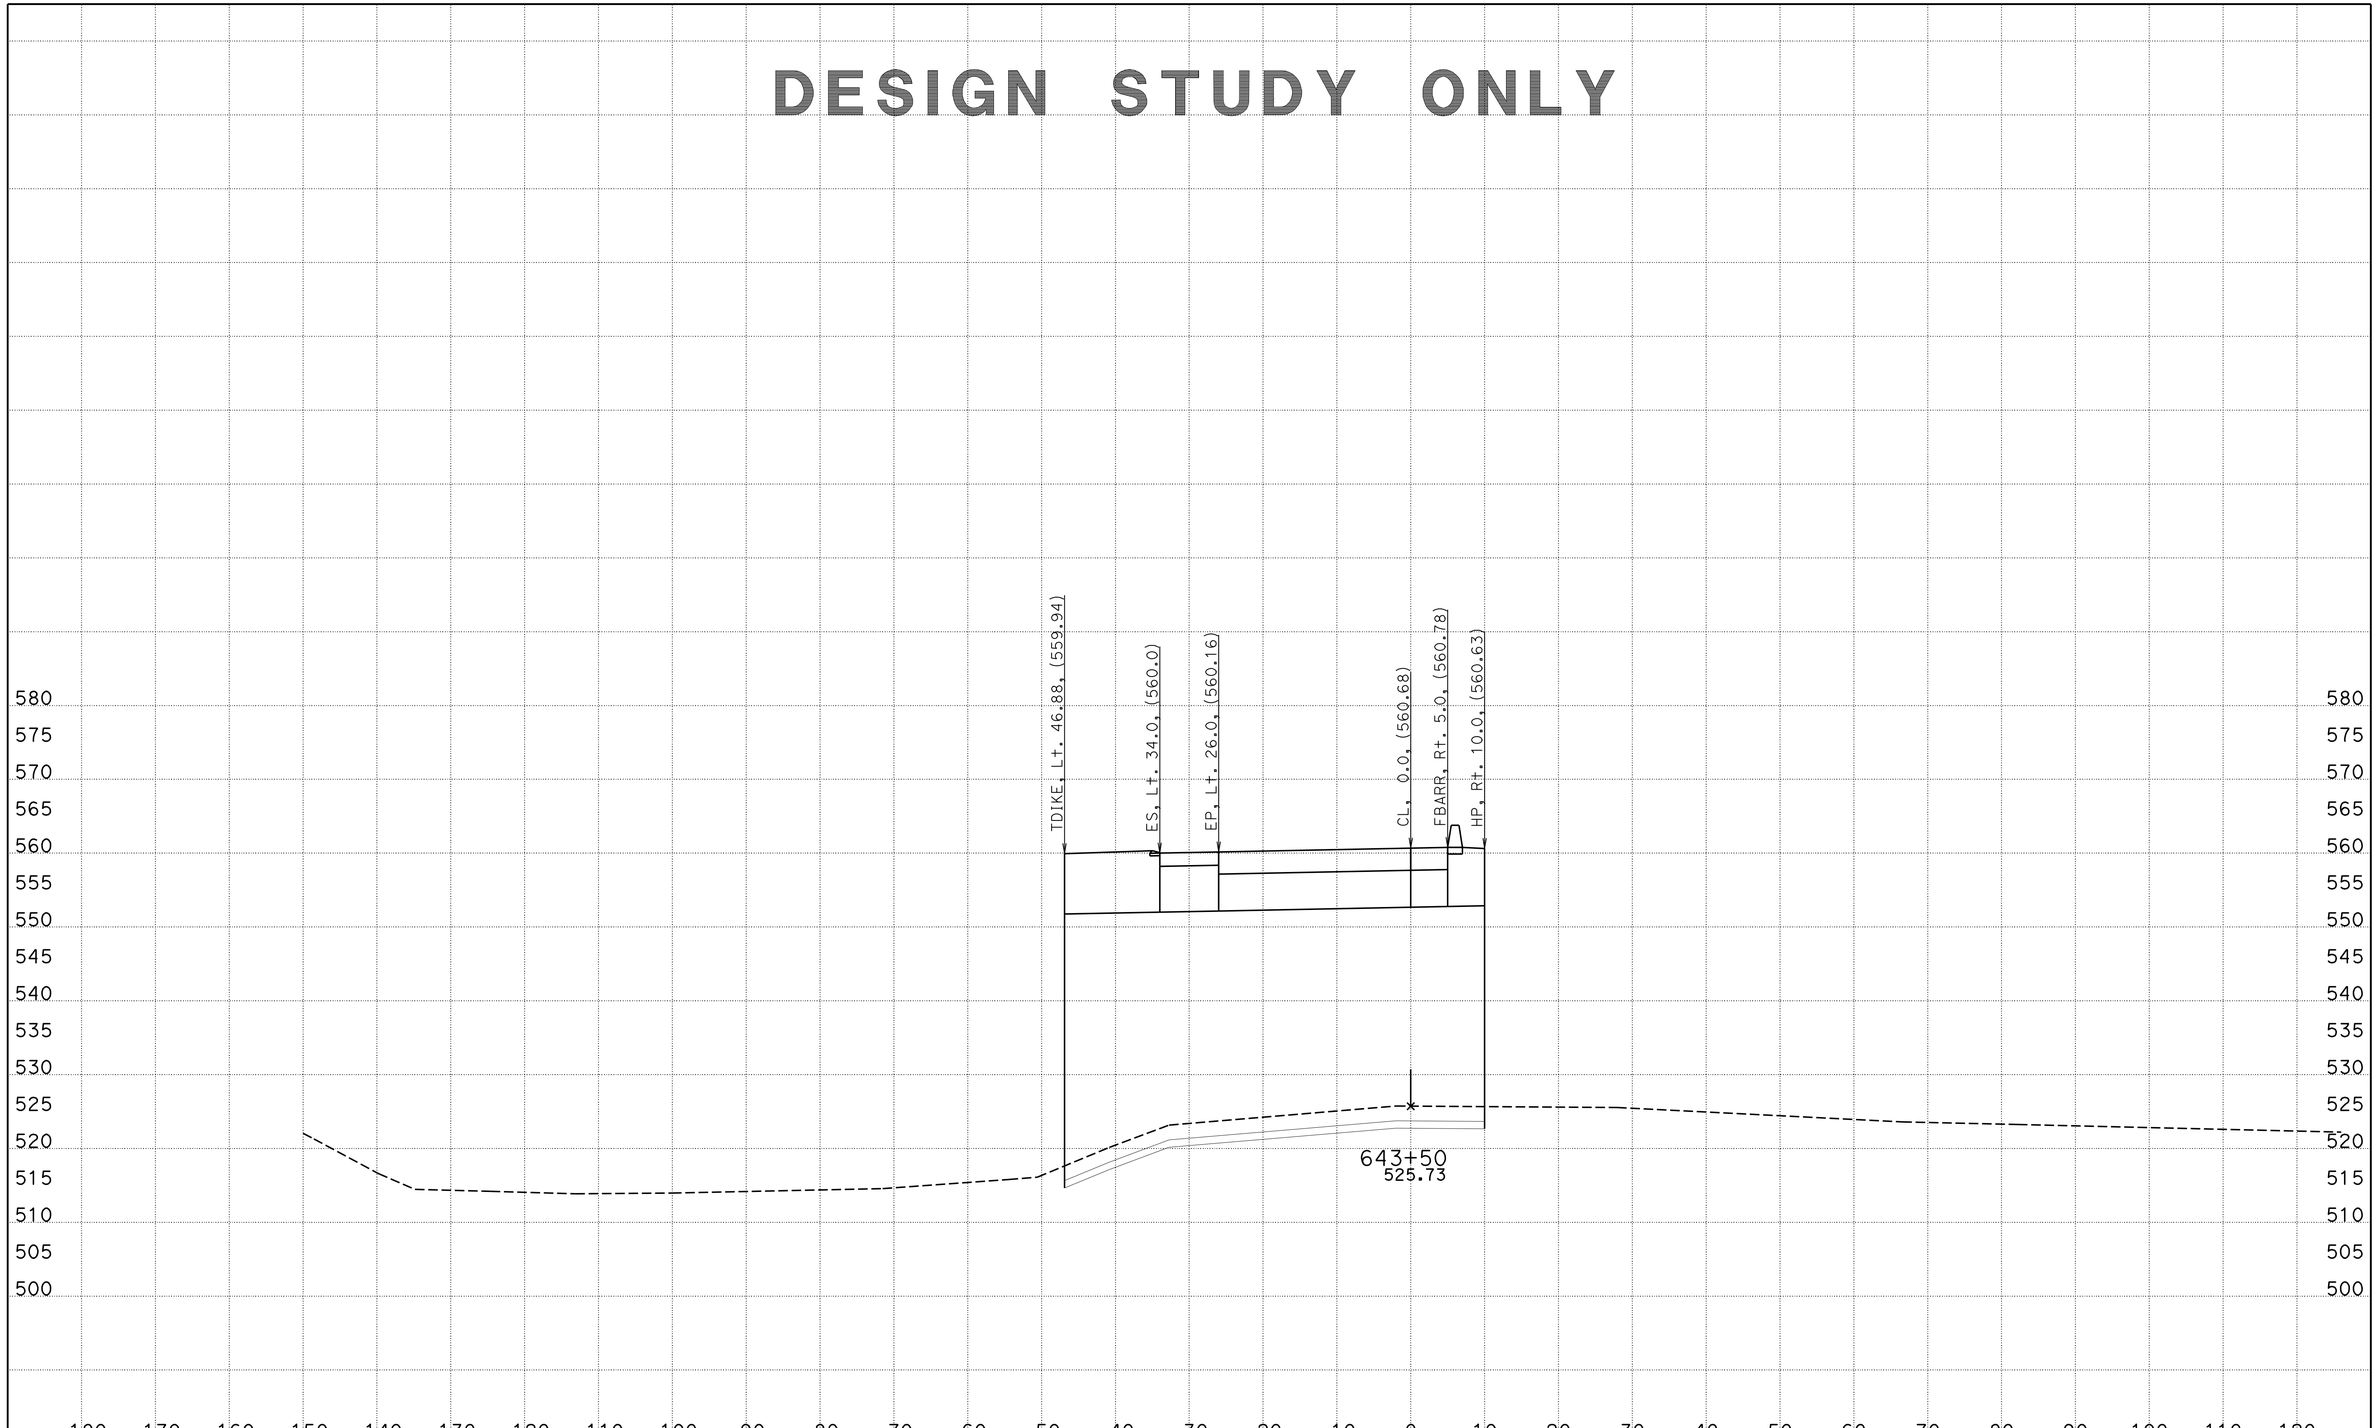

CREATED BY: WAYNE NGUYEN
DATE: 8/30/2013
KC Project: 05632 File: D:\UserData\05632\WB\EAR\wb_d.ear

CONTRACT: 05632
DIST/CO/RTE/PM: 11-SD-11/905 0.0,1.6/R9.9,R10.7
PROJECT ID: SR11/SR905

SCALE: 1" = 10' Horiz.
1" = 10' Vert.

All Dimensions are US Survey Feet

WB
CROSS SECTIONS
SHEET 43 OF 60

DESIGN STUDY ONLY

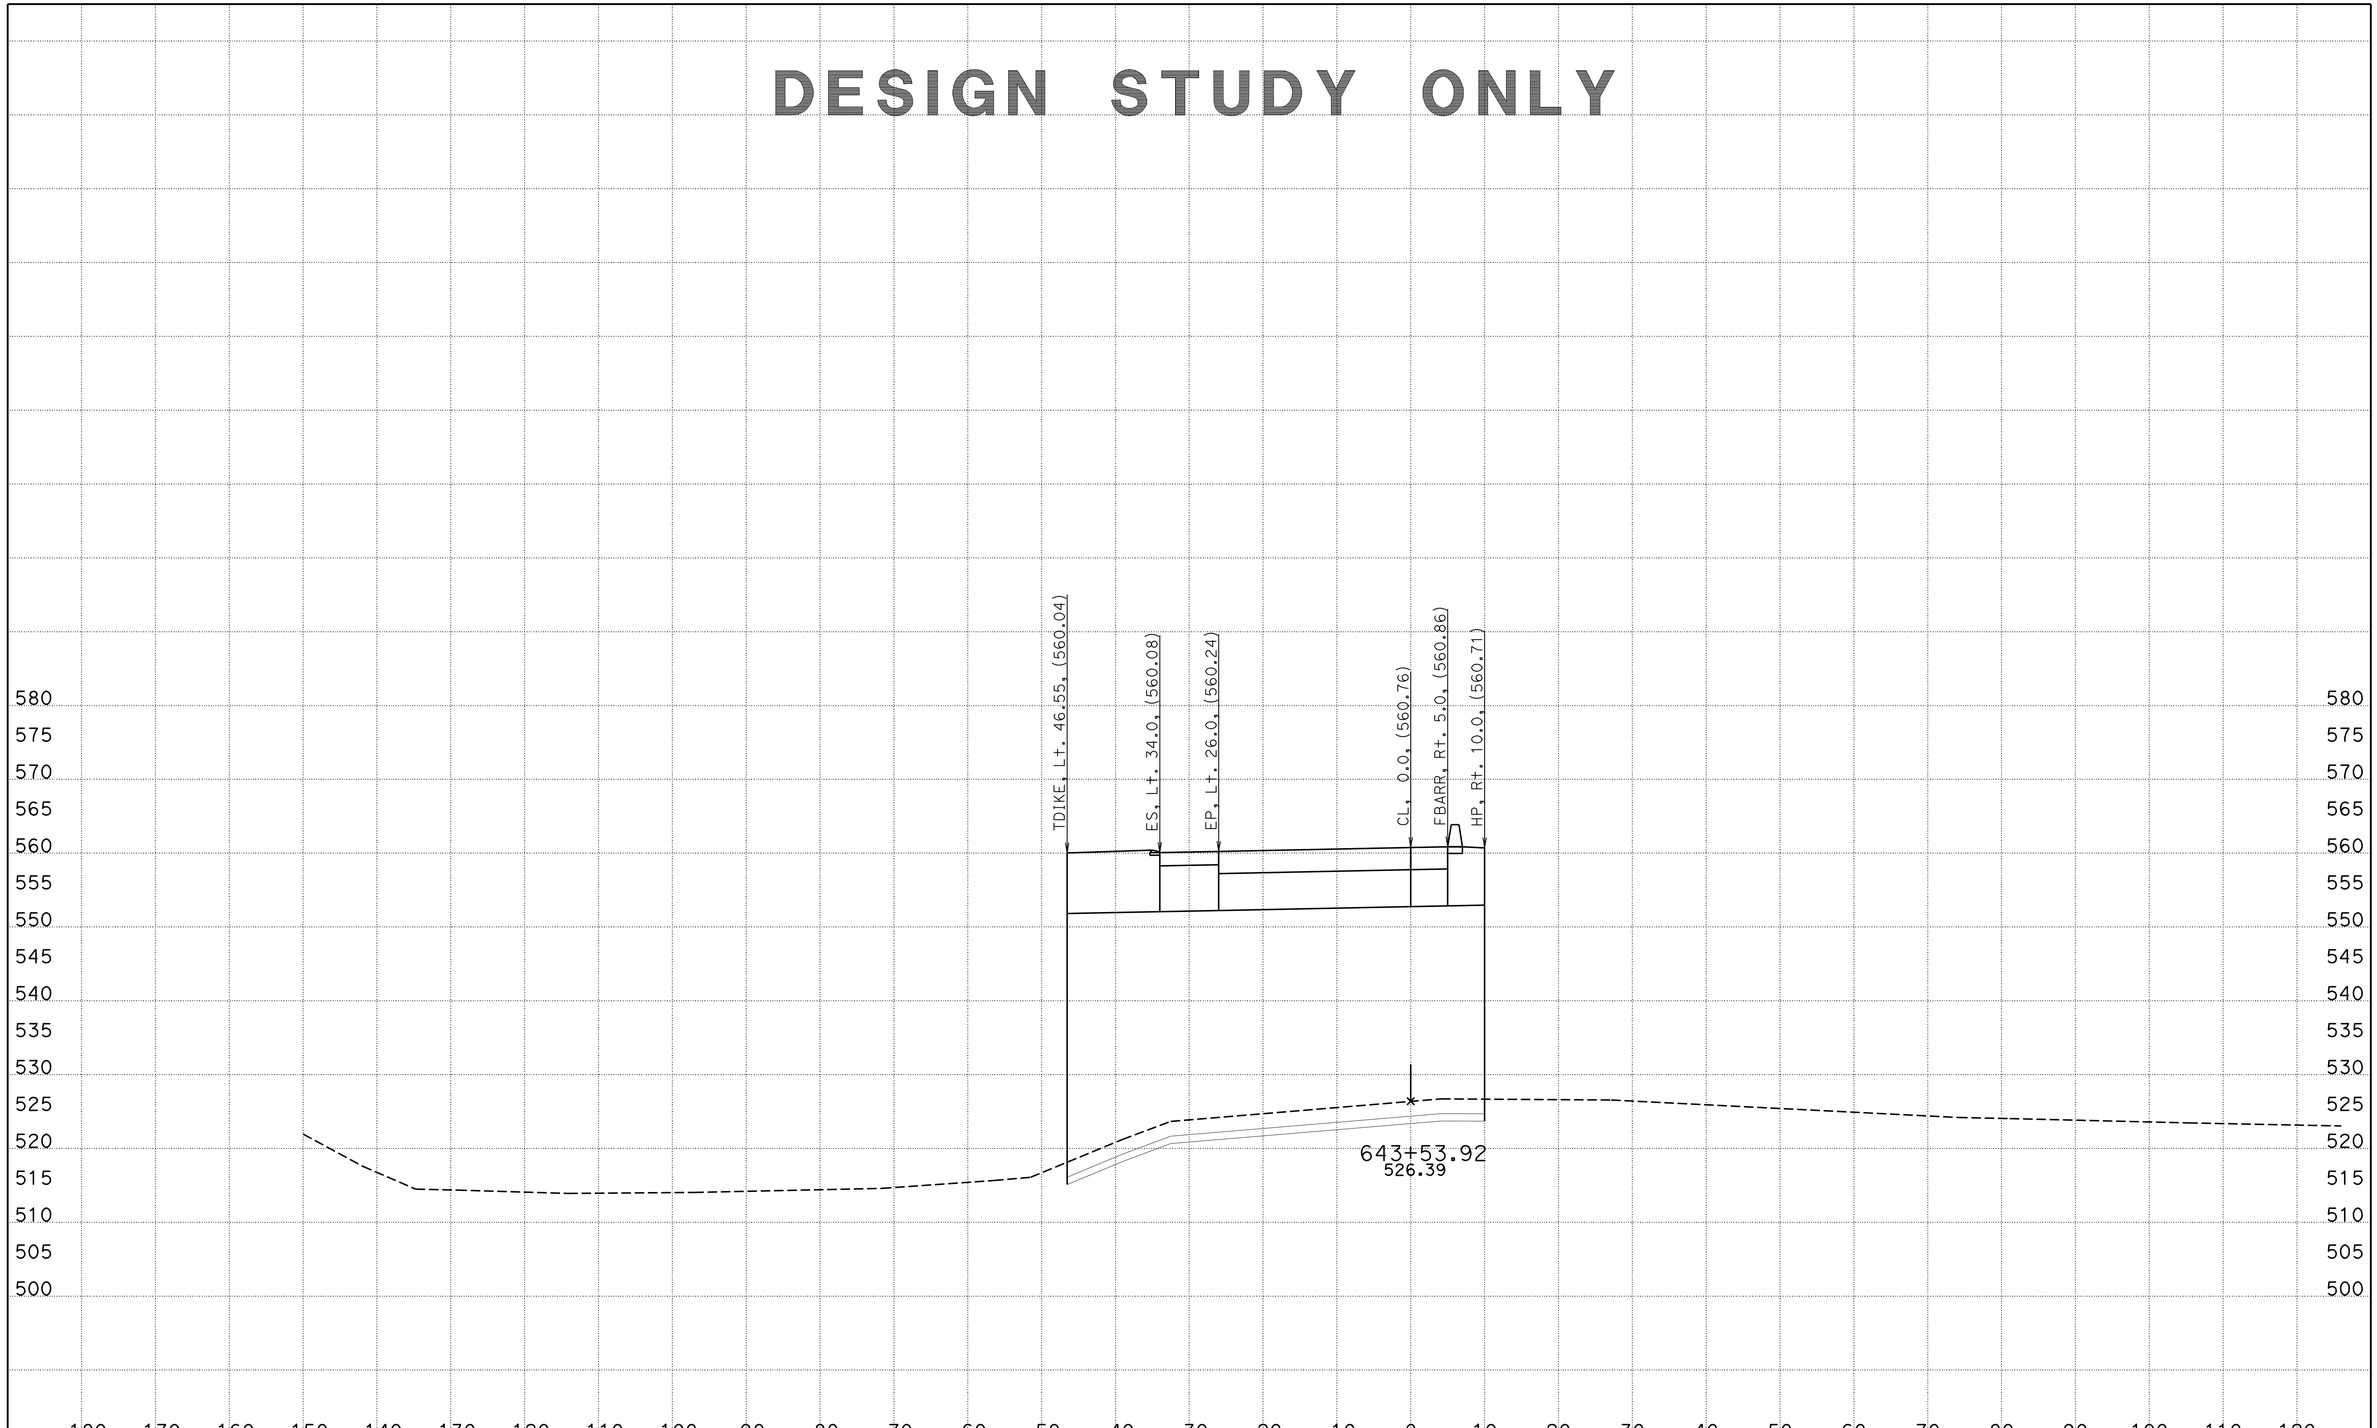

CREATED BY: WAYNE NGUYEN
DATE: 8/30/2013
KC Project: 05632 File: D:\UserData\05632\WB\EAR\wb_d.ear

CONTRACT: 05632
DIST/CO/RTE/PM: 11-SD-11/905 0.0,1.6/R9.9,R10.7
PROJECT ID: SR11/SR905

SCALE: 1" = 10' Horiz.
1" = 10' Vert.

All Dimensions are US Survey Feet

WB
CROSS SECTIONS
SHEET 44 OF 60

DESIGN STUDY ONLY

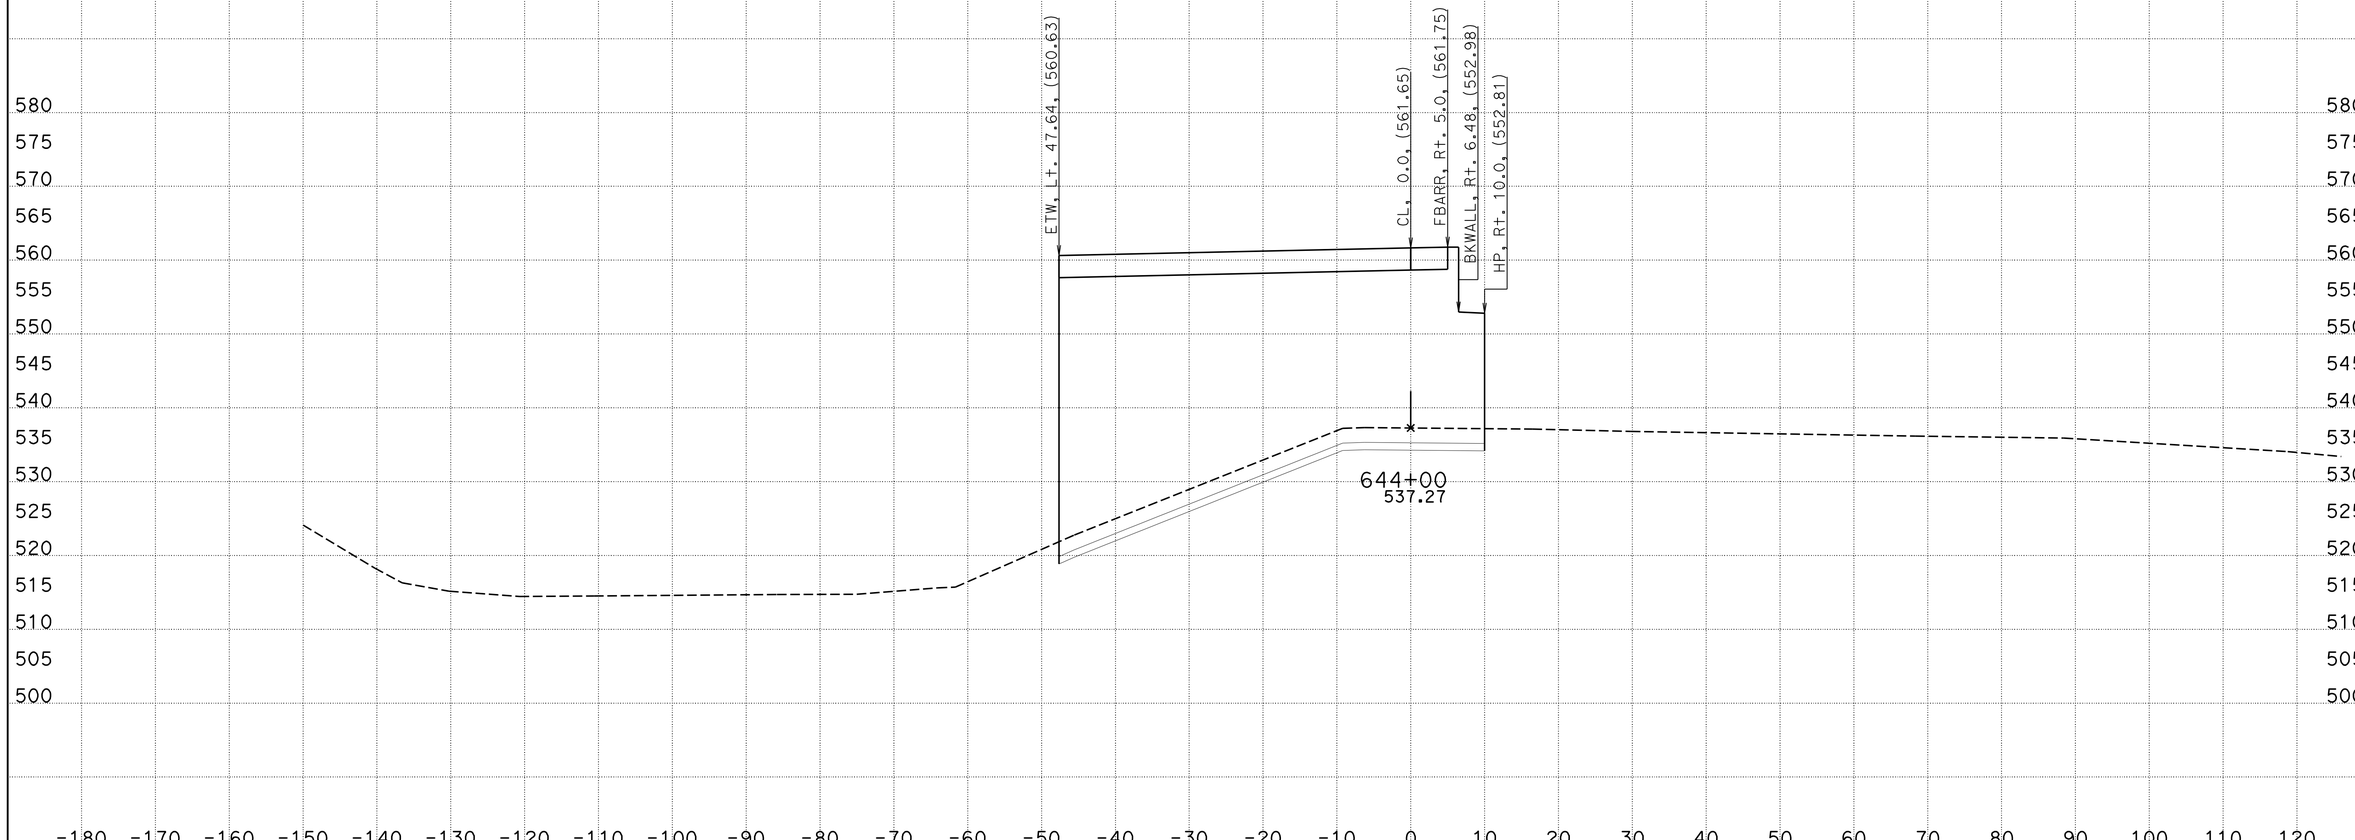

CREATED BY: WAYNE NGUYEN
DATE: 8/30/2013
KC Project: 05632 File: D:\UserData\05632\WB\EAR\wb_d.ear

CONTRACT: 05632
DIST/CO/RTE/PM: 11-SD-11/905 0.0,1.6/R9.9,R10.7
PROJECT ID: SR11/SR905

SCALE: 1" = 10' Horiz.
1" = 10' Vert.

All Dimensions are US Survey Feet

WB
CROSS SECTIONS
SHEET 45 OF 60

DESIGN STUDY ONLY

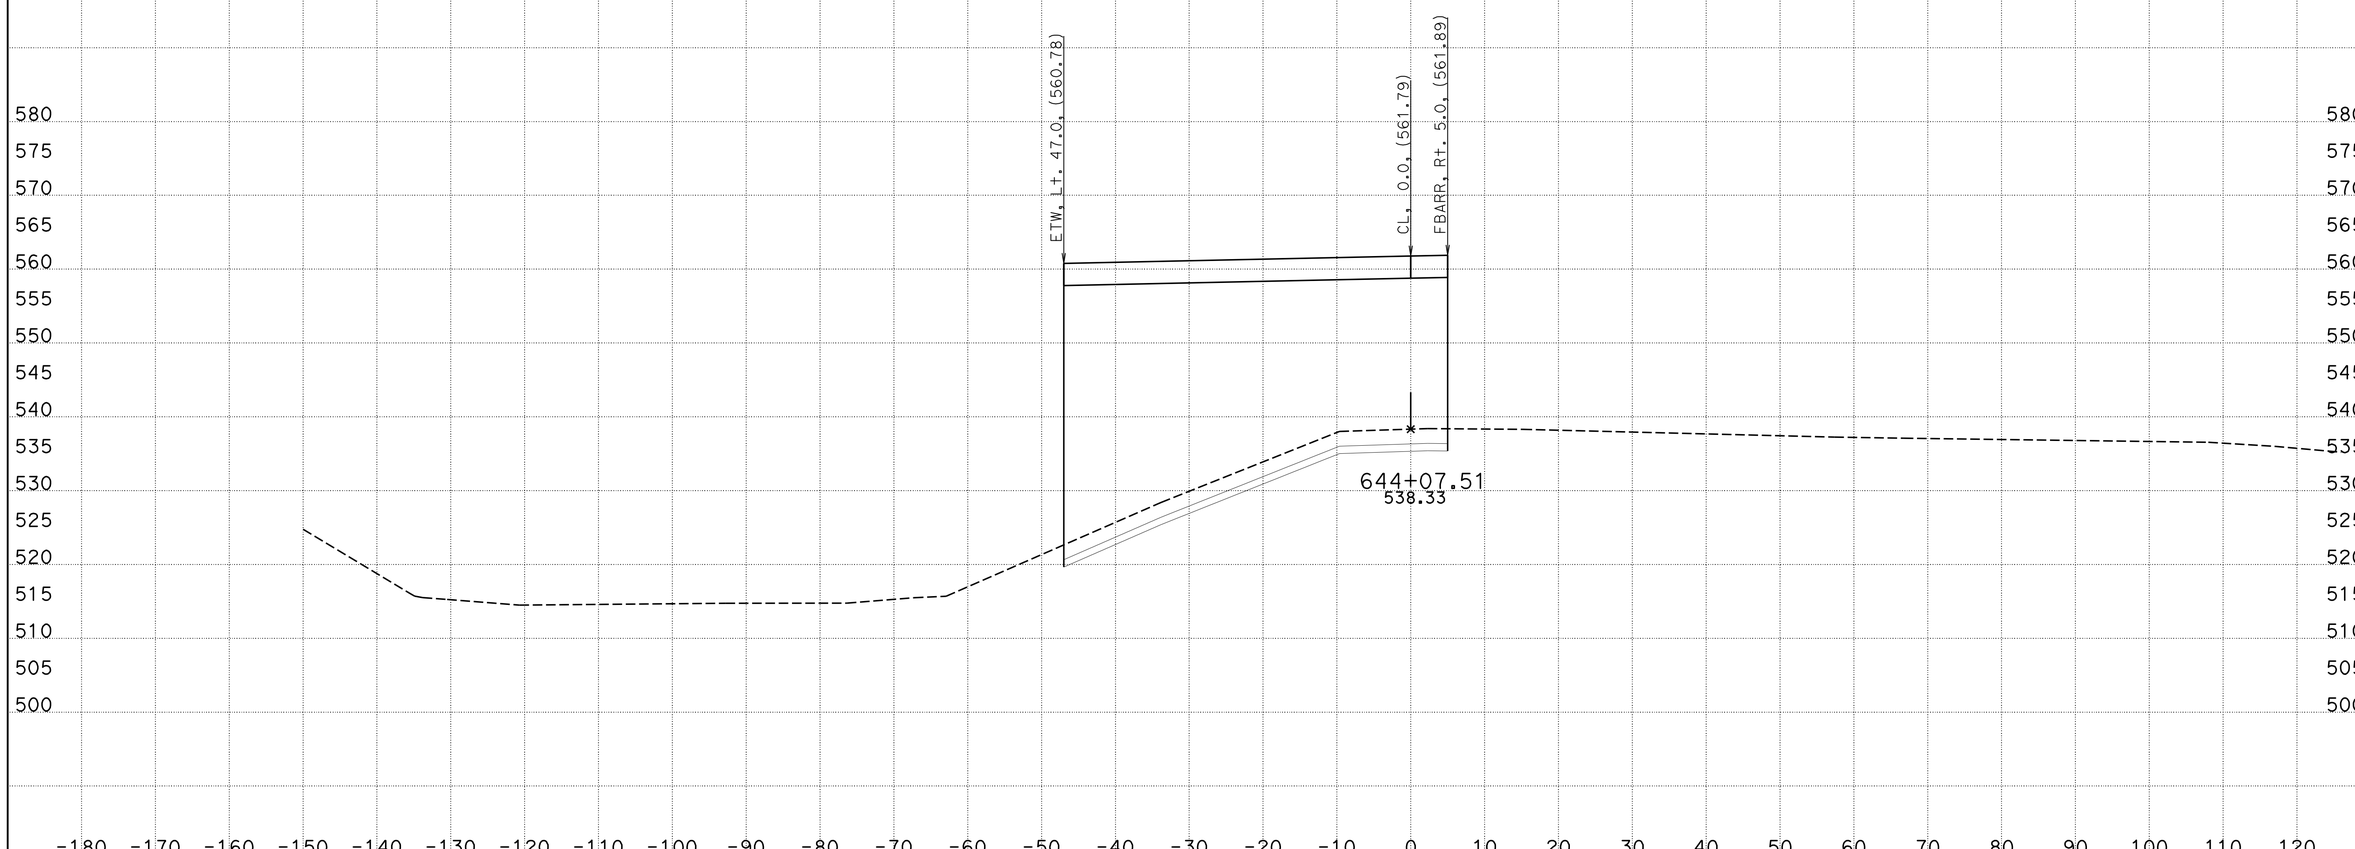

CREATED BY: WAYNE NGUYEN
DATE: 8/30/2013
KC Project: 05632 File: D:\UserData\05632\WB\EAR\wb_d.ear

CONTRACT: 05632
DIST/CO/RTE/PM: 11-SD-11/905 0.0,1.6/R9.9,R10.7
PROJECT ID: SR11/SR905

SCALE: 1" = 10' Horiz.
1" = 10' Vert.

All Dimensions are US Survey Feet

WB
CROSS SECTIONS
SHEET 46 OF 60

DESIGN STUDY ONLY

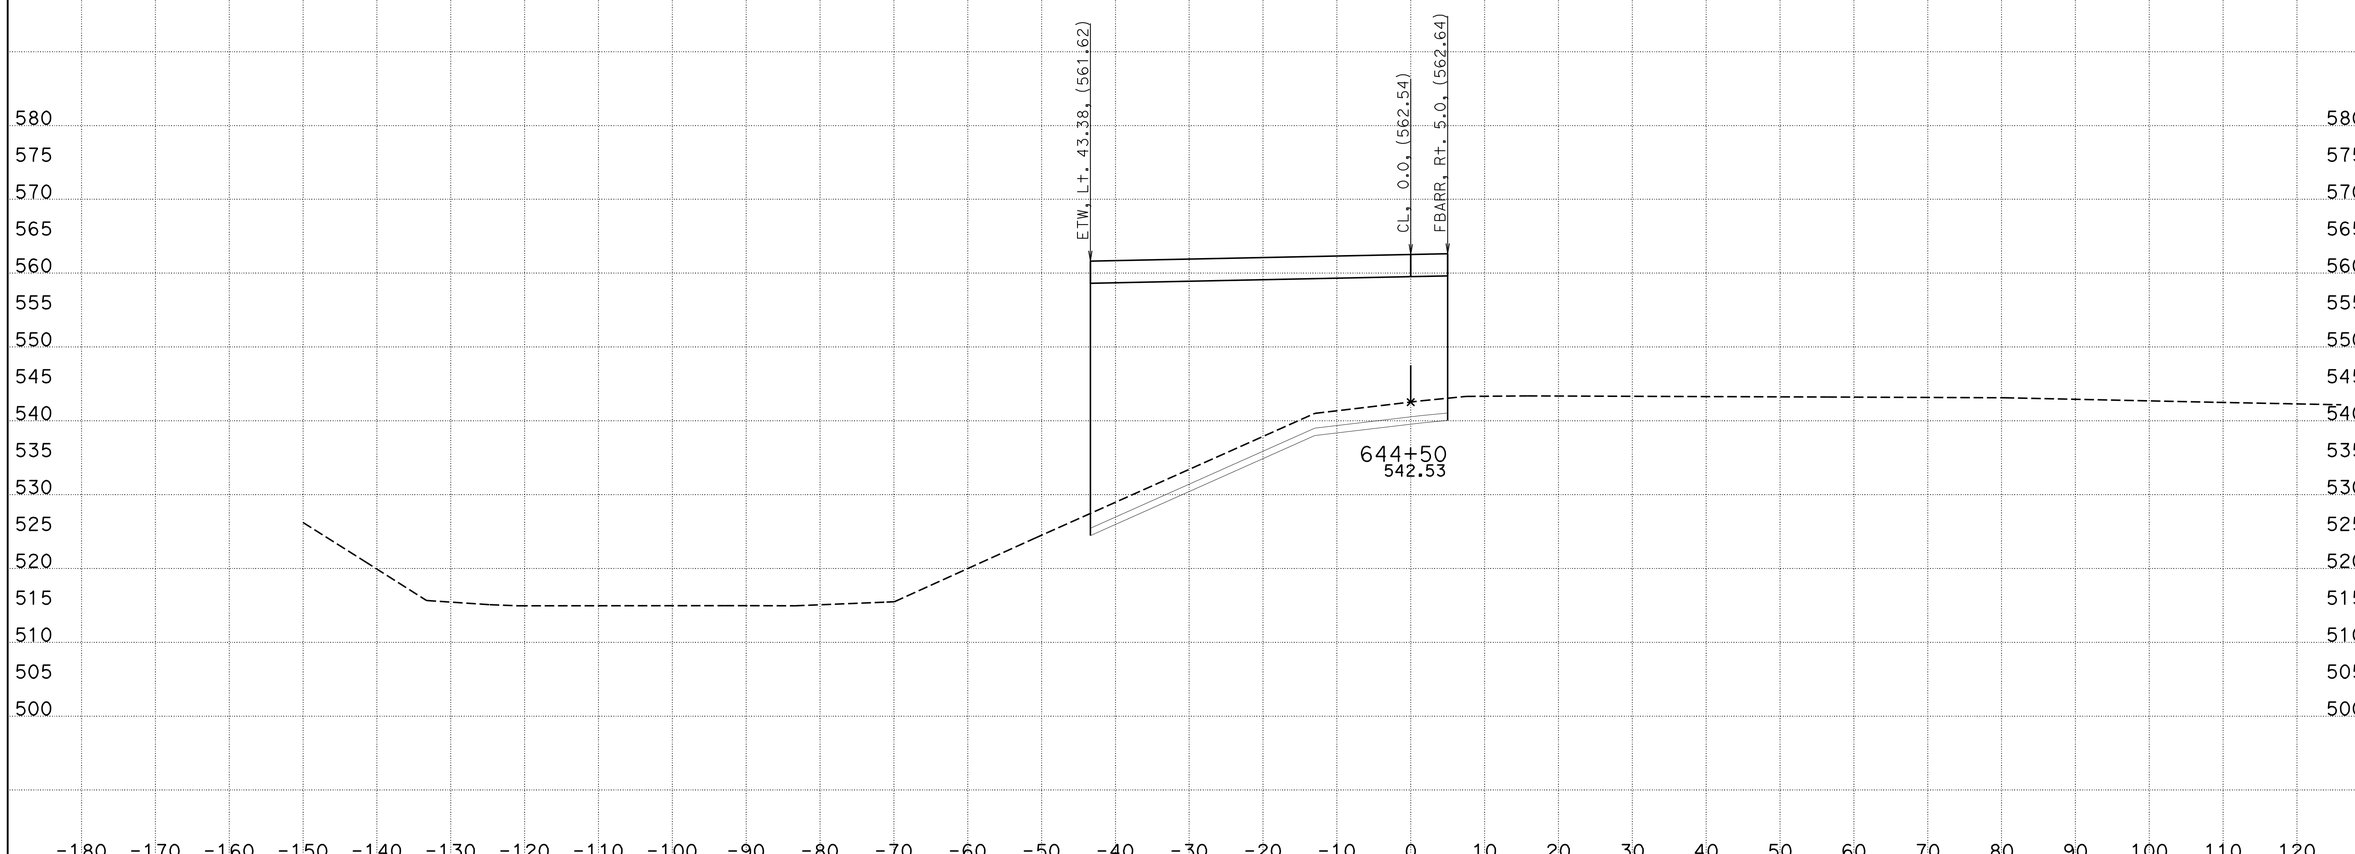

CREATED BY: WAYNE NGUYEN
DATE: 8/30/2013
KC Project: 05632 File: D:\UserData\05632\WB\EAR\wb_d.ear

CONTRACT: 05632
DIST/CO/RTE/PM: 11-SD-11/905 0.0,1.6/R9.9,R10.7
PROJECT ID: SR11/SR905

SCALE: 1" = 10' Horiz.
1" = 10' Vert.
All Dimensions are US Survey Feet

WB
CROSS SECTIONS
SHEET 47 OF 60

DESIGN STUDY ONLY

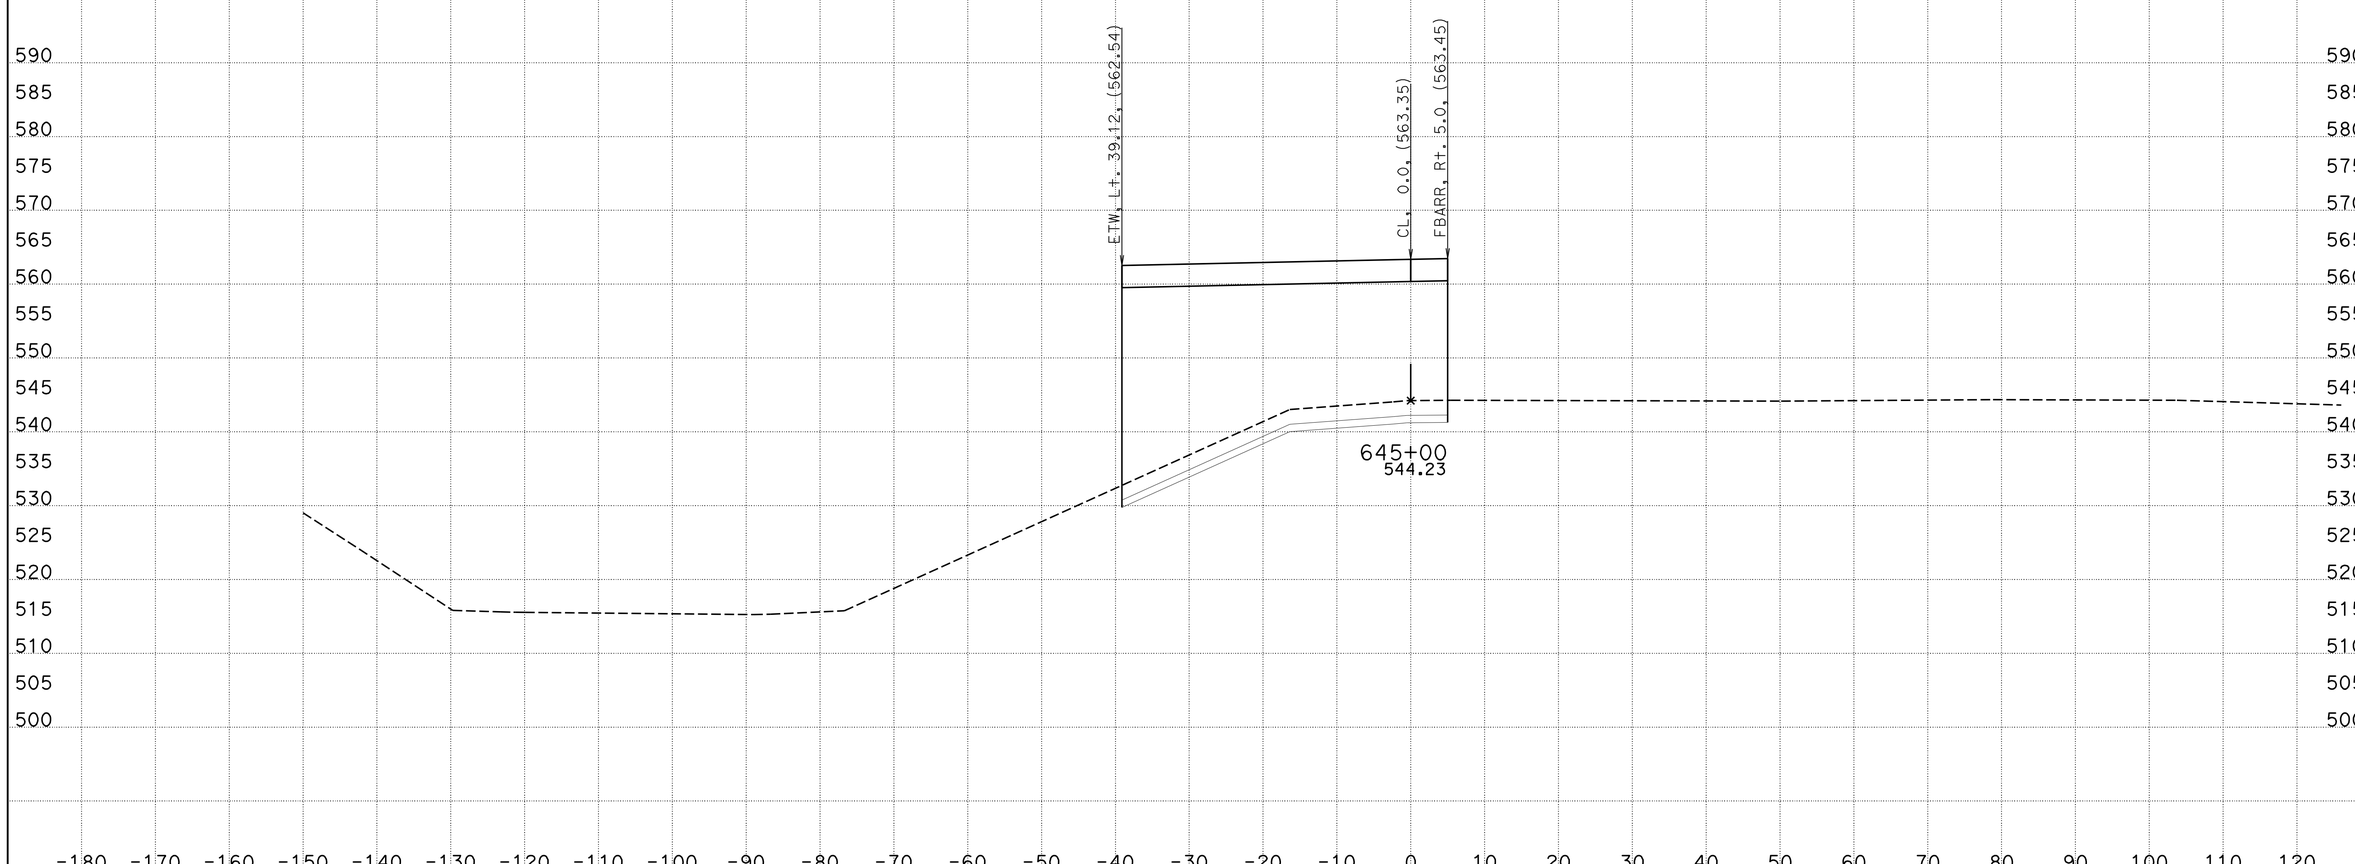

CREATED BY: WAYNE NGUYEN
DATE: 8/30/2013
KC Project: 05632 File: D:\UserData\05632\WB\EAR\wb_d.ear

CONTRACT: 05632
DIST/CO/RTE/PM: 11-SD-11/905 0.0,1.6/R9.9,R10.7
PROJECT ID: SR11/SR905

SCALE: 1" = 10' Horiz.
1" = 10' Vert.

All Dimensions are US Survey Feet

WB
CROSS SECTIONS
SHEET 48 OF 60

DESIGN STUDY ONLY

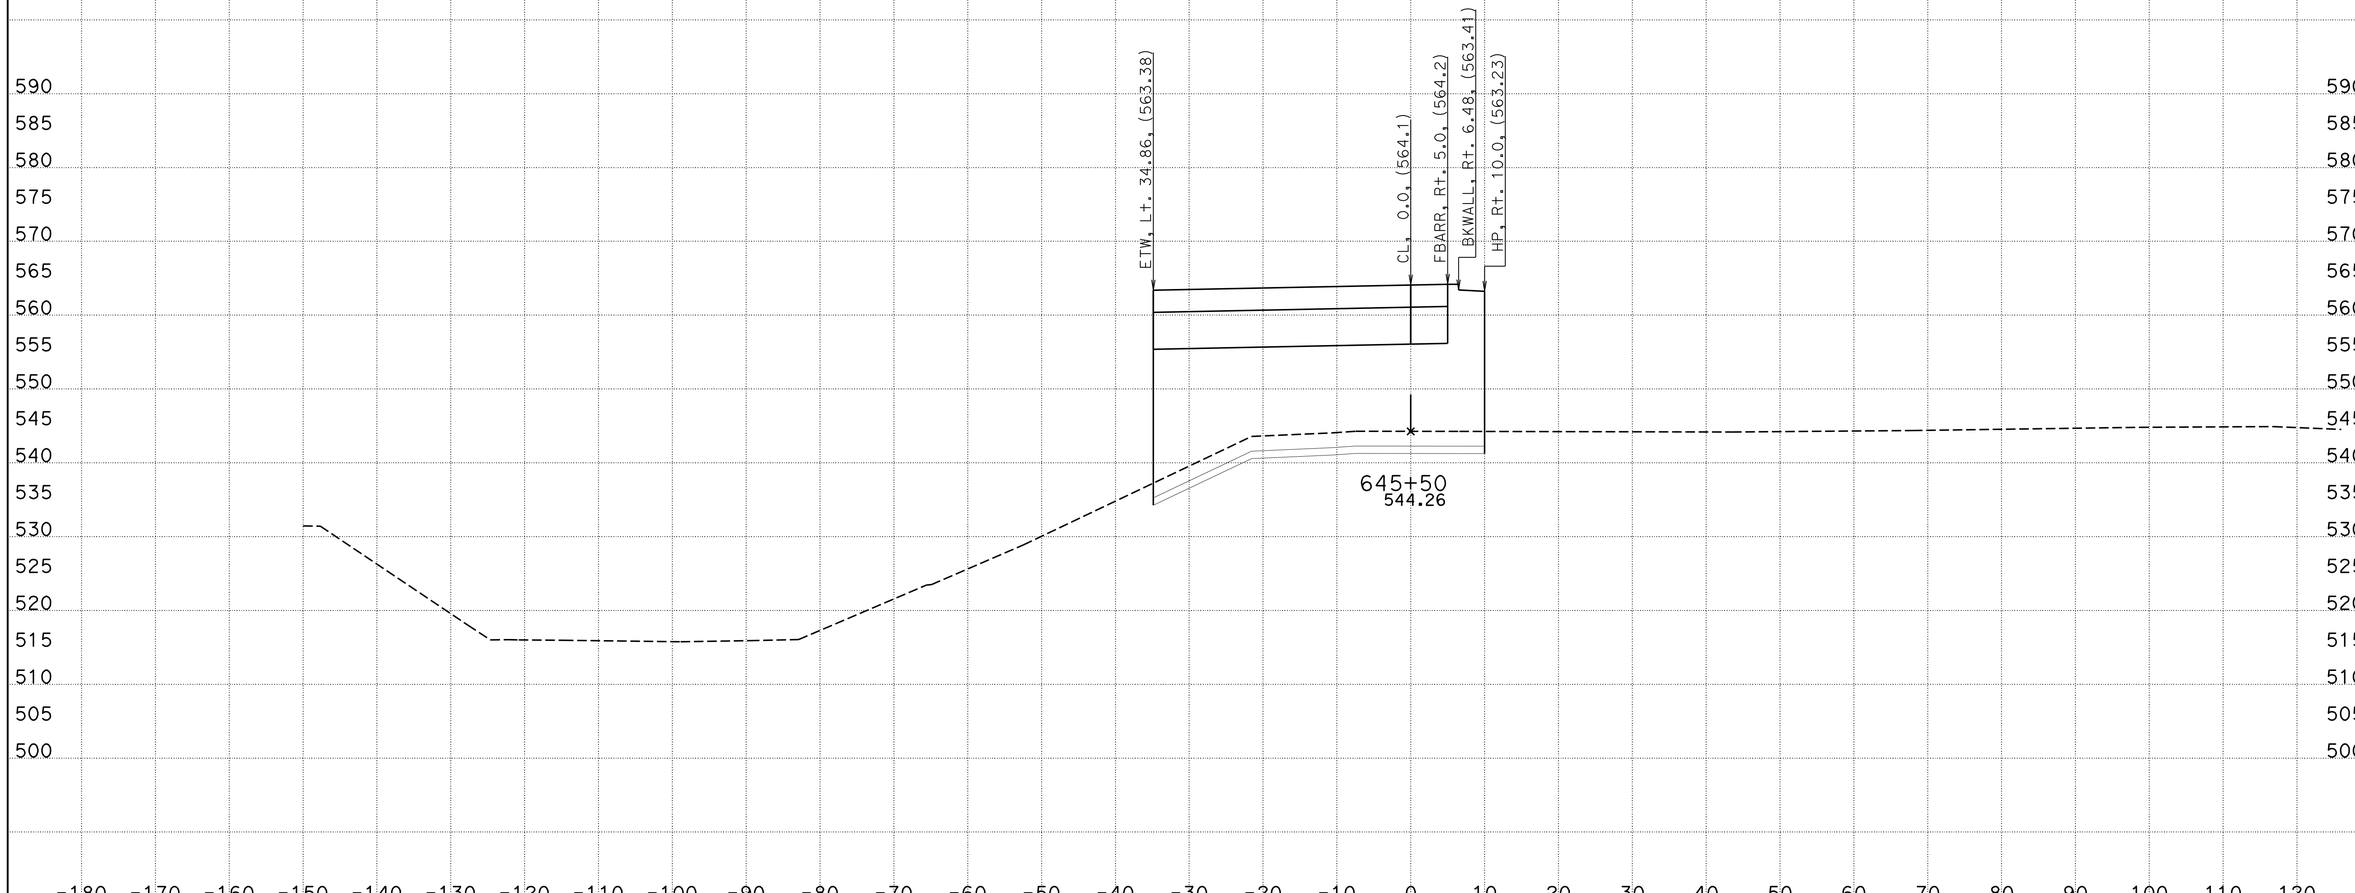

CREATED BY: WAYNE NGUYEN
DATE: 8/30/2013
KC Project: 05632 File: D:\UserData\05632\WB\EAR\wb_d.ear

CONTRACT: 05632
DIST/CO/RTE/PM: 11-SD-11/905 0.0,1.6/R9.9,R10.7
PROJECT ID: SR11/SR905

SCALE: 1" = 10' Horiz.
1" = 10' Vert.

All Dimensions are US Survey Feet

WB
CROSS SECTIONS
SHEET 49 OF 60

DESIGN STUDY ONLY

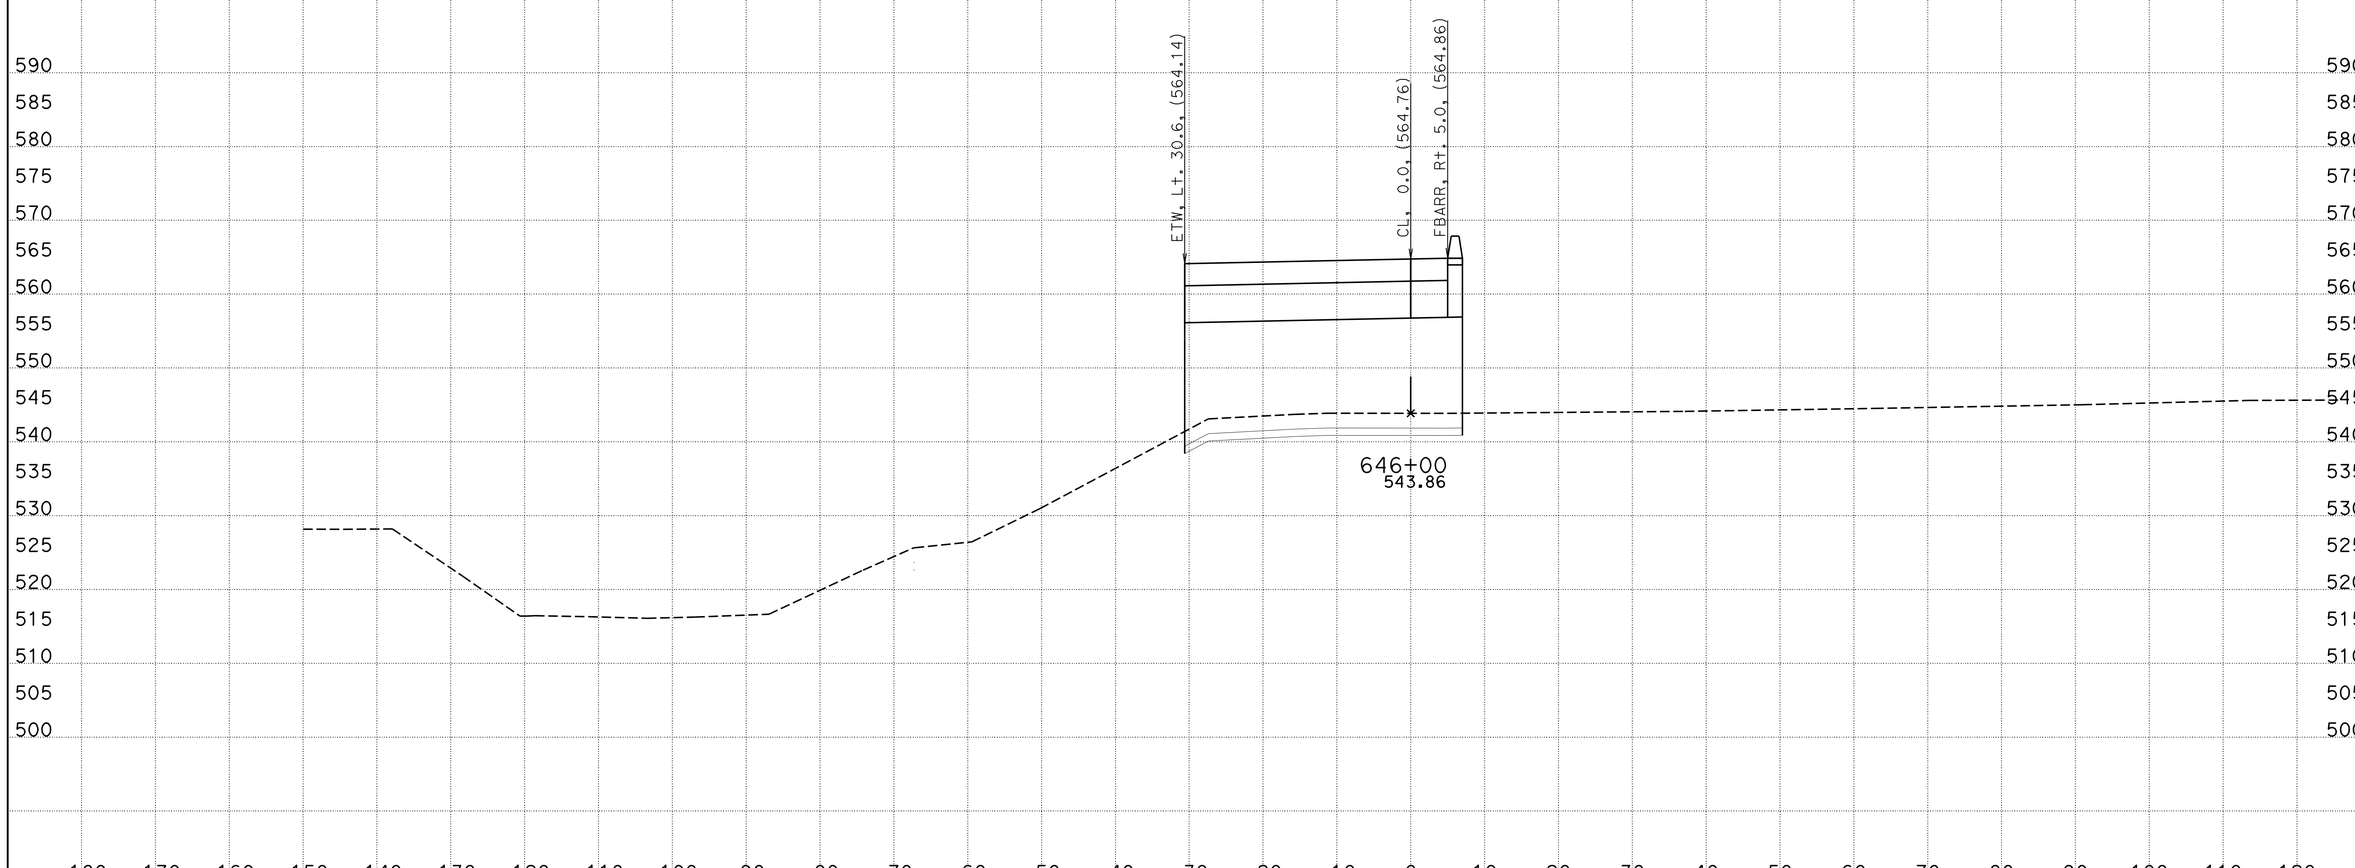

CREATED BY: WAYNE NGUYEN
DATE: 8/30/2013
KC Project: 05632 File: D:\UserData\05632\WB\EAR\wb_d.ear

CONTRACT: 05632
DIST/CO/RTE/PM: 11-SD-11/905 0.0,1.6/R9.9,R10.7
PROJECT ID: SR11/SR905

SCALE: 1" = 10' Horiz.
1" = 10' Vert.

All Dimensions are US Survey Feet

WB
CROSS SECTIONS
SHEET 50 OF 60

DESIGN STUDY ONLY

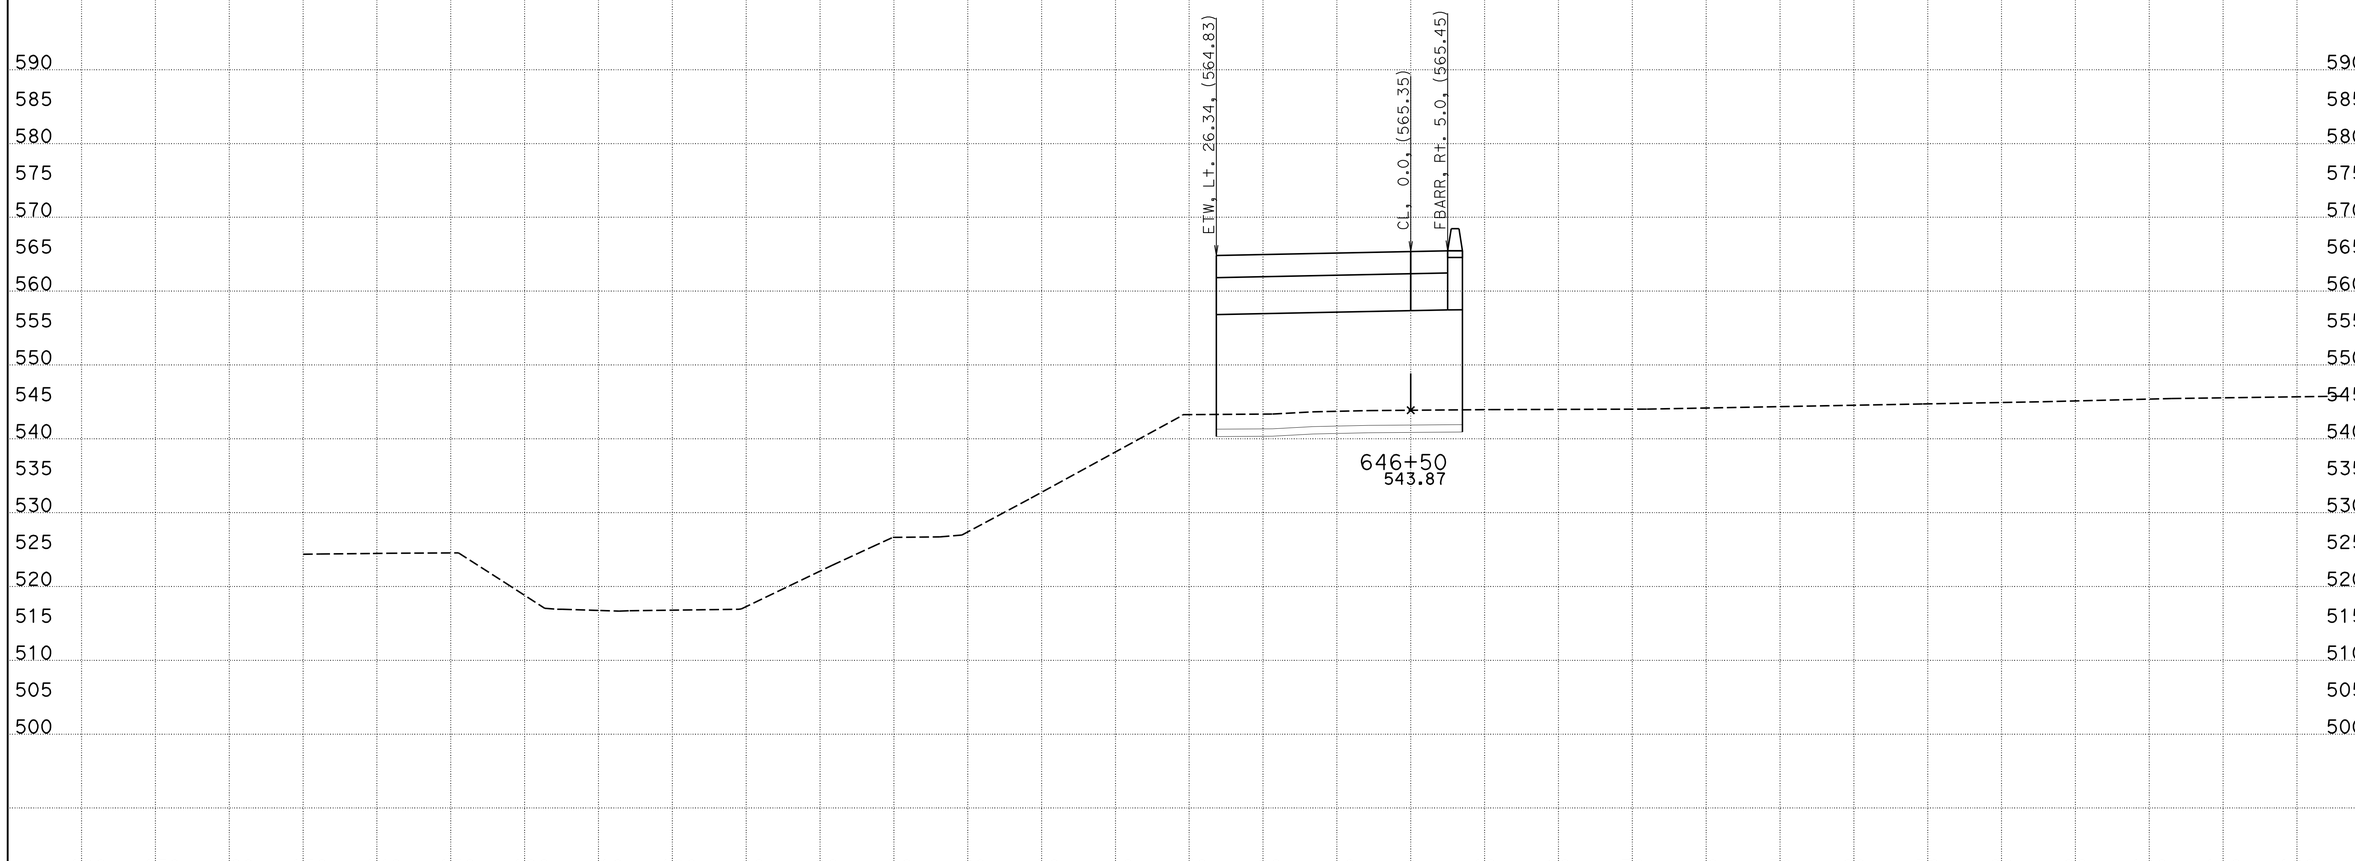

CREATED BY: WAYNE NGUYEN
DATE: 8/30/2013
KC Project: 05632 File: D:\UserData\05632\WB\EAR\wb_d.ear

CONTRACT: 05632
DIST/CO/RTE/PM: 11-SD-11/905 0.0,1.6/R9.9,R10.7
PROJECT ID: SR11/SR905

SCALE: 1" = 10' Horiz.
1" = 10' Vert.

All Dimensions are US Survey Feet

WB
CROSS SECTIONS
SHEET 51 OF 60

DESIGN STUDY ONLY

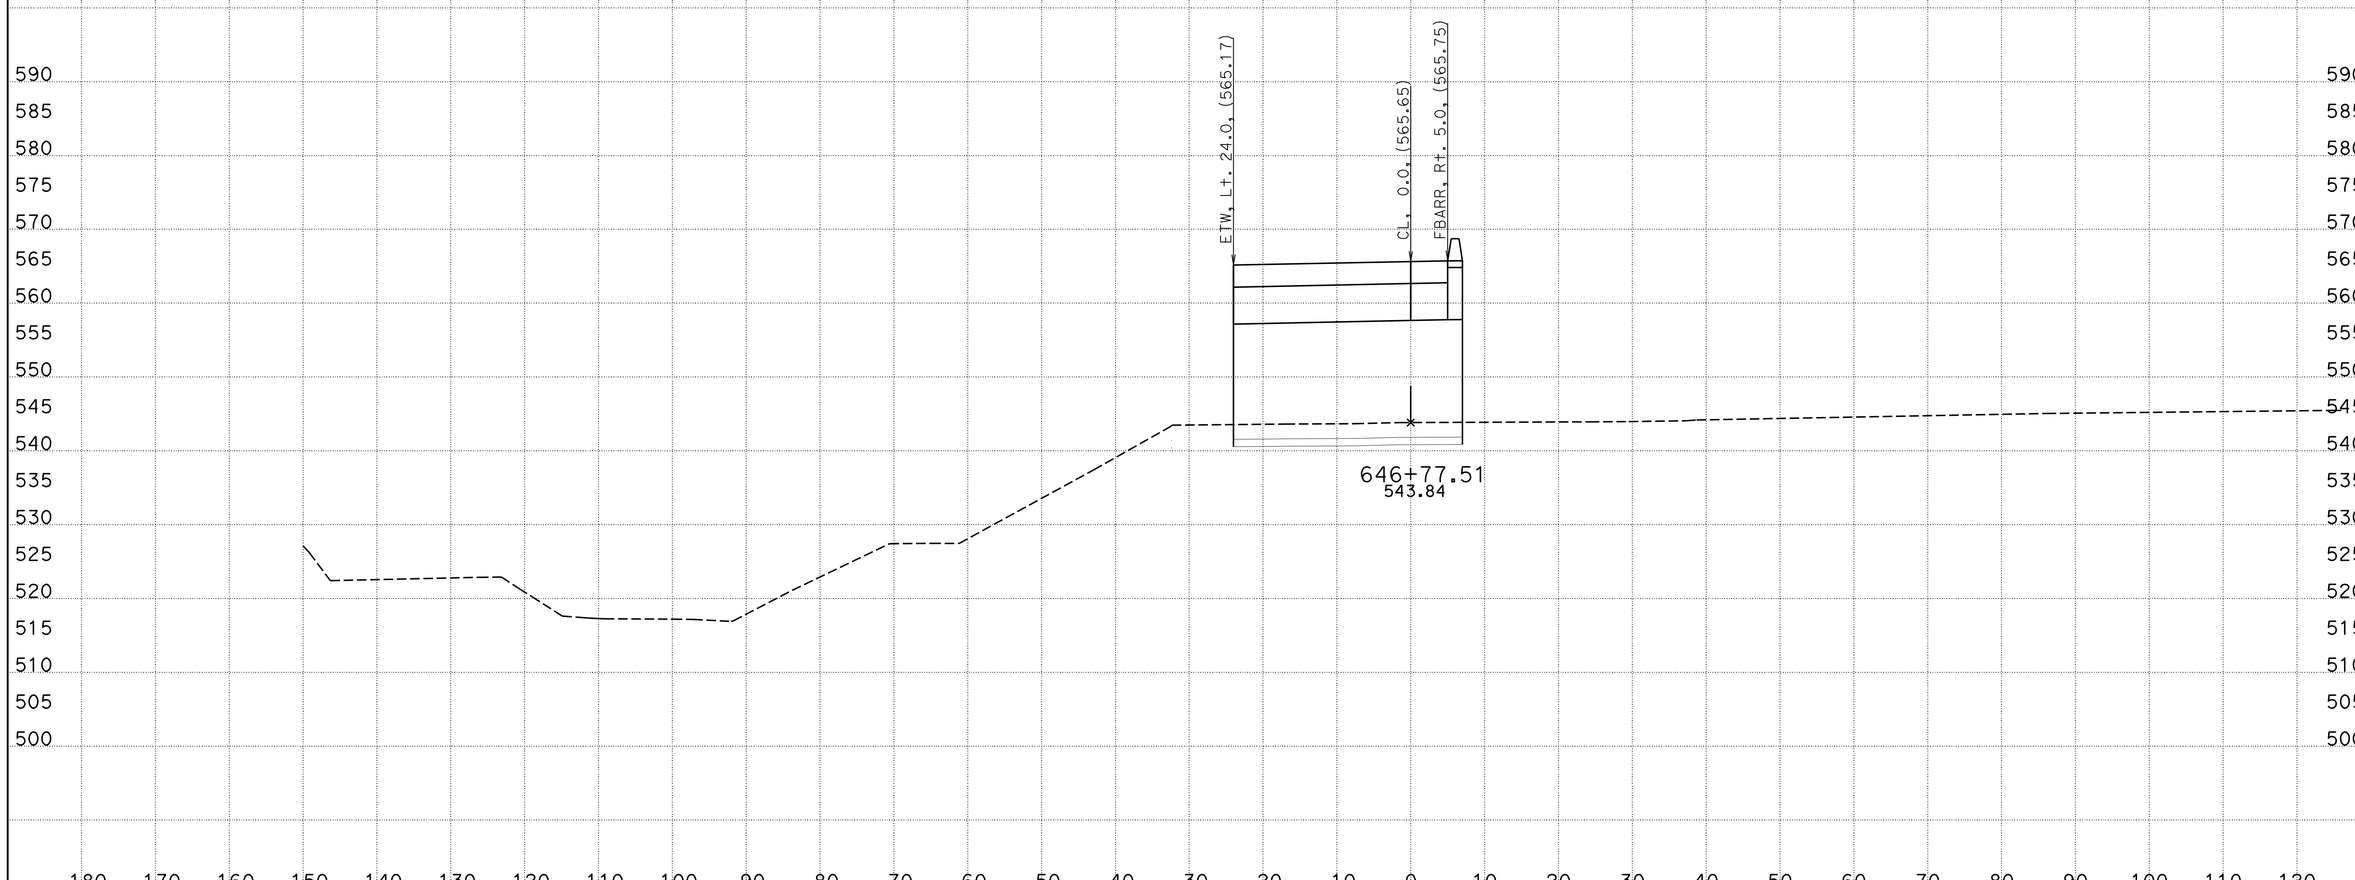

CREATED BY: WAYNE NGUYEN
DATE: 8/30/2013
KC Project: 05632 File: D:\UserData\05632\WB\EAR\wb_d.ear

CONTRACT: 05632
DIST/CO/RTE/PM: 11-SD-11/905 0.0,1.6/R9.9,R10.7
PROJECT ID: SR11/SR905

SCALE: 1" = 10' Horiz.
1" = 10' Vert.
All Dimensions are US Survey Feet

WB
CROSS SECTIONS
SHEET 52 OF 60

DESIGN STUDY ONLY

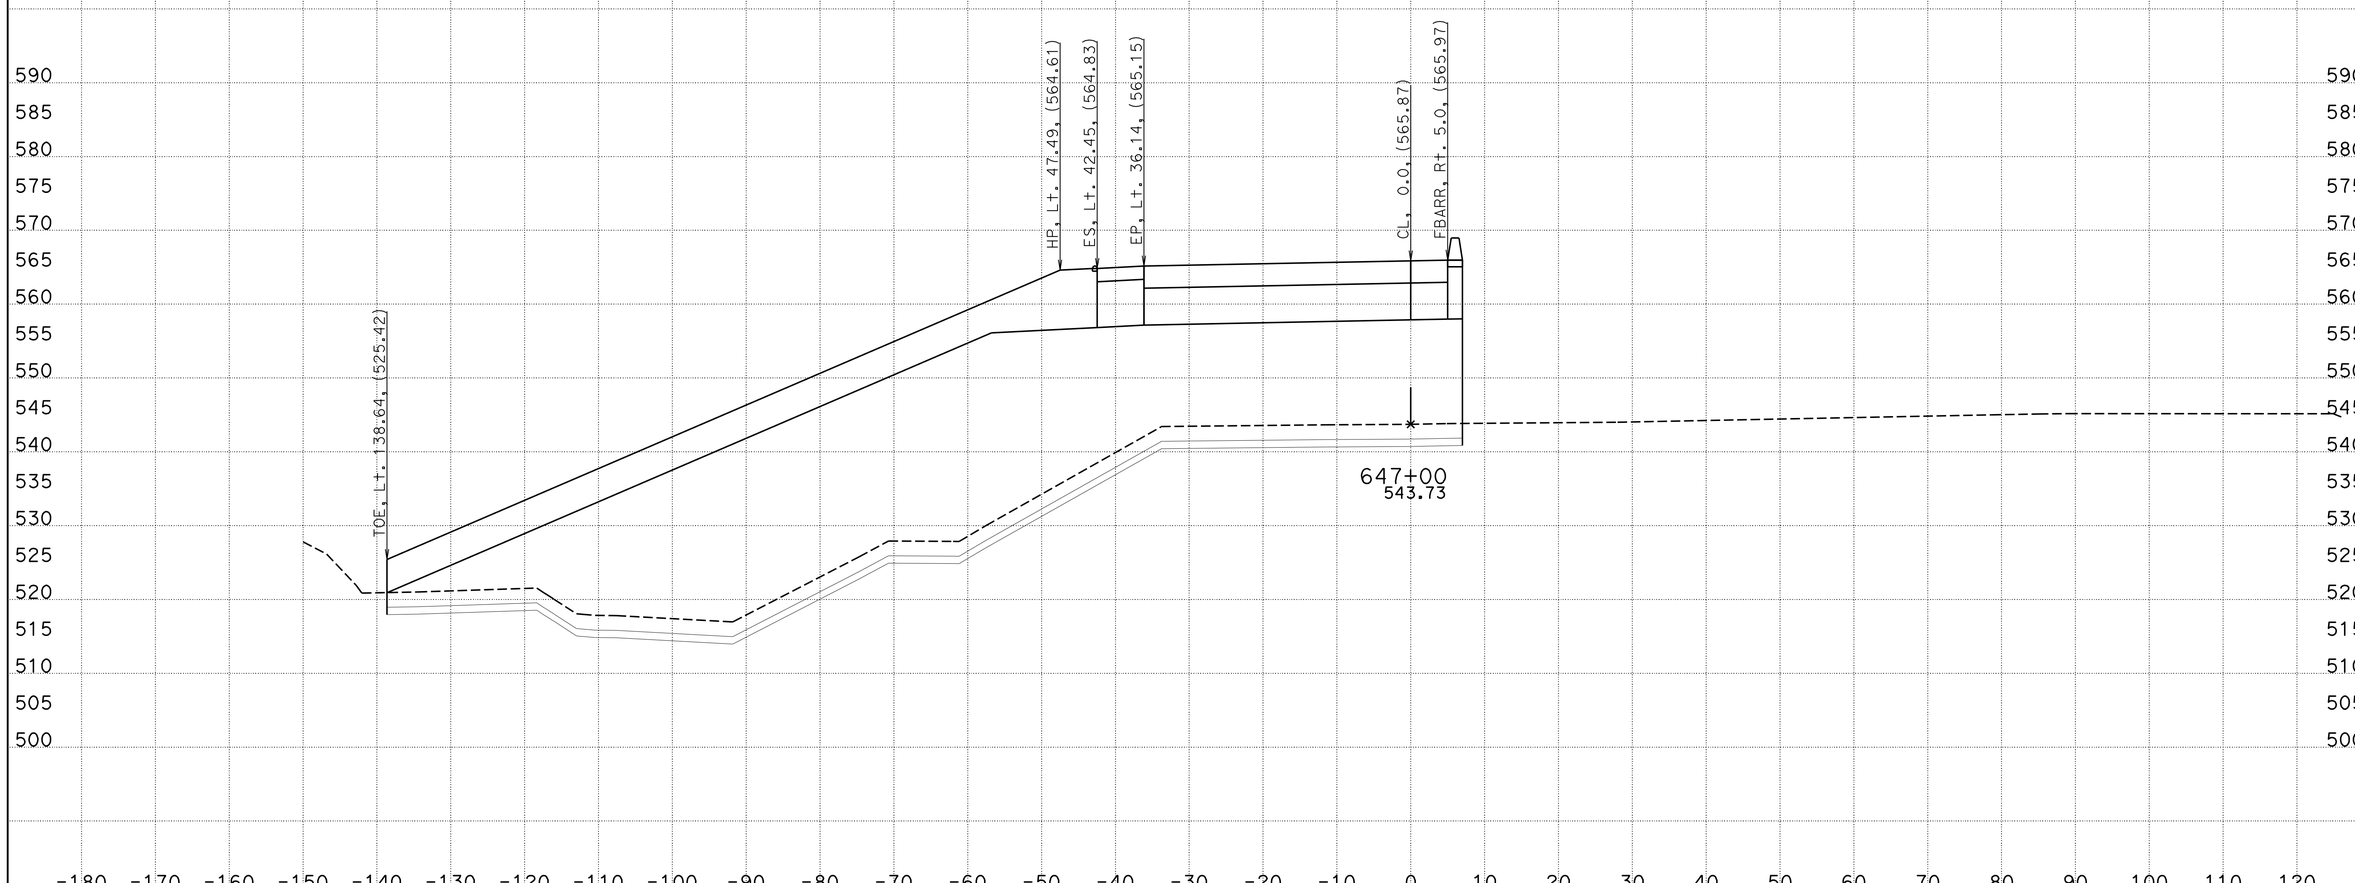

CREATED BY: WAYNE NGUYEN
DATE: 8/30/2013
KC Project: 05632 File: D:\UserData\05632\WB\EAR\wb_d.ear

CONTRACT: 05632
DIST/CO/RTE/PM: 11-SD-11/905 0.0,1.6/R9.9,R10.7
PROJECT ID: SR11/SR905

SCALE: 1" = 10' Horiz.
1" = 10' Vert.

All Dimensions are US Survey Feet

WB
CROSS SECTIONS
SHEET 53 OF 60

DESIGN STUDY ONLY

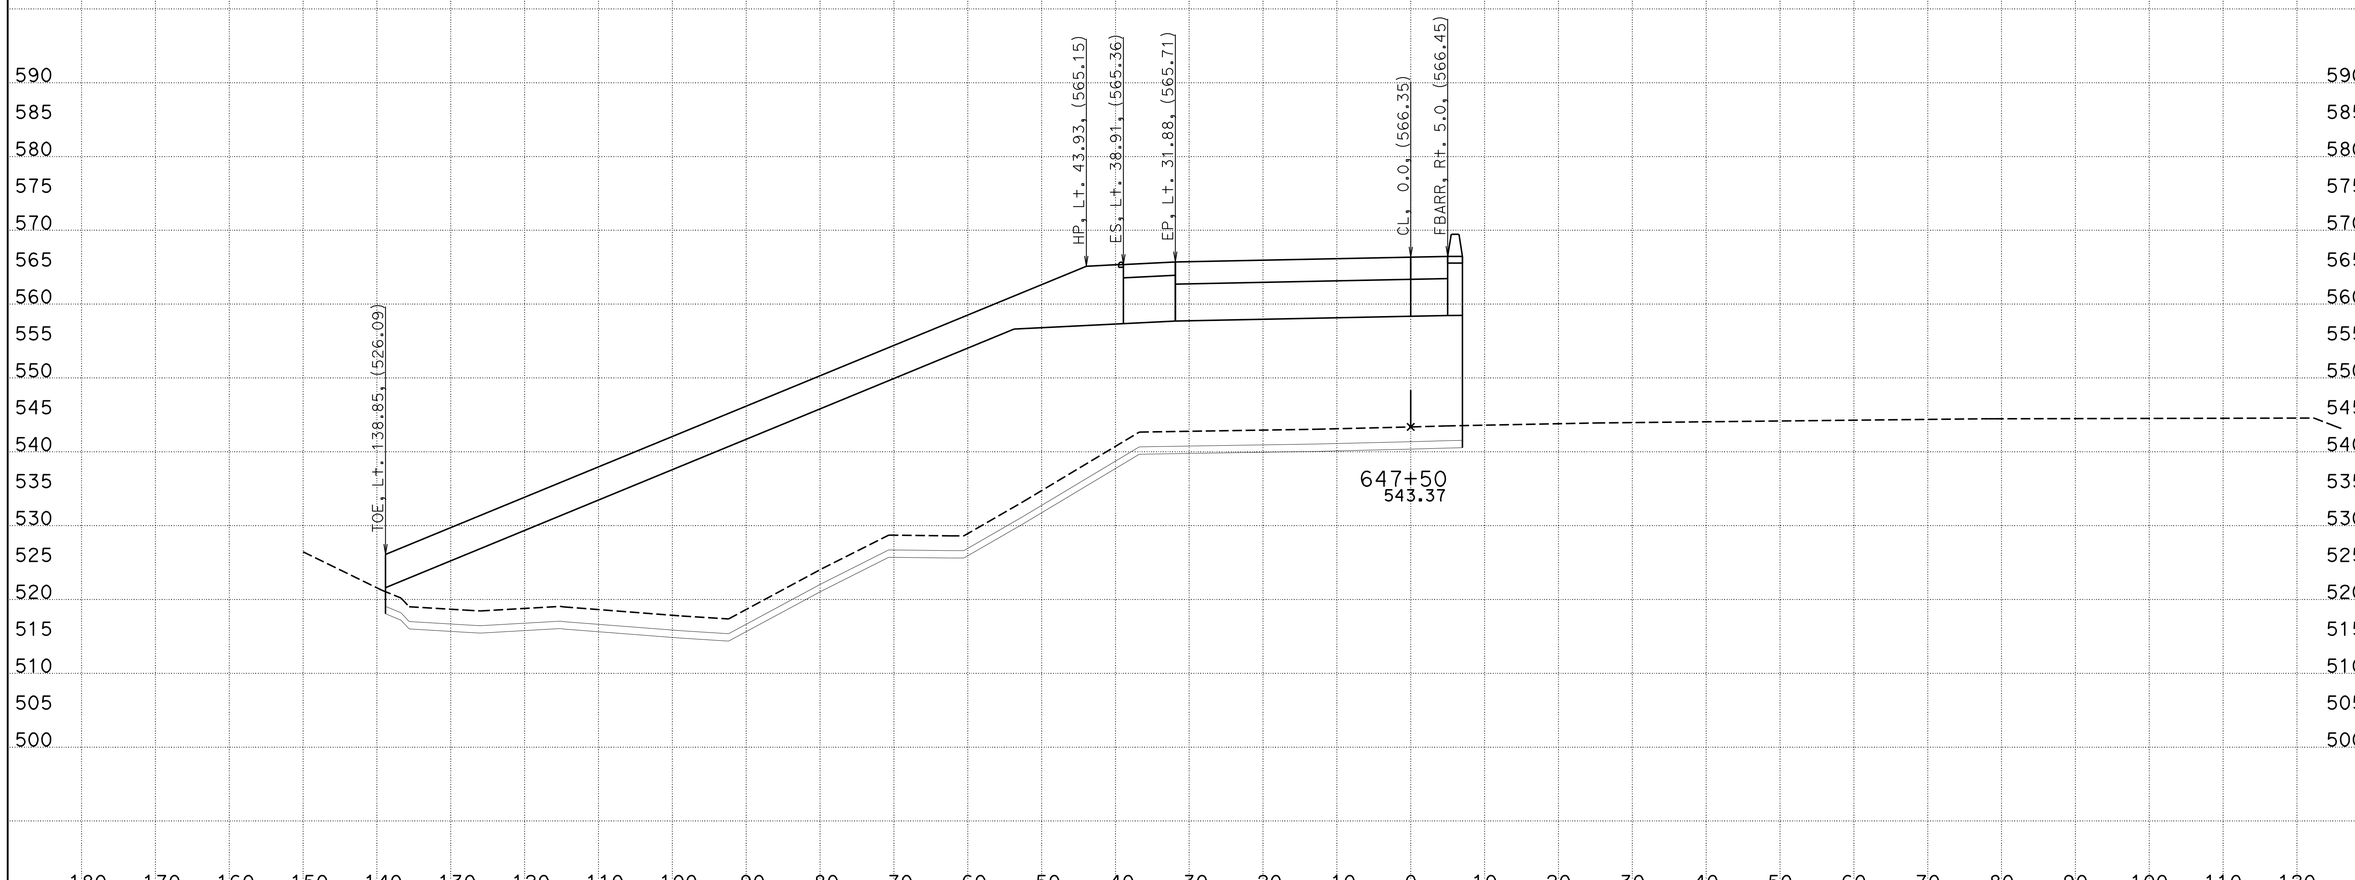

CREATED BY: WAYNE NGUYEN
DATE: 8/30/2013
KC Project: 05632 File: D:\UserData\05632\WB\EAR\wb_d.ear

CONTRACT: 05632
DIST/CO/RTE/PM: 11-SD-11/905 0.0,1.6/R9.9,R10.7
PROJECT ID: SR11/SR905

SCALE: 1" = 10' Horiz.
1" = 10' Vert.

All Dimensions are US Survey Feet

WB
CROSS SECTIONS
SHEET 54 OF 60

DESIGN STUDY ONLY

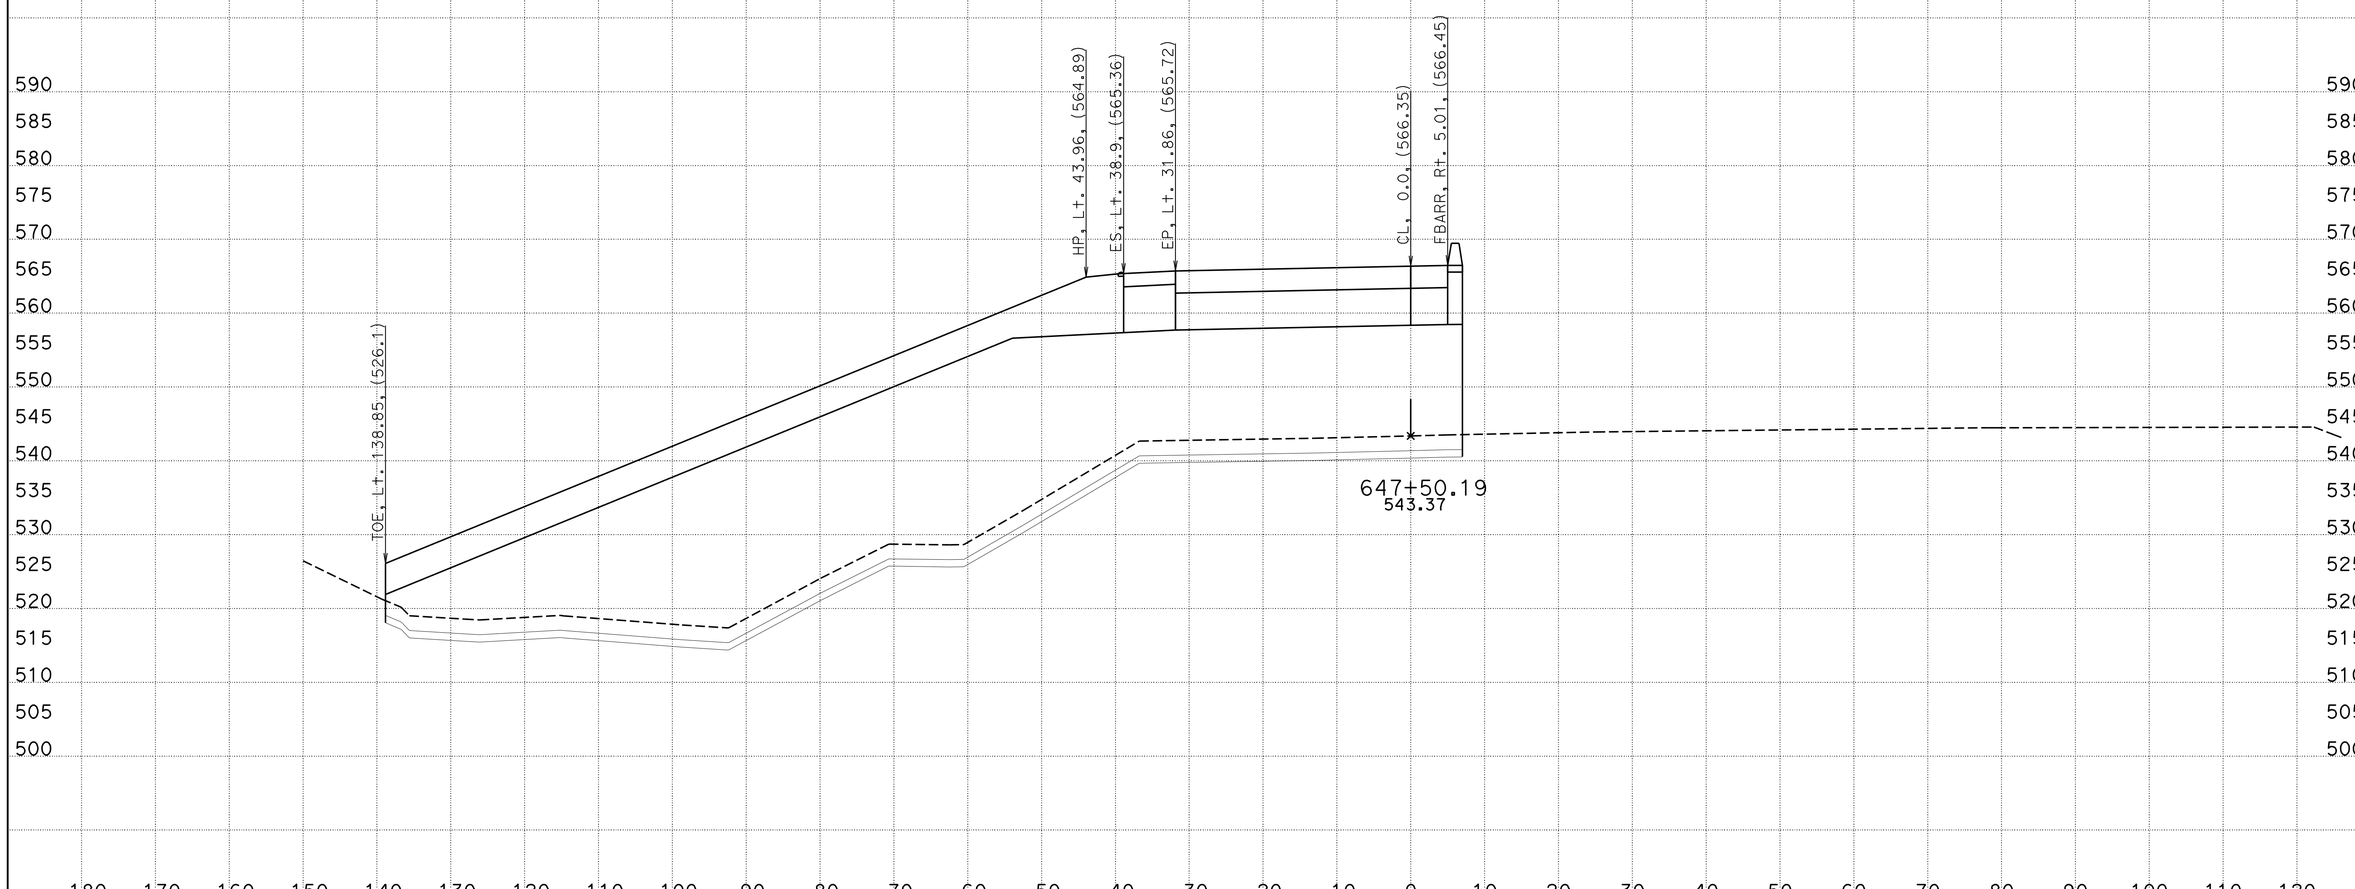

CREATED BY: WAYNE NGUYEN
DATE: 8/30/2013
KC Project: 05632 File: D:\UserData\05632\WB\EAR\wb_d.ear

CONTRACT: 05632
DIST/CO/RTE/PM: 11-SD-11/905 0.0,1.6/R9.9,R10.7
PROJECT ID: SR11/SR905

SCALE: 1" = 10' Horiz.
1" = 10' Vert.

All Dimensions are US Survey Feet

WB
CROSS SECTIONS
SHEET 55 OF 60

DESIGN STUDY ONLY

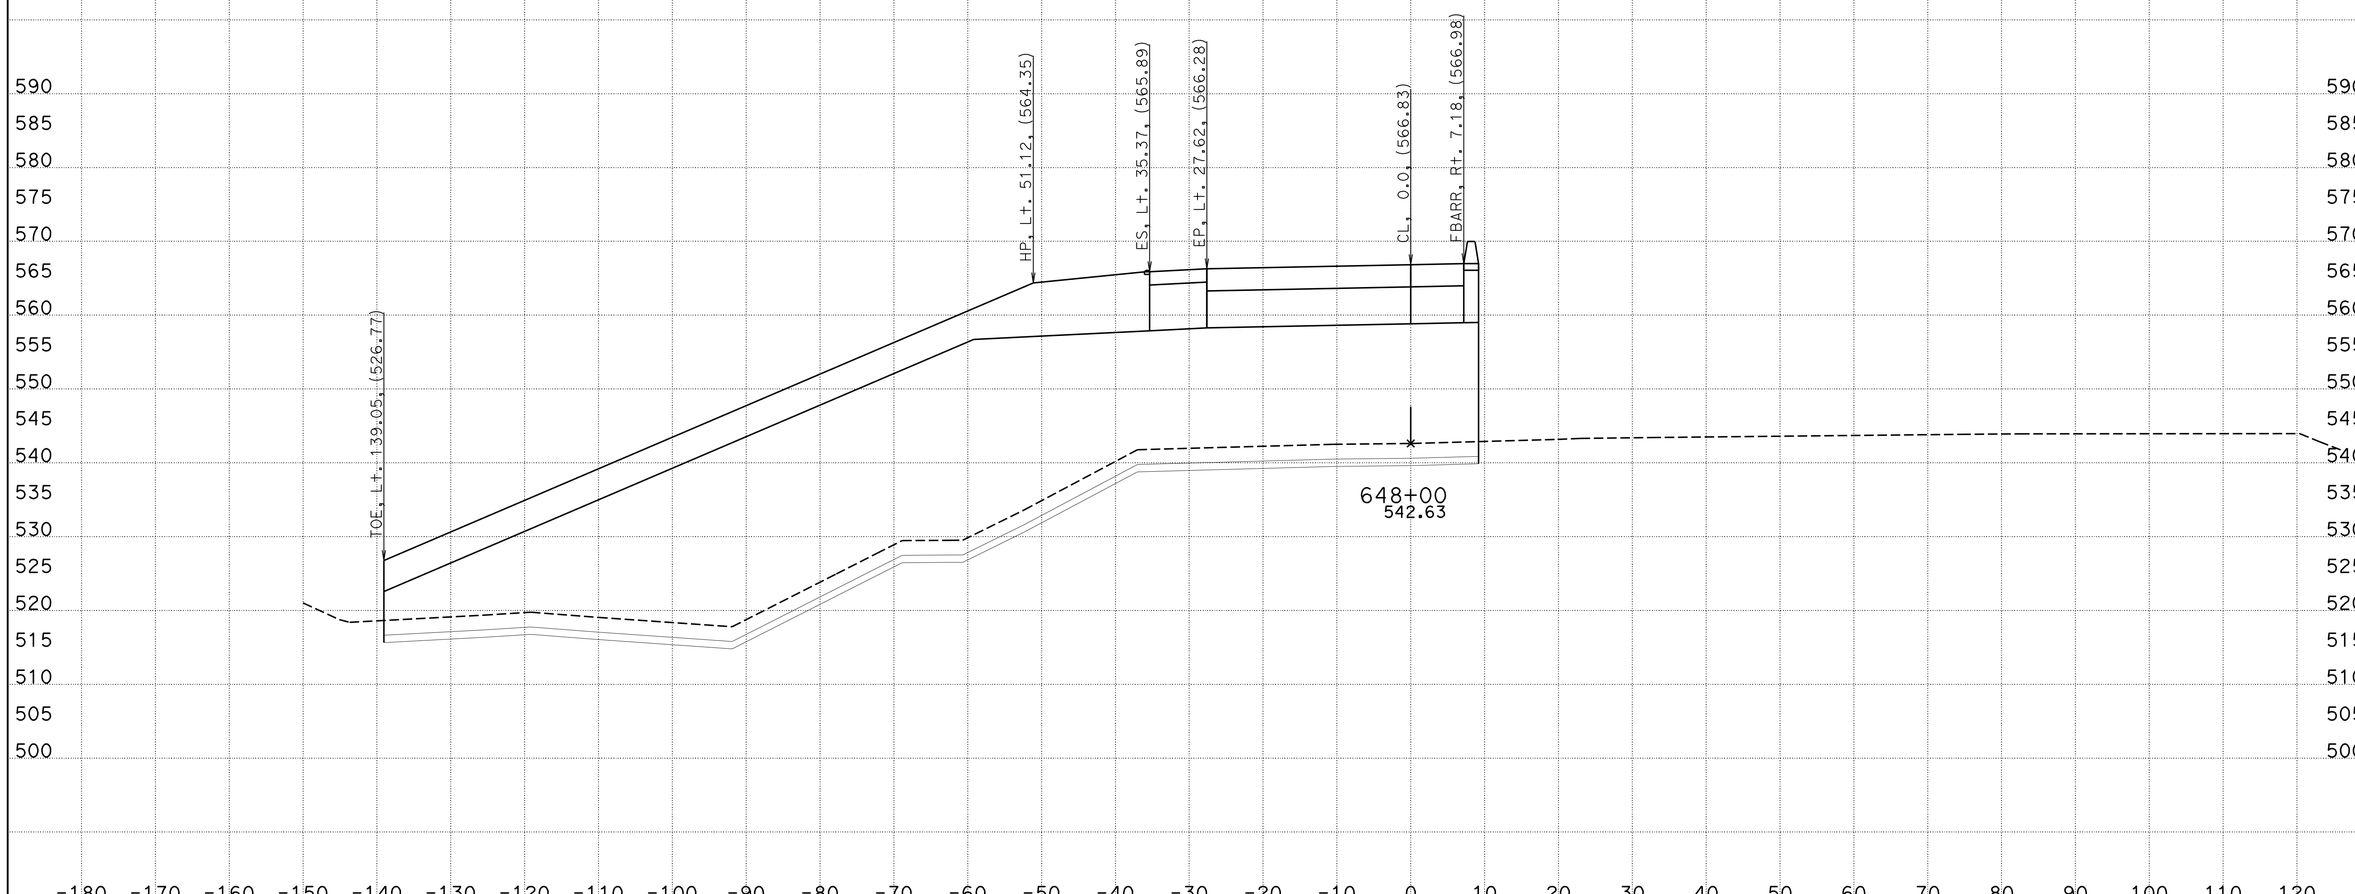

CREATED BY: WAYNE NGUYEN
DATE: 8/30/2013
KC Project: 05632 File: D:\UserData\05632\WB\EAR\wb_d.ear

CONTRACT: 05632
DIST/CO/RTE/PM: 11-SD-11/905 0.0,1.6/R9.9,R10.7
PROJECT ID: SR11/SR905

SCALE: 1" = 10' Horiz.
1" = 10' Vert.

All Dimensions are US Survey Feet

WB
CROSS SECTIONS
SHEET 56 OF 60

DESIGN STUDY ONLY

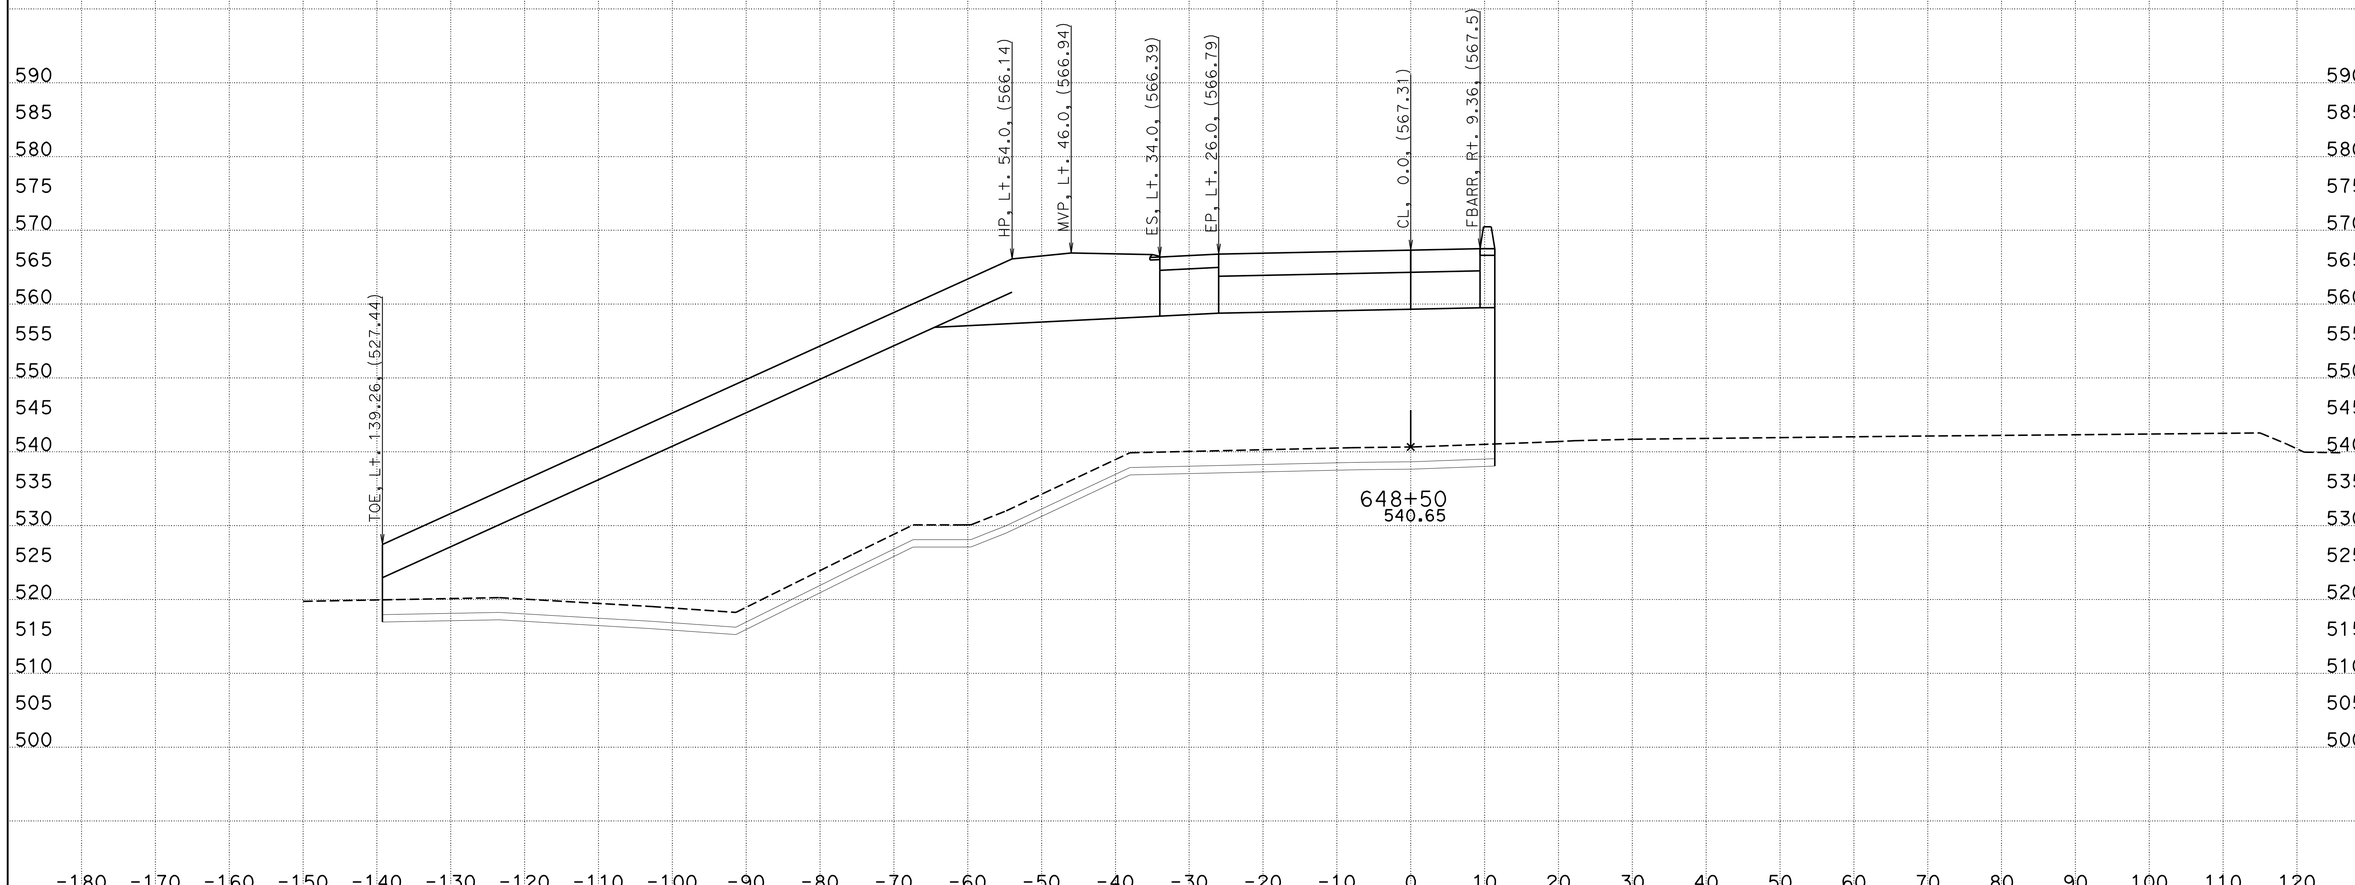

CREATED BY: WAYNE NGUYEN
DATE: 8/30/2013
KC Project: 05632 File: D:\UserData\05632\WB\EAR\wb_d.ear

CONTRACT: 05632
DIST/CO/RTE/PM: 11-SD-11/905 0.0,1.6/R9.9,R10.7
PROJECT ID: SR11/SR905

SCALE: 1" = 10' Horiz.
1" = 10' Vert.

All Dimensions are US Survey Feet

WB
CROSS SECTIONS
SHEET 57 OF 60

DESIGN STUDY ONLY

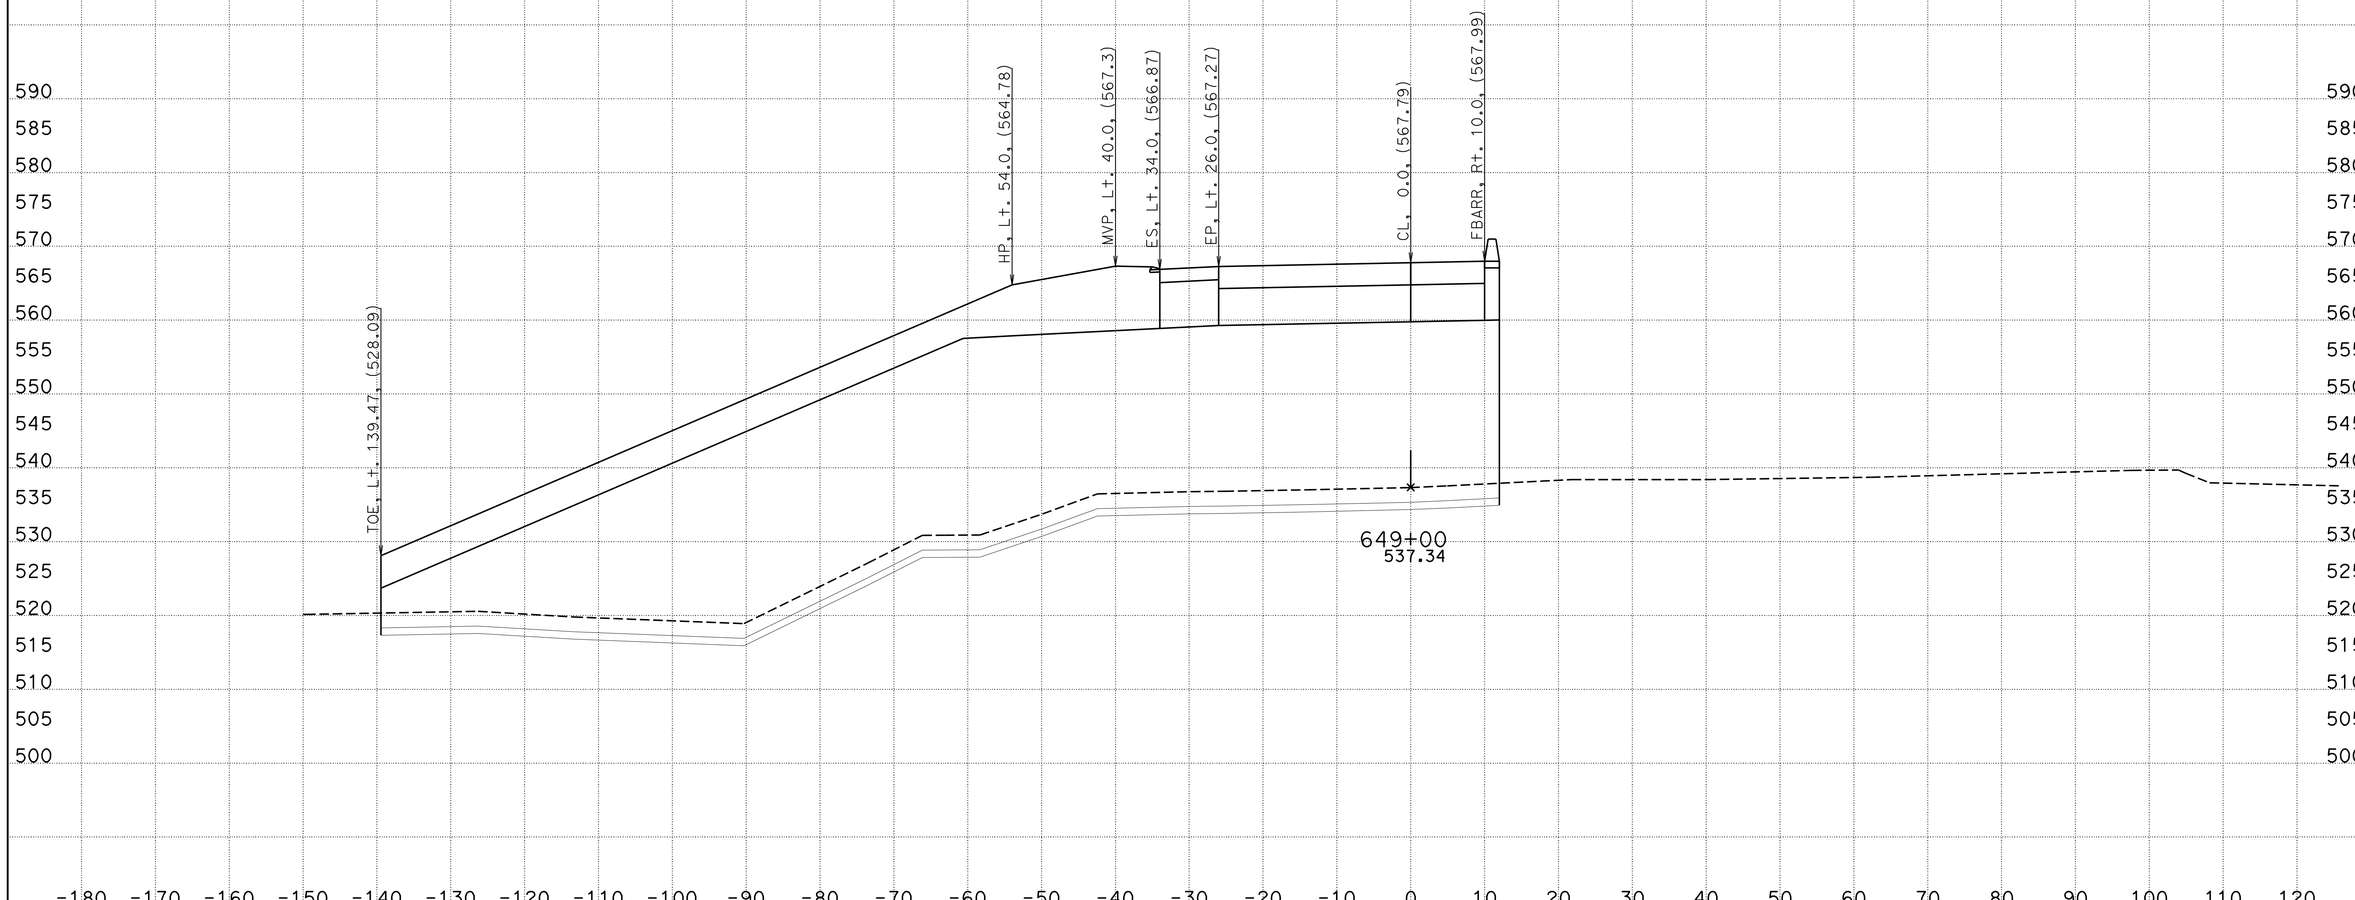

CREATED BY: WAYNE NGUYEN
DATE: 8/30/2013
KC Project: 05632 File: D:\UserData\05632\WB\EAR\wb_d.ear

CONTRACT: 05632
DIST/CO/RTE/PM: 11-SD-11/905 0.0,1.6/R9.9,R10.7
PROJECT ID: SR11/SR905

SCALE: 1" = 10' Horiz.
1" = 10' Vert.
All Dimensions are US Survey Feet

WB
CROSS SECTIONS
SHEET 58 OF 60

DESIGN STUDY ONLY

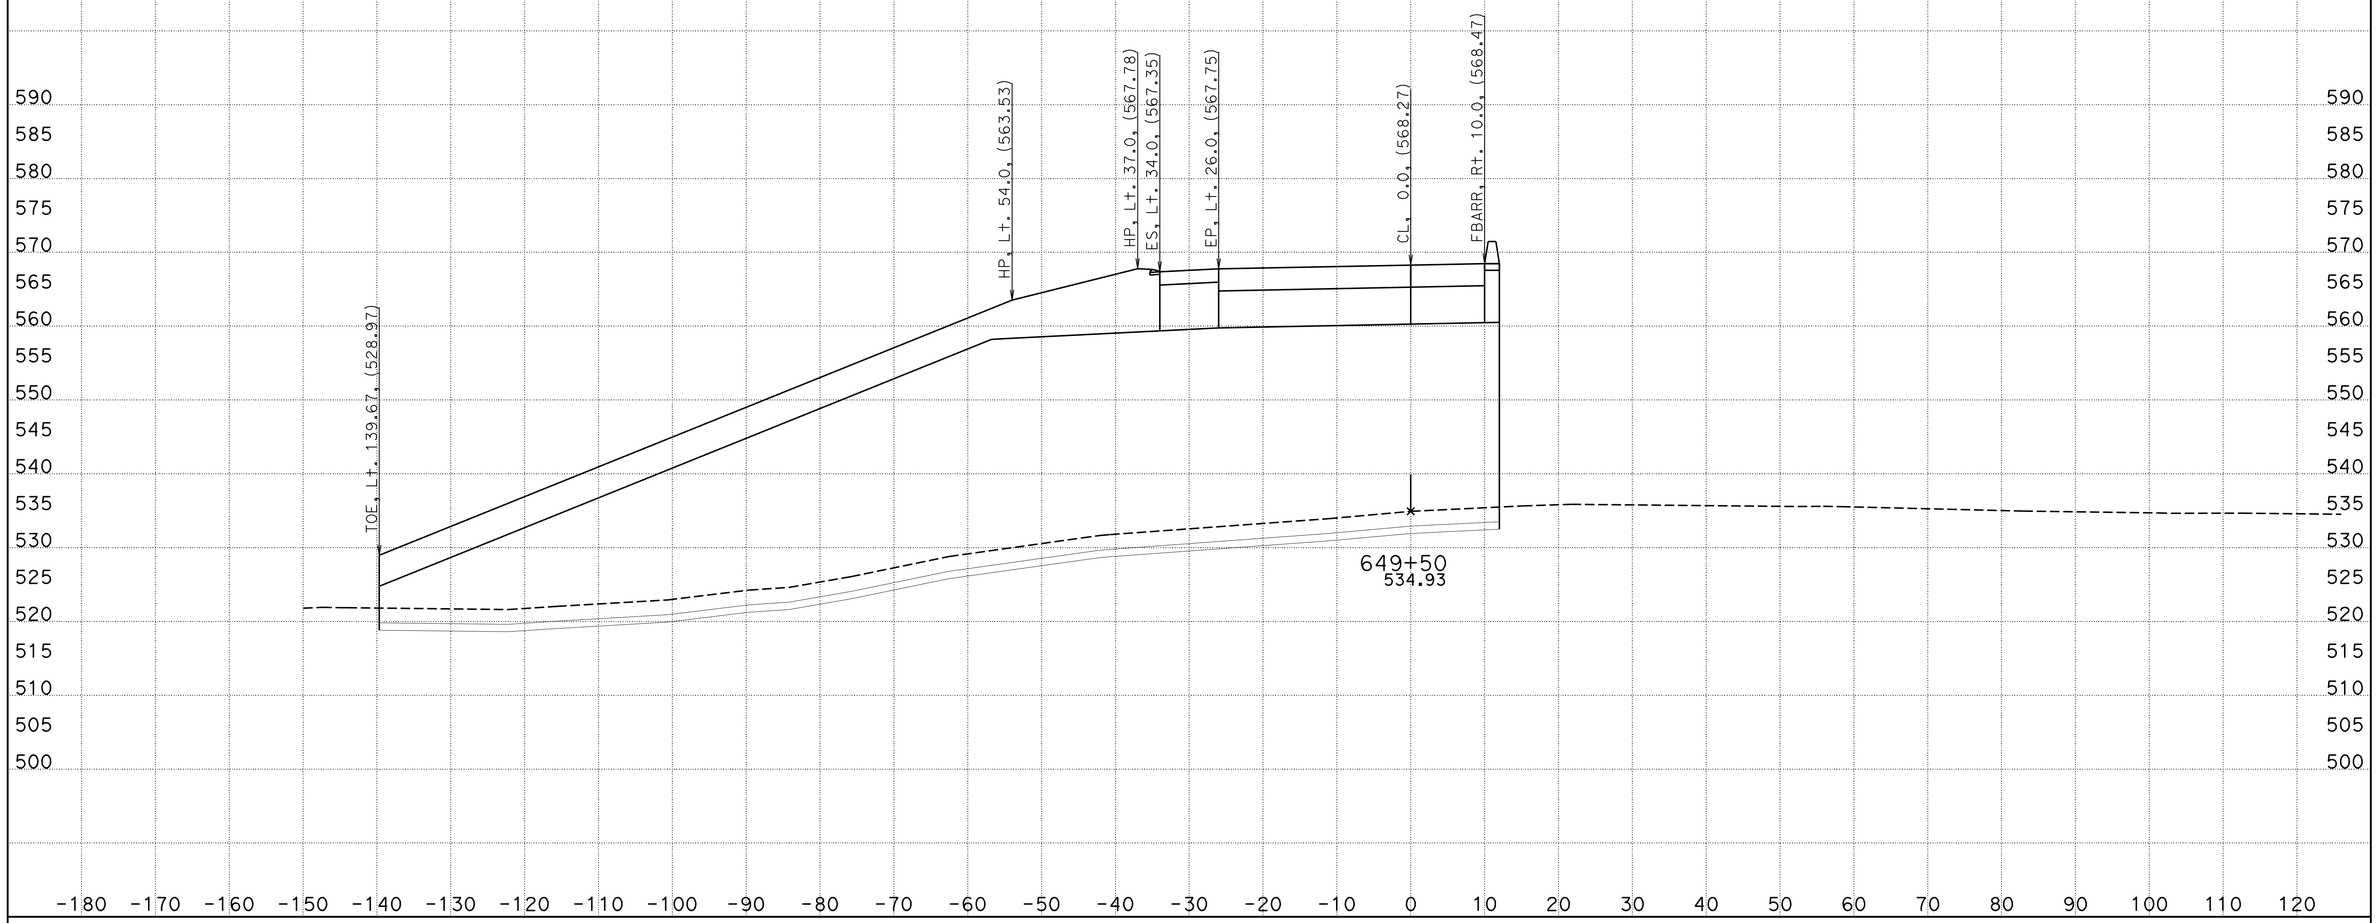

CREATED BY: WAYNE NGUYEN
DATE: 8/30/2013
KC Project: 05632 File: D:\UserData\05632\WB\EAR\wb_d.ear

CONTRACT: 05632
DIST/CO/RTE/PM: 11-SD-11/905 0.0,1.6/R9.9,R10.7
PROJECT ID: SR11/SR905

SCALE: 1" = 10' Horiz.
1" = 10' Vert.

All Dimensions are US Survey Feet

WB
CROSS SECTIONS
SHEET 59 OF 60

DESIGN STUDY ONLY

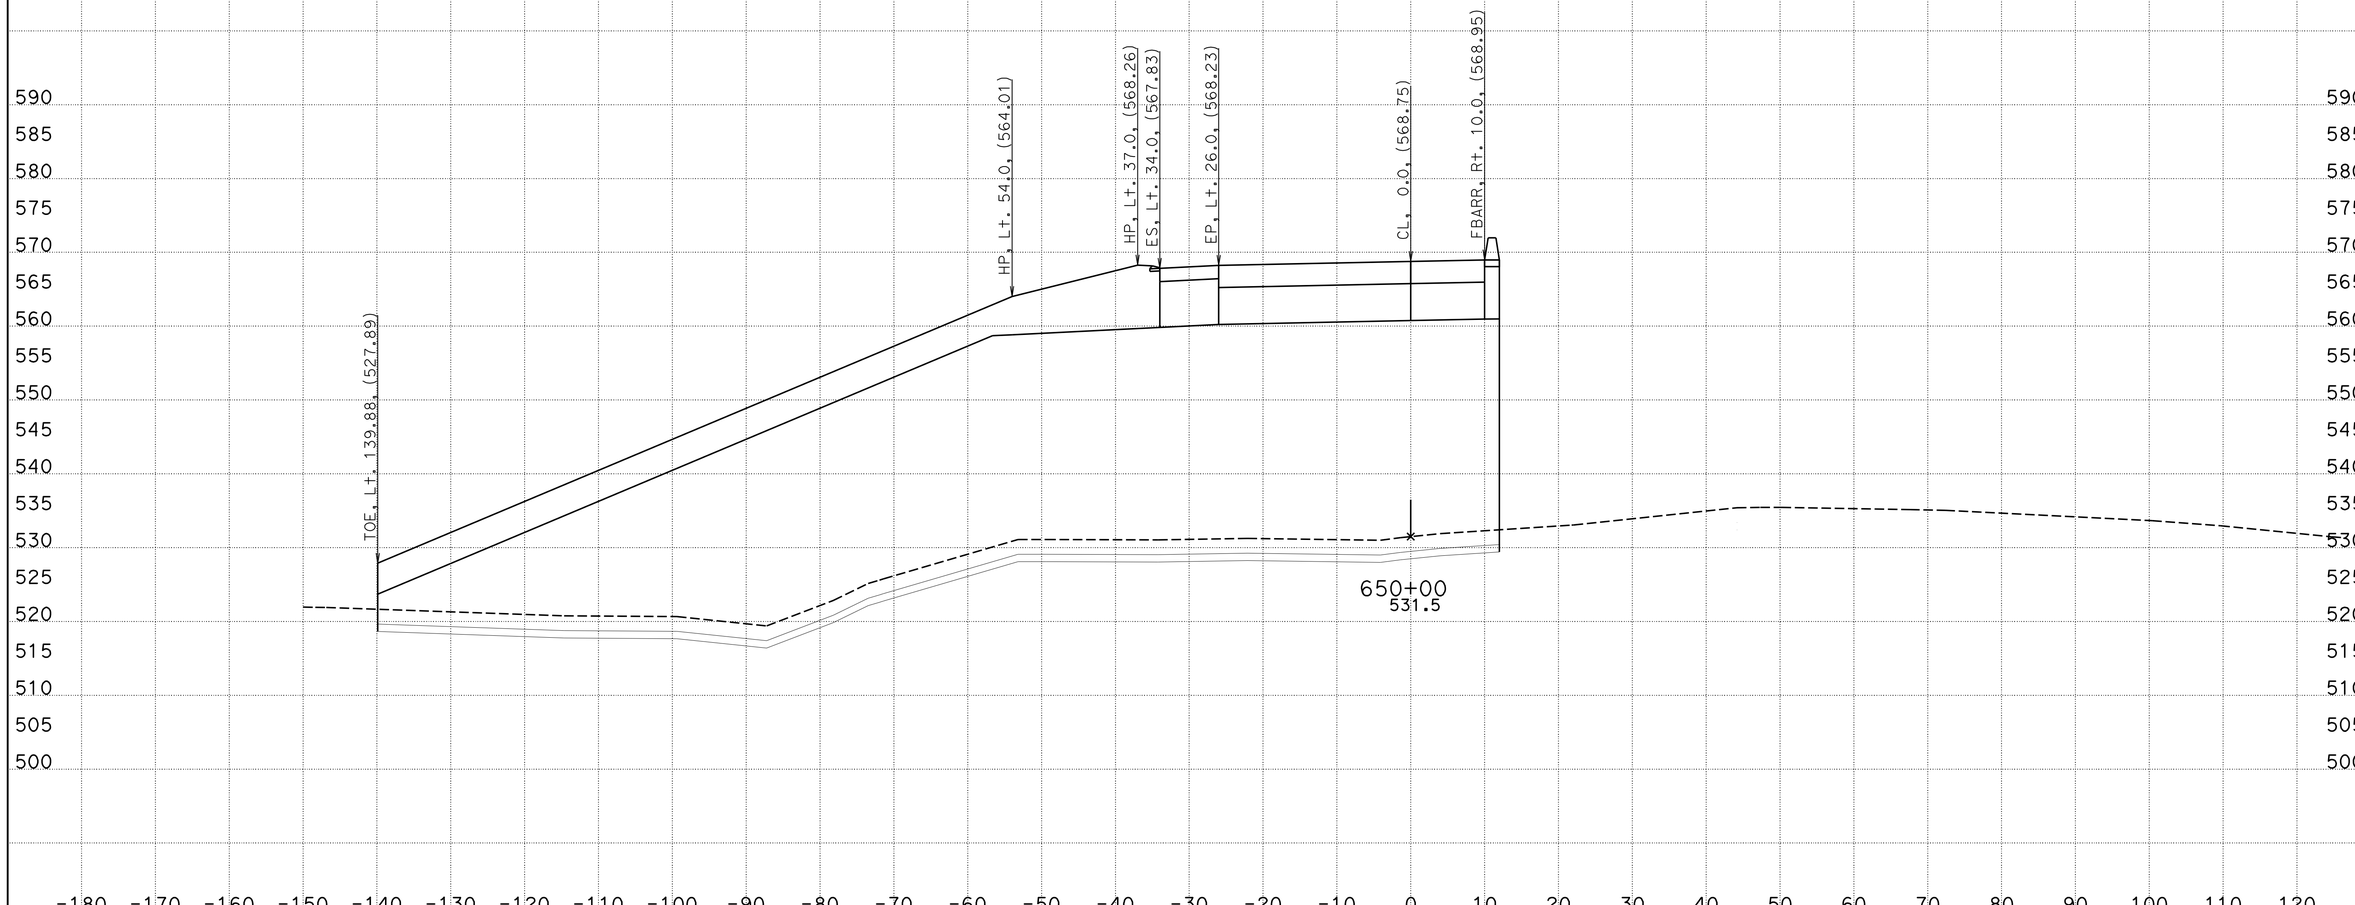

CREATED BY: WAYNE NGUYEN
DATE: 8/30/2013
KC Project: 05632 File: D:\UserData\05632\WB\EAR\wb_d.ear

CONTRACT: 05632
DIST/CO/RTE/PM: 11-SD-11/905 0.0,1.6/R9.9,R10.7
PROJECT ID: SR11/SR905

SCALE: 1" = 10' Horiz.
1" = 10' Vert.
All Dimensions are US Survey Feet

WB
CROSS SECTIONS
SHEET 60 OF 60