DIST	COUNTY	ROUTE	KILOMETER POST TOTAL PROJECT	SHEET No.	TOTAL SHEETS
11	SD	15	M21.2/M27.0		

DESIGN STUDY ONLY

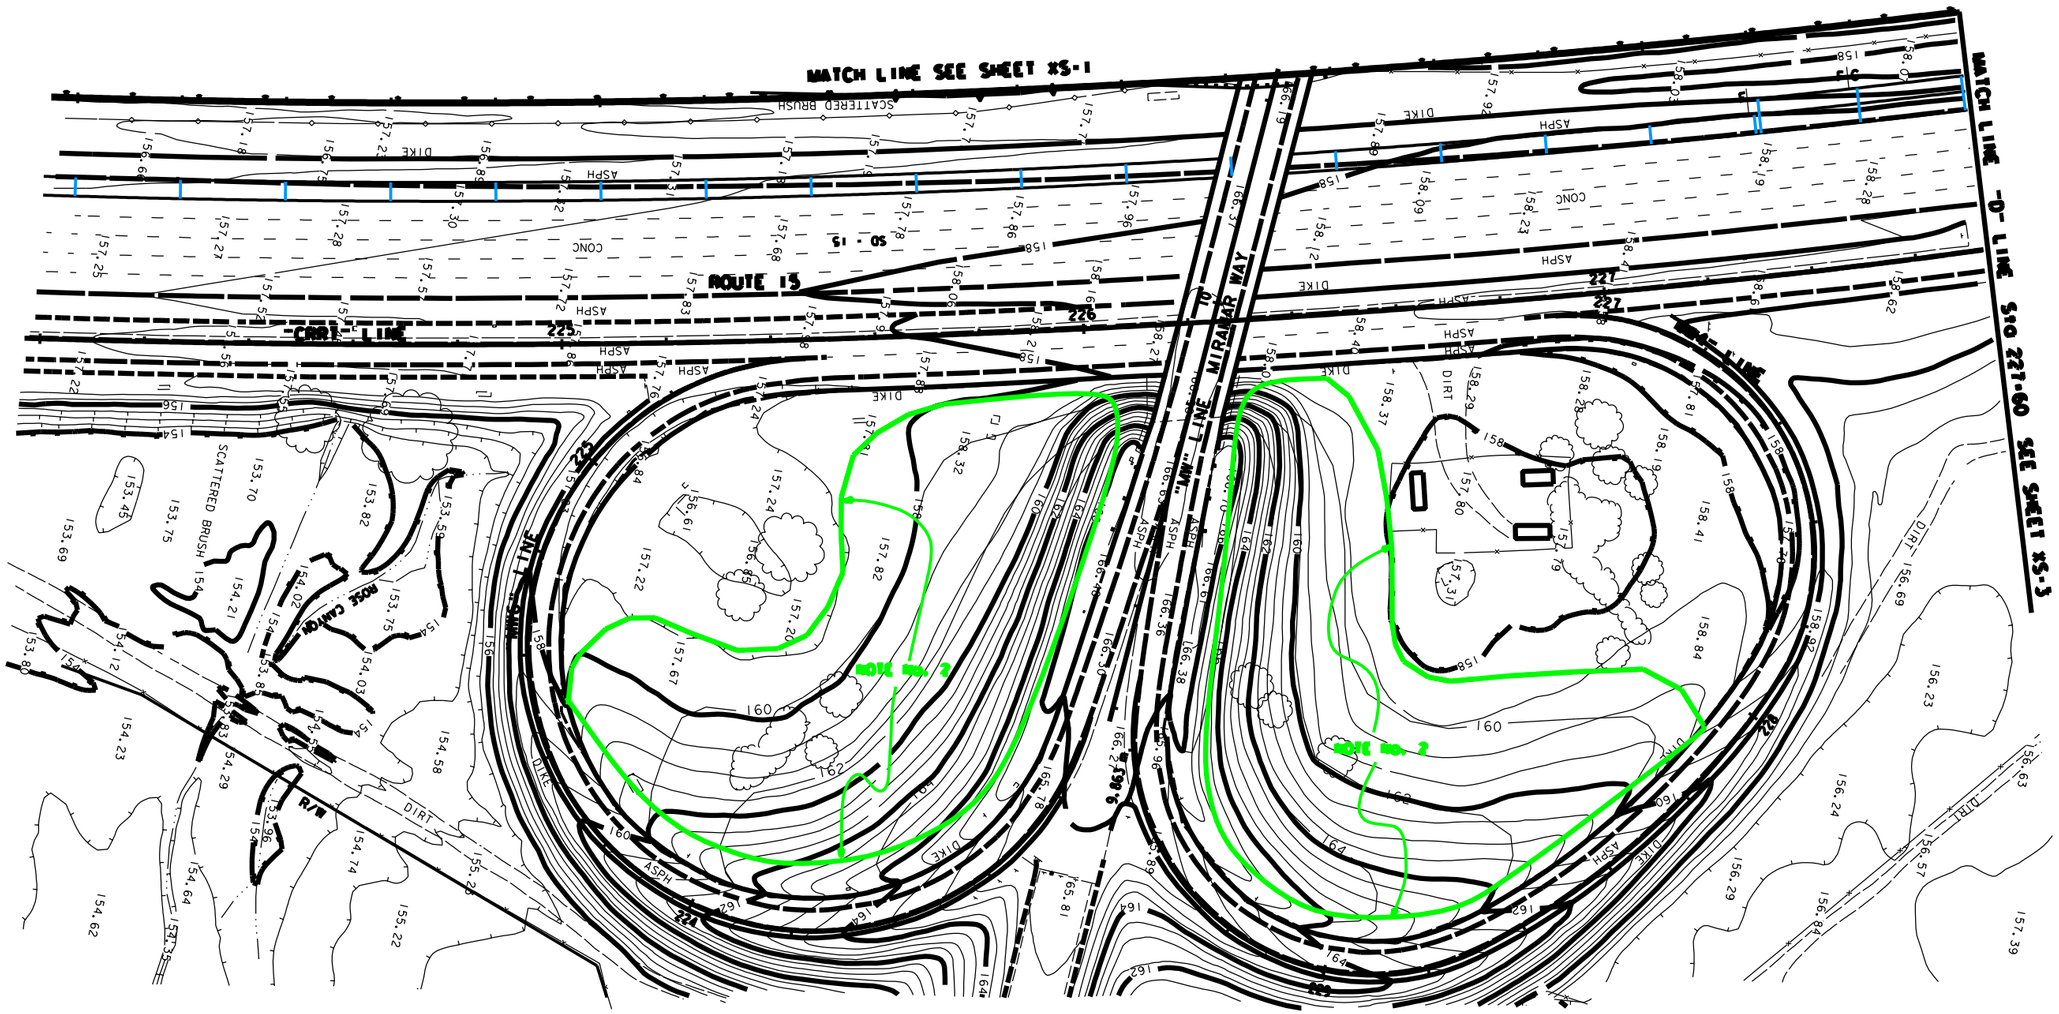

CROSS SECTION INDEX

ALL DIMENSIONS ARE IN METERS UNLESS OTHERWISE SHOWN

SCALE 1:500

XS-2

DATE	REVISED BY	DATE	REVISED BY

CALCULATED/DESIGNED BY

CHECKED BY

PROJECT ENGINEER

J. C. CORTEZ

STATE OF CALIFORNIA · DEPARTMENT OF TRANSPORTATION

Caltrans

TRAFFIC OPERATIONAL IMPROVEMENTS

FOR REDUCED PLANS ORIGINAL SCALE IS IN MILLIMETERS 0 20 40 60 80

USERNAME => $USER
DGN FILE => $REQUEST

CU 11234

EA 232601

LAST REVISION 10-31-02

DATE PLOTTED => $DATE
TIME PLOTTED => $TIME