DESIGN STUDY ONLY

DIST	COUNTY	ROUTE	KILOMETER POST TOTAL PROJECT	SHEET No.	TOTAL SHEETS
11	SD	15	M21.2/M27.0		

Metric

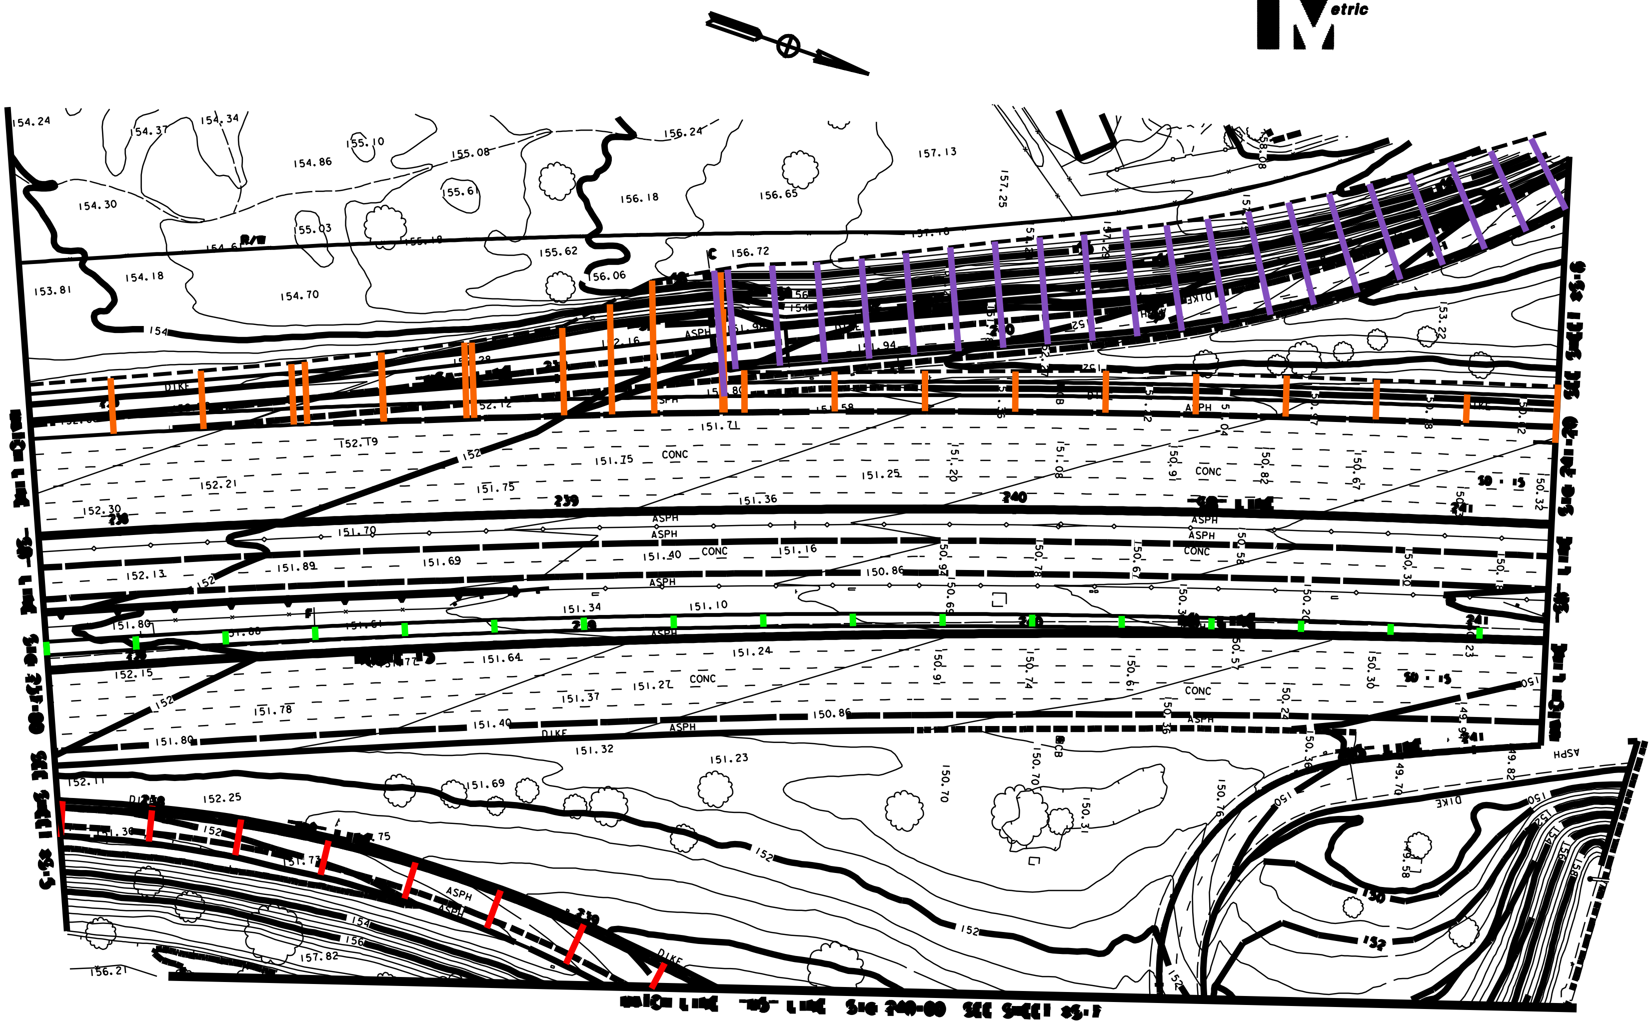

CROSS SECTION INDEX

SCALE 1:500

XS-6

ALL DIMENSIONS ARE IN METERS UNLESS OTHERWISE SHOWN

FOR REDUCED PLANS ORIGINAL SCALE IS IN MILLIMETERS

0 20 40 60 80

USERNAME => $USER
DGN FILE => $REQUEST

CU 11234

EA 232601

DATE PLOTTED => $DATE
TIME PLOTTED => $TIME

LAST REVISION 10-31-02

CALCULATED/DESIGNED BY

CHECKED BY

DATE | REVISED BY | DATE REVISED

PROJECT ENGINEER

J. C. CORTEZ

TRAFFIC OPERATIONAL IMPROVEMENTS

Caltrans