DESIGN STUDY ONLY

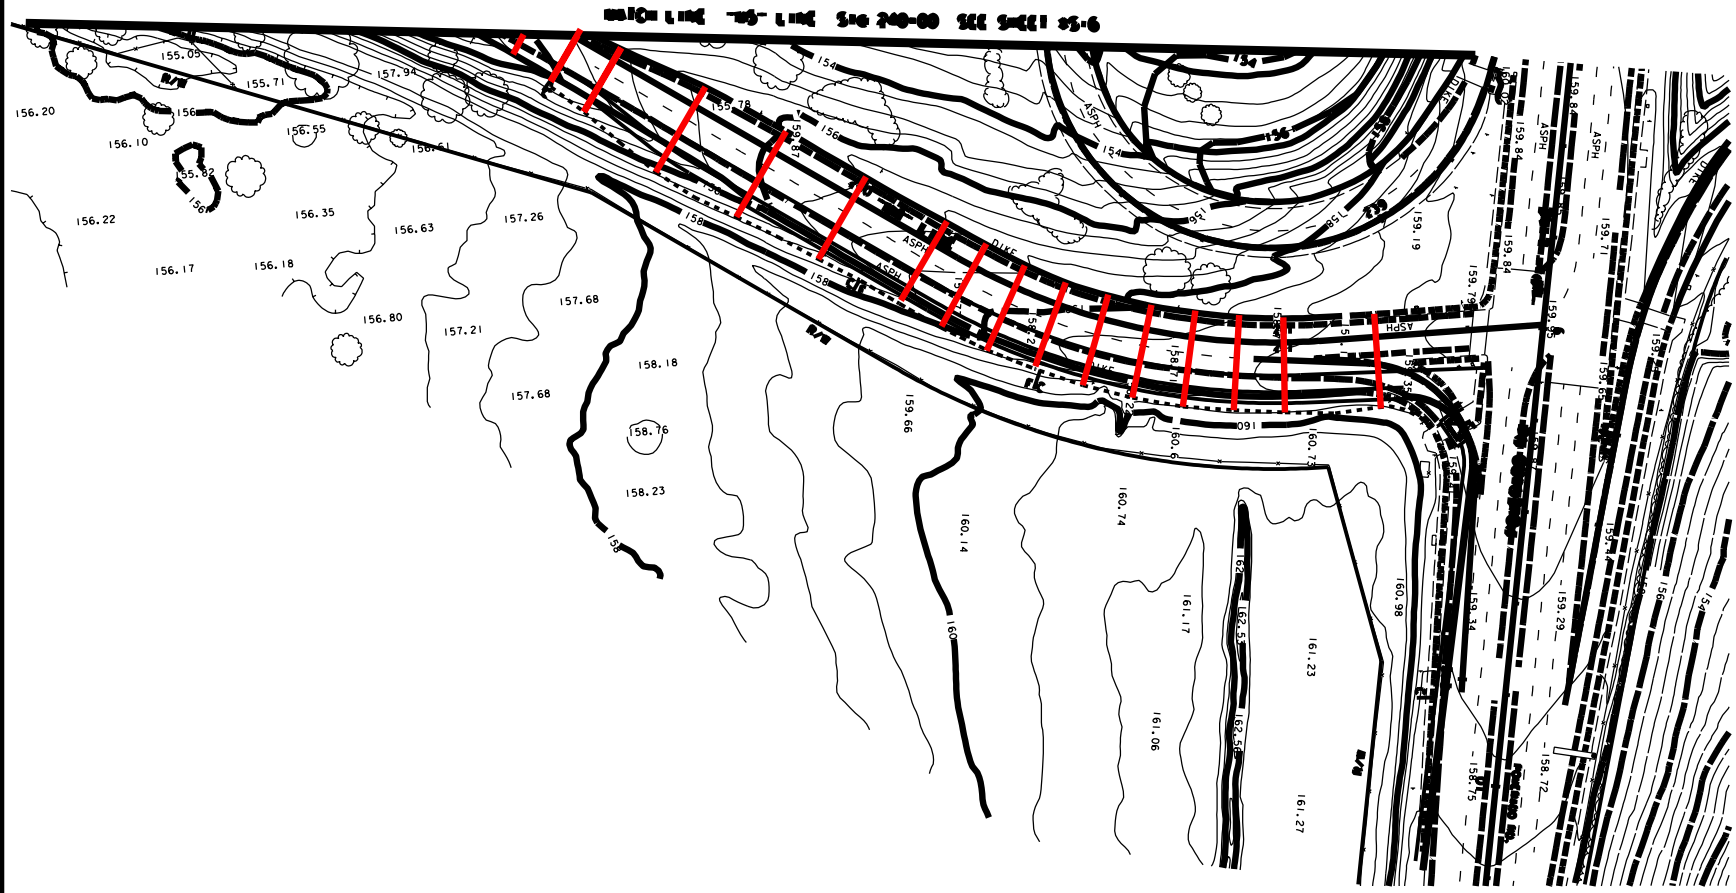

CROSS SECTION INDEX

XS-7

ALL DIMENSIONS ARE IN METERS UNLESS OTHERWISE SHOWN

SCALE 1:500

FOR REDUCED PLANS ORIGINAL SCALE IS IN MILLIMETERS 0 20 40 60 80

USERNAME => $USER
DGN FILE => $REQUEST

CU 11234

EA 232601

DATE PLOTTED => $DATE
TIME PLOTTED => $TIME

10-31-02

CALCULATED/ DESIGNED BY

CHECKED BY

DATE REVISED BY

DATE REVISED

PROJECT ENGINEER

J. C. CORTEZ

TRAFFIC OPERATIONAL IMPROVEMENTS

...\x_sec_index\b23260xs07.dgn Dec. 11, 2002 12:16:05