DIST	COUNTY	ROUTE	KILOMETER POST TOTAL PROJECT	SHEET No.	TOTAL SHEETS
11	SD	15	R21.2/R27.0		

DESIGN STUDY ONLY

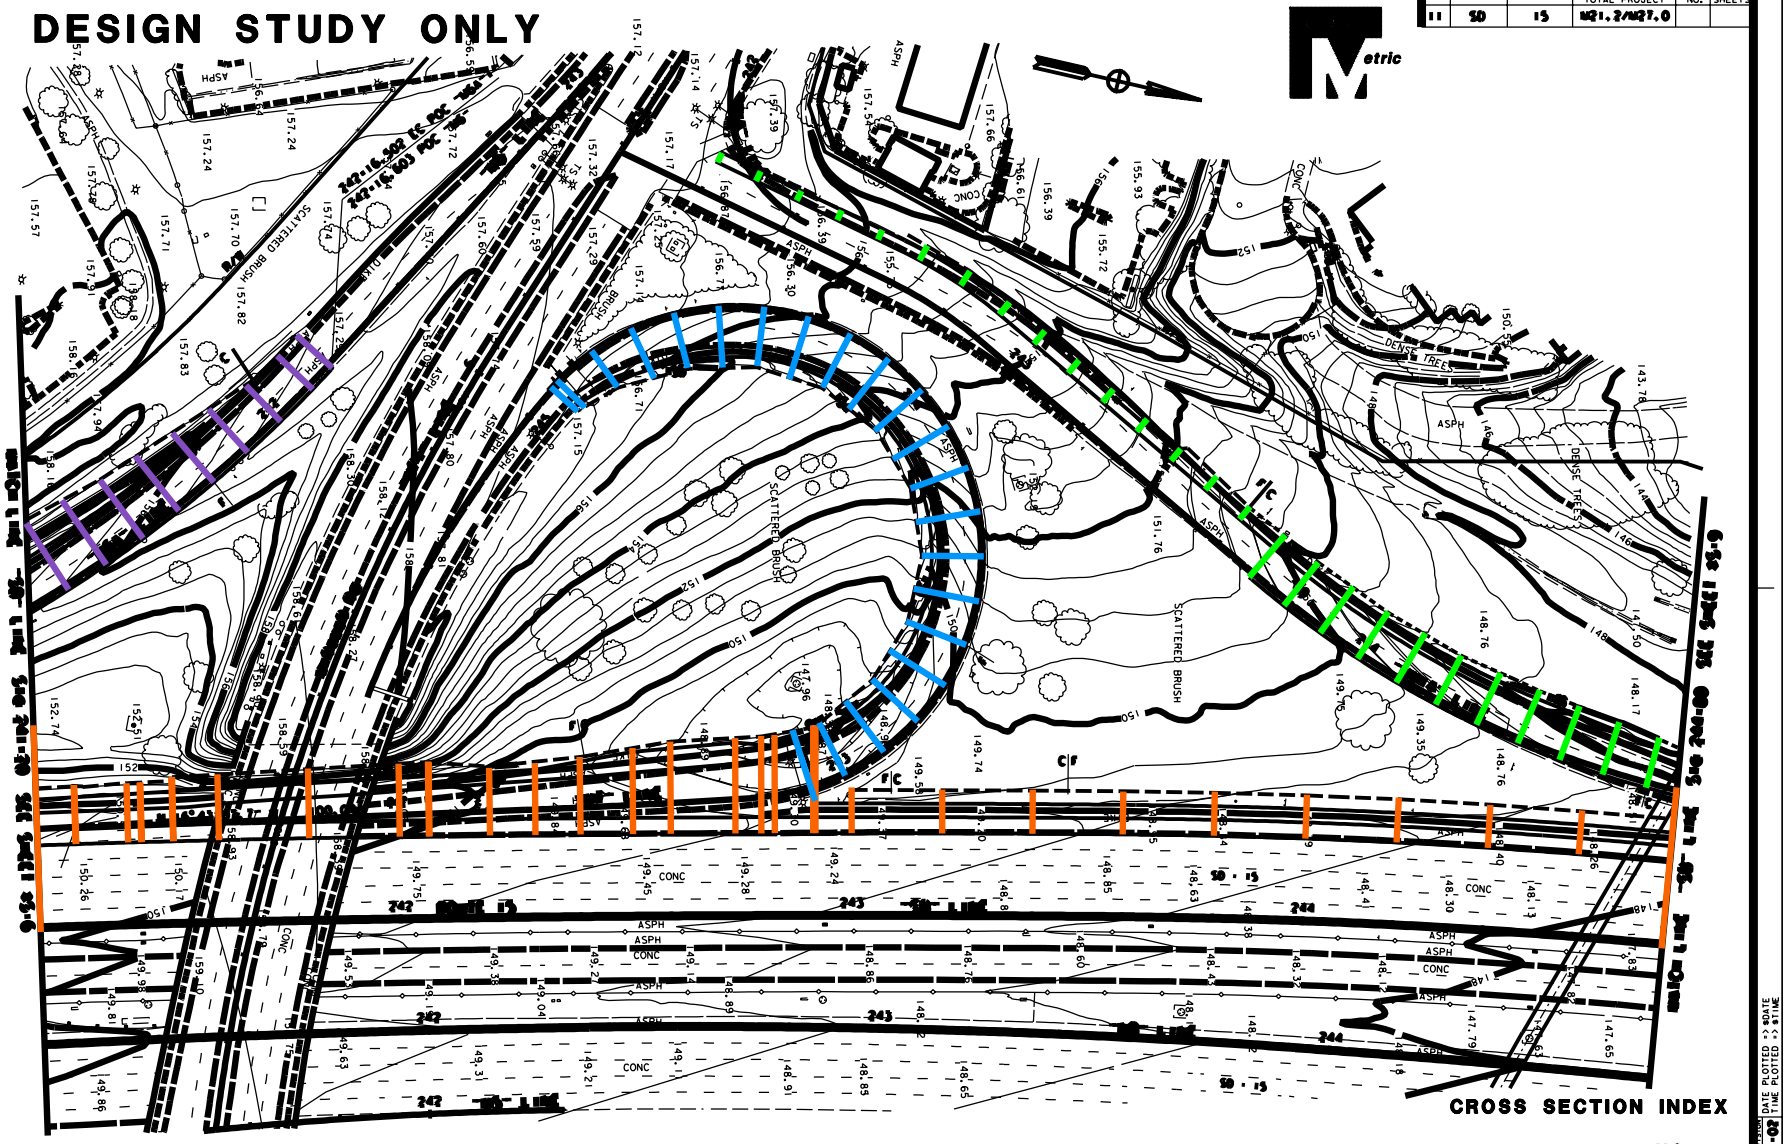

CROSS SECTION INDEX

ALL DIMENSIONS ARE IN METERS UNLESS OTHERWISE SHOWN

SCALE 1:500

XS- 8

TRAFFIC OPERATIONAL IMPROVEMENTS

PROJECT ENGINEER: J. C. CORTEZ

CALCULATED BY / DESIGNED BY / CHECKED BY

DATE REVISED BY / DATE REVISED

FOR REDUCED PLANS ORIGINAL SCALE IS IN MILLIMETERS 0 20 40 60 80

USERNAME => $USER
DGN FILE => $REQUEST

CU 11234

EA 232601

DATE PLOTTED => $DATE
TIME PLOTTED => $TIME

10-31-02