DESIGN STUDY ONLY

DIST	COUNTY	ROUTE	KILOMETER POST TOTAL PROJECT	SHEET NO.	TOTAL SHEETS
11	SD	15	M21.2/M27.0		

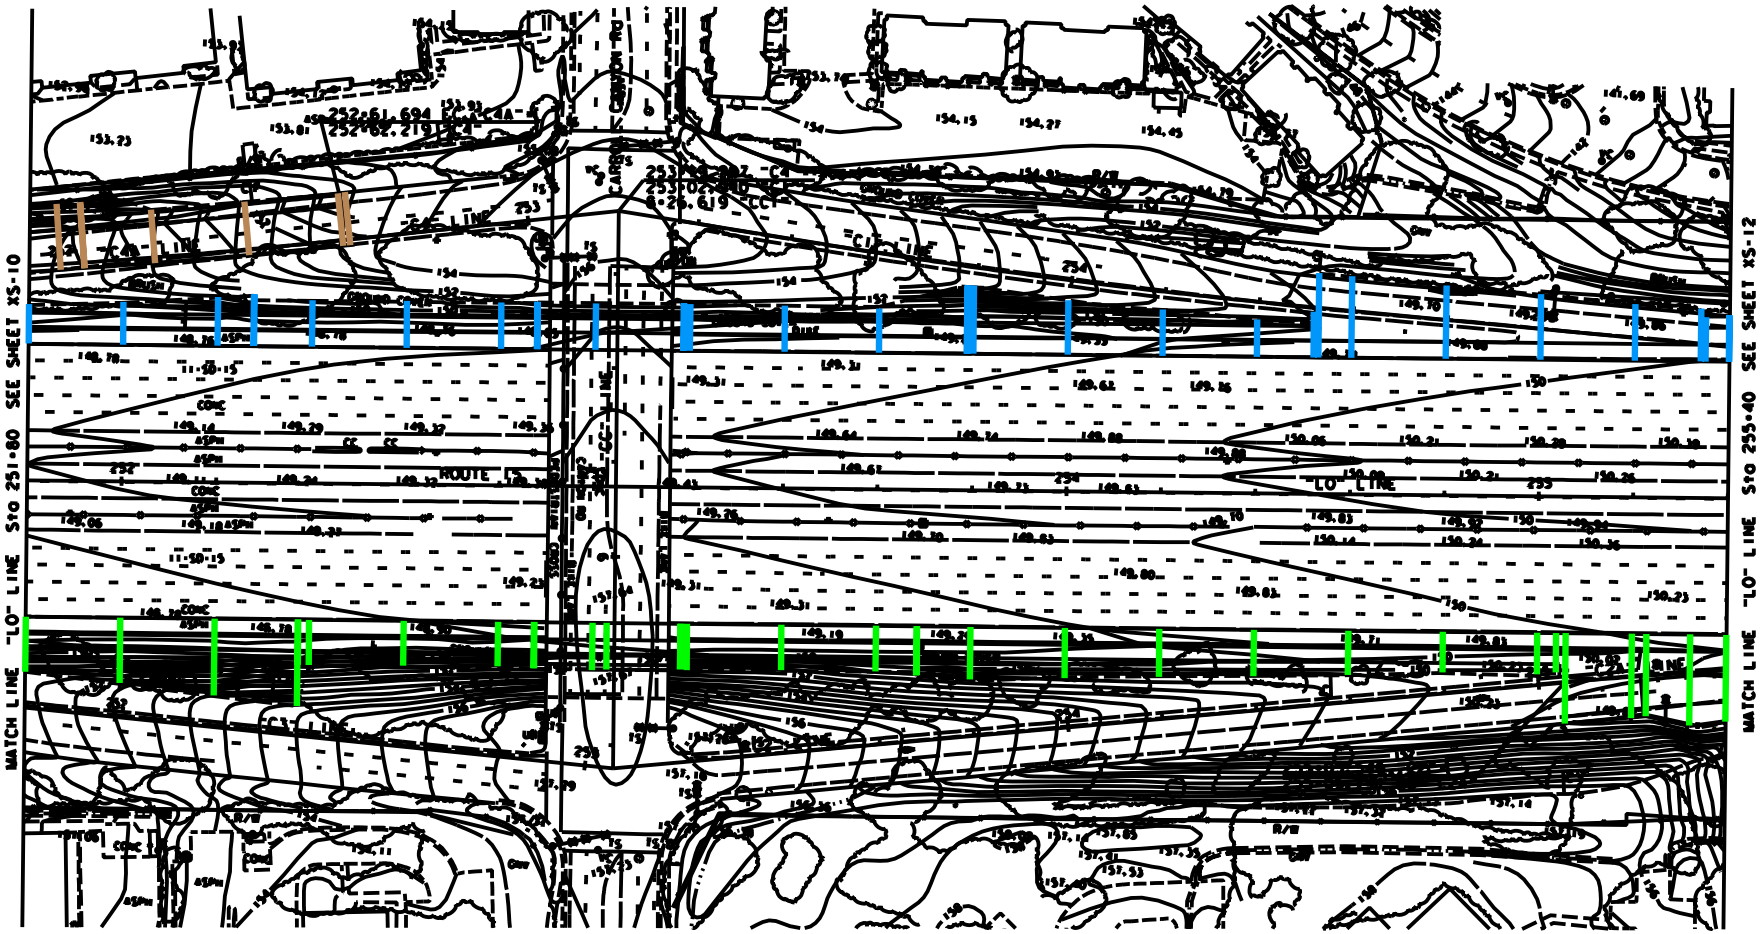

CROSS SECTION INDEX

ALL DIMENSIONS ARE IN METERS UNLESS OTHERWISE SHOWN

SCALE 1:500

XS-11

FOR REDUCED PLANS ORIGINAL SCALE IS IN MILLIMETERS 0 20 40 60 80

USERNAME :: USER
DGN FILE :: DRCHEST

CU 11234

EA 232601

STATE OF CALIFORNIA - DEPARTMENT OF TRANSPORTATION
Caltrans TRAFFIC OPERATIONAL IMPROVEMENTS

PROJECT ENGINEER J. C. CORTEZ

CALCULATED/DESIGNED BY
CHECKED BY

DATE REVISED BY
DATE REVISED

10-31-02

...\x_sec_index\b23260xs11.dgn Dec. 11, 2002 12:20:11