DIST	COUNTY	ROUTE	KILOMETER POST TOTAL PROJECT	SHEET NO.	TOTAL SHEETS
11	SD	15	R21.2/R27.0		

DESIGN STUDY ONLY

Metric

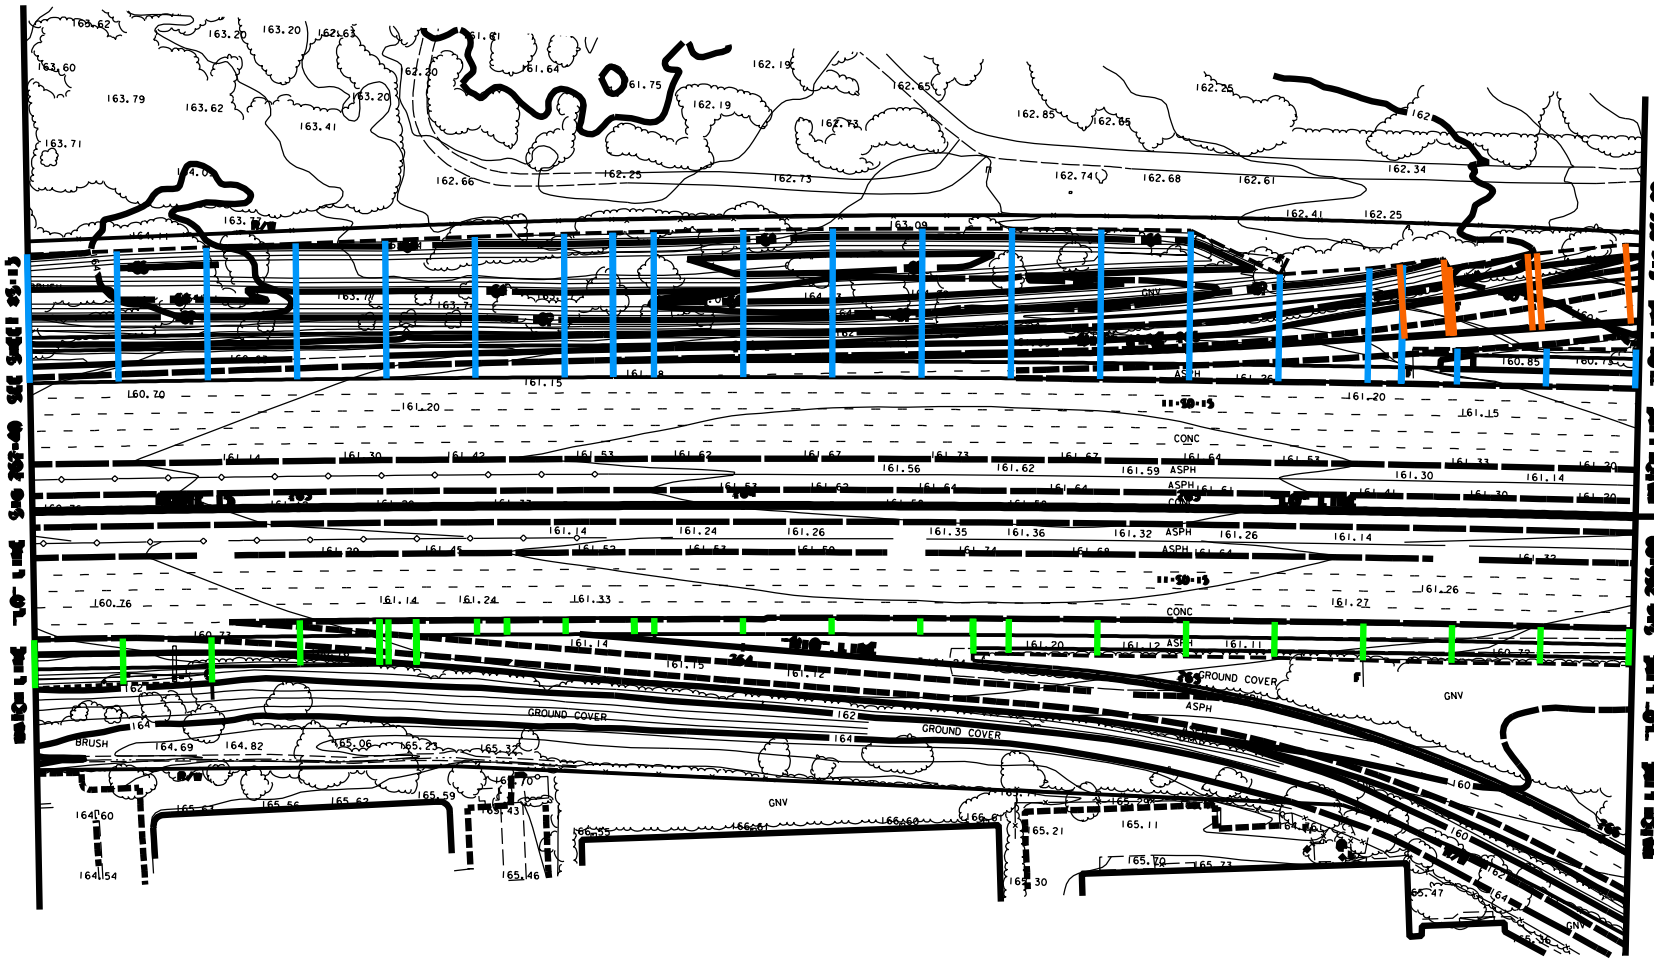

CROSS SECTION INDEX

ALL DIMENSIONS ARE IN METERS UNLESS OTHERWISE SHOWN

SCALE 1:500

XS-14

DATE REVISED BY	DATE REVISED
CALCULATED/DESIGNED BY	CHECKED BY
PROJECT ENGINEER	J. C. CORTEZ
TRAFFIC OPERATIONAL IMPROVEMENTS	

DATE PLOTTED => $DATE
TIME PLOTTED => $TIME

10-31-02

FOR REDUCED PLANS GRAPHIC SCALE IS IN SMALL METERS

0 20 40 60 80

USERNAME => $USER
DGN FILE => $REQUEST

CU 11234

EA 232601

...\x_sec_index\b23260xs14.dgn Dec. 11, 2002 12:22:06