DIST	COUNTY	ROUTE	KILOMETER POST TOTAL PROJECT	SHEET No.	TOTAL SHEETS
11	SD	15	R21.2/R27.0		

DESIGN STUDY ONLY

Metric

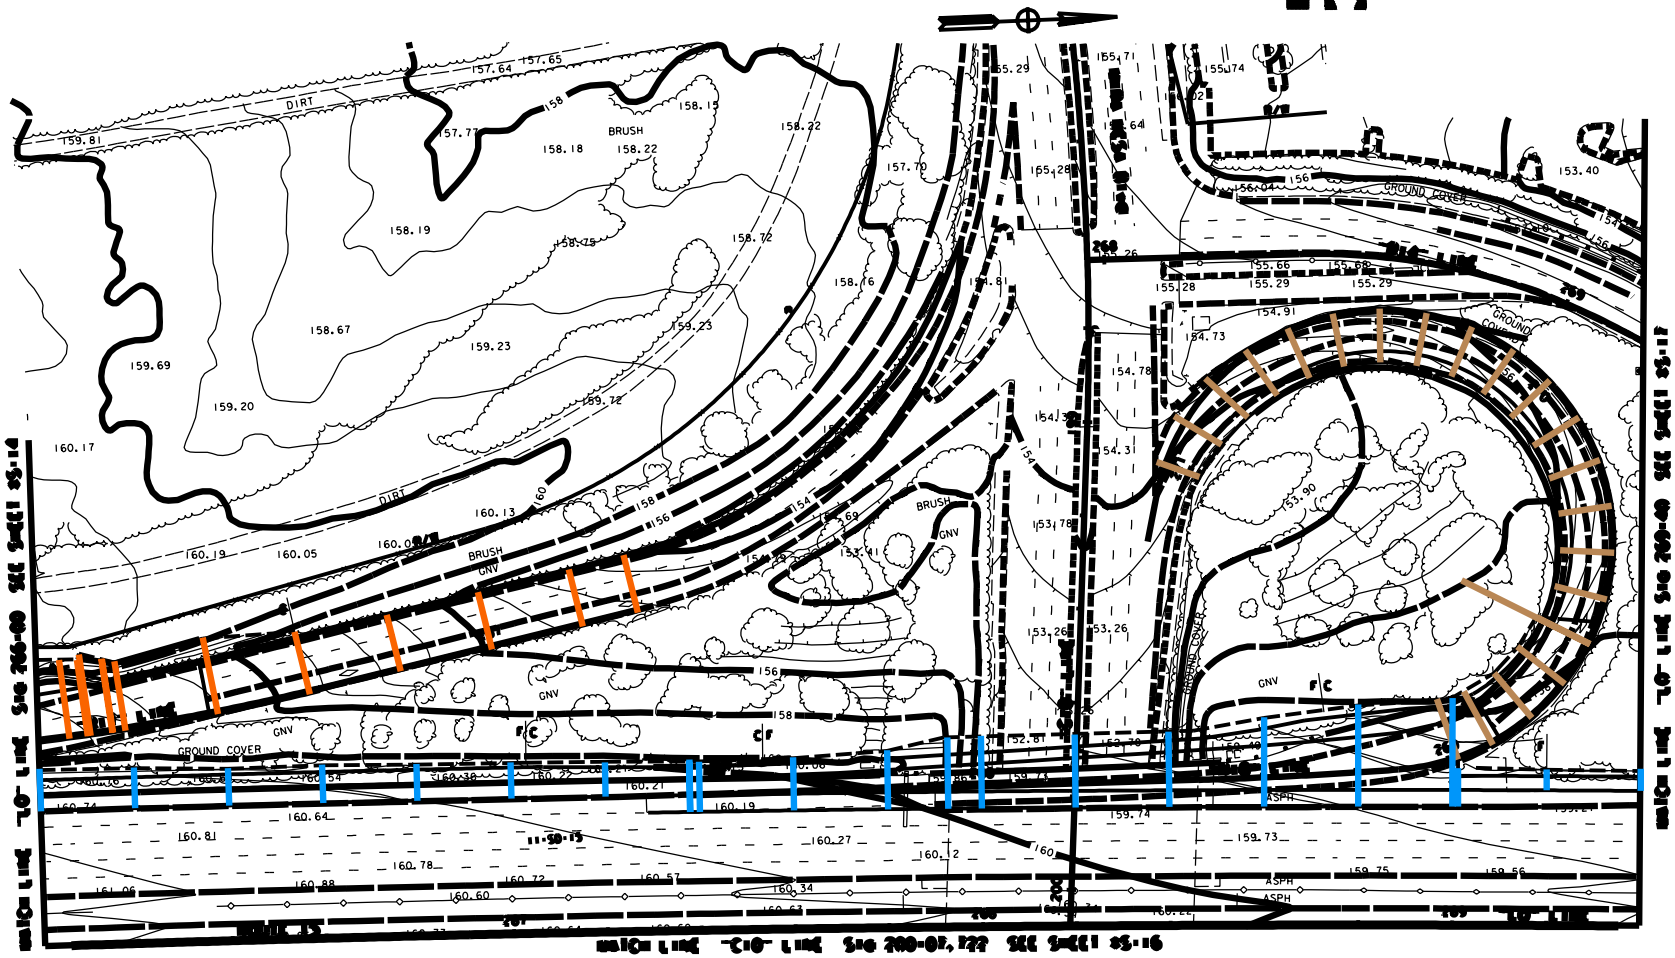

CROSS SECTION INDEX

ALL DIMENSIONS ARE IN METERS UNLESS OTHERWISE SHOWN

SCALE 1:500

XS- 15

PROJECT ENGINEER: J. C. CORTEZ

TRAFFIC OPERATIONAL IMPROVEMENTS

CALCULATED/DESIGNED BY

CHECKED BY

DATE REVISED BY

DATE REVISED

FOR REDUCED PLANS ORIGINAL SCALE IS IN MILLIMETERS 0 20 40 60 80

USERNAME => $USER
DGN FILE => $REQUEST

CU 11234

EA 232601

DATE PLOTTED => $DATE
TIME PLOTTED => $TIME

10-31-02

...\x_sec_index\b23260xs15.dgn Dec. 11, 2002 12:22:35