DESIGN STUDY ONLY

DIST	COUNTY	ROUTE	KILOMETER POST TOTAL PROJECT	SHEET No.	TOTAL SHEETS
11	SD	15	M21.2/M27.0		

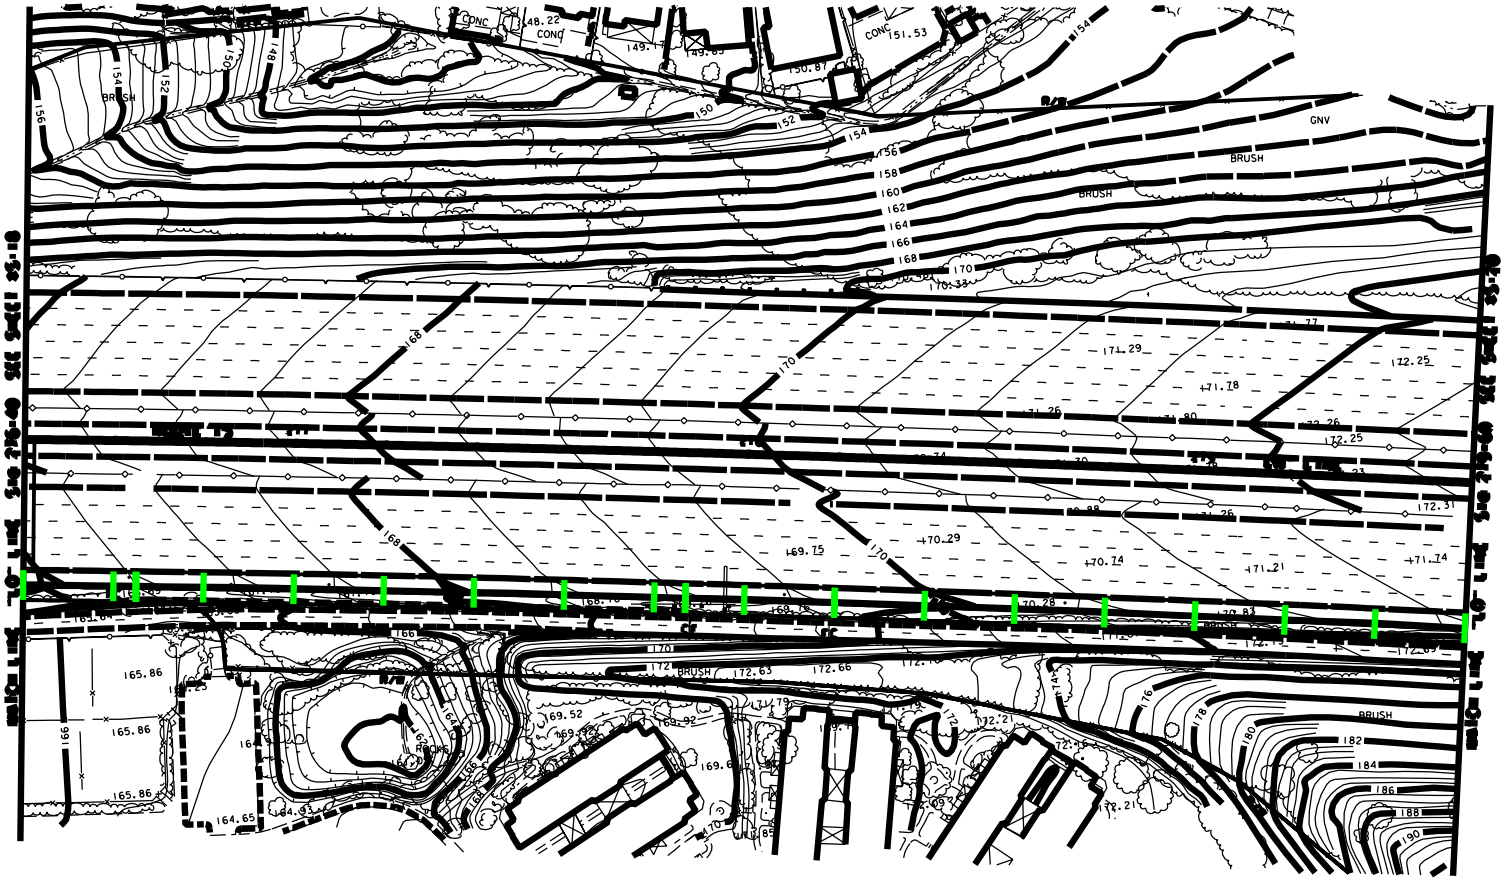

CROSS SECTION INDEX

ALL DIMENSIONS ARE IN METERS UNLESS OTHERWISE SHOWN

SCALE 1:500

XS- 19

FOR REDUCED PLANS ORIGINAL SCALE IS IN MILLIMETERS

0 20 40 60 80

USERNAME => $USER
DGN FILE => $REQUEST

CU 11234

EA 232601

10-31-02

DATE PLOTTED => $DATE
TIME PLOTTED => $TIME

CALCULATED/DESIGNED BY
CHECKED BY
DATE REVISED BY
DATE REVISED

PROJECT ENGINEER
J. C. CORTEZ

TRAFFIC OPERATIONAL IMPROVEMENTS

...\x_sec_index\b23260xs19.dgn Dec. 11, 2002 12:24:39