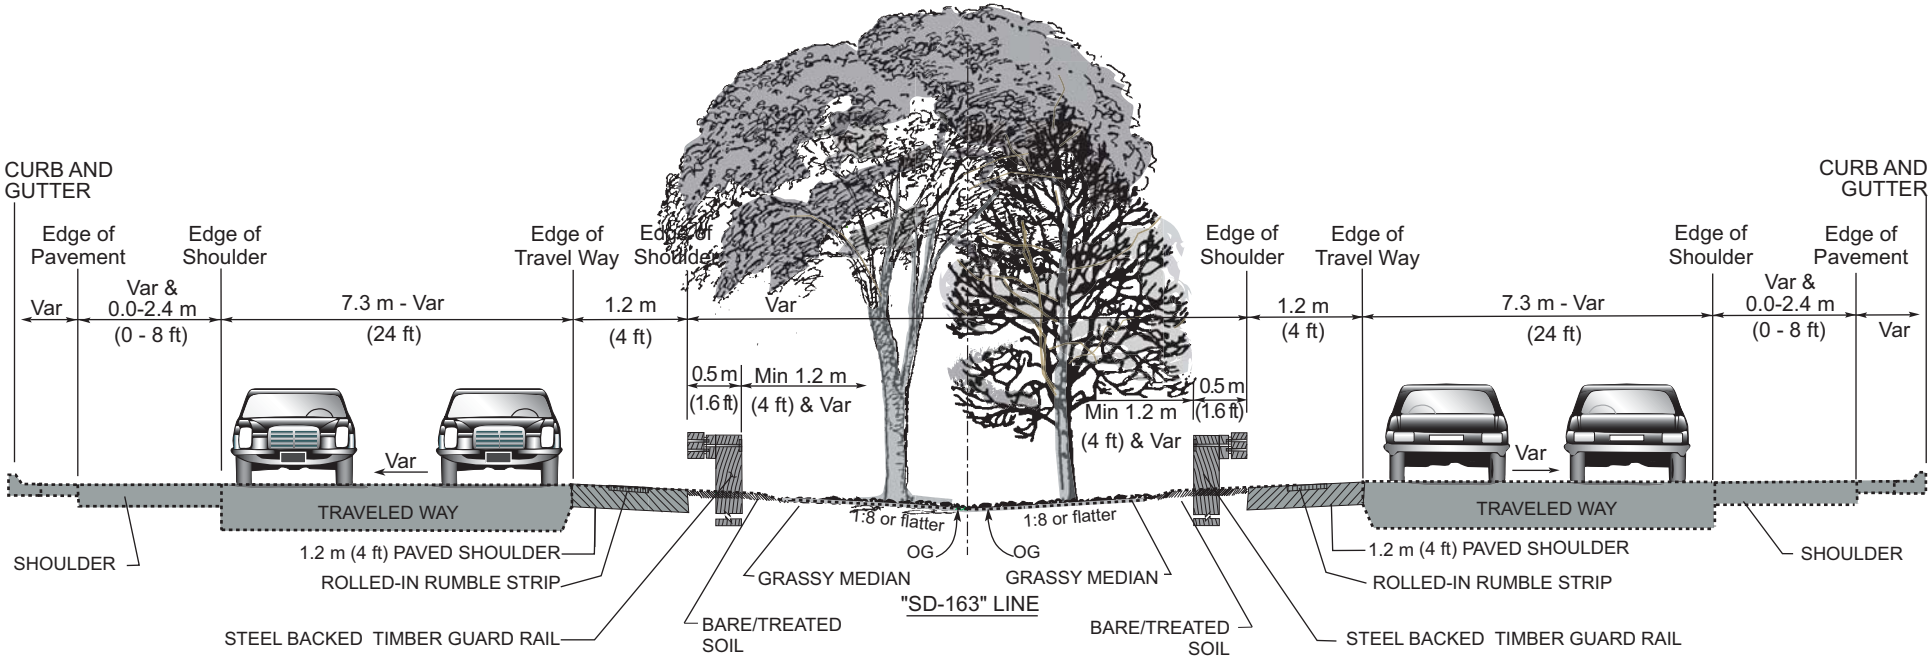

FIGURE 10

1.2 METER (4 FEET) MEDIAN BARRIER PLACEMENT WITH PAVING ONLY AND CROSS SECTION