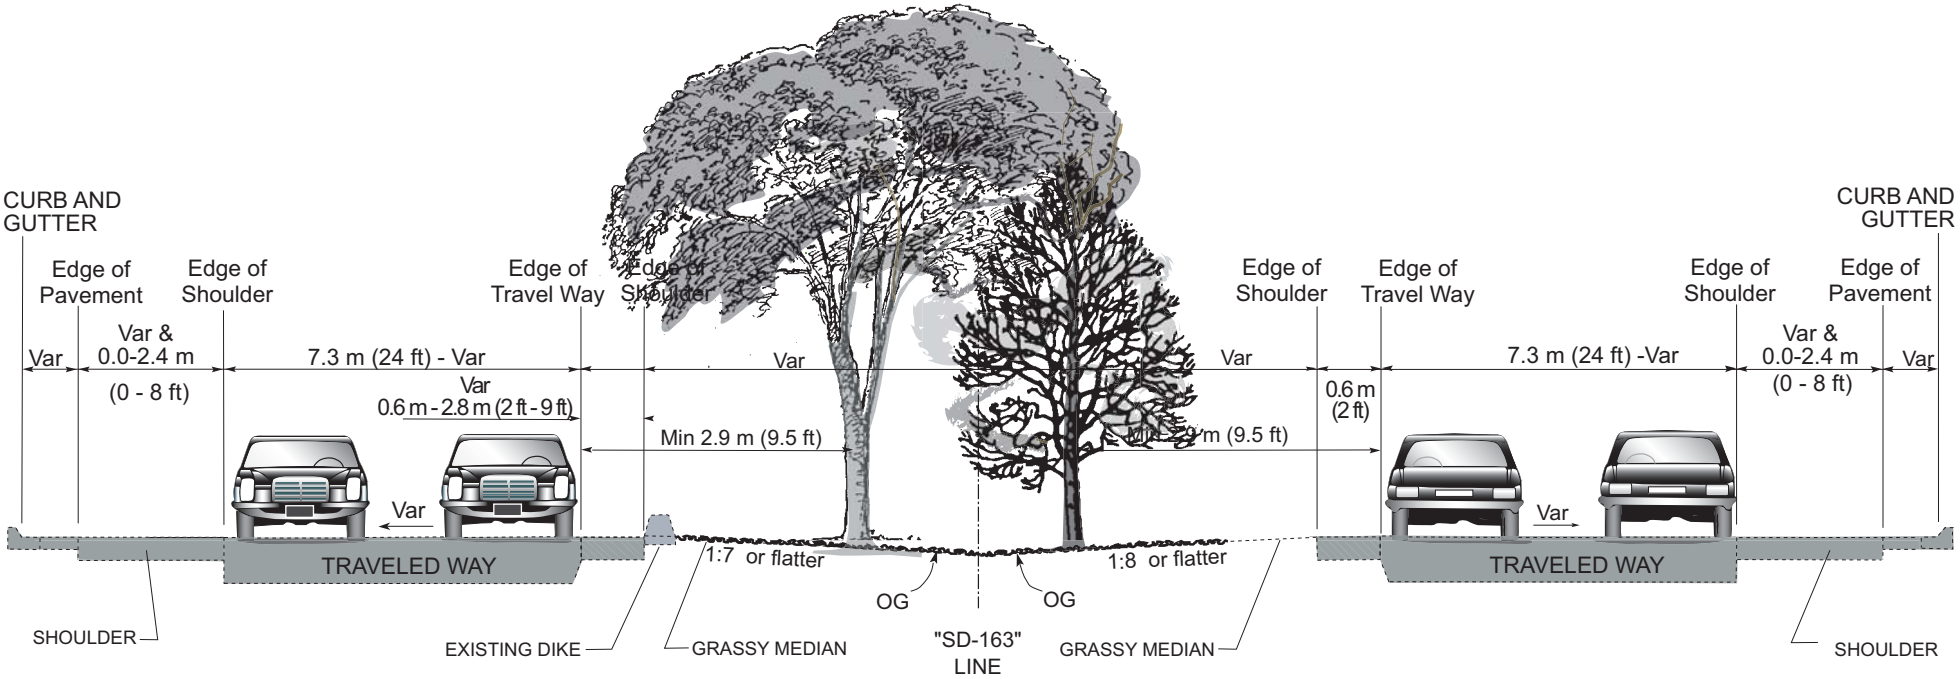

FIGURE 7

EXISTING MEDIAN SHOULDER AND CROSS-SECTION