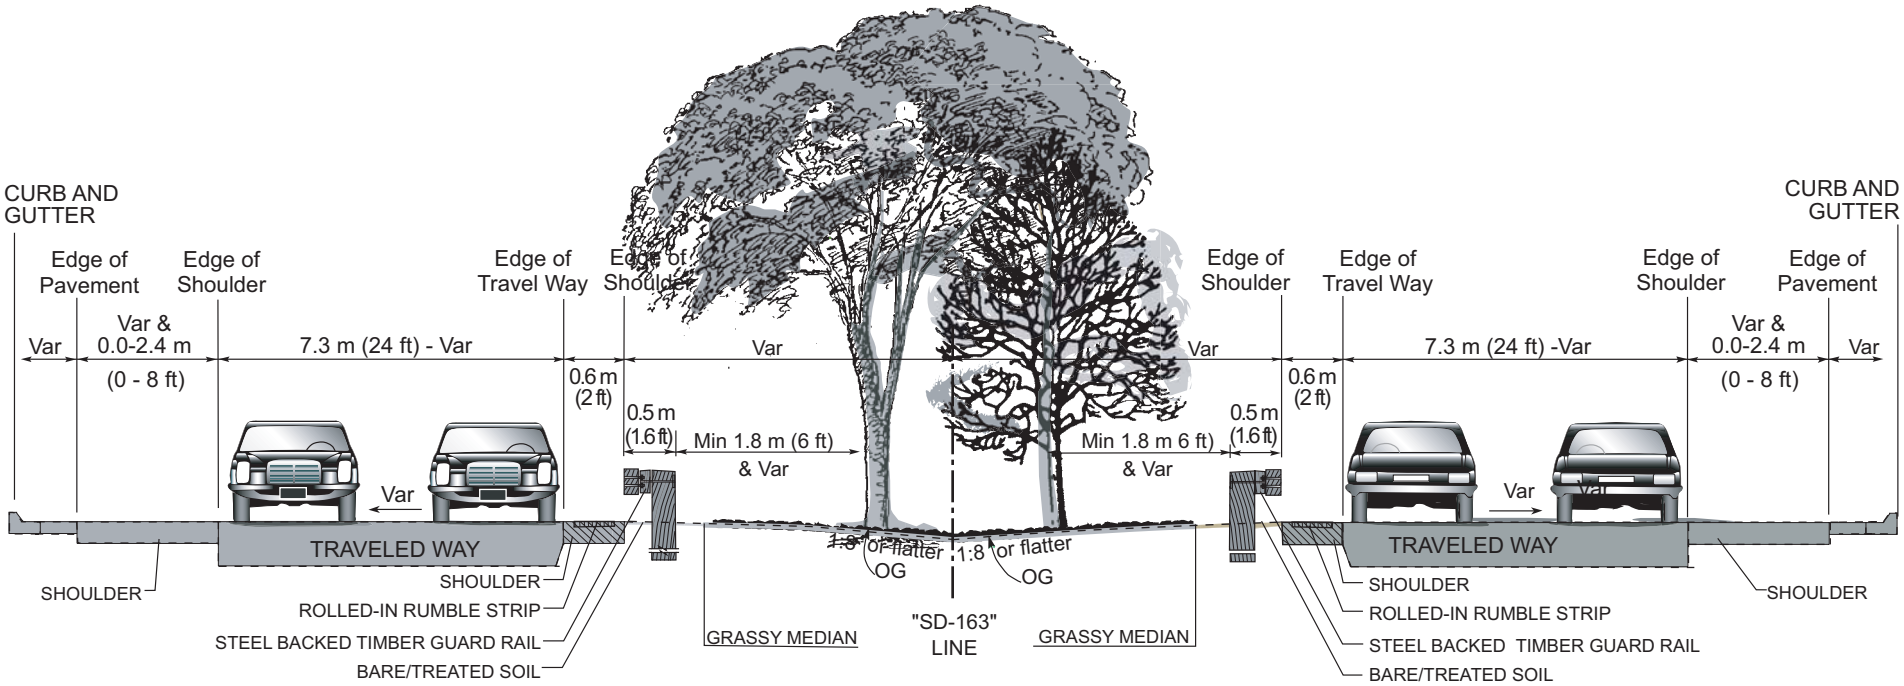

FIGURE 8

0.6 METER (2 FEET) MEDIAN BARRIER PLACEMENT AND CROSS SECTION