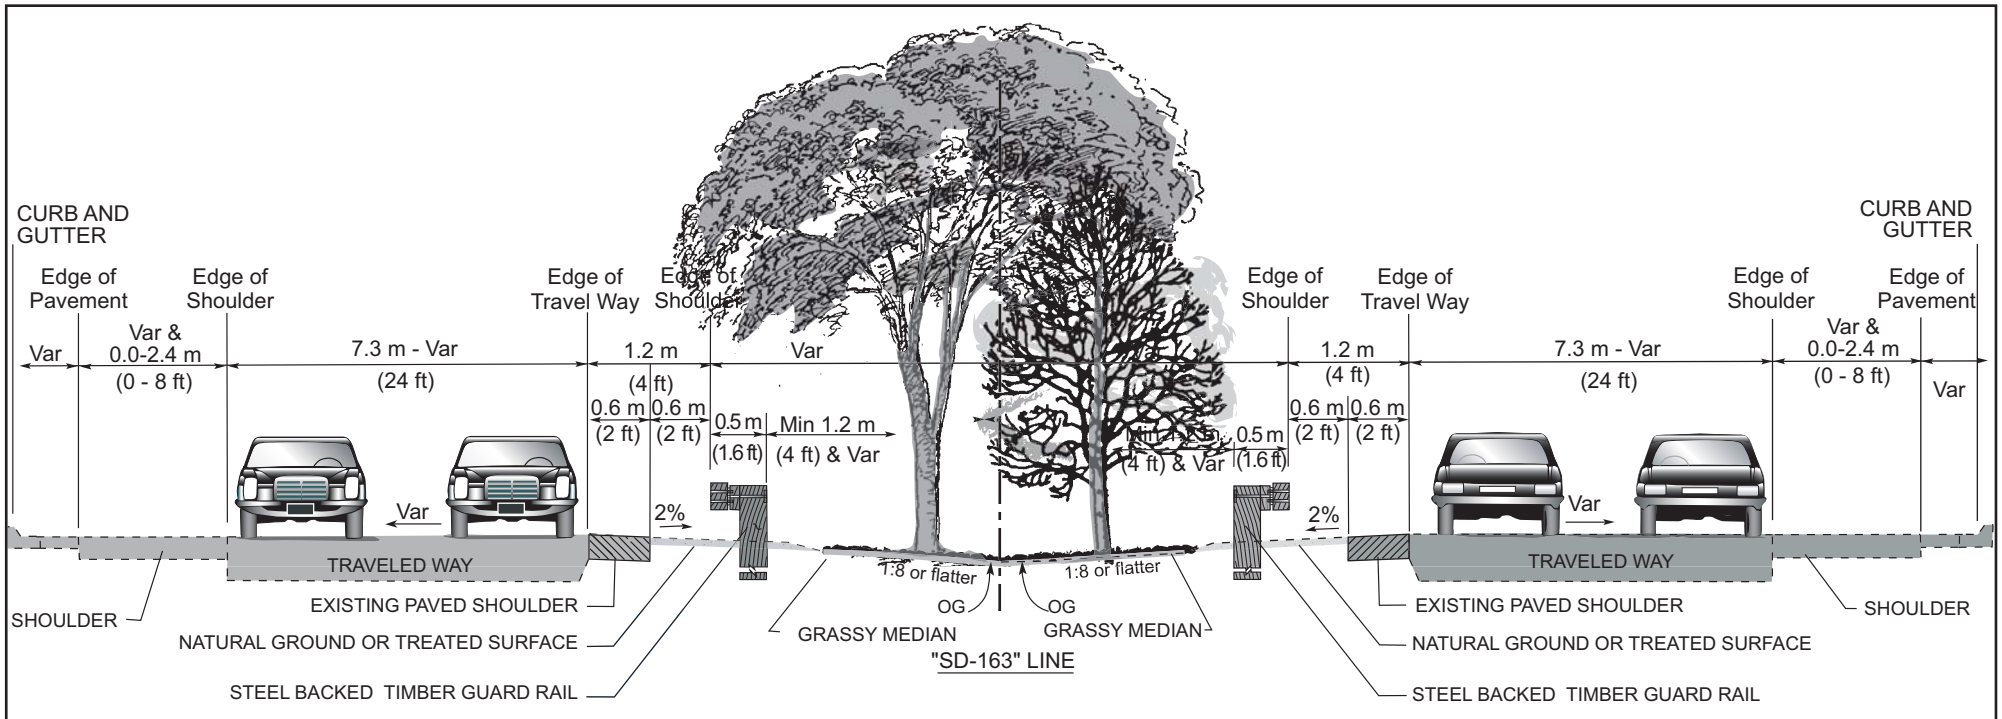

FIGURE 9

1.2 METER (4 FEET) MEDIAN BARRIER PLACEMENT WITH GROUND/PAVING