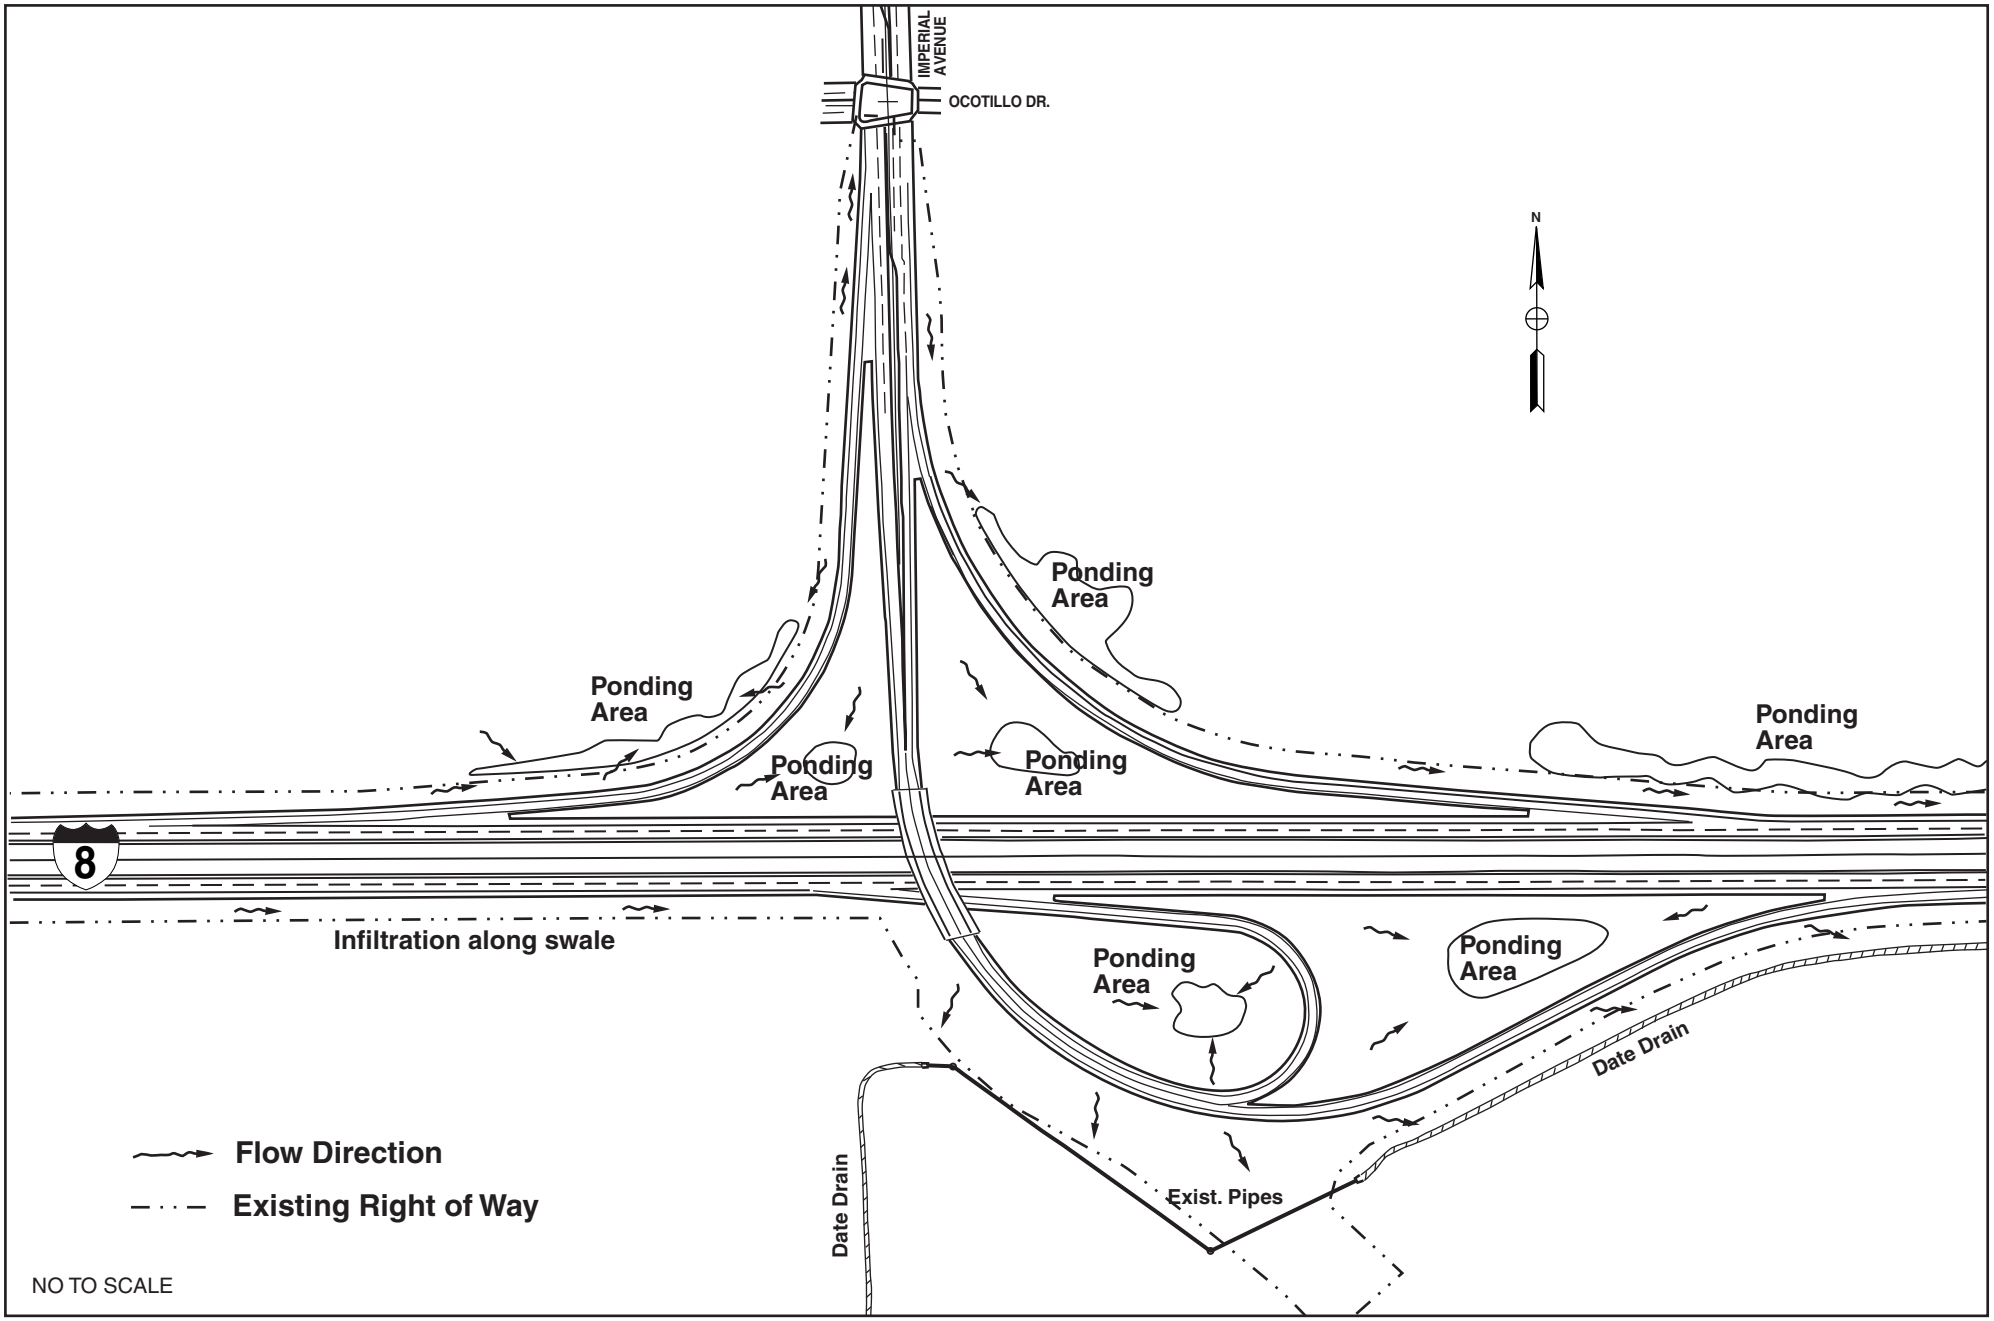

EXHIBIT 9

EXISTING DRAINAGE GENERAL FLOW