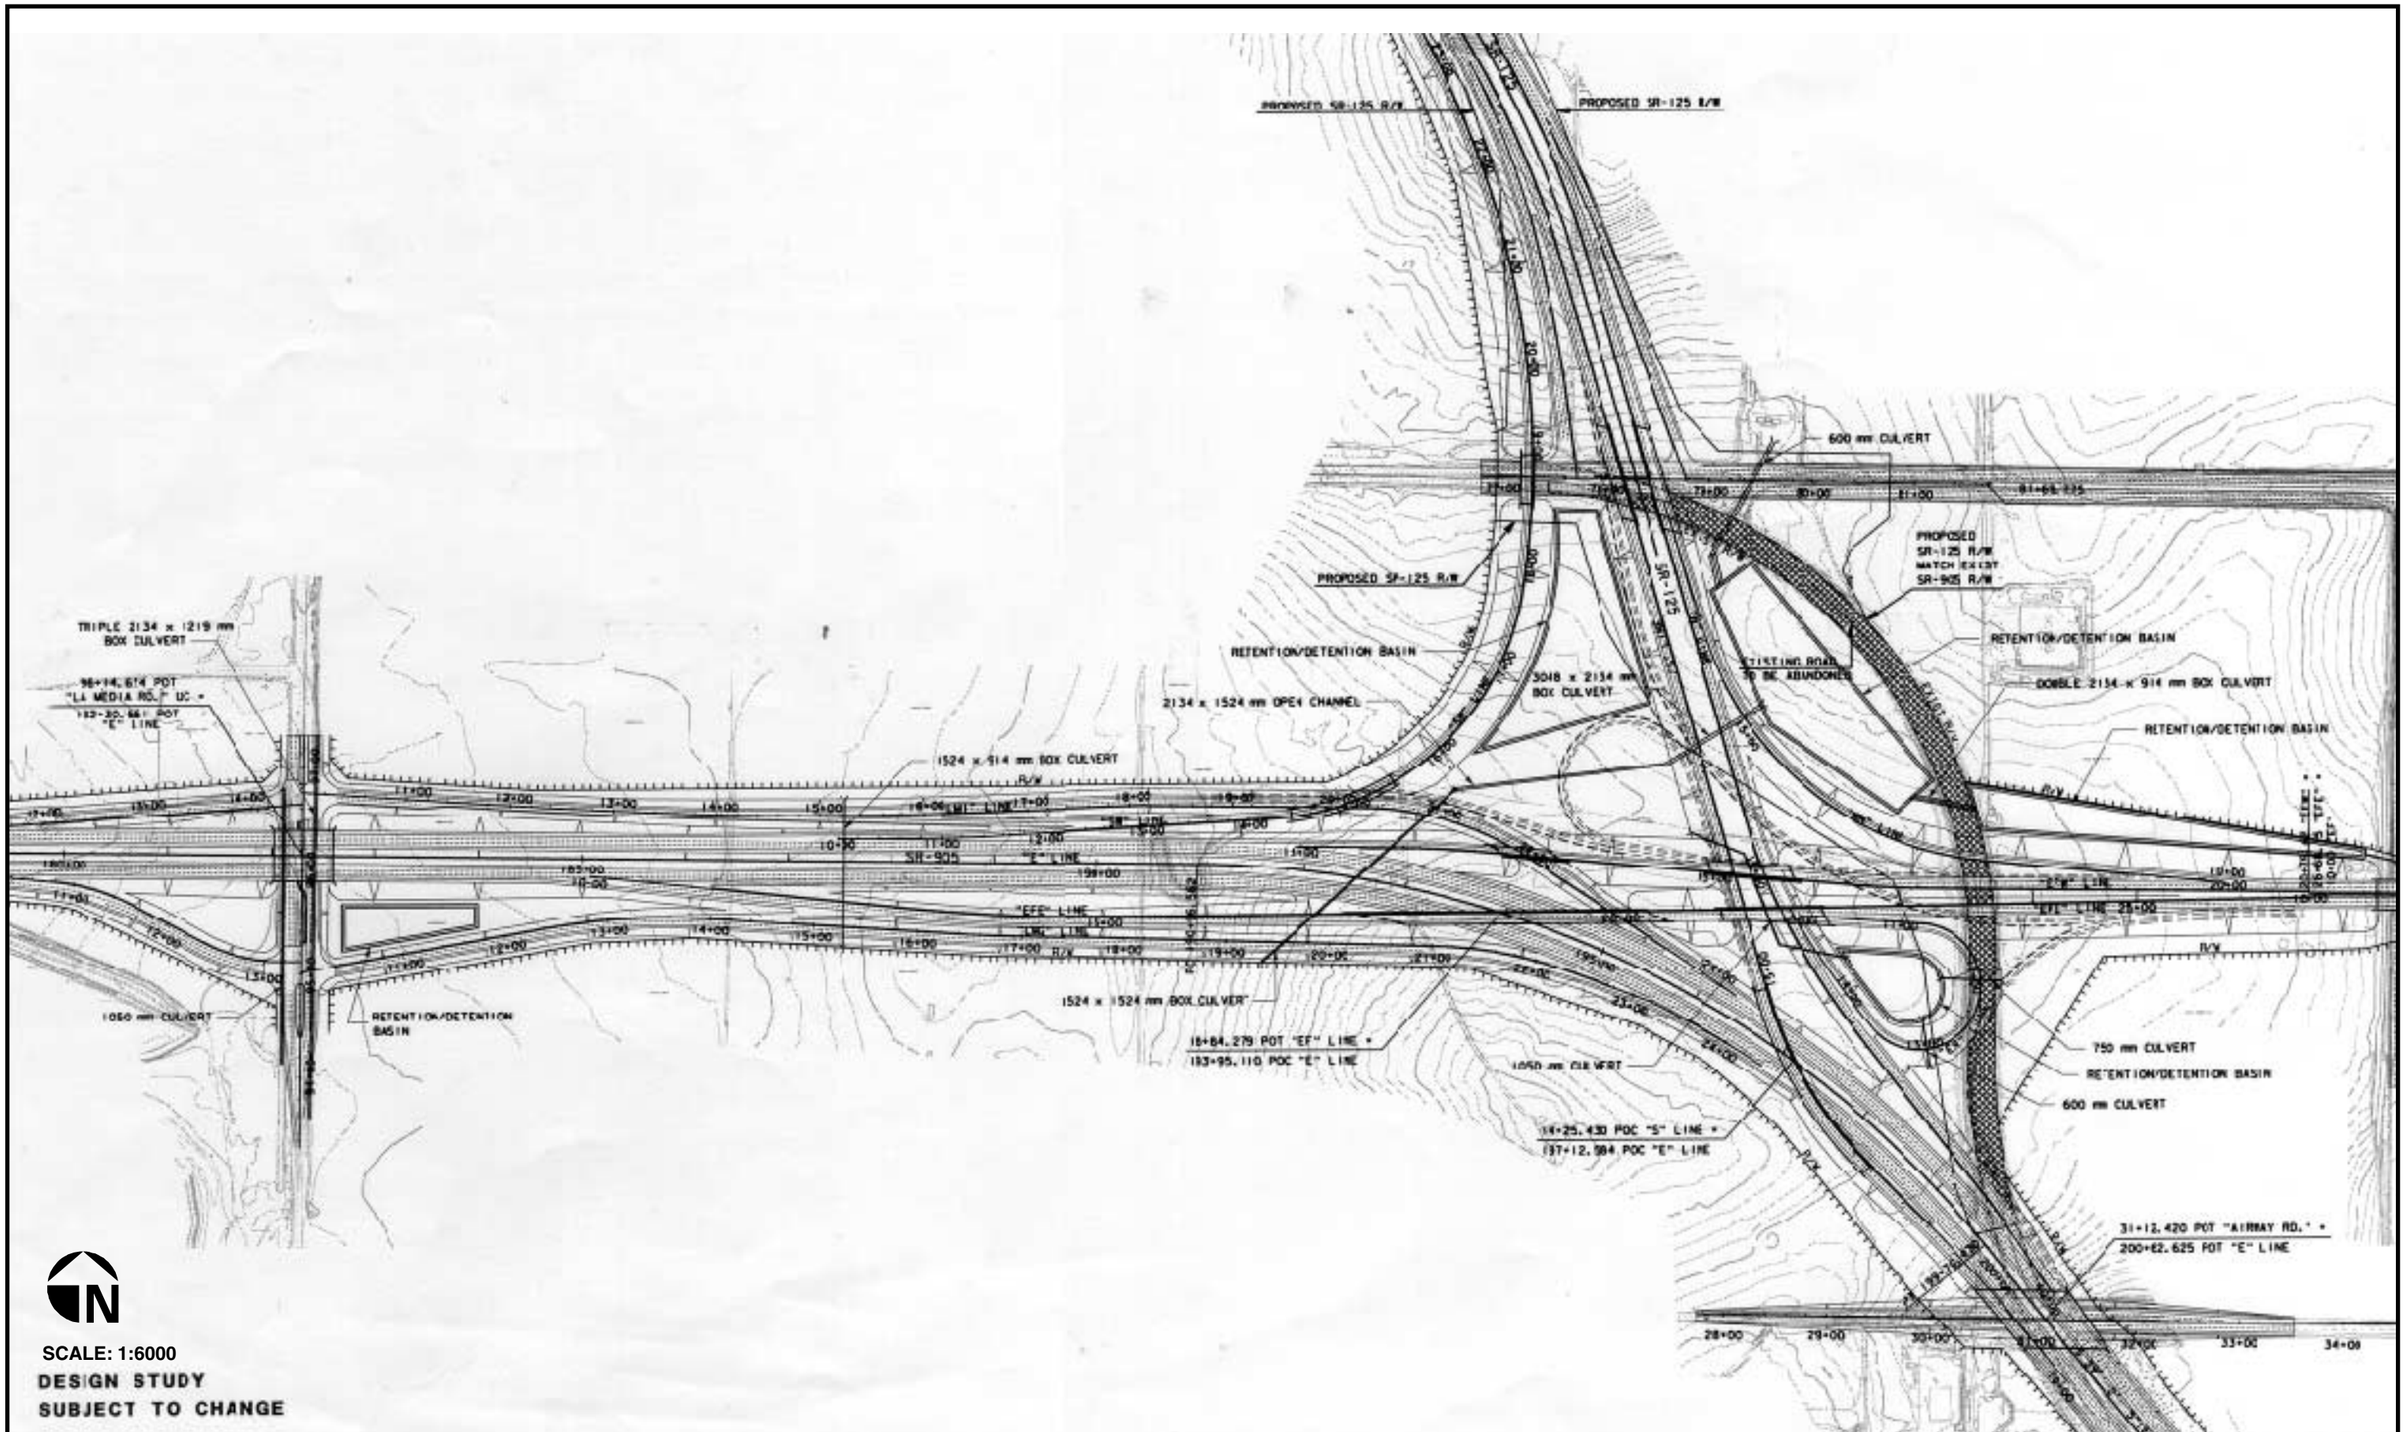

Route 905

Floodplain Encroachment - Drainage Plan

Figure 4-39