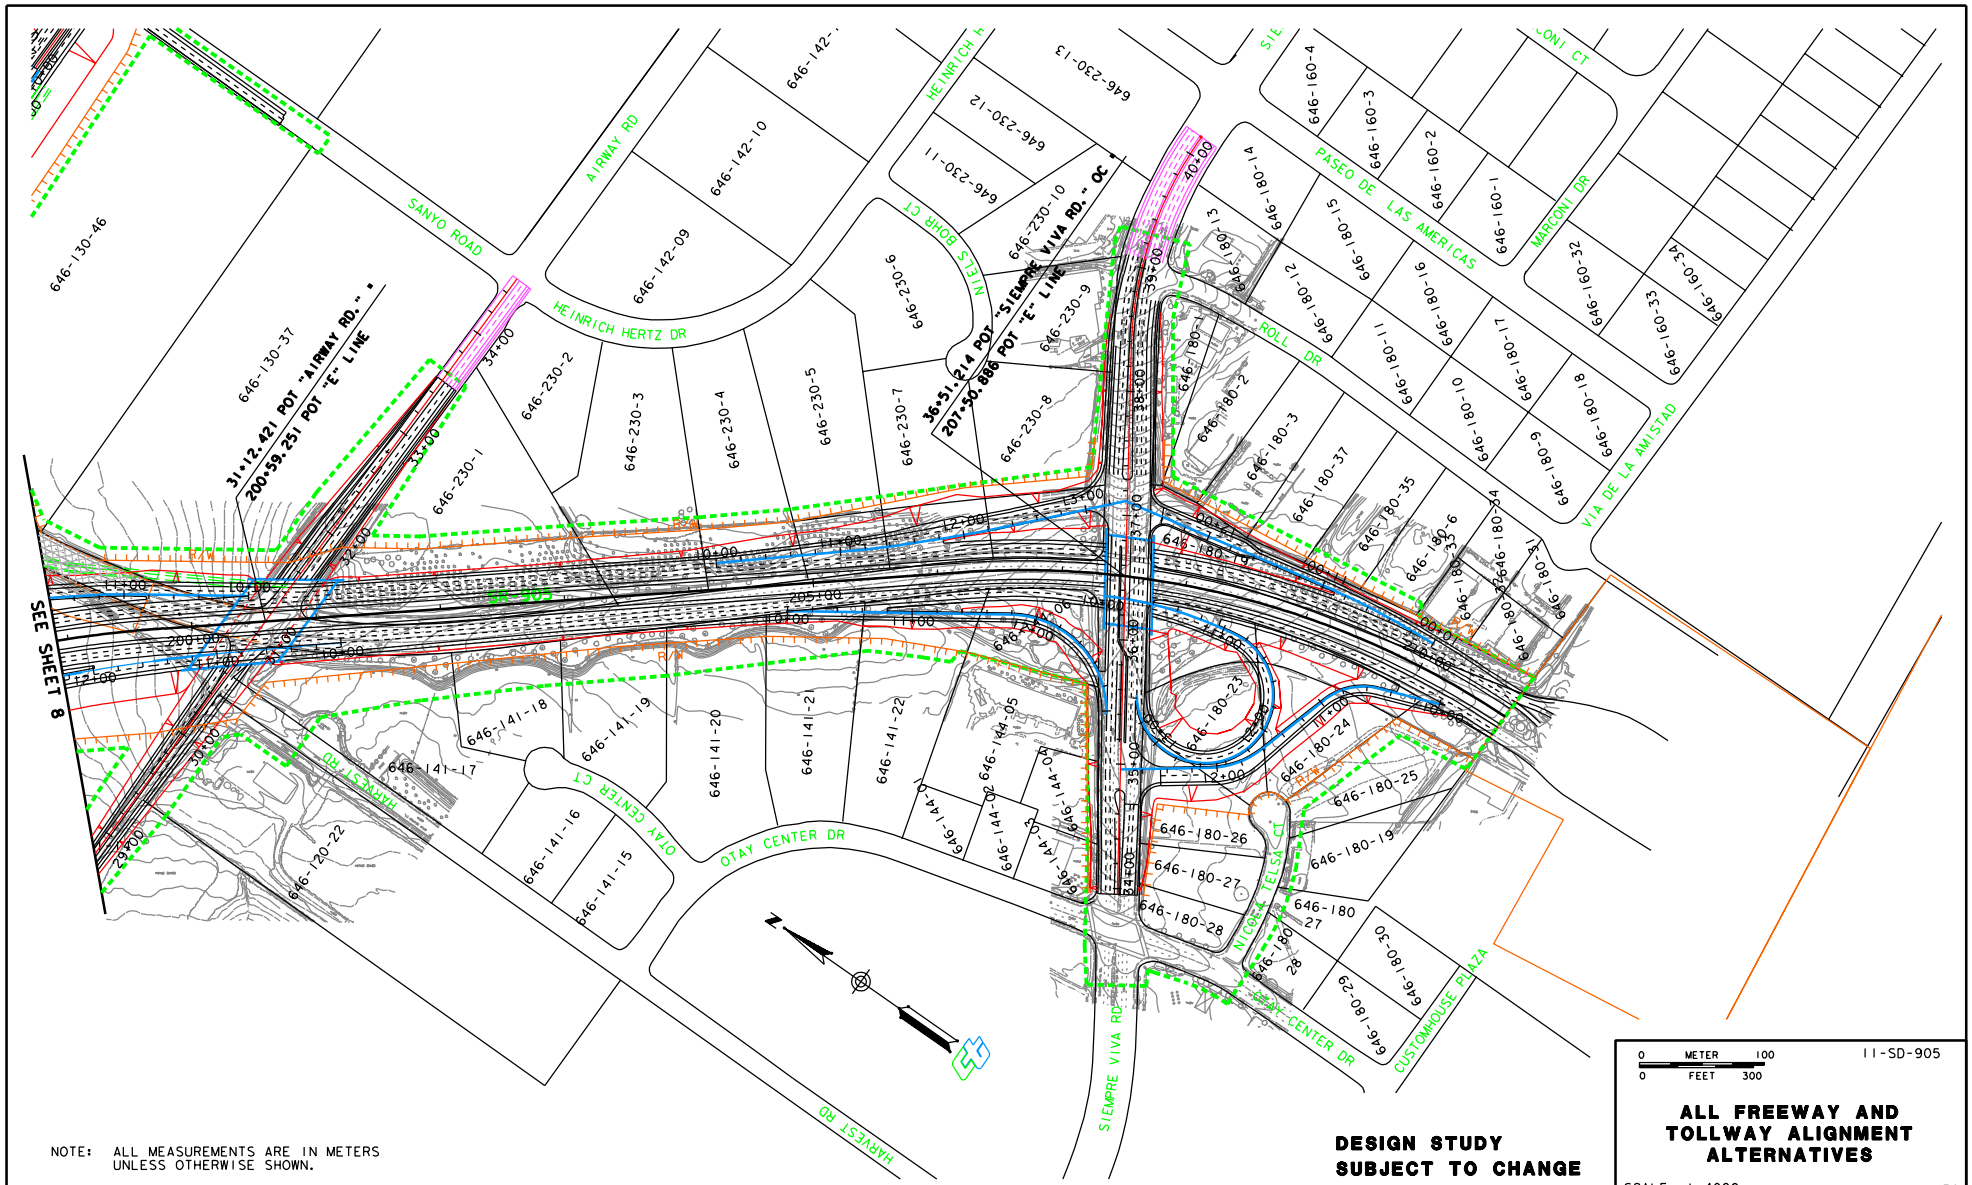

NOTE: ALL MEASUREMENTS ARE IN METERS UNLESS OTHERWISE SHOWN.

DESIGN STUDY SUBJECT TO CHANGE

ALL FREEWAY AND TOLLWAY ALIGNMENT ALTERNATIVES

SCALE 1:4000

SHEET 11 OF 39

PROJECT FEATURES

FIGURE

1-14

...\deis_layout\layout11.dgn Aug. 13, 2001 11:24:07