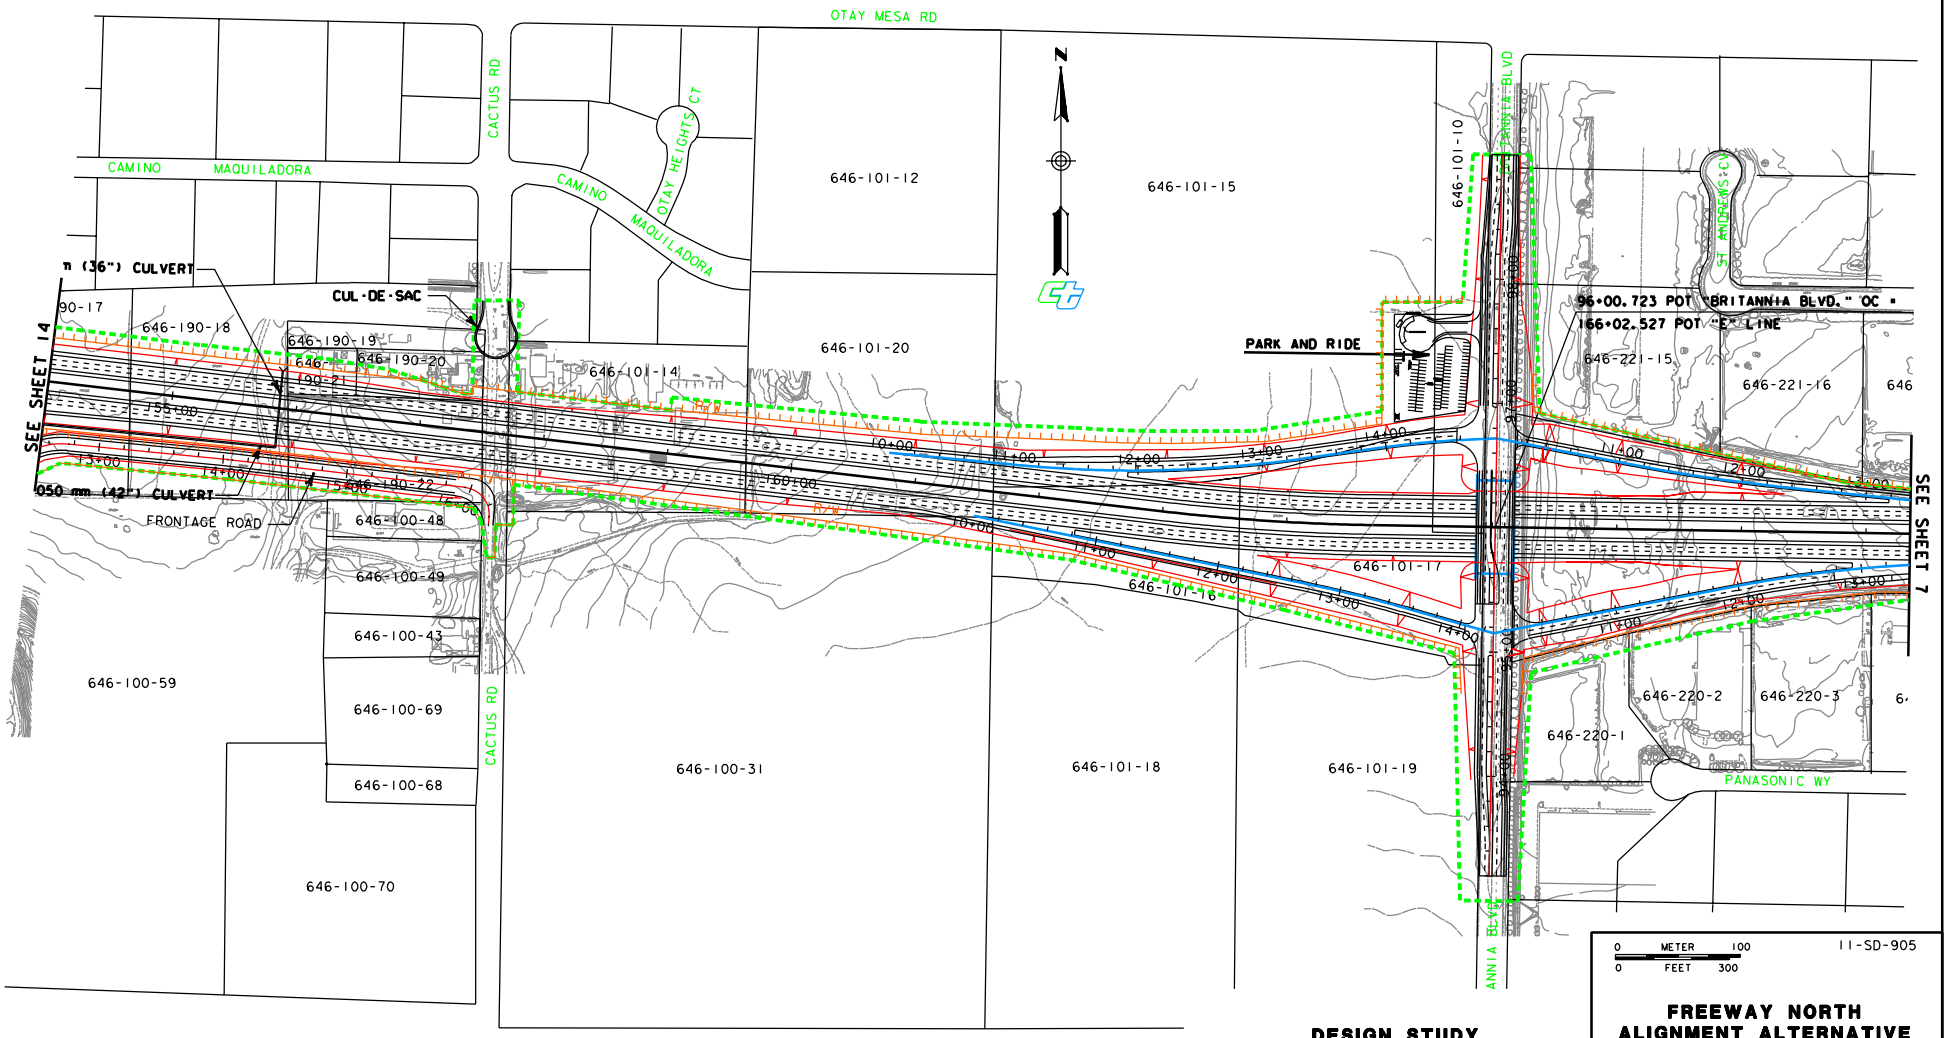

NOTE: ALL MEASUREMENTS ARE IN METERS UNLESS OTHERWISE SHOWN.

DESIGN STUDY SUBJECT TO CHANGE

PROJECT FEATURES

FIGURE

I-18

...\deis_layout\layout15.dgn Aug. 13, 2001 11:41:41