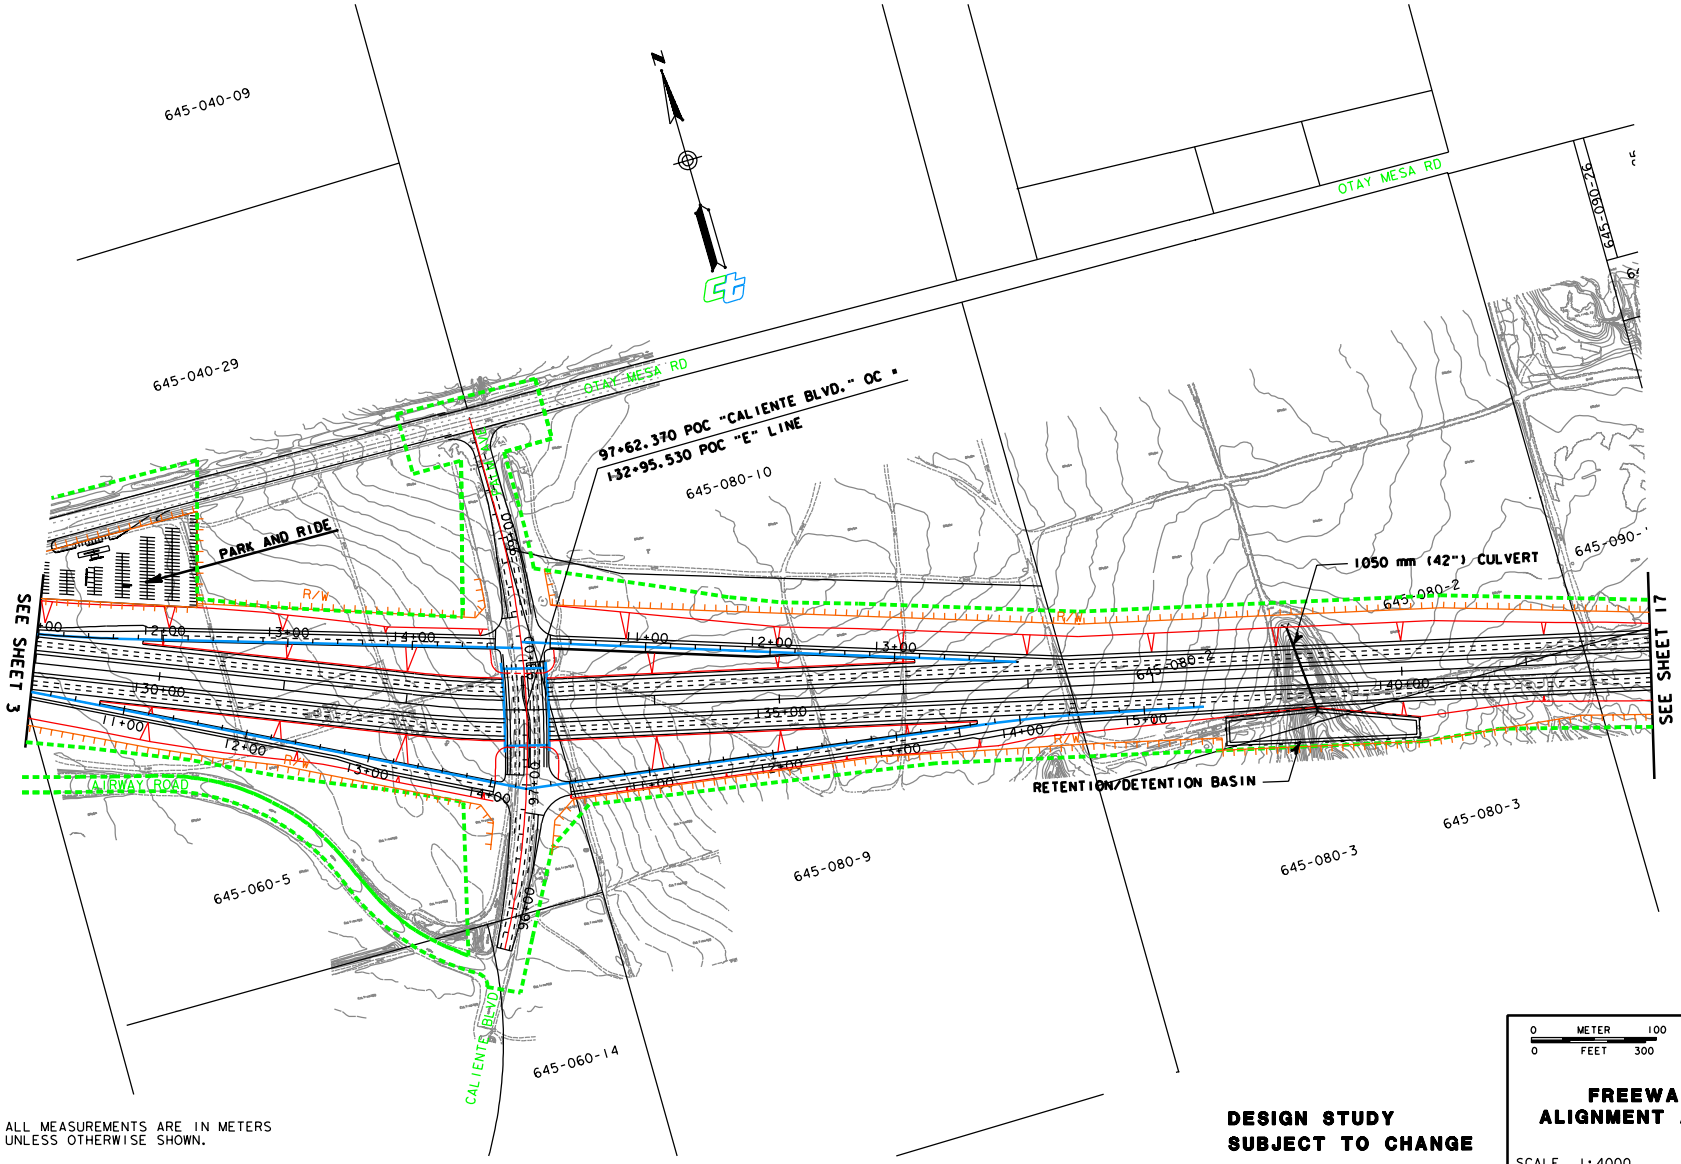

NOTE: ALL MEASUREMENTS ARE IN METERS UNLESS OTHERWISE SHOWN.

DESIGN STUDY
SUBJECT TO CHANGE

0 METER 100
0 FEET 300

11-SD-905

FREEWAY SOUTH
ALIGNMENT ALTERNATIVE

SCALE 1:4000

SHEET 16 OF 39

PROJECT FEATURES

FIGURE

1-19

...\deis_layout\layout16.dgn Aug. 13, 2001 11:45:33