LEGEND:

EXISTING R/W
PROPOSED R/W
DISTURBANCE LIMITS
SLOPE CUT
SLOPE FILL
EXISTING BUILDING
BRIDGE
RETAINING WALL
TOLL BOOTH
TOLL PLAZA
OVERCROSSING O.C.
UNDERCROSSING U.C.

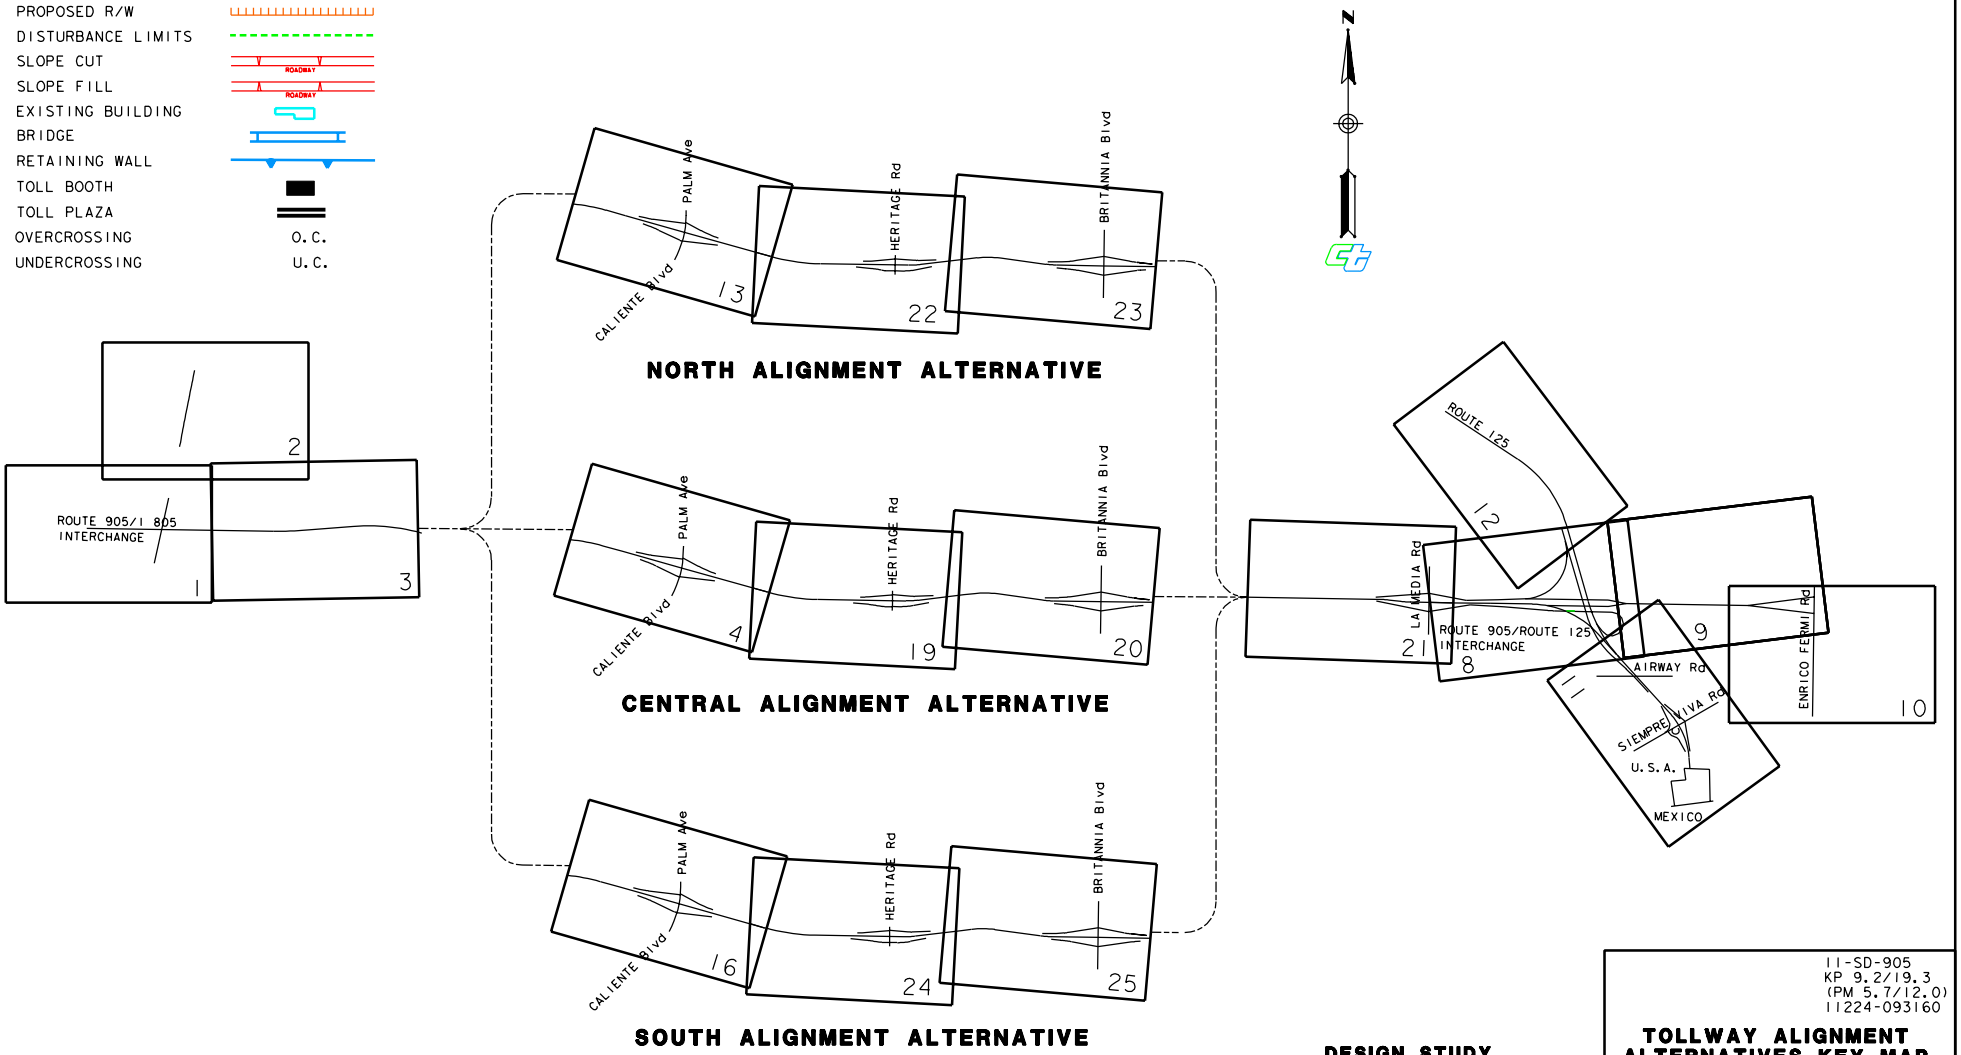

NOTE:

DESIGN STUDY
SUBJECT TO CHANGE

11-SD-905
KP 9.2/19.3
(PM 5.7/12.0)
11224-093160

TOLLWAY ALIGNMENT ALTERNATIVES KEY MAP AND LINE INDEX

NO SCALE

SHEET 2 OF 3

PROJECT FEATURES

FIGURE

I-2

...\deis_layout\keymap_tollway.dgn Aug. 13, 2001 10:30:00