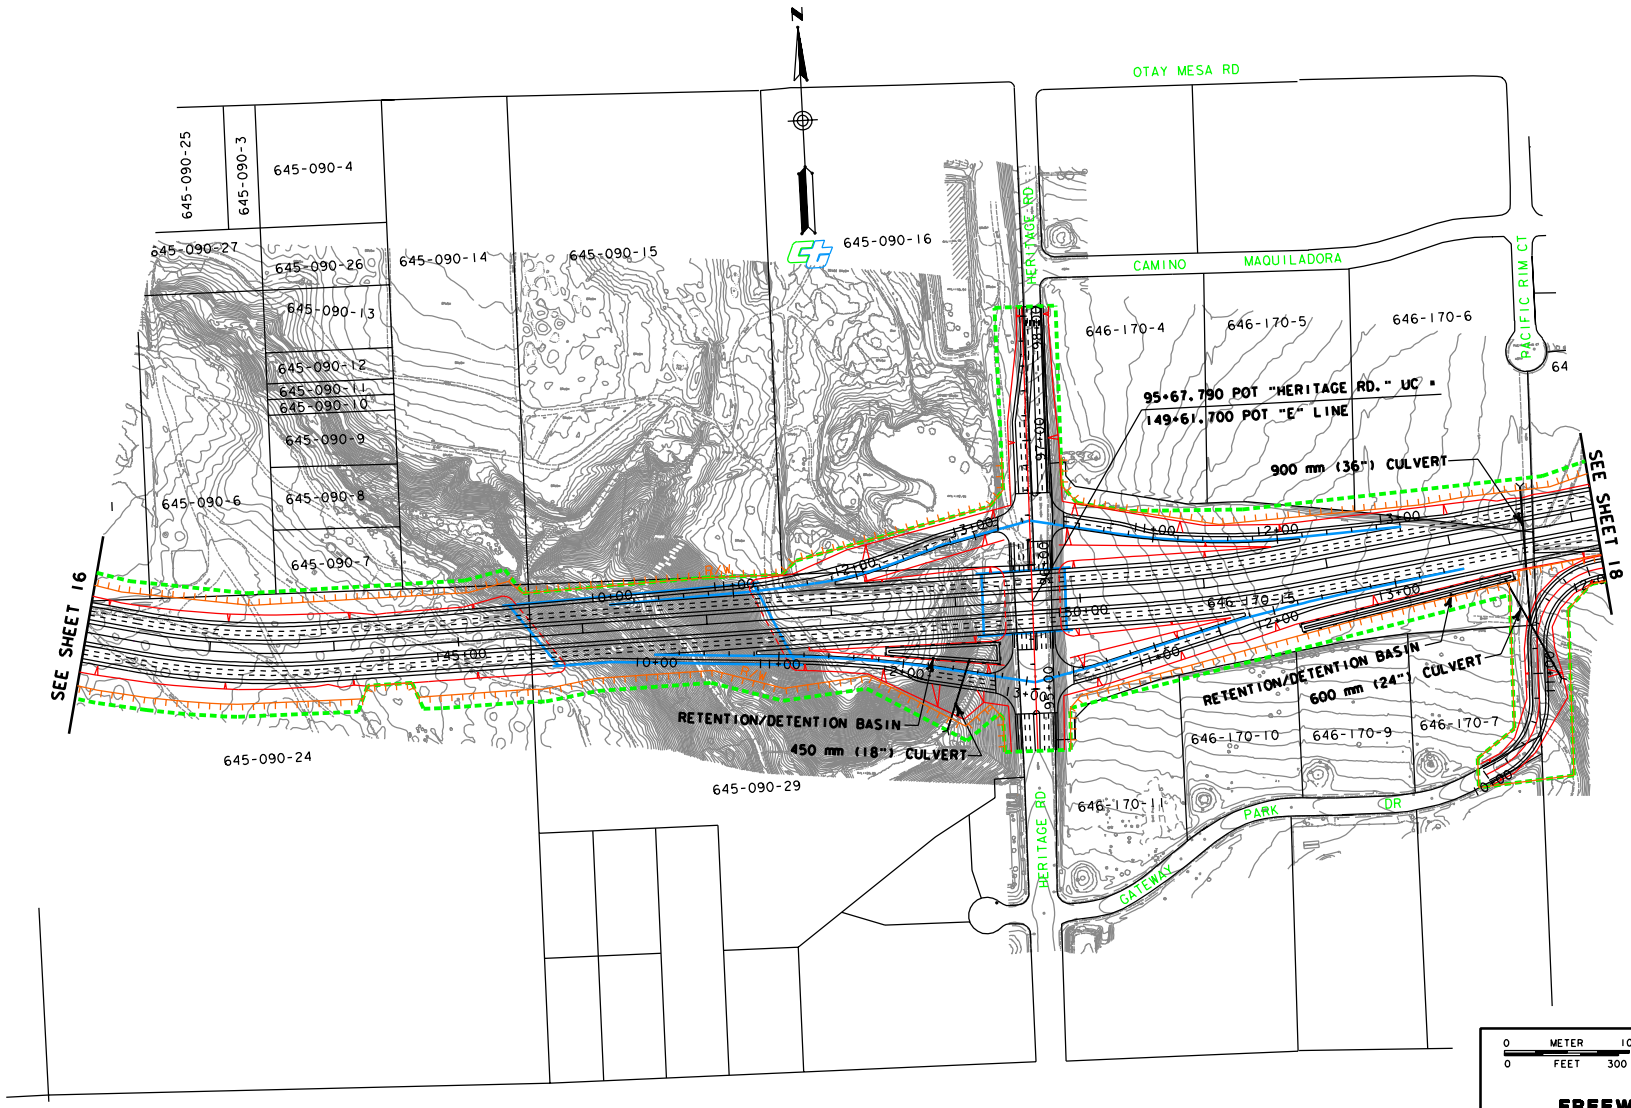


NOTE: ALL MEASUREMENTS ARE IN METERS UNLESS OTHERWISE SHOWN.

**DESIGN STUDY SUBJECT TO CHANGE**

11-SD-905

**FREEWAY SOUTH ALIGNMENT ALTERNATIVE**

SCALE 1:4000

SHEET 17 OF 39

# PROJECT FEATURES

**FIGURE**

**1-20**

...\deis_layout\layout17.dgn Aug. 13, 2001 11:49:26