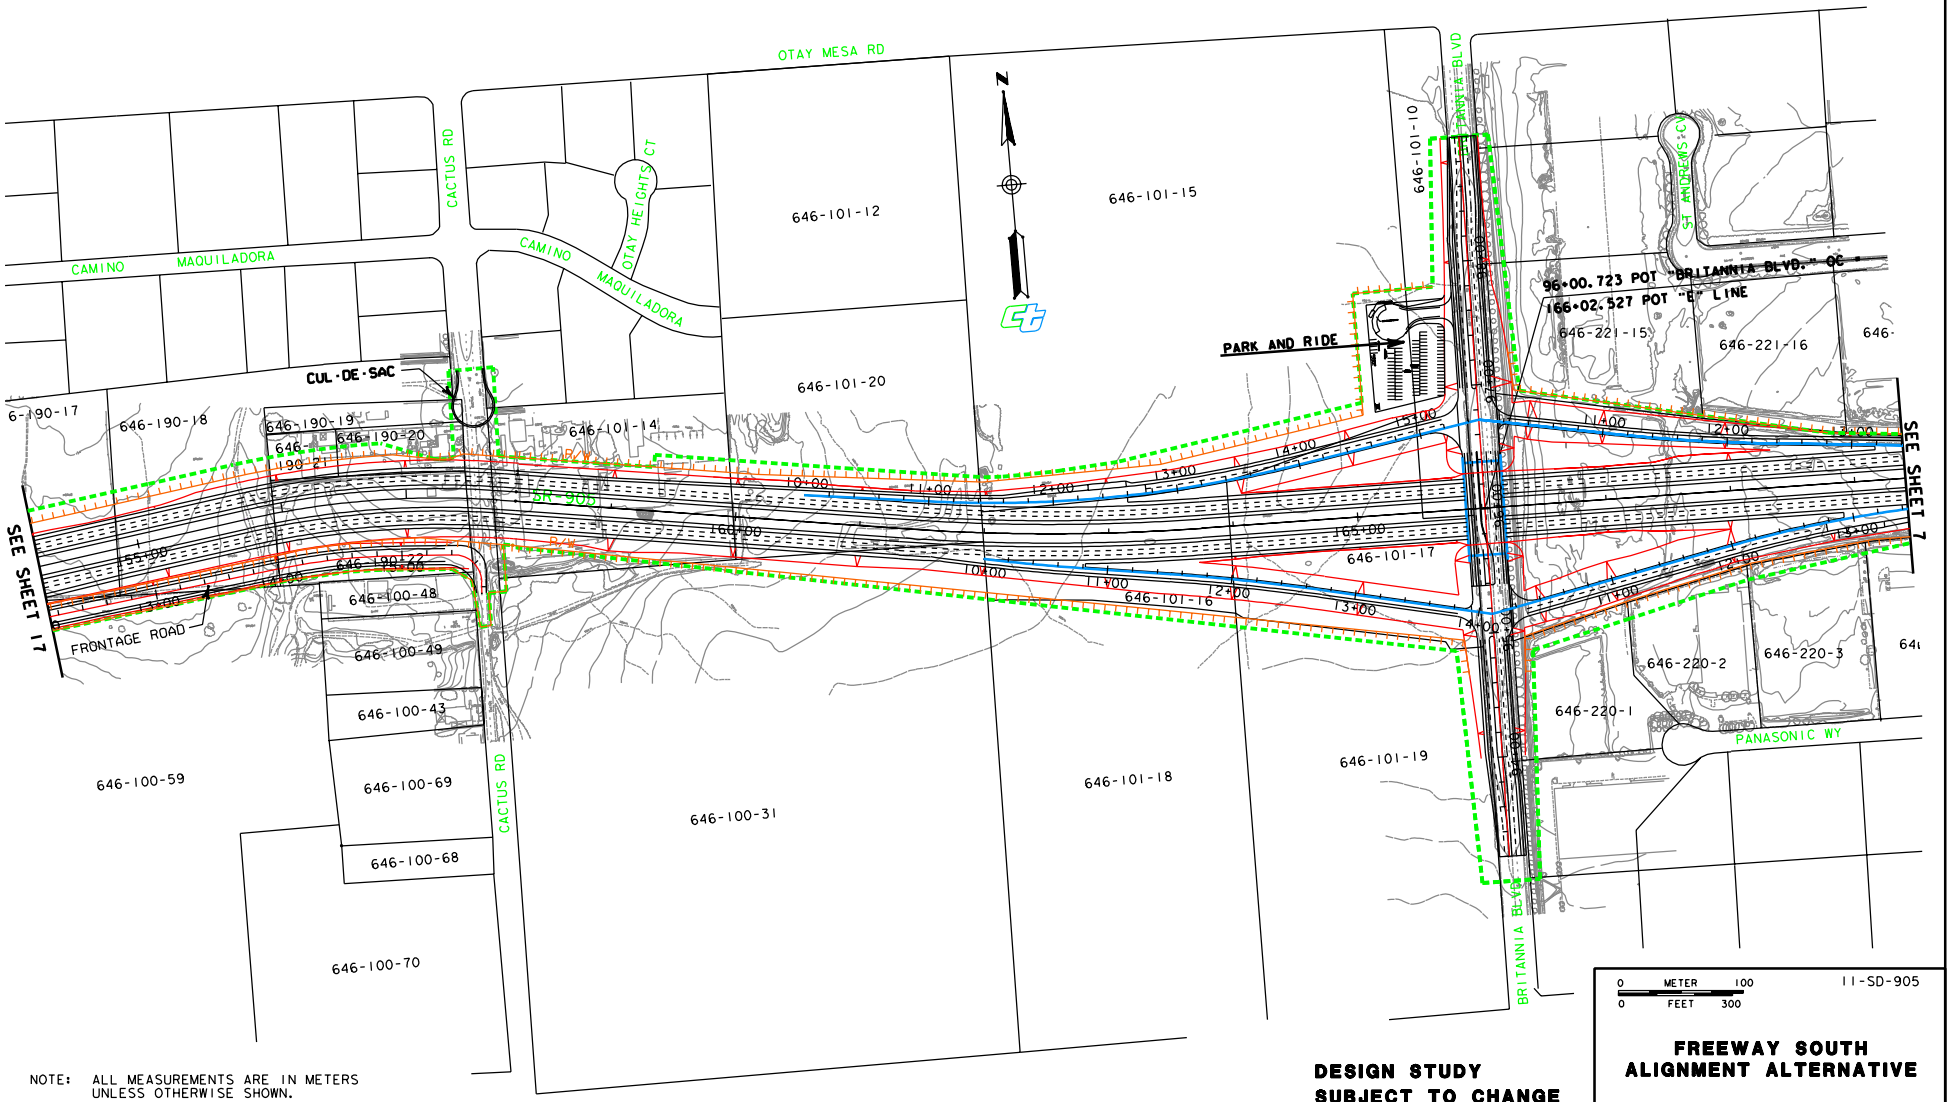

PROJECT FEATURES

FIGURE

I-21

...\deis_layout\layout18.dgn Aug. 13, 2001 11:52:46