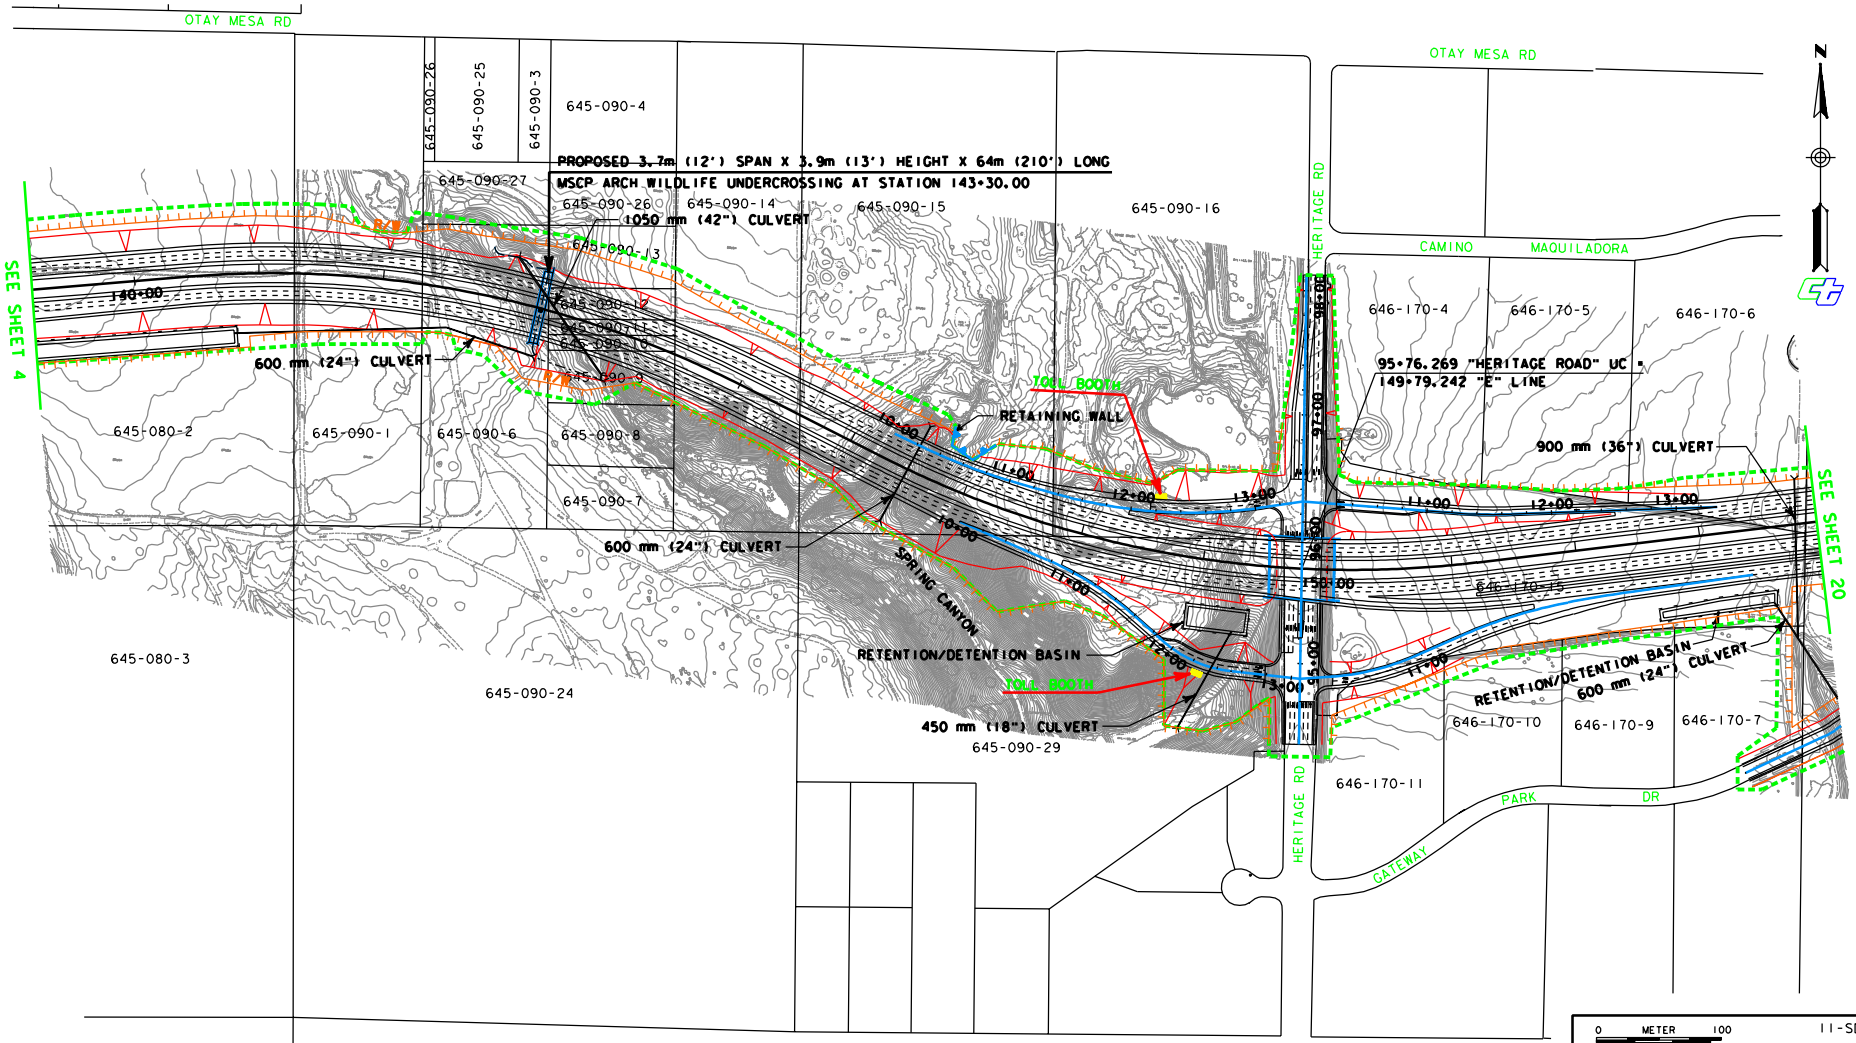

NOTE: ALL MEASUREMENTS ARE IN METERS UNLESS OTHERWISE SHOWN.

DESIGN STUDY SUBJECT TO CHANGE

0 METER 100
0 FEET 300

11-SD-905

TOLLWAY CENTRAL ALIGNMENT ALTERNATIVE

SCALE 1:4000

SHEET 19 OF 39

PROJECT FEATURES

FIGURE

1-22

...\deis_layout\layout19.dgn Aug. 13, 2001 13:02:40