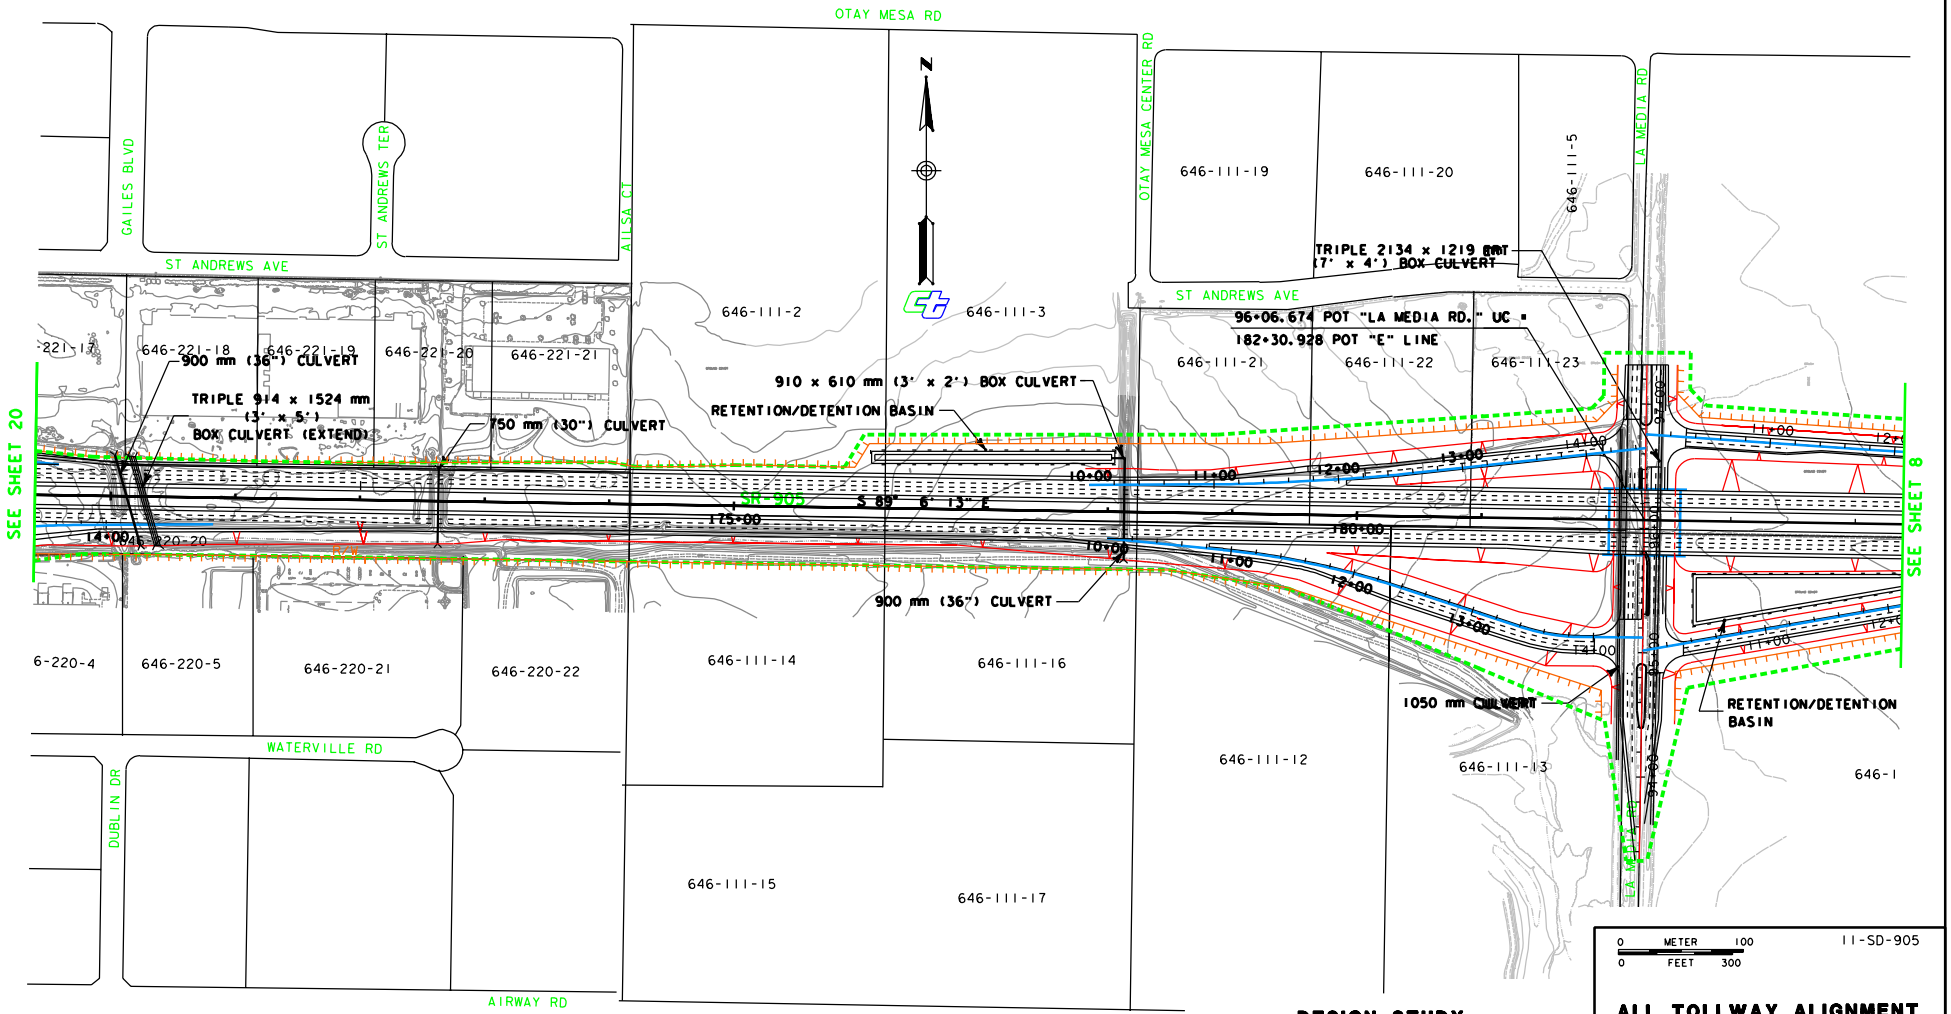

NOTE: ALL MEASUREMENTS ARE IN METERS UNLESS OTHERWISE SHOWN.

DESIGN STUDY SUBJECT TO CHANGE

PROJECT FEATURES

FIGURE

I-24

...\deis_layout\layout21.dgn Aug. 13, 2001 13:10:23