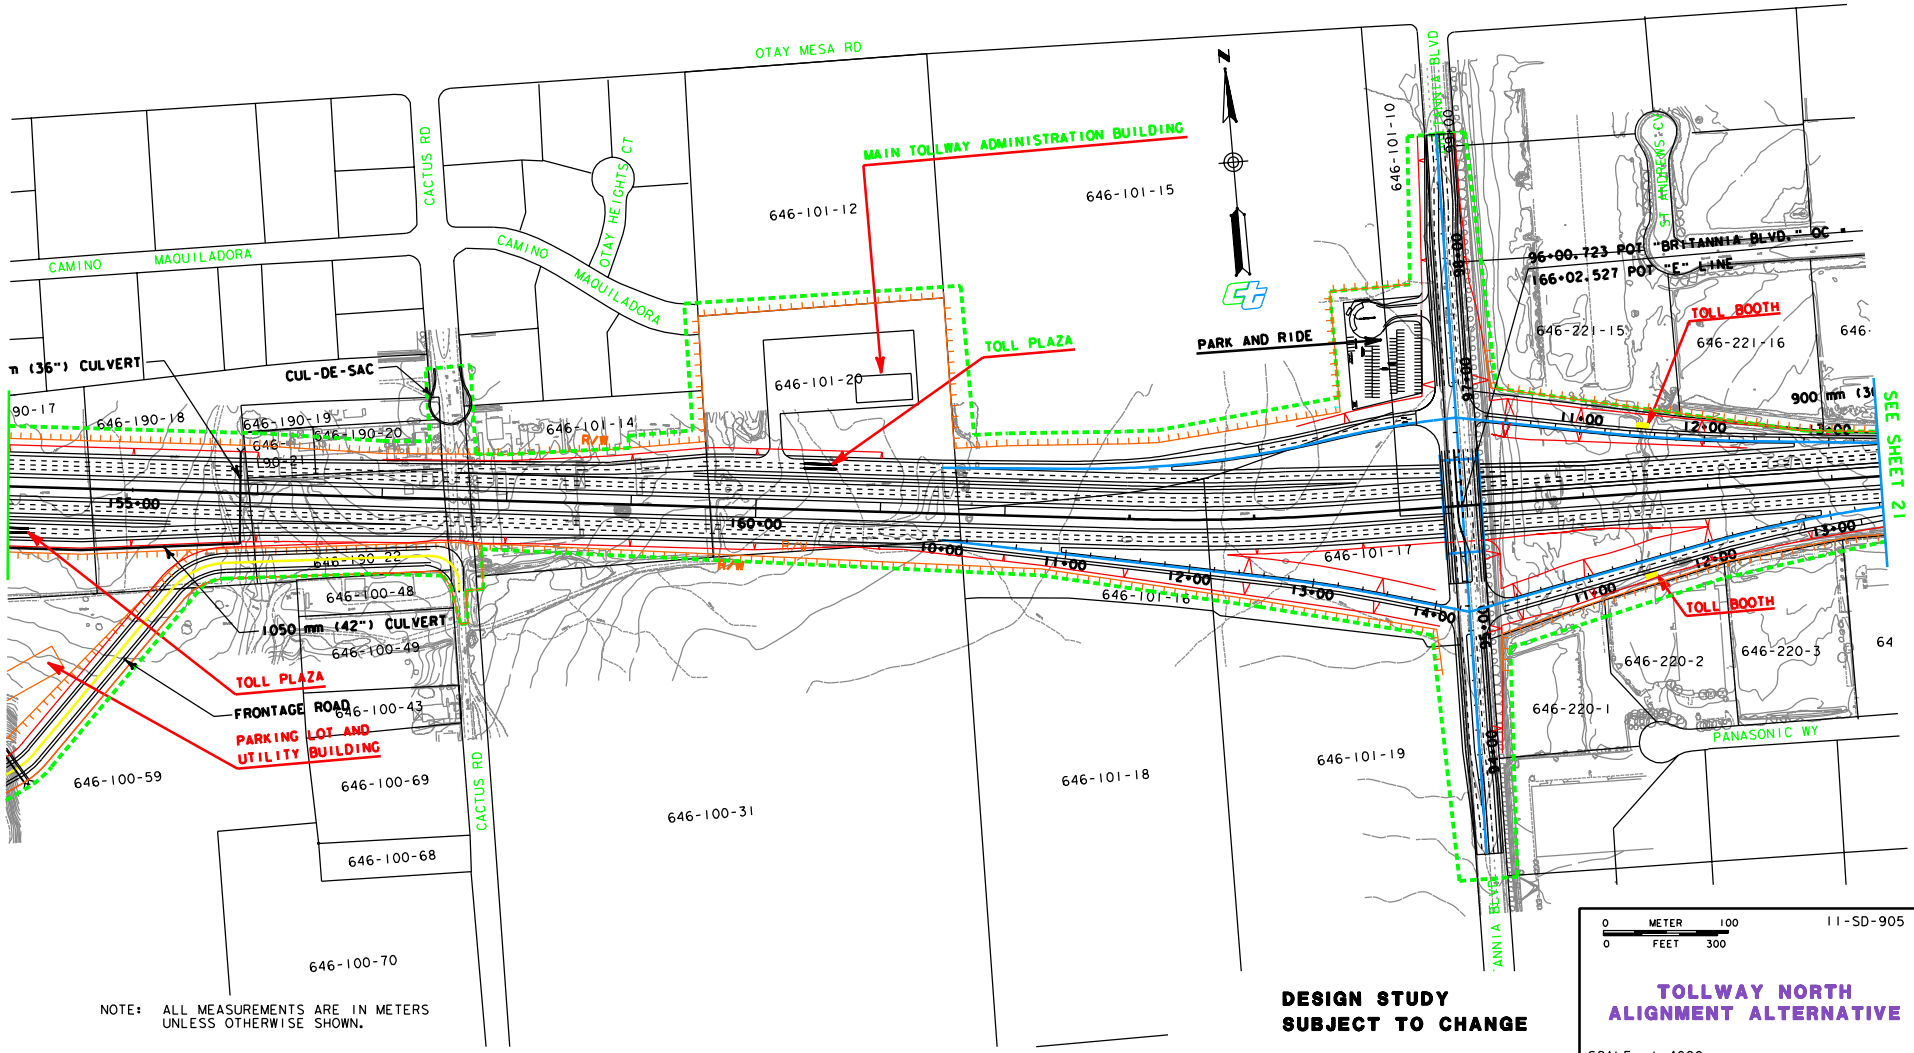

PROJECT FEATURES

FIGURE

I-26

...\deis_layout\layout23.dgn Aug. 13, 2001 13:18:22