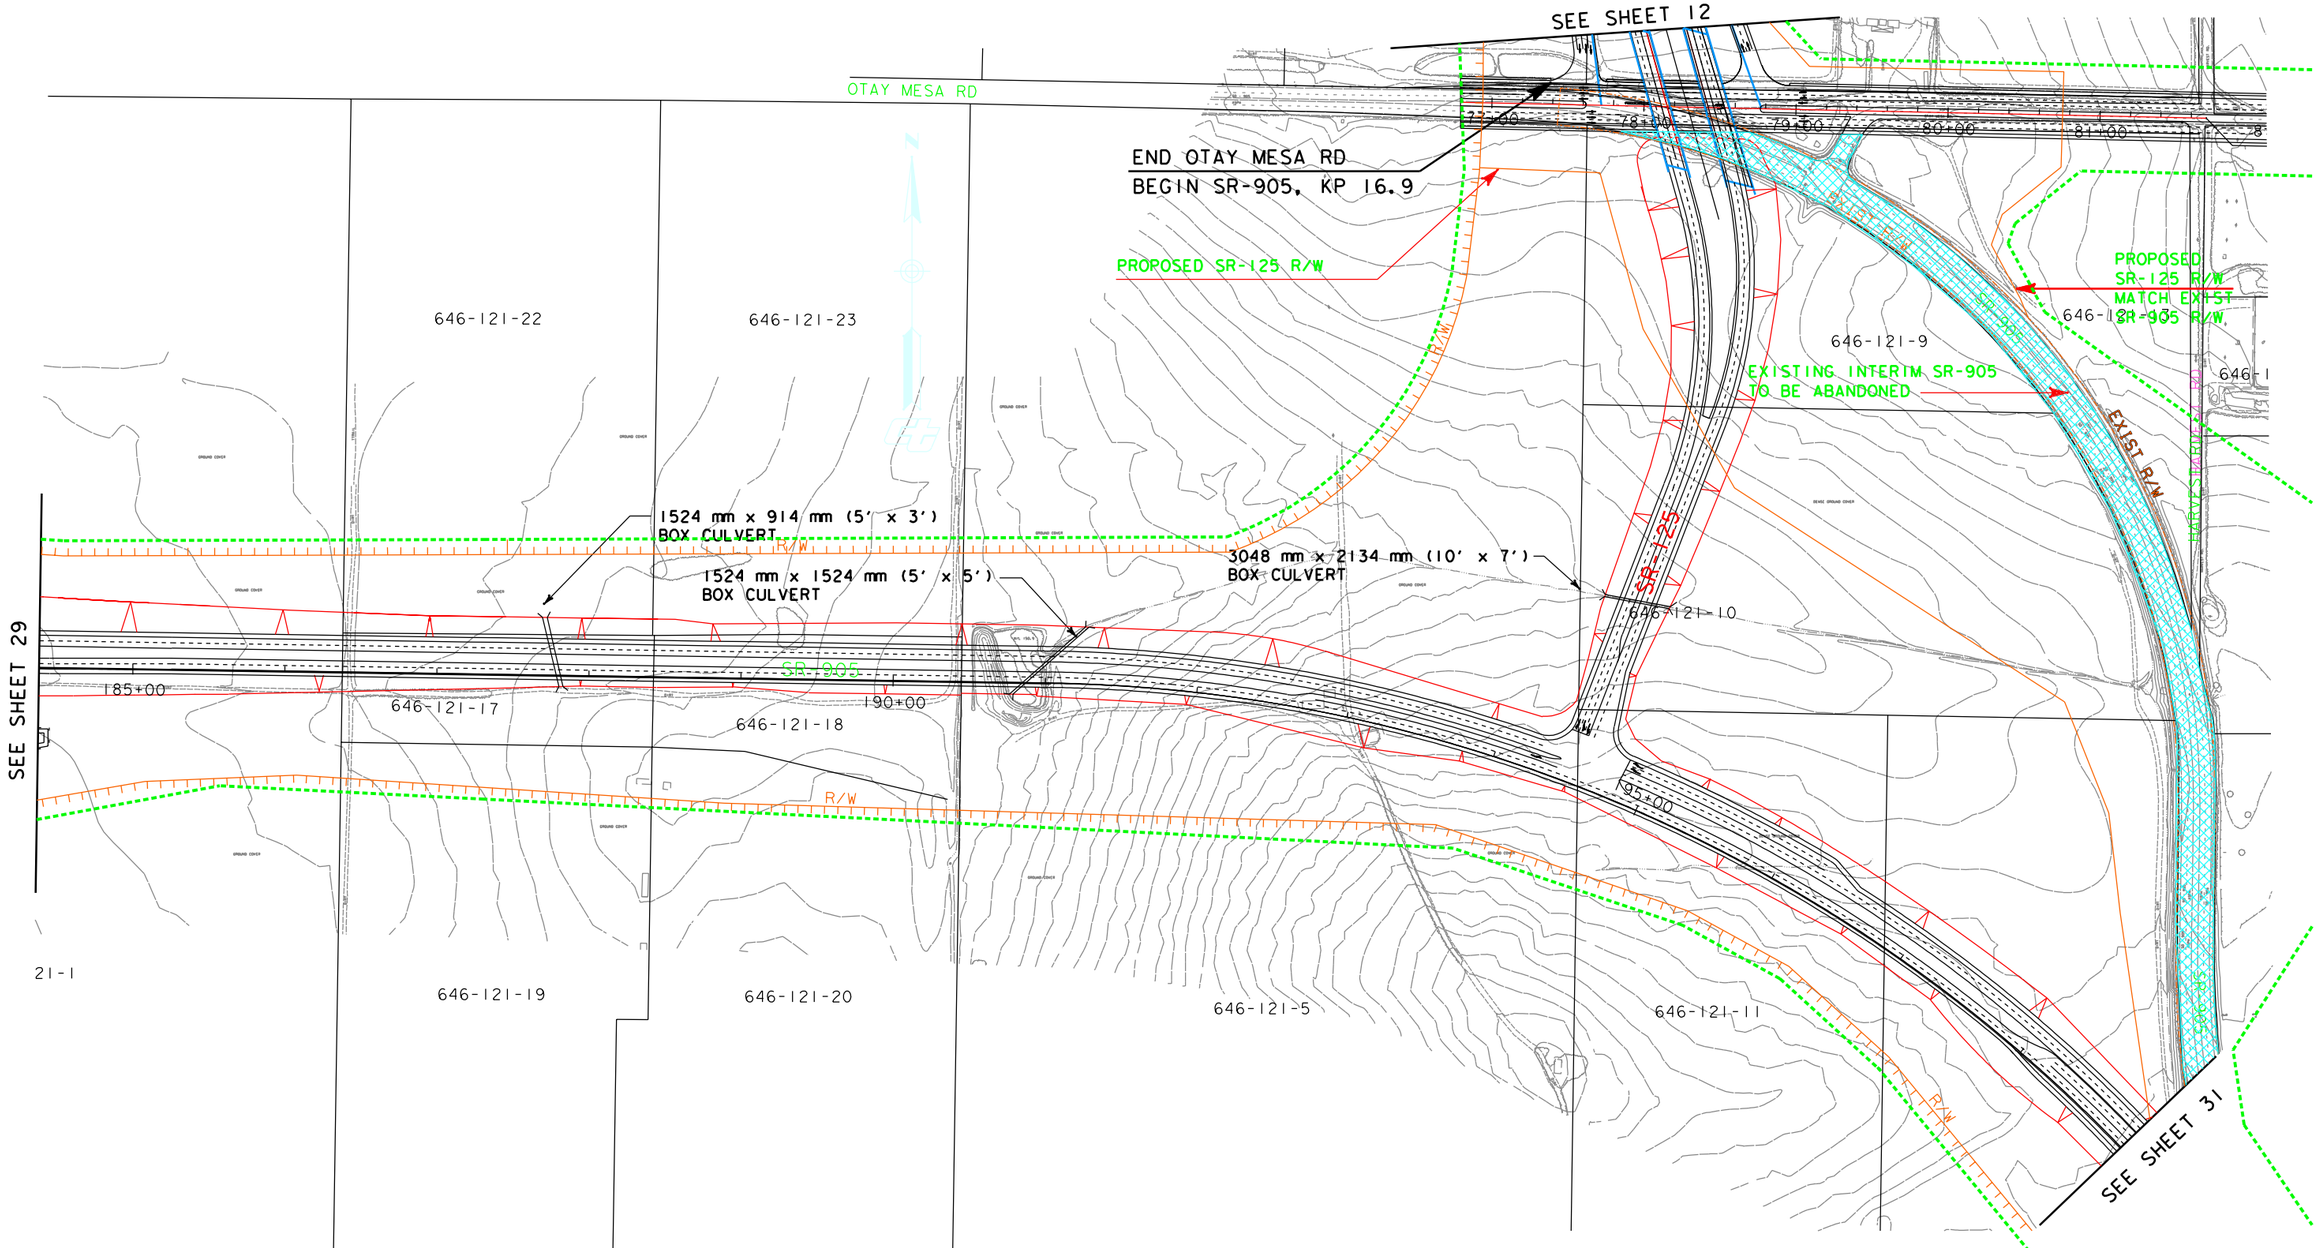

NOTE: ALL MEASUREMENTS ARE IN METERS
UNLESS OTHERWISE SHOWN.

DESIGN STUDY
SUBJECT TO CHANGE

0 METER 100
0 FEET 300

11-SD-905

EXPRESSWAY
STAGING OPTION
ALL ALIGNMENTS

SCALE 1:4000

SHEET 30 OF 39

PROJECT FEATURES

FIGURE

1-33