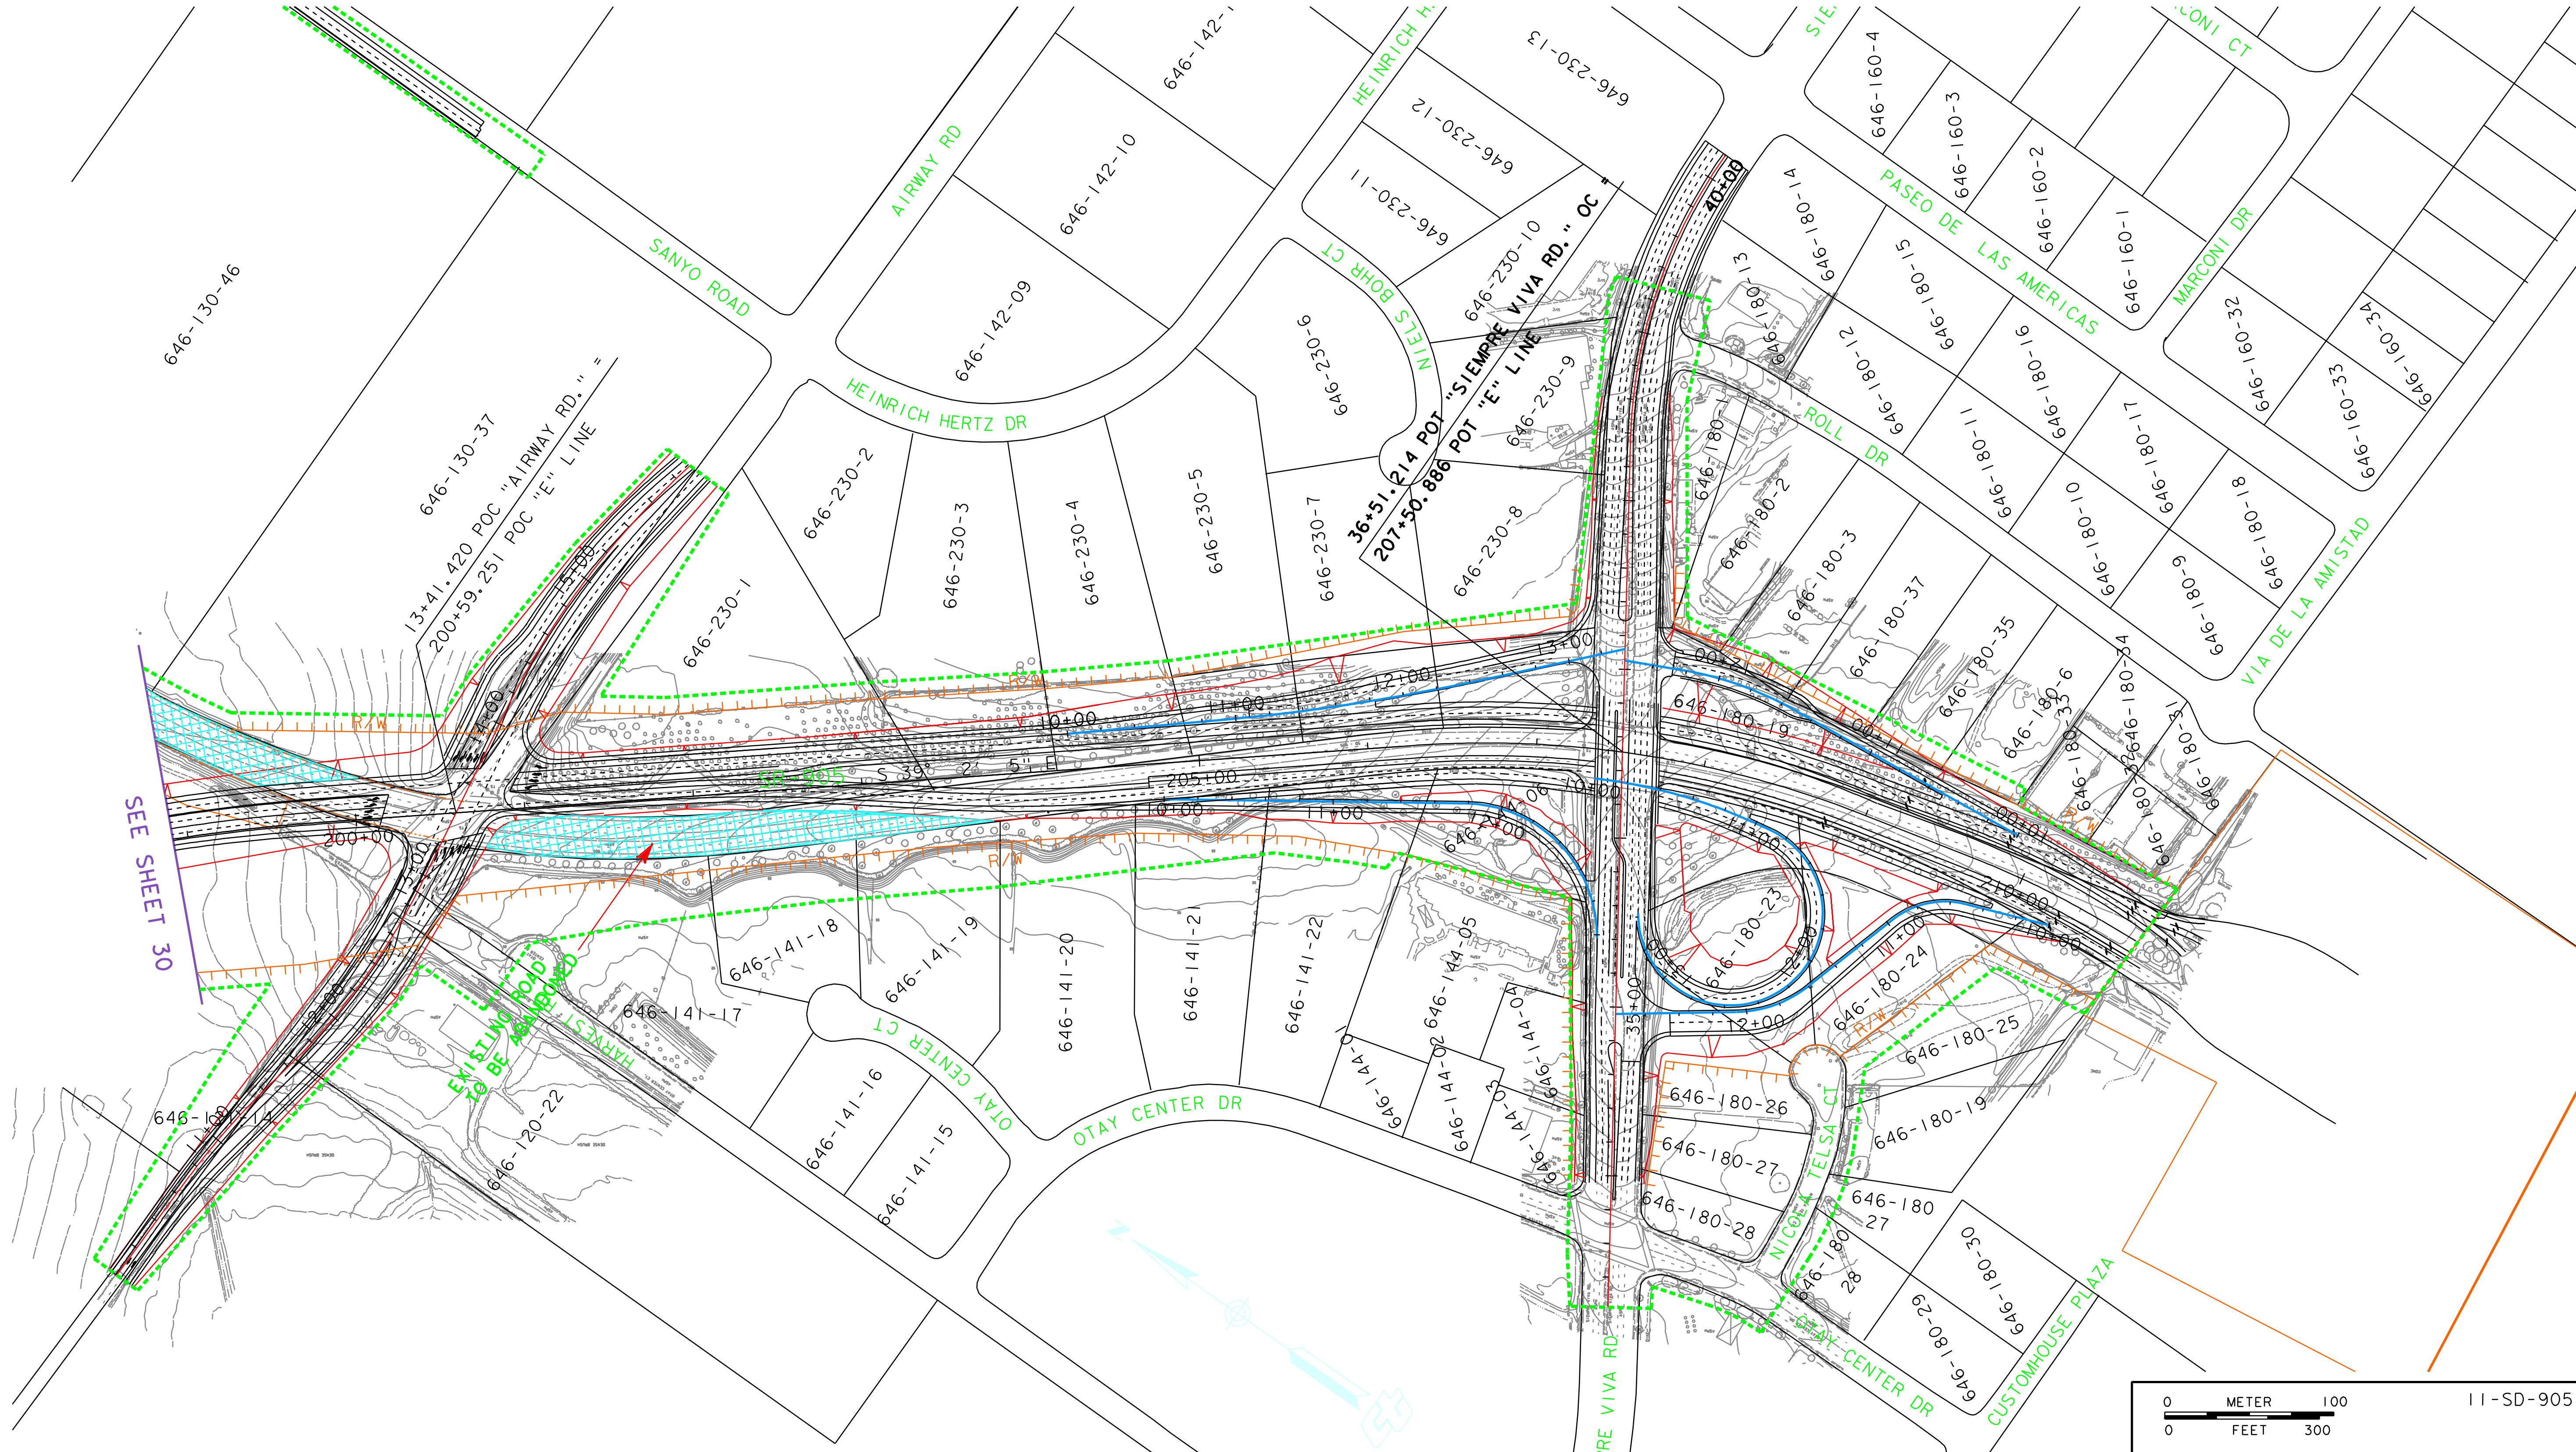

NOTE: ALL MEASUREMENTS ARE IN METERS UNLESS OTHERWISE SHOWN.

DESIGN STUDY
SUBJECT TO CHANGE

0 METER 100
0 FEET 300

11-SD-905

EXPRESSWAY STAGING OPTION ALL ALIGNMENTS

SCALE 1:4000

SHEET 31 OF 39

PROJECT FEATURES

FIGURE I-34

\dejo_layout\layout21.dgn Aug. 16, 2001 07:22:06