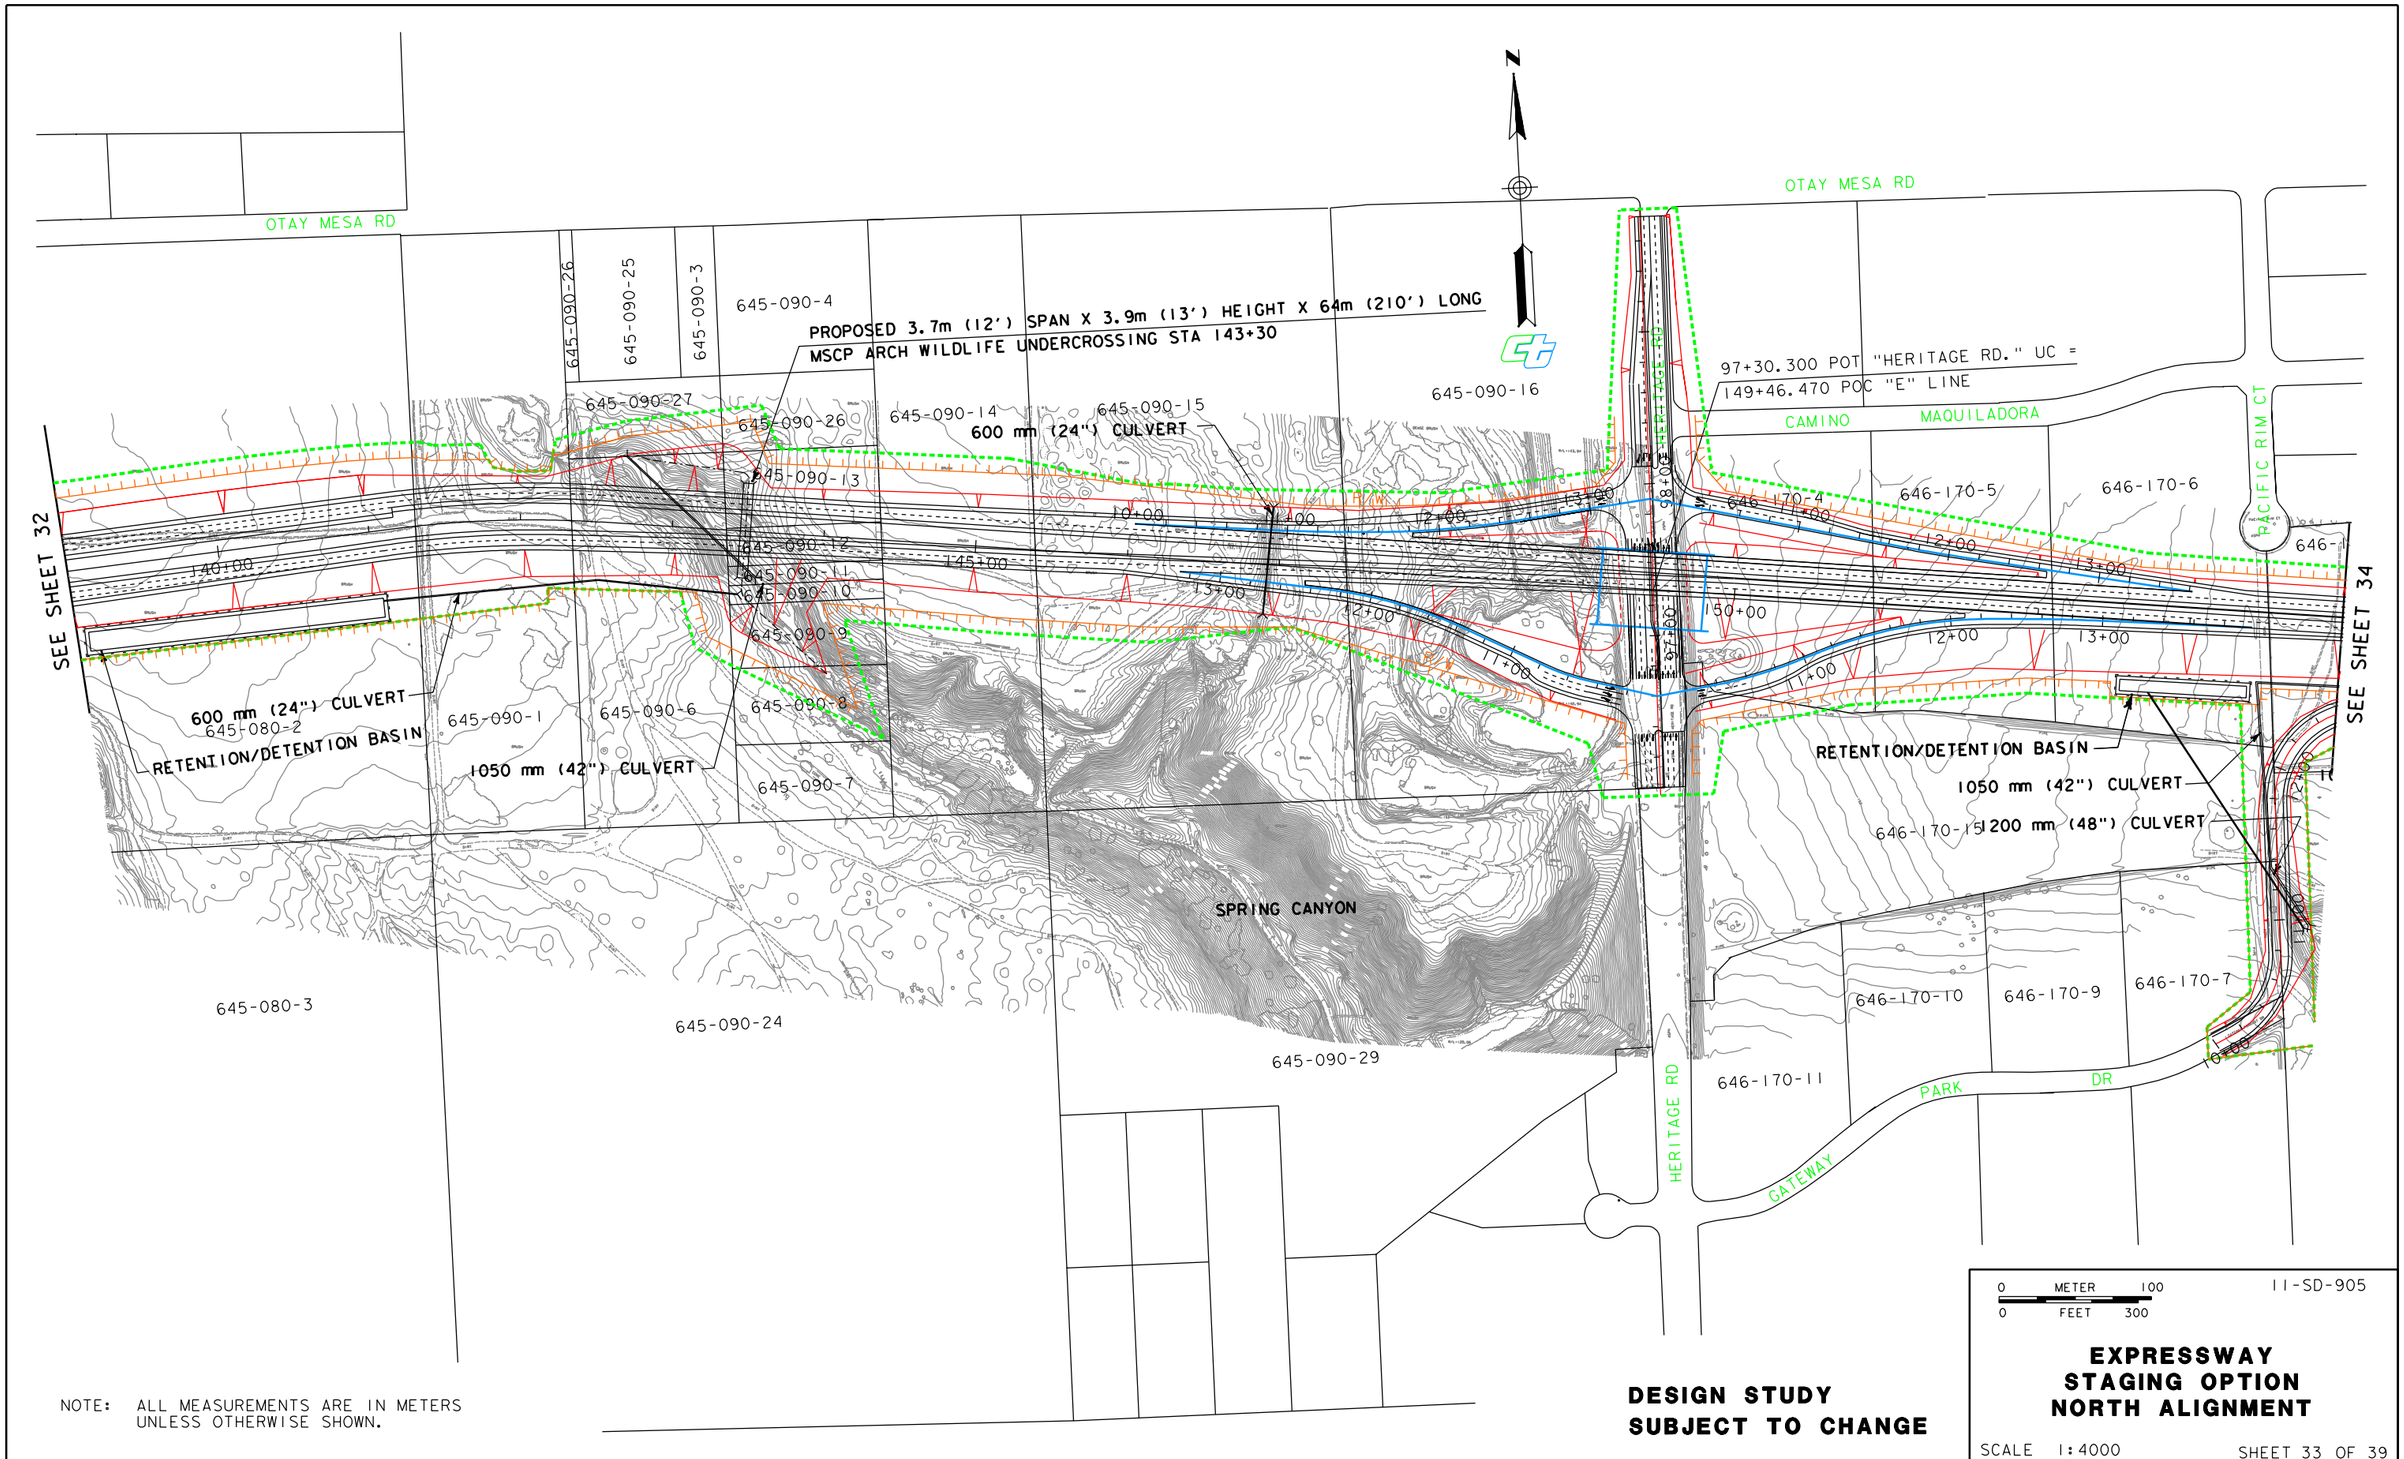

NOTE: ALL MEASUREMENTS ARE IN METERS UNLESS OTHERWISE SHOWN.

DESIGN STUDY SUBJECT TO CHANGE

EXPRESSWAY STAGING OPTION NORTH ALIGNMENT

SCALE 1:4000

SHEET 33 OF 39

PROJECT FEATURES

FIGURE

1-36