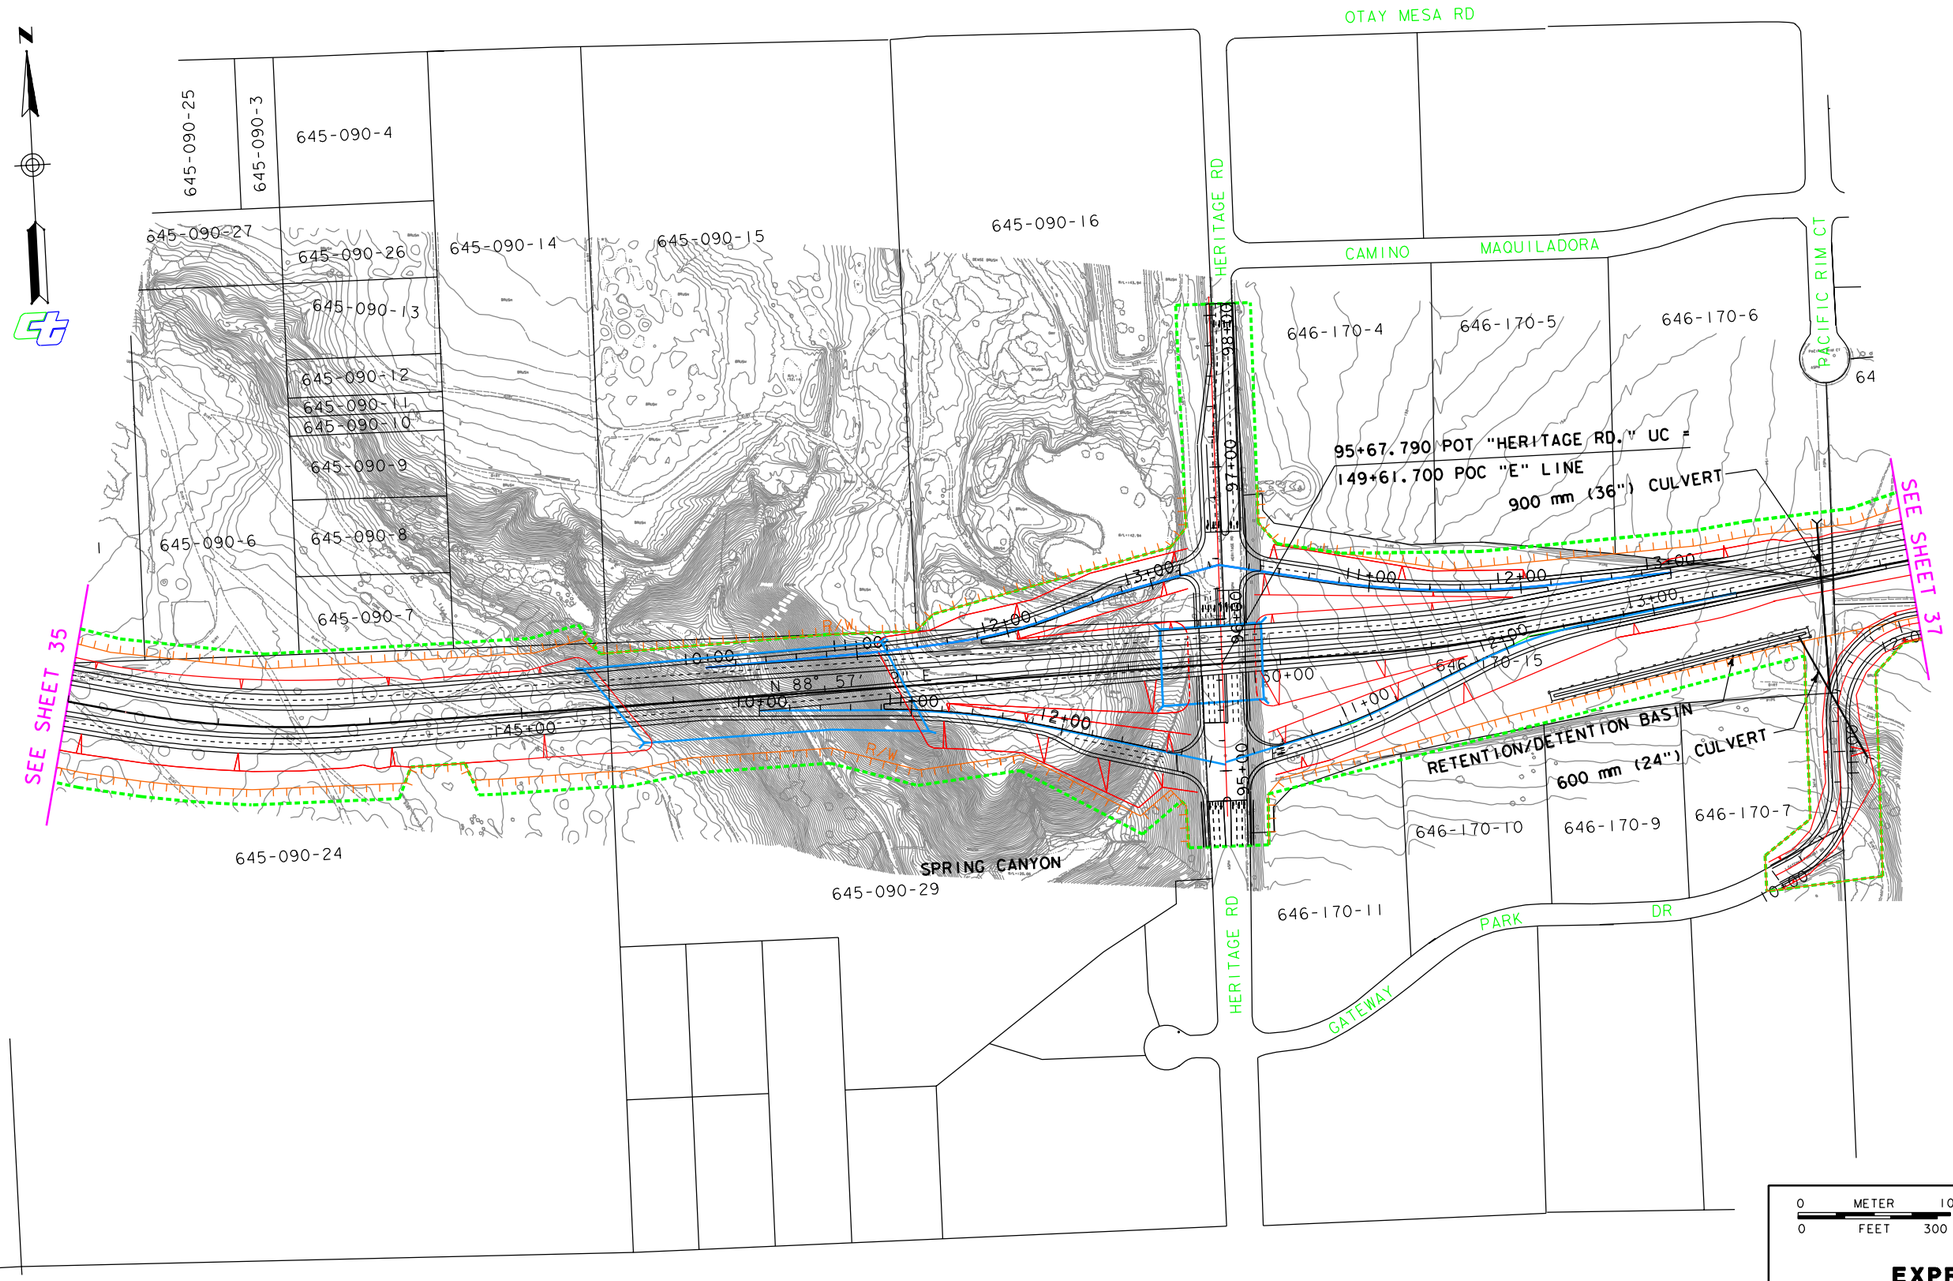

NOTE: ALL MEASUREMENTS ARE IN METERS UNLESS OTHERWISE SHOWN.

DESIGN STUDY SUBJECT TO CHANGE

0 METER 100
0 FEET 300

11-SD-905

EXPRESSWAY STAGING OPTION SOUTH ALIGNMENT

SCALE 1:4000

SHEET 36 OF 39

PROJECT FEATURES

FIGURE

1-39